



Scale 1:300 SITE PLAN

GENERAL NOTES

1. All dimensions in millimeters unless indicated otherwise.
2. All elevations in meters, xx.
3. Topographic and bathymetric survey and completed by [survey company] on [date]. Owner to establish property lines prior to start of construction.
4. No in-water work shall be carried out during periods noted on permits.
5. All equipment shall be refueled at least 30 meters from the lake.
6. Contractor shall provide 48 hours notice of start of construction to all approving agencies.
7. Construction access to be restored to existing conditions or better upon completion.











1	Y/M/D	Issued for Review Only	M.S.
No.	Date	Revisions	By

SHOREPLAN
Shoreplan Engineering Limited
20 Holly Street, Suite 202
Toronto, Ontario
M4S 3B1 Tel. (416) 487-4756

Project Title
**POINT ABINO ROAD S.
SHORE PROTECTION
FORT ERIE**

Drawing Title
SITE PLAN

Drawn By D.V.
Checked By M.S.
Date of Issue
Scale
AS SHOWN

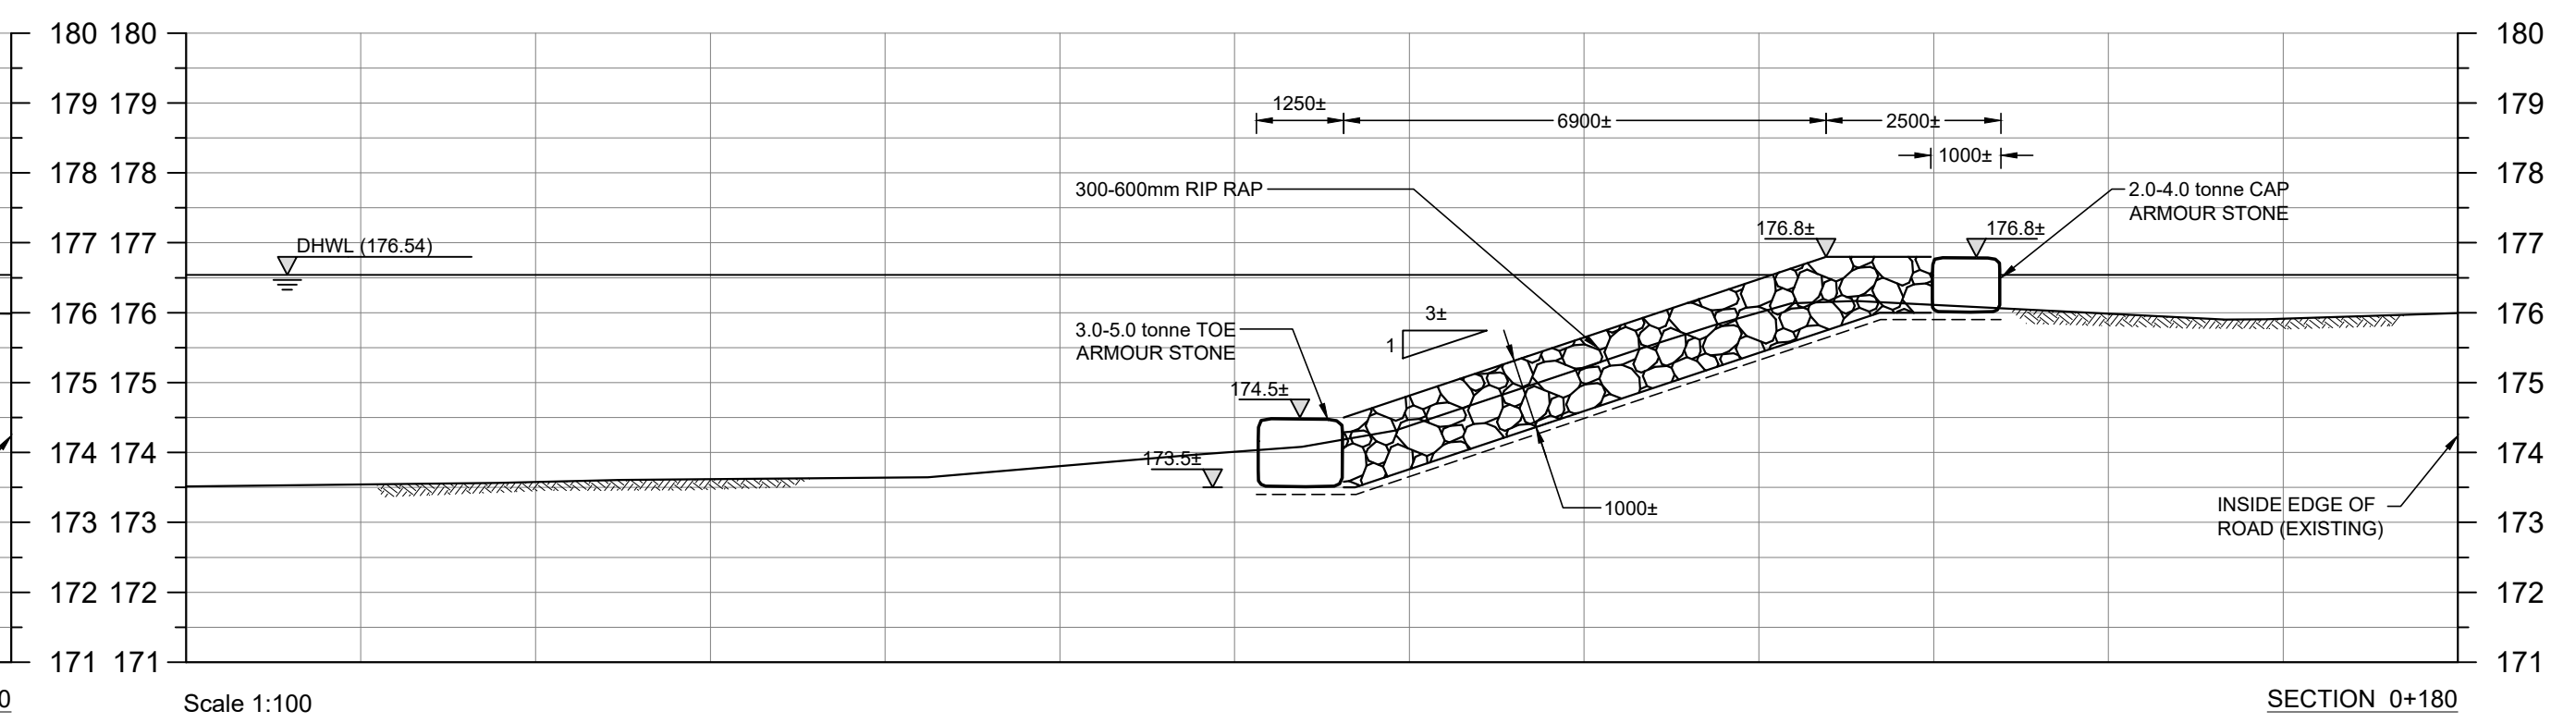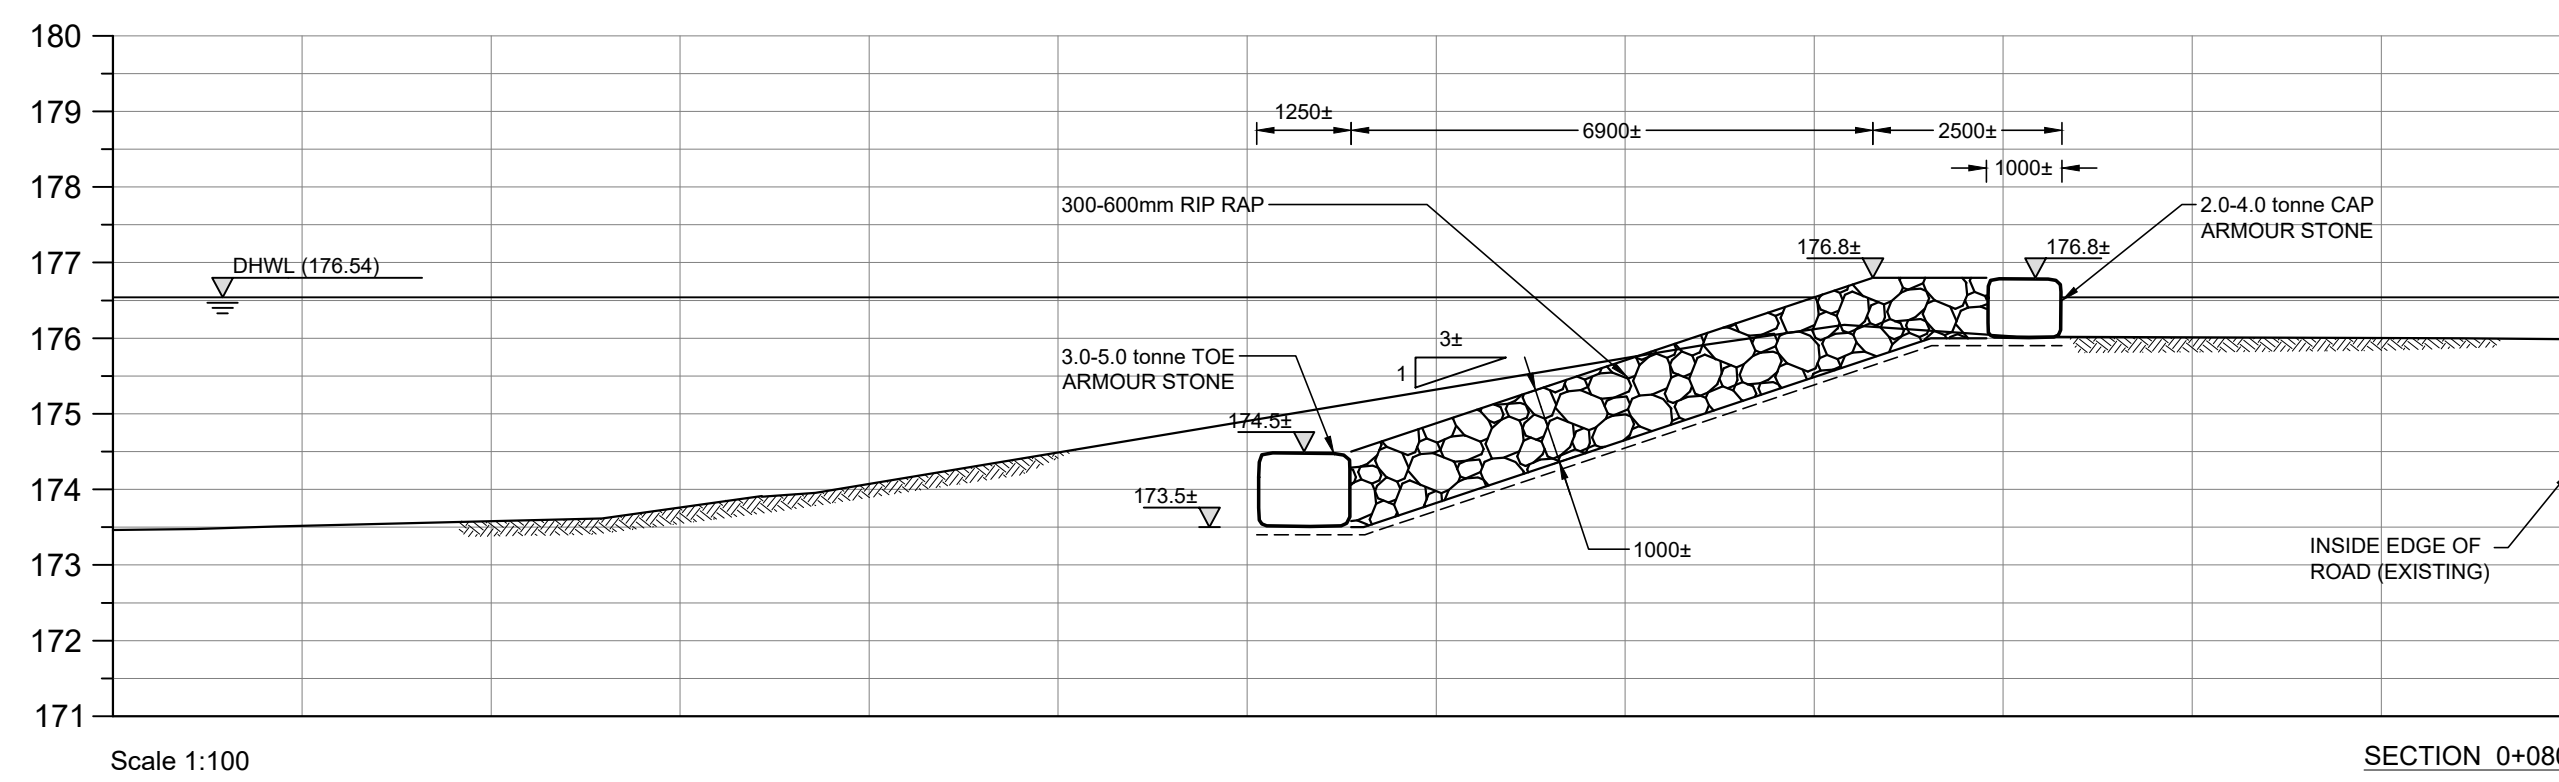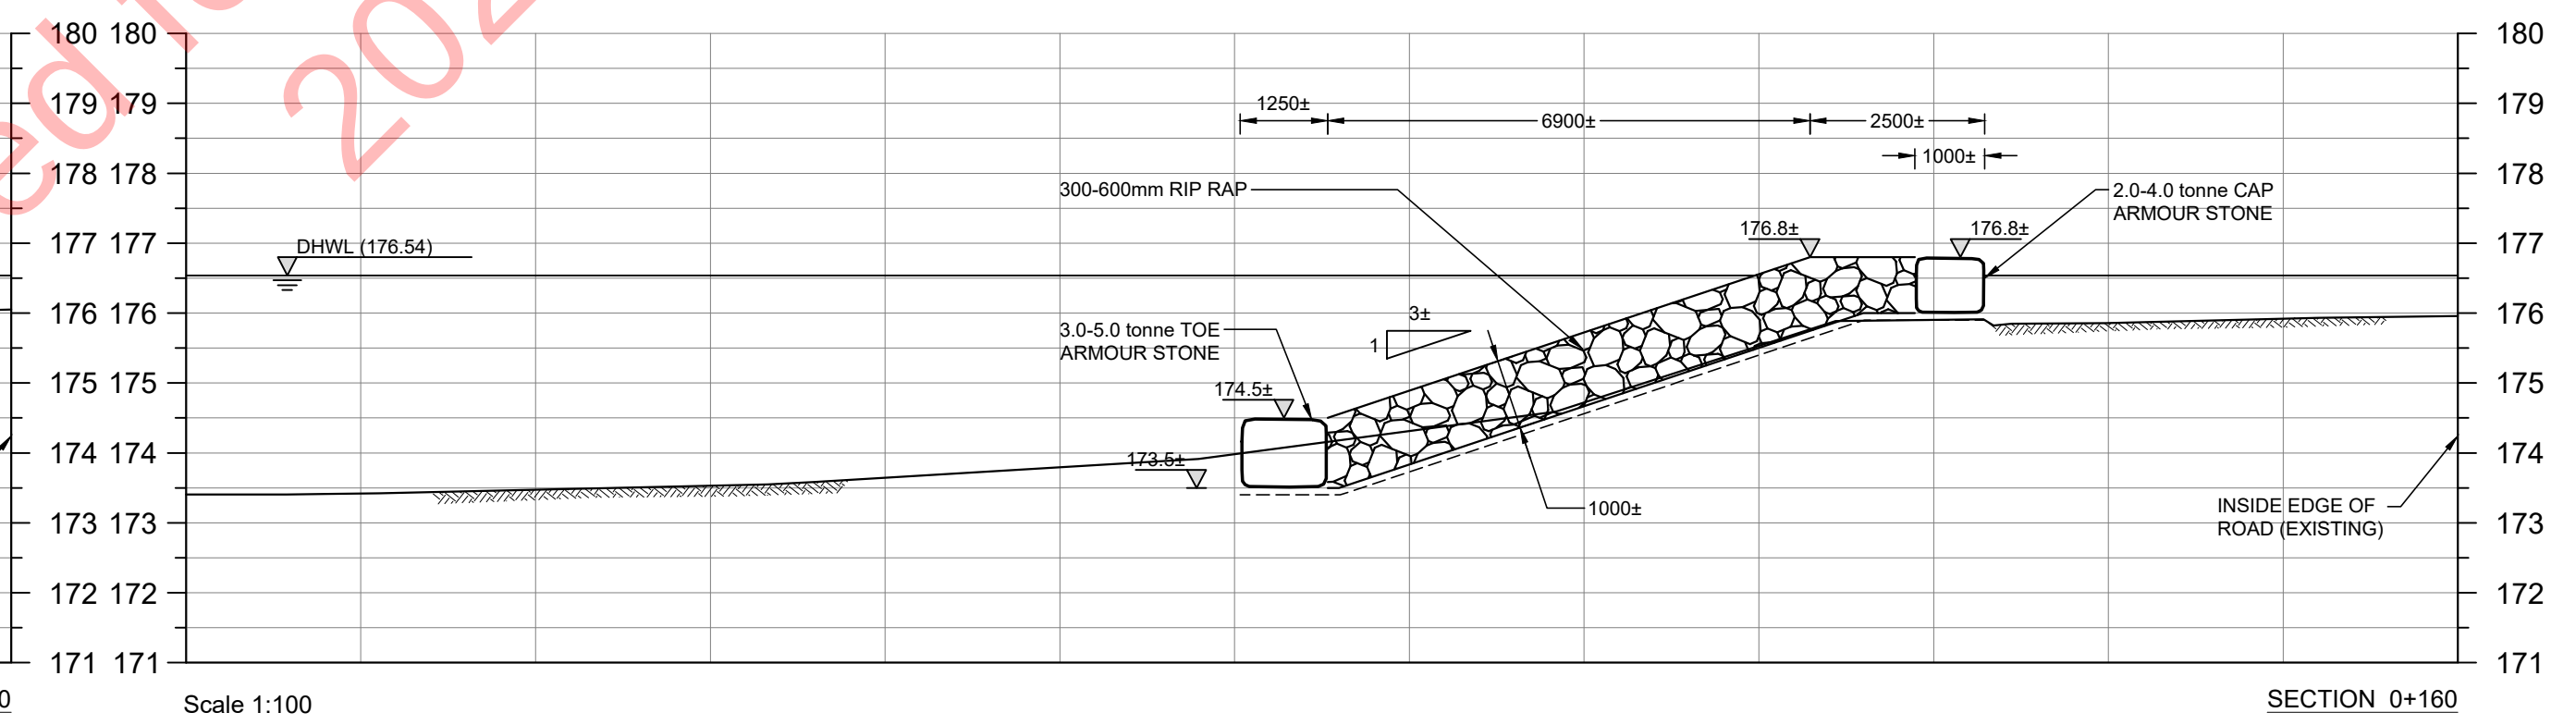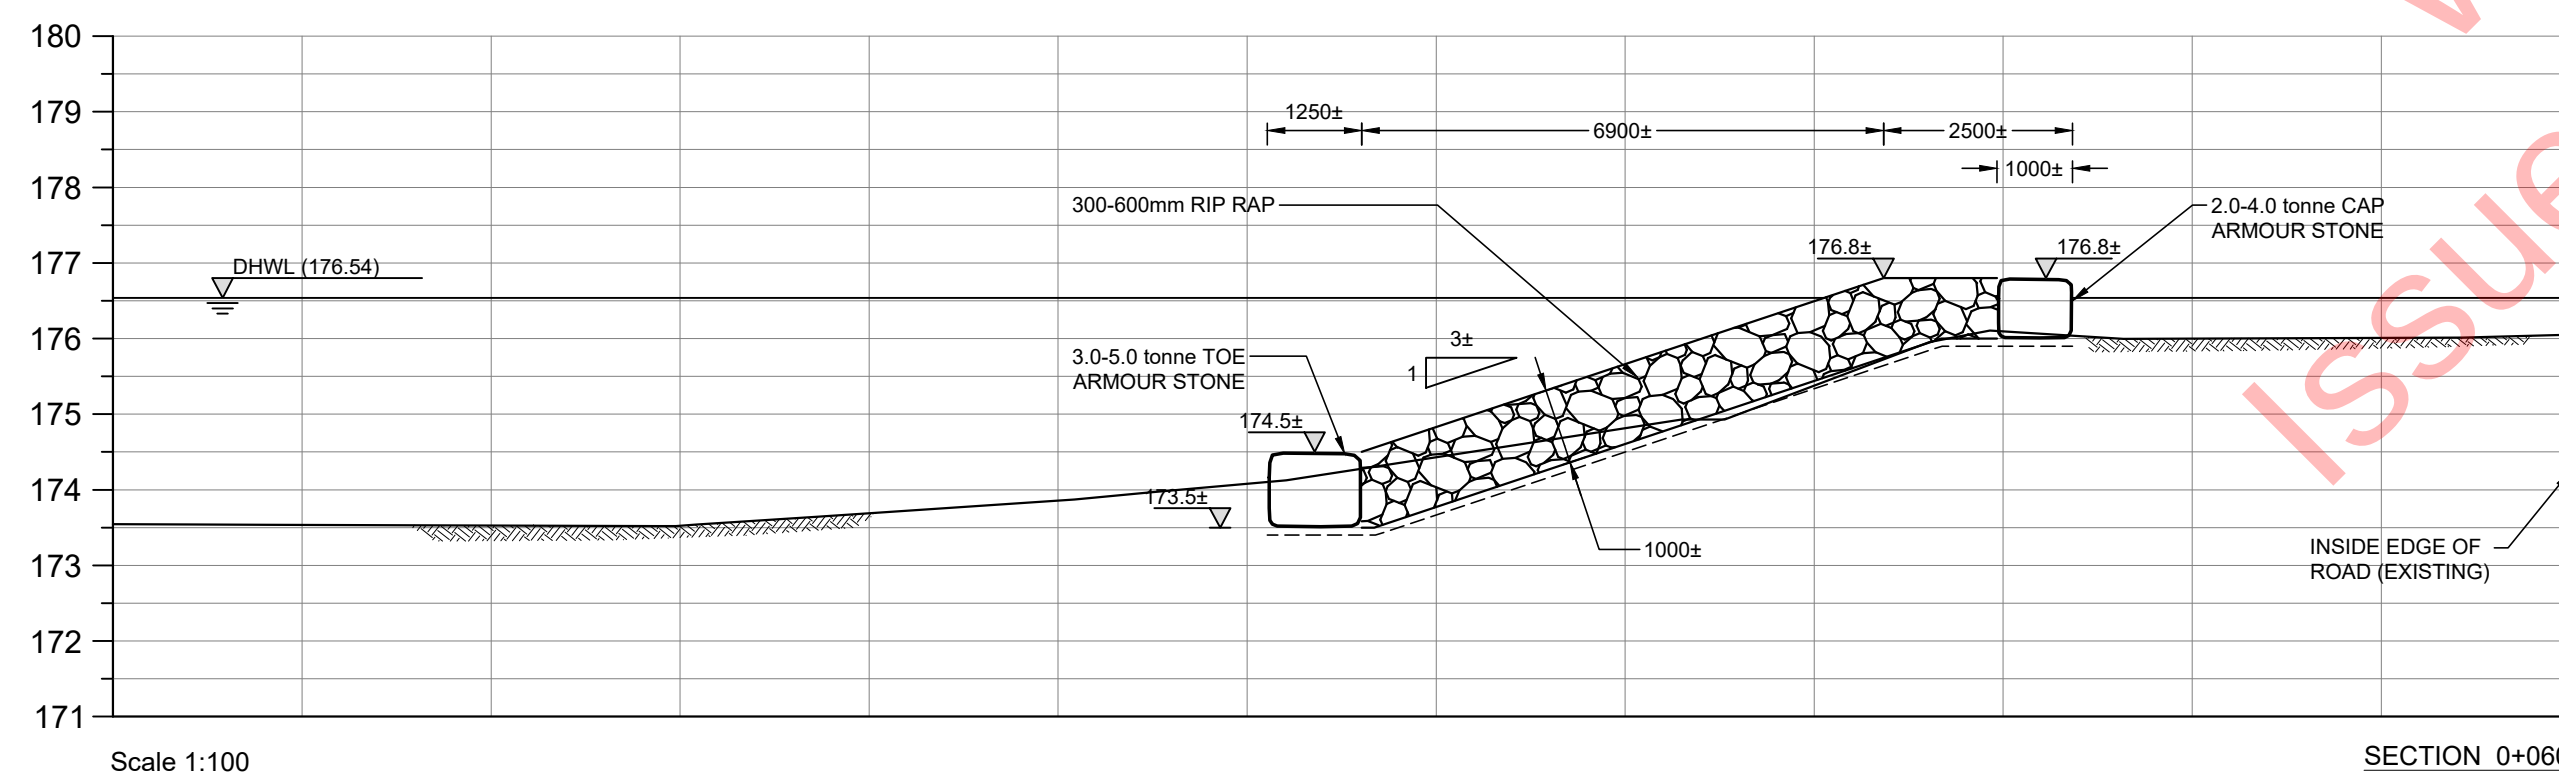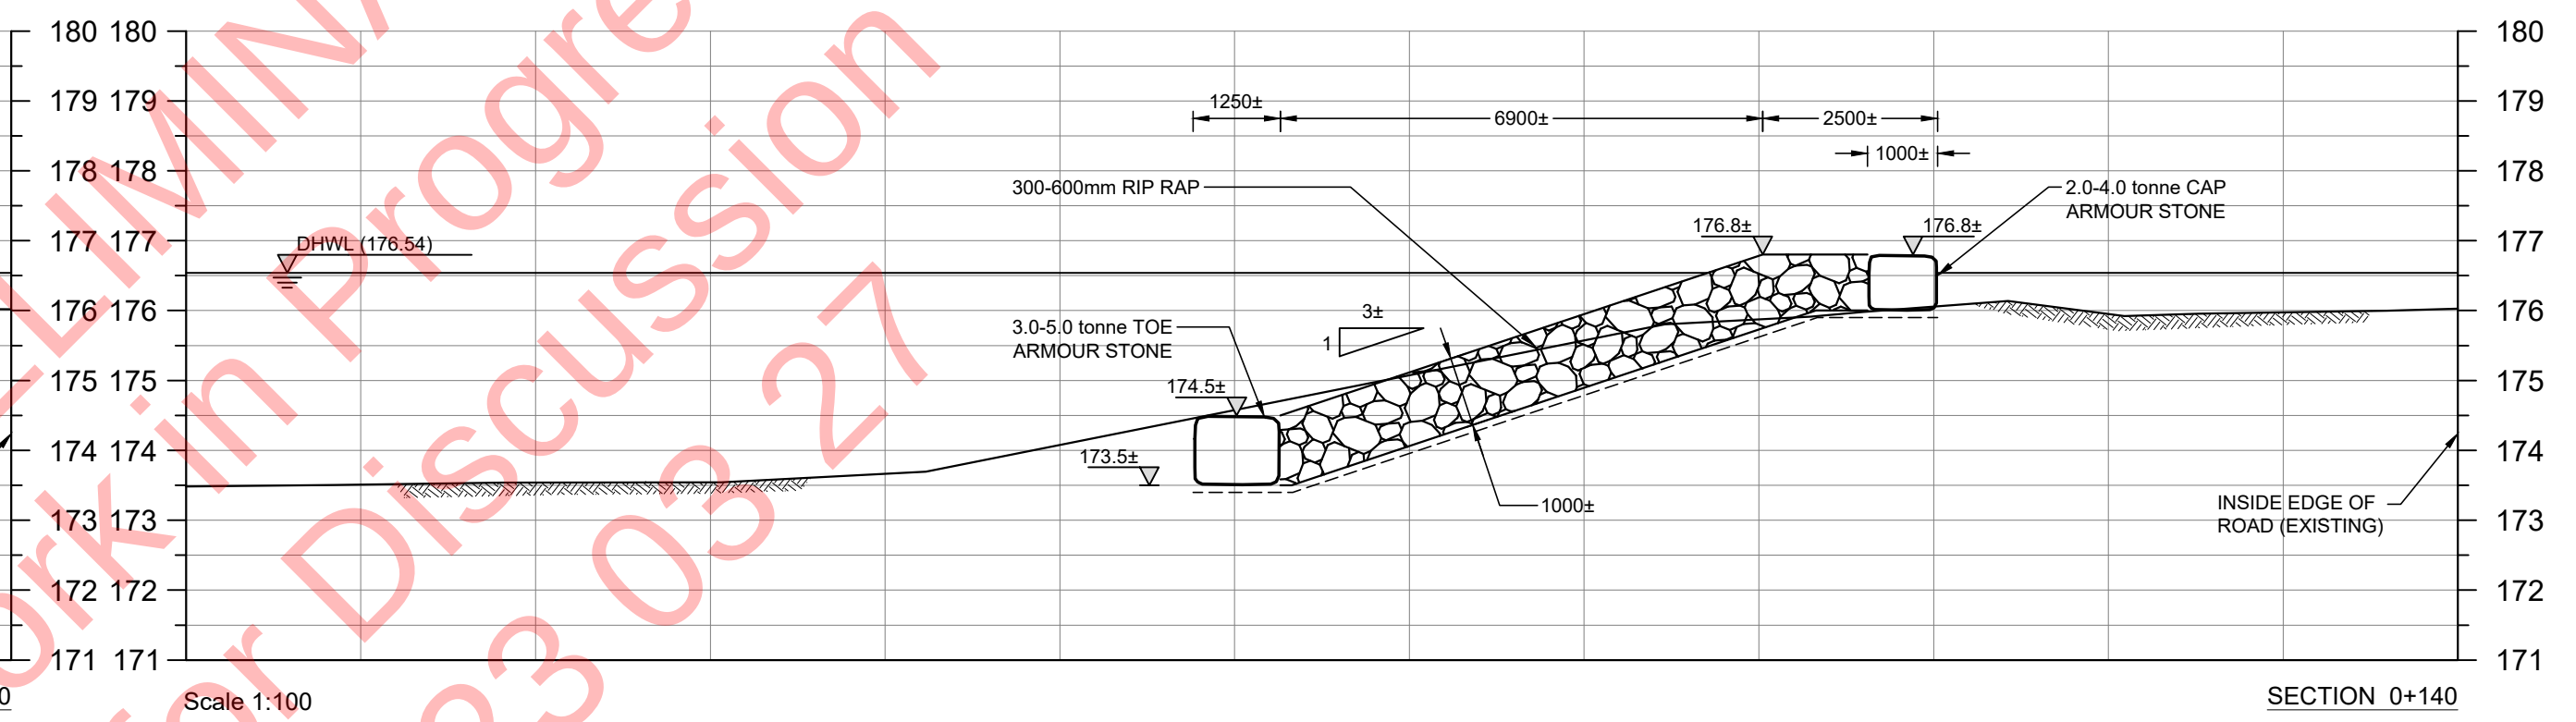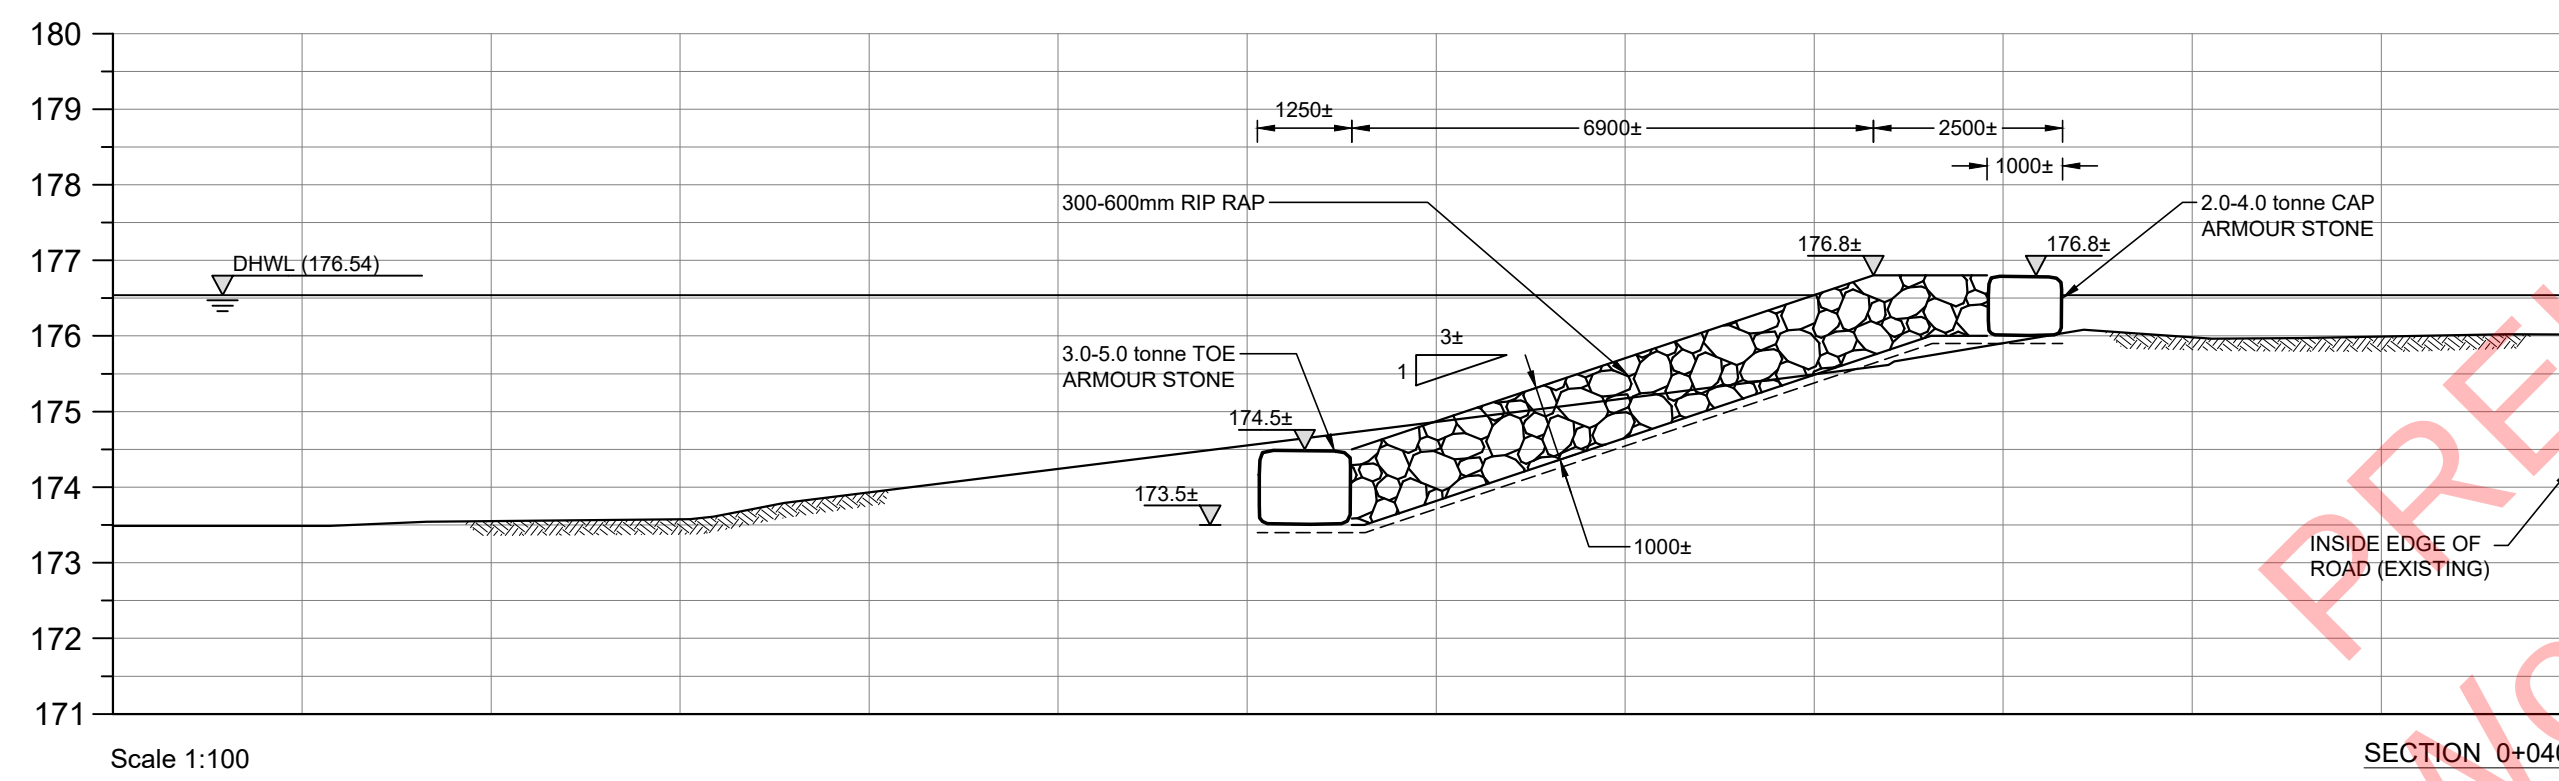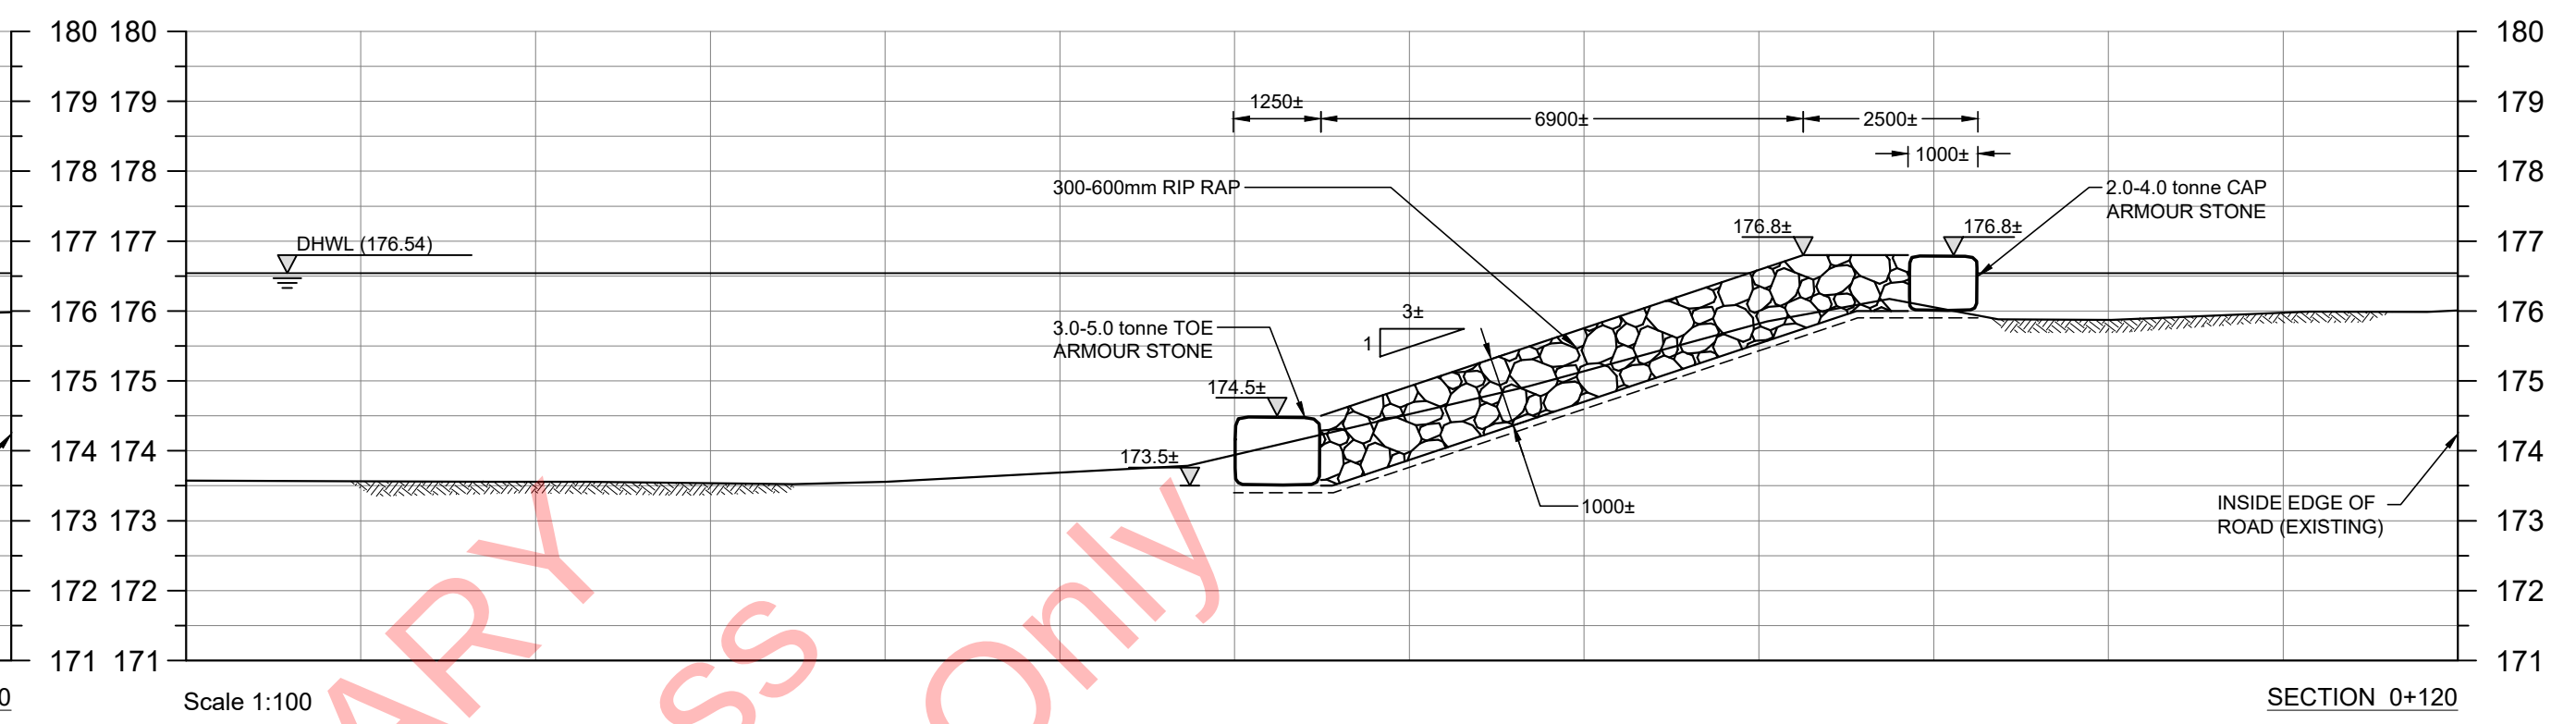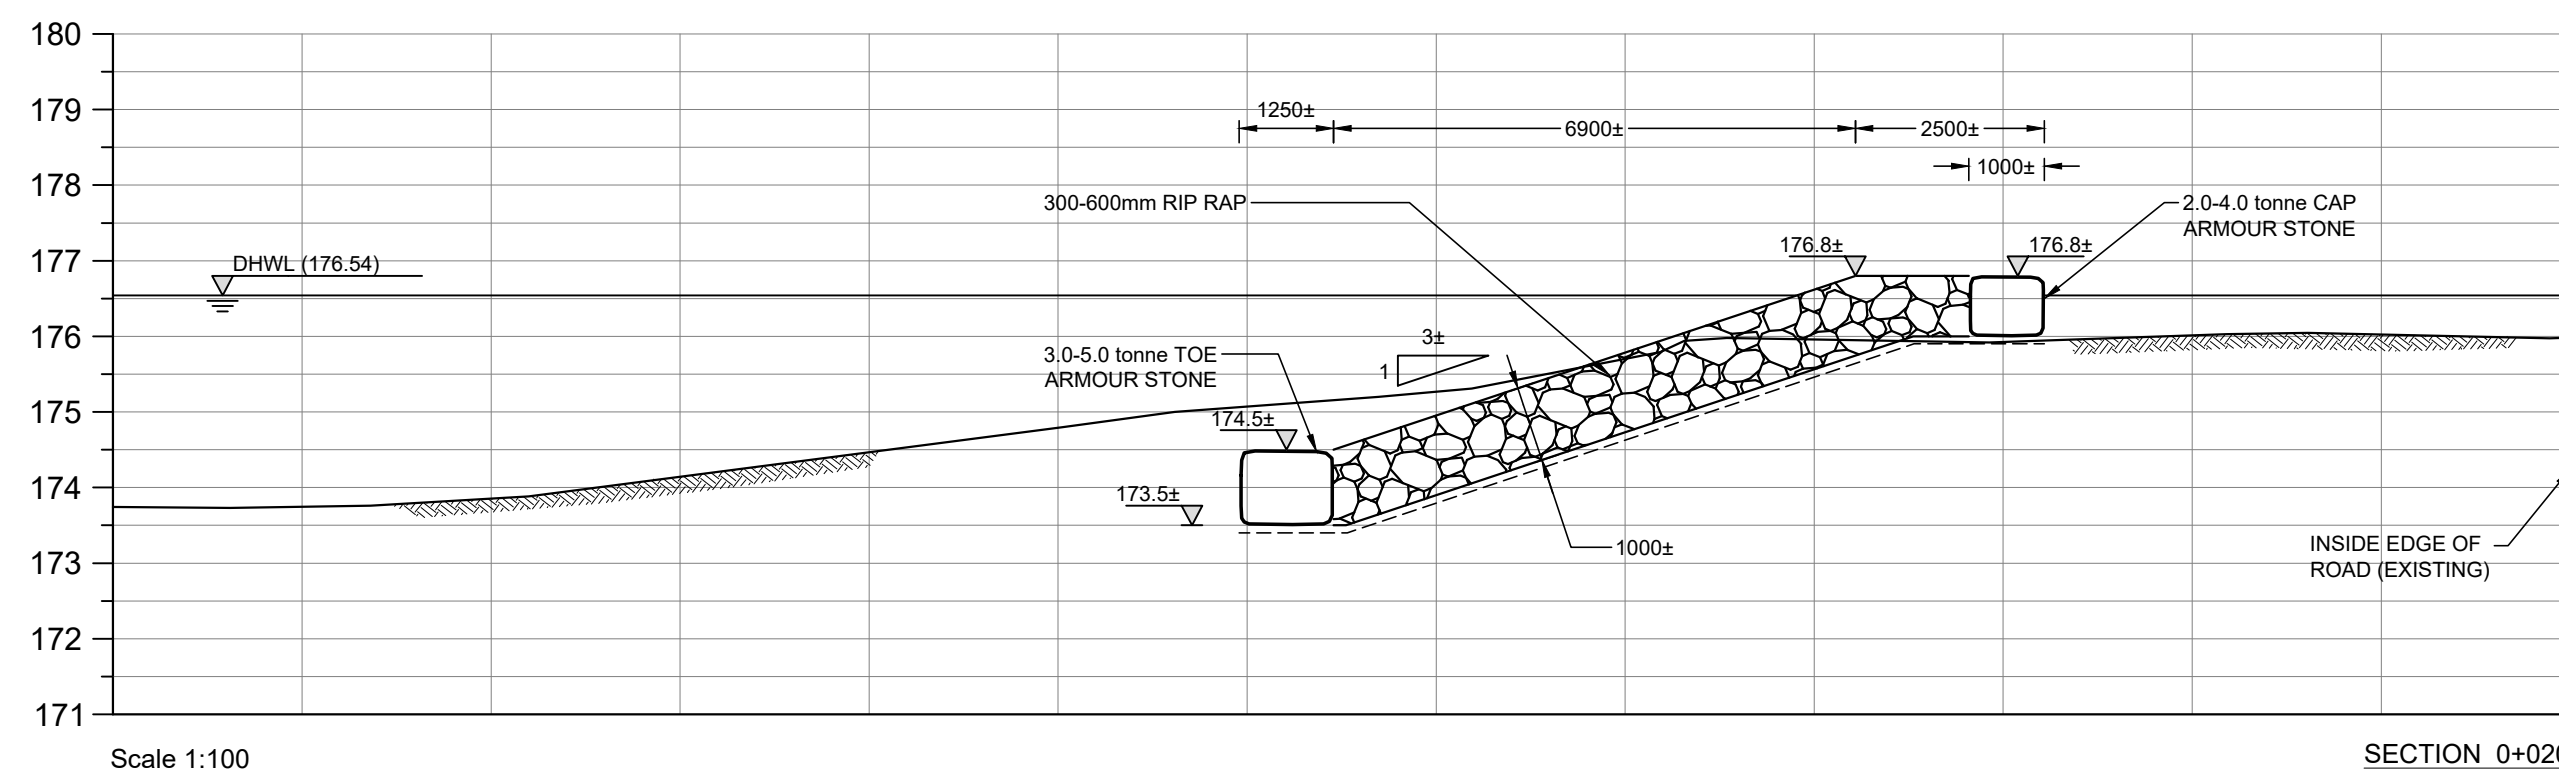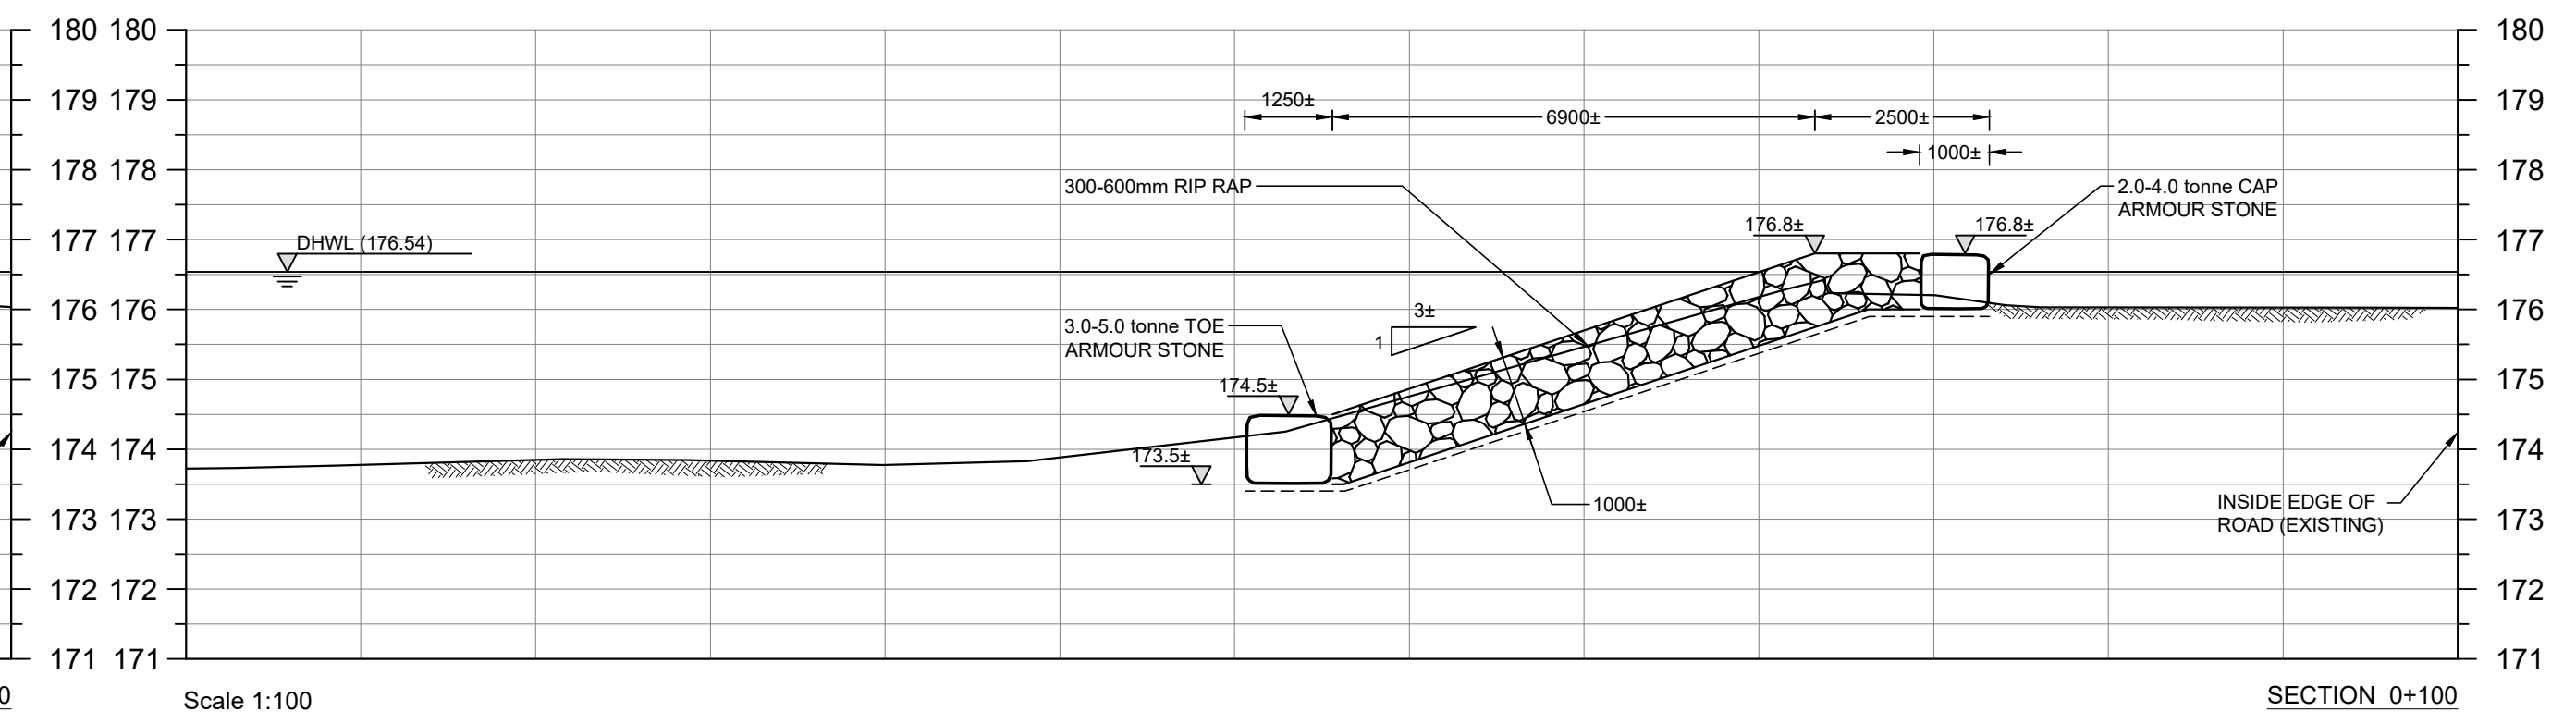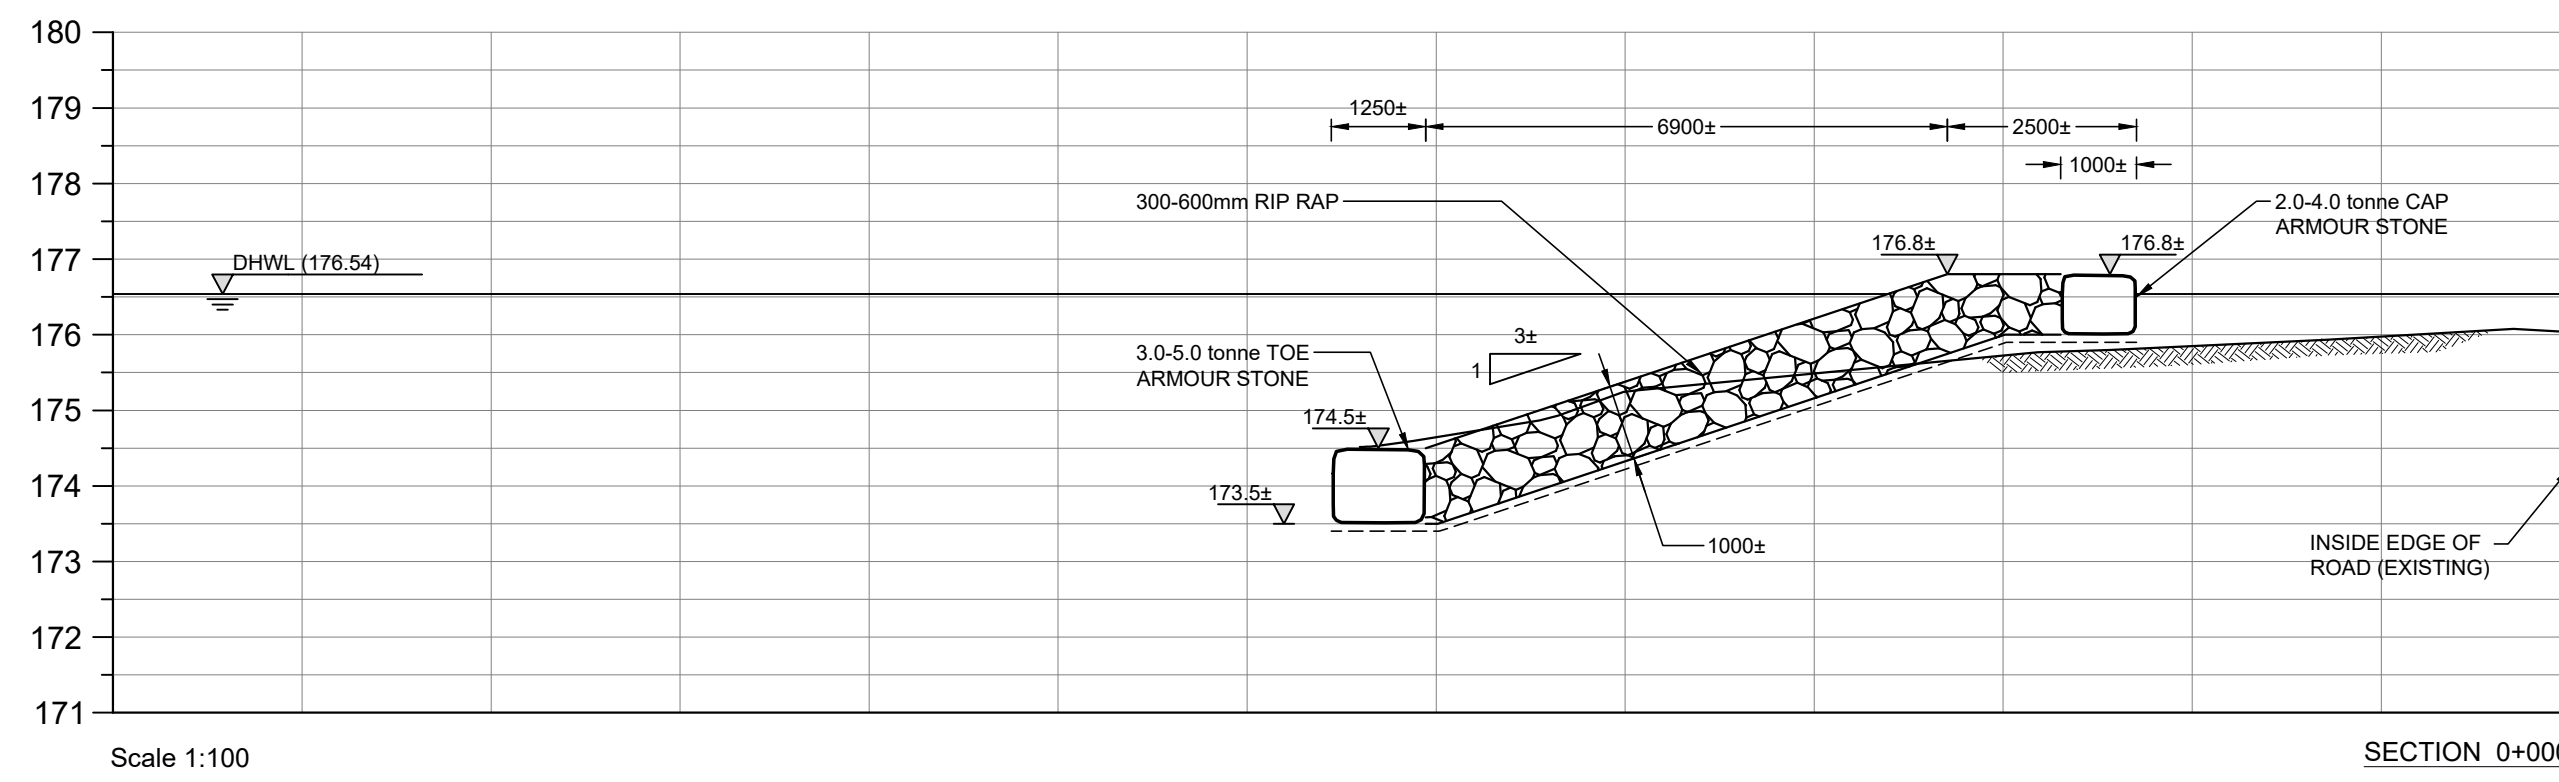

GENERAL NOTES

1. All dimensions in millimeters unless indicated otherwise.
2. All elevations in meters, xx.
3. Topographic and bathymetric survey and completed by [survey company] on [date]. Owner to establish property lines prior to start of construction.
4. No in-water work shall be carried out during periods noted on permits.
5. All equipment shall be refueled at least 30 meters from the lake.
6. Contractor shall provide 48 hours notice of start of construction to all approving agencies.
7. Construction access to be restored to existing conditions or better upon completion.

1	Y/M/D	Issued for Review Only	M.S.
No.	Date	Revisions	By

SHOREPLAN
Shoreplan Engineering Limited
20 Holly Street, Suite 202
Toronto, Ontario
M4S 3B1 Tel. (416) 487-4756

Project Title

POINT ABINO ROAD S.
SHORE PROTECTION
FORT ERIE

SECTIONS

Drawn By	D.V.
Checked By	M.S.

Scale

AS SHOWN

Project No. 22-3786 Sheet No. 2 of 2

Drawing Location: S:\Shoreplan Project Files\3700-3799\22-3786 Point Abino Rd S Shore Protection Fort Erie (AE)\Drawings\22-3786 r0b.dwg