



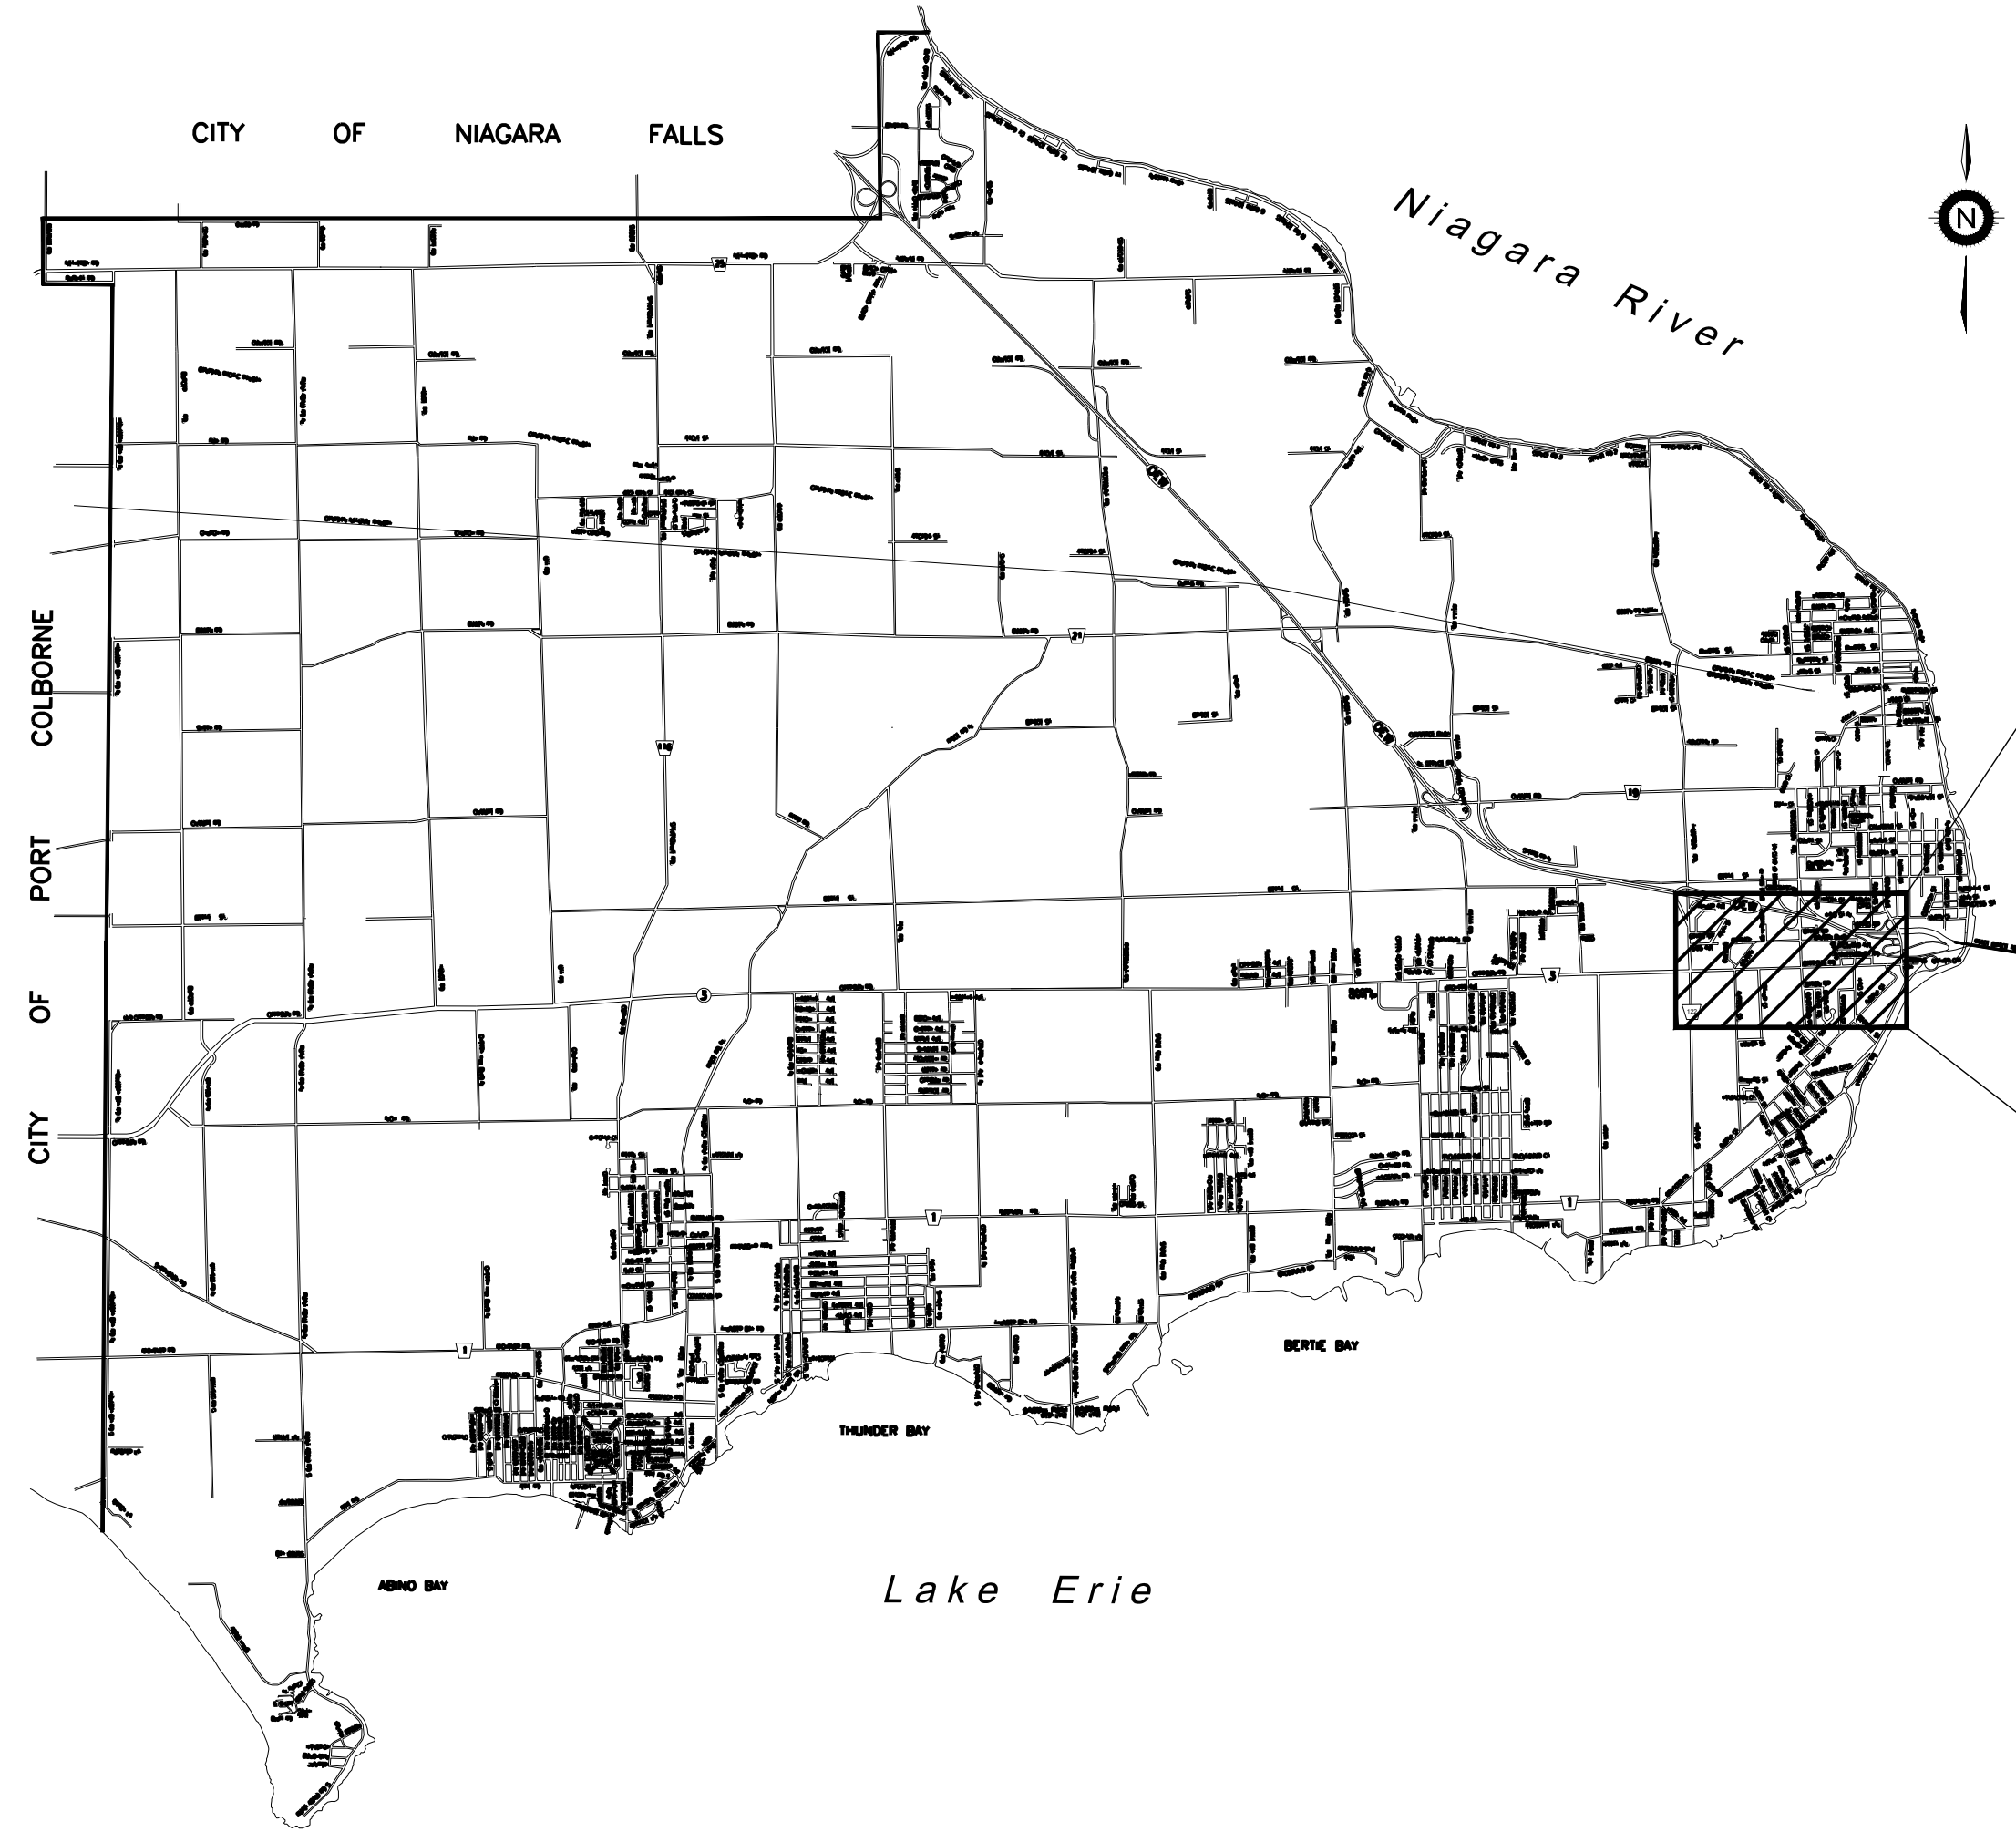

TOWN OF FORT ERIE PLAN (NTS)

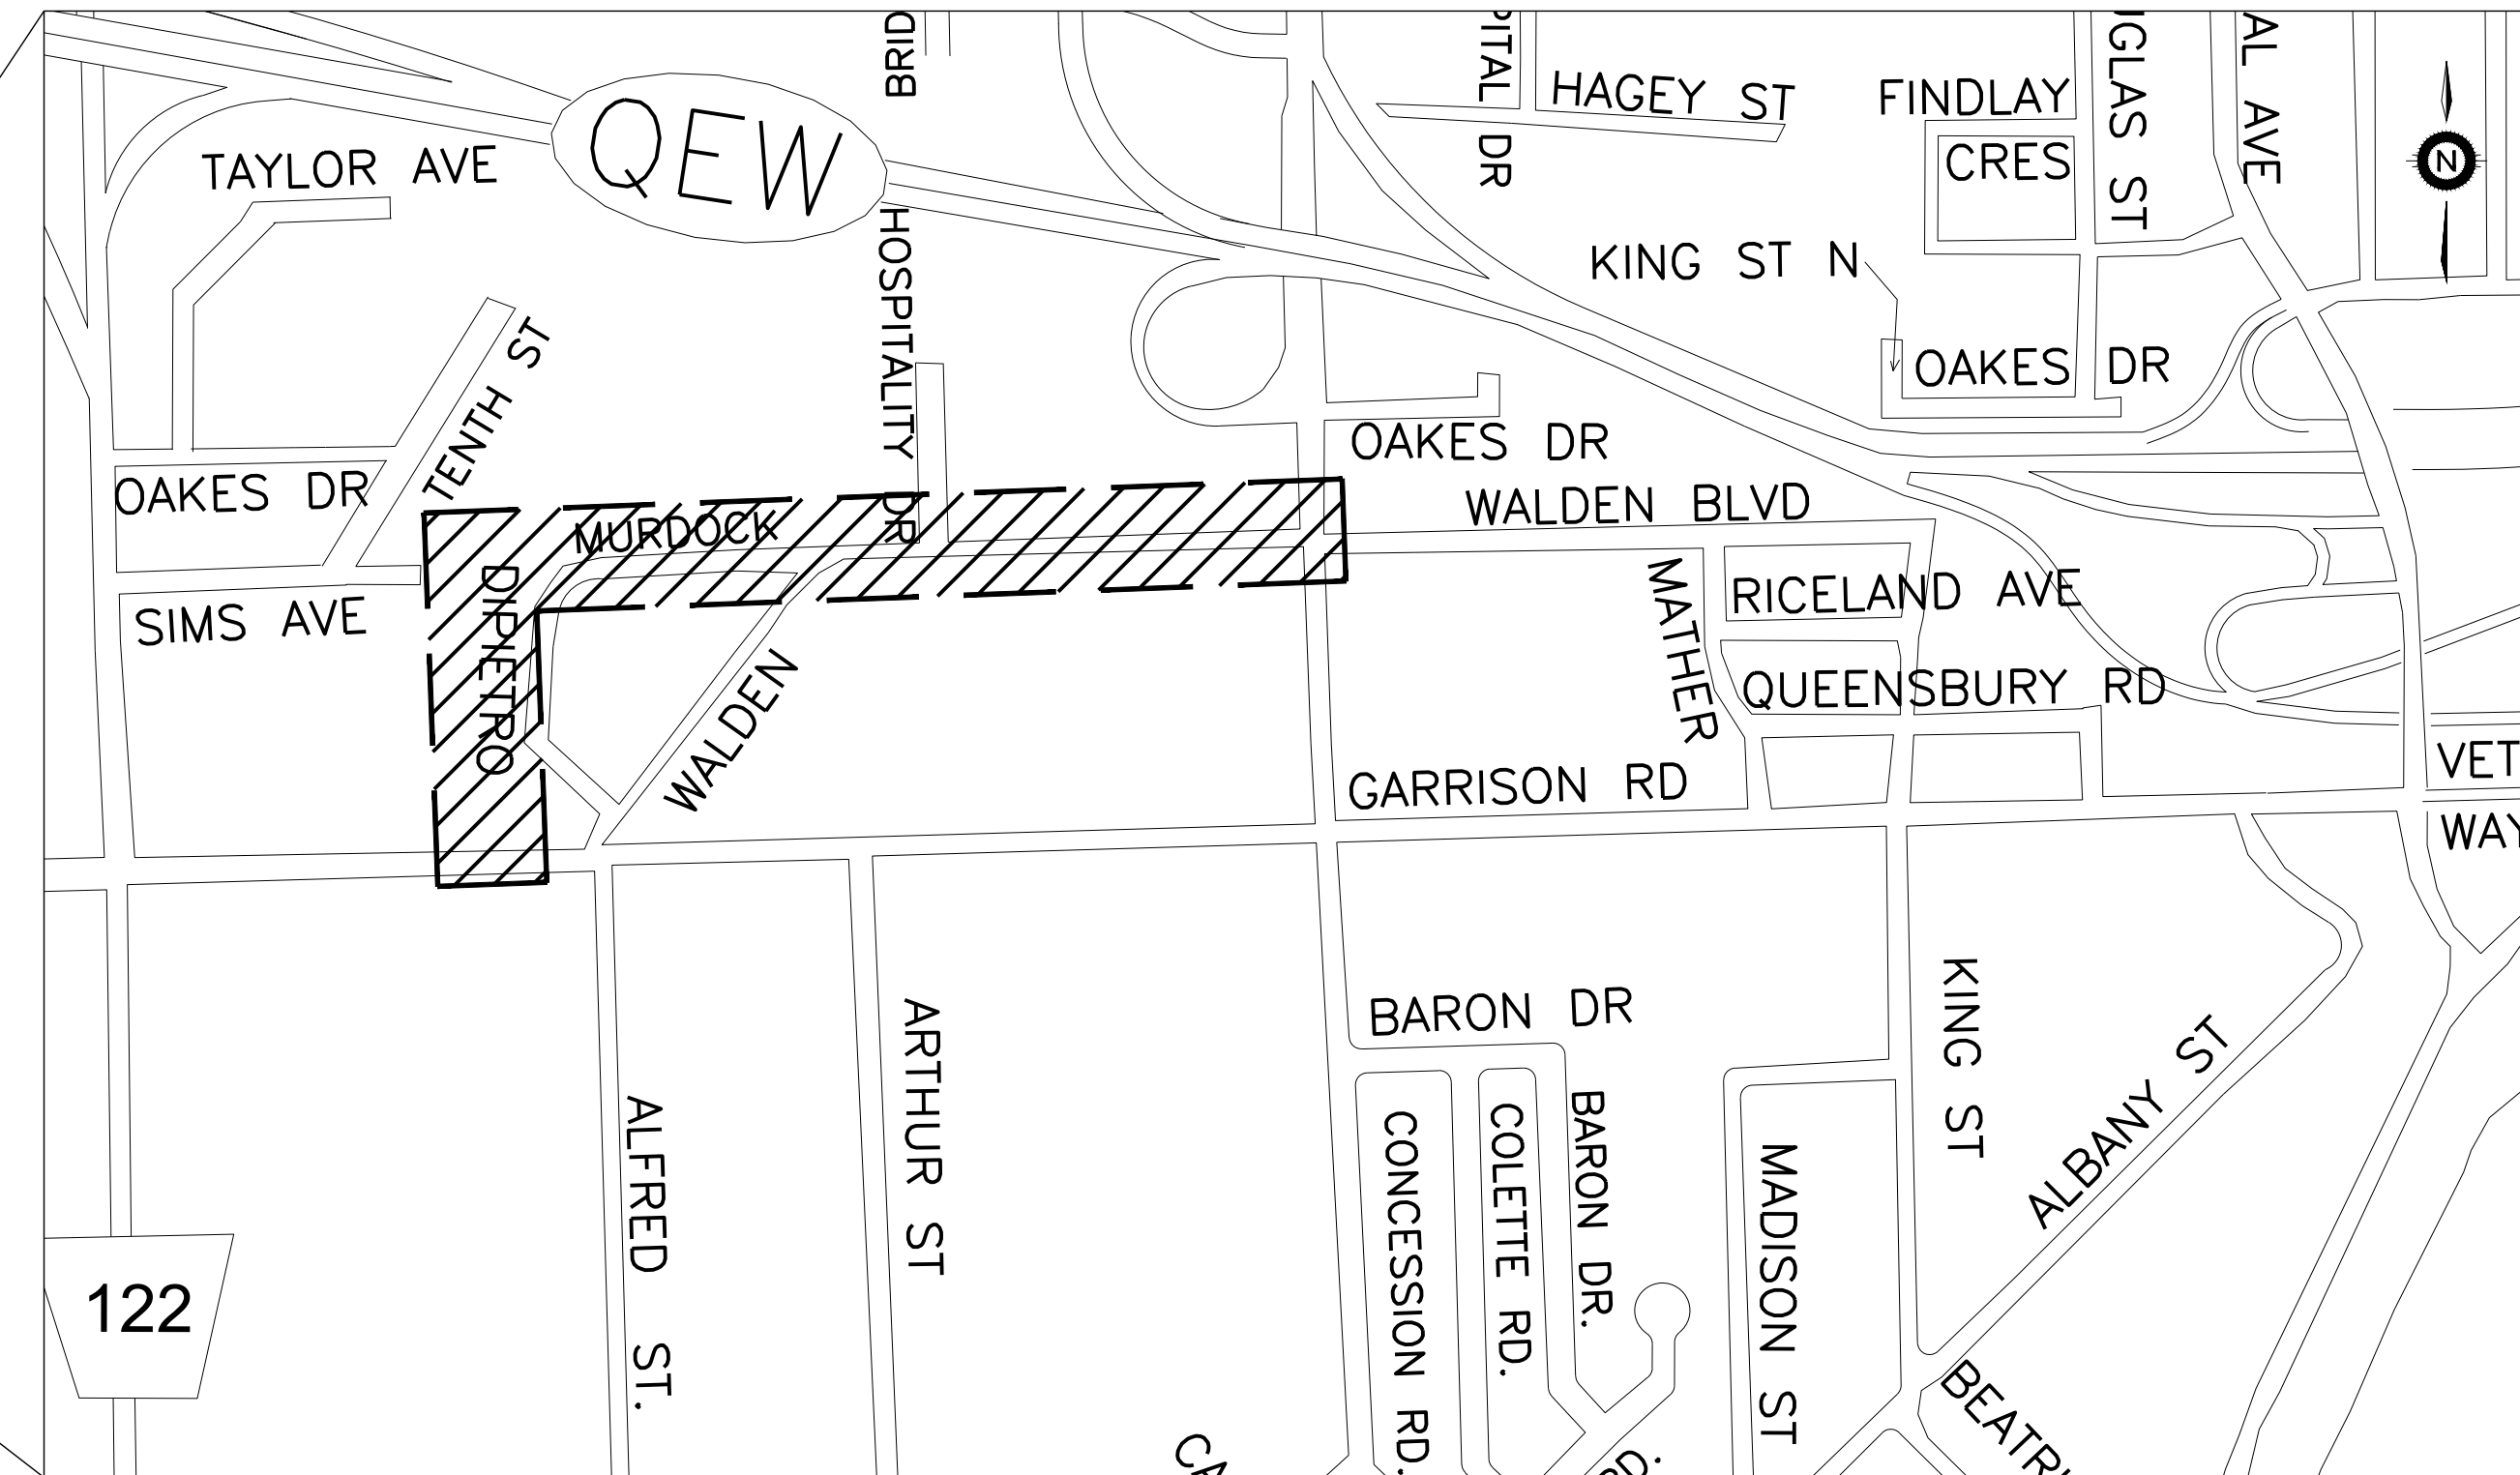

PROJECT LOCATION PLAN (NTS)

WALDEN BLVD WATERMAIN, SEWER AND ROAD RECONSTRUCTION CONTRACT # ISE-26T-WALD29

THE CORPORATION OF THE TOWN OF FORT ERIE
INFRASTRUCTURE SERVICES - ENGINEERING DIVISION

WAYNE REDEKOP
Mayor

TOMMY PEAZEL
Acting Director of Infrastructure Services

LIST OF DRAWINGS

DRAWING #	LOCATION	STATIONS
PP1.1	WALDEN BLVD PLAN AND PROFILE	0+000 to 0+120
PP1.2	WALDEN BLVD PLAN AND PROFILE	0+120 to 0+240
PP1.3	WALDEN BLVD PLAN AND PROFILE	0+240 to 0+360
PP1.4	WALDEN BLVD PLAN AND PROFILE	0+360 to 0+480
PP1.5	WALDEN BLVD PLAN AND PROFILE	0+480 to 0+600
PP1.6	WALDEN BLVD PLAN AND PROFILE	0+600 to 0+700
PP2.1	TOWN OF FORT ERIE RIGHT-OF-WAY PLAN AND PROFILE	1+000 to 1+120
PP2.2	TOWN OF FORT ERIE RIGHT-OF-WAY PLAN AND PROFILE	1+120 to 1+240



LIST OF DRAWINGS

DRAWING #	LOCATION	STATIONS
CS.1	CROSS SECTIONS	
S1.1	WALDEN BLVD SECTIONS	0+060 to 0+290
S1.2	WALDEN BLVD SECTIONS	0+300 to 0+530
S1.3	WALDEN BLVD SECTIONS	0+540 to 0+650
S2.1	TOWN OF FORT ERIE RIGHT-OF-WAY SECTIONS	1+010 to 1+120
S2.2	TOWN OF FORT ERIE RIGHT-OF-WAY SECTIONS	1+130 to 0+240


ISSUED FOR 90% DESIGN
APRIL 28, 2026




WALDEN BLVD
WATERMAIN, SEWER AND
ROAD RECONSTRUCTION
CONTRACT # ISE-26T-WALD29

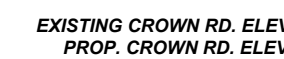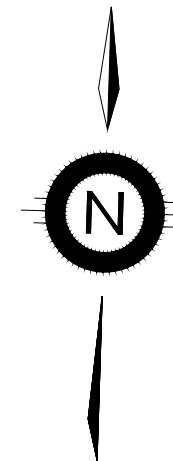


DRAWING FILE: C:\Users\AngelaLin\WT Infrastructure\WT Infrastructure - Documents\PROJ\2024\24-2022\04 DSGN\02 CAD\06 PRODUCTION\24-2022-PRODUCTION-90%.dwg PLOTTED: April 28, 2026 10:21:11 AM PLOTTED BY: ANGELA LIN CTB: !NPCS MONO V2.1 SUE B V1.CTB

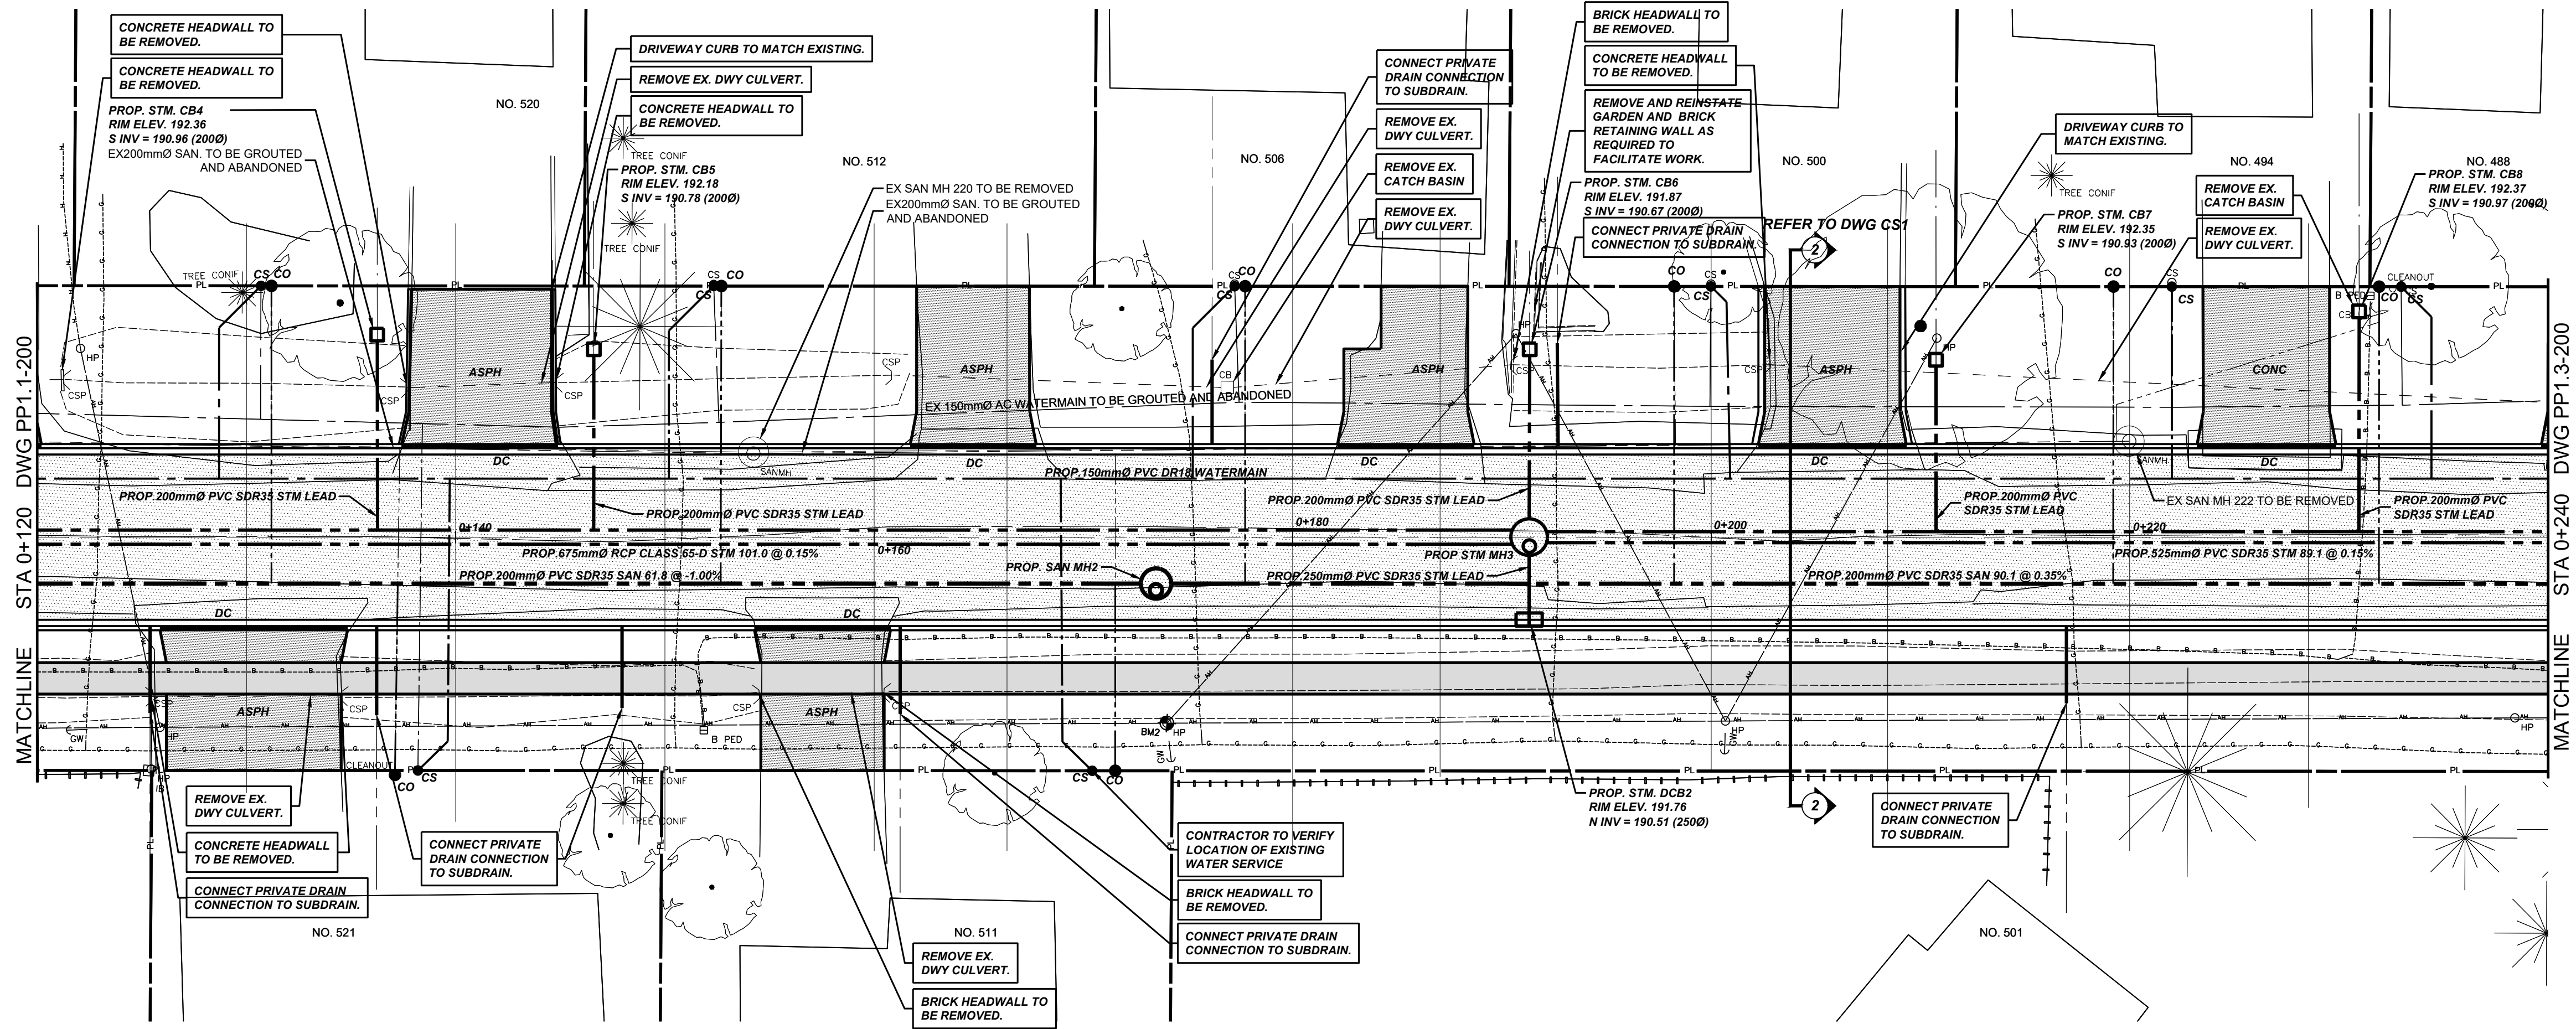



MURDOCK AVE

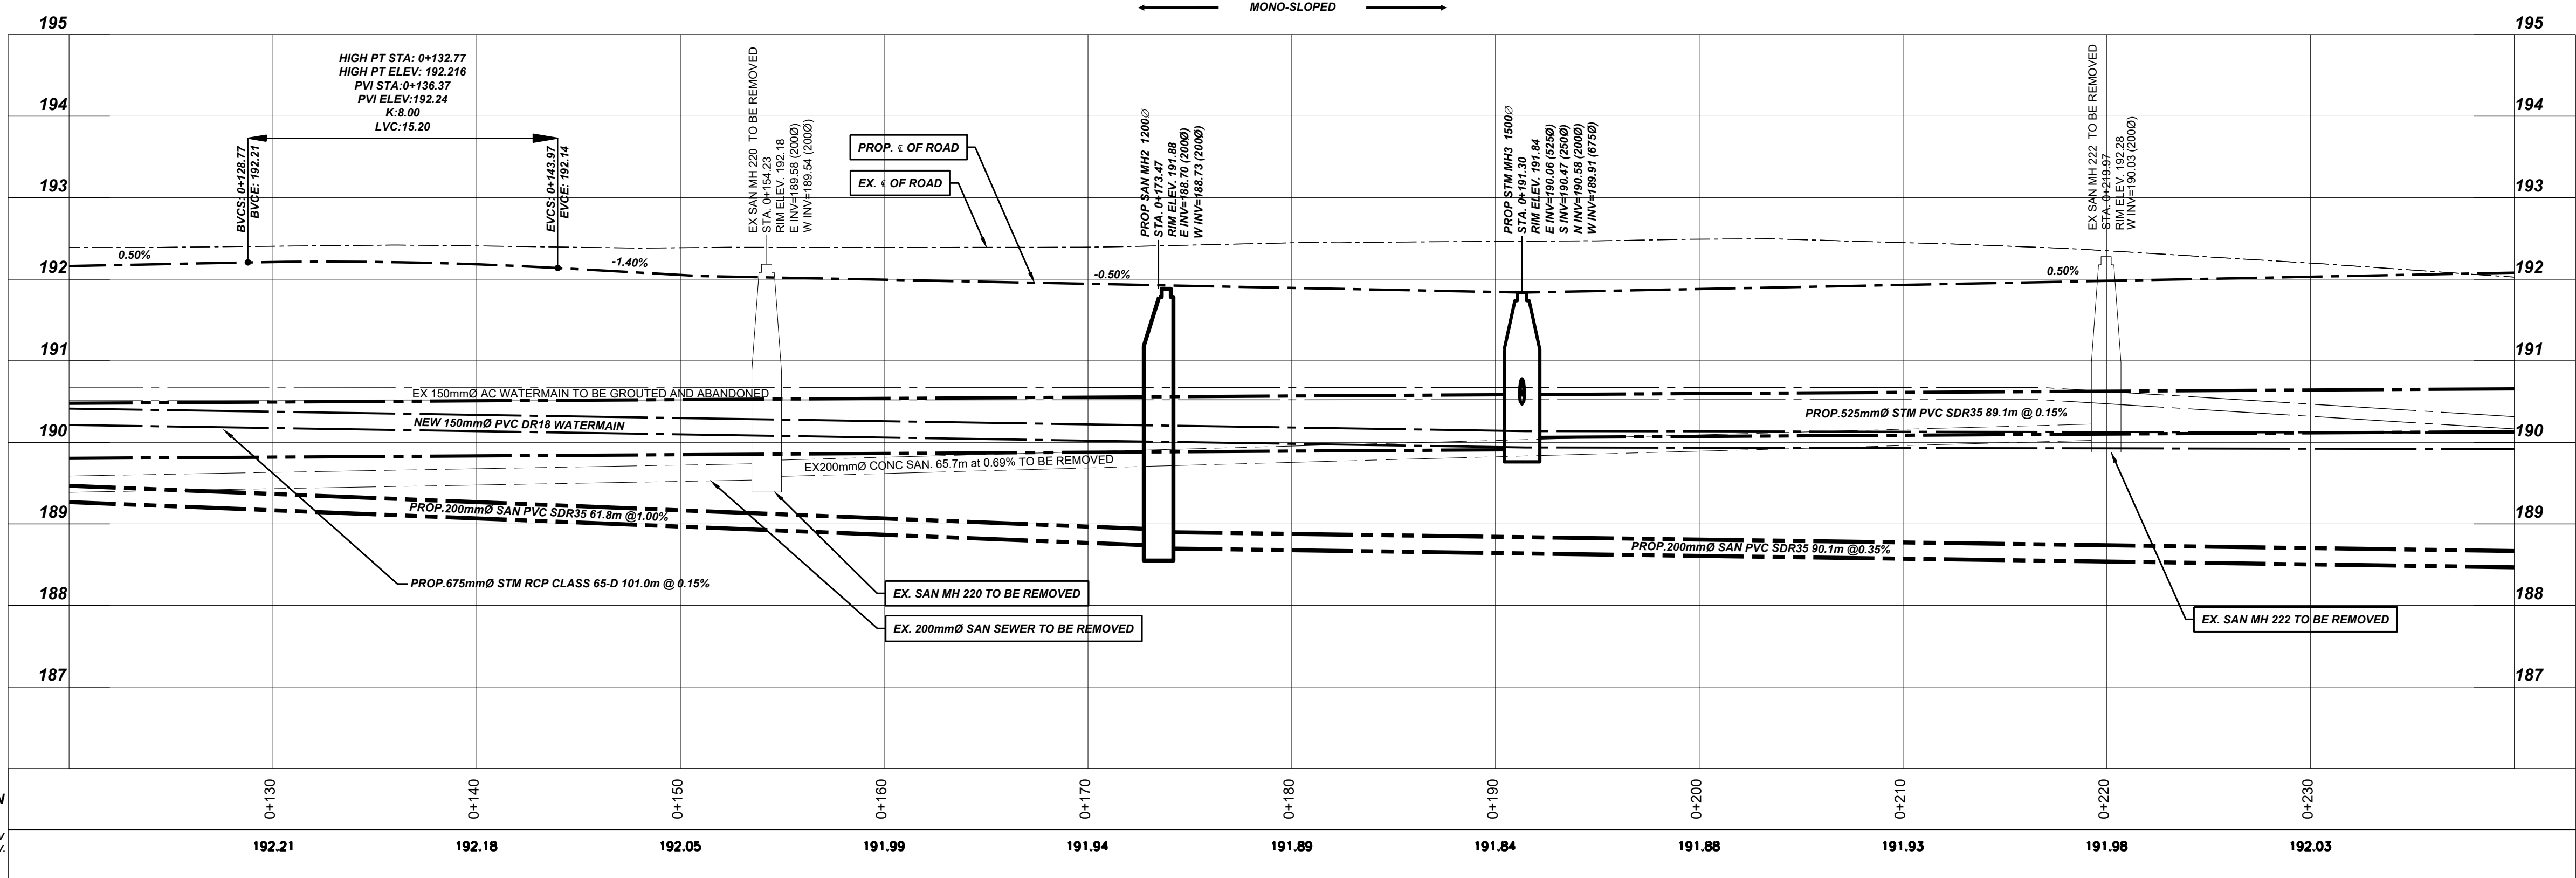


1	ISSUED FOR 60% DESIGN	29/01/2026	AT	NOTES/LEGEND	DRAFTING	AK	BENCHMARK:			ISE-26T-WALD29 REPLACEMENT OF WATERMAIN, SEWER AND ROAD RECONSTRUCTION WALDEN BLVD FORT ERIE STATION 0+120 TO 0+240	DATE	JAN 29, 2026
2	ISSUED FOR 90% DESIGN	28/04/2026	AT	1 THE POSITION OF POLE LINES, CONDUITS, WATERMAINS, SEWER AND OTHER UNDERGROUND AND OVERGROUND UTILITIES AND STRUCTURES IS NOT NECESSARILY SHOWN ON THE CONTRACT DRAWINGS AND, WHERE SHOWN, THE ACCURACY OF THE POSITION OF SUCH UTILITIES AND STRUCTURES IS NOT GUARANTEED, BEFORE STARTING WORK, THE CONTRACTOR SHALL INFORM HIMSELF OF THE EXACT LOCATION OF ALL SUCH UTILITIES AND STRUCTURES AND SHALL ASSUME ALL LIABILITY FOR DAMAGE TO THEM.	DESIGN	AL	BM2 LOCATED: NAIL IN HP AT 511 MURDOCK AVE				SCALE	1:200 1:50
3	#	#	#	2 PROPERTY LINES WERE PLOTTED USING REGISTERED PLANS AND BARS LOCATED IN THE FIELD. TO VERIFY THE ACCURACY OF THESE PROPERTY LINES, A LEGAL SURVEY SHOULD BE PERFORMED PRIOR TO CONSTRUCTION.	CHECKED BY	JA	NORTHING - 4752616.980 EASTING - 668632.990 ELEVATION - 192.611				REF. No.	ISE-26T-WALD29
4	#	#	#	3 THIS DRAWING IS FOR ILLUSTRATIVE PURPOSES ONLY. THE TOWN OF FORT ERIE ASSUMES NO LIABILITY FOR USE IN ANY OTHER WAY. CAD FILES OF THIS DRAWING ARE NOT CERTIFIED BY THE ENGINEER FOR USE BY OTHERS. USERS OF THESE CAD FILES ASSUME ALL RISK AND RESPONSIBILITY FOR VERIFYING THE CORRECTNESS OF ALL INFORMATION FOR ANY USE.	APPROVED BY	AT					DWG No.	PP1.2
5	#	#	#								REV.	1

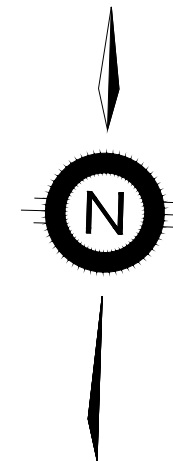

DRAWING FILE: C:\Users\AngelaLin\WT Infrastructure\WT Infrastructure - Documents\PROJ\2024\24-2022\04 DSGN\02 CAD\06 PRODUCTION\24-2022-PRODUCTION-90%.dwg PLOTTED: April 28, 2026 10:27:51 AM PLOTTED BY: ANGELA LIN CTB: !NPCS MONO V2.1 SUE B V1.CTB

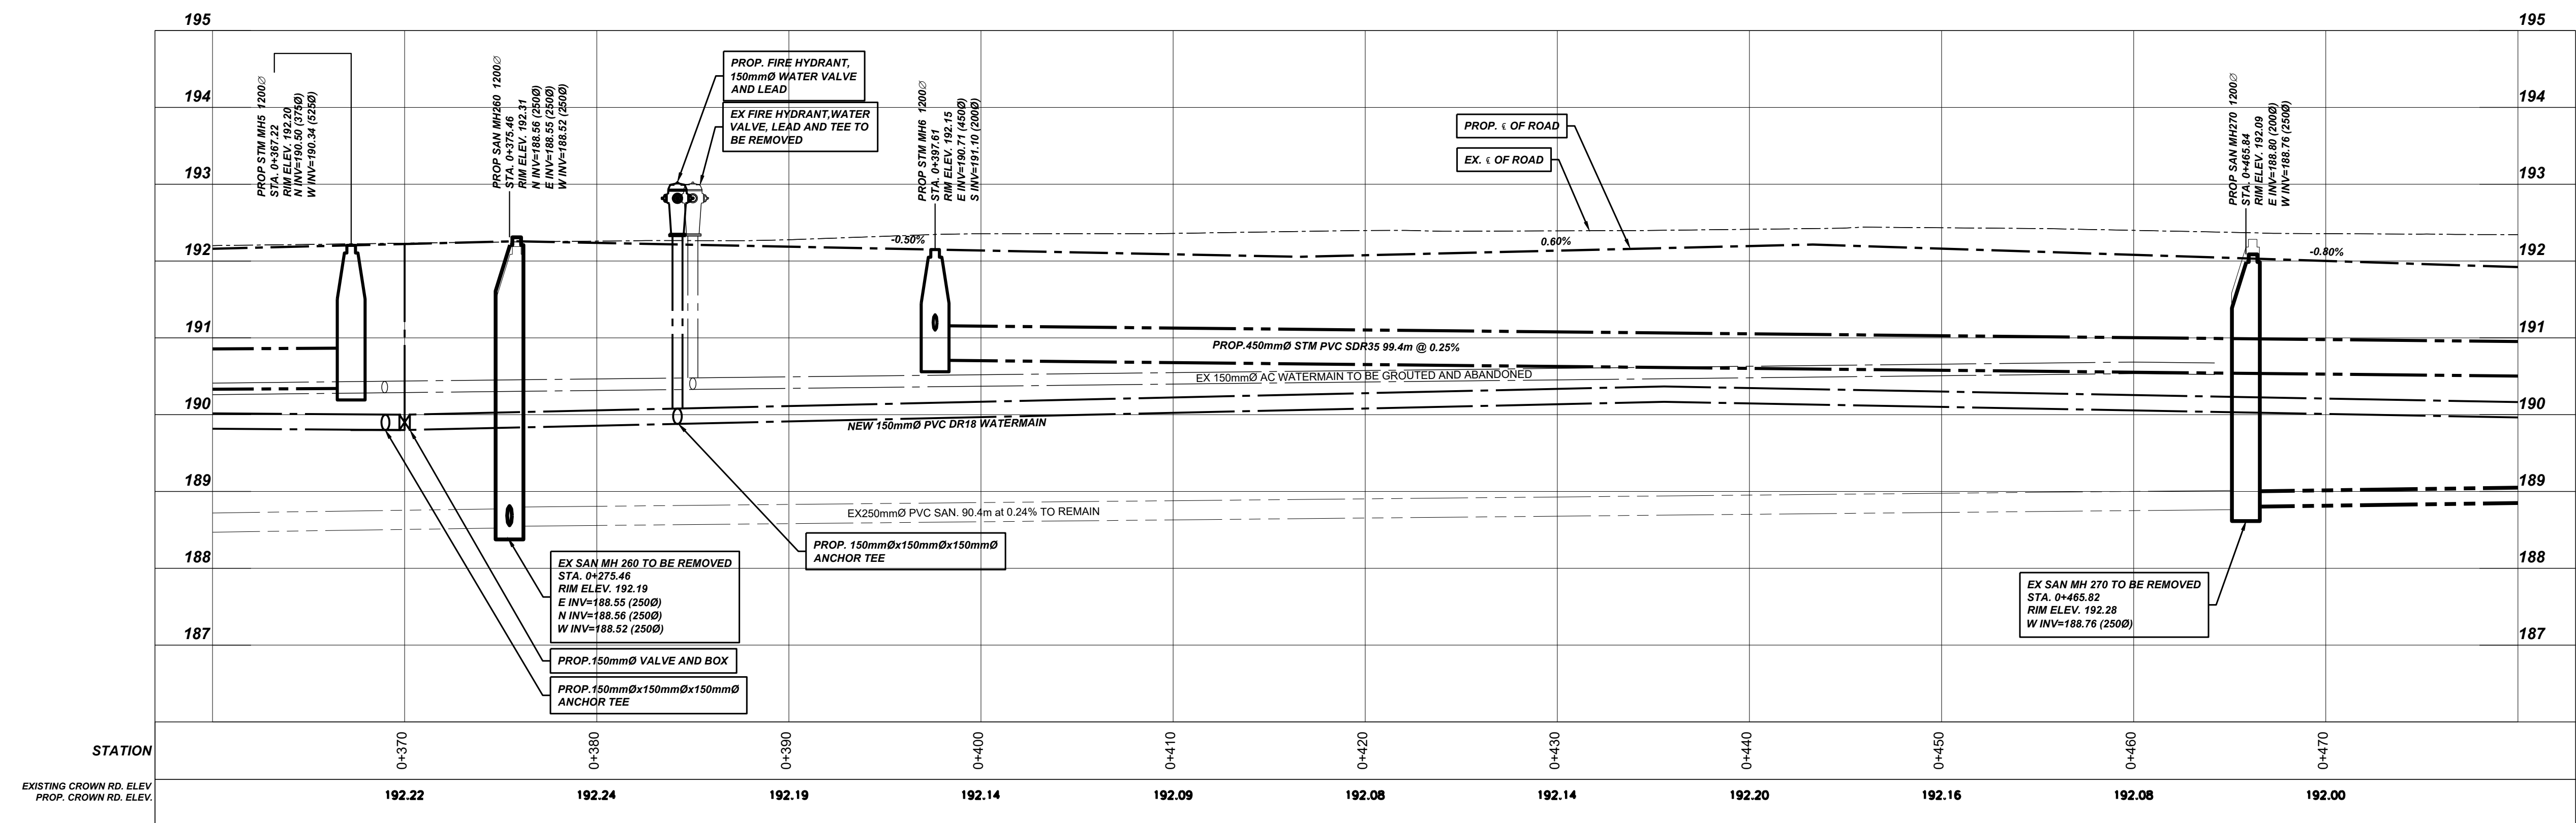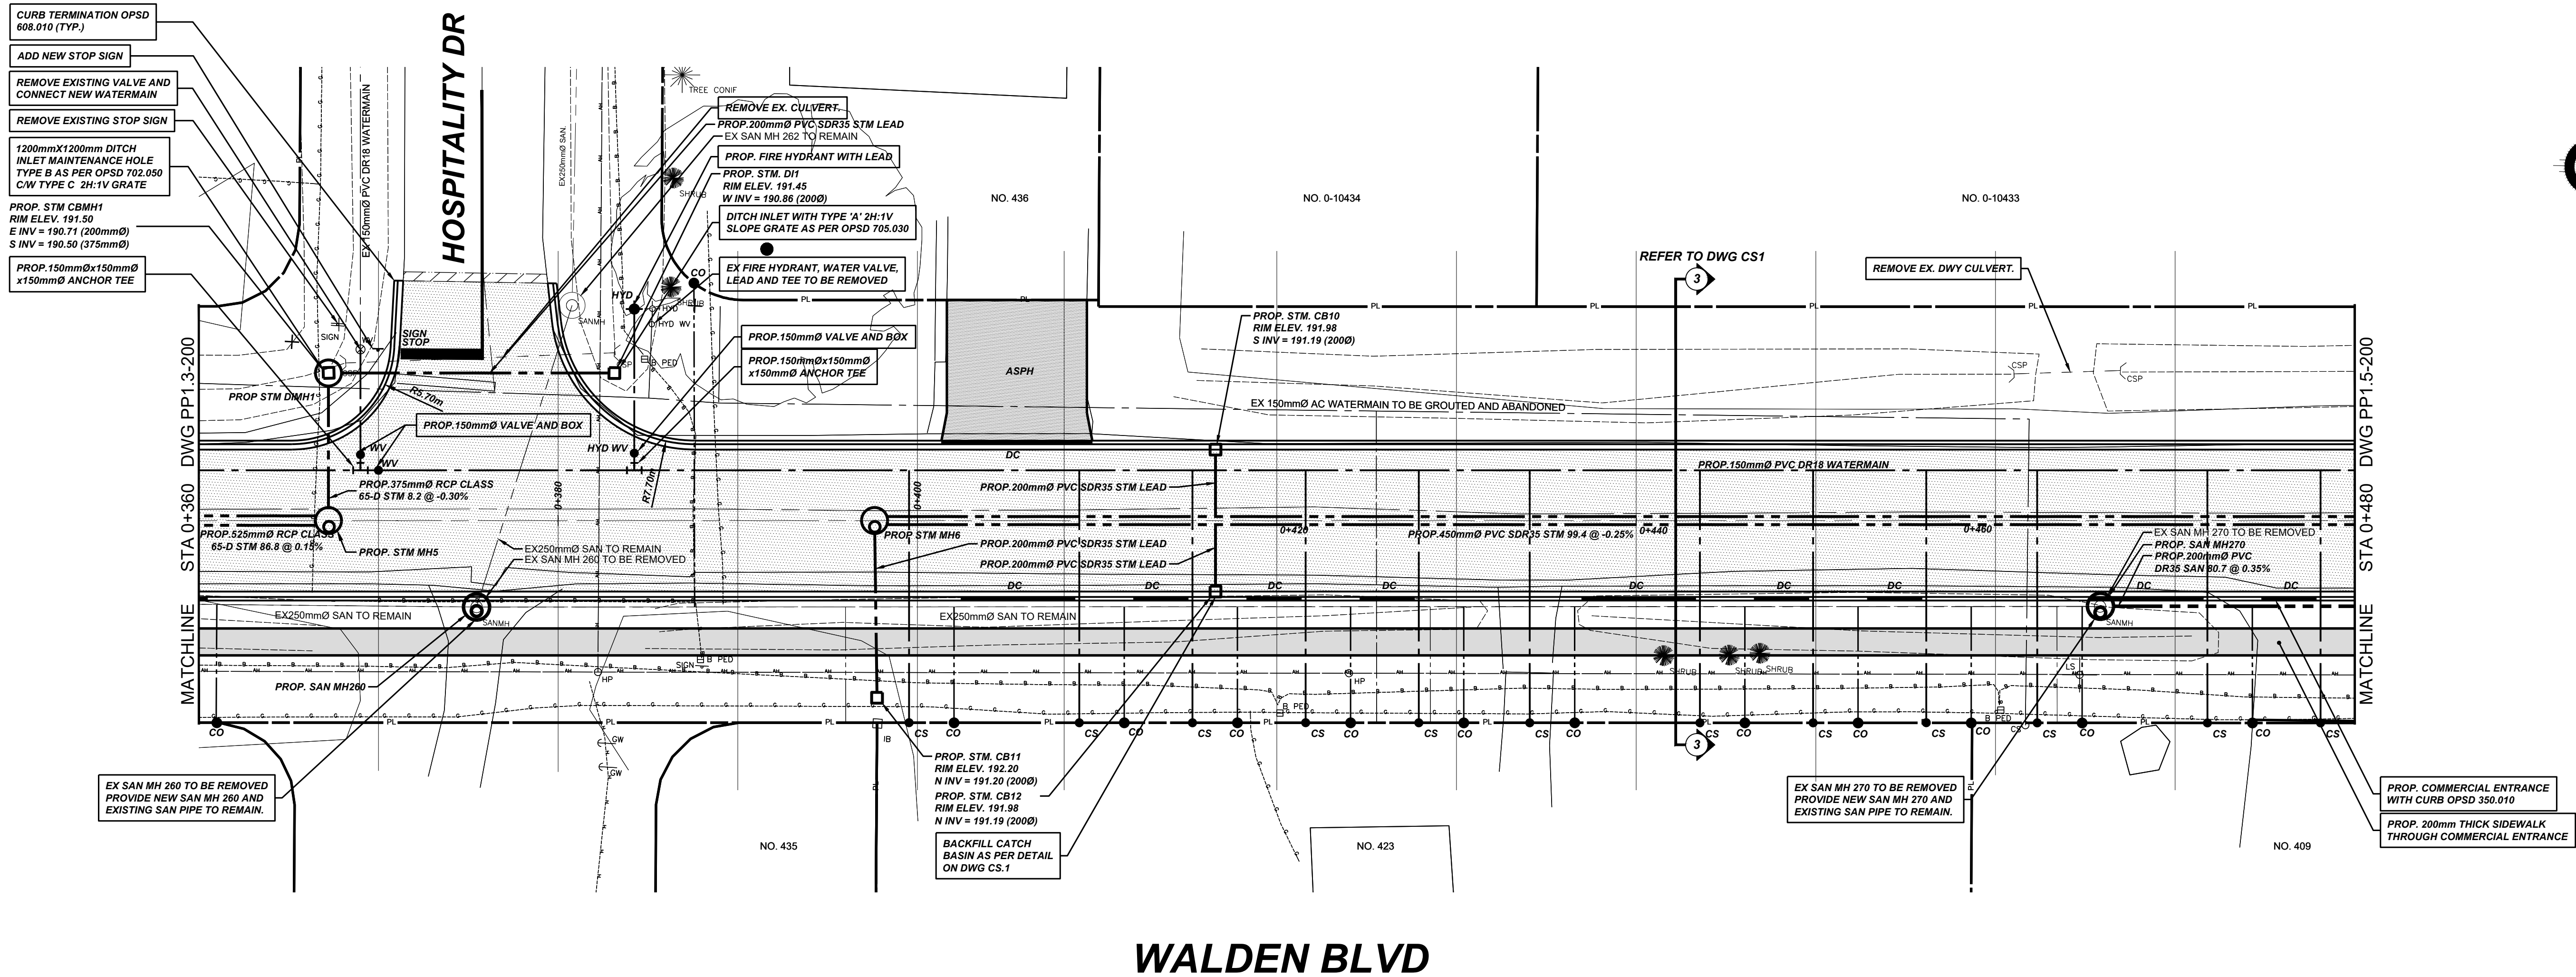

1	ISSUED FOR 60% DESIGN	29/01/2026	AT	NOTES/LEGEND 1 THE POSITION OF POLE LINES, CONDUITS, WATERMAINS, SEWER AND OTHER UNDERGROUND AND OVERGROUND UTILITIES AND STRUCTURES IS NOT NECESSARILY SHOWN ON THE CONTRACT DRAWINGS AND, WHERE SHOWN, THE ACCURACY OF THE POSITION OF SUCH UTILITIES AND STRUCTURES IS NOT GUARANTEED BEFORE STARTING WORK. THE CONTRACTOR SHALL INFORM HIMSELF OF THE EXACT LOCATION OF ALL SUCH UTILITIES AND STRUCTURES AND SHALL ASSUME ALL LIABILITY FOR DAMAGE TO THEM. 2 PROPERTY LINES WERE PLOTTED USING REGISTERED PLANS AND BARS LOCATED IN THE FIELD. TO VERIFY THE ACCURACY OF THESE PROPERTY LINES, A LEGAL SURVEY SHOULD BE PERFORMED PRIOR TO CONSTRUCTION. 3 THIS DRAWING IS FOR ILLUSTRATIVE PURPOSES ONLY. THE TOWN OF FORT ERIE ASSUMES NO LIABILITY FOR USE IN ANY OTHER WAY. CAD FILES OF THIS DRAWING ARE NOT CERTIFIED BY THE ENGINEER FOR USE BY OTHERS. USERS OF THESE CAD FILES ASSUME ALL RISK AND RESPONSIBILITY FOR VERIFYING THE CORRECTNESS OF ALL INFORMATION FOR ANY USE.	DRAFTING AK	BENCHMARK: SIB LOCATED: NORTHING - EASTING - ELEVATION -			ISE-26T-WALD29 REPLACEMENT OF WATERMAIN, SEWER AND ROAD RECONSTRUCTION WALDEN BLVD FORT ERIE STATION 0+360 TO 0+480	DATE	JAN 29, 2026
2	ISSUED FOR 90% DESIGN	28/04/2026	AT		DESIGN AL					SCALE	1:200 1:50
3	#	#	#		CHECKED BY JA					REF. No.	ISE-26T-WALD29
4	#	#	#		APPROVED BY AT					DWG No.	PP1.4
5	#	#	#							REV.	1
6	#	#	#								
7	#	#	#								
8	#	#	#								
NO.	REVISION	DATE	INIT.								

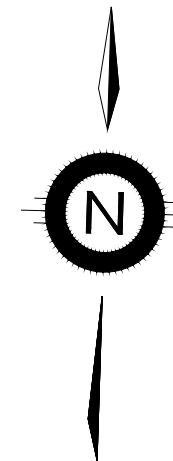

PROF. STM MH#7 1200"
STA. 0+497
RIM ELEV. 191.79
INVERT=190.65 (2000)
N INV=190.68 (2000)
S INV=190.65 (2000)
W INV=190.46 (4500)

PROP. 600mmØ STM RCP CLASS 65-D 108.0m @ 0.25%

NEW 150mmØ PVC DR18 WATERMAIN

PROP. 200mmØ SAN PVC SDR35 80.7m @ 0.35%

PROF. SAN MH#4 1200"
STA. 0+546.55
RIM ELEV. 192.14
Elev.=188.11 (2000)
W INV=189.08 (2000)

EXISTING 150mmØ AC WATERMAIN TO BE REMOVED

PROP. 200mmØ SAN PVC SDR35 84.4m @ 1.00%



PROP. 150mmØx150mmØx150mmØ ANCHOR TEE

PROF. OF ROAD
EX. OF ROAD


Slopes: 0.60%, -0.50%


Station	Elevation	Description
0+480	191.84	Ground Surface
0+497	191.79	Rim Elev. MH#7
0+500	191.81	Ground Surface
0+510	191.87	Ground Surface
0+520	191.93	Ground Surface
0+530	191.99	Ground Surface
0+546.55	192.14	Rim Elev. MH#4
0+550	192.10	Ground Surface
0+560	192.06	Ground Surface
0+570	192.01	Ground Surface
0+580	191.96	Ground Surface
0+590	191.91	Ground Surface

1	ISSUED FOR 60% DESIGN	29/01/2026	AT	NOTES/LEGEND 1 THE POSITION OF POLE LINES, CONDUITS, WATERMAINS, SEWER AND OTHER UNDERGROUND AND OVERGROUND UTILITIES AND STRUCTURES IS NOT NECESSARILY SHOWN ON THE CONTRACT DRAWINGS AND, WHERE SHOWN, THE POSITION OF SUCH UTILITIES AND STARTING WORK, THE CONTRACTOR SHALL INFORM HIMSELF OF THE EXACT LOCATION OF ALL SUCH UTILITIES AND SHALL ASSUME ALL LIABILITY FOR DAMAGE TO THEM. 2 PROPERTY LINES WERE PLOTTED USING REGISTERED PLANS AND BARS LOCATED IN THE FIELD, TO VERIFY THE ACCURACY OF THESE PROPERTY LINES, A LEGAL SURVEY SHOULD BE PERFORMED PRIOR TO CONSTRUCTION. 3 THIS DRAWING IS FOR ILLUSTRATIVE PURPOSES ONLY. THE TOWN OF FORT ERIE ASSUMES NO LIABILITY FOR USE IN ANY OTHER WAY. CAD FILES OF THIS DRAWING ARE NOT CERTIFIED BY THE ENGINEER FOR USE BY OTHERS. USERS OF THESE CAD FILES ASSUME ALL RISK AND RESPONSIBILITY FOR VERIFYING THE CORRECTNESS OF ALL INFORMATION FOR ANY USE.	DRAFTING AK	BENCHMARK: SIB LOCATED: NORTHING - EASTING - ELEVATION -	 WT INFRASTRUCTURE PRACTICAL INNOVATION WT INFRASTRUCTURE SOLUTIONS INC. 17-370 STONE ROAD P.O. BOX 26002 GUELPH, ON N1G 4T4 T + 416-336-6672	ISE-26T-WALD29 REPLACEMENT OF WATERMAIN, SEWER AND ROAD RECONSTRUCTION WALDEN BLVD FORT ERIE STATION 0+480 TO 0+600	DATE	JAN 29, 2026	
2	ISSUED FOR 90% DESIGN	28/04/2026	AT		DESIGN AL				SCALE	1:200 1:50	
3	#	#	#		CHECKED BY JA				REF. No.	ISE-26T-WALD29	
4	#	#	#		APPROVED BY AT				DWG No.	PP1.5	REV.
5	#	#	#								1
6	#	#	#								
7	#	#	#								
8	#	#	#								
NO.	REVISION	DATE	INIT.								

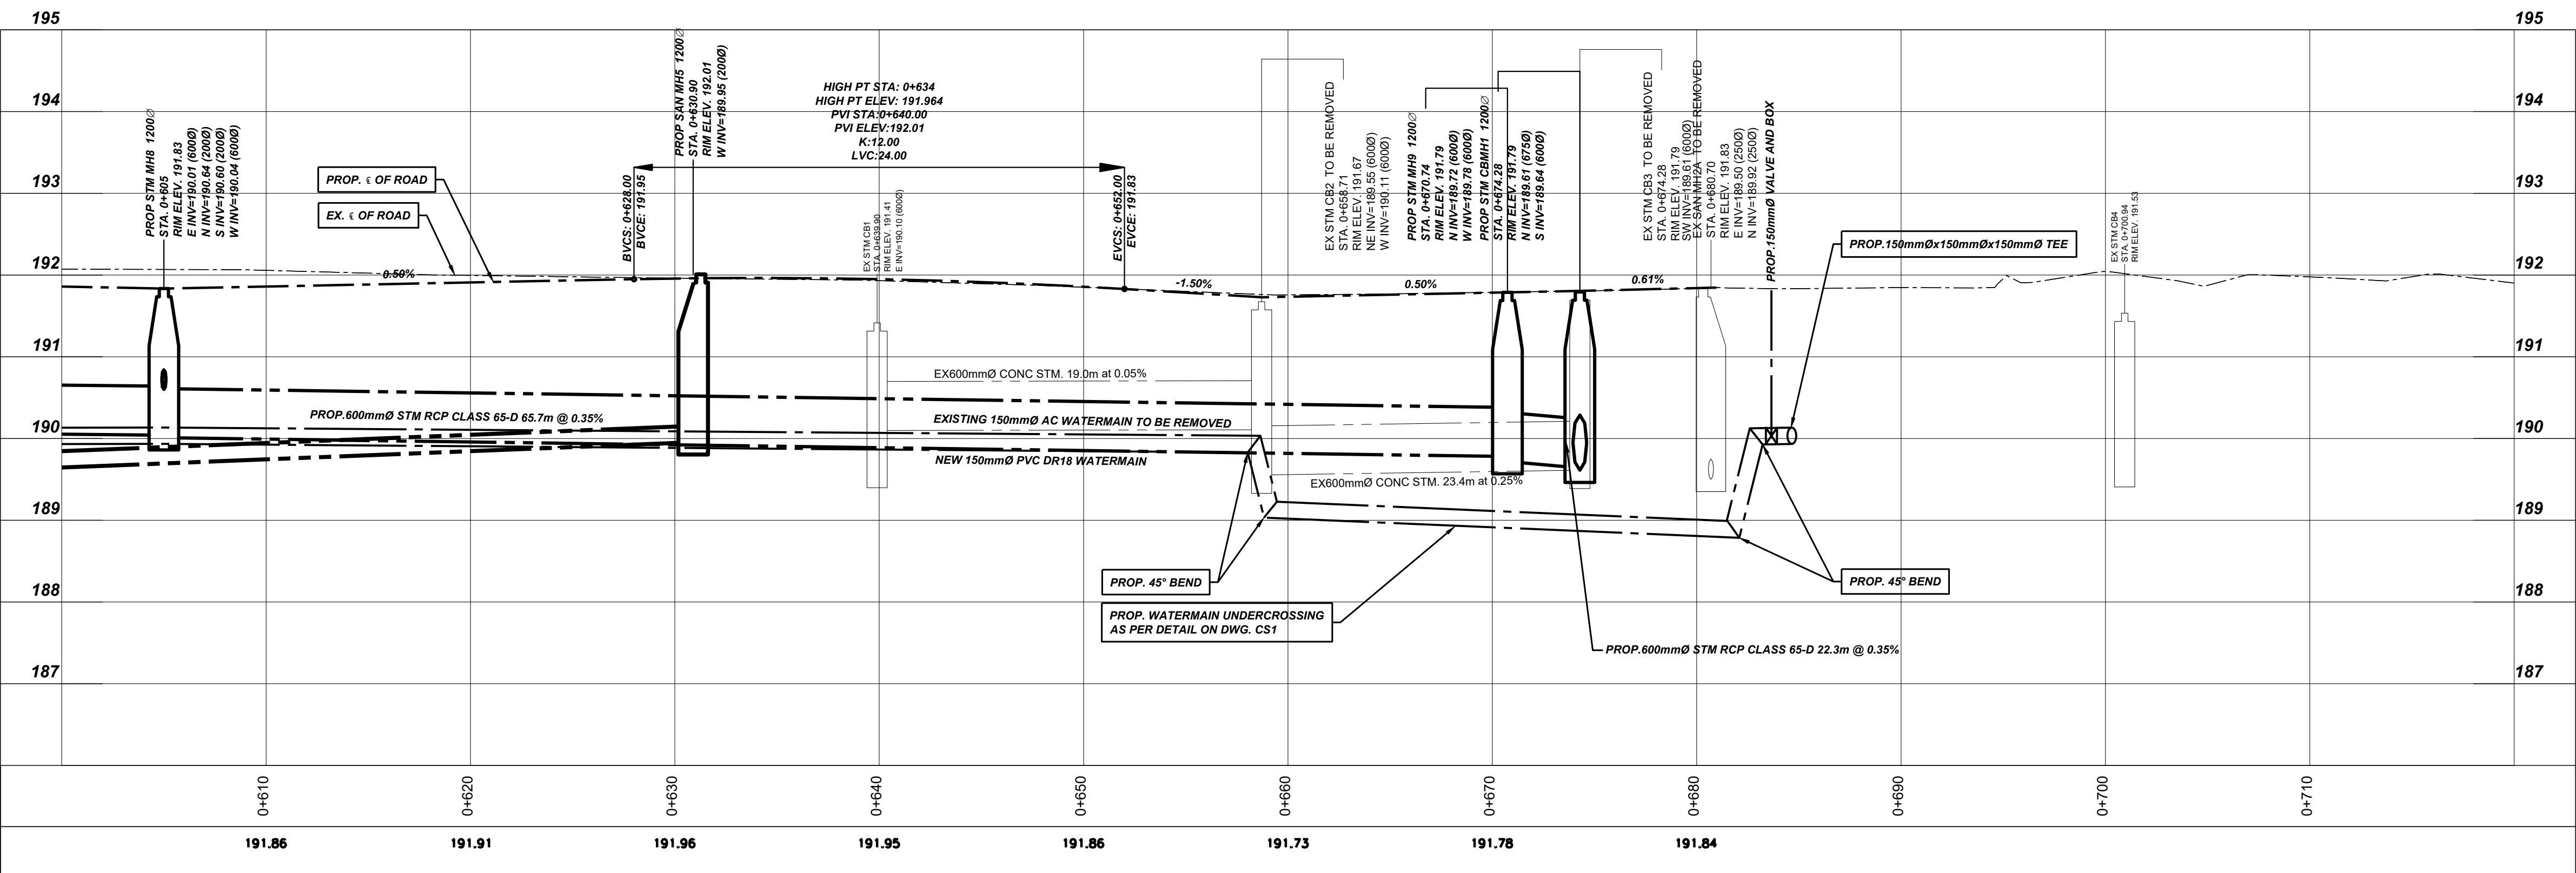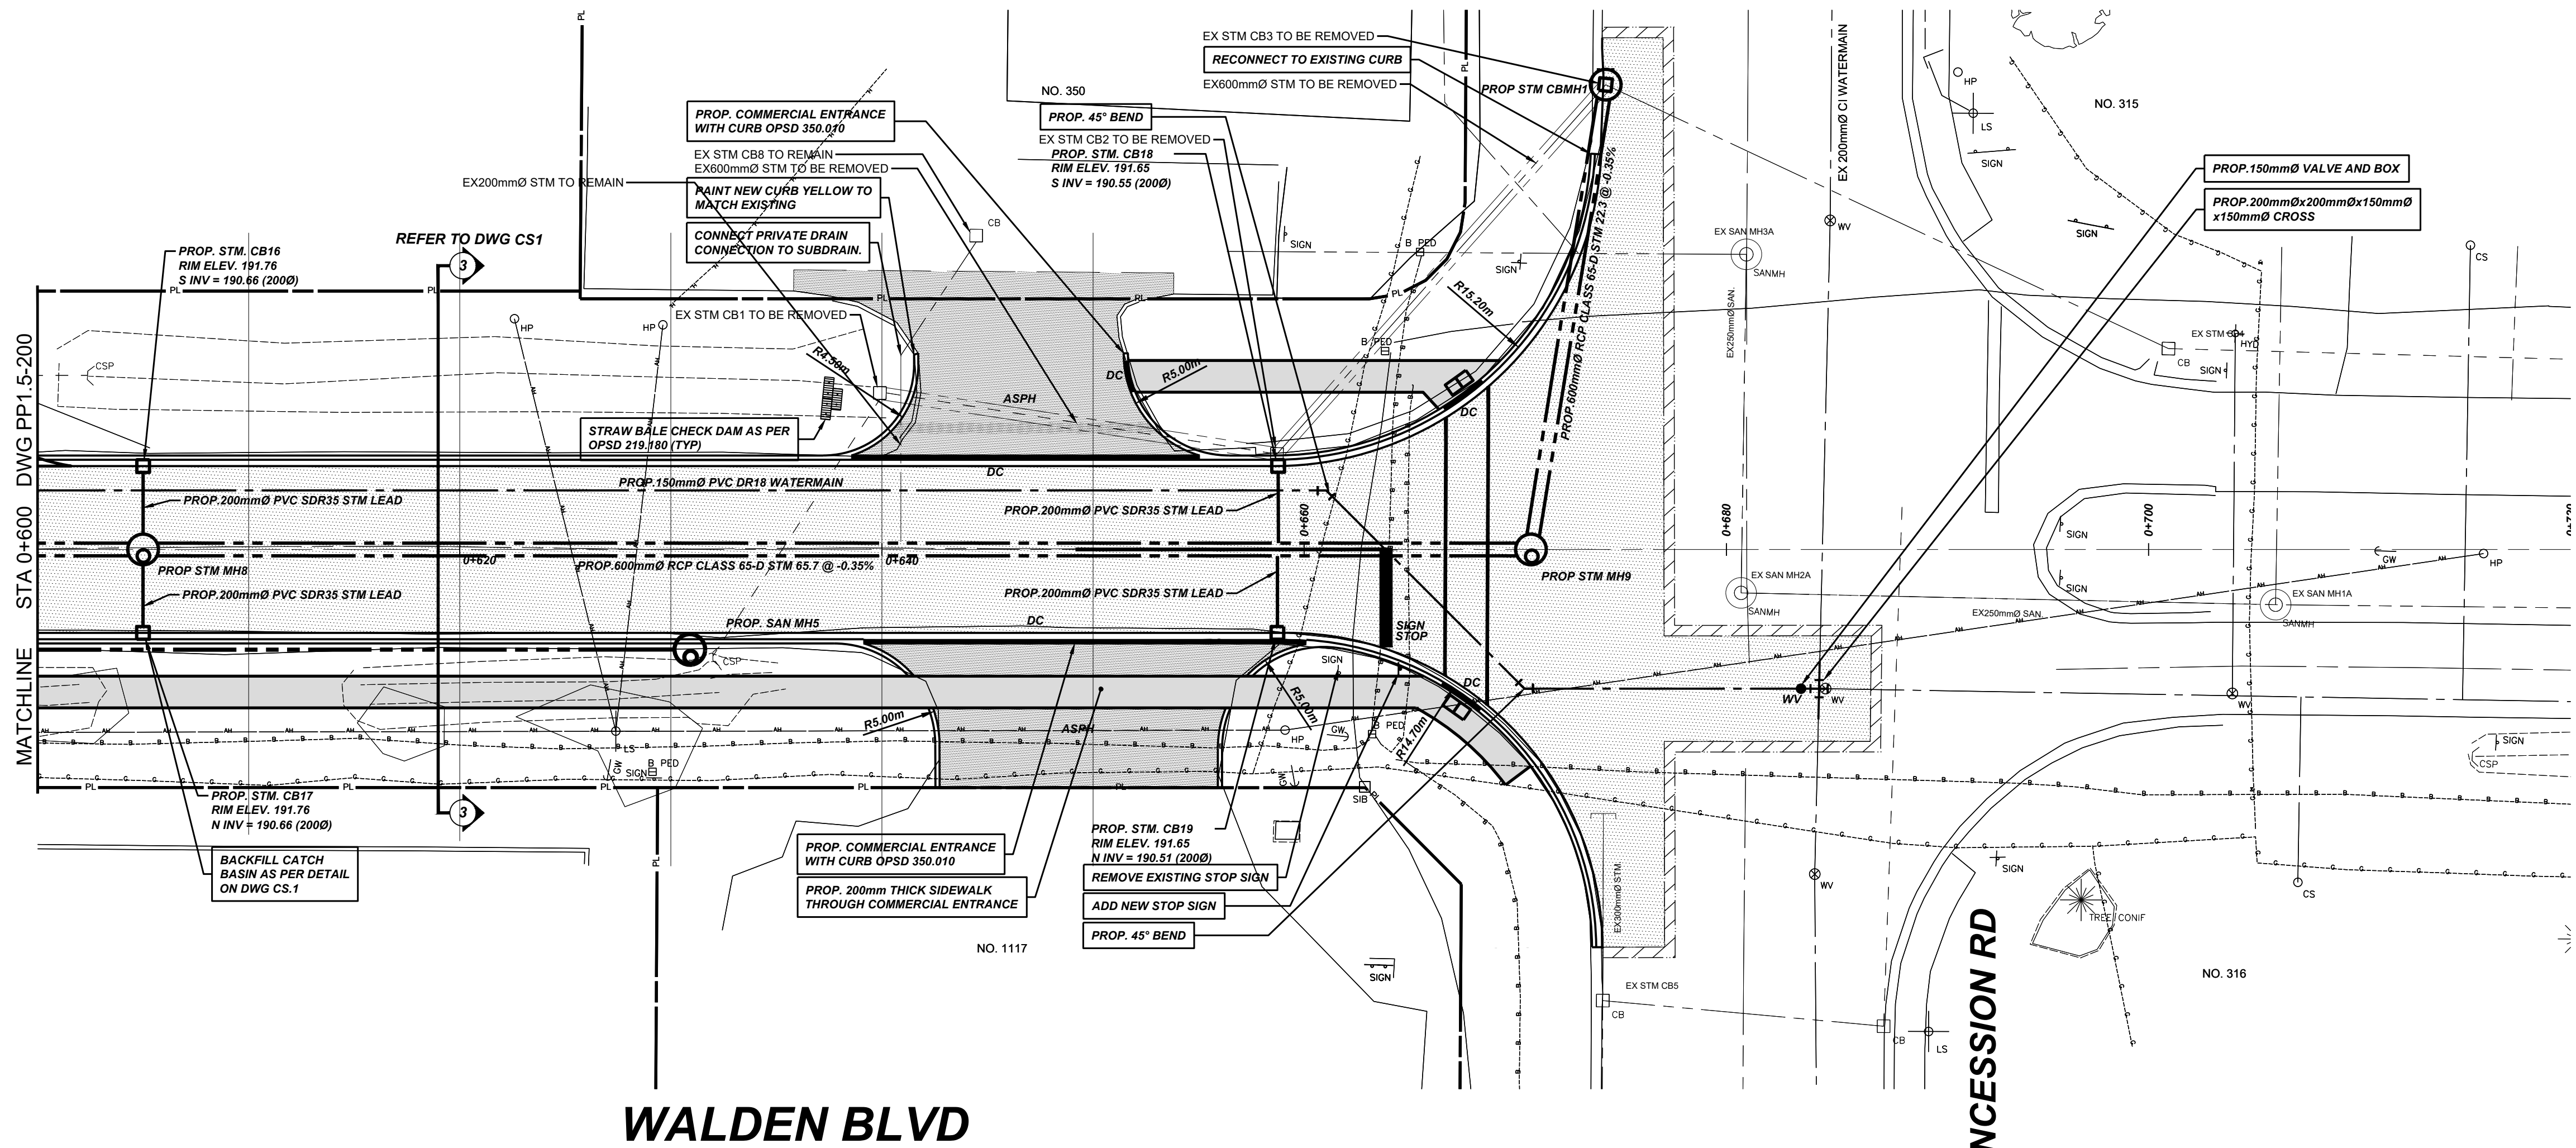


1	ISSUED FOR 60% DESIGN	29/01/2026	AT	NOTES/LEGEND	DRAFTING	AK	BENCHMARK:			ISE-26T-WALD29 REPLACEMENT OF WATERMAIN, SEWER AND ROAD RECONSTRUCTION WALDEN BLVD FORT ERIE STATION 0+600 TO 0+700	DATE	JAN 29, 2026
2	ISSUED FOR 90% DESIGN	28/04/2026	AT	1 THE POSITION OF POLE LINES, CONDUITS, WATERMAINS, SEWER AND OTHER UNDERGROUND AND OVERGROUND UTILITIES AND STRUCTURES IS NOT NECESSARILY SHOWN ON THE CONTRACT DRAWINGS AND, WHERE SHOWN, THE ACCURACY OF THE POSITION OF SUCH UTILITIES AND STRUCTURES IS NOT GUARANTEED. BEFORE STARTING WORK, THE CONTRACTOR SHALL INFORM HIMSELF OF THE EXACT LOCATION OF ALL SUCH UTILITIES AND STRUCTURES AND SHALL ASSUME ALL LIABILITY FOR DAMAGE TO THEM.	DESIGN	AL	SIB LOCATED:				SCALE	1:200 1:50
3	#	#	#	2 PROPERTY LINES WERE PLOTTED USING REGISTERED PLANS AND BARS LOCATED IN THE FIELD. TO VERIFY THE ACCURACY OF THESE PROPERTY LINES, A LEGAL SURVEY SHOULD BE PERFORMED PRIOR TO CONSTRUCTION.	CHECKED BY	JA	NORTHING - EASTING - ELEVATION -				REF. No.	ISE-26T-WALD29
4	#	#	#	3 THIS DRAWING IS FOR ILLUSTRATIVE PURPOSES ONLY. THE TOWN OF FORT ERIE ASSUMES NO LIABILITY FOR USE IN ANY OTHER WAY. CAD FILES OF THIS DRAWING ARE NOT CERTIFIED BY THE ENGINEER FOR USE BY OTHERS. USERS OF THESE CAD FILES ASSUME ALL RISK AND RESPONSIBILITY FOR VERIFYING THE CORRECTNESS OF ALL INFORMATION FOR ANY USE.	APPROVED BY	AT					DWG No.	PP1.6
5	#	#	#								REV.	1
6	#	#	#									
7	#	#	#									
8	#	#	#									
NO.	REVISION	DATE	INIT.									

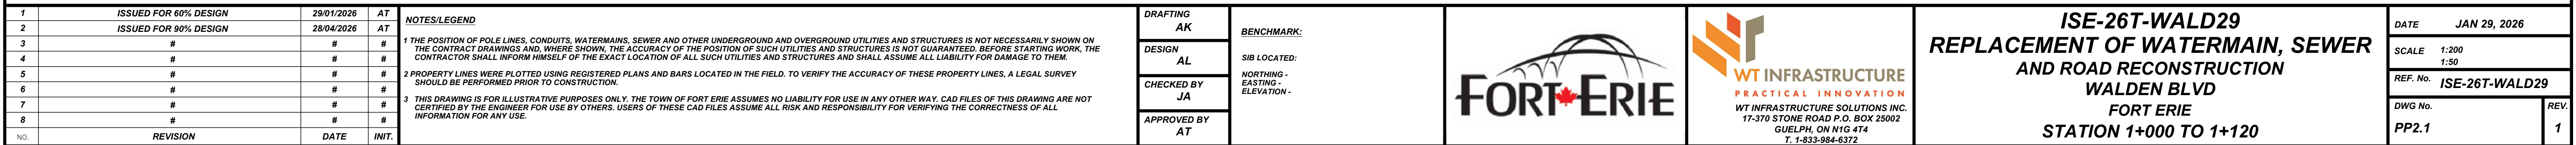


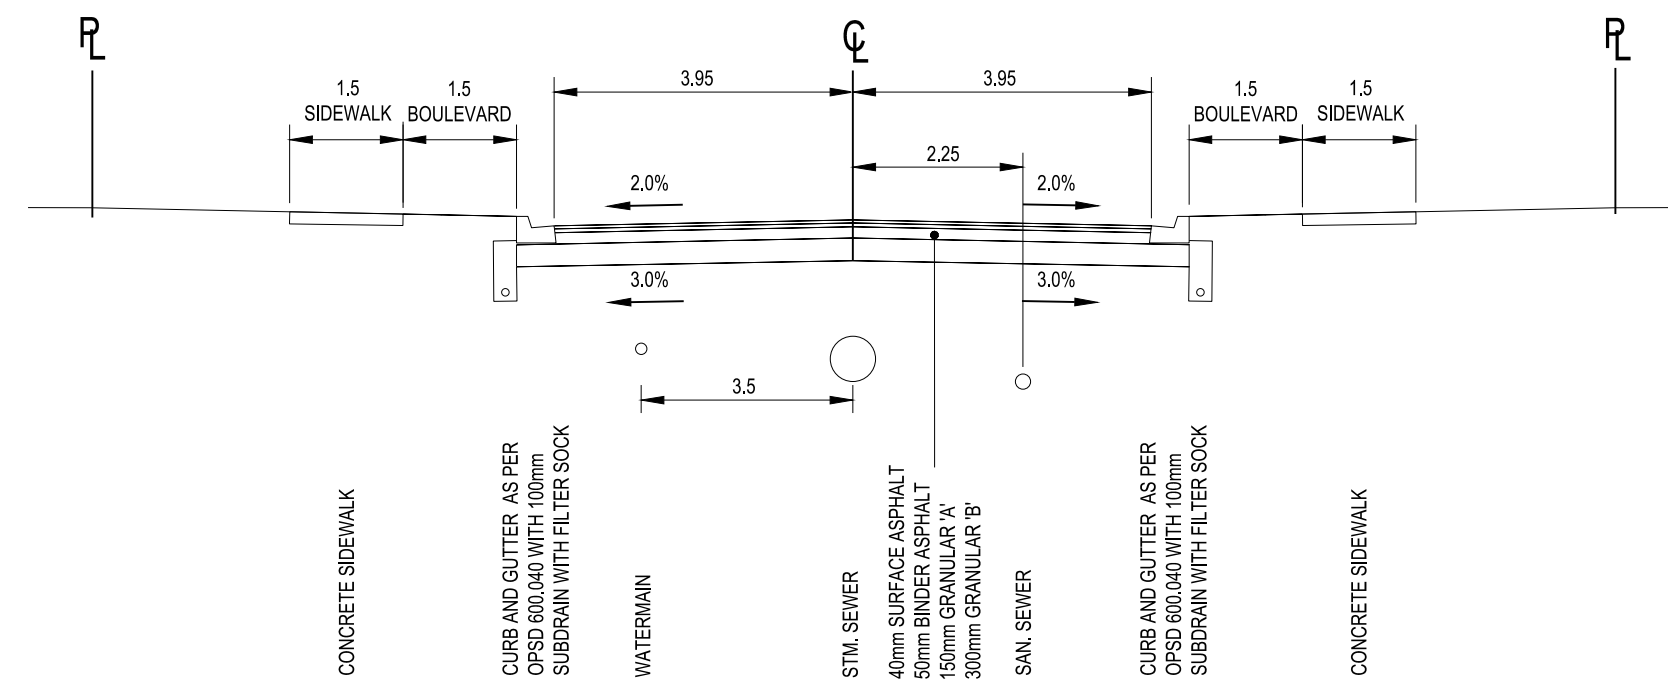


TYPICAL CROSS-SECTION 1
STA. 0+042 TO STA. 0+100
SCALE: N.T.S.

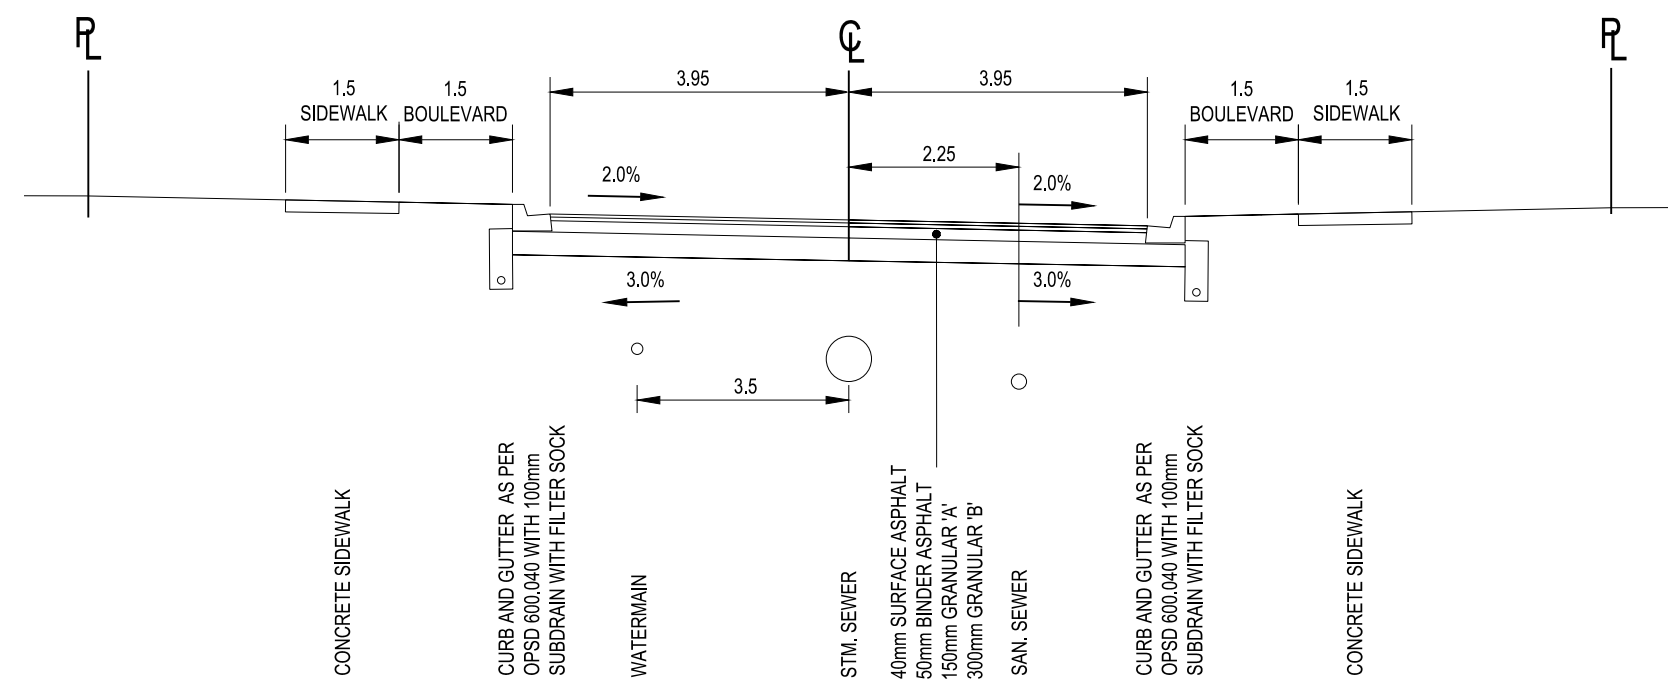


TYPICAL CROSS-SECTION 2
STA. 0+100 TO STA. 0+350
SCALE: N.T.S.

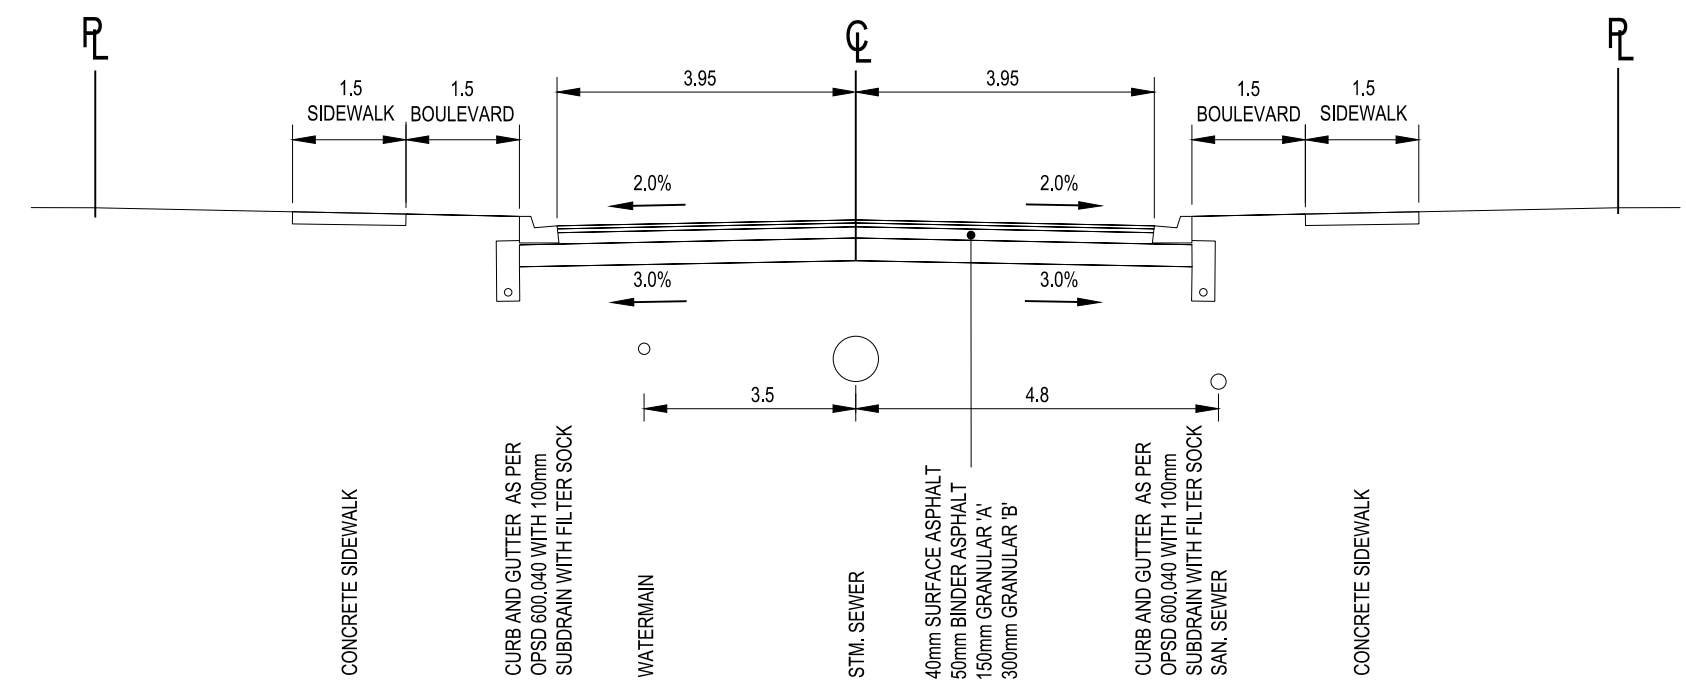


TYPICAL CROSS-SECTION 3
STA. 0+350 TO STA. 0+677
SCALE: N.T.S.

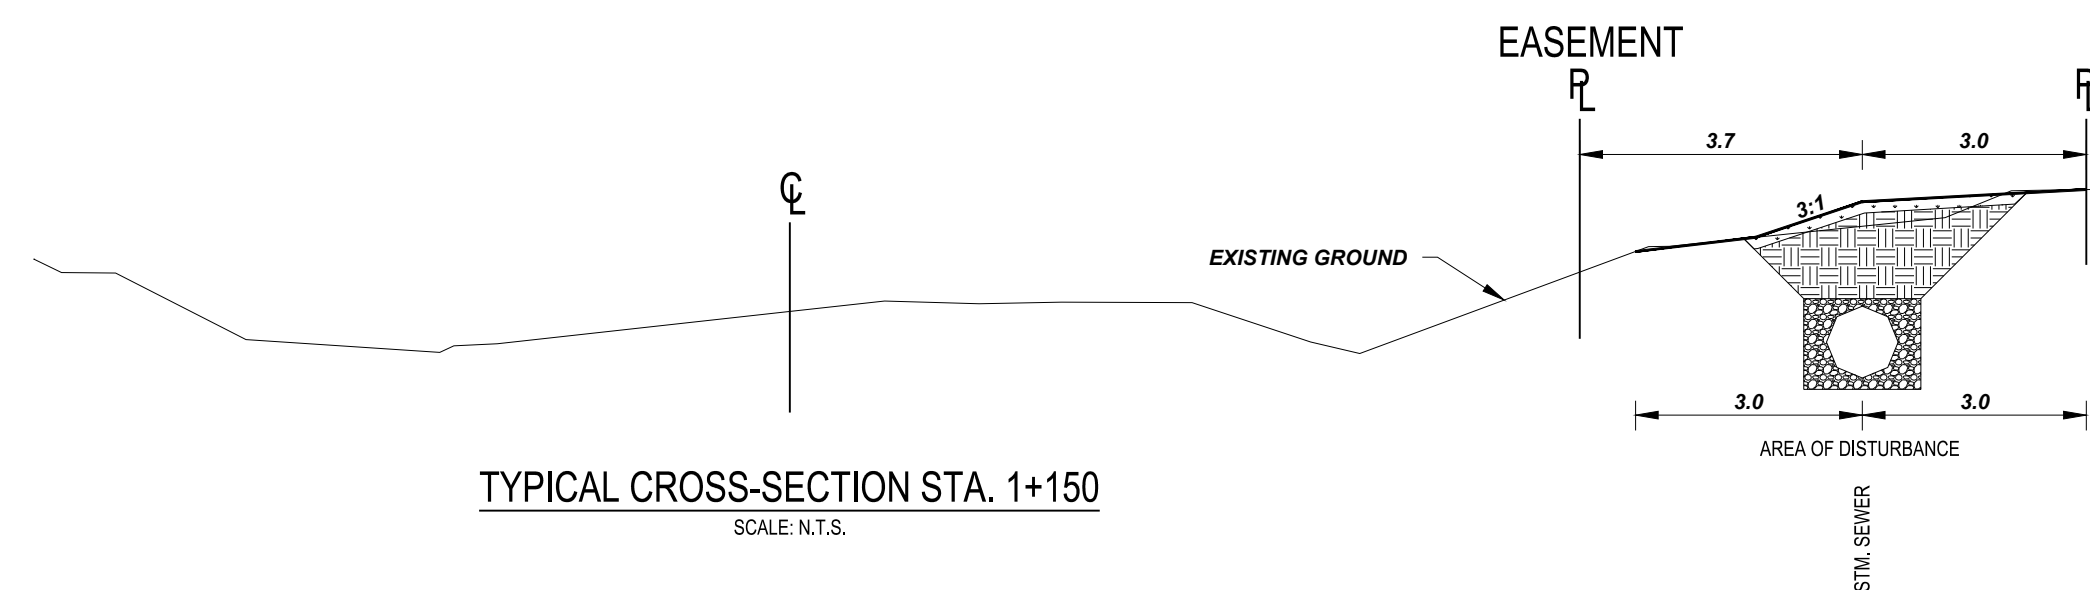


TYPICAL CROSS-SECTION STA. 1+150
SCALE: N.T.S.

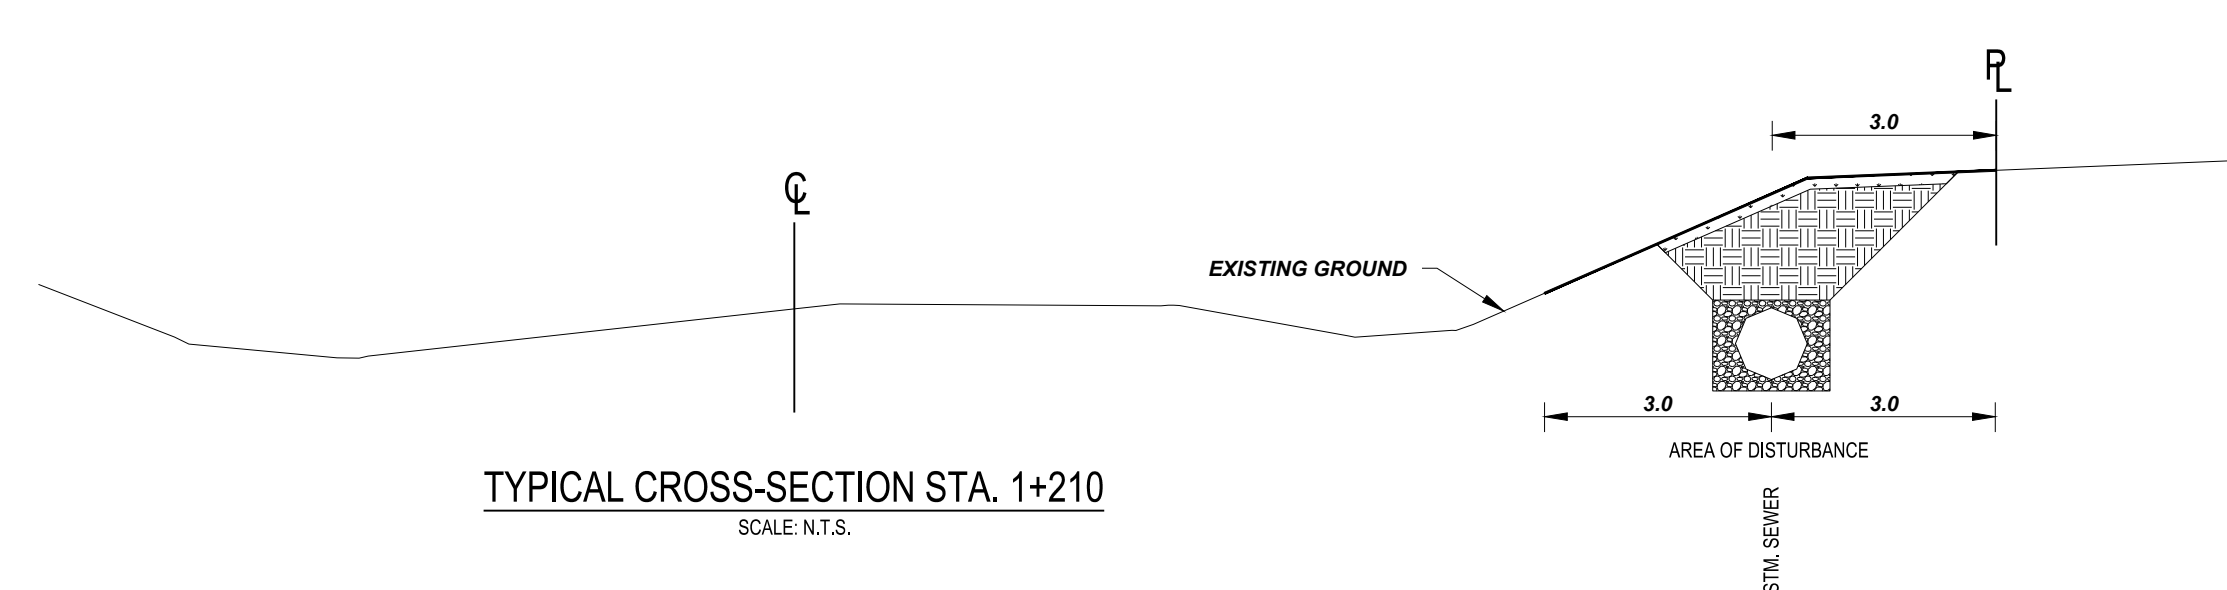


TYPICAL CROSS-SECTION STA. 1+210
SCALE: N.T.S.

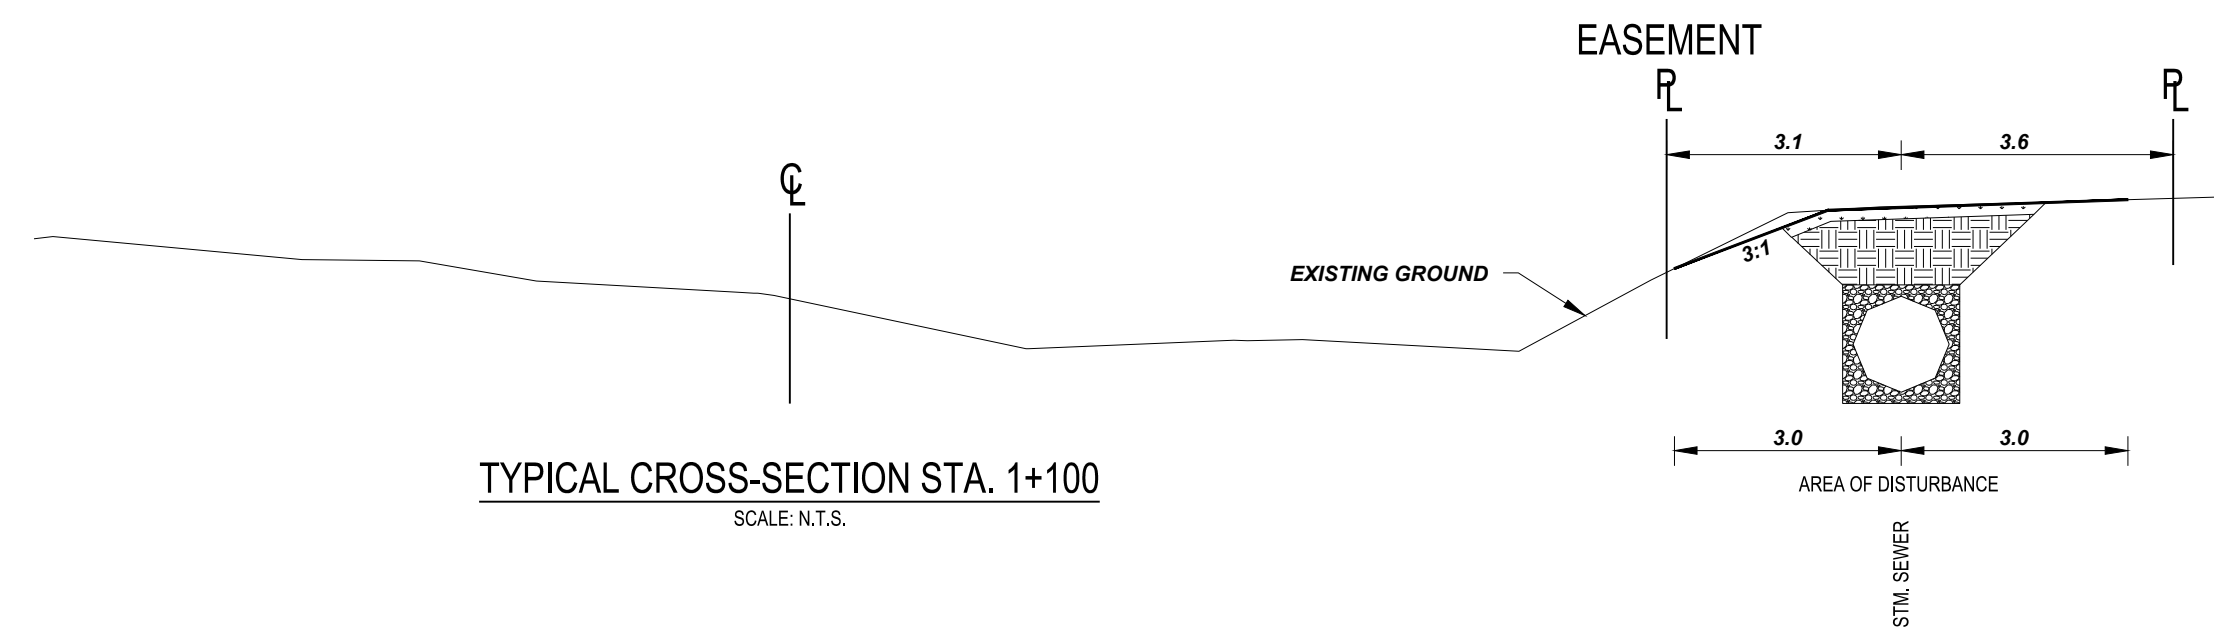

TYPICAL CROSS-SECTION STA. 1+100
SCALE: N.T.S.

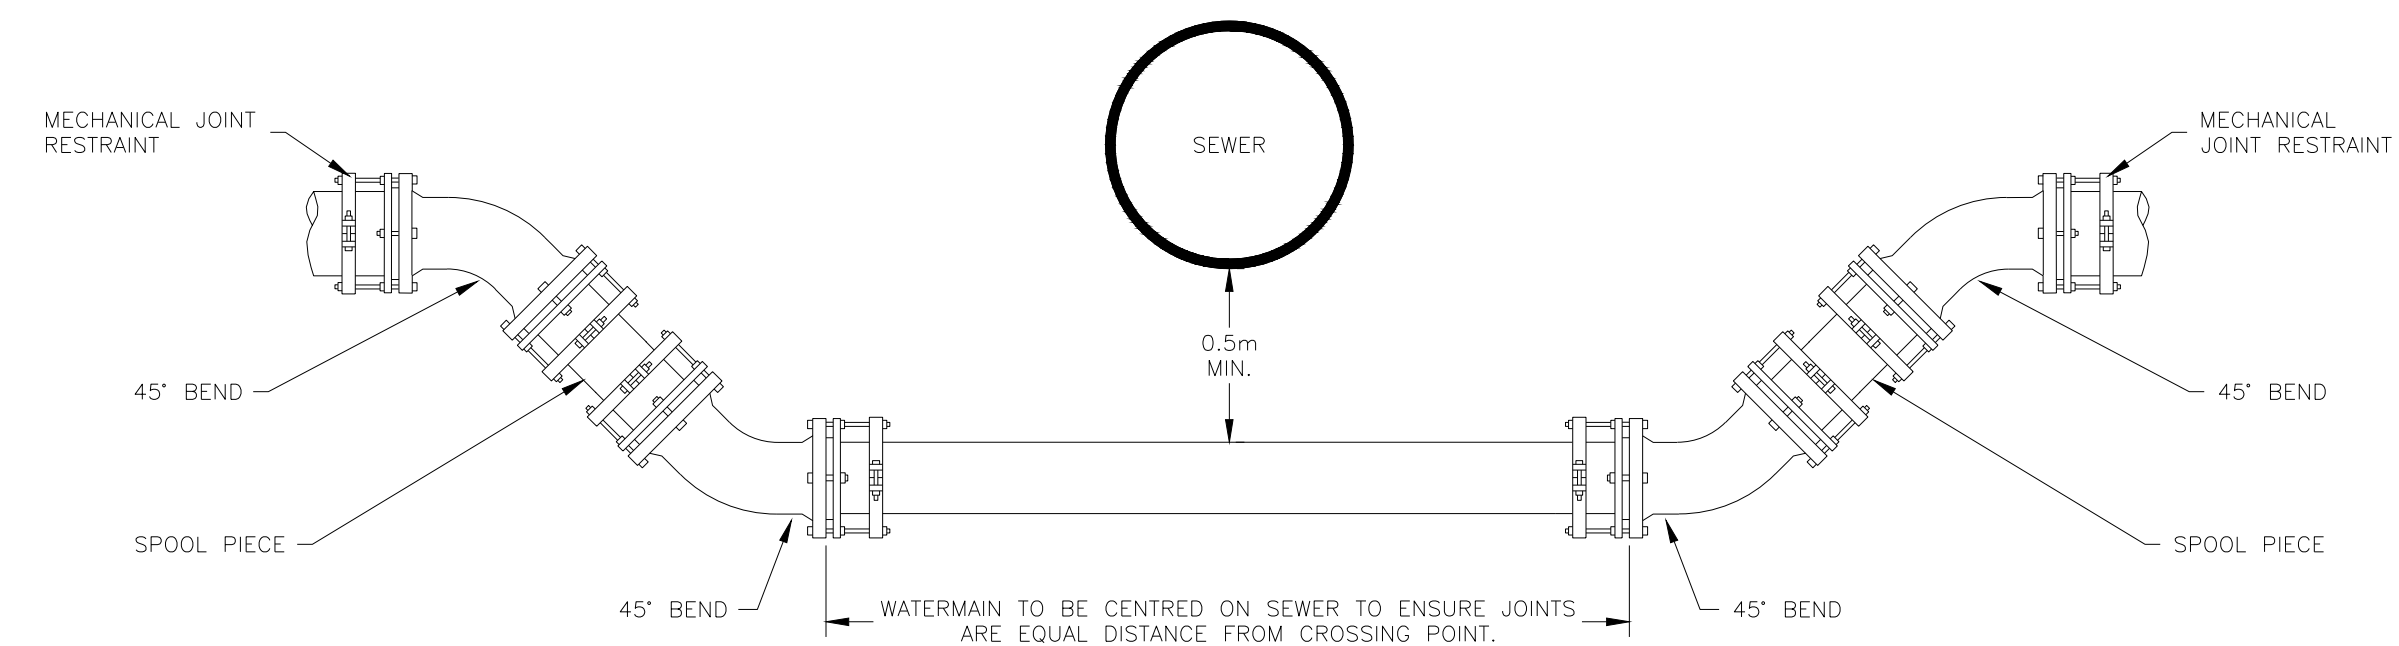

WATERMAIN UNDERCROSSING DETAIL
SCALE: N.T.S.

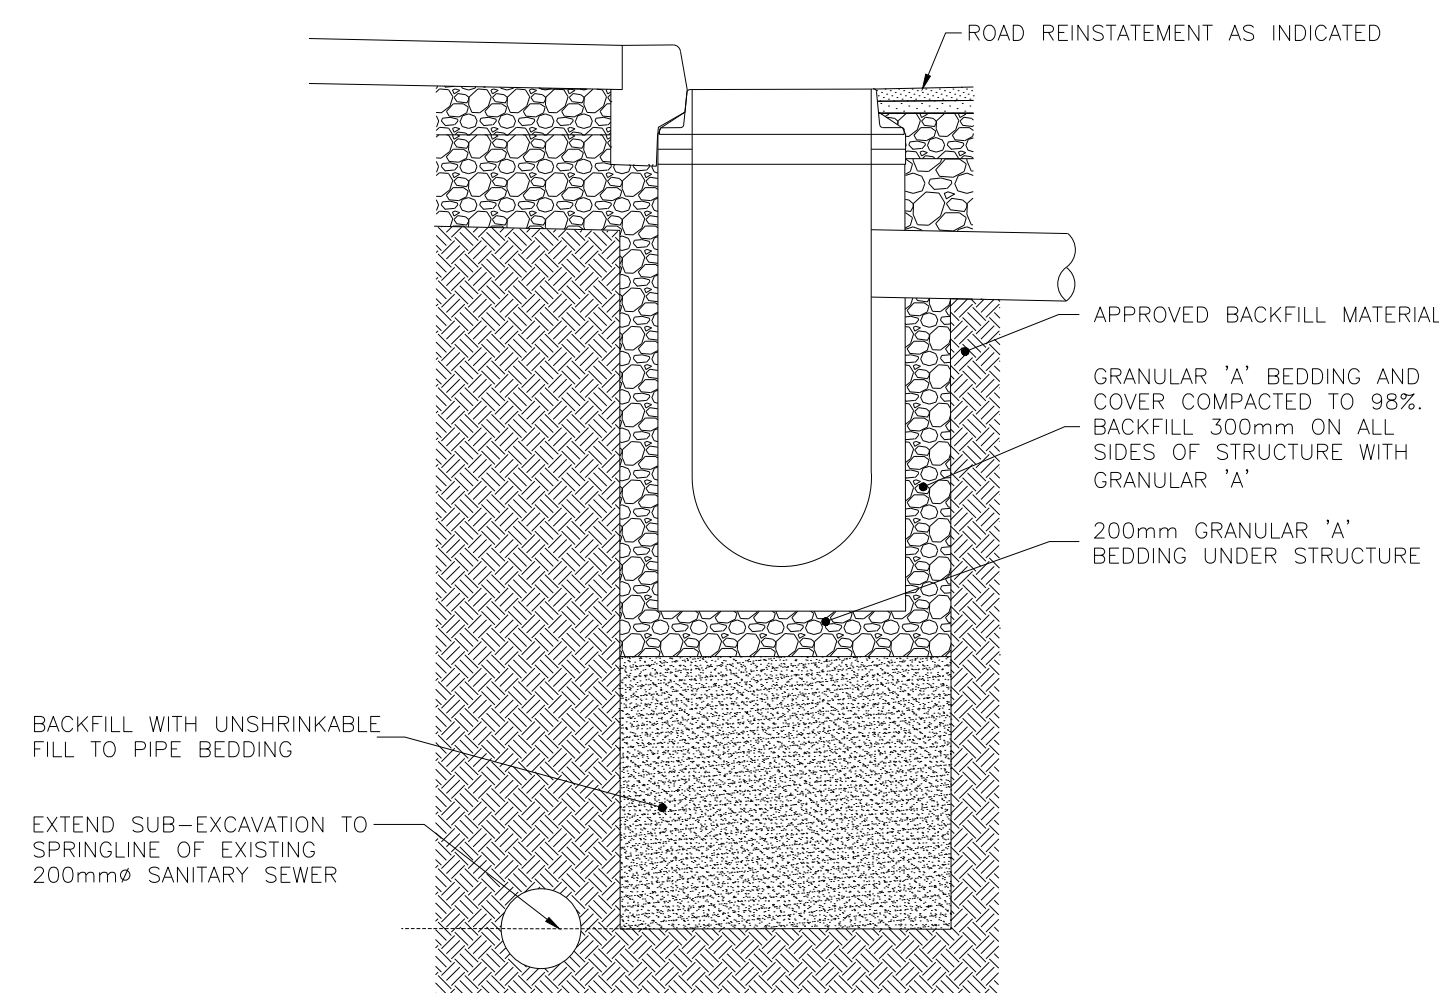

BACKFILL OF NEW STRUCTURES OVER
SANITARY SEWER
SCALE: N.T.S.

1	ISSUED FOR 60% DESIGN	29/01/2026	AT
2	ISSUED FOR 90% DESIGN	28/04/2026	AT
3	#	#	#
4	#	#	#
5	#	#	#
6	#	#	#
7	#	#	#
8	#	#	#
NO.	REVISION	DATE	INIT.

NOTES/LEGEND

- 1 THE POSITION OF POLE LINES, CONDUITS, WATERMAINS, SEWER AND OTHER UNDERGROUND AND OVERGROUND UTILITIES AND STRUCTURES IS NOT NECESSARILY SHOWN ON THE CONTRACT DRAWINGS AND, WHERE SHOWN, THE ACCURACY OF THE POSITION OF SUCH UTILITIES AND STRUCTURES IS NOT GUARANTEED. BEFORE STARTING WORK, THE CONTRACTOR SHALL INFORM HIMSELF OF THE EXACT LOCATION OF ALL SUCH UTILITIES AND STRUCTURES AND SHALL ASSUME ALL LIABILITY FOR DAMAGE TO THEM.
- 2 PROPERTY LINES WERE PLOTTED USING REGISTERED PLANS AND BARS LOCATED IN THE FIELD. TO VERIFY THE ACCURACY OF THESE PROPERTY LINES, A LEGAL SURVEY SHOULD BE PERFORMED PRIOR TO CONSTRUCTION.
- 3 THIS DRAWING IS FOR ILLUSTRATIVE PURPOSES ONLY. THE TOWN OF FORT ERIE ASSUMES NO LIABILITY FOR USE IN ANY OTHER WAY. CAD FILES OF THIS DRAWING ARE NOT CERTIFIED BY THE ENGINEER FOR USE BY OTHERS. USERS OF THESE CAD FILES ASSUME ALL RISK AND RESPONSIBILITY FOR VERIFYING THE CORRECTNESS OF ALL INFORMATION FOR ANY USE.

DRAFTING	AK
DESIGN	AL
CHECKED BY	JA
APPROVED BY	AT

























BENCHMARK:

SIB LOCATED:
NORTHING -
EASTING -
ELEVATION -




**REPLACEMENT OF WATERMAIN, SEWER
AND ROAD RECONSTRUCTION
WALDEN BLVD
FORT ERIE**


DATE	JAN 29, 2026
SCALE	NTS
REF. No.	#####
DWG No.	CS1
REV.	1

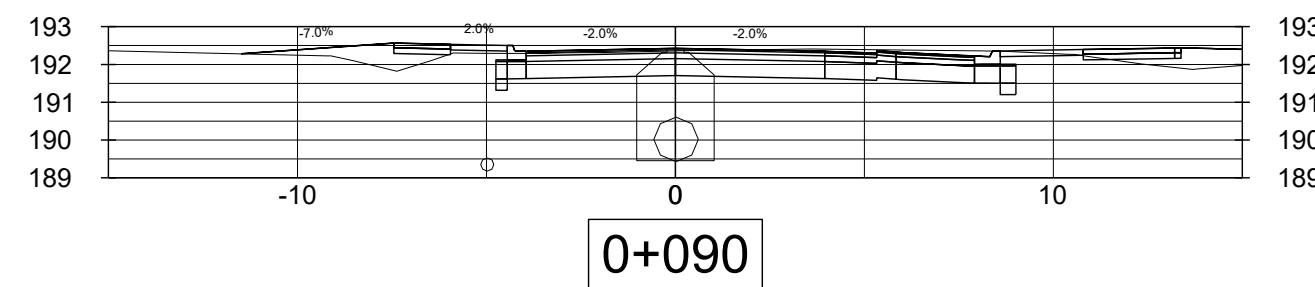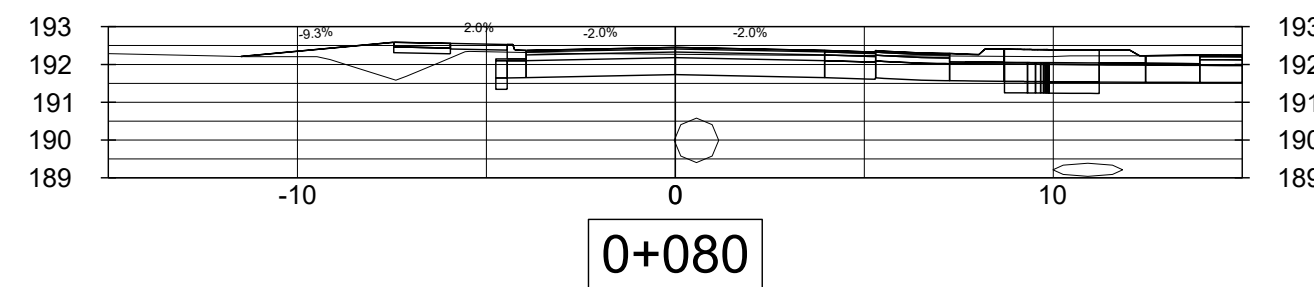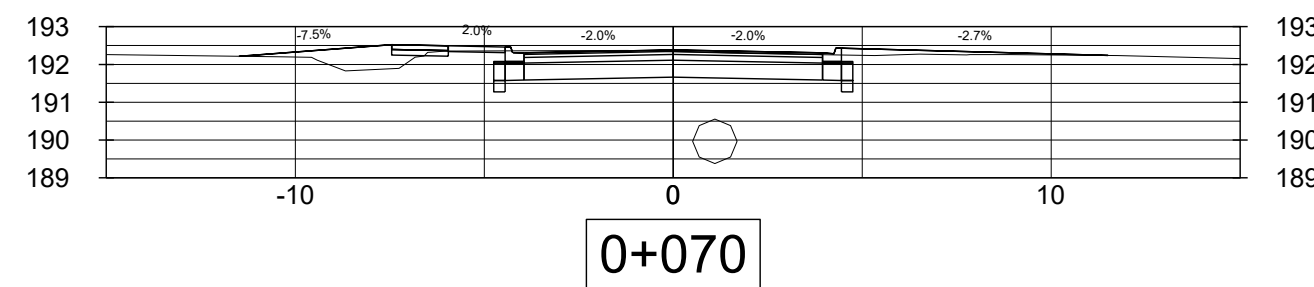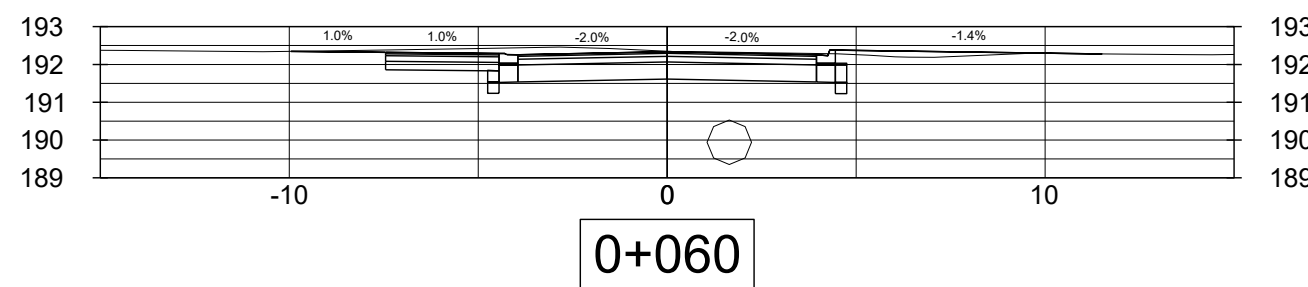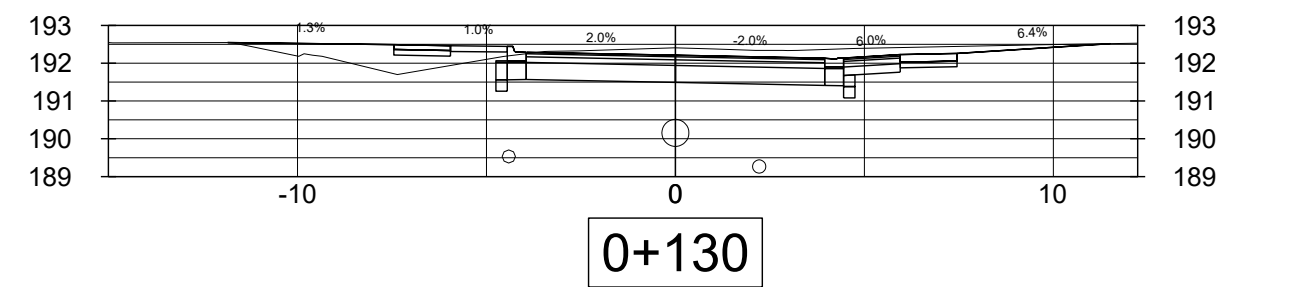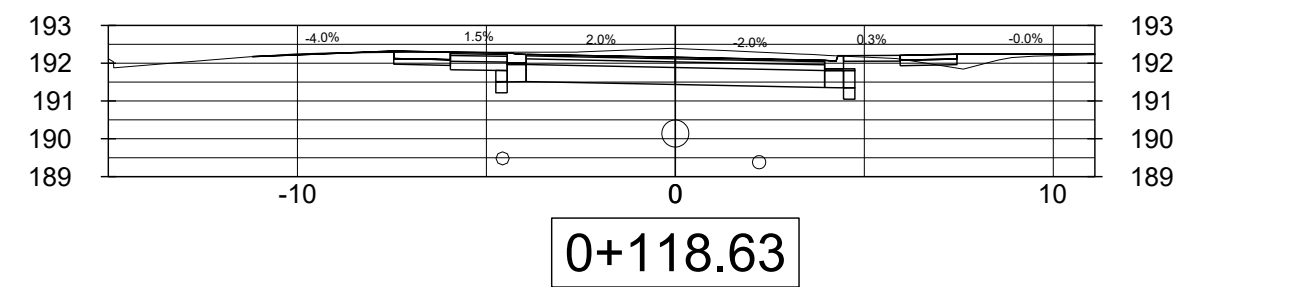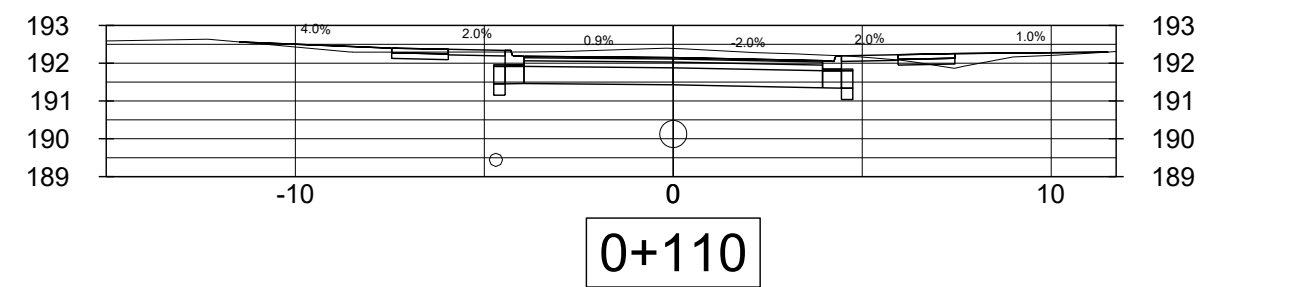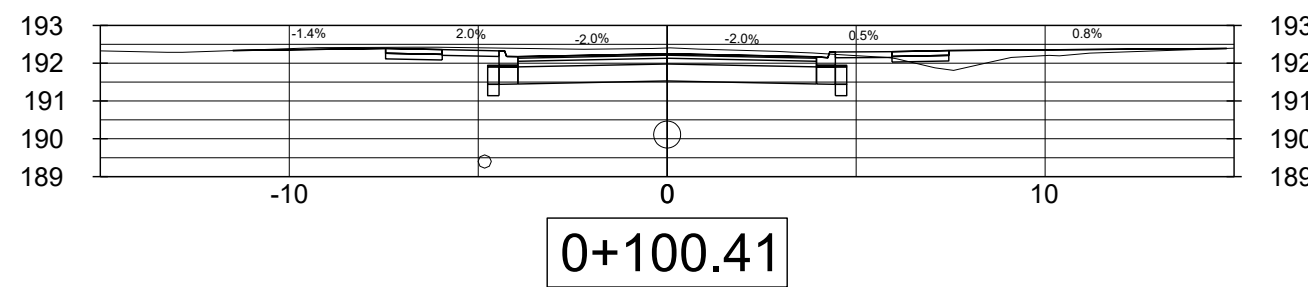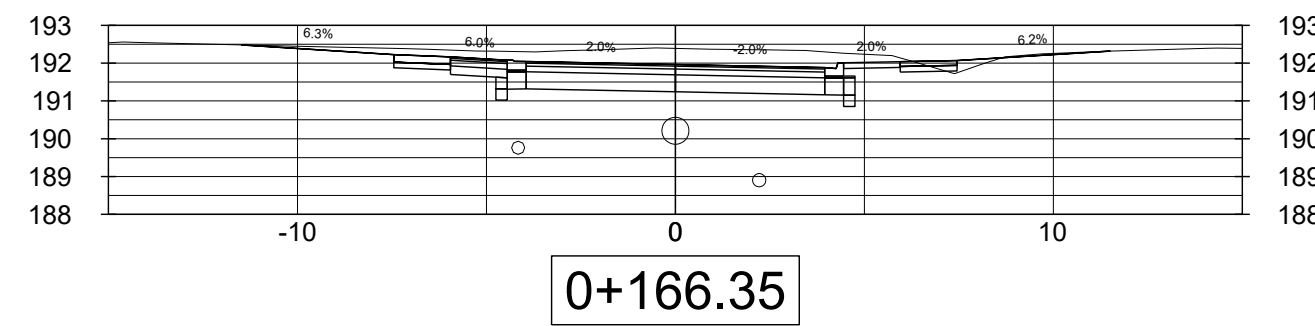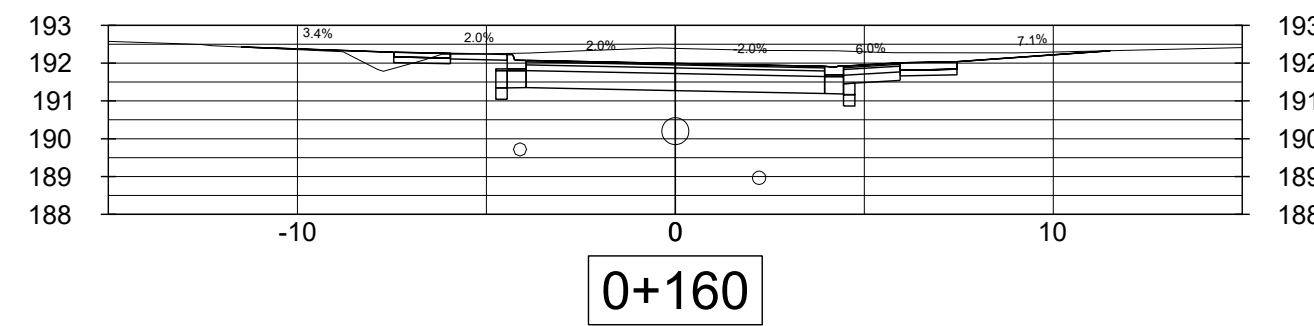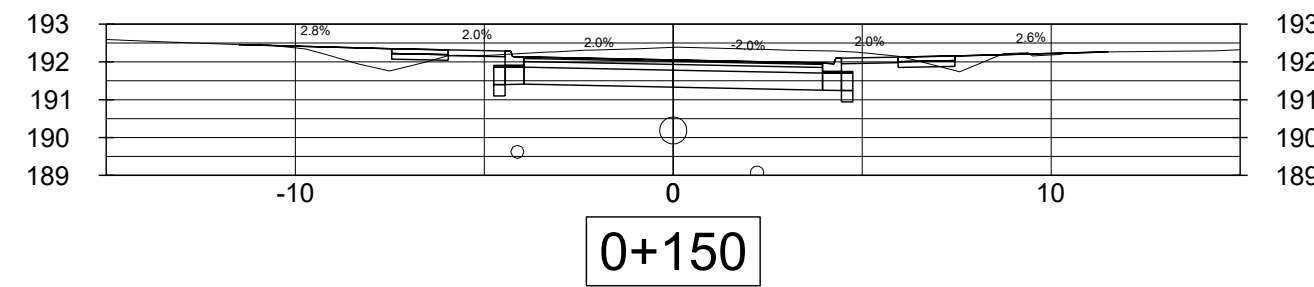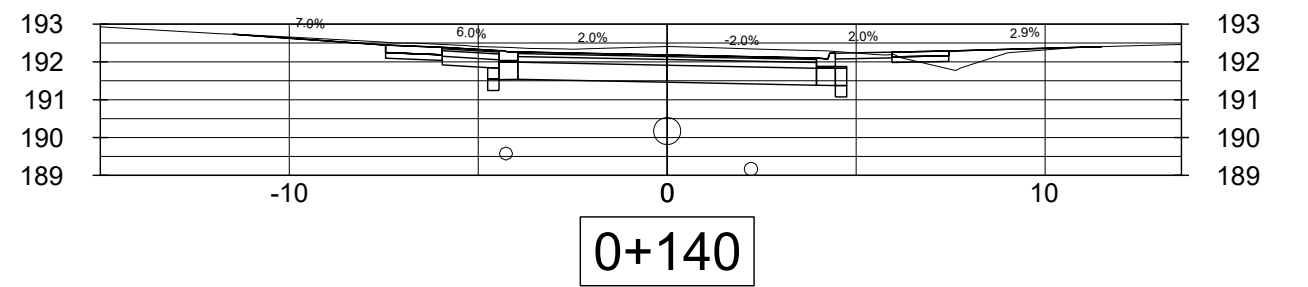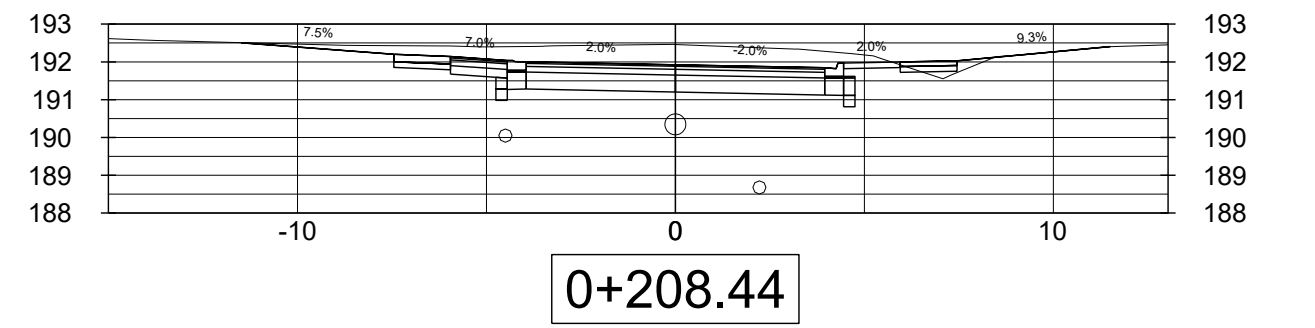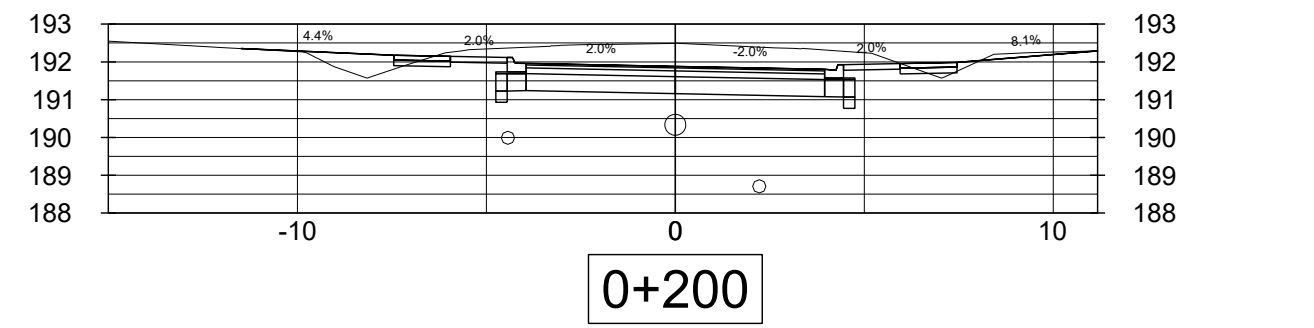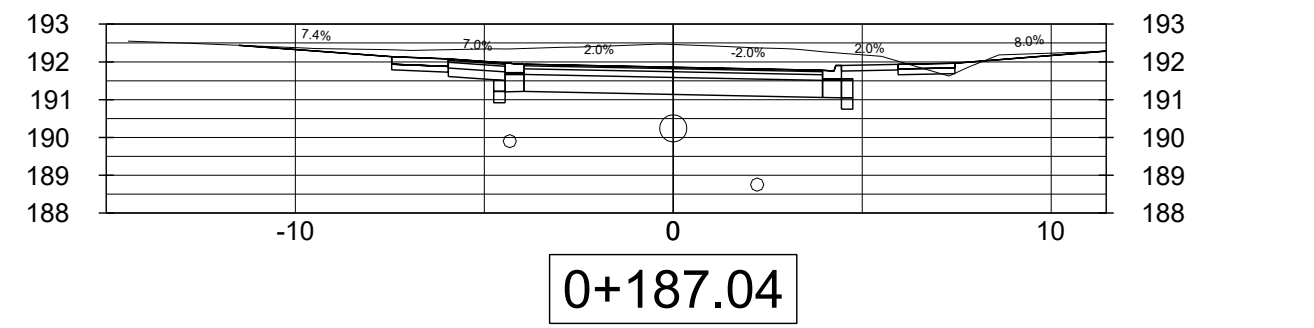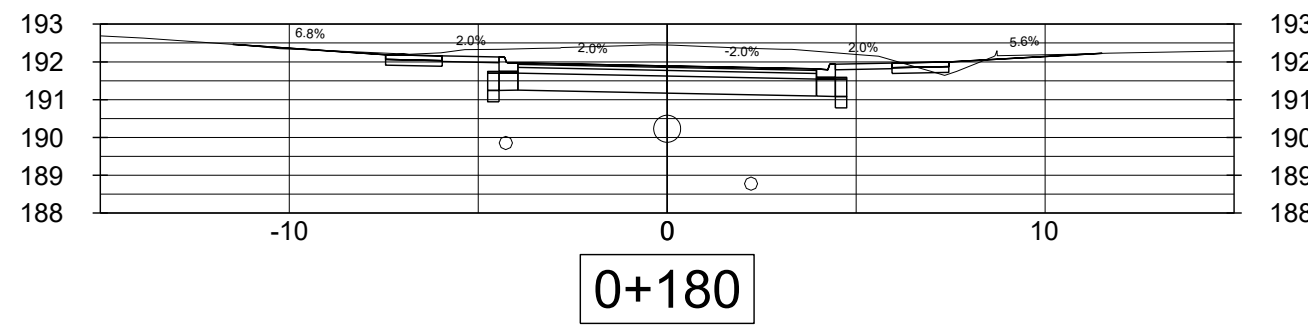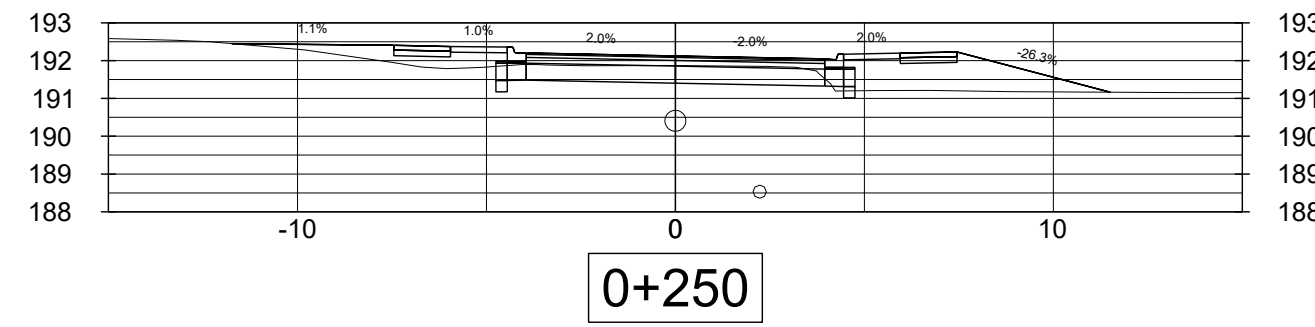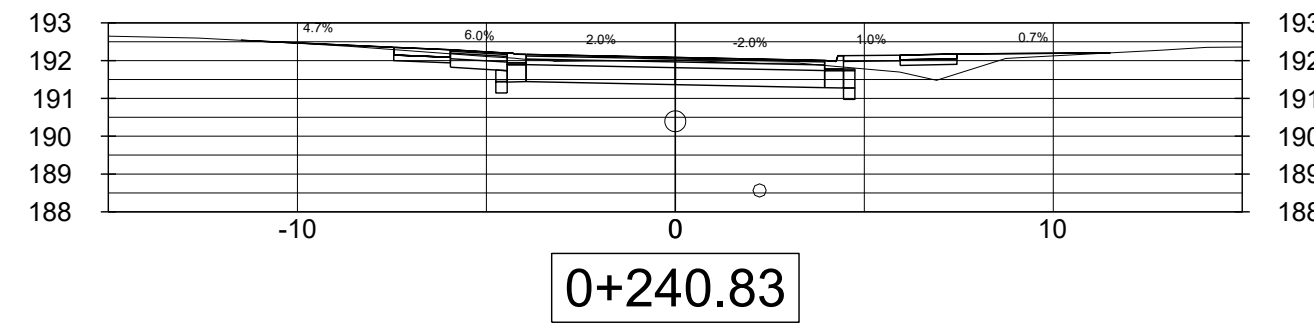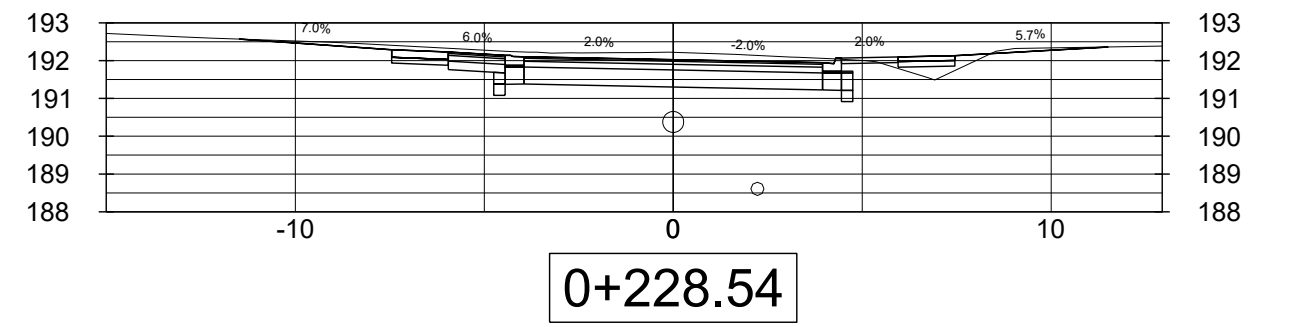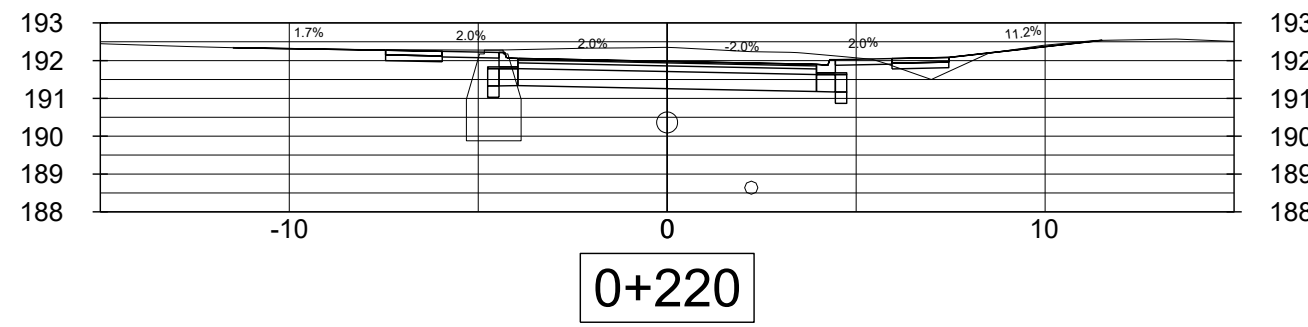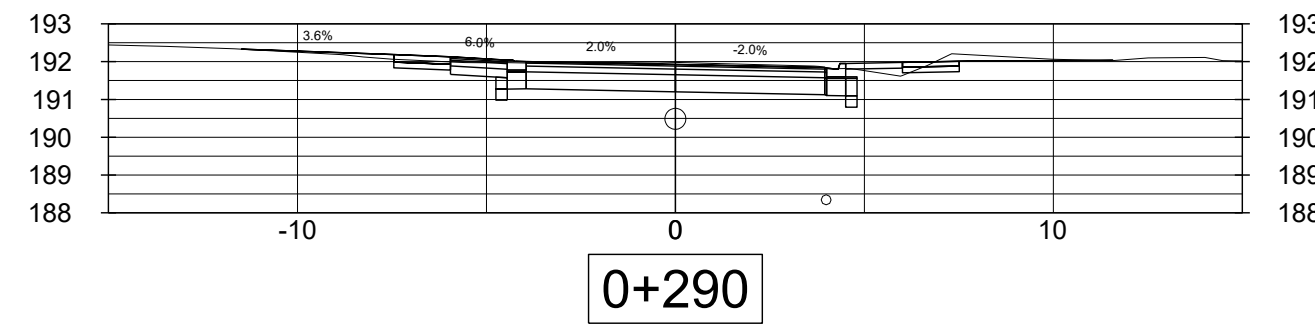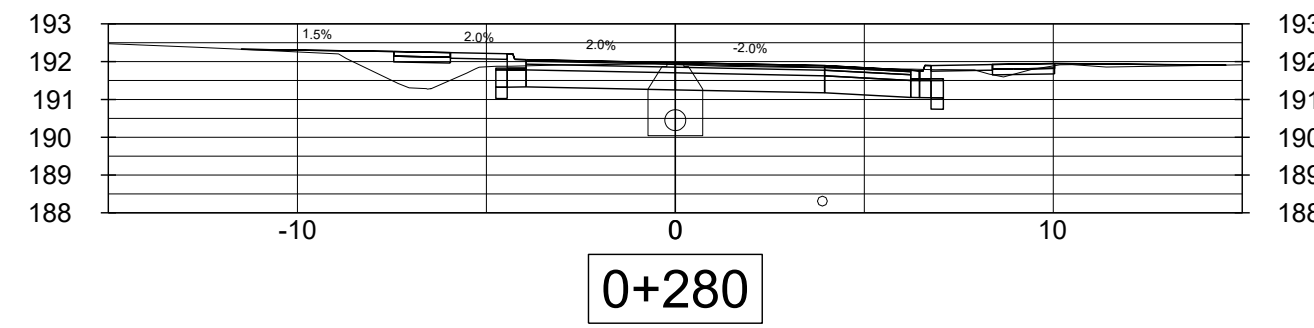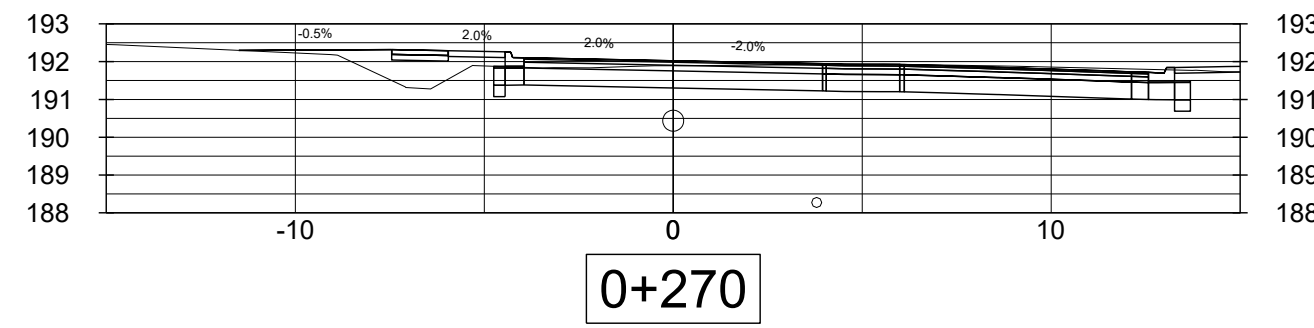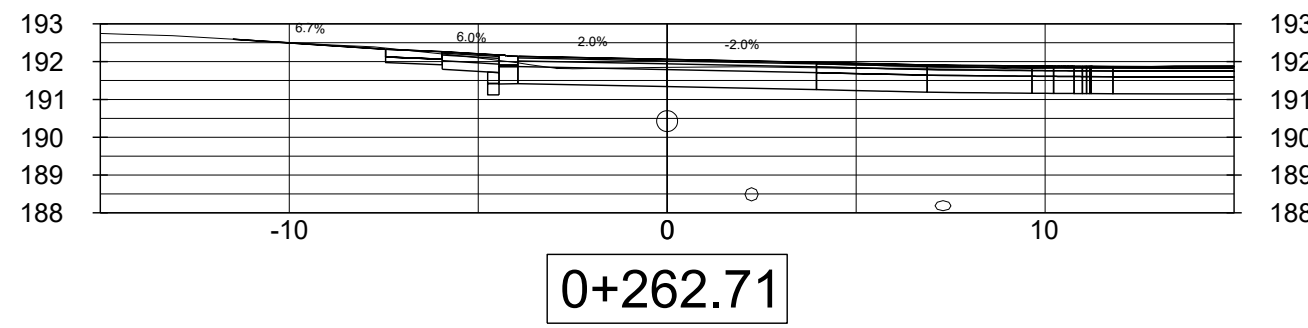


1	ISSUED FOR 60% DESIGN	29/01/2026	AT	NOTES/LEGEND 1 THE POSITION OF POLE LINES, CONDUITS, WATERMAINS, SEWER AND OTHER UNDERGROUND AND OVERGROUND UTILITIES AND STRUCTURES IS NOT NECESSARILY SHOWN ON THE CONTRACT DRAWINGS AND, WHERE SHOWN, THE ACCURACY OF THE POSITION OF SUCH UTILITIES AND STRUCTURES IS NOT GUARANTEED. BEFORE STARTING WORK, THE CONTRACTOR SHALL INFORM HIMSELF OF THE EXACT LOCATION OF ALL SUCH UTILITIES AND STRUCTURES AND ASSUME ALL LIABILITY FOR DAMAGE TO THEM. 2 PROPERTY LINES WERE PLOTTED USING REGISTERED PLANS AND BARS LOCATED IN THE FIELD. TO VERIFY THE ACCURACY OF THESE PROPERTY LINES, A LEGAL SURVEY SHOULD BE PERFORMED PRIOR TO CONSTRUCTION. 3 THIS DRAWING IS FOR ILLUSTRATIVE PURPOSES ONLY. THE TOWN OF FORT ERIE ASSUMES NO LIABILITY FOR USE IN ANY OTHER WAY. CAD FILES OF THIS DRAWING ARE NOT CERTIFIED BY THE ENGINEER FOR USE BY OTHERS. USERS OF THESE CAD FILES ASSUME ALL RISK AND RESPONSIBILITY FOR VERIFYING THE CORRECTNESS OF ALL INFORMATION FOR ANY USE.	DRAFTING AK	BENCHMARK: SIB LOCATED: NORTHING - EASTING - ELEVATION -			REPLACEMENT OF WATERMAIN, SEWER AND ROAD RECONSTRUCTION WALDEN BLVD FORT ERIE STATION 0+060 TO 0+290	DATE JAN 29, 2026
2	ISSUED FOR 90% DESIGN	28/04/2026	AT		DESIGN JA					SCALE 1:200
3	#	#	#		CHECKED BY AL					REF. No. #####
4	#	#	#		APPROVED BY AT					DWG No. S1.2
5	#	#	#							REV. 1
6	#	#	#							
7	#	#	#							
8	#	#	#							
NO.	REVISION	DATE	INIT.							

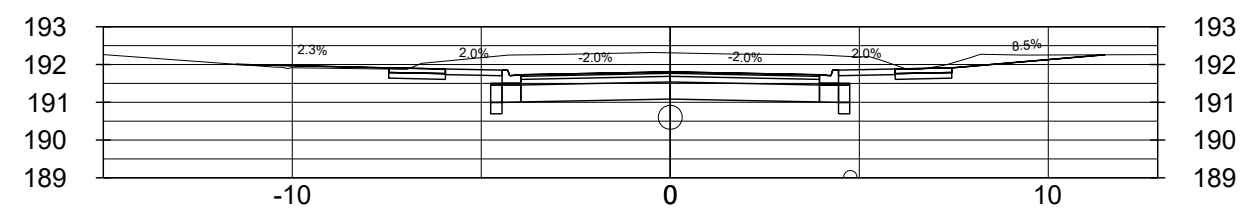


0+500

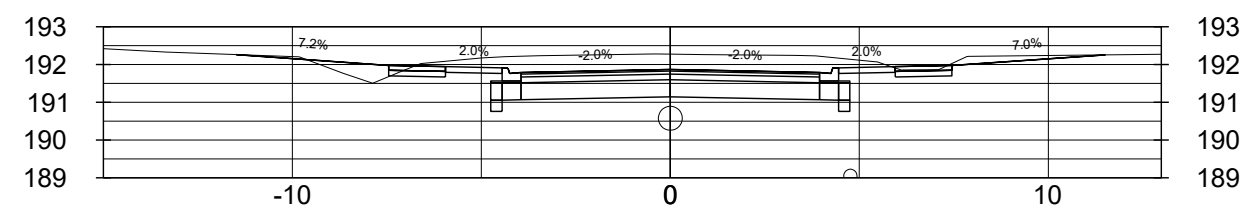


0+510

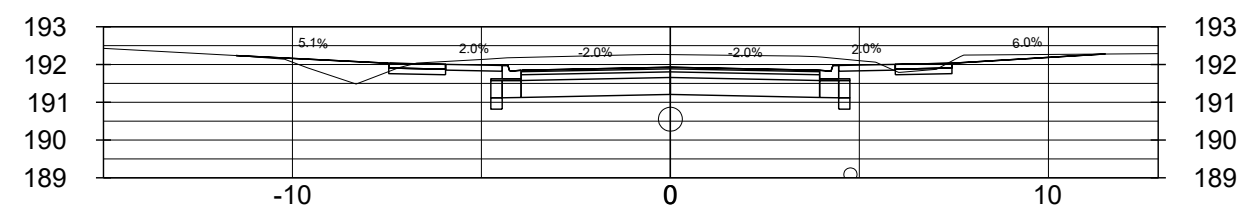


0+520

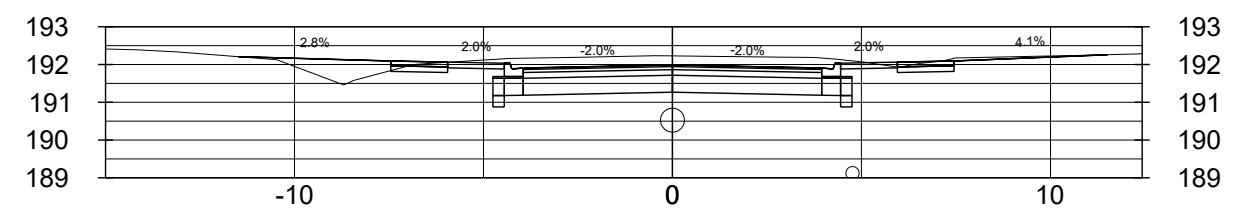


0+530

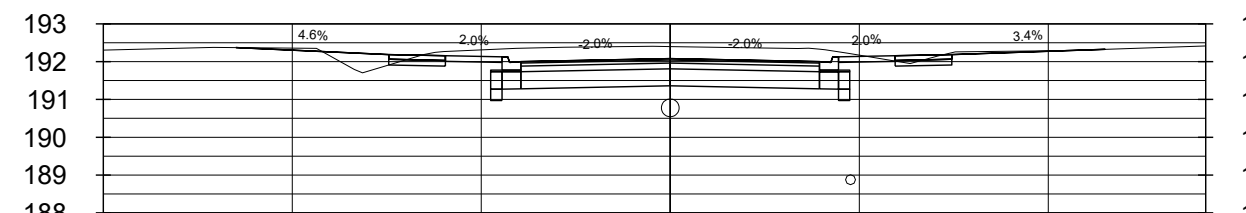


0+460

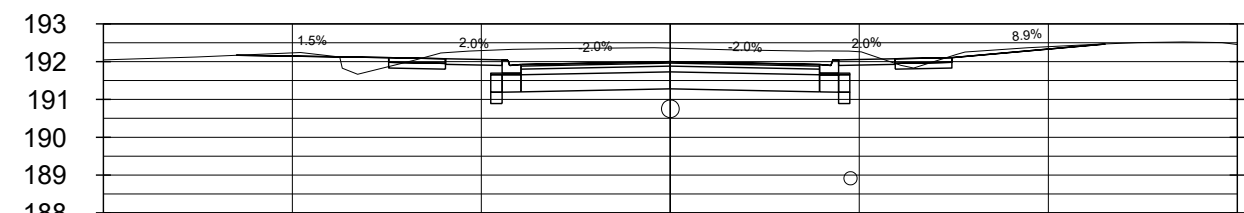


0+470

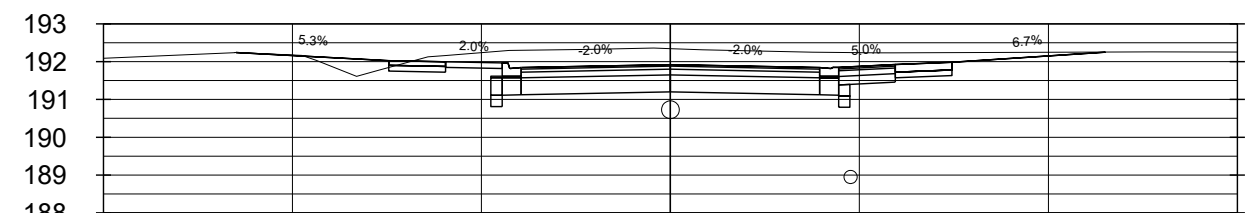


0+480

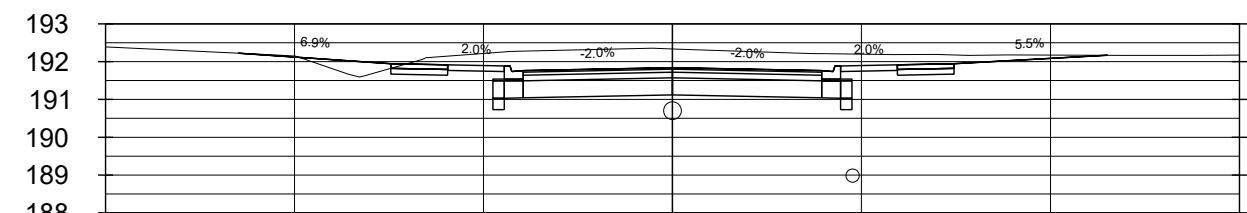


0+490

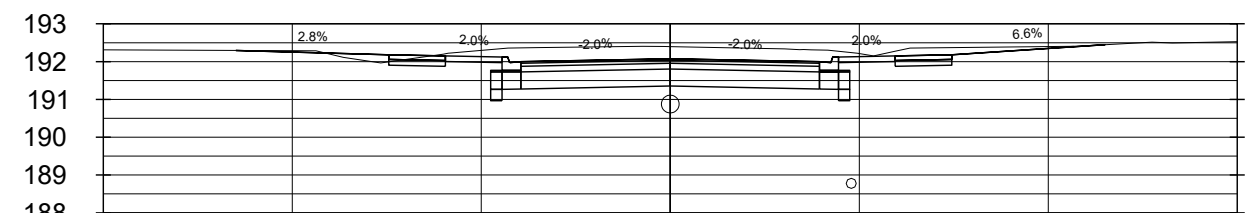


0+420

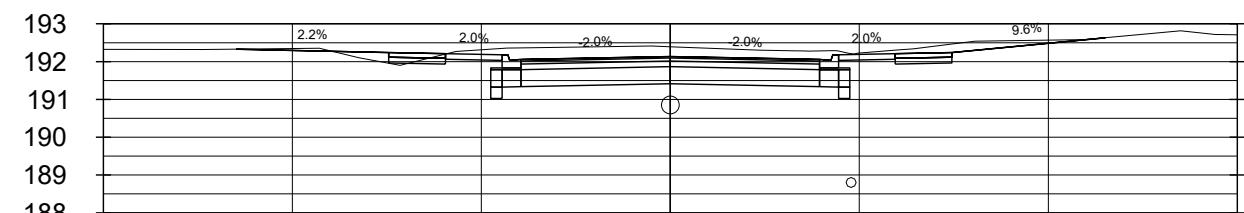


0+430

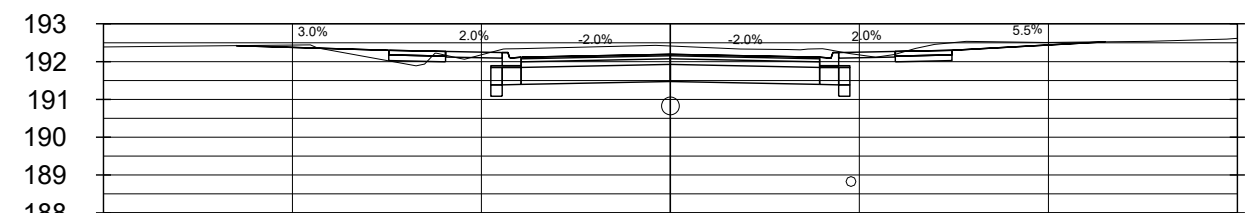


0+440

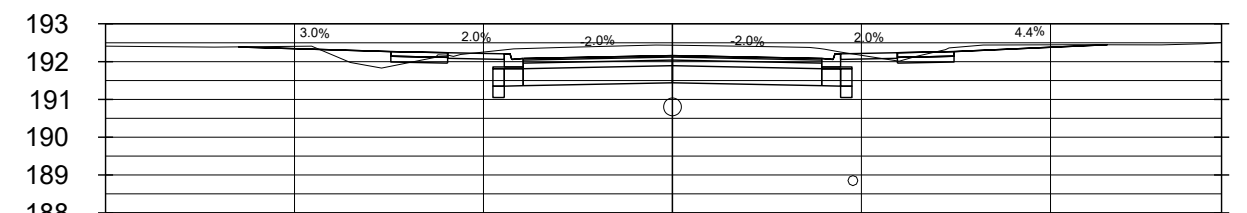


0+450

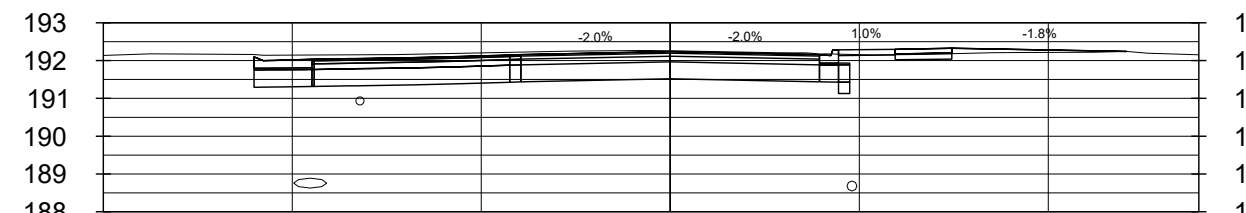


0+380

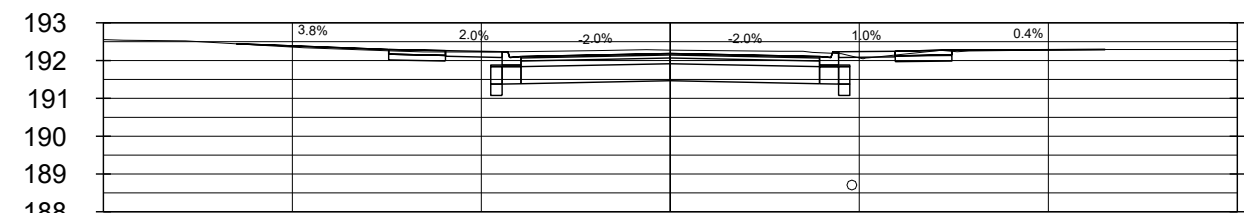


0+390

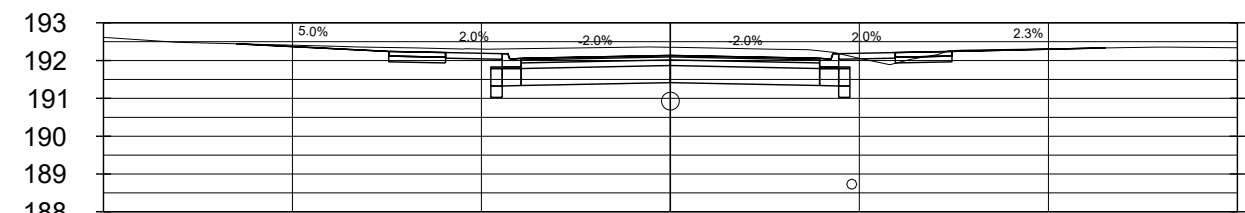


0+400

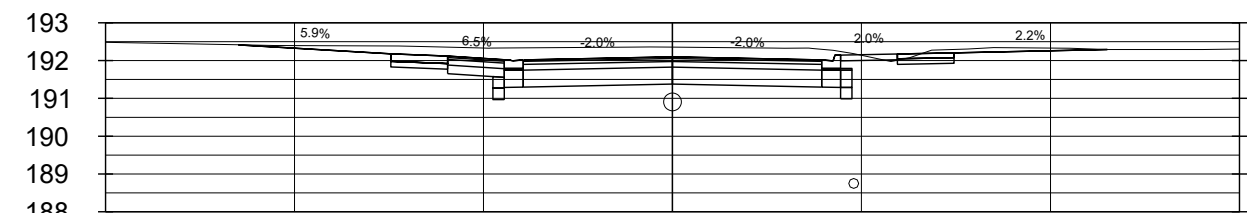


0+408.16

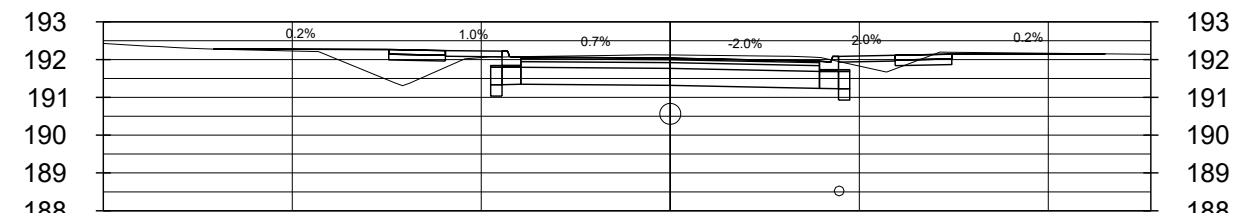


0+340

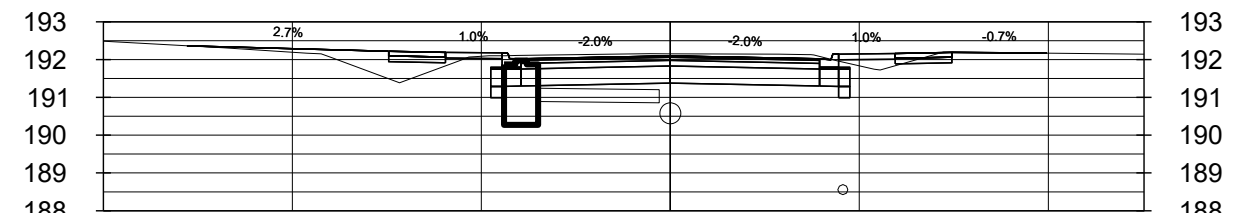


0+350

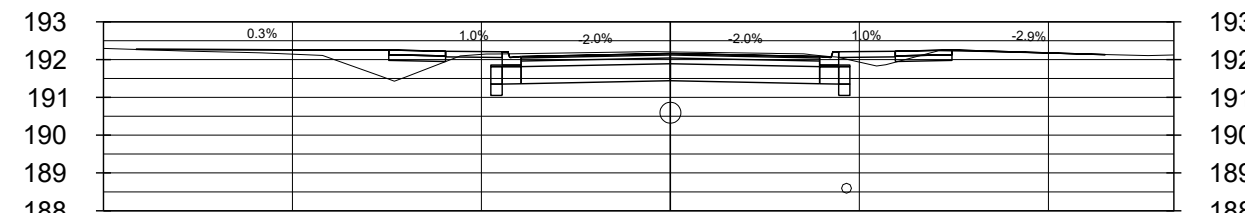


0+360

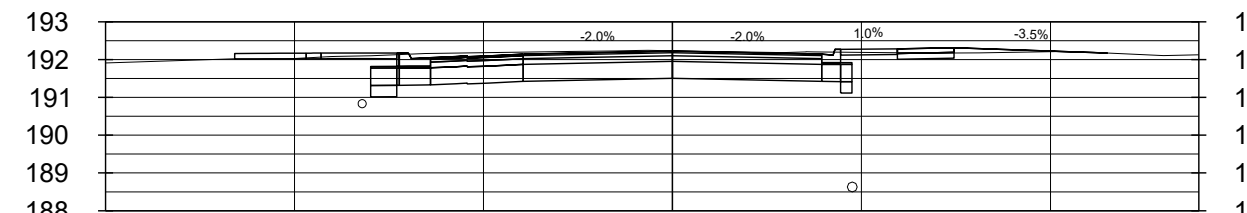


0+370

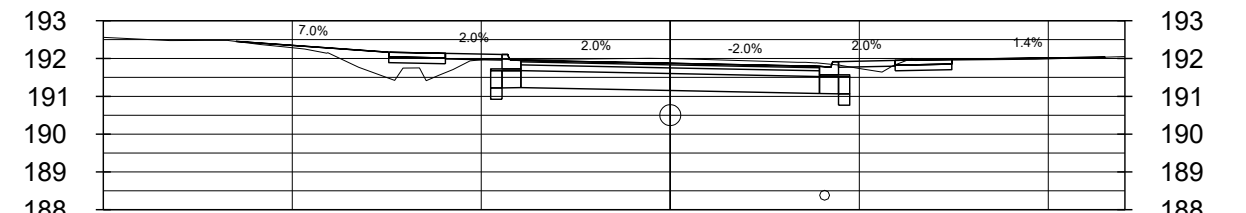


0+300

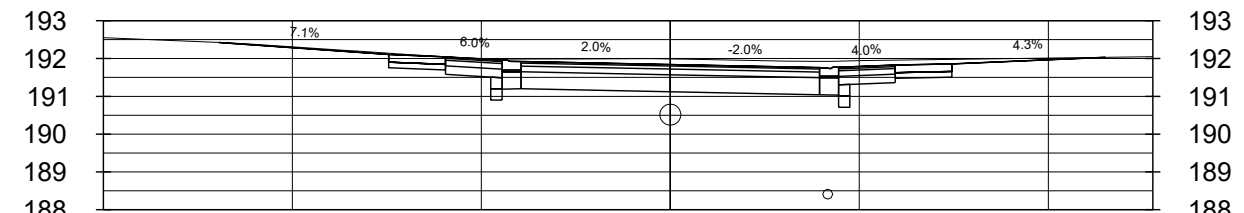

0+308.25

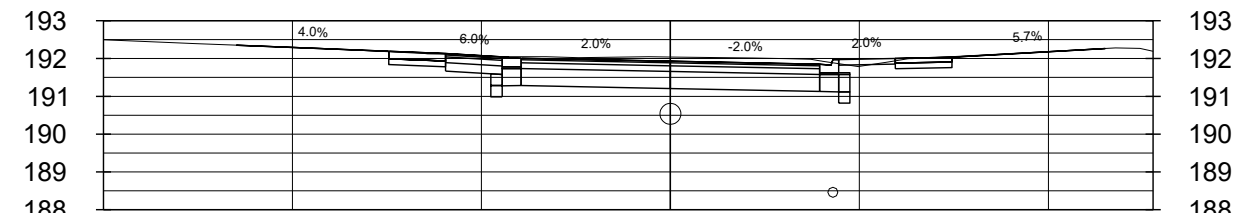

0+322.30

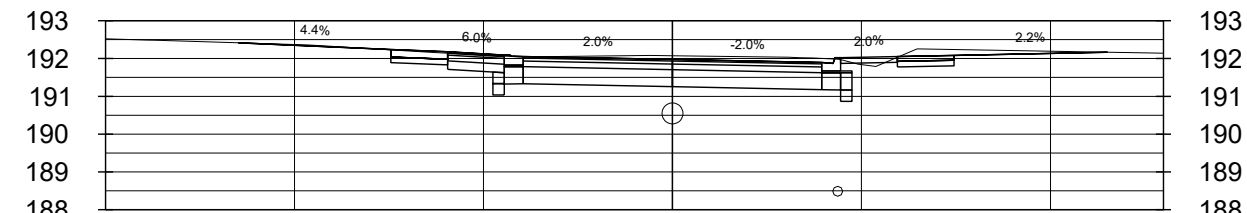

0+330

1	ISSUED FOR 60% DESIGN	29/01/2026	AT
2	ISSUED FOR 90% DESIGN	28/04/2026	AT
3	#	#	#
4	#	#	#
5	#	#	#
6	#	#	#
7	#	#	#
8	#	#	#
NO.	REVISION	DATE	INIT.

NOTES/LEGEND
1 THE POSITION OF POLE LINES, CONDUITS, WATERMAINS, SEWER AND OTHER UNDERGROUND AND OVERGROUND UTILITIES AND STRUCTURES IS NOT NECESSARILY SHOWN ON THE CONTRACT DRAWINGS AND, WHERE SHOWN, THE ACCURACY OF THE POSITION OF SUCH UTILITIES AND STRUCTURES IS NOT GUARANTEED. BEFORE STARTING WORK, THE CONTRACTOR SHALL INFORM HIMSELF OF THE EXACT LOCATION OF ALL SUCH UTILITIES AND STRUCTURES AND SHALL ASSUME ALL LIABILITY FOR DAMAGE TO THEM.
2 PROPERTY LINES WERE PLOTTED USING REGISTERED PLANS AND BARS LOCATED IN THE FIELD. TO VERIFY THE ACCURACY OF THESE PROPERTY LINES, A LEGAL SURVEY SHOULD BE PERFORMED PRIOR TO CONSTRUCTION.
3 THIS DRAWING IS FOR ILLUSTRATIVE PURPOSES ONLY. THE TOWN OF FORT ERIE ASSUMES NO LIABILITY FOR USE IN ANY OTHER WAY. CAD FILES OF THIS DRAWING ARE NOT CERTIFIED BY THE ENGINEER FOR USE BY OTHERS. USERS OF THESE CAD FILES ASSUME ALL RISK AND RESPONSIBILITY FOR VERIFYING THE CORRECTNESS OF ALL INFORMATION FOR ANY USE.













DRAFTING	AK
DESIGN	AL
CHECKED BY	JA
APPROVED BY	AT

BENCHMARK:
SIB LOCATED:
NORTHING -
EASTING -
ELEVATION -



REPLACEMENT OF WATERMAIN, SEWER AND ROAD RECONSTRUCTION
WALDEN BLVD
FORT ERIE
STATION 0+300 TO 0+530

DATE	JAN 29, 2026
SCALE	1:200
REF. No.	#####
DWG No.	S1.2
REV.	1

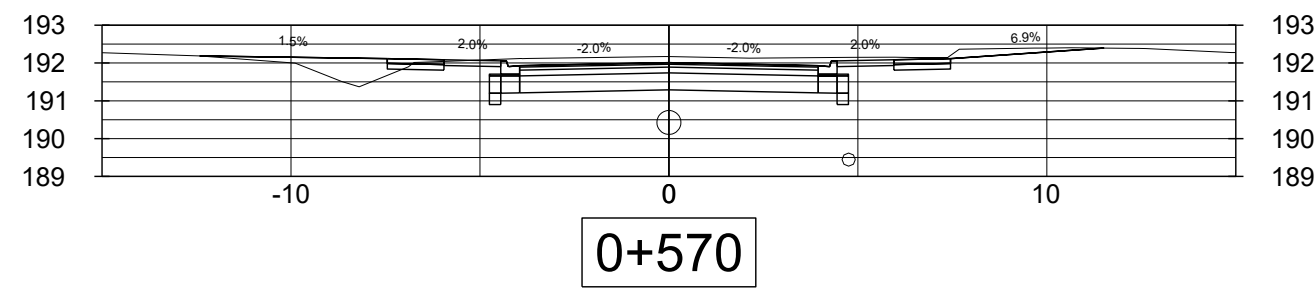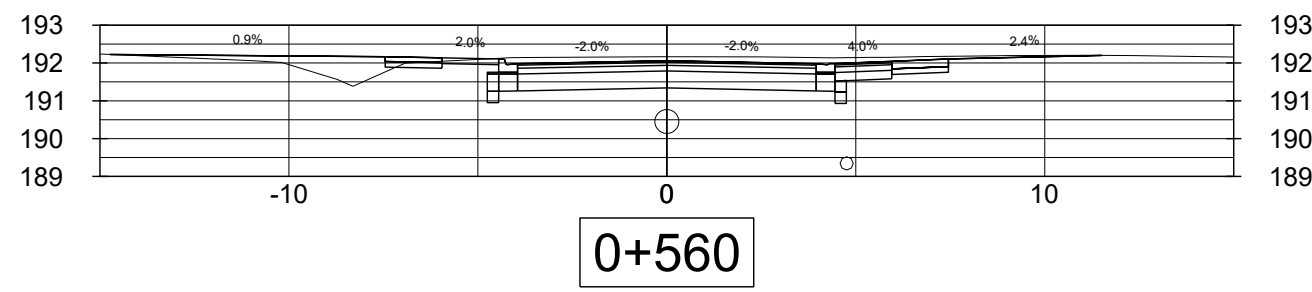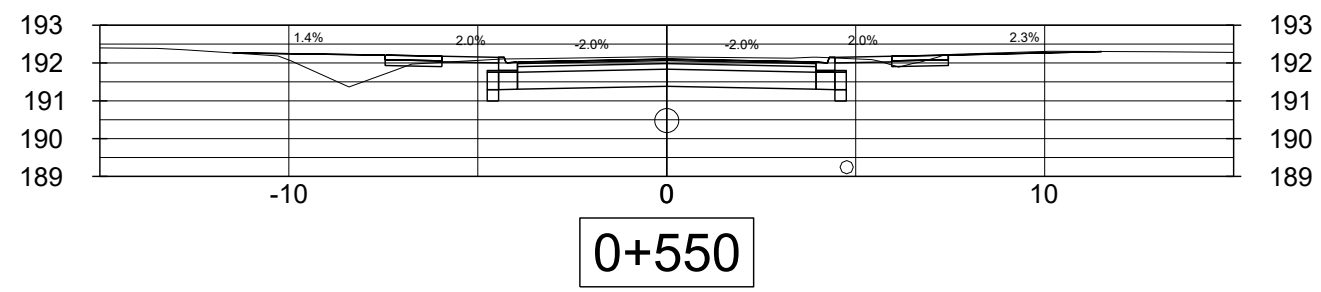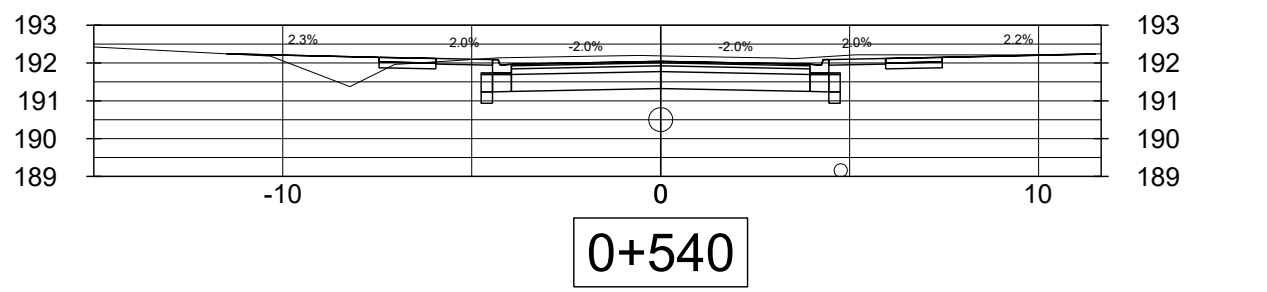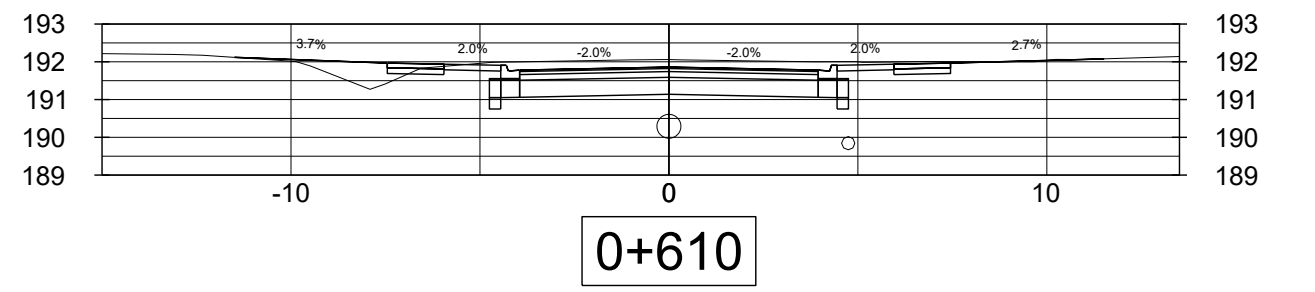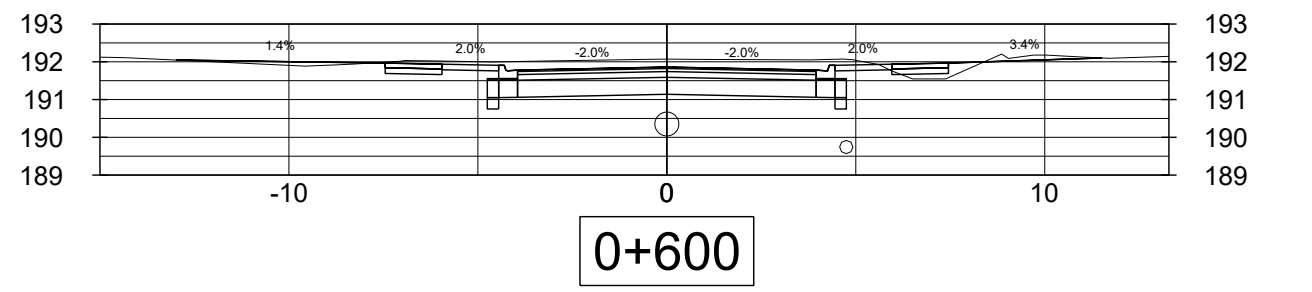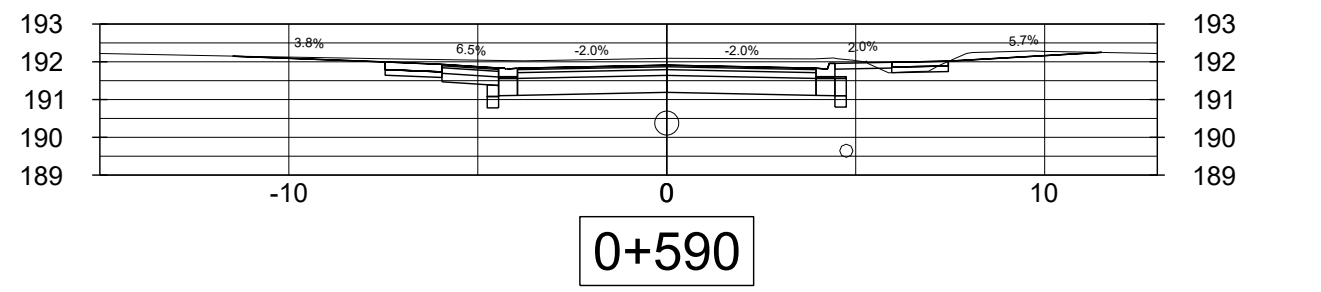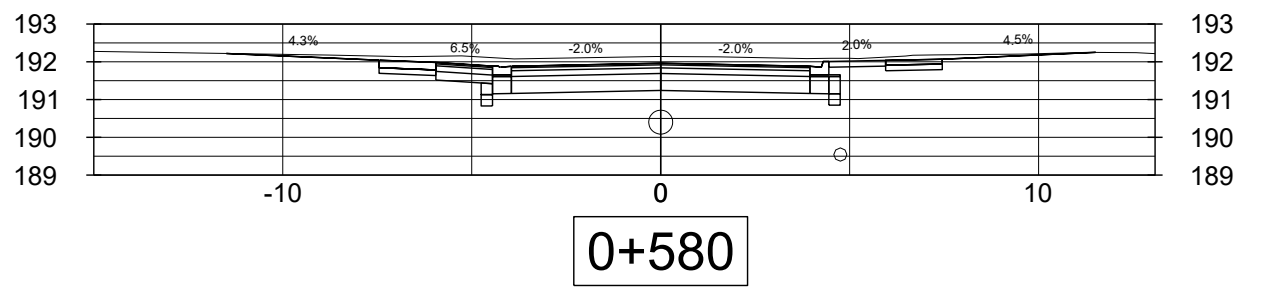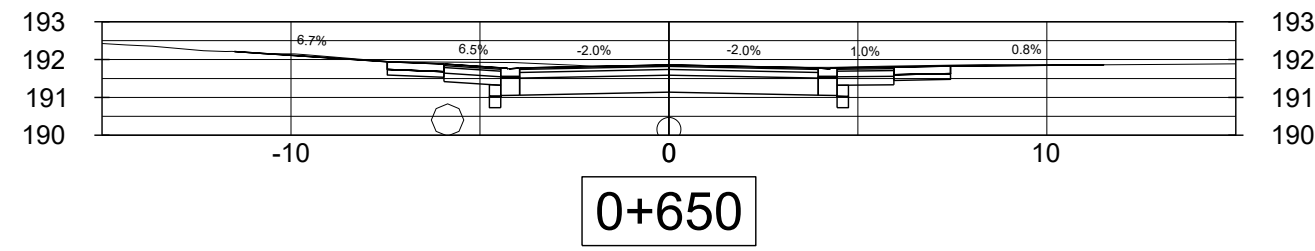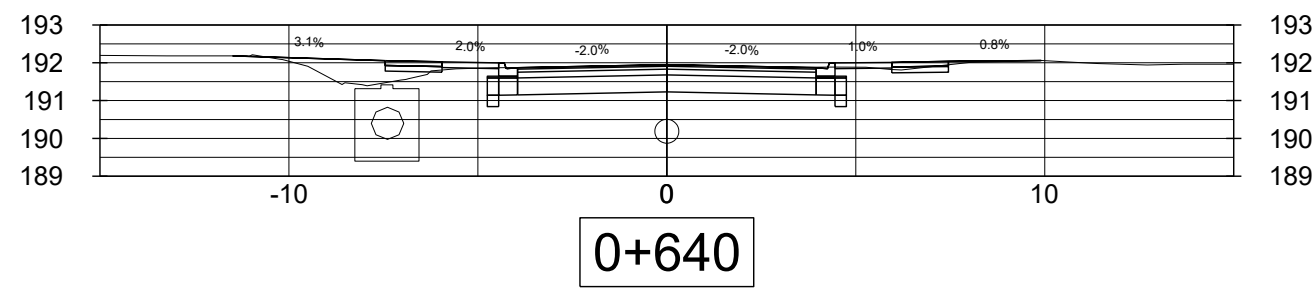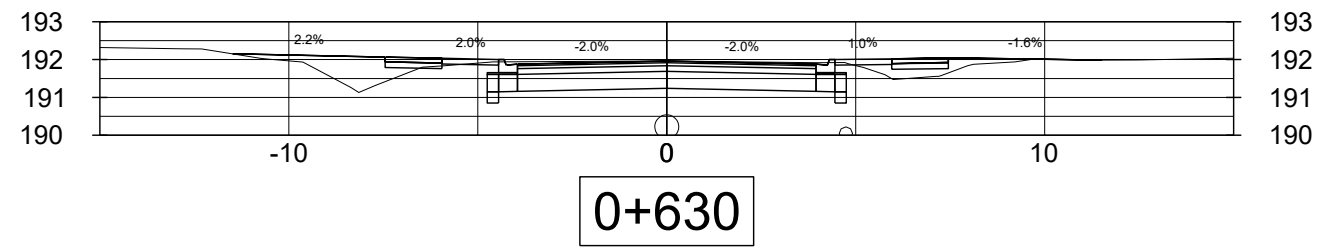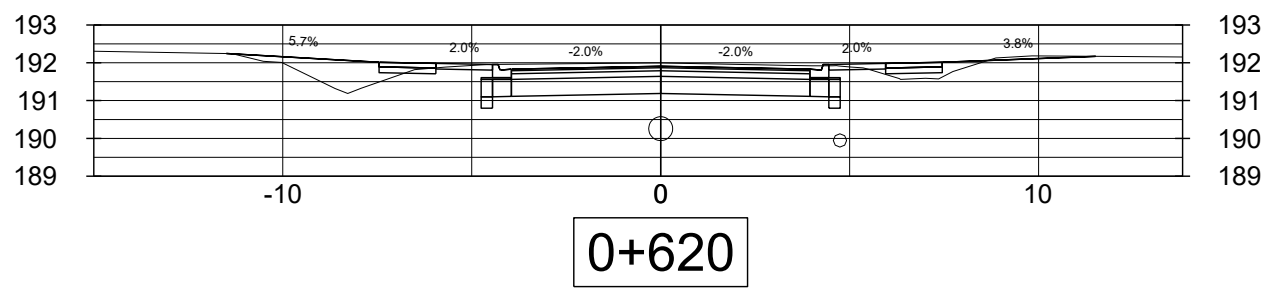

1	ISSUED FOR 60% DESIGN	29/01/2026	AT
2	ISSUED FOR 90% DESIGN	28/04/2026	AT
3	#	#	#
4	#	#	#
5	#	#	#
6	#	#	#
7	#	#	#
8	#	#	#
NO.	REVISION	DATE	INIT.

NOTES/LEGEND

- 1 THE POSITION OF POLE LINES, CONDUITS, WATERMAINS, SEWER AND OTHER UNDERGROUND AND OVERGROUND UTILITIES AND STRUCTURES IS NOT NECESSARILY SHOWN ON THE CONTRACT DRAWINGS AND, WHERE SHOWN, THE ACCURACY OF THE POSITION OF SUCH UTILITIES AND STRUCTURES IS NOT GUARANTEED. BEFORE STARTING WORK, THE CONTRACTOR SHALL INFORM HIMSELF OF THE EXACT LOCATION OF ALL SUCH UTILITIES AND STRUCTURES AND SHALL ASSUME ALL LIABILITY FOR DAMAGE TO THEM.
- 2 PROPERTY LINES WERE PLOTTED USING REGISTERED PLANS AND BARS LOCATED IN THE FIELD. TO VERIFY THE ACCURACY OF THESE PROPERTY LINES, A LEGAL SURVEY SHOULD BE PERFORMED PRIOR TO CONSTRUCTION.
- 3 THIS DRAWING IS FOR ILLUSTRATIVE PURPOSES ONLY. THE TOWN OF FORT ERIE ASSUMES NO LIABILITY FOR USE IN ANY OTHER WAY. CAD FILES OF THIS DRAWING ARE NOT CERTIFIED BY THE ENGINEER FOR USE BY OTHERS. USERS OF THESE CAD FILES ASSUME ALL RISK AND RESPONSIBILITY FOR VERIFYING THE CORRECTNESS OF ALL INFORMATION FOR ANY USE.

DRAFTING
AK
DESIGN
AL
CHECKED BY
JA
APPROVED BY
AT

BENCHMARK:

SIB LOCATED:
NORTHING -
EASTING -
ELEVATION -



REPLACEMENT OF WATERMAIN, SEWER
AND ROAD RECONSTRUCTION
WALDEN BLVD
FORT ERIE
STATION 0+540 TO 0+650

DATE JAN 29, 2026

SCALE 1:200
1:50













REF. No. #####

DWG No.













S1.3

REV.

1

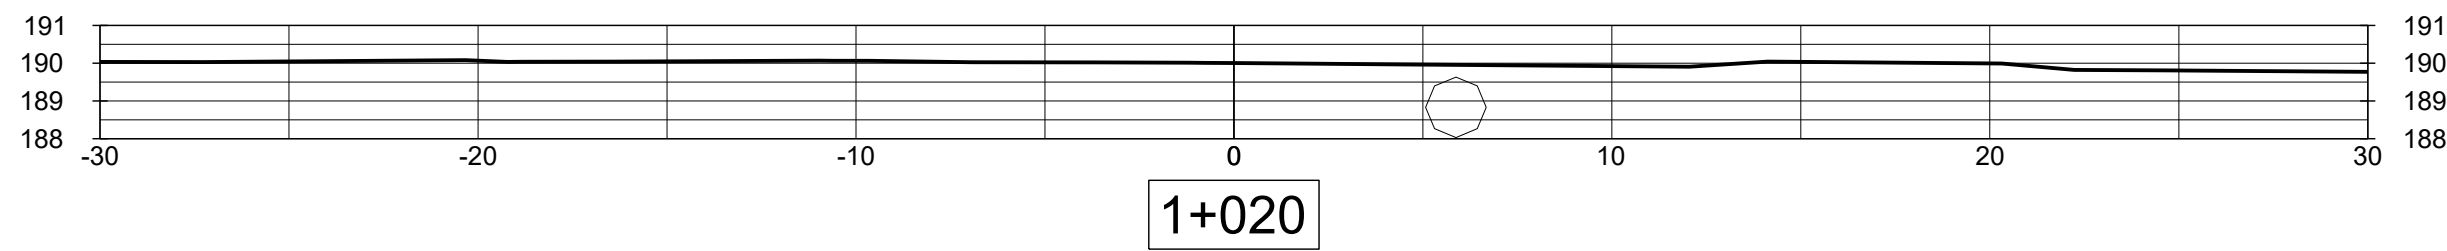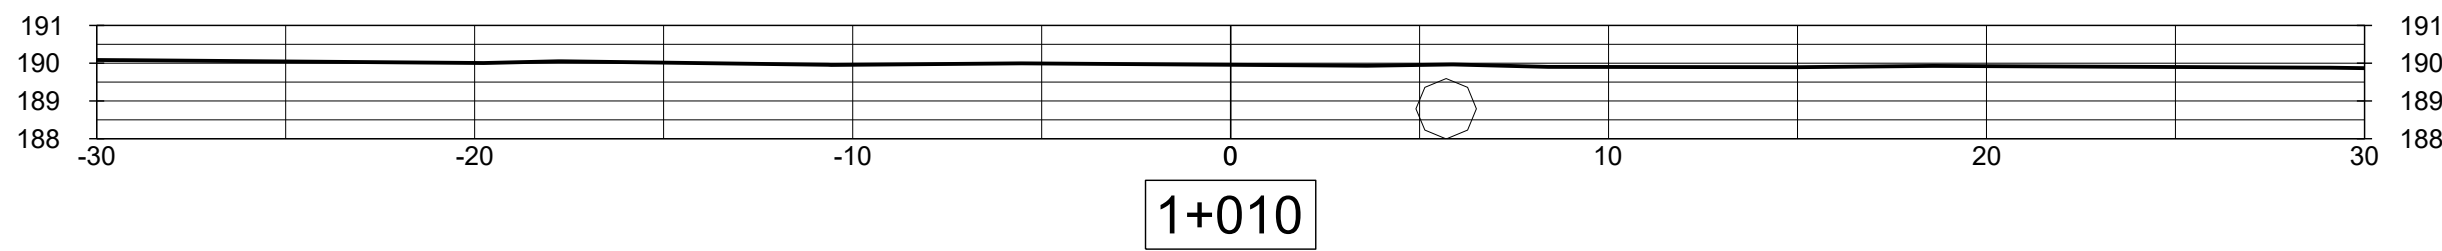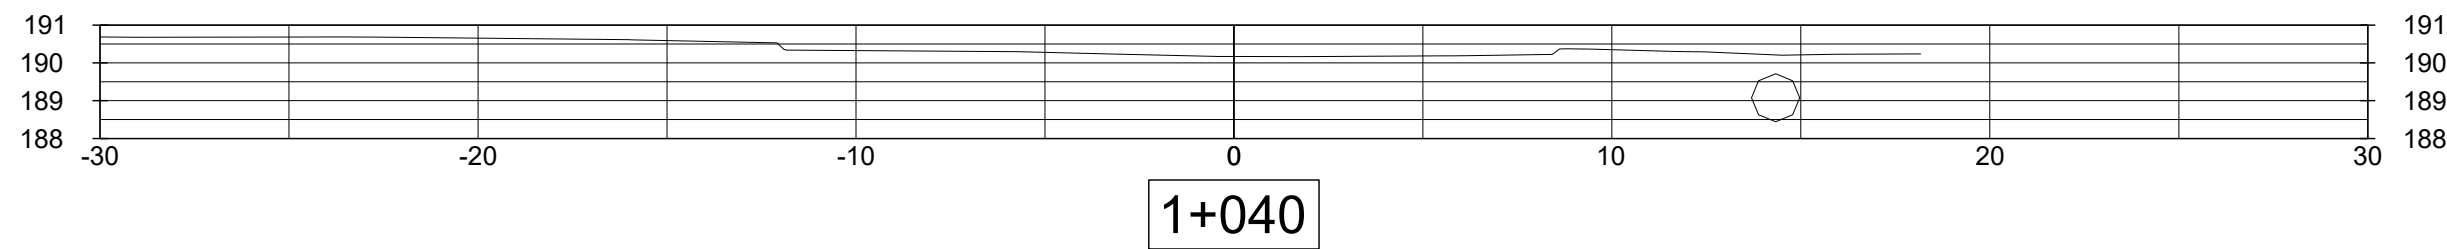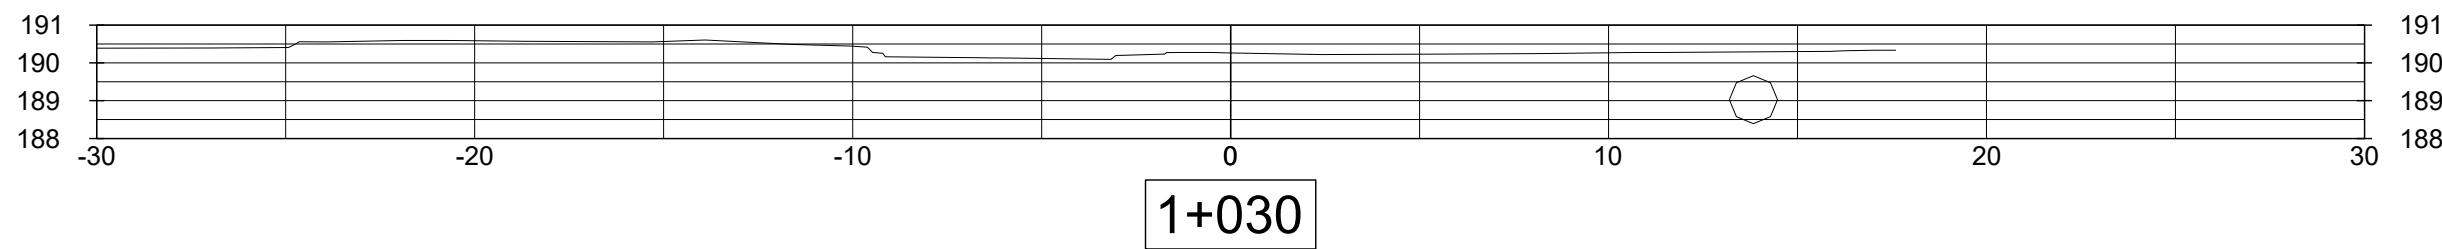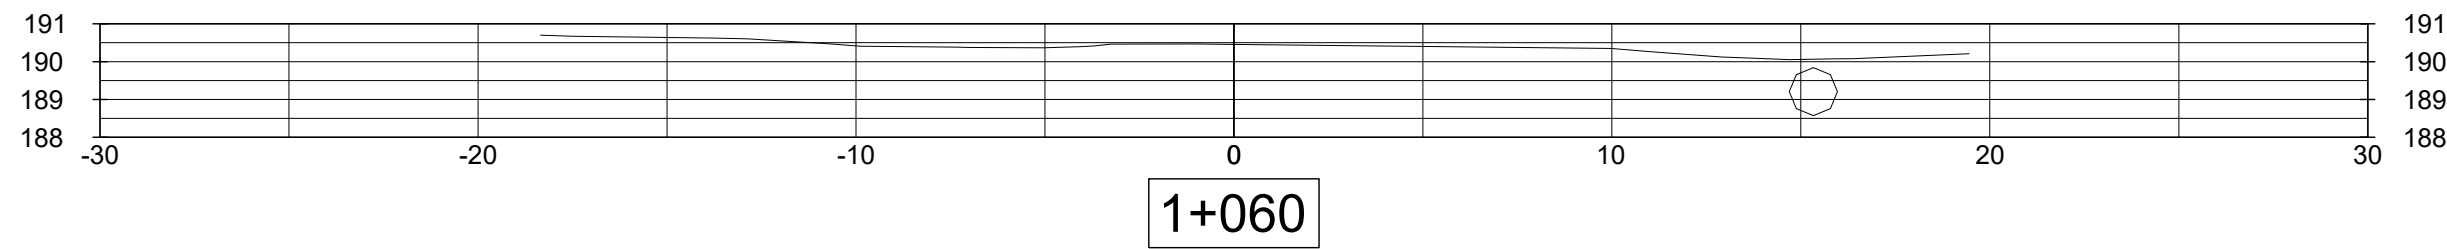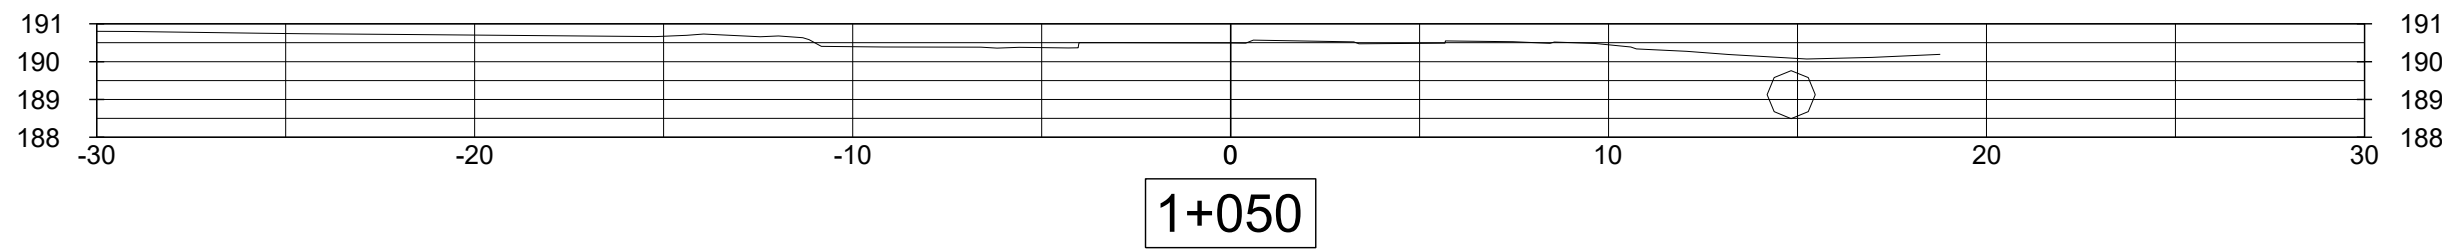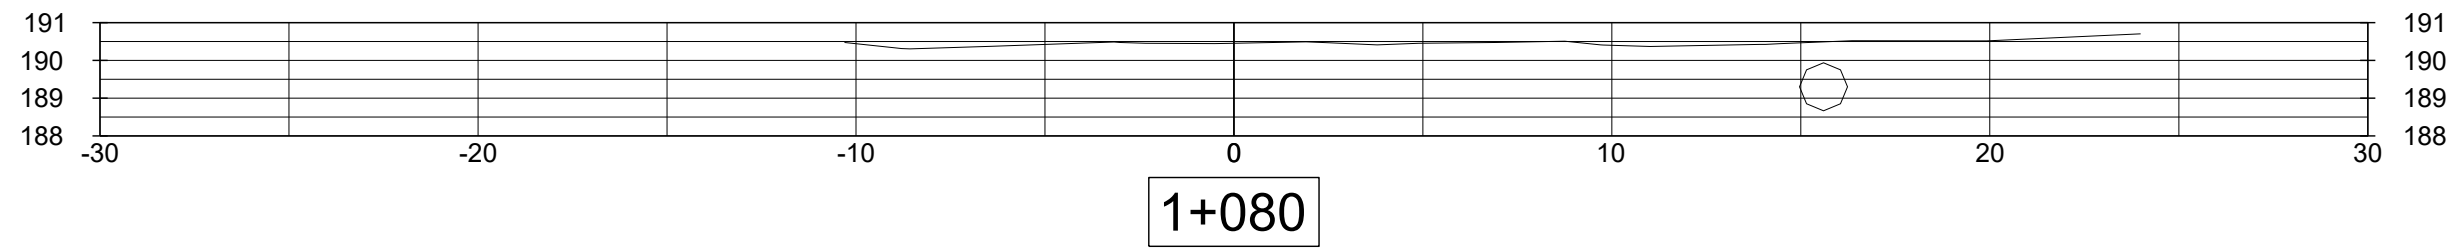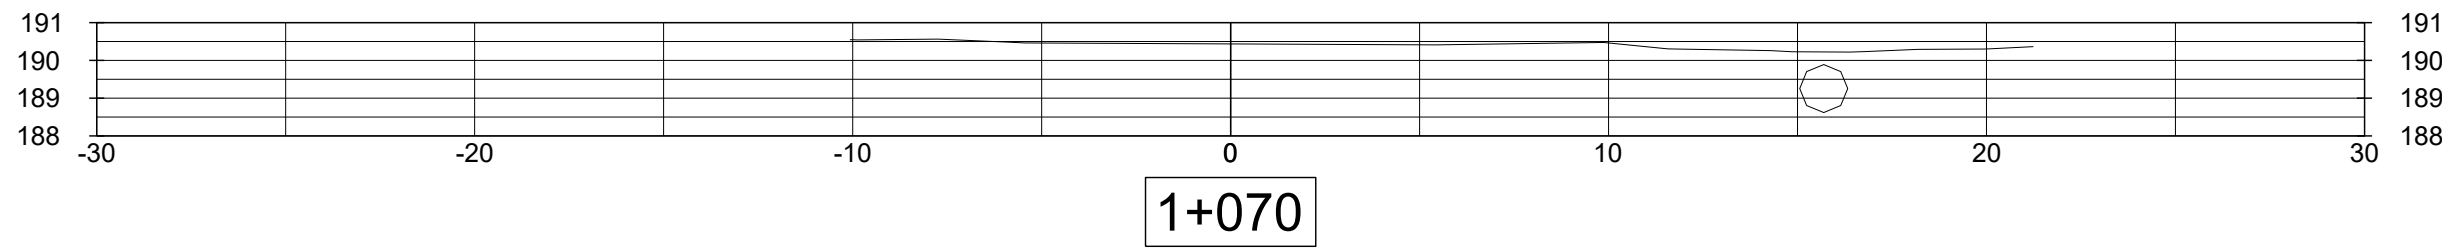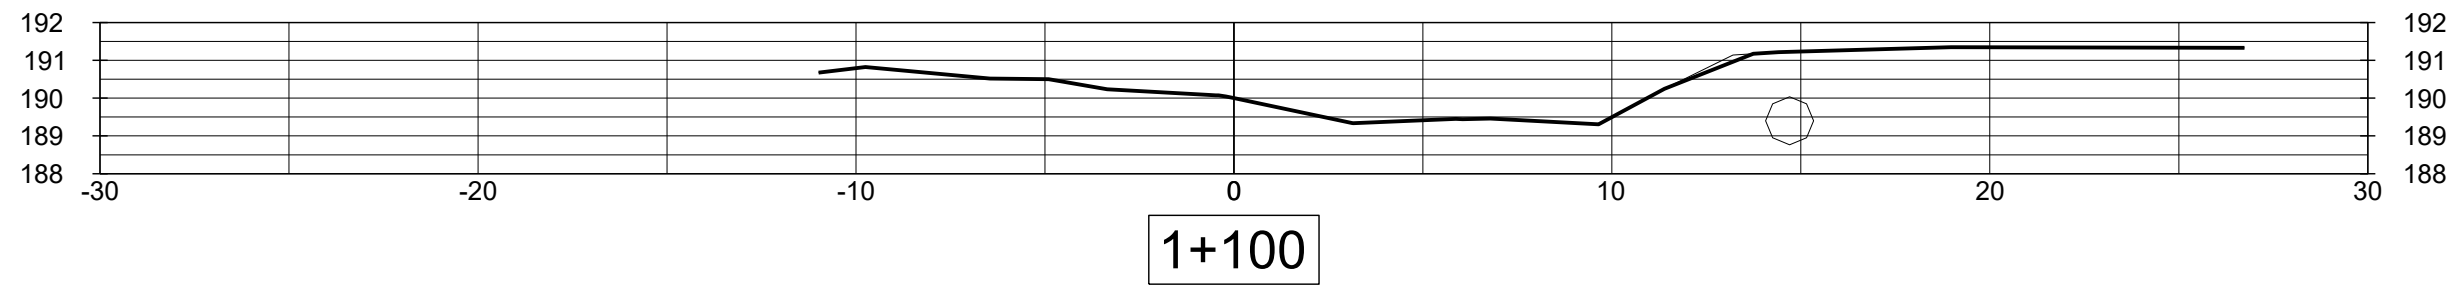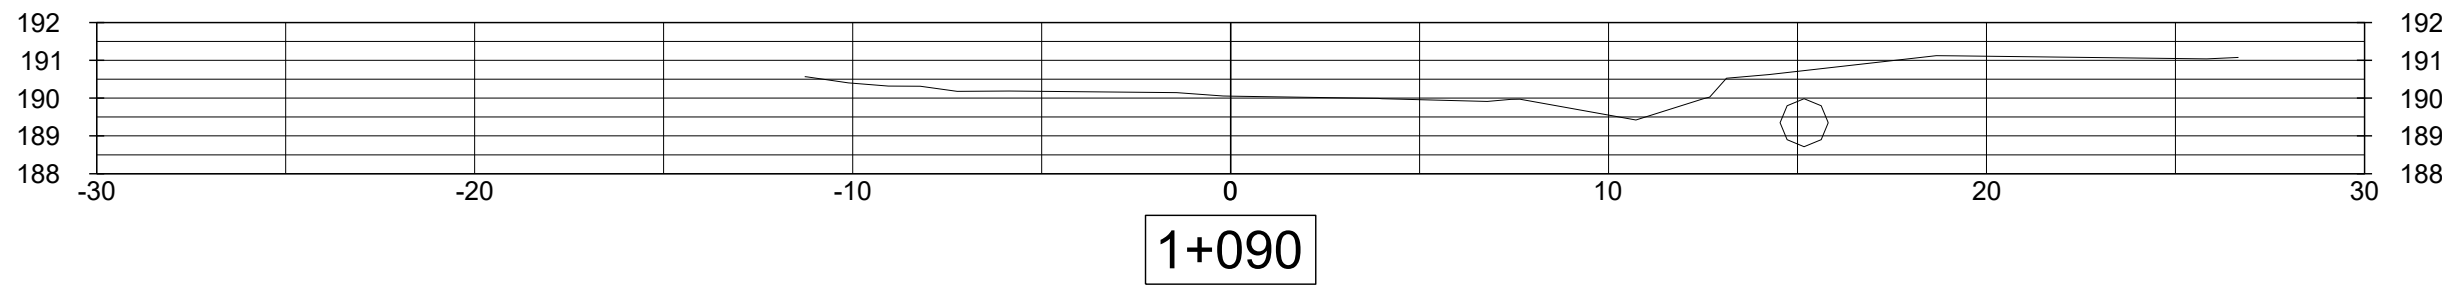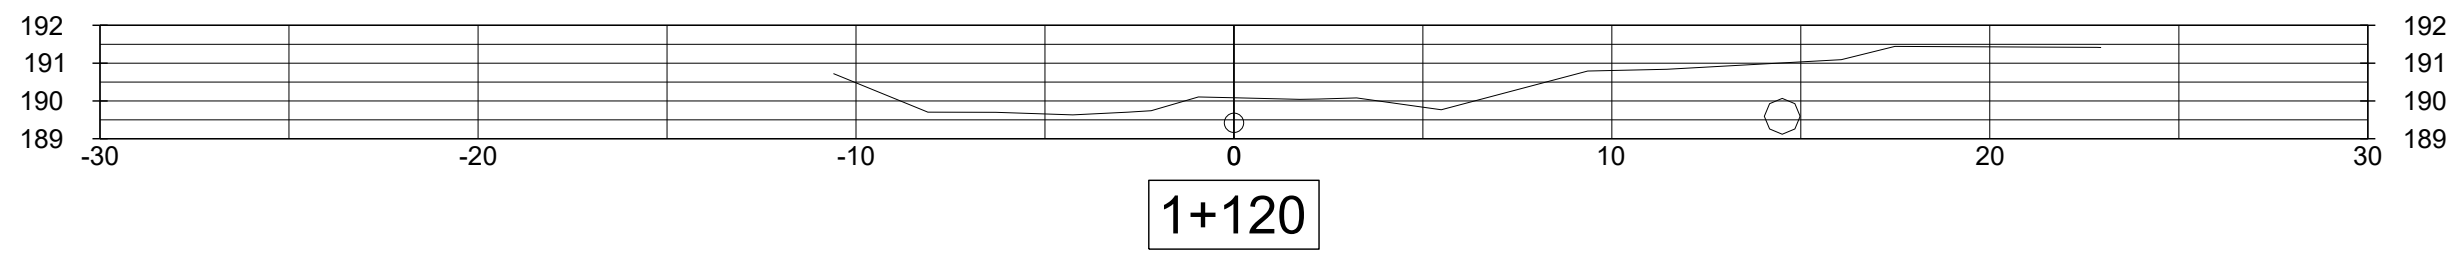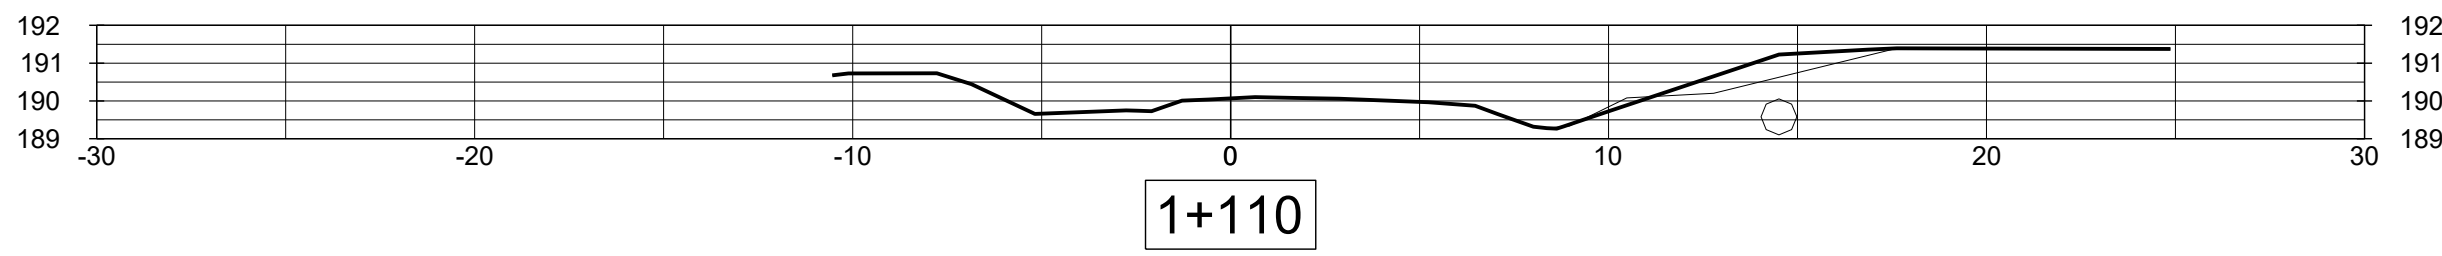

1		ISSUED FOR 60% DESIGN		29/01/2026	AT	NOTES/LEGEND 1 THE POSITION OF POLE LINES, CONDUITS, WATERMAINS, SEWER AND OTHER UNDERGROUND AND OVERGROUND UTILITIES AND STRUCTURES IS NOT NECESSARILY SHOWN ON THE CONTRACT DRAWINGS AND, WHERE SHOWN, THE ACCURACY OF THE POSITION OF SUCH UTILITIES AND STRUCTURES IS NOT GUARANTEED. BEFORE STARTING WORK, THE CONTRACTOR SHALL INFORM HIMSELF OF THE EXACT LOCATION OF ALL SUCH UTILITIES AND STRUCTURES AND SHALL ASSUME ALL LIABILITY FOR DAMAGE TO THEM. 2 PROPERTY LINES WERE PLOTTED USING REGISTERED PLANS AND BARS LOCATED IN THE FIELD. TO VERIFY THE ACCURACY OF THESE PROPERTY LINES, A LEGAL SURVEY SHOULD BE PERFORMED PRIOR TO CONSTRUCTION. 3 THIS DRAWING IS FOR ILLUSTRATIVE PURPOSES ONLY. THE TOWN OF FORT ERIE ASSUMES NO LIABILITY FOR USE IN ANY OTHER WAY. CAD FILES OF THIS DRAWING ARE NOT CERTIFIED BY THE ENGINEER FOR USE BY OTHERS. USERS OF THESE CAD FILES ASSUME ALL RISK AND RESPONSIBILITY FOR VERIFYING THE CORRECTNESS OF ALL INFORMATION FOR ANY USE.	DRAFTING	AK	BENCHMARK: SIB LOCATED: NORTHING - EASTING - ELEVATION -	 	REPLACEMENT OF WATERMAIN, SEWER AND ROAD RECONSTRUCTION WALDEN BLVD FORT ERIE STATION 1+010 TO 1+120	DATE	JAN 29, 2026						
2		ISSUED FOR 90% DESIGN		28/04/2026	AT		DESIGN	AL				SCALE	1:200 1:50	REF. No.	#####	DWG No.	S2.1	REV.	1
3		#		#	#		CHECKED BY	JA											
4		#		#	#		APPROVED BY	AT											
5		#		#	#														
6		#		#	#														
7		#		#	#														
8		#		#	#														
NO.		REVISION		DATE		INIT.													

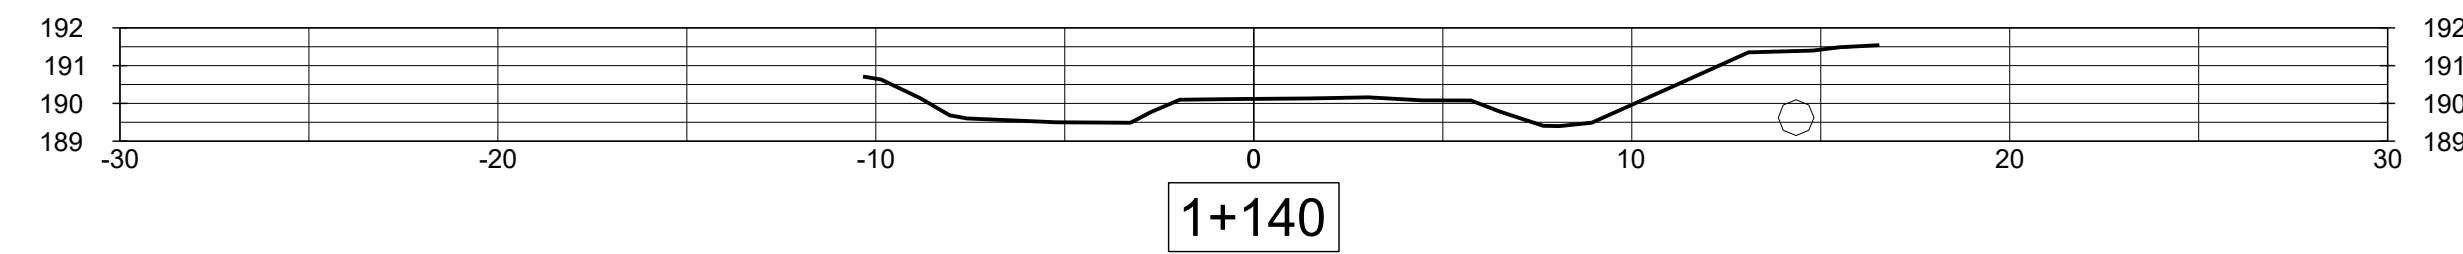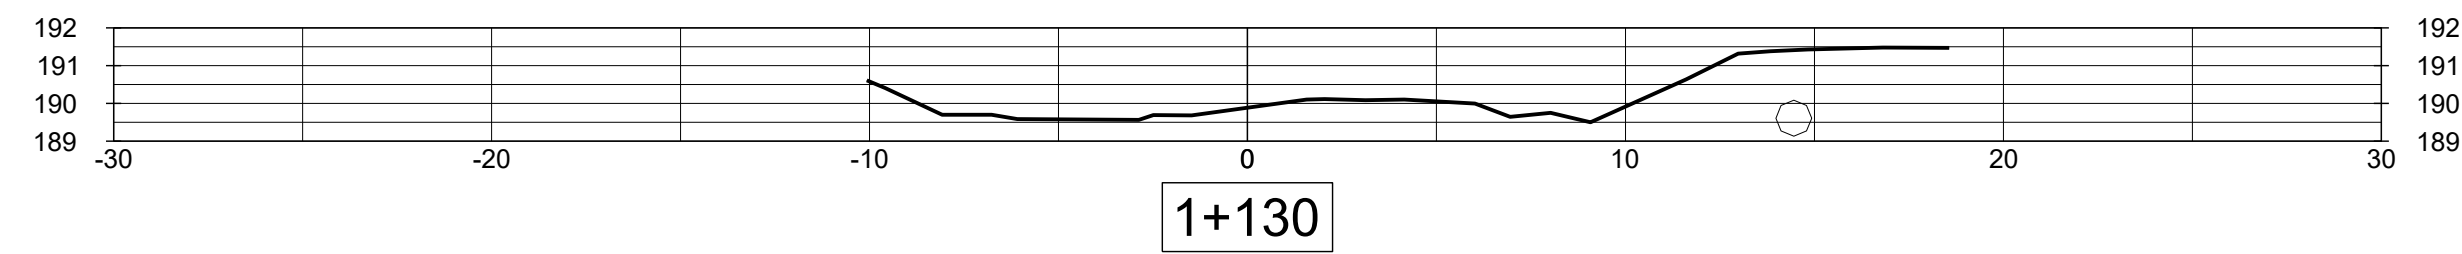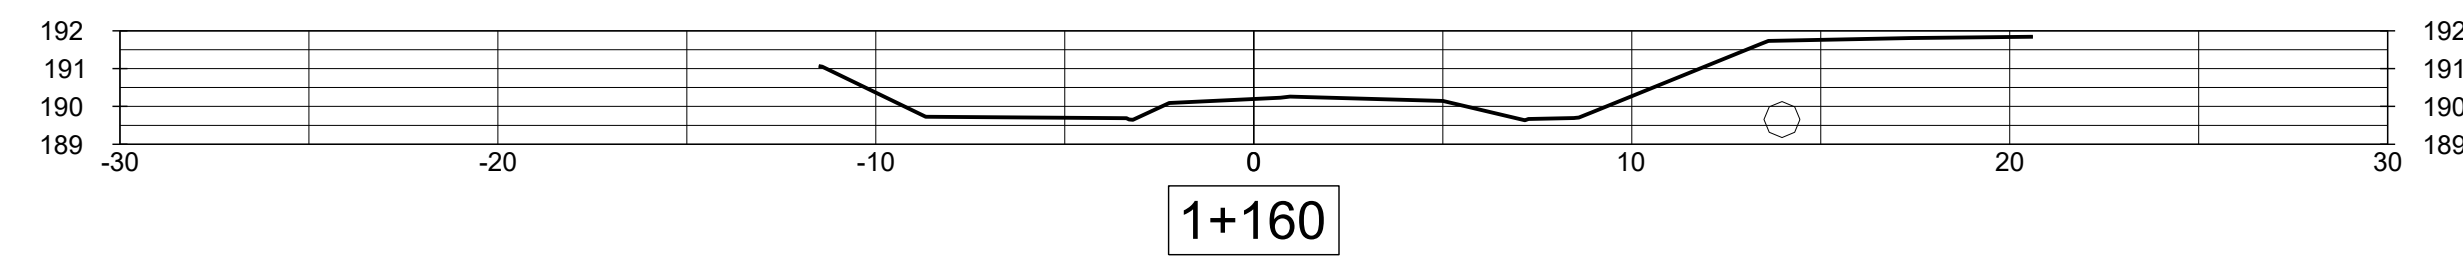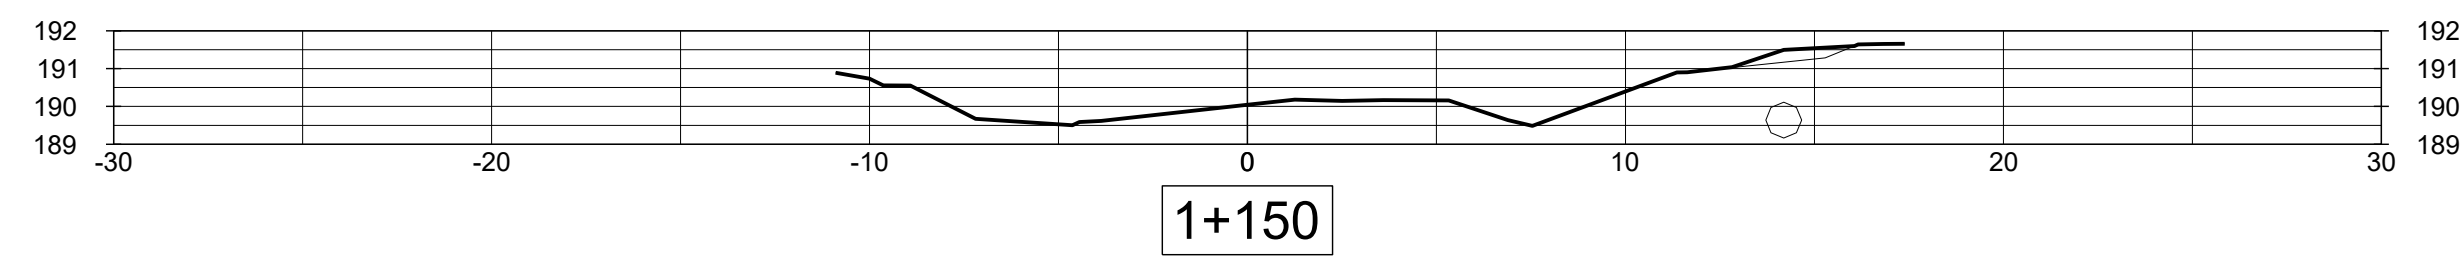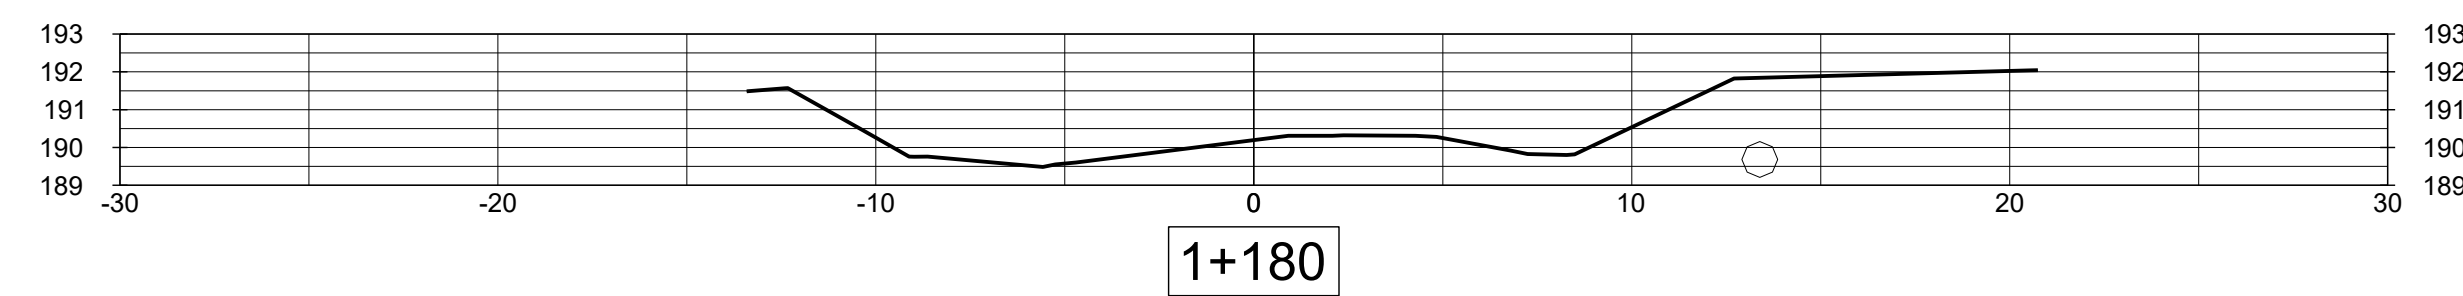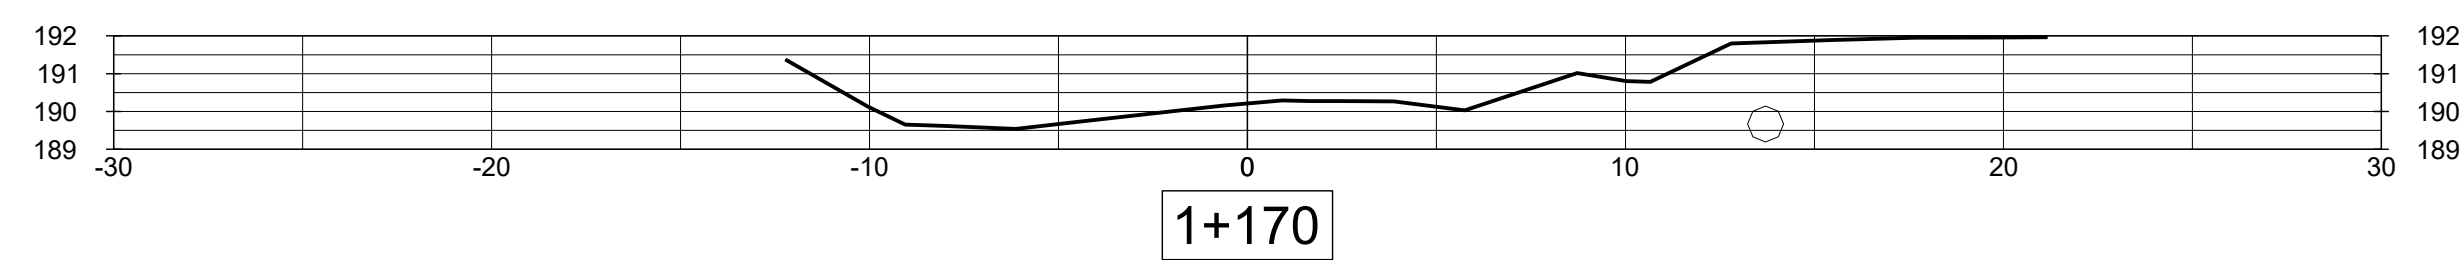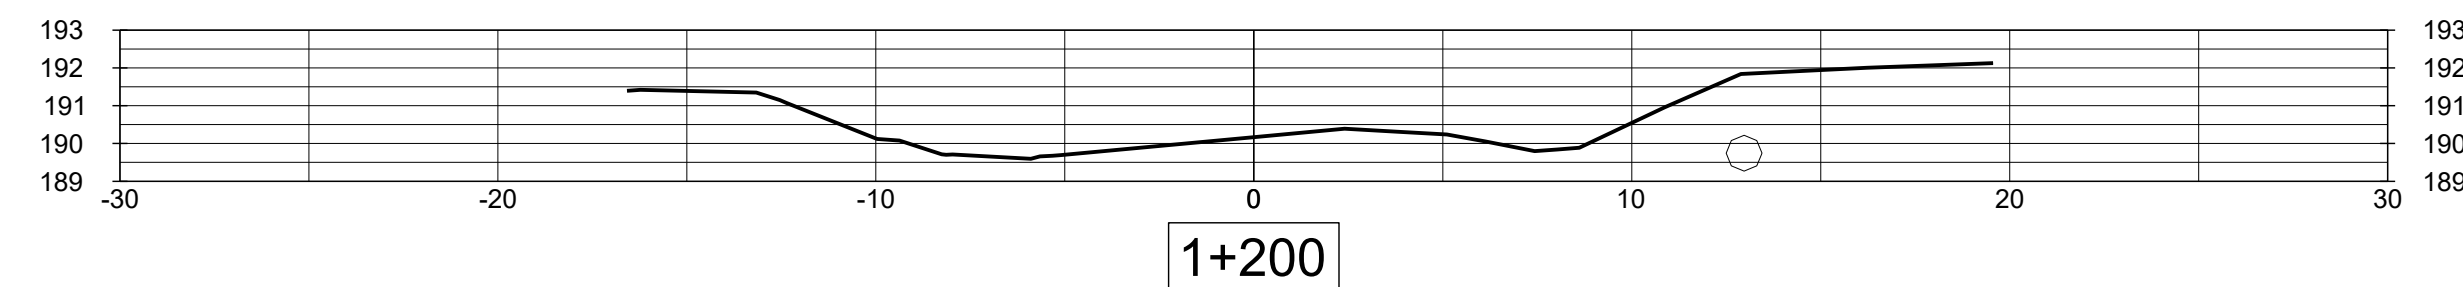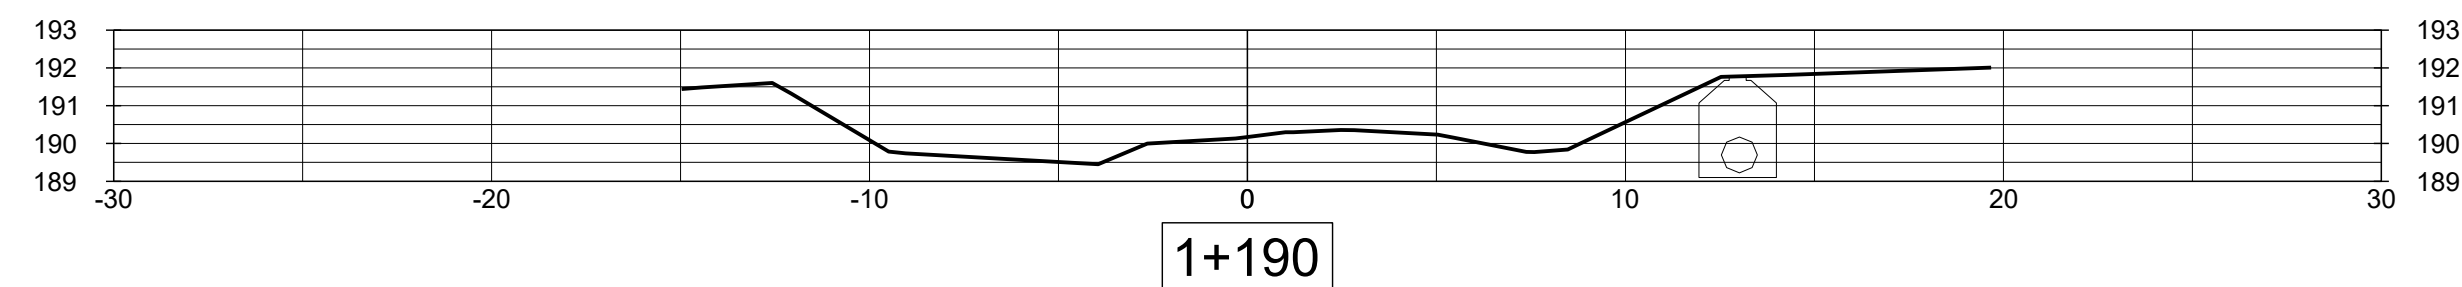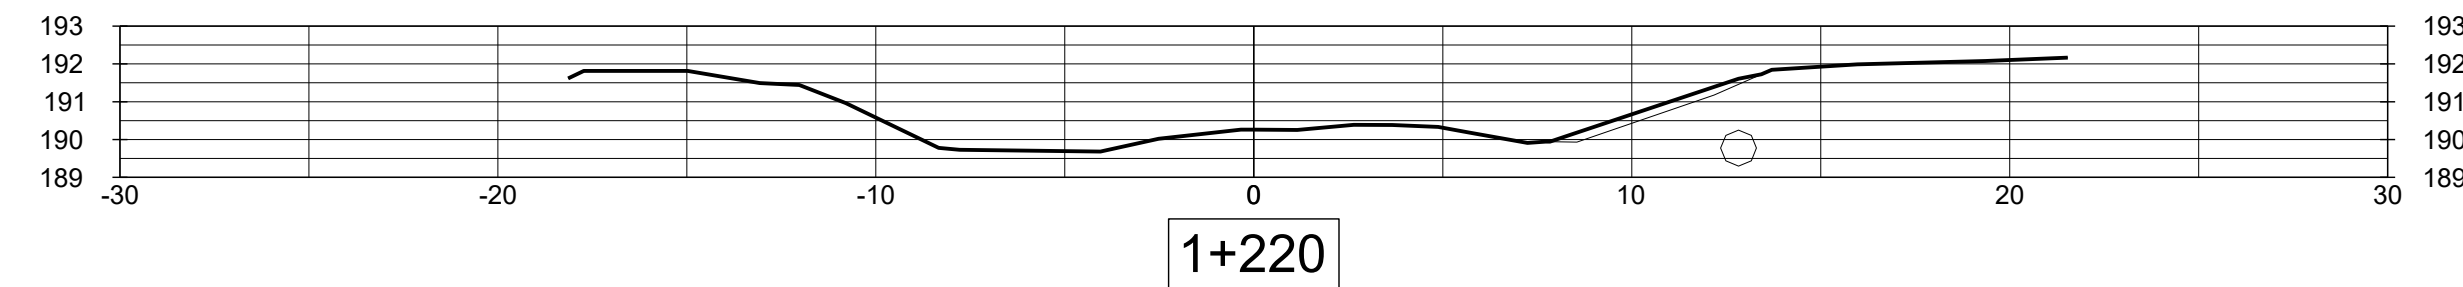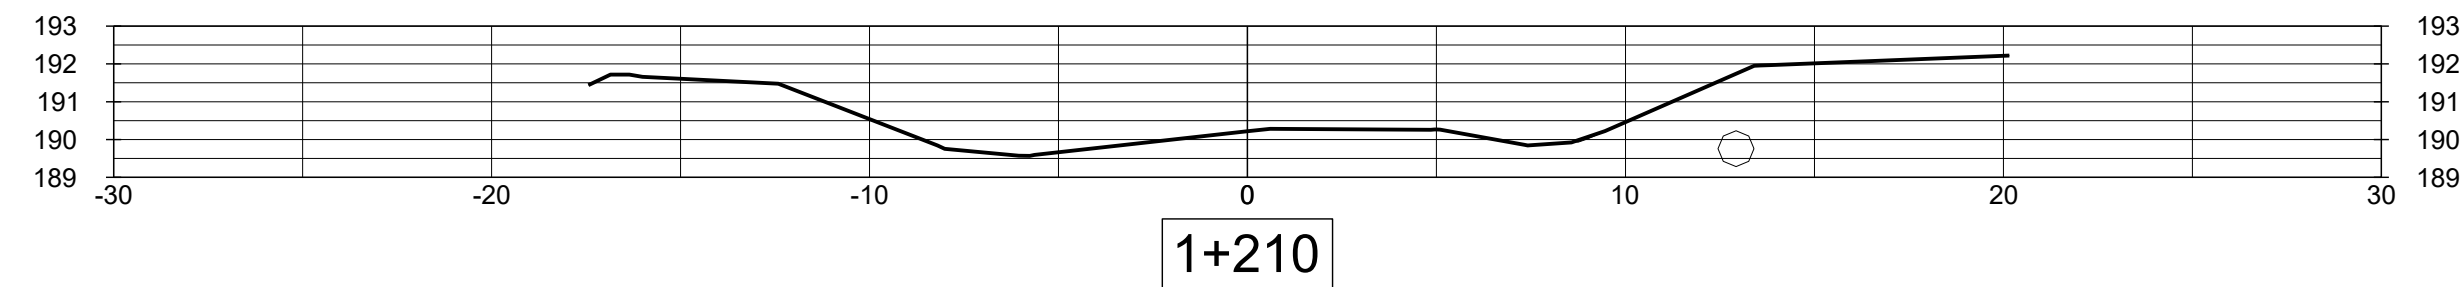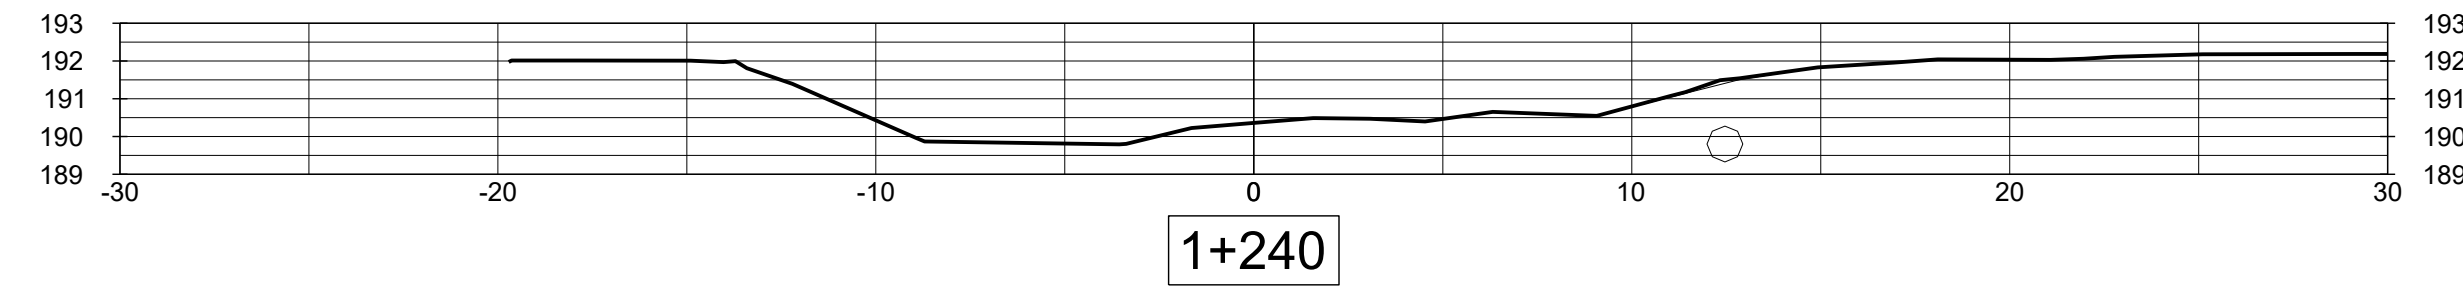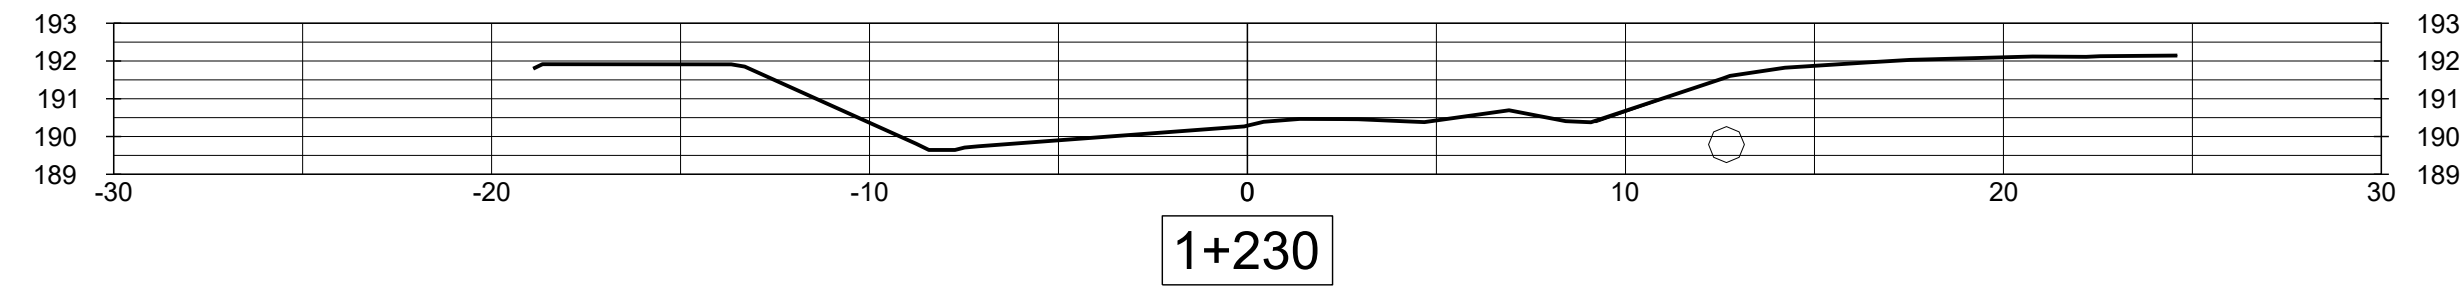

1	ISSUED FOR 60% DESIGN	29/01/2026	AT	NOTES/LEGEND 1 THE POSITION OF POLE LINES, CONDUITS, WATERMAINS, SEWER AND OTHER UNDERGROUND AND OVERGROUND UTILITIES AND STRUCTURES IS NOT NECESSARILY SHOWN ON THE CONTRACT DRAWINGS AND, WHERE SHOWN, THE ACCURACY OF THE POSITION OF SUCH UTILITIES AND STRUCTURES IS NOT GUARANTEED. BEFORE STARTING WORK, THE CONTRACTOR SHALL INFORM HIMSELF OF THE EXACT LOCATION OF ALL SUCH UTILITIES AND STRUCTURES AND SHALL ASSUME ALL LIABILITY FOR DAMAGE TO THEM. 2 PROPERTY LINES WERE PLOTTED USING REGISTERED PLANS AND BARS LOCATED IN THE FIELD. TO VERIFY THE ACCURACY OF THESE PROPERTY LINES, A LEGAL SURVEY SHOULD BE PERFORMED PRIOR TO CONSTRUCTION. 3 THIS DRAWING IS FOR ILLUSTRATIVE PURPOSES ONLY. THE TOWN OF FORT ERIE ASSUMES NO LIABILITY FOR USE IN ANY OTHER WAY. CAD FILES OF THIS DRAWING ARE NOT CERTIFIED BY THE ENGINEER FOR USE BY OTHERS. USERS OF THESE CAD FILES ASSUME ALL RISK AND RESPONSIBILITY FOR VERIFYING THE CORRECTNESS OF ALL INFORMATION FOR ANY USE.	DRAFTING AK	BENCHMARK: SIB LOCATED: NORTHING - EASTING - ELEVATION -	 WT INFRASTRUCTURE PRACTICAL INNOVATION WT INFRASTRUCTURE SOLUTIONS INC. 17-370 STONE ROAD P.O. BOX 25002 GUELPH, ON N1G 4T4 T. 833-984-6372	---- REPLACEMENT OF WATERMAIN, SEWER AND ROAD RECONSTRUCTION WALDEN BLVD FORT ERIE STATION 1+130 TO 1+240	DATE JAN 29, 2026	SCALE 1:200 1:50	REF. No. #####	DWG No. S2.2	REV. 1
2	ISSUED FOR 90% DESIGN	28/04/2026	AT		DESIGN AL								
3	#	#	#		CHECKED BY JA								
4	#	#	#		APPROVED BY AT								
5	#	#	#										
6	#	#	#										
7	#	#	#										
8	#	#	#										
NO.	REVISION	DATE	INIT.										