

SOUTH TRIBUTARY DRAIN

TOWN OF FORT ERIE

(Geographic Township of Bertie)

Region of Niagara

November 8, 2019

File No. 16-112



K. SMART ASSOCIATES LIMITED
Kitchener Sudbury

EXECUTIVE SUMMARY

This is a drainage report pursuant to Sections 4 and 8 of the Drainage Act, RSO 1990. The Town of Fort Erie had received a petition for improved drainage for the South Tributary of Beaver Creek. The petition had been signed by the Road Authority of the Town of Fort Erie and the Road Authority for the Regional Municipality of Niagara. Under Administrative Report IS-17-2010 on March 22, 2010, Council authorized Town staff to seek proposals to retain a Drainage Engineer for the preparation of a new Engineer's Report for the entire South Tributary, which extends from the south side of Michener Road to the outlet into the Beaver Creek Main Branch east of Stevensville Road and north of Bertie Street.

Proposals were submitted by various engineering firms and in August 2010 the Town of Fort Erie appointed UEM to prepare the Engineer's Report. UEM was unable to finish the report, schedules and drawings and John Kuntze, P. Eng. of K. Smart Associates Limited was hired by UEM to complete the appointed work.

On October 30, 2017 a letter was sent to the Town to change the Engineer from John Kuntze, P. Eng. to Neal Morris, P.Eng.

The work involved with the preparation of this report follows the Drainage Act process which has included an on-site meeting, review of the site, undertaking of survey and design and the preparation of a report to include plan, profiles & drawings, specifications, assessments and future maintenance schedules, cost estimate and a description of the work.

The total estimated cost of this project is \$397,175.

The proposed drain consists of 6,840m of open ditch (5,462m of incorporation, 355m of ditch alignment and 1,023m of ditch clean-out).

The total watershed area affected is 1,120.68 hectares (2,769.2 acres).

Table of Contents

Executive Summary.....	i
1.0 Introduction	1
1.1. Overview of the Watershed	1
1.2. Sufficient Outlet	1
1.3. Area Requiring Drainage and Authority for Report	2
2.0 Overview of On-Site Meetings and Landowner Contacts.....	2
2.1. "On-Site" Meeting 1.....	2
2.2. "On-Site" Meeting 2.....	4
2.3. Other Meetings	4
3.0 Existing Conditions.....	5
3.1. Drainage History	5
3.2. Creek Survey and Examination	5
3.3. Watershed Delineation and Examination	5
3.4. General Condition, Structures, Hydrology and Geomorphology.....	6
3.5. Environmental Conditions / Considerations	8
4.0 Problem Summary	8
5.0 Recommendations	8
5.1. Proposed Works.....	9
6.0 Cost Estimates, Allowances and Assessments	10
6.1. Cost Estimates.....	10
6.2. Assessment Schedule.....	14
6.3. Final Costs and Assessments.....	16
6.4. Additional Work.....	16
7.0 Maintenance	17
8.0 Grants.....	17
9.0 Changes to Drain After Bylaw is Passed and Before Cost is Levied	18

Schedules

Schedule A – Schedule of Assessments

Schedule B – Schedule of Assessments for Future Maintenance

Schedule C – Assessments for Actual Cost Bylaw

Appendices

Appendix A – Calculation of Assessments for Schedule A

Appendix B – Calculation of Assessments for Future Maintenance (Schedule B)

Sections 200, 400 & 410 - General Conditions and Standard Specifications

Section 300 - Special Provisions (Site Specific, Project Notes, Fish, Spotted Turtle Mitigations and Rescue Plans)

Landtek Limited Geotechnical Investigation, Montasola Farms Access Road

Drawings 1 to 27

1.0 INTRODUCTION

The South Branch of Beaver Creek (South Tributary) is a tributary to the Beaver Creek Municipal Drain. The Beaver Creek Municipal Drain was established in February of 1903 through the passing of By-law 712 by the former Township of Bertie. The South Tributary of Beaver Creek considered in this report is not classified as a municipal drain.

The purpose of this project is to provide an Engineer's Report for the South Tributary in response to a Drainage Act (the Act) Section 4 petition signed by the road authority for the Town of Fort Erie (the Town) and the road authority for the Regional Municipality of Niagara. The Town of Fort Erie accepted the petition with the intent to proceed with a new Engineer's report under Section 8 of the Act.

The Town sent notice to the Niagara Peninsula Conservation Authority (NPCA) as required by Section 5(1)(b) of the Act and the NPCA did not provide any indication that an Environmental Appraisal was required. The Town appointed Urban & Environmental Engineering Inc. (UEM) in August, 2010 to prepare an Engineer's Report as required by Section 8 of the Act, along with other related tasks. UEM was unable to finish the report, etc. and K. Smart Associates Limited was hired by UEM to complete the appointed work.

This Engineer's Report includes:

- Existing Conditions – describing the watershed and channel of the existing South Tributary of Beaver Creek and description of current problems and issues.
- Recommendations – including proposed works through the use of drawings and specifications, cost estimate, allowances and assessments, future maintenance, and available grants

Additionally, this report addresses:

- Petition
- Site Meetings
- Survey and visual inspection of the creek
- Identify issues that should be resolved
- Plan/profile drawings for work on the creek
- Assessments

1.1. OVERVIEW OF THE WATERSHED

Basic information for the creek and watershed include:

- Length of channel = 6,840m (5,462m of incorporation, 355m of ditch alignment and 1,023m of ditch clean-out)
- Area of watershed = 1,120.68 ha (2,769.2 acres)
- Approximate Properties = 840
- Includes MECP designated wetlands and NPCA designated floodplains
- Mixed land use – agricultural, woodlot, and urban

1.2. SUFFICIENT OUTLET

In accordance with Section 15 of the Drainage Act, any drain constructed under the Drainage Act must be constructed to a sufficient outlet. Sufficient outlet is defined in the Act as the "point at which water can be discharged safely so that it will do no damage to lands or roads". The South Tributary of Beaver Creek discharges in the Beaver Creek Municipal Drain which provides sufficient outlet for the South Tributary.

1.3. AREA REQUIRING DRAINAGE AND AUTHORITY FOR REPORT

The area requiring drainage is along the South Tributary which extends from the south side of Michener Road to the outlet into the Beaver Creek Main Branch, east of Stevensville Road and north of Bertie Street.

The petition was signed by the Road Authority for the Town of Fort Erie and also by the Road Authority for the Regional Municipality of Niagara. This petition is valid in accordance with Section 4(1)(c) of the Drainage Act and therefore this report is to be prepared in accordance with Sections 4 and 8 of the Drainage Act, RSO 1990.

2.0 OVERVIEW OF ON-SITE MEETINGS AND LANDOWNER CONTACTS

2.1. "ON-SITE" MEETING 1

The first meeting was held on October 6, 2010 in the Council Chambers, Town Hall, at the Town of Fort Erie. The purpose of this meeting was to provide an overview of the Drainage Act, the petition, known drainage problems, next steps in the process (e.g. assessments), and to gather input from property owners. Large display boards of the entire Beaver Creek watershed and the South Tributary watershed with property lines were on display for viewing. All property owners within the South Tributary watershed were invited to attend with a letter and meeting notice sent via mail. An advertisement was also published in the Niagara Falls Review and Fort Erie Times newspapers. Letters and meeting notices were also mailed to all applicable agencies and utilities, and an email was sent to all petitioners. Eighteen members of the public attended in addition to the following representatives:

- Bruce Gall (Drainage Engineer), UEM
- Ian Smith (Fluvial Geomorphologist), UEM
- Brett Ruck (Drainage Superintendent), Town of Fort Erie
- Tom Kuchyt, Town of Fort Erie
- Councillor Tim Whitfield, Town of Fort Erie
- Ian Barrett (Biologist), NPCA
- Debbie Sexsmith, Friends of Fort Erie Creeks
- P. Pat, Canadian Niagara Power Inc. (CNPI)

The following comments, questions, and concerns were raised and discussed at the meeting:

- Petit, B. asked when the South Tributary became a Municipal Drain. Mr. Gall explained that the South Tributary is not currently a Municipal Drain, however it may become one if the project determines that it should be. Mr. Petit then asked if road authorities are required to pay as well. Mr. Ruck informed the group that road authorities do pay and often pay much more in comparison to private land owners. Mr. Petit mentioned that trees are falling into the watercourse and asked if the Town could bring in other property owners who have been through this process. Mr. Ruck responded by saying that people who liked and disliked the process could be invited to provide their input in the future. Mr. Petit's final question was related to property ownership and whether prior owners could be billed. Mr. Ruck stated that the Drainage Act is very clear on this point and that the bill goes to the current landowner.
- Scott, A. & L. (Roll No. 20024398) asked two questions at this meeting. A. Scott asked about the distinction between invitations versus assessments. Mr. Gall said that all owners of properties assessed in the Engineer's Report will be invited to future meetings. L. Scott inquired if this

study will follow the creeks or if it will include side tributaries. Mr. Ruck confirmed that only the main channel will be assessed.

- Fenwick, E. (Roll No. 02002441) asked for clarification on who will have to pay for maintenance. Mr. Gall explained that payment is based on a maintenance assessment that will be included in the Engineer's Report. Mr. Fenwick stated that the new Pearl Street subdivision has made flooding worse. Mr. Ruck indicated that the system as a whole will be examined. Mr. Fenwick also made a comment about drainage worsening after the pond was constructed at the Cherry Hill Golf Club and asked what the improvements will cost. Mr. Ruck stated that an estimate could not be provided at this time.
- Feiertag, E. (Roll No. 2001510) noted that the Friendship Trail is loaded with undergrowth and asked if maintenance would occur. Mr. Gall provided the philosophy of design and maintenance of the channel. Mr. Ruck explained that all applicable legislation needs to be adhered to, however the Town would be responsible for keeping the drains clear and flowing.
- Fretz, H. (Roll No. 20014101) expressed concern about MECP as there are wetlands within the project area, however they are not natural. Ms. Fretz asked how much power agencies such as MECP and NPCA have. Mr. Gall explained that they have the right to drainage, but with competing issues and that there would be a lot of dialogue with these agencies throughout the course of this undertaking.
- Pat, P. (representative from Canadian Niagara Power Inc. (CNPI)) asked if there would be costs to utilities involved. Mr. Gall stated that agencies, including utilities, would be consulted and that agencies do have to pay in these situations.
- Belfry, R. (Roll No. 2001619928) asked about payment costs. Mr. Gall explained that the cost is unknown until the Engineer's Report is complete and will be in accordance with the Drainage Act.
- Wilson, C. (Roll No. 24386000) asked if drainage improvements would cause downstream impacts. Mr. Ruck assured Mr. Wilson that downstream impacts are considered in the evaluation.
- Joynes, D. (Roll No. 20024326) asked which parties will be responsible for paying for maintenance. Mr. Ruck stated that the details of cost sharing will be determined through the assessment.
- Young, D. (Roll No. 20016069 & 20016070) mentioned that there is some flooding on his property, however his home is not impacted. Mr. Young wondered if the mosquito issue near his property could be addressed. Mr. Ruck said that this is a possibility.

Following the meeting, further correspondence was received:

- Nancy Beam (3435 Bertie) - They have 75+ acres of which 15 acres are wetland for wildlife (e.g., deer, raccoons). NB cannot attend meeting and wanted a little background on purpose of meeting. BG informed her of purpose. NB stated that she does not have any drainage problems and is not looking for any improvement. Wants to ensure the wetland is not disturbed.
- Eddie Kock for Hermann Hoermann (Lot # 641750339 – corner of Bertie and Gorham) - EK is the contact person for HH (who is in Germany). They have about 70 acres and it is rented out to another party. Cannot attend meeting. He wanted to know the purpose of meeting. BG explained this in an information gathering meeting
- Mark Johnston (Niagara Region, Development Services) - Unfamiliar with Drainage Act. BG explained the process to him, and he will be kept "in the loop". No real comments needed until Draft Engineers Report.

2.2. "ON-SITE" MEETING 2

The second Public Information Meeting was held at the Town Hall in the Town of Fort Erie on June 19, 2013. Similar to the first meeting, the purpose of this meeting was to provide an overview of the Drainage Act, the petition, and known drainage problems. A summary of the work completed to date and the results were presented as well. Meeting attendees were also given the opportunity to provide their input. Thirty-seven members of the public, and additional town staff and the Drainage Engineer (Bruce Gall, UEM) were in attendance.

Following the public meeting, one comment sheet was received from Cam Beneteau, owner of 3888 Bertie Street. Mr. Beneteau stated that the northernmost 5 acres of his property does experience drainage issues and is concerned with the ditch system which has debris from brush cutting. Mr. Beneteau is concerned that the proposed improvements will not benefit his property and that he will still be forced to pay for a portion of the drainage improvements.

An email from George and Carole Parazader, the owners of 980 and 986 Ridge Road North, was also received on June 25, 2013. It is the position of Mr. and Mrs. Parazader that surface water drainage from their property does not impact the South Tributary watershed because of the distance of the property to the watercourse and that most surface water infiltrates the ground and enters the watertable, and therefore their monetary contribution should be a nominal sum at most.

2.3. OTHER MEETINGS

In 2016, additional site visits were completed by John Kuntze, P. Eng and Neal Morris, P.Eng. (K. Smart Associates Limited), at the request of individual landowners. Meetings with Dykstra (Roll No. 1826400), landowner near Nigh Road & Bertie Street and Montasola Farms (Roll No. 2900300), NPCA, MECP and DFO. The follow constraints were determined at the meetings.

Dykstra Property

- Prevent future soil erosion and rilling
- Maintain the channel in the existing location at the south half of the property
- Catch garbage from the Michener Road
- Prevent water from spilling into the field along Michener road
- Align the ditch on the north end along the property line

Reach 3

- Reduce some of the flooding

Reach 4

- Reduce the permanent water level

Montasola Farm Crossing

- Must not harm or harass the spotted turtle and grass pickerel
- Minimize the disturbance to the wetlands
- Maintain access to the horse farm, for public access, tractors, horses and tractor trailer, plant native species and maximize the sunlight to the ditch.

3.0 EXISTING CONDITIONS

3.1. DRAINAGE HISTORY

The South Tributary of Beaver Creek is an existing natural creek, with some man-made modifications, that is part of the overall Beaver Creek / Black Creek watershed. There is no indication in Town records that the South Tributary of Beaver Creek has undergone improvements under the Drainage Act.

The watershed for the South Tributary is surrounded by existing Drains, including:

- West – Schooley Drain (tributary to Beaver Creek with a completed Engineer's Report) and Outlet Drain (part of main branch of Beaver Creek – Engineer's Report under preparation as of April 2013)
- East – Mann Drain (Engineer's Report currently under preparation as of April 2017)
- North – Beaver Creek Main Branch (Preliminary Engineer's Report currently under preparation as of April, 2013)

Drawing 1 shows the general location of the Beaver Creek South Tributary and other nearby drains.

3.2. CREEK SURVEY AND EXAMINATION

A detailed survey of the creek was undertaken intermittently between mid-2010 to early 2013 in addition to 2016 to capture the creek alignment and profile. The resulting profiles are shown on Drawings 16 and 20 to 24 (attached).

In addition to the creek centerline, cross sections were typically measured at 20 to 30m intervals to properly capture creek horizontal alignment and meander pattern. Some tributaries to the South Tributary required partial surveying to capture connectivity.

Detailed survey around the Montasola laneway crossing (including the laneway and the creek) were captured to examine the feasibility of an open grate bridge to replace the existing culvert. An open grate bridge was being examined based on recommendations from the MECP to "daylight" that section of creek to provide better fish and turtle habitat.

DFO Grass Pickerel Monitoring wires coordinates at Montasola Bridge were captured as requested for environmental monitoring.

The Creek was divided into **nine intervals** (reaches) for assessment purposes.

3.3. WATERSHED DELINEATION AND EXAMINATION

The watershed boundary was initially delineated based on GIS-based assessment of topographic data from First Base Solutions (FBC). The boundary was then inspected, particularly to determine the impacts of roadside ditches and culvert crossings that can modify the drainage overland patterns. Where necessary, roadside ditches were surveyed to identify drainage inflection points (high points of the ditching).

The base map, including watershed boundary delineation was based on a creek terrain model using the final survey results.

The urbanized watershed boundary through Ridgeway was determined using the existing storm sewer system, and other drainage features (e.g., culverts). This required multiple site visits when only one was originally anticipated.

Watersheds for each of the nine intervals (8 for the main channel and 1 for Michener Road Branch) had to be delineated.

The southeast area of the watershed is highly urbanized with a storm sewer network. The watershed boundary in this area was delineated based on this sewer network. All watershed boundary delineations were coordinated with the development of neighbouring drain boundaries.

The resulting watershed boundary is shown on Drawings 1 and 2 (attached).

3.4. GENERAL CONDITION, STRUCTURES, HYDROLOGY AND GEOMORPHOLOGY

The creek and watershed have been divided into nine (9) intervals for this report. The following sub-sections describe each interval (reach).

3.4.1. REACH 1 (0+000 TO 1+070) – UPSTREAM OF FRIENDSHIP TRAIL

- Upstream and headwaters of the South Tributary
- Channel first starts as shallow meandering channel in agricultural field
- Becomes badly entrenched south of the Friendship Trail property
- Shifted away from hedge line and is now causing problem in farmed field
- Becomes indistinct as it approaches Friendship Trail (former rail line) crossing

3.4.2. REACH 2 (1+070 TO 2+500) – FRIENDSHIP TRAIL TO GORHAM ROAD

- Existing rail trail culvert to riffle
- From culvert to Gorham Road, mostly undisturbed, within woodlot
- Meandering, lightly entrenched
- As approaches Gorham Road, modified channel, off-line SWM pond, culvert under Gorham Road
- Some tree fall

3.4.3. REACH 3 (2+500 TO 3+050) – GORHAM ROAD TO SOUTH OF NIGH ROAD

- Area mostly serviced by storm sewers
- Complaints of “flooding” (not distinct), but some properties could be partly in floodplain
- Mostly through a wooded area
- Shallow, generally not entrenched
- Unnatural flow obstructions in channel and other debris
- Likely a good area to clean up (check profile)

3.4.4. REACH 4 (3+050 TO 3+370) – NORTH OF NIGH ROAD TO GORHAM ROAD

- Mostly an artificial pond next to sewage pumping station
- Deep with soft sediments (dangerous location)
- Seems highly disturbed. Pool bank slopes may be a safety issue

- Culvert under Gorham Road is perched up high causing backwater back past Nigh Road. May also be a fish barrier during periods of low flow

3.4.5. REACH 5 (3+370 TO 4+100) – LOOP TO WEST OF GORHAM ROAD

- Generally undisturbed
- Shallow, indistinct, wetland features
- Golf Course to west
- Becomes entrenched as it enters culvert under Gorham Road

3.4.6. REACH 6 (4+100 TO 4+480) – EAST OF GORHAM TO SOUTH OF GARRISON

- Short segment
- Deeply entrenched
- Culverts at each end for major road crossings
- Roadside ditches provide alternative flow route when stage is high

3.4.7. REACH 7 (4+480 TO 5+430) – NORTH OF GARRISON TO BERTIE

- Heavily wooded area
- Channel can be indistinct

3.4.8. REACH 8 (5+430 TO 6+600) – BERTIE TO CONVERGENCE WITH MAIN BRANCH

- Main feature is Montasola farm road crossing
- Convergence with Main branch
- Private farm crossing is in disrepair

The existing culvert crossing of the tributary at Montasola Farms is currently in a state of disrepair. Issues with respect to the crossing include:

- The twin 1300mm dia. CSP culverts are collapsing which potentially restricts the peak flow that can be conveyed through the culverts.
- Side rails have collapsed which allows part of the existing road to slump into the creek.
- The granular driveway and crossing surface cover washes into the creek.
- The driveway in and around the creek is often flooded. This flooding is not necessarily due to the construction of the culverts, but generalized area floodplain connectivity to the creek.
- Presence of Spotted Turtles in and around the crossing. Culvert replacement could affect turtle nesting and any new crossing should provide reasonable passage.

Calculations completed on the current crossing capacity show that it is significantly lower than the flows expected for high frequency return periods (e.g., the two-year peak flow is many times higher than the culvert capacity – although this is partly mitigated by the storage capacity of the low lying upstream area).

A geotechnical investigation was completed by Landtek. From the boreholes there was between 400mm and 600mm of granular material on the surface of the laneway. Below the granular was 800mm of fill above a 0.4m to 1.5m thick organic layer. The native subsoil was a silty clay between 2.1 and 3.0m below the surface

3.4.9. REACH 9 (0+000 TO -0+230) – NORTH SIDE OF MICHENER ROAD WEST OF REACH 1

- Water from existing Michener Road ditch spills out into the field to the north.

3.5. ENVIRONMENTAL CONDITIONS / CONSIDERATIONS

3.5.1. GROUNDWATER IMPACT

No new buried pipe drains are planned as part of the proposed works, therefore this project is not expected to have any significant impact on subsurface or groundwater resources.

3.5.2. IMPACT ON FISH AND WILDLIFE HABITAT

The creek is mostly naturalized. Downstream of STA 3+375 is a wetland, with a braded watercourse. Between 3+375 and 2+500 the drain runs along residential properties and the existing wildlife habitat is heavily impacted by local residents. Upstream of the Friendship Trail the drain runs through agricultural land with little of a defined ditch.

Downstream of Highway 3 (Garrison Road) Grass Pickle and Spotted Turtles were observed. Only the farm crossing is planned for this area. To minimize the impact of the new farm crossing, native species will be planted in disturbed area, the culvert top width is the same as the existing culverts and construction work is planned for dry conditions or winter.

A turtle rescue and fish rescue plan have been completed for the contractor during construction.

4.0 PROBLEM SUMMARY

- Reach 1 – farm field erosion problems between Michener Road and Friendship Trail
- Reach 2 – sediment accumulation and in-stream vegetation
- Reach 3 – accumulated debris and other obstructions
- Reach 4/5 – watercourse has a permanent water level.
- Reach 8 – farm road crossing in poor condition and is undersized.
- Reach 9 – road ditch waters spills out to field to north

5.0 RECOMMENDATIONS

Based on the review of existing conditions, landowner comments, and agency consultation, it is recommended that the South Tributary of Beaver Creek become a Municipal Drain under the Drainage Act to:

- Facilitate proposed works for improved drainage and property access
- Facilitate future maintenance of the creek
- All works described in this report are to be incorporated as part of this drain from Sta. -0+230 to 0+000 to 6+600

5.1. PROPOSED WORKS

5.1.1. REACH 1 – FARM FIELD EROSION PROBLEMS BETWEEN MICHENER ROAD AND FRIENDSHIP TRAIL

Excavate 355m of ditch alignment with 1.2m wide bottom and 2:1 side slopes. Spoil to be used to fill in existing ditch. Construct at-grade crossing with 100m² of riprap. 655m of existing ditch incorporation. No work is required at this time.

5.1.2. REACH 2 – INCORPORATE EXISTING DITCH AND MATCH EXISTING CROSSING

1423m of existing ditch incorporation no work is required at this time.

5.1.3. REACH 3 – DEBRIS REMOVAL

Clean-out 529m of ditch between Gorham Road and Nigh Road. Incorporate 22m of Gorham Road crossing. No work required.

5.1.4. REACH 4 – INCORPORATE EXISTING DITCH AND MATCH EXISTING CROSSING

302m of existing ditch incorporation. No work is required at this time. Clean-out 20m of culvert on Gorham Road.

5.1.5. REACH 5 – DEBRIS REMOVAL

Clean-out 264m of ditch between Gorham Road and Gorham Road. Incorporate 578m of existing ditch and road crossing. No work is required at this time.

5.1.6. REACH 6 – INCORPORATE EXISTING DITCH AND MATCH EXISTING CROSSING

390m of existing ditch and road culvert incorporation. No work is required at this time.

5.1.7. REACH 7 – INCORPORATE EXISTING DITCH AND MATCH EXISTING CROSSING

944m of existing ditch and road culvert incorporation. No work is required at this time.

5.1.8. REACH 8 – INCORPORATE EXISTING DITCH AND REPLACE EXISTING FARM LANEWAY CROSSING CAPACITY

1151m of existing ditch incorporation, no work required at this time except for work at the Montesola farm crossing. Work at the crossing would consist of removing and disposing of the existing crossing and replacing it with twin (2) 9m lengths of 2500mm x 1830mm corrugated steel pipe arches.

5.1.9. REACH 9 – BERM AND DITCH CLEAN-OUT

215m of road ditch clean-out along north side of road between Cherry Hill Boulevard North and the upper end of Reach 1. Construct an 11m long berm along the edge Mitchener Road and Roll number 182-6400 at existing ditch into the field to the north. Cherry Hill Boulevard road culvert incorporation, no work required at this time.

5.1.10. DRAWINGS AND SPECIFICATIONS

The location of the proposed South Tributary Drain is shown as a heavy (thick) solid line on the watershed plan on Drawings 1 to 13. The numbers adjacent to the heavy (thick) line indicates in metres the distance along the drain, from the upper end and proceeding downstream to the outlet. Drawing 2 is a parcel index plan. Drawings 1 and 2 also show the reaches (intervals) and numbers and the location of the

crossing and numbers. Drawings 3 to 13 are parcel plans/enlargements and show the Town assessment roll numbers.

The profiles for the South Tributary Drain are on Drawings 16 and 20 to 24. The profiles show the grades of the proposed ditch cleanout. The upper solid and dashed line indicates the water level grade line. A lower light dashed line represents the existing banks (east/west) along the drain. The light solid line represents the bottom of the existing ditch /channel. The lower heavy solid line represents the grade line for the ditch bottom cleanout. A lower heavy dashed line represents the grade for future maintenance, where no work is being done at this time.

Drawings 14, 15 and 17 to 19 contain the sections and details, and Drawings 25 to 27 are for the Montasola Crossing.

6.0 COST ESTIMATES, ALLOWANCES AND ASSESSMENTS

The cost estimate of this project consists of allowances to owners having work on their properties, the construction cost estimate including contingency items, engineering cost estimate, the administration cost estimate which is primarily for interim financing, the Net HST (1.76%) estimate and a Summary of Costs.

6.1. COST ESTIMATES

6.1.1. SCHEDULE OF ALLOWANCES

Section 29 of the Drainage Act provides for payment of allowances for the right of way to landowners whose land is located within the cross section of a new ditch. For a 10m width along the drain for maintenance purposes. The allowance for the right of way was calculated based on a width of 5m and using a rate of \$3,600 per hectare woodlots and \$7,200 per hectare open cropped lands.

Section 30 of the Drainage Act provides for the payment of allowances to landowners along the drain for damages caused to lands and crops by the construction of the drain. The allowance for damage to cultivated land and crops was calculated at a rate of \$7,200 per hectare and a rate of \$3,600 per hectare in woodlot areas.

General

In accordance with Section 62(3) of the Drainage Act RSO 1990, the allowances may be deducted from the final assessment levied (See Schedule C). A net payment to the owner would only be made when the allowance is greater than the final assessment. The allowances are a fixed amount and are not adjusted at the conclusion of construction. Allowances can only be charged if the report is modified prior to adoption of the bylaw or in accordance with the paragraph in this report that deals with changing the scope of work after the bylaw is passed.

The allowances payable to the owners entitled thereto on this project are as follows:

Owner	Right of Way (Sec 29) (\$)	Damages (Sec 30) (\$)	Total (\$)
015-24400	--	2,700.00	2,700.00
016-05400	100.00	100.00	200.00
016-05500	100.00	100.00	200.00
016-06700	600.00	400.00	1,000.00

Owner	Right of Way (Sec 29) (\$)	Damages (Sec 30) (\$)	Total (\$)
016-06900	100.00	100.00	200.00
016-07100	100.00	100.00	200.00
016-16800	100.00	100.00	200.00
016-17300	100.00	100.00	200.00
016-17400	100.00	100.00	200.00
016-18800	700.00		700.00
016-20100	300.00		300.00
018-26400	4,800.00	5,800.00	10,600.00
018-31400	800.00		800.00
018-31500	500.00		500.00
024-32401	100.00		100.00
024-32404	600.00		600.00
024-32450	400.00		400.00
024-33700	500.00		500.00
024-33900	200.00		200.00
024-34200	500.00		500.00
024-37800	100.00		100.00
024-38600	300.00		300.00
024-39400	800.00		800.00
024-39500	500.00		500.00
029-00100	300.00		300.00
029-00101	500.00		500.00
029-00300	900.00	200.00	1,100.00
029-00310	300.00		300.00
TOTALS:	14,400.00	9,800.00	24,200.00

Total Allowance Estimate = \$24,200

6.1.2. CONSTRUCTION COST ESTIMATE

The breakdown for the estimated cost for labour, equipment, and materials to construct the proposed drain is outlined in detail below. The final cost for construction cannot be established until construction is completed. The Contractor is to supply all labour, equipment, and materials.

Interval	Sta.	Item	Quantity	Unit	Unit Cost	Item Total
Reach 1 (0+000 to 1+070)						
	At-Grade Crossing Sta. 0+299	Riprap cost and placement (100m ²)	50	m ³	120	6,000
	Construct Berm	Construct 11m long berm	2	each	3,000	6,000
	Realignment	Excavate and fill in ditch	355	m	35	12,500
		Sub Total:				\$ 24,500
Reach 2 (1+070 to 2+500)						
	None					\$ 0
Reach 3 (2+500 to 3+050)						
	Clearing and Grubbing	Remove debris jams	529	m	20	\$ 11,000
		Sub Total:				\$ 11,000

Interval	Sta.	Item	Quantity	Unit	Unit Cost	Item Total
Reach 4 (3+050 to 3+370)						
	Gorham Road Crossing	Cleanout Culvert	1	L.S.	5,000	\$ 5,000
	Rip Rap Placement	Rip Rap Cost and Placement	5	m ³	150	750
		Sub Total:				\$ 5,750
Reach 5 (3+370 to 4+100)						
	Clearing and Grubbing	Remove debris jams	264	m	20	5,300
		Sub Total:				\$5,300
Reach 6 (4+100 to 4+480)						
	None					\$0
Reach 7 (4+480 to 5+430)						
	None					\$0
Reach 8 (5+430 to 6+600)						
	1	Mobilization & Demobilization	1	LS	5,000	\$5,000
	2	Sub-Excavation	70	m ³	20	\$1,400
	3	Granular A for Laneway	300	t	30	\$9,000
	4	Granular B (Type 2) (Provisional)	100	t	25	\$2,500
	5	Twin 9m lengths of 2500 x 1830mm Corrugated Steel Arch Pipes with Polymer Coating c/w Granular A Bedding, Granular B (Type 2) Backfill, and Native Substrate	1	LS	35,000	\$35,000
	6	Removal of Existing Structures	1	LS	2,500	\$2,500
	7	Rock Protection	10	m ³	75	\$800
	8	Restoration	1	LS	10,000	\$10,000
	9	Excavation for New Structure and Dewatering	1	LS	10,000	\$10,000
		Sub Total:				\$76,200
Reach 9 (0+000 to -0+230)						
	Ditch Cleanout	Ditch Bottom clean out (road ditch)	215	m	16	\$ 3,400
	Construct berm	Construction 11m long berm	1	L.S.	3,000	3,000
		Sub Total:				\$ 6,400
Contingencies						\$ 25,200
TOTAL						\$154,350

Total Construction Cost Estimate = \$154,350

6.1.3. ENGINEERING COST ESTIMATE

The engineering cost estimate includes:

- Report Preparation:
 - Prepare for and attend on-site and agency meetings, site examination, survey, prepare plan and profile drawings, design activities, prepare cost estimates, assessments, write report and attend one consideration of report meeting.

Sub Total: \$ 93,510
- Environmental Survey (UEM)
 - Environmental Survey 7,560
- Geotechnical investigation (Landtek)
 - Two boreholes and report 5,100

• Design Bridge (Ellis Engineering)	
○ Prepare preliminary drawings and design	15,255
• Design of Laneway (K. Smart Associates)	
○ Prepare preliminary drawings, costs and design	2,875
• Design of New Culverts (K. Smart Associates)	
○ Prepare full drawings, costs, design & environmental plans	17,600
• Design of Reach 9	
○ Prepare full drawings, surveys, costs, design and schedules	3,800
• Finish drawings, specifications, cost estimate, allowances, and report (K. Smart Associates)	11,000
• Attend additional consideration of report and the Court of Revision (\$1,200 each meeting)	<u>1,200</u>
Sub Total:	\$ 157,900
• Contract Administration and Construction Inspection	
○ Prepare tender documents and tender call, review tenders, attend pre-construction meeting, periodic construction inspection, payments, final inspection, post construction follow-up, and review grant application.	\$24,935
○ On-site Biologist during construction	<u>5,000</u>
Sub Total:	\$ 29,935

The cost for the Report Preparation is usually not altered at the conclusion of the project unless the report is referred back or the report is appealed to the Drainage Tribunal.

The amount for "Preparing for and attending consideration of report and Court of Revision" is an estimate. Final cost will be based on time required for these activities.

The estimate shown for contract administration is based on past experience and assumes good construction conditions and a contractor who completes the construction in an efficient manner. The final cost for construction administration and construction inspection will vary as per the actual time spent during the construction phase.

Total Engineering Cost Estimate = \$187,835

6.1.4. ADMINISTRATION COST ESTIMATE

Section 73 of the Drainage Act indicates that the cost of any application, reference, or appeal and any temporary financing shall form part of the cost of the drainage works. The administration cost estimate is included to cover the following items: Printing reports and tender documents, postage, interest charges and environmental review.

The costs for environmental permits and review (e.g., Conservation Authority Act, federal Fisheries Act, and provincial Endangered Species Act, federal Endangered Species Act (proper act names)) is estimated at \$1,600 but will be subject to revision based on final review costs. Costs include preparation of permit applications and agency application fees.

This administration cost estimate does not include an amount for legal expenses incurred by the Municipality or assessed to the Municipality should the project be appealed beyond the Court of Revision, though such costs if incurred, will form part of the final drain cost.

The Harmonized Sales Tax (HST) will apply to most costs on this project (allowances are excluded). However the Municipality is eligible for a refund of a proportion of the HST paid. Therefore the cost estimate in this report does include a dollar allowance equivalent to a net tax (Net HST) in the amount of

1.76%. The Net HST has been rounded off to the nearest \$5. The Harmonized Sales Tax is applied to all items but allowances and interest payments.

Total Administration Cost Estimate = \$24,300

Net HST (1.76%) = \$ 6,490

6.1.5. SUMMARY OF COSTS

Therefore the summary of costs is:

Allowances	\$ 24,200
Construction Cost Estimate	154,350
Engineering Cost Estimate	187,835
Administration Cost Estimate	24,300
Net HST (1.76%) Estimate	6,490
TOTAL ESTIMATED COST	\$ 397,175

6.2. ASSESSMENT SCHEDULE

The Drainage Act requires that the total estimated cost be assessed to the affected lands and roads under the categories of Benefit (Section 22), Outlet Liability (Section 23), Injuring Liability (Section 23), Special Benefits (Section 24), and Special Assessment (Section 26). On this project, Benefit, Special Benefit and Outlet Liability Assessments are involved.

The method of calculating the assessments for this drain is shown in Appendix A. Appendix A divides the drain into intervals and the estimated cost for each interval is then determined. The first step in the assessment calculation is to apply benefits and special assessments to the affected lands and roads in each of the drain intervals. After deducting the total benefit and special assessments from the interval cost, the balance of the cost is then assessed as outlet liability on a per hectare basis to all upstream lands and roads in the watershed. The hectares affected are adjusted prior to calculating the outlet liability as shown in the Appendix. The basis for the adjustment is 1 hectare of cleared agricultural land contributing both surface and subsurface water to the drain. Areas which generate greater runoff such as roads are increased by a factor of 3, and residential lots by a factor of 2. Areas which generate less runoff such as woodlots are decreased by a factor of 0.5.

There is a minimum gross assessment of \$25 on this project.

6.2.1. BENEFIT ASSESSMENT

Benefit assessments were determined as follow:

<i>i) Reach 1 (Sta. 0+000 to 1+070)</i>			
Michener Road (Town of Fort Erie)	-	\$20,700	
Roll No. 1826400	-	25,300	
	-	5,400	Section 24 benefit for new at-grade crossing
Roll No. 1524400	-	700	
Roll No. 1524000	-	5,000	
<i>ii) Reach 2 (Sta. 1+070 to 2+500)</i>			

Roll No. 1524000	-	1,900	
Roll No. 1524400	-	100	
Roll No. 1831500	-	300	
Roll No. 1831400	-	400	
Roll No. 1618800	-	400	
Roll No. 1620100	-	200	
Unopened Right-of-Way	-	1,900	
<i>iii) Reach 3 (Sta. 2+500 to 3+050)</i>			
Gorham Road (Regional Road 116) (Region of Niagara)	-	8,000	
Roll No. 1616800	-	300	
Roll No. 1605500	-	300	
Roll No. 1605400	-	200	
Roll No. 1606700	-	3,200	
Roll No. 1617300	-	300	
Roll No. 1617400	-	600	
Roll No. 1607100	-	200	
Roll No. 1606900	-	100	
Nigh Road (Town of Fort Erie)	-	8,000	
<i>iv) Reach 4 (Sta. 3+050 to 3+370)</i>			
Roll No. 2432450	-	200	
Roll No. 2432401	-	100	
Gorham Road (Regional Road 116) (Region of Niagara)	-	9,500	
<i>v) Reach 5 (Sta. 3+370 to 4+100)</i>			
Roll No. 2432404	-	1,300	
Roll No. 2434200	-	3,100	
Roll No. 2433900	-	100	
Gorham Road (Regional Road 116) (Region of Niagara)	-	4,500	
<i>vi) Reach 6 (Sta. 4+100 to 4+480)</i>			
Roll No. 2433700	-	300	
Garrison Road (Highway 3) (MTO)	-	100	
<i>vii) Reach 7 (Sta. 4+480 to 5+430)</i>			
Roll No. 2439500	-	300	
Stevensville Road (Regional Road 116) (Region of Niagara)	-	100	
Roll No. 2437800	-	100	
Roll No. 2438600	-	200	
Roll No. 2439400	-	400	
Bertie Street (Town of Fort Erie)	-	100	
<i>viii) Reach 8 (Sta. 5+430 to 6+600)</i>			
Roll No. 2900101	-	300	
Roll No. 2900100	-	200	
Roll No. 2900300	-	51,900	Section 24 benefit for new crossing
	-	500	
Roll No. 2900310	-	200	
Unopened Road Allowance	-	100	

Reach 8 also has a total of \$1,726 for benefits ranging from \$1 to \$22 to bring the total individual assessments to the \$25 minimum.		
<i>ix) Reach 9 (Sta. 0+000 to -0+230)</i>		
Michener Road (Town of Fort Erie)	-	9,200
Roll No. 1826400	-	3,000

6.2.2. SPECIAL BENEFIT ASSESSMENT

Section 24 of the Drainage Act directs that:

"The Engineer may assess for special benefit any lands for which special benefits have been provided by the drainage works."

The Section 24 Benefits are shown above.

6.2.3. SPECIAL ASSESSMENT

Section 26 of the Drainage Act directs that:

"In addition to all other sums lawfully assessed against the property of a public utility or road authority under this Act, and despite the fact that the public utility or road authority is not otherwise assessable under this Act, the public utility or road authority shall be assessed for and shall pay all the increase of cost of such drainage works caused by the existence of the works of the public utility or road authority."

There are no special assessments at this time. However, if crossings of utilities (such as Bell, Enbridge and Union Gas) be encountered and require work by the Contractor, or should any municipal utilities (such as sanitary sewers, storm sewers or watermain) require work by the Contractor, the costs will also be assessed as special assessments to the utilities or road authority, based on the actual costs incurred and any additional engineering and administration. However, if the utility or road authority undertakes the work, there will be no construction costs in the Special Assessment. If the work of the Contractor at a utility or watermain is only to locate, protect, possibly put a low cost protective medium between the utility line and the new pipe, there will be no Special Assessment for such.

6.3. FINAL COSTS AND ASSESSMENTS

Final assessments are not levied until after the work is certified complete by the engineer. The final assessments will thus be levied to the owner of the identified parcel at the time that the final cost is levied. Schedule C will be used to levy the final cost of the drain which may vary, depending on final construction, engineering and administration costs.

6.4. ADDITIONAL WORK

Most items of additional work that could be required by owners at the time of construction (e.g. more expensive methods of disposal of excavated material or brushed materials) would have to be paid directly by the owner to the contractor and such would not form part of the drain nor be eligible for the 1/3 grant. Only if the engineer determines that such additional items are necessary for the intended purpose of the drain and that such are in compliance with OMAFRA ADIP policies could such be part of the drain and be

eligible for 1/3 grant, and then only if that property has the Farm Property Class Tax Rate (F.P.C.T.R.). The work added would also not form part of the drain for purposes of future maintenance.

7.0 MAINTENANCE

After completion, the South Tributary Drain shall be maintained by the Town of Fort Erie with the cost of all maintenance to be assessed to lands and roads upstream of the area of maintenance prorata with the assessments in Schedule B. Schedule B is divided into columns to reflect the different drain intervals upon which maintenance work may be undertaken. These column intervals assist in identifying upstream lands and roads to be assessed for future repairs. The assessments shown are based on the cost of the drain from Appendix B. The percentages shown assist in identifying the share of future maintenance cost to be levied to a property. For example, an assessment of 3% would indicate a future maintenance assessment of \$3 on each \$100 of maintenance cost.

Special Assessments, if any, do not apply for future maintenance. Future structural repair or replacement of the existing road crossing along the drain shall be assessed to the road authority. Removal of accumulated sediment or debris within the pipes and erosion repairs around the pipes shall be considered as normal maintenance.

Future structural repair or replacement of the Montasola Farm crossing (Roll No 2900300) in Reach 8 shall be assessed 25% to the owner of the identified parcel and 75% to the upstream watershed. Removal of accumulated sediment or debris within the pipe and erosion repairs around the pipe shall be considered as normal maintenance.

Future repair or replacement of the at-grade crossing (Roll No. 1826500) in Reach 1 shall be assessed 90% to the owner of the identified parcel and 10% to the upstream watershed. Removal of accumulated sediment and debris within the crossing and erosion repairs shall be considered as normal maintenance.

All parties affected by the South Tributary Drain are encouraged to periodically inspect the drain once constructed and report any visible or suspected problems to the Town of Fort Erie. Repeated inspection and maintenance of the drain should allow the drain to provide a service for many years. A right-of-way along the drain equal to the maintenance width as outlined in the Allowances section of this report, shall be available for future maintenance work.

8.0 GRANTS

In accordance with the provisions of Section 85 of the Drainage Act and OMAFRA's ADIP policies, a grant not exceeding 1/3 may be available on the assessments against privately owned parcels of land which are used for agricultural purposes. Current OMAFRA policy states that lands can be designated as agricultural and thus eligible for the 1/3 grant provided the current assessment roll information for the municipality identifies that at least 85% of the assessed parcel area has the Farm Property Tax Class. Based on assessment roll information reviewed during the preparation of this report the parcels that have the Farm Property Tax Class and are thus eligible for the 1/3 grant at this time are identified with an "F" in the Concession (Con) column in Schedules A and C. After construction is completed the Town must confirm that the Farm Property Tax Class is still in effect on the assessed properties at the time the grant application is completed and forwarded to OMAFRA. Please be advised that OMAFRA retains the final right to determine eligibility under the grant program, regardless of designation herein.

Schedule C illustrates the net assessments after deducting grants and allowances from the final assessments. Please note that Schedule C assumes that all project costs will be eligible for the grant and that the identified properties in the watershed will retain the Farm Property Tax Class.

9.0 CHANGES TO DRAIN AFTER BYLAW IS PASSED AND BEFORE COST IS LEVIED

Changes, deletions or extensions to the drain proposed in this report that are requested or required after the bylaw is passed cannot be undertaken unless the report is amended. Exceptions would be very minor changes during construction in accordance with the contract section of the cost estimate which may exceed the quantities listed and may cause the cost to increase beyond the construction estimate. The cost of minor changes to the drain and the increased cost may be prorated against some or all assessments as directed by Engineer.

If it is desired to make a substantial addition or deletion to the drain proposed in this report, it will be necessary that a revised report be prepared and processed through the Drainage Act, or in some cases an application to the Ontario Drainage Tribunal may be required under the Drainage Act to obtain approval for a necessary change.

If any individual or group of owners require additional work on the proposed drain and are prepared to pay for such, they may make their own arrangements with the Contractor to have such work constructed. The Engineer must pre-approve such additions to verify there is no impact on the function or maintenance of the drain as proposed. Even so, the work added would not form part of the drain for the purpose of future maintenance, or be eligible for grant.

All of which is respectfully submitted.

UEM

Assisted by:
K. Smart Associates Limited

Bruce Gall, P. Eng.

Neal Morris, P. Eng.



**SCHEDULE A - SCHEDULE OF ASSESSMENTS
BEAVER CREEK DRAIN, SOUTH TRIBUTARY
TOWN OF FORT ERIE**

Roll No.	Property Address/Description	Total Ha Affected	Benefit	Outlet	Gross Total
1233500	0 Dominion Road	1.22	0	150	150
1234300	3469 Nigh Road	0.09	0	25	25
1234400	0 Nigh Road	0.15	11	14	25
1234500	3477 Nigh Road	0.69	0	61	61
1234600	3555 Nigh Road	1.30	0	115	115
1234700	3571 Nigh Road	0.24	0	64	64
1236000	472 Prospect Point Road North	0.13	10	15	25
1236100	480 Prospect Point Road North	0.13	0	34	34
1236300	494 Prospect Point Road North	0.20	0	52	52
1236400	518 Prospect Point Road North	0.16	0	43	43
1236500	508 Prospect Point Road North	0.14	0	105	105
1236600	526 Prospect Point Road North	0.08	5	20	25
1236700	536 Prospect Point Road North	0.53	0	134	134
1236800	548 Prospect Point Road North	0.19	0	51	51
1236805	556 Prospect Point Road North	0.11	0	30	30
1236900	564 Prospect Point Road North	0.26	0	68	68
1237000	574 Limestone Lane	1.27	0	243	243
1237100	576 Limestone Lane	0.69	0	93	93
1237200	578 Limestone Lane	0.15	0	25	25
1237300	580 Prospect Point Road North	0.19	0	45	45
1237400	596 Prospect Point Road North	0.14	0	31	31
1237500	602 Prospect Point Road North	0.37	0	51	51
1237600	620 Prospect Point Road North	0.29	0	77	77
1237700	630 Prospect Point Road North	0.29	0	77	77
1237800	638 Prospect Point Road North	0.22	0	54	54
1237801	Prospect Point Road North	5.86	0	529	529
1237900	646 Prospect Point Road North	0.21	0	43	43
1238000	3515 Nigh Road	0.62	0	164	164
1238100	652 Prospect Point Road North	0.18	0	28	28
1238101	Prospect Point Road North	0.26	0	33	33
1238200	668 Prospect Point Road North	0.13	0	111	111
1238202	676 Prospect Point Road North	0.15	0	41	41
1238300	684 Prospect Point Road North	0.11	0	30	30
1238400	690 Prospect Point Road North	0.11	0	30	30
1238500	696 Prospect Point Road North	0.11	0	30	30
1238600	702 Prospect Point Road North	0.11	0	30	30
1238700	708 Prospect Point Road North	0.15	0	41	41
1311900	3697-3699 Dominion Road	0.05	16	9	25
1312000	3705 Dominion Road	0.08	14	11	25
1312100	3711 Dominion Road	0.10	16	9	25
1312200	3721 Dominion Road	0.07	6	19	25
1319400	365-367 Ridge Road North	0.05	16	9	25
1319500	369-371 Ridge Road North	0.03	16	9	25
1320500	342 South Mill Street	0.04	20	5	25
1320600	344 South Mill Street	0.03	20	5	25
1320700	348 South Mill Street	0.08	14	11	25
1320800	356 South Mill Street	0.11	10	15	25
1401101	3625 Hazel Street	0.15	0	41	41
1401200	3635 Hazel Street	0.17	0	46	46
1401300	3641 Hazel Street	0.27	0	73	73
1401400	3653 Hazel Street	0.21	0	58	58
1401410	3703 Hazel Street	0.07	6	19	25
1401412	3711 Hazel Street	0.07	6	19	25
1401500	3610 Hazel Street	0.29	0	60	60
1401600	3624 Hazel Street	0.14	0	28	28
1401700	3632 Hazel Street	0.14	0	30	30
1401800	3640 Hazel Street	0.14	0	30	30
1401900	Hazel Street	0.07	11	14	25
1402000	3650 Hazel Street	0.13	0	31	31
1402100	Hazel Street	0.09	14	11	25
1402200	3660 Hazel Street	0.08	6	19	25
1402300	705 Prospect Point Road North	0.11	0	30	30
1402400	3623 Nigh Road	0.20	0	52	52
1403300	441 Prospect Point Road North	0.06	10	15	25
1403400	451 Prospect Point Road North	0.03	10	15	25
1403500	461 Prospect Point Road North	0.10	10	15	25
1403600	469 Prospect Point Road North	0.29	0	65	65
1403700	477 Prospect Point Road North	0.30	0	61	61
1403800	483 Prospect Point Road North	0.28	0	47	47
1403900	493 Prospect Point Road North	0.20	0	49	49
1404000	495 Prospect Point Road North	0.20	0	52	52
1404100	509 Prospect Point Road North	0.22	0	59	59
1404300	Prospect Point Road North	0.53	0	47	47
1404500	Prospect Point Road North	0.45	0	121	121
1404505	695 Prospect Point Road North	0.17	0	46	46

**SCHEDULE A - SCHEDULE OF ASSESSMENTS
BEAVER CREEK DRAIN, SOUTH TRIBUTARY
TOWN OF FORT ERIE**

Roll No.	Property Address/Description	Total Ha Affected	Benefit	Outlet	Gross Total
1404900	402 Ridge Road North	0.34	0	90	90
1405000	406 Ridge Road North	0.10	0	27	27
1405100	412 Ridge Road North	0.06	10	15	25
1405200	418 Ridge Road North	0.07	6	19	25
1405300	424 Ridge Road North	0.04	14	11	25
1405400	426 Ridge Road North	0.05	11	14	25
1405500	430 Ridge Road North	0.07	6	19	25
1405600	Ridge Road North	0.10	0	27	27
1405700	436 Ridge Road North	0.22	0	59	59
1406000	442 Ridge Road North	0.07	6	19	25
1406100	450 Ridge Road North	0.16	0	43	43
1406200	456 Ridge Road North	0.18	0	47	47
1406300	440-462 Ridge Road North	0.98	0	242	242
1406400	468 Ridge Road North	0.20	0	52	52
1406500	474 Ridge Road North	0.23	0	61	61
1406600	482 Ridge Road North	0.10	0	27	27
1406601	488 Ridge Road North	0.10	0	27	27
1406700	492 Ridge Road North	0.12	0	31	31
1406800	496 Ridge Road North	0.08	5	20	25
1406900	502 Ridge Road North	0.08	5	20	25
1407000	504 Ridge Road North	0.12	0	31	31
1407100	512 Ridge Road North	0.12	0	31	31
1407200	524 Ridge Road North	0.14	0	34	34
1407300	532 Ridge Road North	0.11	5	20	25
1407400	546 Ridge Road North	0.65	0	70	70
1407500	576 Ridge Road North	6.32	0	1,193	1,193
1407800	668 Ridge Road North	0.39	0	104	104
1407801	Ridge Road North	0.18	0	47	47
1407900	704 Ridge Road North	0.32	0	84	84
1408000	3700 Dominion Road	0.13	0	34	34
1408100	3712 Dominion Road	0.09	0	25	25
1408200	3701 Wallace Street	0.10	0	27	27
1408300	3711 Wallace Street	0.06	10	15	25
1408400	3700 Wallace Street	0.10	0	27	27
1408500	462 North Mill Street	0.08	5	20	25
1408600	3701 Willson Street	0.06	10	15	25
1408601	3705 Willson Street	0.09	0	25	25
1408700	Willson Street	0.01	22	3	25
1409000	387-389 Ridge Road North	0.15	0	41	41
1409100	393-397 Ridge Road North	0.13	0	34	34
1409200	401 Ridge Road North	0.07	6	19	25
1409201	405-409 Ridge Road North	0.08	5	20	25
1409300	411 Ridge Road North	0.04	14	11	25
1409400	421 Ridge Road North	0.10	0	27	27
1409410	3694 Willson Street	0.07	6	19	25
1409500	431 Ridge Road North	0.12	0	31	31
1409600	439 Ridge Road North	0.11	0	30	30
1409700	447 Ridge Road North	0.06	10	15	25
1409800	3695 Wallace Street	0.04	14	11	25
1409900	455 Ridge Road North	0.10	0	27	27
1410000	461 Ridge Road North	0.11	0	30	30
1410100	469 Ridge Road North	0.15	0	41	41
1410200	477 Ridge Road North	0.27	0	73	73
1410300	495 Ridge Road North	0.18	0	47	47
1410400	499 Ridge Road North	0.13	0	34	34
1410500	505 Ridge Road North	0.13	0	34	34
1410600	511 Ridge Road North	0.12	0	31	31
1410605	400 North Mill Street	0.07	6	19	25
1410700	3704 Willson Street	0.11	0	30	30
1410705	3712 Willson Street	0.08	5	20	25
1410800	432 North Mill Street	0.11	0	30	30
1410801	440 North Mill Street	0.05	11	14	25
1410900	466 North Mill Street	0.11	0	30	30
1411000	474 North Mill Street	0.10	0	27	27
1411100	488 North Mill Street	0.07	6	19	25
1411200	492 North Mill Street	0.06	10	15	25
1411300	498 North Mill Street	0.07	6	19	25
1411302	504 North Mill Street	0.10	0	27	27
1501500	3840-3848 Farr Avenue	0.59	0	150	150
1501600	3866 Farr Avenue	0.30	0	54	54
1503000	3855 Highland Drive	0.18	0	47	47
1503100	3865 Highland Drive	0.15	0	41	41
1503105	156 Gorham Road	0.06	10	15	25
1504300	3858 Highland Drive	0.11	0	30	30
1504400	3866 Highland Drive	0.19	0	51	51

**SCHEDULE A - SCHEDULE OF ASSESSMENTS
BEAVER CREEK DRAIN, SOUTH TRIBUTARY
TOWN OF FORT ERIE**

Roll No.	Property Address/Description	Total Ha Affected	Benefit	Outlet	Gross Total
1505400	3855 Elm Street	0.19	0	27	27
1505500	3863 Elm Street	0.08	5	20	25
1506800	3852 Elm Street	0.11	10	15	25
1506900	3866 Elm Street	0.08	5	20	25
1507000	240 Gorham Road	0.05	11	14	25
1508302	3859 Disher Street	0.06	10	15	25
1508400	250 Gorham Road	0.07	6	19	25
1510400	294 Gorham Road	0.48	0	132	132
1510800	3790 Hibbard Street	0.08	5	20	25
1510900	3784 Hibbard Street	0.08	5	20	25
1511000	315 Belleview Boulevard	0.08	5	20	25
1511100	3810 Hibbard Street	0.08	5	20	25
1511200	3822 Hibbard Street	0.14	0	37	37
1511600	Sharpe Avenue	0.13	3	22	25
1511700	3743 Dominion Road	0.14	0	37	37
1511800	3753 Dominion Road	0.07	6	19	25
1511900	3759 Dominion Road	0.07	16	9	25
1512000	3769 Dominion Road	0.09	11	14	25
1512100	3777 Dominion Road	0.14	0	37	37
1512300	3789 Dominion Road	0.14	0	37	37
1512301	3801 Dominion Road	0.09	0	25	25
1512400	3807 Dominion Road	0.09	0	25	25
1512500	3815 Dominion Road	0.06	10	15	25
1512600	3823 Dominion Road	0.12	0	31	31
1512700	3839 Dominion Road	0.12	0	31	31
1512800	Dominion Road	0.09	0	25	25
1512900	3851 Dominion Road	0.09	0	25	25
1513000	3861 Dominion Road	0.08	5	20	25
1513100	3867 Dominion Road	0.26	0	60	60
1515600	339 South Mill Street	0.10	0	27	27
1515700	347 South Mill Street	0.05	11	14	25
1515900	355 South Mill Street	0.14	0	37	37
1516000	359 South Mill Street	0.06	10	15	25
1516100	365 South Mill Street	0.08	5	20	25
1517301	354 Bertie Place	0.08	14	11	25
1517400	311 Bertie Place	0.12	0	31	31
1517500	329 Bertie Place	0.04	14	11	25
1517600	335 Bertie Place	0.04	14	11	25
1517700	343 Bertie Place	0.04	14	11	25
1517800	349 Bertie Place	0.04	14	11	25
1517900	355 Bertie Place	0.04	14	11	25
1518000	320 Belleview Boulevard	0.09	5	20	25
1518100	332 Belleview Boulevard	0.17	0	46	46
1518101	340 Belleview Boulevard	0.09	0	25	25
1518200	350 Belleview Boulevard	0.09	0	25	25
1518300	354 Belleview Boulevard	0.08	5	20	25
1518400	323 Belleview Boulevard	0.09	0	25	25
1518500	329 Belleview Boulevard	0.09	0	25	25
1518600	335 Belleview Boulevard	0.09	0	25	25
1518700	343 Belleview Boulevard	0.09	0	25	25
1518800	347 Belleview Boulevard	0.09	0	25	25
1518900	353 Belleview Boulevard	0.08	5	20	25
1519000	318 Thornwood Avenue	0.07	6	19	25
1519100	328 Thornwood Avenue	0.13	0	34	34
1519200	340 Thornwood Avenue	0.20	0	52	52
1519203	350 Thornwood Avenue	0.07	6	19	25
1519300	354 Thornwood Avenue	0.08	5	20	25
1519302	311 Thornwood Avenue	0.13	0	34	34
1519400	319 Thornwood Avenue	0.12	0	31	31
1519500	327 Thornwood Avenue	0.06	10	15	25
1519600	333 Thornwood Avenue	0.06	10	15	25
1519700	339 Thornwood Avenue	0.13	0	34	34
1519800	355 Thornwood Avenue	0.10	0	27	27
1519902	347 Thornwood Avenue	0.08	5	20	25
1520100	104 Gorham Road	0.39	0	94	94
1520200	120 Gorham Road	0.22	0	59	59
1520400	130 Gorham Road	0.11	10	15	25
1520500	0 Gorham Road	0.06	16	9	25
1520600	142 Gorham Road	0.16	5	20	25
1520700	148 Gorham Road	0.12	10	15	25
1520702	204 Gorham Road	0.06	10	15	25
1520704	210 Gorham Road	0.06	10	15	25
1520800	260-262 Gorham Road	0.29	0	77	77
1520835	Friendship Trail	0.75	0	457	457
1521000	308-310 Gorham Road	0.76	0	201	201

**SCHEDULE A - SCHEDULE OF ASSESSMENTS
BEAVER CREEK DRAIN, SOUTH TRIBUTARY
TOWN OF FORT ERIE**

Roll No.	Property Address/Description	Total Ha Affected	Benefit	Outlet	Gross Total
1521005	ID 1159152 South of 3867 Dominion Rd	0.11	6	19	25
1521400	3900 Farr Avenue	0.19	0	62	62
1521500	3949 Farr Avenue	0.47	0	235	235
1522100	97 Gorham Road	0.65	0	306	306
1522200	113 Gorham Road	0.16	0	80	80
1522201	119 Gorham Road	0.16	0	80	80
1522202	125 Gorham Road	0.16	0	80	80
1522300	129 Gorham Road	0.08	0	38	38
1522500	145 Gorham Road	0.19	0	96	96
1522800	171 Gorham Road	21.16	0	5,994	5,994
1522900	185 Gorham Road	0.25	0	124	124
1523000	195 Gorham Road	0.08	0	38	38
1523001	203 Gorham Road	0.08	0	38	38
1523100	213 Gorham Road	0.09	0	46	46
1523120	207 Gorham Road	0.08	0	38	38
1523200	225 Gorham Road	0.16	0	80	80
1523300	243 Gorham Road	1.28	0	508	508
1523500	275 Gorham Road	0.39	0	165	165
1523600	311 Gorham Road	5.54	0	674	674
1523700	337 Gorham Road	0.22	0	62	62
1524000	Friendship Trail	2.46	6,900	1,218	8,118
1524102	3916 Farr Avenue	0.06	0	29	29
1524104	3920 Farr Avenue	0.06	0	419	419
1524109	3926 Farr Avenue	0.14	0	69	69
1524110	3934 Farr Avenue	0.06	0	29	29
1524111	3940 Farr Avenue	0.06	0	29	29
1524200	3956 Farr Avenue	0.69	0	171	171
1524201	3970 Farr Avenue	0.45	0	128	128
1524202	3976 Farr Avenue	1.91	0	534	534
1524300	4040 Farr Avenue	18.42	0	4,663	4,663
1524400	4102 Michener Road	17.78	800	5,441	6,241
1600100	3722 Dominion Road	0.10	0	27	27
1600200	3728 Dominion Road	0.10	0	27	27
1600300	3736 Dominion Road	0.09	0	25	25
1600400	3742 Dominion Road	0.09	0	25	25
1600500	3748 Dominion Road	0.09	0	25	25
1600501	3756 Dominion Road	0.09	0	25	25
1600600	3762 Dominion Road	0.11	0	30	30
1600700	3768 Dominion Road	0.08	5	20	25
1600800	3774 Dominion Road	0.08	5	20	25
1600900	3780 Dominion Road	0.08	5	20	25
1601000	3796 Dominion Road	0.10	0	27	27
1601100	3800 Dominion Road	0.10	0	27	27
1601101	3808 Dominion Road	0.10	0	27	27
1601200	3816 Dominion Road	0.10	0	27	27
1601300	3822 Dominion Road	0.10	0	27	27
1601400	3840 Dominion Road	0.20	0	52	52
1601600	3860 Dominion Road	0.29	0	77	77
1601700	3768 Summit Avenue	0.07	6	19	25
1601800	3774 Summit Avenue	0.06	10	15	25
1601900	3780 Summit Avenue	0.08	5	20	25
1602000	487 Belleview Boulevard	0.21	0	58	58
1602001	3806 Summit Avenue	0.14	0	37	37
1602002	3814 Summit Avenue	0.13	0	34	34
1602003	3822 Summit Avenue	0.12	0	31	31
1602004	3830 Summit Avenue	0.10	0	27	27
1602005	3838 Summit Avenue	0.09	0	25	25
1602007	3848 Summit Avenue	0.08	5	20	25
1602008	3723 Hazel Street	0.07	6	19	25
1602009	3854 Summit Avenue	0.08	5	20	25
1602010	3733 Hazel Street	0.07	6	19	25
1602011	3860 Summit Avenue	0.08	5	20	25
1602100	3743 Hazel Street	0.08	5	20	25
1602200	3751 Hazel Street	0.08	5	20	25
1602300	3759 Hazel Street	0.10	0	27	27
1602400	3769 Hazel Street	0.16	0	43	43
1602401	510 Belleview Boulevard	0.14	0	37	37
1602500	503 Belleview Boulevard	0.08	5	20	25
1602501	505 Belleview Boulevard	0.02	20	5	25
1602502	507 Belleview Boulevard	0.02	20	5	25
1602503	509-5 Belleview Boulevard	0.02	20	5	25
1602504	511-4 Belleview Boulevard	0.02	20	5	25
1602505	513-3 Belleview Boulevard	0.02	20	5	25
1602506	515-2 Belleview Boulevard	0.02	20	5	25
1602507	517-1 Belleview Boulevard	0.08	5	20	25

**SCHEDULE A - SCHEDULE OF ASSESSMENTS
BEAVER CREEK DRAIN, SOUTH TRIBUTARY
TOWN OF FORT ERIE**

Roll No.	Property Address/Description	Total Ha Affected	Benefit	Outlet	Gross Total
1602508	Hazel Street	0.17	0	30	30
1602600	516 Hazel Street	0.09	0	25	25
1602700	514 Hazel Court	0.10	0	27	27
1602800	510 Hazel Court	0.16	0	43	43
1602900	500 Hazel Court	0.16	0	43	43
1603000	511 Hazel Court	0.18	0	47	47
1603100	513 Hazel Court	0.10	0	27	27
1603200	515 Hazel Street	0.10	0	27	27
1603201	3855 Hazel Street	0.07	6	19	25
1603300	Hazel Court	0.14	0	37	37
1603400	3770 Hazel Street	2.58	0	516	516
1603500	3804 Hazel Street	0.11	0	30	30
1603600	3796 Hazel Street	0.11	0	30	30
1603700	3816 Hazel Street	0.12	0	31	31
1603800	3820 Hazel Street	0.12	0	31	31
1603801	3826 Hazel Street	0.12	0	31	31
1603900	3834 Hazel Street	0.12	0	31	31
1604000	3842 Hazel Street	0.12	0	31	31
1604100	3850 Hazel Street	0.12	0	31	31
1604106	3858 Hazel Street	0.07	6	19	25
1604200	3815 Pearl Street	0.12	0	31	31
1604300	3819 Pearl Street	0.12	0	31	31
1604400	3825 Pearl Street	0.12	0	31	31
1604500	3833 Pearl Street	0.12	0	31	31
1604600	3841 Pearl Street	0.12	0	31	31
1604700	3849 Pearl Street	0.12	0	31	31
1604706	3859 Pearl Street	0.09	0	25	25
1604800	3796 Pearl Street	0.12	0	31	31
1604900	3804 Pearl Street	0.12	0	31	31
1604901	3812 Pearl Street	0.12	0	31	31
1605000	3818 Pearl Street	0.12	0	31	31
1605100	595 Belleview Boulevard	3.62	0	536	536
1605200	3834 Pearl Street	0.23	0	61	61
1605300	3842 Pearl Street	0.31	0	82	82
1605400	3850 Pearl Street	0.22	200	47	247
1605500	3858 Pearl Street	0.22	300	43	343
1605600	3667 Nigh Road	0.27	0	88	88
1605700	3679 Nigh Road	0.19	0	60	60
1605800	3687 Nigh Road	0.19	0	60	60
1605900	3695 Nigh Road	0.19	0	60	60
1606000	3715 Nigh Road	0.23	0	71	71
1606100	3713 Nigh Road	0.23	0	73	73
1606101	3725 Nigh Road	0.24	0	73	73
1606200	Nigh Road	0.24	0	75	75
1606300	3741-3743 Nigh Road	0.29	0	113	113
1606400	3747 Nigh Road	0.09	4	21	25
1606402	3755 Nigh Road	0.11	0	25	25
1606500	3773 Nigh Road	3.83	0	573	573
1606600	3783 Nigh Road	0.20	0	52	52
1606700	3803 Nigh Road	3.07	3,200	334	3,534
1606800	3777 Nigh Road	0.05	11	14	25
1606900	3827 Nigh Road	0.30	100	60	160
1607000	3835 Nigh Road	0.09	0	25	25
1607100	3843 Nigh Road	0.42	200	91	291
1607501	529 Ridge Road North	0.16	0	43	43
1607502	533 Ridge Road North	0.46	0	122	122
1607503	549 Ridge Road North	0.49	0	132	132
1607504	553 Ridge Road North	0.41	0	91	91
1607505	563 Ridge Road North	1.43	0	187	187
1607506	575 Ridge Road North	0.09	3	22	25
1607507	583 Ridge Road North	0.10	8	17	25
1607508	593 Ridge Road North	0.20	0	52	52
1607509	603 Ridge Road North	0.22	0	54	54
1607510	613 Ridge Road North	1.35	0	157	157
1607511	619 Ridge Road North	0.08	5	20	25
1607512	633 Ridge Road North	0.17	0	45	45
1607513	651 Ridge Road North	2.87	0	317	317
1607514	667 Ridge Road North	0.40	0	105	105
1607515	671 Ridge Road North	0.16	0	43	43
1607516	677 Ridge Road North	0.18	0	47	47
1607517	689 Ridge Road North	0.21	0	58	58
1607518	699 Ridge Road North	0.12	0	31	31
1607519	707 Ridge Road North	0.14	0	38	38
1607520	641 Ridge Road North	0.19	0	51	51
1607521	587 Ridge Road North	0.10	5	20	25

**SCHEDULE A - SCHEDULE OF ASSESSMENTS
BEAVER CREEK DRAIN, SOUTH TRIBUTARY
TOWN OF FORT ERIE**

Roll No.	Property Address/Description	Total Ha Affected	Benefit	Outlet	Gross Total
1607600	399 North Mill Street	0.12	0	31	31
1607602	407 North Mill Street	0.12	0	31	31
1607700	413 North Mill Street	0.12	0	31	31
1607800	421 North Mill Street	0.12	0	31	31
1607900	427 North Mill Street	0.12	0	31	31
1608000	431-433 North Mill Street	0.08	5	20	25
1608100	437 North Mill Street	0.07	6	19	25
1608200	441 North Mill Street	0.07	6	19	25
1608300	447 North Mill Street	0.11	0	30	30
1608400	453 North Mill Street	0.11	0	30	30
1608500	457 North Mill Street	0.11	0	30	30
1608600	463 North Mill Street	0.11	0	30	30
1608700	473 North Mill Street	0.11	0	30	30
1608800	479 North Mill Street	0.11	0	30	30
1608900	485 North Mill Street	0.11	0	30	30
1609000	491 North Mill Street	0.10	0	27	27
1609100	499 North Mill Street	0.12	0	31	31
1609200	505 North Mill Street	0.12	0	31	31
1609400	400 Glenwood Drive	0.10	0	27	27
1609500	410 Glenwood Drive	0.08	5	20	25
1609600	420 Glenwood Drive	0.08	5	20	25
1609601	428 Glenwood Drive	0.08	5	20	25
1609700	434 Glenwood Drive	0.08	5	20	25
1609800	Glenwood Drive	0.01	14	11	25
1609900	442 Glenwood Drive	0.11	22	3	25
1610000	460 Glenwood Drive	0.14	0	37	37
1610100	470 Glenwood Drive	0.10	0	27	27
1610200	480 Glenwood Drive	0.08	5	20	25
1610300	484 Glenwood Drive	0.08	5	20	25
1610400	494 Glenwood Drive	0.22	0	59	59
1610500	401 Glenwood Drive	0.09	0	25	25
1610600	409 Glenwood Drive	0.08	5	20	25
1610700	417 Glenwood Drive	0.08	5	20	25
1610800	427 Glenwood Drive	0.08	5	20	25
1610900	433 Glenwood Drive	0.09	0	25	25
1611000	443 Glenwood Drive	0.09	0	25	25
1611100	455 Glenwood Drive	0.08	5	20	25
1611200	459 Glenwood Drive	0.08	5	20	25
1611300	469 Glenwood Drive	0.09	0	25	25
1611400	485 Glenwood Drive	0.12	0	31	31
1611500	493 Glenwood Drive	0.20	0	52	52
1611600	396 Belleview Boulevard	0.08	5	20	25
1611700	402 Belleview Boulevard	0.10	0	27	27
1611800	408 Belleview Boulevard	0.10	0	27	27
1611900	416 Belleview Boulevard	0.10	0	27	27
1612000	420 Belleview Boulevard	0.10	0	27	27
1612100	426 Belleview Boulevard	0.10	0	27	27
1612200	432 Belleview Boulevard	0.15	0	41	41
1612300	442 Belleview Boulevard	0.15	0	41	41
1612400	452 Belleview Boulevard	0.10	0	27	27
1612500	458 Belleview Boulevard	0.10	0	27	27
1612600	466 Belleview Boulevard	0.08	5	20	25
1612700	3775 Summit Avenue	0.06	10	15	25
1612800	3767 Summit Avenue	0.06	10	15	25
1612900	500 Belleview Boulevard	0.24	0	64	64
1613001	395 Belleview Boulevard	0.09	0	25	25
1613100	403 Belleview Boulevard	0.10	0	27	27
1613200	407 Belleview Boulevard	0.10	0	27	27
1613300	413 Belleview Boulevard	0.10	0	27	27
1613400	421 Belleview Boulevard	0.10	0	27	27
1613500	427 Belleview Boulevard	0.10	0	27	27
1613600	433 Belleview Boulevard	0.10	0	27	27
1613700	439 Belleview Boulevard	0.12	0	31	31
1613800	449 Belleview Boulevard	0.12	0	31	31
1613900	455 Belleview Boulevard	0.12	0	31	31
1614000	461 Belleview Boulevard	0.12	0	31	31
1614100	469 Belleview Boulevard	0.10	0	27	27
1614200	545 Belleview Boulevard	0.11	0	30	30
1614300	551 Belleview Boulevard	0.11	0	30	30
1614400	559 Belleview Boulevard	0.11	0	30	30
1614500	400 Belleair Boulevard	0.09	0	25	25
1614501	406 Belleair Boulevard	0.10	0	27	27
1614502	412 Belleair Boulevard	0.10	0	27	27
1614503	418 Belleair Boulevard	0.10	0	27	27
1614600	424 Belleair Boulevard	0.10	0	27	27

**SCHEDULE A - SCHEDULE OF ASSESSMENTS
BEAVER CREEK DRAIN, SOUTH TRIBUTARY
TOWN OF FORT ERIE**

Roll No.	Property Address/Description	Total Ha Affected	Benefit	Outlet	Gross Total
1614601	430 Belleair Boulevard	0.10	0	27	27
1614602	436 Belleair Boulevard	0.10	0	27	27
1614603	442 Belleair Boulevard	0.10	0	27	27
1614604	448 Belleair Boulevard	0.10	0	27	27
1614700	454 Belleair Boulevard	0.10	0	27	27
1614701	460 Belleair Boulevard	0.10	0	27	27
1614702	466 Belleair Boulevard	0.10	0	27	27
1614703	472 Belleair Boulevard	0.10	0	27	27
1614800	401 Belleair Boulevard	0.10	0	27	27
1614801	407 Belleair Boulevard	0.10	0	27	27
1614802	413 Belleair Boulevard	0.10	0	27	27
1614803	419 Belleair Boulevard	0.10	0	27	27
1614900	425 Belleair Boulevard	0.10	0	27	27
1614901	431 Belleair Boulevard	0.10	0	27	27
1614902	437 Belleair Boulevard	0.10	0	27	27
1614903	443 Belleair Boulevard	0.10	0	27	27
1614904	449 Belleair Boulevard	0.10	0	27	27
1615000	455 Belleair Boulevard	0.10	0	27	27
1615001	461 Belleair Boulevard	0.10	0	27	27
1615002	467 Belleair Boulevard	0.10	0	27	27
1615003	473 Belleair Boulevard	0.10	0	27	27
1615100	398 Gorham Road	0.11	0	30	30
1615101	404 Gorham Road	0.10	0	27	27
1615200	410 Gorham Road	0.15	0	41	41
1615202	422 Gorham Road	0.12	0	31	31
1615300	430 Gorham Road	0.12	0	31	31
1615301	436 Gorham Road	0.10	0	27	27
1615400	440 Gorham Road	0.10	0	27	27
1615500	446 Gorham Road	0.10	0	27	27
1615600	452 Gorham Road	0.10	0	27	27
1615700	460 Gorham Road	0.10	0	27	27
1615800	464 Gorham Road	0.10	0	27	27
1615900	472 Gorham Road	0.10	0	27	27
1616000	482 Gorham Road	0.08	5	20	25
1616100	498 Gorham Road	0.21	0	58	58
1616200	508 Gorham Road	0.13	0	34	34
1616300	3861 Hazel Street	0.09	0	25	25
1616400	3864 Hazel Street	0.06	10	15	25
1616500	Gorham Road	0.13	0	34	34
1616600	550 Gorham Road	0.09	0	25	25
1616700	3865 Pearl Street	0.09	0	25	25
1616800	3862 Pearl Street	0.25	300	47	347
1616802	3866 Pearl Street	0.06	10	15	25
1616900	Gorham Road	0.11	8	17	25
1617000	614 Gorham Road	0.12	0	33	33
1617100	624 Gorham Road	0.14	0	37	37
1617200	634 Gorham Road	0.22	0	51	51
1617300	644 Gorham Road	0.31	300	66	366
1617400	654 Gorham Road	0.38	600	70	670
1617500	664 Gorham Road	0.17	0	46	46
1617590	674 Gorham Road	0.13	0	34	34
1617600	3855 Nigh Road	0.32	0	84	84
1617700	359 Gorham Road	0.28	0	78	78
1617800	369 Gorham Road	0.18	0	49	49
1617900	379 Gorham Road	1.53	0	272	272
1618000	389 Gorham Road	0.57	0	171	171
1618100	399 Gorham Road	0.46	0	105	105
1618101	409 Gorham Road	0.68	0	131	131
1618200	425 Gorham Road	0.80	0	119	119
1618300	435 Gorham Road	0.57	0	160	160
1618400	455 Gorham Road	1.14	0	318	318
1618500	467 Gorham Road	0.16	0	45	45
1618700	487 Gorham Road	0.20	0	55	55
1618800	3975 Nigh Road	23.51	400	3,160	3,560
1618801	645 Gorham Road	1.18	0	244	244
1618802	665 Gorham Road	1.19	0	2,567	2,567
1618900	3933 Nigh Road	0.19	0	43	43
1619000	3923 Nigh Road	0.19	0	43	43
1619100	3947 Nigh Road	0.14	0	31	31
1619200	3955 Nigh Road	0.14	0	31	31
1619400	Nigh Road	0.07	14	11	25
1619700	3983 Nigh Road	0.10	1	24	25
1619800	4001 Nigh Road	0.70	0	188	188
1619900	3880 Christina Court	0.07	5	20	25
1619902	3886 Christina Court	0.07	5	20	25

**SCHEDULE A - SCHEDULE OF ASSESSMENTS
BEAVER CREEK DRAIN, SOUTH TRIBUTARY
TOWN OF FORT ERIE**

Roll No.	Property Address/Description	Total Ha Affected	Benefit	Outlet	Gross Total
1619904	3892 Christina Court	0.07	5	20	25
1619906	3898 Christina Court	0.07	5	20	25
1619908	3904 Christina Court	0.08	4	21	25
1619910	3910 Christina Court	0.14	0	39	39
1619912	3916 Christina Court	0.08	4	21	25
1619914	3922 Christina Court	0.06	9	16	25
1619916	3928 Christina Court	0.08	4	21	25
1619918	3934 Christina Court	0.20	0	55	55
1619920	3940 Christina Court	0.13	0	36	36
1619922	3933 Christina Court	0.10	0	28	28
1619924	3927 Christina Court	0.07	5	20	25
1619926	3921 Christina Court	0.09	0	26	26
1619928	3887 Christina Court	0.11	0	32	32
1619930	3881 Christina Court	0.10	0	28	28
1619932	561 Gorham Road	0.08	4	21	25
1619934	555 Gorham Road	0.07	5	20	25
1619936	549 Gorham Road	0.07	5	20	25
1619938	543 Gorham Road	0.07	5	20	25
1619940	3880 Hazel Street	0.07	5	20	25
1619942	3886 Hazel Street	0.07	5	20	25
1619944	530 Carrie Avenue	0.08	4	21	25
1619946	536 Carrie Avenue	0.08	4	21	25
1619948	542 Carrie Avenue	0.14	0	39	39
1619950	547 Carrie Avenue	0.09	0	26	26
1619952	541 Carrie Avenue	0.09	0	26	26
1619954	535 Carrie Avenue	0.06	9	16	25
1619956	529 Carrie Avenue	0.07	5	20	25
1619958	523 Carrie Avenue	0.07	5	20	25
1619960	517 Carrie Avenue	0.07	5	20	25
1619962	511 Carrie Avenue	0.07	5	20	25
1619964	507 Carrie Avenue	0.07	5	20	25
1619966	501 Carrie Avenue	0.07	5	20	25
1619968	495 Carrie Avenue	0.07	5	20	25
1619970	489 Carrie Avenue	0.07	5	20	25
1619972	483 Carrie Avenue	0.07	5	20	25
1619974	477 Carrie Avenue	0.07	5	20	25
1619976	471 Carrie Avenue	0.07	5	20	25
1619978	465 Carrie Avenue	0.07	5	20	25
1619980	466 Carrie Avenue	0.07	5	20	25
1619982	472 Carrie Avenue	0.07	5	20	25
1619984	486 Carrie Avenue	0.08	4	21	25
1619986	490 Carrie Avenue	0.07	5	20	25
1619988	496 Carrie Avenue	0.07	5	20	25
1619990	502 Carrie Avenue	0.07	5	20	25
1619992	508 Carrie Avenue	0.07	5	20	25
1619994	3899 Hazel Street	0.07	5	20	25
1619996	3893 Hazel Street	0.06	9	16	25
1619998	3887 Hazel Street	0.06	9	16	25
1620000	3881 Hazel Street	0.07	5	20	25
1620002	507 Gorham Road	0.09	0	26	26
1620004	501 Gorham Road	0.09	0	26	26
1620006	Carrie Avenue	0.27	0	49	49
1620050	Gorham Road	0.38	0	69	69
1620100	Gorham Road	0.93	200	172	372
1620200	497 Gorham Road	0.04	13	12	25
1755500	4269 Michener Road	2.76	0	912	912
1755600	Schooley Road	8.27	0	2,729	2,729
1755700	4337 Michener Road	0.00	0	0	0
1755800	4471 Michener Road	0.00	0	0	0
1755900	4495 Michener Road	2.51	0	445	445
1826400	172 Cherry Hill Boulevard North	38.63	33,700	12,702	46,402
1826500	179 Cherry Hill Boulevard North	21.82	0	8,134	8,134
1826501	Michener Road	15.71	0	6,373	6,373
1826510	4480 Michener Road	12.79	0	8,851	8,851
1826600	4548 Michener Road	3.91	0	2,849	2,849
1826700	4640 Michener Road	0.33	0	876	876
1831400	4019 Nigh Road	22.42	400	3,218	3,618
1831500	4129 Nigh Road	19.47	300	3,178	3,478
1831600	Nigh Road	12.88	0	1,885	1,885
1831700	Nigh Road	10.94	0	1,949	1,949
1831800	Nigh Road	21.25	0	3,940	3,940
1831900	4295 Nigh Road	0.28	0	69	69
1832000	4309 Nigh Road	0.31	0	83	83
1832100	4327 Nigh Road	9.95	0	1,549	1,549
1832300	4351 Nigh Road	0.35	0	98	98

**SCHEDULE A - SCHEDULE OF ASSESSMENTS
BEAVER CREEK DRAIN, SOUTH TRIBUTARY
TOWN OF FORT ERIE**

Roll No.	Property Address/Description	Total Ha Affected	Benefit	Outlet	Gross Total
1832400	4379 Nigh Road	2.53	0	562	562
1832600	Cherry Hill Boulevard North	0.87	0	162	162
1832600	Cherry Hill Boulevard North	12.71	0	2,224	2,224
1832700	4499 Nigh Road	0.99	0	183	183
1840000	Friendship Trail	0.64	0	389	389
2426010	3460 Nigh Road	0.78	0	119	119
2426200	801 Burleigh Road North	1.14	0	100	100
2426201	865 Burleigh Road North	3.19	0	203	203
2426235	1005 Burleigh Road North	0.59	0	67	67
2426300	983 Burleigh Road North	0.56	4	21	25
2426400	986 Ridge Road North	5.85	0	558	558
2426600	3397 Garrison Road	1.84	0	243	243
2426700	Garrison Road	1.81	0	123	123
2426800	3445 Garrison Road	0.73	0	95	95
2427100	3478 Nigh Road	2.96	0	219	219
2427150	3500 Nigh Road	0.55	0	106	106
2427200	722 Ridge Road North	0.98	0	118	118
2427205	0 Nigh Road	0.51	0	39	39
2427210	3520 Nigh Road	0.51	0	50	50
2427300	740 Ridge Road North	0.27	0	52	52
2427400	758 Ridge Road North	0.28	0	53	53
2427402	780 Ridge Road North	2.88	0	314	314
2427600	750 Ridge Road North	1.20	0	113	113
2427700	798 Ridge Road North	2.60	0	263	263
2427900	820 Ridge Road North	0.20	0	38	38
2428000	828 Ridge Road North	0.40	0	70	70
2428100	840 Ridge Road North	1.37	0	157	157
2428200	846 Ridge Road North	0.11	4	21	25
2428400	866 Ridge Road North	1.55	0	222	222
2428500	880 Ridge Road North	1.09	0	148	148
2428600	890 Ridge Road North	0.51	0	67	67
2428601	920 Ridge Road North	1.17	0	196	196
2428602	940 Ridge Road North	0.84	0	111	111
2428700	960 Ridge Road North	0.78	0	106	106
2428701	980 Ridge Road North	0.51	0	87	87
2428710	990 Ridge Road North	0.61	0	106	106
2428711	1000 Ridge Road North	0.45	0	87	87
2428800	1022-1036 Ridge Road North	0.68	0	130	130
2428900	3644 Ridge Road North	0.43	0	42	42
2429000	737 Ridge Road North	0.54	0	47	47
2429100	789 Ridge Road North	2.40	0	219	219
2429101	811 Ridge Road North	1.48	0	183	183
2429200	757-763 Ridge Road North	0.39	0	57	57
2429201	773 Ridge Road North	0.24	0	44	44
2429400	827 Ridge Road North	0.40	0	75	75
2429500	847 Ridge Road North	0.28	0	53	53
2429800	Ridge Road North	0.07	11	14	25
2429900	865 Ridge Road North	0.07	11	14	25
2430100	869 Ridge Road North	0.83	0	100	100
2430200	Ridge Road North	0.07	11	14	25
2430300	883 Ridge Road North	0.16	0	31	31
2430400	Ridge Road North	31.02	0	2,083	2,083
2430600	955 Ridge Road North	0.20	0	38	38
2430700	933 Ridge Road North	0.22	0	42	42
2430800	959 Ridge Road North	0.51	0	98	98
2430900	Ridge Road North	0.22	0	42	42
2431000	945 Ridge Road North	0.22	0	42	42
2431100	983 Ridge Road North	1.50	0	152	152
2431200	993 Ridge Road North	0.41	0	53	53
2431300	1043 Ridge Road North	2.53	0	199	199
2431400	1051 Ridge Road North	0.24	0	38	38
2431500	3660 Nigh Road	0.32	0	44	44
2431600	3666 Nigh Road	0.21	0	31	31
2431700	3674 Nigh Road	0.19	0	35	35
2431800	3680 Nigh Road	0.20	0	39	39
2431900	3690 Nigh Road	0.19	0	41	41
2432000	3696 Nigh Road	0.20	0	47	47
2432100	3706 Nigh Road	0.20	0	2,331	2,331
2432200	3712 Nigh Road	0.19	0	43	43
2432300	3730 Nigh Road	0.43	0	94	94
2432301	3828 Nigh Road	0.11	1	24	25
2432400	3800 Nigh Road	13.97	0	2,071	2,071
2432401	792 Gorham Road	0.95	100	175	275
2432404	342 Gorham Road	3.33	1,300	233	1,533
2432450	3800 Nigh Road	2.22	200	288	488

**SCHEDULE A - SCHEDULE OF ASSESSMENTS
BEAVER CREEK DRAIN, SOUTH TRIBUTARY
TOWN OF FORT ERIE**

Roll No.	Property Address/Description	Total Ha Affected	Benefit	Outlet	Gross Total
2432500	710 Gorham Road	0.58	0	125	125
2432600	726 Gorham Road	0.68	0	132	132
2432800	3551 Garrison Road	0.97	0	182	182
2432900	3545 Garrison Road	0.36	0	58	58
2433000	3589 Garrison Road	0.75	0	139	139
2433100	3625 Garrison Road	0.25	0	48	48
2433200	3633 Garrison Road	0.36	0	68	68
2433300	3649 Garrison Road	0.36	0	68	68
2433400	3659 Garrison Road	1.69	0	214	214
2433500	3671 Garrison Road	0.73	0	138	138
2433600	Garrison Road	0.74	0	67	67
2433700	Garrison Road	16.57	300	1,214	1,514
2433800	3701-3705 Garrison Road	0.41	0	43	43
2433900	1025 Gorham Road	2.67	100	237	337
2434100	3615 Garrison Road	1.44	0	186	186
2434200	Gorham Road	22.69	3,100	4,784	7,884
2434201	3977 Garrison Road	1.80	0	324	324
2434300	3888 Nigh Road	0.14	0	46	46
2434301	703 Gorham Road	0.13	0	925	925
2434400	711 Gorham Road	0.19	0	40	40
2434500	721 Gorham Road	0.18	0	37	37
2434700	741 Gorham Road	0.37	0	76	76
2434800	749 Gorham Road	0.15	0	32	32
2434900	Nigh Road	0.17	0	4,662	4,662
2435100	3910 Nigh Road	0.17	0	40	40
2435200	3920 Nigh Road	0.31	0	76	76
2435300	3934 Nigh Road	0.31	0	69	69
2435400	Cauthard Road	10.18	0	2,109	2,109
2435500	Garrison Road	0.17	13	12	25
2435600	Garrison Road	0.17	2	23	25
2435700	3911 Garrison Road	0.17	0	36	36
2435800	3921 Garrison Road	0.17	0	36	36
2435900	Garrison Road	0.17	0	27	27
2436000	868 Cauthard Road	1.23	0	256	256
2436100	928 Cauthard Road	0.37	0	58	58
2436200	942 Cauthard Road	0.37	0	76	76
2436300	996 Cauthard Road	2.23	0	287	287
2436301	1022 Cauthard Road	0.41	0	87	87
2436600	Garrison Road	0.02	23	2	25
2436800	3166-3202 Garrison Road	8.77	0	805	805
2436900	3310 Garrison Road	0.17	0	33	33
2437000	3320 Garrison Road	0.13	0	25	25
2437100	3388 Garrison Road	3.22	0	388	388
2437400	1240 Ridge Road North	4.72	0	583	583
2437402	1230 Ridge Road North	0.40	0	75	75
2437405	1208 Ridge Road North	0.40	0	75	75
2437410	1224 Ridge Road North	0.61	0	116	116
2437500	3195 Bertie Street	4.39	0	493	493
2437501	1340 Ridge Road North	2.26	0	286	286
2437502	1250 Ridge Road North	1.68	0	212	212
2437503	3283 Bertie Street	2.85	0	357	357
2437600	3590-3600 Garrison Road	0.52	0	99	99
2437800	3570 Garrison Road	10.15	100	1,214	1,314
2437801	3474 Garrison Road	1.22	0	231	231
2437900	1098 Ridge Road North	0.25	0	48	48
2438000	3444-3452 Garrison Road	1.94	0	245	245
2438100	1107 Ridge Road North	0.68	0	129	129
2438200	1113 Ridge Road North	0.20	0	38	38
2438300	1108 Ridge Road North	0.37	0	70	70
2438400	1116 Ridge Road North	1.12	0	140	140
2438500	1126 Ridge Road North	0.18	0	34	34
2438600	1141 Ridge Road North	11.98	200	1,206	1,406
2438700	1155 Ridge Road North	1.17	0	145	145
2438800	1173 Ridge Road North	0.34	0	32	32
2438900	1198 Ridge Road North	4.87	0	615	615
2438905	1150 Ridge Road North	0.53	0	67	67
2438910	1160 Ridge Road North	0.58	0	73	73
2438912	0 Ridge Road North	2.27	0	183	183
2439000	1177 Ridge Road North	0.18	0	25	25
2439100	1201 Ridge Road North	1.09	0	95	95
2439200	1209 Ridge Road North	0.60	0	69	69
2439300	1219 Ridge Road North	1.47	0	176	176
2439400	3435 Bertie Street	31.66	400	3,433	3,833
2439402	1335 Ridge Road North	0.63	0	120	120
2439404	1305 Ridge Road North	0.42	0	80	80

**SCHEDULE A - SCHEDULE OF ASSESSMENTS
BEAVER CREEK DRAIN, SOUTH TRIBUTARY
TOWN OF FORT ERIE**

Roll No.	Property Address/Description	Total Ha Affected	Benefit	Outlet	Gross Total
2439406	1275 Ridge Road North	0.41	0	79	79
2439408	1235 Ridge Road North	0.46	0	87	87
2439500	1154 Gorham Road	11.40	300	1,472	1,772
2439600	1107 Gorham Road	0.79	0	150	150
2439601	Garrison Road	0.81	0	102	102
2439700	3970 Garrison Road	26.79	0	3,245	3,245
2439800	3847 Bertie Street	0.91	0	173	173
2439801	Bertie Street	26.75	0	3,276	3,276
2439900	1194 Gorham Road	0.81	0	90	90
2440000	1204 Gorham Road	0.69	0	95	95
2440100	1218 Gorham Road	0.66	0	106	106
2440200	1232 Gorham Road	0.46	0	65	65
2440300	1244 Gorham Road	0.33	0	54	54
2440400	1252 Gorham Road	0.29	0	55	55
2440500	1262 Gorham Road	0.29	0	55	55
2440600	1274 Gorham Road	0.30	0	57	57
2440700	Bertie Street	0.15	6	19	25
2440800	3769 Bertie Street	0.20	0	38	38
2440900	3777 Bertie Street	0.20	0	38	38
2441000	3787 Bertie Street	0.20	0	38	38
2441200	3807 Bertie Street	0.39	0	74	74
2441300	Gorham Road	0.40	0	50	50
2441400	1213 Gorham Road	0.33	0	63	63
2441500	3731 Bertie Street	1.44	0	181	181
2441501	3731 Bertie Street	2.09	0	195	195
2500100	912 Cherry Hill Boulevard North	0.79	0	110	110
2500100	912 Cherry Hill Boulevard North	4.15	0	573	573
2500100	912 Cherry Hill Boulevard North	76.16	0	9,861	9,861
2500300	4346 Nigh Road	3.34	0	432	432
2500400	755 Cherry Hill Boulevard North	0.56	0	67	67
2500500	773 Cherry Hill Boulevard North	0.49	0	67	67
2500600	791 Cherry Hill Boulevard North	0.86	0	119	119
2500700	Cherry Hill Boulevard North	1.26	0	129	129
2500905	971 Cherry Hill Boulevard North	0.06	1	24	25
2501000	985 Cherry Hill Boulevard North	0.19	0	40	40
2504300	1069 Ott Road	1.44	0	264	264
2504400	1095 Ott Road	0.23	0	48	48
2505100	4106 Garrison Road	0.39	0	25	25
2505200	Garrison Road	0.20	13	12	25
2505400	4140 Garrison Road	0.30	6	19	25
2821800	1351 Ridge Road North	0.90	0	167	167
2821802	1361 Ridge Road North	0.52	0	97	97
2821804	1377 Ridge Road North	0.66	0	123	123
2821806	1389 Ridge Road North	0.81	0	151	151
2821900	1386 Ridge Road North	2.00	0	247	247
2822000	3276 Bertie Street	2.43	0	299	299
2822201	0 Teal Road	3.84	0	447	447
2822302	1417 Ridge Road North	0.70	0	130	130
2822304	1437 Ridge Road North	0.58	0	1,077	1,077
2900100	3350 Bertie Street	23.65	200	2,685	2,885
2900101	Stevensville Road East	10.11	300	626	926
2900200	Bertie Street	0.52	0	32	32
2900300	1500 Stevensville Road	38.85	52,700	4,092	56,792
2900310	1700 Stevensville Road	5.93	200	469	669
3000100	Bertie Street	0.55	0	68	68
3000200	3756 Bertie Street	0.40	0	35	35
3000225	3750 Bertie Street	0.56	0	75	75
3000300	3776 Bertie Street	0.21	0	33	33
3000400	Gorham Road	0.39	0	48	48
3000500	1377 Stevensville Road	0.81	0	151	151
3000900	Bertie Street	4.72	0	584	584
3001000	3800 Bertie Street	4.02	0	473	473
3001100	3838 Bertie Street	4.05	0	496	496
3001200	Bertie Street	4.05	0	485	485
3001300	3888 Bertie Street	4.05	0	398	398
3001400	3930 Bertie Street	4.05	0	360	360
3001500	3966 Bertie Street	3.58	0	334	334
3001600	Bertie Street	2.36	0	273	273
3001800	Stevensville Road	0.14	8	17	25
3001900	Stevensville Road	0.14	8	17	25
3002000	Stevensville Road	0.14	8	17	25
3002100	Stevensville Road	0.14	8	17	25
3002200	Stevensville Road	0.14	8	17	25
3002300	Stevensville Road	0.14	8	17	25
3002400	1577 Stevensville Road West	0.14	8	17	25

**SCHEDULE A - SCHEDULE OF ASSESSMENTS
BEAVER CREEK DRAIN, SOUTH TRIBUTARY
TOWN OF FORT ERIE**

Roll No.	Property Address/Description	Total Ha Affected	Benefit	Outlet	Gross Total
3002500	Gilmore Road	0.04	20	5	25
3002900	1525 Stevensville Road	20.47	0	2,512	2,512
3004200	1467 Stevensville Road	0.18	0	33	33
3004300	1477 Stevensville Road	0.16	0	30	30
3004400	1485 Stevensville Road	0.16	0	30	30
3004500	1495 Stevensville Road	0.16	0	30	30
3004600	1505 Stevensville Road	0.18	0	33	33
3004700	1513 Stevensville Road	0.19	0	36	36
3004800	Stevensville Road West	0.18	3	22	25
3004900	Stevensville Road West	0.15	6	19	25
3005000	Stevensville Road West	0.15	6	19	25
3005100	Stevensville Road West	0.15	6	19	25
3005200	Stevensville Road West	0.13	9	16	25
Total Assessments on Lands:		1,032.12	109,099	196,900	305,999
Highway 3 (Garrison Road)	MTO	11.09	100	2,888	2,988
Belleair Boulevard	Town of Fort Erie	0.69	0	243	243
Belleview Boulevard	Town of Fort Erie	1.70	0	600	600
Bertie Place	Town of Fort Erie	0.03	14	11	25
Bertie Street	Town of Fort Erie	4.66	100	1,153	1,253
Carrie Avenue	Town of Fort Erie	0.54	0	201	201
Cauthard Road	Town of Fort Erie	1.92	0	530	530
Cherry Hill Blvd North	Town of Fort Erie	6.17	0	2,776	2,776
Christina Court	Town of Fort Erie	0.35	0	131	131
Derby Road	Town of Fort Erie	0.03	4	21	25
Disher Street	Town of Fort Erie	0.07	0	25	25
Dominion Road (Reg. Road 1)	Region of Niagara	1.14	0	402	402
Elm Street	Town of Fort Erie	0.07	0	25	25
Farr Avenue	Town of Fort Erie	0.98	0	619	619
Glenwood Drive	Town of Fort Erie	0.53	0	187	187
Gorham Road (Reg. Road 116)	Region of Niagara	10.74	22,000	3,858	25,858
Hazel Court	Town of Fort Erie	0.14	0	49	49
Hazel Street	Town of Fort Erie	1.33	0	472	472
Hibbard Street	Town of Fort Erie	0.33	0	118	118
Highland Drive	Town of Fort Erie	0.07	0	30	30
Michener Road	Town of Fort Erie	14.95	29,900	6,123	36,023
Nigh Road	Town of Fort Erie	5.62	8,000	1,825	9,825
North Mill Street	Town of Fort Erie	0.63	0	223	223
Ott Road	Town of Fort Erie	0.67	0	169	169
Pearl Street	Town of Fort Erie	0.48	0	170	170
Prospect Point Road North	Town of Fort Erie	1.48	0	521	521
Rebstock Road	Town of Fort Erie	0.30	0	197	197
Ridge Road North	Town of Fort Erie	6.66	0	1,930	1,930
Schooley Road	Town of Fort Erie	0.18	0	119	119
South Mill Street	Town of Fort Erie	0.15	0	52	52
Stevensville Road (Reg. Rd 116)	Region of Niagara	3.76	100	744	844
Summit Avenue	Town of Fort Erie	0.90	0	320	320
Thornwood Avenue	Town of Fort Erie	0.40	0	141	141
Unnamed Road	Town of Fort Erie	0.38	0	187	187
Unnamed Road	Town of Fort Erie	2.01	0	793	793
Unopened Road Allowance	Town of Fort Erie	0.59	0	74	74
Unopened Road Allowance	Town of Fort Erie	1.89	0	234	234
Unopened R-O-W	Town of Fort Erie	3.52	1,900	679	2,579
Wallace Street	Town of Fort Erie	0.10	0	34	34
Wilson Street	Town of Fort Erie	0.10	0	34	34
Winger Road	Town of Fort Erie	1.21	0	150	150
Total Assessments on Roads:		88.56	62,118	29,058	91,176
TOTAL ASSESSMENTS SOUTH TRIBUTARY:		1,120.68	171,217	225,958	397,175

Notes:

1. All lands above are in the geographic Township of Bertie in the Town of Fort Erie.
2. Section 21 of the Drainage Act, RSO 1990 requires that assessments be shown opposite each parcel of land and road affected. The affected parcels of land have been identified using the roll number from the last revised assessment roll for the Town. For convenience only, the owners' names as shown by the last revised assessment roll, has also been included.

**SCHEDULE B - SCHEDULE OF ASSESSMENTS FOR FUTURE MAINTENANCE
BEAVER CREEK DRAIN, SOUTH TRIBUTARY, TOWN OF FORT ERIE**

Roll No.	Property Address/Description	REACH 1		REACH 2		REACH 3		REACH 4		REACH 5	
		0+000 to 1+070		1+070 to 2+500		2+500 to 3+050		3+050 to 3+370		3+370 to 4+100	
		\$	%	\$	%	\$	%	\$	%	\$	%
1233500	0 Dominion Road	0	-	0	-	6	0.07	3	0.06	7	0.06
1234300	3469 Nigh Road	0	-	0	-	1	0.01	1	0.02	1	0.01
1234400	0 Nigh Road	0	-	0	-	1	0.01	1	0.02	1	0.01
1234500	3477 Nigh Road	0	-	0	-	2	0.02	1	0.02	3	0.03
1234600	3555 Nigh Road	0	-	0	-	5	0.06	2	0.04	5	0.05
1234700	3571 Nigh Road	0	-	0	-	3	0.04	1	0.02	3	0.03
1236000	472 Prospect Point Road North	0	-	0	-	1	0.01	1	0.02	1	0.01
1236100	480 Prospect Point Road North	0	-	0	-	1	0.01	1	0.02	2	0.02
1236300	494 Prospect Point Road North	0	-	0	-	2	0.02	1	0.02	2	0.02
1236400	518 Prospect Point Road North	0	-	0	-	2	0.02	1	0.02	2	0.02
1236500	508 Prospect Point Road North	0	-	0	-	4	0.05	2	0.04	5	0.05
1236600	526 Prospect Point Road North	0	-	0	-	1	0.01	1	0.02	1	0.01
1236700	536 Prospect Point Road North	0	-	0	-	5	0.06	3	0.06	6	0.05
1236800	548 Prospect Point Road North	0	-	0	-	2	0.02	1	0.02	2	0.02
1236805	556 Prospect Point Road North	0	-	0	-	1	0.01	1	0.02	1	0.01
1236900	564 Prospect Point Road North	0	-	0	-	3	0.04	1	0.02	3	0.03
1237000	574 Limestone Lane	0	-	0	-	10	0.12	5	0.10	11	0.10
1237100	576 Limestone Lane	0	-	0	-	4	0.05	2	0.04	4	0.04
1237200	578 Limestone Lane	0	-	0	-	1	0.01	1	0.02	1	0.01
1237300	580 Prospect Point Road North	0	-	0	-	2	0.02	1	0.02	2	0.02
1237400	596 Prospect Point Road North	0	-	0	-	1	0.01	1	0.02	1	0.01
1237500	602 Prospect Point Road North	0	-	0	-	2	0.02	1	0.02	2	0.02
1237600	620 Prospect Point Road North	0	-	0	-	3	0.04	2	0.04	3	0.03
1237700	630 Prospect Point Road North	0	-	0	-	3	0.04	2	0.04	3	0.03
1237800	638 Prospect Point Road North	0	-	0	-	2	0.02	1	0.02	2	0.02
1237801	Prospect Point Road North	0	-	0	-	21	0.25	11	0.23	24	0.22
1237900	646 Prospect Point Road North	0	-	0	-	2	0.02	1	0.02	2	0.02
1238000	3515 Nigh Road	0	-	0	-	7	0.08	3	0.06	7	0.06
1238100	652 Prospect Point Road North	0	-	0	-	1	0.01	1	0.02	1	0.01
1238101	Prospect Point Road North	0	-	0	-	1	0.01	1	0.02	1	0.01
1238200	668 Prospect Point Road North	0	-	0	-	4	0.05	2	0.04	5	0.05
1238202	676 Prospect Point Road North	0	-	0	-	2	0.02	1	0.02	2	0.02
1238300	684 Prospect Point Road North	0	-	0	-	1	0.01	1	0.02	1	0.01
1238400	690 Prospect Point Road North	0	-	0	-	1	0.01	1	0.02	1	0.01
1238500	696 Prospect Point Road North	0	-	0	-	1	0.01	1	0.02	1	0.01
1238600	702 Prospect Point Road North	0	-	0	-	1	0.01	1	0.02	1	0.01
1238700	708 Prospect Point Road North	0	-	0	-	2	0.02	1	0.02	2	0.02
1311900	3697-3699 Dominion Road	0	-	0	-	1	0.01	1	0.02	1	0.01
1312000	3705 Dominion Road	0	-	0	-	1	0.01	1	0.02	1	0.01
1312100	3711 Dominion Road	0	-	0	-	1	0.01	1	0.02	1	0.01
1312200	3721 Dominion Road	0	-	0	-	1	0.01	1	0.02	1	0.01
1319400	365-367 Ridge Road North	0	-	0	-	1	0.01	1	0.02	1	0.01
1319500	369-371 Ridge Road North	0	-	0	-	1	0.01	1	0.02	1	0.01
1320500	342 South Mill Street	0	-	0	-	1	0.01	1	0.02	1	0.01
1320600	344 South Mill Street	0	-	0	-	1	0.01	1	0.02	1	0.01
1320700	348 South Mill Street	0	-	0	-	1	0.01	1	0.02	1	0.01
1320800	356 South Mill Street	0	-	0	-	1	0.01	1	0.02	1	0.01
1401101	3625 Hazel Street	0	-	0	-	2	0.02	2	0.04	2	0.02
1401200	3635 Hazel Street	0	-	0	-	2	0.02	1	0.02	2	0.02
1401300	3641 Hazel Street	0	-	0	-	3	0.04	2	0.04	3	0.03
1401400	3653 Hazel Street	0	-	0	-	2	0.02	1	0.02	3	0.03
1401410	3703 Hazel Street	0	-	0	-	1	0.01	1	0.02	1	0.01
1401412	3711 Hazel Street	0	-	0	-	1	0.01	0	-	1	0.01
1401500	3610 Hazel Street	0	-	0	-	2	0.02	1	0.02	3	0.03
1401600	3624 Hazel Street	0	-	0	-	1	0.01	1	0.02	1	0.01
1401700	3632 Hazel Street	0	-	0	-	1	0.01	1	0.02	1	0.01
1401800	3640 Hazel Street	0	-	0	-	1	0.01	1	0.02	1	0.01
1401900	Hazel Street	0	-	0	-	1	0.01	1	0.02	1	0.01
1402000	3650 Hazel Street	0	-	0	-	1	0.01	1	0.02	1	0.01
1402100	Hazel Street	0	-	0	-	1	0.01	1	0.02	1	0.01
1402200	3660 Hazel Street	0	-	0	-	1	0.01	1	0.02	1	0.01
1402300	705 Prospect Point Road North	0	-	0	-	1	0.01	1	0.02	1	0.01
1402400	3623 Nigh Road	0	-	0	-	2	0.02	1	0.02	2	0.02
1403300	441 Prospect Point Road North	0	-	0	-	1	0.01	1	0.02	1	0.01
1403400	451 Prospect Point Road North	0	-	0	-	1	0.01	1	0.02	1	0.01
1403500	461 Prospect Point Road North	0	-	0	-	1	0.01	1	0.02	1	0.01
1403600	469 Prospect Point Road North	0	-	0	-	3	0.04	1	0.02	3	0.03
1403700	477 Prospect Point Road North	0	-	0	-	2	0.02	1	0.02	3	0.03
1403800	483 Prospect Point Road North	0	-	0	-	2	0.02	1	0.02	2	0.02
1403900	493 Prospect Point Road North	0	-	0	-	2	0.02	1	0.02	2	0.02
1404000	495 Prospect Point Road North	0	-	0	-	2	0.02	1	0.02	2	0.02
1404100	509 Prospect Point Road North	0	-	0	-	2	0.02	1	0.02	3	0.03
1404300	Prospect Point Road North	0	-	0	-	2	0.02	1	0.02	2	0.02
1404500	Prospect Point Road North	0	-	0	-	5	0.06	3	0.06	5	0.05
1404505	695 Prospect Point Road North	0	-	0	-	2	0.02	1	0.02	2	0.02
1404900	402 Ridge Road North	0	-	0	-	4	0.05	2	0.04	4	0.04
1405000	406 Ridge Road North	0	-	0	-	1	0.01	1	0.02	1	0.01
1405100	412 Ridge Road North	0	-	0	-	1	0.01	1	0.02	1	0.01
1405200	418 Ridge Road North	0	-	0	-	1	0.01	1	0.02	1	0.01
1405300	424 Ridge Road North	0	-	0	-	1	0.01	1	0.02	1	0.01
1405400	426 Ridge Road North	0	-	0	-	1	0.01	1	0.02	1	0.01
1405500	430 Ridge Road North	0	-	0	-	1	0.01	1	0.02	1	0.01
1405600	Ridge Road North	0	-	0	-	1	0.01	1	0.02	1	0.01
1405700	436 Ridge Road North	0	-	0	-	2	0.02	1	0.02	3	0.03
1406000	442 Ridge Road North	0	-	0	-	1	0.01	1	0.02	1	0.01
1406100	450 Ridge Road North	0	-	0	-	2	0.02	1	0.02	2	0.02
1406200	456 Ridge Road North	0	-	0	-	2	0.02	1	0.02	2	0.02
1406300	440-462 Ridge Road North	0	-	0	-	10	0.12	5	0.10	11	0.10
1406400	468 Ridge Road North	0	-	0	-	2	0.02	1	0.02	2	0.02
1406500	474 Ridge Road North	0	-	0	-	2	0.02	1	0.02	3	0.03
1406600	482 Ridge Road North	0	-	0	-	1	0.01	1	0.02	1	0.01

**SCHEDULE B - SCHEDULE OF ASSESSMENTS FOR FUTURE MAINTENANCE
BEAVER CREEK DRAIN, SOUTH TRIBUTARY, TOWN OF FORT ERIE**

Roll No.	Property Address/Description	REACH 1		REACH 2		REACH 3		REACH 4		REACH 5	
		0+000 to 1+070		1+070 to 2+500		2+500 to 3+050		3+050 to 3+370		3+370 to 4+100	
		\$	%	\$	%	\$	%	\$	%	\$	%
1406601	488 Ridge Road North	0	-	0	-	1	0.01	1	0.02	1	0.01
1406700	492 Ridge Road North	0	-	0	-	1	0.01	1	0.02	1	0.01
1406800	496 Ridge Road North	0	-	0	-	1	0.01	1	0.02	1	0.01
1406900	502 Ridge Road North	0	-	0	-	1	0.01	1	0.02	1	0.01
1407000	504 Ridge Road North	0	-	0	-	1	0.01	1	0.02	1	0.01
1407100	512 Ridge Road North	0	-	0	-	1	0.01	1	0.02	1	0.01
1407200	524 Ridge Road North	0	-	0	-	1	0.01	1	0.02	2	0.02
1407300	532 Ridge Road North	0	-	0	-	1	0.01	1	0.02	1	0.01
1407400	546 Ridge Road North	0	-	0	-	3	0.04	1	0.02	3	0.03
1407500	576 Ridge Road North	0	-	0	-	48	0.58	25	0.52	53	0.48
1407800	668 Ridge Road North	0	-	0	-	4	0.05	2	0.04	5	0.05
1407801	Ridge Road North	0	-	0	-	2	0.02	1	0.02	2	0.02
1407900	704 Ridge Road North	0	-	0	-	3	0.04	2	0.04	4	0.04
1408000	3700 Dominion Road	0	-	0	-	1	0.01	1	0.02	2	0.02
1408100	3712 Dominion Road	0	-	0	-	1	0.01	1	0.02	1	0.01
1408200	3701 Wallace Street	0	-	0	-	1	0.01	1	0.02	1	0.01
1408300	3711 Wallace Street	0	-	0	-	1	0.01	1	0.02	1	0.01
1408400	3700 Wallace Street	0	-	0	-	1	0.01	1	0.02	1	0.01
1408500	462 North Mill Street	0	-	0	-	1	0.01	1	0.02	1	0.01
1408600	3701 Willson Street	0	-	0	-	1	0.01	1	0.02	1	0.01
1408601	3705 Willson Street	0	-	0	-	1	0.01	1	0.02	1	0.01
1408700	Willson Street	0	-	0	-	1	0.01	1	0.02	1	0.01
1409000	387-389 Ridge Road North	0	-	0	-	2	0.02	1	0.02	2	0.02
1409100	393-397 Ridge Road North	0	-	0	-	1	0.01	1	0.02	2	0.02
1409200	401 Ridge Road North	0	-	0	-	1	0.01	1	0.02	1	0.01
1409201	405-409 Ridge Road North	0	-	0	-	1	0.01	1	0.02	1	0.01
1409300	411 Ridge Road North	0	-	0	-	1	0.01	1	0.02	1	0.01
1409400	421 Ridge Road North	0	-	0	-	1	0.01	1	0.02	1	0.01
1409410	3694 Willson Street	0	-	0	-	1	0.01	1	0.02	1	0.01
1409500	431 Ridge Road North	0	-	0	-	1	0.01	1	0.02	1	0.01
1409600	439 Ridge Road North	0	-	0	-	1	0.01	1	0.02	1	0.01
1409700	447 Ridge Road North	0	-	0	-	1	0.01	1	0.02	1	0.01
1409800	3695 Wallace Street	0	-	0	-	1	0.01	1	0.02	1	0.01
1409900	455 Ridge Road North	0	-	0	-	1	0.01	1	0.02	1	0.01
1410000	461 Ridge Road North	0	-	0	-	1	0.01	1	0.02	1	0.01
1410100	469 Ridge Road North	0	-	0	-	2	0.02	1	0.02	2	0.02
1410200	477 Ridge Road North	0	-	0	-	3	0.04	2	0.04	3	0.03
1410300	495 Ridge Road North	0	-	0	-	2	0.02	1	0.02	2	0.02
1410400	499 Ridge Road North	0	-	0	-	1	0.01	1	0.02	2	0.02
1410500	505 Ridge Road North	0	-	0	-	1	0.01	1	0.02	2	0.02
1410600	511 Ridge Road North	0	-	0	-	1	0.01	1	0.02	1	0.01
1410605	400 North Mill Street	0	-	0	-	1	0.01	1	0.02	1	0.01
1410700	3704 Willson Street	0	-	0	-	1	0.01	1	0.02	1	0.01
1410705	3712 Willson Street	0	-	0	-	1	0.01	1	0.02	1	0.01
1410800	432 North Mill Street	0	-	0	-	1	0.01	1	0.02	1	0.01
1410801	440 North Mill Street	0	-	0	-	1	0.01	1	0.02	1	0.01
1410900	466 North Mill Street	0	-	0	-	1	0.01	1	0.02	1	0.01
1411000	474 North Mill Street	0	-	0	-	1	0.01	1	0.02	1	0.01
1411100	488 North Mill Street	0	-	0	-	1	0.01	1	0.02	1	0.01
1411200	492 North Mill Street	0	-	0	-	1	0.01	1	0.02	1	0.01
1411300	498 North Mill Street	0	-	0	-	1	0.01	1	0.02	1	0.01
1411302	504 North Mill Street	0	-	0	-	1	0.01	1	0.02	1	0.01
1501500	3840-3848 Farr Avenue	0	-	0	-	6	0.07	3	0.06	7	0.06
1501600	3866 Farr Avenue	0	-	0	-	2	0.02	1	0.02	2	0.02
1503000	3855 Highland Drive	0	-	0	-	2	0.02	1	0.02	2	0.02
1503100	3865 Highland Drive	0	-	0	-	2	0.02	1	0.02	2	0.02
1503105	156 Gorham Road	0	-	0	-	1	0.01	1	0.02	1	0.01
1504300	3858 Highland Drive	0	-	0	-	1	0.01	1	0.02	1	0.01
1504400	3866 Highland Drive	0	-	0	-	2	0.02	1	0.02	2	0.02
1505400	3855 Elm Street	0	-	0	-	1	0.01	1	0.02	1	0.01
1505500	3863 Elm Street	0	-	0	-	1	0.01	1	0.02	1	0.01
1506800	3852 Elm Street	0	-	0	-	1	0.01	1	0.02	1	0.01
1506900	3866 Elm Street	0	-	0	-	1	0.01	1	0.02	1	0.01
1507000	240 Gorham Road	0	-	0	-	1	0.01	1	0.02	1	0.01
1508302	3859 Disher Street	0	-	0	-	1	0.01	1	0.02	1	0.01
1508400	250 Gorham Road	0	-	0	-	1	0.01	1	0.02	1	0.01
1510400	294 Gorham Road	0	-	0	-	5	0.06	3	0.06	6	0.05
1510800	3790 Hibbard Street	0	-	0	-	1	0.01	1	0.02	1	0.01
1510900	3784 Hibbard Street	0	-	0	-	1	0.01	1	0.02	1	0.01
1511000	315 Belleview Boulevard	0	-	0	-	1	0.01	1	0.02	1	0.01
1511100	3810 Hibbard Street	0	-	0	-	1	0.01	1	0.02	1	0.01
1511200	3822 Hibbard Street	0	-	0	-	1	0.01	1	0.02	2	0.02
1511600	Sharpe Avenue	0	-	0	-	1	0.01	1	0.02	1	0.01
1511700	3743 Dominion Road	0	-	0	-	1	0.01	1	0.02	2	0.02
1511800	3753 Dominion Road	0	-	0	-	1	0.01	1	0.02	1	0.01
1511900	3759 Dominion Road	0	-	0	-	1	0.01	1	0.02	1	0.01
1512000	3769 Dominion Road	0	-	0	-	1	0.01	1	0.02	1	0.01
1512100	3777 Dominion Road	0	-	0	-	1	0.01	1	0.02	2	0.02
1512300	3789 Dominion Road	0	-	0	-	1	0.01	1	0.02	2	0.02
1512301	3801 Dominion Road	0	-	0	-	1	0.01	1	0.02	1	0.01
1512400	3807 Dominion Road	0	-	0	-	1	0.01	1	0.02	1	0.01
1512500	3815 Dominion Road	0	-	0	-	1	0.01	1	0.02	1	0.01
1512600	3823 Dominion Road	0	-	0	-	1	0.01	1	0.02	1	0.01
1512700	3839 Dominion Road	0	-	0	-	1	0.01	1	0.02	1	0.01
1512800	Dominion Road	0	-	0	-	1	0.01	1	0.02	1	0.01
1512900	3851 Dominion Road	0	-	0	-	1	0.01	1	0.02	1	0.01
1513000	3861 Dominion Road	0	-	0	-	1	0.01	1	0.02	1	0.01
1513100	3867 Dominion Road	0	-	0	-	2	0.02	1	0.02	3	0.03
1515600	339 South Mill Street	0	-	0	-	1	0.01	1	0.02	1	0.01
1515700	347 South Mill Street	0	-	0	-	1	0.01	1	0.02	1	0.01
1515900	355 South Mill Street	0	-	0	-	1	0.01	1	0.02	2	0.02

**SCHEDULE B - SCHEDULE OF ASSESSMENTS FOR FUTURE MAINTENANCE
BEAVER CREEK DRAIN, SOUTH TRIBUTARY, TOWN OF FORT ERIE**

Roll No.	Property Address/Description	REACH 1		REACH 2		REACH 3		REACH 4		REACH 5	
		0+000 to 1+070		1+070 to 2+500		2+500 to 3+050		3+050 to 3+370		3+370 to 4+100	
		\$	%	\$	%	\$	%	\$	%	\$	%
1516000	359 South Mill Street	0	-	0	-	1	0.01	1	0.02	1	0.01
1516100	365 South Mill Street	0	-	0	-	1	0.01	1	0.02	1	0.01
1517301	354 Bertie Place	0	-	0	-	1	0.01	1	0.02	1	0.01
1517400	311 Bertie Place	0	-	0	-	1	0.01	1	0.02	1	0.01
1517500	329 Bertie Place	0	-	0	-	1	0.01	1	0.02	1	0.01
1517600	335 Bertie Place	0	-	0	-	1	0.01	1	0.02	1	0.01
1517700	343 Bertie Place	0	-	0	-	1	0.01	1	0.02	1	0.01
1517800	349 Bertie Place	0	-	0	-	11	0.13	1	0.02	1	0.01
1517900	355 Bertie Place	0	-	0	-	1	0.01	1	0.02	1	0.01
1518000	320 Belleview Boulevard	0	-	0	-	1	0.01	1	0.02	1	0.01
1518100	332 Belleview Boulevard	0	-	0	-	2	0.02	1	0.02	2	0.02
1518101	340 Belleview Boulevard	0	-	0	-	1	0.01	1	0.02	1	0.01
1518200	350 Belleview Boulevard	0	-	0	-	1	0.01	1	0.02	1	0.01
1518300	354 Belleview Boulevard	0	-	0	-	1	0.01	1	0.02	1	0.01
1518400	323 Belleview Boulevard	0	-	0	-	1	0.01	1	0.02	1	0.01
1518500	329 Belleview Boulevard	0	-	0	-	1	0.01	1	0.02	1	0.01
1518600	335 Belleview Boulevard	0	-	0	-	1	0.01	1	0.02	1	0.01
1518700	343 Belleview Boulevard	0	-	0	-	1	0.01	1	0.02	1	0.01
1518800	347 Belleview Boulevard	0	-	0	-	1	0.01	1	0.02	1	0.01
1518900	353 Belleview Boulevard	0	-	0	-	1	0.01	1	0.02	1	0.01
1519000	318 Thornwood Avenue	0	-	0	-	1	0.01	1	0.02	1	0.01
1519100	328 Thornwood Avenue	0	-	0	-	1	0.01	1	0.02	2	0.02
1519200	340 Thornwood Avenue	0	-	0	-	2	0.02	1	0.02	2	0.02
1519203	350 Thornwood Avenue	0	-	0	-	1	0.01	1	0.02	1	0.01
1519300	354 Thornwood Avenue	0	-	0	-	1	0.01	1	0.02	1	0.01
1519302	311 Thornwood Avenue	0	-	0	-	1	0.01	1	0.02	2	0.02
1519400	319 Thornwood Avenue	0	-	0	-	1	0.01	1	0.02	1	0.01
1519500	327 Thornwood Avenue	0	-	0	-	1	0.01	1	0.02	1	0.01
1519600	333 Thornwood Avenue	0	-	0	-	1	0.01	1	0.02	1	0.01
1519700	339 Thornwood Avenue	0	-	0	-	1	0.01	1	0.02	2	0.02
1519800	355 Thornwood Avenue	0	-	0	-	1	0.01	1	0.02	1	0.01
1519902	347 Thornwood Avenue	0	-	0	-	1	0.01	1	0.02	1	0.01
1520100	104 Gorham Road	0	-	0	-	4	0.05	2	0.04	4	0.04
1520200	120 Gorham Road	0	-	0	-	2	0.02	1	0.02	3	0.03
1520400	130 Gorham Road	0	-	0	-	1	0.01	1	0.02	1	0.01
1520500	0 Gorham Road	0	-	0	-	1	0.01	1	0.02	1	0.01
1520600	142 Gorham Road	0	-	0	-	1	0.01	1	0.02	1	0.01
1520700	148 Gorham Road	0	-	0	-	1	0.01	1	0.02	1	0.01
1520702	204 Gorham Road	0	-	0	-	1	0.01	1	0.02	1	0.01
1520704	210 Gorham Road	0	-	0	-	1	0.01	1	0.02	1	0.01
1520800	260-262 Gorham Road	0	-	0	-	3	0.04	2	0.04	3	0.03
1520835	Friendship Trail	0	-	0	-	0	-	0	-	0	-
1521000	308-310 Gorham Road	0	-	0	-	8	0.10	4	0.08	9	0.08
1521005	ID 1159152 South of 3867 Dominion Rd	0	-	0	-	1	0.01	1	0.02	1	0.01
1521400	3900 Farr Avenue	4	0.02	4	0.02	1	0.01	1	0.02	1	0.01
1521500	3949 Farr Avenue	16	0.10	14	0.07	5	0.06	3	0.06	6	0.05
1522100	97 Gorham Road	21	0.13	19	0.09	7	0.08	3	0.06	7	0.06
1522200	113 Gorham Road	5	0.03	5	0.02	2	0.02	1	0.02	2	0.02
1522201	119 Gorham Road	5	0.03	5	0.02	2	0.02	1	0.02	2	0.02
1522202	125 Gorham Road	5	0.03	5	0.02	2	0.02	1	0.02	2	0.02
1522300	129 Gorham Road	3	0.02	2	0.01	1	0.01	1	0.02	1	0.01
1522500	145 Gorham Road	6	0.04	6	0.03	2	0.02	1	0.02	2	0.02
1522800	171 Gorham Road	403	2.50	368	1.71	129	1.55	68	1.42	143	1.30
1522900	185 Gorham Road	8	0.05	8	0.04	3	0.04	1	0.02	3	0.03
1523000	195 Gorham Road	3	0.02	2	0.01	1	0.01	1	0.02	1	0.01
1523001	203 Gorham Road	3	0.02	2	0.01	1	0.01	1	0.02	1	0.01
1523100	213 Gorham Road	3	0.02	3	0.01	1	0.01	1	0.02	1	0.01
1523120	207 Gorham Road	3	0.02	2	0.01	1	0.01	1	0.02	1	0.01
1523200	225 Gorham Road	5	0.03	5	0.02	2	0.02	1	0.02	2	0.02
1523300	243 Gorham Road	34	0.21	31	0.14	11	0.13	6	0.13	12	0.11
1523500	275 Gorham Road	11	0.07	10	0.05	4	0.05	2	0.04	4	0.04
1523600	311 Gorham Road	0	-	74	0.34	26	0.31	14	0.29	29	0.26
1523700	337 Gorham Road	0	-	7	0.03	2	0.02	1	0.02	3	0.03
1524000	Friendship Trail	1,982	12.31	2,375	11.05	26	0.31	14	0.29	29	0.26
1524102	3916 Farr Avenue	2	0.01	2	0.01	1	0.01	0	-	1	0.01
1524104	3920 Farr Avenue	28	0.17	26	0.12	9	0.11	5	0.10	10	0.09
1524109	3926 Farr Avenue	5	0.03	4	0.02	1	0.01	1	0.02	2	0.02
1524110	3934 Farr Avenue	2	0.01	2	0.01	1	0.01	0	-	1	0.01
1524111	3940 Farr Avenue	2	0.01	2	0.01	1	0.01	0	-	1	0.01
1524200	3956 Farr Avenue	12	0.07	11	0.05	4	0.05	2	0.04	4	0.04
1524201	3970 Farr Avenue	9	0.06	8	0.04	3	0.04	1	0.02	3	0.03
1524202	3976 Farr Avenue	36	0.22	33	0.15	12	0.14	6	0.13	13	0.12
1524300	4040 Farr Avenue	313	1.94	286	1.33	100	1.20	53	1.10	111	1.01
1524400	4102 Michener Road	3,065	19.04	1,034	4.81	117	1.41	61	1.27	130	1.18
1600100	3722 Dominion Road	0	-	0	-	1	0.01	1	0.02	1	0.01
1600200	3728 Dominion Road	0	-	0	-	1	0.01	1	0.02	1	0.01
1600300	3736 Dominion Road	0	-	0	-	1	0.01	1	0.02	1	0.01
1600400	3742 Dominion Road	0	-	0	-	1	0.01	1	0.02	1	0.01
1600500	3748 Dominion Road	0	-	0	-	1	0.01	1	0.02	1	0.01
1600501	3756 Dominion Road	0	-	0	-	1	0.01	1	0.02	1	0.01
1600600	3762 Dominion Road	0	-	0	-	1	0.01	1	0.02	1	0.01
1600700	3768 Dominion Road	0	-	0	-	1	0.01	1	0.02	1	0.01
1600800	3774 Dominion Road	0	-	0	-	1	0.01	1	0.02	1	0.01
1600900	3780 Dominion Road	0	-	0	-	1	0.01	1	0.02	1	0.01
1601000	3796 Dominion Road	0	-	0	-	1	0.01	2	0.04	1	0.01
1601100	3800 Dominion Road	0	-	0	-	1	0.01	1	0.02	1	0.01
1601101	3808 Dominion Road	0	-	0	-	1	0.01	1	0.02	1	0.01
1601200	3816 Dominion Road	0	-	0	-	1	0.01	1	0.02	1	0.01
1601300	3822 Dominion Road	0	-	0	-	1	0.01	1	0.02	1	0.01
1601400	3840 Dominion Road	0	-	0	-	2	0.02	1	0.02	2	0.02
1601600	3860 Dominion Road	0	-	0	-	3	0.04	2	0.04	3	0.03

**SCHEDULE B - SCHEDULE OF ASSESSMENTS FOR FUTURE MAINTENANCE
BEAVER CREEK DRAIN, SOUTH TRIBUTARY, TOWN OF FORT ERIE**

Roll No.	Property Address/Description	REACH 1		REACH 2		REACH 3		REACH 4		REACH 5	
		0+000 to 1+070		1+070 to 2+500		2+500 to 3+050		3+050 to 3+370		3+370 to 4+100	
		\$	%	\$	%	\$	%	\$	%	\$	%
1601700	3768 Summit Avenue	0	-	0	-	1	0.01	1	0.02	1	0.01
1601800	3774 Summit Avenue	0	-	0	-	1	0.01	1	0.02	1	0.01
1601900	3780 Summit Avenue	0	-	0	-	1	0.01	1	0.02	1	0.01
1602000	487 Belleview Boulevard	0	-	0	-	2	0.02	1	0.02	3	0.03
1602001	3806 Summit Avenue	0	-	0	-	1	0.01	1	0.02	2	0.02
1602002	3814 Summit Avenue	0	-	0	-	1	0.01	1	0.02	2	0.02
1602003	3822 Summit Avenue	0	-	0	-	1	0.01	1	0.02	1	0.01
1602004	3830 Summit Avenue	0	-	0	-	1	0.01	1	0.02	1	0.01
1602005	3838 Summit Avenue	0	-	0	-	1	0.01	1	0.02	1	0.01
1602007	3848 Summit Avenue	0	-	0	-	1	0.01	1	0.02	2	0.02
1602008	3723 Hazel Street	0	-	0	-	1	0.01	1	0.02	2	0.02
1602009	3854 Summit Avenue	0	-	0	-	1	0.01	1	0.02	2	0.02
1602010	3733 Hazel Street	0	-	0	-	1	0.01	1	0.02	2	0.02
1602011	3860 Summit Avenue	0	-	0	-	1	0.01	1	0.02	2	0.02
1602100	3743 Hazel Street	0	-	0	-	1	0.01	1	0.02	2	0.02
1602200	3751 Hazel Street	0	-	0	-	1	0.01	1	0.02	2	0.02
1602300	3759 Hazel Street	0	-	0	-	1	0.01	1	0.02	1	0.01
1602400	3769 Hazel Street	0	-	0	-	2	0.02	1	0.02	2	0.02
1602401	510 Belleview Boulevard	0	-	0	-	1	0.01	1	0.02	2	0.02
1602500	503 Belleview Boulevard	0	-	0	-	1	0.01	1	0.02	1	0.01
1602501	505 Belleview Boulevard	0	-	0	-	1	0.01	1	0.02	1	0.01
1602502	507 Belleview Boulevard	0	-	0	-	1	0.01	1	0.02	1	0.01
1602503	509-5 Belleview Boulevard	0	-	0	-	1	0.01	1	0.02	1	0.01
1602504	511-4 Belleview Boulevard	0	-	0	-	1	0.01	1	0.02	1	0.01
1602505	513-3 Belleview Boulevard	0	-	0	-	1	0.01	1	0.02	1	0.01
1602506	515-2 Belleview Boulevard	0	-	0	-	1	0.01	1	0.02	1	0.01
1602507	517-1 Belleview Boulevard	0	-	0	-	1	0.01	1	0.02	1	0.01
1602508	Hazel Street	0	-	0	-	1	0.01	1	0.02	1	0.01
1602600	516 Hazel Street	0	-	0	-	1	0.01	1	0.02	1	0.01
1602700	514 Hazel Court	0	-	0	-	1	0.01	1	0.02	1	0.01
1602800	510 Hazel Court	0	-	0	-	2	0.02	1	0.02	2	0.02
1602900	500 Hazel Court	0	-	0	-	2	0.02	1	0.02	2	0.02
1603000	511 Hazel Court	0	-	0	-	2	0.02	1	0.02	2	0.02
1603100	513 Hazel Court	0	-	0	-	1	0.01	1	0.02	1	0.01
1603200	515 Hazel Street	0	-	0	-	1	0.01	1	0.02	1	0.01
1603201	3855 Hazel Street	0	-	0	-	1	0.01	1	0.02	1	0.01
1603300	Hazel Court	0	-	0	-	1	0.01	1	0.02	2	0.02
1603400	3770 Hazel Street	0	-	0	-	21	0.25	11	0.23	23	0.21
1603500	3804 Hazel Street	0	-	0	-	1	0.01	1	0.02	1	0.01
1603600	3796 Hazel Street	0	-	0	-	1	0.01	1	0.02	1	0.01
1603700	3816 Hazel Street	0	-	0	-	1	0.01	1	0.02	1	0.01
1603800	3820 Hazel Street	0	-	0	-	1	0.01	1	0.02	1	0.01
1603801	3826 Hazel Street	0	-	0	-	1	0.01	1	0.02	1	0.01
1603900	3834 Hazel Street	0	-	0	-	1	0.01	1	0.02	1	0.01
1604000	3842 Hazel Street	0	-	0	-	1	0.01	1	0.02	1	0.01
1604100	3850 Hazel Street	0	-	0	-	1	0.01	1	0.02	1	0.01
1604106	3858 Hazel Street	0	-	0	-	1	0.01	1	0.02	1	0.01
1604200	3815 Pearl Street	0	-	0	-	1	0.01	1	0.02	1	0.01
1604300	3819 Pearl Street	0	-	0	-	1	0.01	1	0.02	1	0.01
1604400	3825 Pearl Street	0	-	0	-	1	0.01	1	0.02	1	0.01
1604500	3833 Pearl Street	0	-	0	-	1	0.01	1	0.02	1	0.01
1604600	3841 Pearl Street	0	-	0	-	1	0.01	1	0.02	1	0.01
1604700	3849 Pearl Street	0	-	0	-	1	0.01	1	0.02	1	0.01
1604706	3859 Pearl Street	0	-	0	-	1	0.01	1	0.02	1	0.01
1604800	3796 Pearl Street	0	-	0	-	1	0.01	1	0.02	1	0.01
1604900	3804 Pearl Street	0	-	0	-	1	0.01	1	0.02	1	0.01
1604901	3812 Pearl Street	0	-	0	-	1	0.01	1	0.02	1	0.01
1605000	3818 Pearl Street	0	-	0	-	1	0.01	1	0.02	1	0.01
1605100	595 Belleview Boulevard	0	-	0	-	22	0.27	11	0.23	24	0.22
1605200	3834 Pearl Street	0	-	0	-	2	0.02	1	0.02	3	0.03
1605300	3842 Pearl Street	0	-	0	-	3	0.04	2	0.04	4	0.04
1605400	3850 Pearl Street	0	-	0	-	102	1.23	1	0.02	2	0.02
1605500	3858 Pearl Street	0	-	0	-	102	1.23	1	0.02	2	0.02
1605600	3667 Nigh Road	0	-	0	-	3	0.04	2	0.04	4	0.04
1605700	3679 Nigh Road	0	-	0	-	2	0.02	1	0.02	3	0.03
1605800	3687 Nigh Road	0	-	0	-	2	0.02	1	0.02	3	0.03
1605900	3695 Nigh Road	0	-	0	-	2	0.02	1	0.02	3	0.03
1606000	3715 Nigh Road	0	-	0	-	2	0.02	2	0.04	3	0.03
1606100	3713 Nigh Road	0	-	0	-	2	0.02	2	0.04	3	0.03
1606101	3725 Nigh Road	0	-	0	-	3	0.04	2	0.04	3	0.03
1606200	Nigh Road	0	-	0	-	3	0.04	2	0.04	3	0.03
1606300	3741-3743 Nigh Road	0	-	0	-	3	0.04	2	0.04	5	0.05
1606400	3747 Nigh Road	0	-	0	-	0	-	1	0.02	1	0.01
1606402	3755 Nigh Road	0	-	0	-	0	-	1	0.02	1	0.01
1606500	3773 Nigh Road	0	-	0	-	20	0.24	12	0.25	26	0.24
1606600	3783 Nigh Road	0	-	0	-	2	0.02	1	0.02	2	0.02
1606700	3803 Nigh Road	0	-	0	-	2,213	26.66	7	0.15	15	0.14
1606800	3777 Nigh Road	0	-	0	-	1	0.01	1	0.02	1	0.01
1606900	3827 Nigh Road	0	-	0	-	102	1.23	1	0.02	3	0.03
1607000	3835 Nigh Road	0	-	0	-	1	0.01	1	0.02	1	0.01
1607100	3843 Nigh Road	0	-	0	-	104	1.25	2	0.04	4	0.04
1607501	529 Ridge Road North	0	-	0	-	2	0.02	1	0.02	2	0.02
1607502	533 Ridge Road North	0	-	0	-	5	0.06	3	0.06	5	0.05
1607503	549 Ridge Road North	0	-	0	-	5	0.06	3	0.06	6	0.05
1607504	553 Ridge Road North	0	-	0	-	4	0.05	2	0.04	4	0.04
1607505	563 Ridge Road North	0	-	0	-	8	0.10	4	0.08	8	0.07
1607506	575 Ridge Road North	0	-	0	-	1	0.01	1	0.02	1	0.01
1607507	583 Ridge Road North	0	-	0	-	1	0.01	1	0.02	1	0.01
1607508	593 Ridge Road North	0	-	0	-	2	0.02	1	0.02	2	0.02
1607509	603 Ridge Road North	0	-	0	-	2	0.02	1	0.02	2	0.02
1607510	613 Ridge Road North	0	-	0	-	6	0.07	3	0.06	7	0.06

**SCHEDULE B - SCHEDULE OF ASSESSMENTS FOR FUTURE MAINTENANCE
BEAVER CREEK DRAIN, SOUTH TRIBUTARY, TOWN OF FORT ERIE**

Roll No.	Property Address/Description	REACH 1		REACH 2		REACH 3		REACH 4		REACH 5	
		0+000 to 1+070		1+070 to 2+500		2+500 to 3+050		3+050 to 3+370		3+370 to 4+100	
		\$	%	\$	%	\$	%	\$	%	\$	%
1607511	619 Ridge Road North	0	-	0	-	1	0.01	1	0.02	1	0.01
1607512	633 Ridge Road North	0	-	0	-	2	0.02	1	0.02	2	0.02
1607513	651 Ridge Road North	0	-	0	-	13	0.16	7	0.15	14	0.13
1607514	667 Ridge Road North	0	-	0	-	4	0.05	2	0.04	5	0.05
1607515	671 Ridge Road North	0	-	0	-	2	0.02	1	0.02	2	0.02
1607516	677 Ridge Road North	0	-	0	-	2	0.02	1	0.02	2	0.02
1607517	689 Ridge Road North	0	-	0	-	2	0.02	1	0.02	3	0.03
1607518	699 Ridge Road North	0	-	0	-	1	0.01	1	0.02	1	0.01
1607519	707 Ridge Road North	0	-	0	-	1	0.01	1	0.02	2	0.02
1607520	641 Ridge Road North	0	-	0	-	2	0.02	1	0.02	2	0.02
1607521	587 Ridge Road North	0	-	0	-	1	0.01	1	0.02	1	0.01
1607600	399 North Mill Street	0	-	0	-	1	0.01	1	0.02	1	0.01
1607602	407 North Mill Street	0	-	0	-	1	0.01	1	0.02	1	0.01
1607700	413 North Mill Street	0	-	0	-	1	0.01	1	0.02	1	0.01
1607800	421 North Mill Street	0	-	0	-	1	0.01	1	0.02	1	0.01
1607900	427 North Mill Street	0	-	0	-	1	0.01	1	0.02	1	0.01
1608000	431-433 North Mill Street	0	-	0	-	1	0.01	1	0.02	1	0.01
1608100	437 North Mill Street	0	-	0	-	1	0.01	1	0.02	1	0.01
1608200	441 North Mill Street	0	-	0	-	1	0.01	1	0.02	1	0.01
1608300	447 North Mill Street	0	-	0	-	1	0.01	1	0.02	1	0.01
1608400	453 North Mill Street	0	-	0	-	1	0.01	1	0.02	1	0.01
1608500	457 North Mill Street	0	-	0	-	1	0.01	1	0.02	1	0.01
1608600	463 North Mill Street	0	-	0	-	1	0.01	1	0.02	1	0.01
1608700	473 North Mill Street	0	-	0	-	1	0.01	1	0.02	1	0.01
1608800	479 North Mill Street	0	-	0	-	1	0.01	1	0.02	1	0.01
1608900	485 North Mill Street	0	-	0	-	1	0.01	1	0.02	1	0.01
1609000	491 North Mill Street	0	-	0	-	1	0.01	1	0.02	1	0.01
1609100	499 North Mill Street	0	-	0	-	1	0.01	1	0.02	1	0.01
1609200	505 North Mill Street	0	-	0	-	1	0.01	1	0.02	1	0.01
1609400	400 Glenwood Drive	0	-	0	-	1	0.01	1	0.02	1	0.01
1609500	410 Glenwood Drive	0	-	0	-	1	0.01	1	0.02	1	0.01
1609600	420 Glenwood Drive	0	-	0	-	1	0.01	1	0.02	1	0.01
1609601	428 Glenwood Drive	0	-	0	-	1	0.01	1	0.02	1	0.01
1609700	434 Glenwood Drive	0	-	0	-	1	0.01	1	0.02	1	0.01
1609800	Glenwood Drive	0	-	0	-	1	0.01	1	0.02	1	0.01
1609900	442 Glenwood Drive	0	-	0	-	1	0.01	1	0.02	1	0.01
1610000	460 Glenwood Drive	0	-	0	-	1	0.01	1	0.02	2	0.02
1610100	470 Glenwood Drive	0	-	0	-	1	0.01	1	0.02	1	0.01
1610200	480 Glenwood Drive	0	-	0	-	1	0.01	1	0.02	1	0.01
1610300	484 Glenwood Drive	0	-	0	-	1	0.01	1	0.02	1	0.01
1610400	494 Glenwood Drive	0	-	0	-	2	0.02	1	0.02	3	0.03
1610500	401 Glenwood Drive	0	-	0	-	1	0.01	1	0.02	1	0.01
1610600	409 Glenwood Drive	0	-	0	-	1	0.01	1	0.02	1	0.01
1610700	417 Glenwood Drive	0	-	0	-	1	0.01	1	0.02	1	0.01
1610800	427 Glenwood Drive	0	-	0	-	1	0.01	1	0.02	1	0.01
1610900	433 Glenwood Drive	0	-	0	-	1	0.01	1	0.02	1	0.01
1611000	443 Glenwood Drive	0	-	0	-	1	0.01	1	0.02	1	0.01
1611100	455 Glenwood Drive	0	-	0	-	1	0.01	1	0.02	1	0.01
1611200	459 Glenwood Drive	0	-	0	-	1	0.01	1	0.02	1	0.01
1611300	469 Glenwood Drive	0	-	0	-	1	0.01	1	0.02	1	0.01
1611400	485 Glenwood Drive	0	-	0	-	1	0.01	1	0.02	1	0.01
1611500	493 Glenwood Drive	0	-	0	-	2	0.02	1	0.02	2	0.02
1611600	396 Belleview Boulevard	0	-	0	-	1	0.01	1	0.02	1	0.01
1611700	402 Belleview Boulevard	0	-	0	-	1	0.01	1	0.02	1	0.01
1611800	408 Belleview Boulevard	0	-	0	-	1	0.01	1	0.02	1	0.01
1611900	416 Belleview Boulevard	0	-	0	-	1	0.01	1	0.02	1	0.01
1612000	420 Belleview Boulevard	0	-	0	-	1	0.01	1	0.02	1	0.01
1612100	426 Belleview Boulevard	0	-	0	-	1	0.01	1	0.02	1	0.01
1612200	432 Belleview Boulevard	0	-	0	-	2	0.02	1	0.02	2	0.02
1612300	442 Belleview Boulevard	0	-	0	-	2	0.02	1	0.02	2	0.02
1612400	452 Belleview Boulevard	0	-	0	-	1	0.01	1	0.02	1	0.01
1612500	458 Belleview Boulevard	0	-	0	-	1	0.01	1	0.02	1	0.01
1612600	466 Belleview Boulevard	0	-	0	-	1	0.01	1	0.02	1	0.01
1612700	3775 Summit Avenue	0	-	0	-	1	0.01	1	0.02	1	0.01
1612800	3767 Summit Avenue	0	-	0	-	1	0.01	1	0.02	1	0.01
1612900	500 Belleview Boulevard	0	-	0	-	3	0.04	1	0.02	3	0.03
1613001	395 Belleview Boulevard	0	-	0	-	1	0.01	1	0.02	1	0.01
1613100	403 Belleview Boulevard	0	-	0	-	1	0.01	1	0.02	1	0.01
1613200	407 Belleview Boulevard	0	-	0	-	1	0.01	1	0.02	1	0.01
1613300	413 Belleview Boulevard	0	-	0	-	1	0.01	1	0.02	1	0.01
1613400	421 Belleview Boulevard	0	-	0	-	1	0.01	1	0.02	1	0.01
1613500	427 Belleview Boulevard	0	-	0	-	1	0.01	1	0.02	1	0.01
1613600	433 Belleview Boulevard	0	-	0	-	1	0.01	1	0.02	1	0.01
1613700	439 Belleview Boulevard	0	-	0	-	1	0.01	1	0.02	1	0.01
1613800	449 Belleview Boulevard	0	-	0	-	1	0.01	1	0.02	1	0.01
1613900	455 Belleview Boulevard	0	-	0	-	1	0.01	1	0.02	1	0.01
1614000	461 Belleview Boulevard	0	-	0	-	1	0.01	1	0.02	1	0.01
1614100	469 Belleview Boulevard	0	-	0	-	1	0.01	1	0.02	1	0.01
1614200	545 Belleview Boulevard	0	-	0	-	1	0.01	1	0.02	1	0.01
1614300	551 Belleview Boulevard	0	-	0	-	1	0.01	1	0.02	1	0.01
1614400	559 Belleview Boulevard	0	-	0	-	1	0.01	1	0.02	1	0.01
1614500	400 Belleair Boulevard	0	-	0	-	1	0.01	1	0.02	1	0.01
1614501	406 Belleair Boulevard	0	-	0	-	1	0.01	1	0.02	1	0.01
1614502	412 Belleair Boulevard	0	-	0	-	1	0.01	1	0.02	1	0.01
1614503	418 Belleair Boulevard	0	-	0	-	1	0.01	1	0.02	1	0.01
1614600	424 Belleair Boulevard	0	-	0	-	1	0.01	1	0.02	1	0.01
1614601	430 Belleair Boulevard	0	-	0	-	1	0.01	1	0.02	1	0.01
1614602	436 Belleair Boulevard	0	-	0	-	1	0.01	1	0.02	1	0.01
1614603	442 Belleair Boulevard	0	-	0	-	1	0.01	1	0.02	1	0.01
1614604	448 Belleair Boulevard	0	-	0	-	1	0.01	1	0.02	1	0.01
1614700	454 Belleair Boulevard	0	-	0	-	1	0.01	1	0.02	1	0.01

**SCHEDULE B - SCHEDULE OF ASSESSMENTS FOR FUTURE MAINTENANCE
BEAVER CREEK DRAIN, SOUTH TRIBUTARY, TOWN OF FORT ERIE**

Roll No.	Property Address/Description	REACH 1		REACH 2		REACH 3		REACH 4		REACH 5	
		0+000 to 1+070		1+070 to 2+500		2+500 to 3+050		3+050 to 3+370		3+370 to 4+100	
		\$	%	\$	%	\$	%	\$	%	\$	%
1614701	460 Belleair Boulevard	0	-	0	-	1	0.01	1	0.02	1	0.01
1614702	466 Belleair Boulevard	0	-	0	-	1	0.01	1	0.02	1	0.01
1614703	472 Belleair Boulevard	0	-	0	-	1	0.01	1	0.02	1	0.01
1614800	401 Belleair Boulevard	0	-	0	-	1	0.01	1	0.02	1	0.01
1614801	407 Belleair Boulevard	0	-	0	-	1	0.01	1	0.02	1	0.01
1614802	413 Belleair Boulevard	0	-	0	-	1	0.01	1	0.02	1	0.01
1614803	419 Belleair Boulevard	0	-	0	-	1	0.01	1	0.02	1	0.01
1614900	425 Belleair Boulevard	0	-	0	-	1	0.01	1	0.02	1	0.01
1614901	431 Belleair Boulevard	0	-	0	-	1	0.01	1	0.02	1	0.01
1614902	437 Belleair Boulevard	0	-	0	-	1	0.01	1	0.02	1	0.01
1614903	443 Belleair Boulevard	0	-	0	-	1	0.01	1	0.02	1	0.01
1614904	449 Belleair Boulevard	0	-	0	-	1	0.01	1	0.02	1	0.01
1615000	455 Belleair Boulevard	0	-	0	-	1	0.01	1	0.02	1	0.01
1615001	461 Belleair Boulevard	0	-	0	-	1	0.01	1	0.02	1	0.01
1615002	467 Belleair Boulevard	0	-	0	-	1	0.01	1	0.02	1	0.01
1615003	473 Belleair Boulevard	0	-	0	-	1	0.01	1	0.02	1	0.01
1615100	398 Gorham Road	0	-	0	-	1	0.01	1	0.02	1	0.01
1615101	404 Gorham Road	0	-	0	-	1	0.01	1	0.02	1	0.01
1615200	410 Gorham Road	0	-	0	-	2	0.02	1	0.02	2	0.02
1615202	422 Gorham Road	0	-	0	-	1	0.01	1	0.02	1	0.01
1615300	430 Gorham Road	0	-	0	-	1	0.01	1	0.02	1	0.01
1615301	436 Gorham Road	0	-	0	-	1	0.01	1	0.02	1	0.01
1615400	440 Gorham Road	0	-	0	-	1	0.01	1	0.02	1	0.01
1615500	446 Gorham Road	0	-	0	-	1	0.01	1	0.02	1	0.01
1615600	452 Gorham Road	0	-	0	-	1	0.01	1	0.02	1	0.01
1615700	460 Gorham Road	0	-	0	-	1	0.01	1	0.02	1	0.01
1615800	464 Gorham Road	0	-	0	-	1	0.01	1	0.02	1	0.01
1615900	472 Gorham Road	0	-	0	-	1	0.01	1	0.02	1	0.01
1616000	482 Gorham Road	0	-	0	-	1	0.01	1	0.02	1	0.01
1616100	498 Gorham Road	0	-	0	-	2	0.02	1	0.02	3	0.03
1616200	508 Gorham Road	0	-	0	-	1	0.01	1	0.02	2	0.02
1616300	3861 Hazel Street	0	-	0	-	1	0.01	1	0.02	1	0.01
1616400	3864 Hazel Street	0	-	0	-	1	0.01	1	0.02	1	0.01
1616500	Gorham Road	0	-	0	-	1	0.01	1	0.02	2	0.02
1616600	550 Gorham Road	0	-	0	-	1	0.01	1	0.02	1	0.01
1616700	3865 Pearl Street	0	-	0	-	1	0.01	1	0.02	1	0.01
1616800	3862 Pearl Street	0	-	0	-	202	2.43	1	0.02	2	0.02
1616802	3866 Pearl Street	0	-	0	-	1	0.01	1	0.02	1	0.01
1616900	Gorham Road	0	-	0	-	1	0.01	1	0.02	1	0.01
1617000	614 Gorham Road	0	-	0	-	1	0.01	1	0.02	1	0.01
1617100	624 Gorham Road	0	-	0	-	1	0.01	1	0.02	2	0.02
1617200	634 Gorham Road	0	-	0	-	2	0.02	1	0.02	2	0.02
1617300	644 Gorham Road	0	-	0	-	203	2.45	1	0.02	3	0.03
1617400	654 Gorham Road	0	-	0	-	3	0.04	1	0.02	3	0.03
1617500	664 Gorham Road	0	-	0	-	2	0.02	1	0.02	2	0.02
1617590	674 Gorham Road	0	-	0	-	1	0.01	1	0.02	2	0.02
1617600	3855 Nigh Road	0	-	0	-	3	0.04	2	0.04	4	0.04
1617700	359 Gorham Road	0	-	8	0.04	3	0.04	2	0.04	3	0.03
1617800	369 Gorham Road	0	-	5	0.02	2	0.02	1	0.02	2	0.02
1617900	379 Gorham Road	0	-	30	0.14	10	0.12	5	0.10	12	0.11
1618000	389 Gorham Road	0	-	19	0.09	7	0.08	3	0.06	7	0.06
1618100	399 Gorham Road	0	-	12	0.06	4	0.05	2	0.04	4	0.04
1618101	409 Gorham Road	0	-	14	0.07	5	0.06	3	0.06	6	0.05
1618200	425 Gorham Road	0	-	13	0.06	5	0.06	2	0.04	5	0.05
1618300	435 Gorham Road	0	-	17	0.08	6	0.07	3	0.06	7	0.06
1618400	455 Gorham Road	0	-	35	0.16	12	0.14	6	0.13	13	0.12
1618500	467 Gorham Road	0	-	5	0.02	2	0.02	1	0.02	2	0.02
1618700	487 Gorham Road	0	-	6	0.03	2	0.02	1	0.02	2	0.02
1618800	3975 Nigh Road	0	-	3,138	14.60	119	1.43	64	1.33	135	1.23
1618801	645 Gorham Road	0	-	24	0.11	8	0.10	5	0.10	11	0.10
1618802	665 Gorham Road	0	-	3	0.01	94	1.13	55	1.15	116	1.05
1618900	3933 Nigh Road	0	-	0	-	0	-	1	0.02	2	0.02
1619000	3923 Nigh Road	0	-	0	-	0	-	1	0.02	2	0.02
1619100	3947 Nigh Road	0	-	0	-	0	-	1	0.02	2	0.02
1619200	3955 Nigh Road	0	-	0	-	0	-	1	0.02	2	0.02
1619400	Nigh Road	0	-	0	-	0	-	1	0.02	1	0.01
1619700	3983 Nigh Road	0	-	0	-	0	-	1	0.02	1	0.01
1619800	4001 Nigh Road	0	-	15	0.07	5	0.06	4	0.08	8	0.07
1619900	3880 Christina Court	0	-	2	0.01	1	0.01	1	0.02	1	0.01
1619902	3886 Christina Court	0	-	2	0.01	1	0.01	1	0.02	1	0.01
1619904	3892 Christina Court	0	-	2	0.01	1	0.01	1	0.02	1	0.01
1619906	3898 Christina Court	0	-	2	0.01	1	0.01	1	0.02	1	0.01
1619908	3904 Christina Court	0	-	2	0.01	1	0.01	1	0.02	1	0.01
1619910	3910 Christina Court	0	-	4	0.02	1	0.01	1	0.02	2	0.02
1619912	3916 Christina Court	0	-	2	0.01	1	0.01	1	0.02	1	0.01
1619914	3922 Christina Court	0	-	2	0.01	1	0.01	1	0.02	1	0.01
1619916	3928 Christina Court	0	-	2	0.01	1	0.01	1	0.02	1	0.01
1619918	3934 Christina Court	0	-	6	0.03	2	0.02	1	0.02	2	0.02
1619920	3940 Christina Court	0	-	4	0.02	1	0.01	1	0.02	2	0.02
1619922	3933 Christina Court	0	-	3	0.01	1	0.01	1	0.02	1	0.01
1619924	3927 Christina Court	0	-	2	0.01	1	0.01	1	0.02	1	0.01
1619926	3921 Christina Court	0	-	3	0.01	1	0.01	1	0.02	1	0.01
1619928	3887 Christina Court	0	-	3	0.01	1	0.01	1	0.02	1	0.01
1619930	3881 Christina Court	0	-	3	0.01	1	0.01	1	0.02	1	0.01
1619932	561 Gorham Road	0	-	2	0.01	1	0.01	1	0.02	1	0.01
1619934	555 Gorham Road	0	-	2	0.01	1	0.01	1	0.02	1	0.01
1619936	549 Gorham Road	0	-	2	0.01	1	0.01	1	0.02	1	0.01
1619938	543 Gorham Road	0	-	2	0.01	1	0.01	1	0.02	1	0.01
1619940	3880 Hazel Street	0	-	2	0.01	1	0.01	1	0.02	1	0.01
1619942	3886 Hazel Street	0	-	2	0.01	1	0.01	1	0.02	1	0.01
1619944	530 Carrie Avenue	0	-	2	0.01	1	0.01	1	0.02	1	0.01

**SCHEDULE B - SCHEDULE OF ASSESSMENTS FOR FUTURE MAINTENANCE
BEAVER CREEK DRAIN, SOUTH TRIBUTARY, TOWN OF FORT ERIE**

Roll No.	Property Address/Description	REACH 1		REACH 2		REACH 3		REACH 4		REACH 5	
		0+000 to 1+070		1+070 to 2+500		2+500 to 3+050		3+050 to 3+370		3+370 to 4+100	
		\$	%	\$	%	\$	%	\$	%	\$	%
1619946	536 Carrie Avenue	0	-	2	0.01	1	0.01	1	0.02	1	0.01
1619948	542 Carrie Avenue	0	-	4	0.02	1	0.01	1	0.02	2	0.02
1619950	547 Carrie Avenue	0	-	3	0.01	1	0.01	1	0.02	1	0.01
1619952	541 Carrie Avenue	0	-	3	0.01	1	0.01	1	0.02	1	0.01
1619954	535 Carrie Avenue	0	-	2	0.01	1	0.01	0	-	1	0.01
1619956	529 Carrie Avenue	0	-	2	0.01	1	0.01	0	-	1	0.01
1619958	523 Carrie Avenue	0	-	2	0.01	1	0.01	0	-	1	0.01
1619960	517 Carrie Avenue	0	-	2	0.01	1	0.01	0	-	1	0.01
1619962	511 Carrie Avenue	0	-	2	0.01	1	0.01	0	-	1	0.01
1619964	507 Carrie Avenue	0	-	2	0.01	1	0.01	0	-	1	0.01
1619966	501 Carrie Avenue	0	-	2	0.01	1	0.01	0	-	1	0.01
1619968	495 Carrie Avenue	0	-	2	0.01	1	0.01	0	-	1	0.01
1619970	489 Carrie Avenue	0	-	2	0.01	1	0.01	0	-	1	0.01
1619972	483 Carrie Avenue	0	-	2	0.01	1	0.01	0	-	1	0.01
1619974	477 Carrie Avenue	0	-	2	0.01	1	0.01	0	-	1	0.01
1619976	471 Carrie Avenue	0	-	2	0.01	1	0.01	0	-	1	0.01
1619978	465 Carrie Avenue	0	-	2	0.01	1	0.01	0	-	1	0.01
1619980	466 Carrie Avenue	0	-	2	0.01	1	0.01	0	-	1	0.01
1619982	472 Carrie Avenue	0	-	2	0.01	1	0.01	0	-	1	0.01
1619984	486 Carrie Avenue	0	-	2	0.01	1	0.01	0	-	1	0.01
1619986	490 Carrie Avenue	0	-	2	0.01	1	0.01	0	-	1	0.01
1619988	496 Carrie Avenue	0	-	2	0.01	1	0.01	0	-	1	0.01
1619990	502 Carrie Avenue	0	-	2	0.01	1	0.01	0	-	1	0.01
1619992	508 Carrie Avenue	0	-	2	0.01	1	0.01	0	-	1	0.01
1619994	3899 Hazel Street	0	-	2	0.01	1	0.01	0	-	1	0.01
1619996	3893 Hazel Street	0	-	2	0.01	1	0.01	0	-	1	0.01
1619998	3887 Hazel Street	0	-	2	0.01	1	0.01	0	-	1	0.01
1620000	3881 Hazel Street	0	-	2	0.01	1	0.01	0	-	1	0.01
1620002	507 Gorham Road	0	-	3	0.01	1	0.01	1	0.02	1	0.01
1620004	501 Gorham Road	0	-	3	0.01	1	0.01	1	0.02	1	0.01
1620006	Carrie Avenue	0	-	5	0.02	2	0.02	1	0.02	2	0.02
1620050	Gorham Road	0	-	8	0.04	3	0.04	1	0.02	3	0.03
1620100	Gorham Road	0	-	919	4.27	7	0.08	3	0.06	7	0.06
1620200	497 Gorham Road	0	-	2	0.01	1	0.01	2	0.04	1	0.01
1755500	4269 Michener Road	61	0.38	56	0.26	20	0.24	10	0.21	22	0.20
1755600	Schooley Road	183	1.14	167	0.78	59	0.71	31	0.65	65	0.59
1755700	4337 Michener Road	0	-	0	-	0	-	0	-	0	-
1755800	4471 Michener Road	0	-	0	-	0	-	0	-	0	-
1755900	4495 Michener Road	30	0.19	27	0.13	10	0.12	5	0.10	11	0.10
1826400	172 Cherry Hill Boulevard North	5,753	35.73	779	3.62	273	3.29	143	2.98	303	2.75
1826500	179 Cherry Hill Boulevard North	525	3.26	479	2.23	168	2.02	88	1.83	186	1.69
1826501	Michener Road	322	2.00	294	1.37	103	1.24	54	1.13	114	1.04
1826510	4480 Michener Road	454	2.82	415	1.93	146	1.76	76	1.58	161	1.46
1826600	4548 Michener Road	144	0.89	131	0.61	46	0.55	24	0.50	51	0.46
1826700	4640 Michener Road	44	0.27	40	0.19	14	0.17	7	0.15	16	0.15
1831400	4019 Nigh Road	0	-	3,348	15.57	122	1.47	64	1.33	137	1.25
1831500	4129 Nigh Road	0	-	2,347	10.92	122	1.47	64	1.33	135	1.23
1831600	Nigh Road	0	-	206	0.96	72	0.87	38	0.79	80	0.73
1831700	Nigh Road	0	-	213	0.99	75	0.90	39	0.81	83	0.75
1831800	Nigh Road	0	-	430	2.00	151	1.82	79	1.65	167	1.52
1831900	4295 Nigh Road	0	-	8	0.04	3	0.04	1	0.02	3	0.03
1832000	4309 Nigh Road	0	-	9	0.04	3	0.04	2	0.04	4	0.04
1832100	4327 Nigh Road	0	-	169	0.79	59	0.71	31	0.65	66	0.60
1832300	4351 Nigh Road	0	-	11	0.05	4	0.05	2	0.04	4	0.04
1832400	4379 Nigh Road	0	-	61	0.28	22	0.27	11	0.23	24	0.22
1832600	Cherry Hill Boulevard North	0	-	18	0.08	6	0.07	3	0.06	7	0.06
1832600	Cherry Hill Boulevard North	0	-	243	1.13	85	1.02	45	0.94	94	0.85
1832700	4499 Nigh Road	0	-	20	0.09	7	0.08	4	0.08	8	0.07
1840000	Friendship Trail	21	0.13	27	0.13	10	0.12	5	0.10	11	0.10
2426010	3460 Nigh Road	0	-	0	-	0	-	0	-	7	0.06
2426200	801 Burleigh Road North	0	-	0	-	0	-	0	-	0	-
2426201	865 Burleigh Road North	0	-	0	-	0	-	0	-	0	-
2426235	1005 Burleigh Road North	0	-	0	-	0	-	0	-	0	-
2426300	983 Burleigh Road North	0	-	0	-	0	-	0	-	0	-
2426400	986 Ridge Road North	0	-	0	-	0	-	0	-	0	-
2426600	3397 Garrison Road	0	-	0	-	0	-	0	-	0	-
2426700	Garrison Road	0	-	0	-	0	-	0	-	0	-
2426800	3445 Garrison Road	0	-	0	-	0	-	0	-	0	-
2427100	3478 Nigh Road	0	-	0	-	0	-	0	-	0	-
2427150	3500 Nigh Road	0	-	0	-	0	-	0	-	0	-
2427200	722 Ridge Road North	0	-	0	-	0	-	0	-	0	-
2427205	0 Nigh Road	0	-	0	-	0	-	0	-	0	-
2427210	3520 Nigh Road	0	-	0	-	0	-	0	-	0	-
2427300	740 Ridge Road North	0	-	0	-	0	-	0	-	0	-
2427400	758 Ridge Road North	0	-	0	-	0	-	0	-	0	-
2427402	780 Ridge Road North	0	-	0	-	0	-	0	-	0	-
2427600	750 Ridge Road North	0	-	0	-	0	-	0	-	0	-
2427700	798 Ridge Road North	0	-	0	-	0	-	0	-	0	-
2427900	820 Ridge Road North	0	-	0	-	0	-	0	-	0	-
2428000	828 Ridge Road North	0	-	0	-	0	-	0	-	0	-
2428100	840 Ridge Road North	0	-	0	-	0	-	0	-	0	-
2428200	846 Ridge Road North	0	-	0	-	0	-	0	-	0	-
2428400	866 Ridge Road North	0	-	0	-	0	-	0	-	0	-
2428500	880 Ridge Road North	0	-	0	-	0	-	0	-	0	-
2428600	890 Ridge Road North	0	-	0	-	0	-	0	-	0	-
2428601	920 Ridge Road North	0	-	0	-	0	-	0	-	0	-
2428602	940 Ridge Road North	0	-	0	-	0	-	0	-	0	-
2428700	960 Ridge Road North	0	-	0	-	0	-	0	-	0	-
2428701	980 Ridge Road North	0	-	0	-	0	-	0	-	0	-
2428710	990 Ridge Road North	0	-	0	-	0	-	0	-	0	-
2428711	1000 Ridge Road North	0	-	0	-	0	-	0	-	0	-

**SCHEDULE B - SCHEDULE OF ASSESSMENTS FOR FUTURE MAINTENANCE
BEAVER CREEK DRAIN, SOUTH TRIBUTARY, TOWN OF FORT ERIE**

Roll No.	Property Address/Description	REACH 1		REACH 2		REACH 3		REACH 4		REACH 5	
		0+000 to 1+070		1+070 to 2+500		2+500 to 3+050		3+050 to 3+370		3+370 to 4+100	
		\$	%	\$	%	\$	%	\$	%	\$	%
2428800	1022-1036 Ridge Road North	0	-	0	-	0	-	0	-	0	-
2428900	3644 Ridge Road North	0	-	0	-	0	-	0	-	0	-
2429000	737 Ridge Road North	0	-	0	-	0	-	0	-	0	-
2429100	789 Ridge Road North	0	-	0	-	0	-	0	-	0	-
2429101	811 Ridge Road North	0	-	0	-	0	-	0	-	0	-
2429200	757-763 Ridge Road North	0	-	0	-	0	-	0	-	0	-
2429201	773 Ridge Road North	0	-	0	-	0	-	0	-	0	-
2429400	827 Ridge Road North	0	-	0	-	0	-	0	-	0	-
2429500	847 Ridge Road North	0	-	0	-	0	-	0	-	0	-
2429800	Ridge Road North	0	-	0	-	0	-	0	-	0	-
2429900	865 Ridge Road North	0	-	0	-	0	-	0	-	0	-
2430100	869 Ridge Road North	0	-	0	-	0	-	0	-	0	-
2430200	Ridge Road North	0	-	0	-	0	-	0	-	0	-
2430300	883 Ridge Road North	0	-	0	-	0	-	0	-	0	-
2430400	Ridge Road North	0	-	0	-	0	-	1	0.02	2	0.02
2430600	955 Ridge Road North	0	-	0	-	0	-	0	-	0	-
2430700	933 Ridge Road North	0	-	0	-	0	-	0	-	0	-
2430800	959 Ridge Road North	0	-	0	-	0	-	0	-	0	-
2430900	Ridge Road North	0	-	0	-	0	-	0	-	0	-
2431000	945 Ridge Road North	0	-	0	-	0	-	0	-	0	-
2431100	983 Ridge Road North	0	-	0	-	0	-	0	-	0	-
2431200	993 Ridge Road North	0	-	0	-	0	-	0	-	0	-
2431300	1043 Ridge Road North	0	-	0	-	0	-	0	-	0	-
2431400	1051 Ridge Road North	0	-	0	-	0	-	0	-	0	-
2431500	3660 Nigh Road	0	-	0	-	0	-	0	-	0	-
2431600	3666 Nigh Road	0	-	0	-	0	-	0	-	0	-
2431700	3674 Nigh Road	0	-	0	-	0	-	0	-	1	0.01
2431800	3680 Nigh Road	0	-	0	-	0	-	0	-	1	0.01
2431900	3690 Nigh Road	0	-	0	-	0	-	1	0.02	1	0.01
2432000	3696 Nigh Road	0	-	0	-	0	-	1	0.02	2	0.02
2432100	3706 Nigh Road	0	-	0	-	0	-	1	0.02	2	0.02
2432200	3712 Nigh Road	0	-	0	-	0	-	1	0.02	2	0.02
2432300	3730 Nigh Road	0	-	0	-	0	-	2	0.04	5	0.05
2432301	3828 Nigh Road	0	-	0	-	0	-	1	0.02	1	0.01
2432400	3800 Nigh Road	0	-	0	-	0	-	8	0.17	17	0.15
2432401	792 Gorham Road	0	-	0	-	0	-	403	8.40	7	0.06
2432404	342 Gorham Road	0	-	0	-	0	-	0	-	1,313	11.94
2432450	3800 Nigh Road	0	-	0	-	0	-	1,207	25.15	15	0.14
2432500	710 Gorham Road	0	-	0	-	0	-	3	0.06	7	0.06
2432600	726 Gorham Road	0	-	0	-	0	-	3	0.06	7	0.06
2432800	3551 Garrison Road	0	-	0	-	0	-	0	-	0	-
2432900	3545 Garrison Road	0	-	0	-	0	-	0	-	0	-
2433000	3589 Garrison Road	0	-	0	-	0	-	0	-	0	-
2433100	3625 Garrison Road	0	-	0	-	0	-	0	-	0	-
2433200	3633 Garrison Road	0	-	0	-	0	-	0	-	0	-
2433300	3649 Garrison Road	0	-	0	-	0	-	0	-	0	-
2433400	3659 Garrison Road	0	-	0	-	0	-	0	-	0	-
2433500	3671 Garrison Road	0	-	0	-	0	-	0	-	0	-
2433600	Garrison Road	0	-	0	-	0	-	0	-	0	-
2433700	Garrison Road	0	-	0	-	0	-	0	-	0	-
2433800	3701-3705 Garrison Road	0	-	0	-	0	-	0	-	0	-
2433900	1025 Gorham Road	0	-	0	-	0	-	0	-	514	4.67
2434100	3615 Garrison Road	0	-	0	-	0	-	0	-	0	-
2434200	Gorham Road	0	-	0	-	0	-	48	1.00	1,764	16.04
2434201	3977 Garrison Road	0	-	0	-	0	-	0	-	18	0.16
2434300	3888 Nigh Road	0	-	0	-	0	-	0	-	3	0.03
2434301	703 Gorham Road	0	-	0	-	0	-	22	0.46	49	0.45
2434400	711 Gorham Road	0	-	0	-	0	-	0	-	2	0.02
2434500	721 Gorham Road	0	-	0	-	0	-	0	-	2	0.02
2434700	741 Gorham Road	0	-	0	-	0	-	0	-	4	0.04
2434800	749 Gorham Road	0	-	0	-	0	-	0	-	2	0.02
2434900	Nigh Road	0	-	0	-	0	-	115	2.40	245	2.23
2435100	3910 Nigh Road	0	-	0	-	0	-	0	-	2	0.02
2435200	3920 Nigh Road	0	-	0	-	0	-	0	-	4	0.04
2435300	3934 Nigh Road	0	-	0	-	0	-	0	-	4	0.04
2435400	Cauthard Road	0	-	0	-	0	-	0	-	120	1.09
2435500	Garrison Road	0	-	0	-	0	-	0	-	1	0.01
2435600	Garrison Road	0	-	0	-	0	-	0	-	1	0.01
2435700	3911 Garrison Road	0	-	0	-	0	-	0	-	2	0.02
2435800	3921 Garrison Road	0	-	0	-	0	-	0	-	2	0.02
2435900	Garrison Road	0	-	0	-	0	-	0	-	2	0.02
2436000	868 Cauthard Road	0	-	0	-	0	-	0	-	15	0.14
2436100	928 Cauthard Road	0	-	0	-	0	-	0	-	3	0.03
2436200	942 Cauthard Road	0	-	0	-	0	-	0	-	4	0.04
2436300	996 Cauthard Road	0	-	0	-	0	-	0	-	16	0.15
2436301	1022 Cauthard Road	0	-	0	-	0	-	0	-	5	0.05
2436600	Garrison Road	0	-	0	-	0	-	0	-	0	-
2436800	3166-3202 Garrison Road	0	-	0	-	0	-	0	-	0	-
2436900	3310 Garrison Road	0	-	0	-	0	-	0	-	0	-
2437000	3320 Garrison Road	0	-	0	-	0	-	0	-	0	-
2437100	3388 Garrison Road	0	-	0	-	0	-	0	-	0	-
2437400	1240 Ridge Road North	0	-	0	-	0	-	0	-	0	-
2437402	1230 Ridge Road North	0	-	0	-	0	-	0	-	0	-
2437405	1208 Ridge Road North	0	-	0	-	0	-	0	-	0	-
2437410	1224 Ridge Road North	0	-	0	-	0	-	0	-	0	-
2437500	3195 Bertie Street	0	-	0	-	0	-	0	-	0	-
2437501	1340 Ridge Road North	0	-	0	-	0	-	0	-	0	-
2437502	1250 Ridge Road North	0	-	0	-	0	-	0	-	0	-
2437503	3283 Bertie Street	0	-	0	-	0	-	0	-	0	-
2437600	3590-3600 Garrison Road	0	-	0	-	0	-	0	-	0	-
2437800	3570 Garrison Road	0	-	0	-	0	-	0	-	0	-

**SCHEDULE B - SCHEDULE OF ASSESSMENTS FOR FUTURE MAINTENANCE
BEAVER CREEK DRAIN, SOUTH TRIBUTARY, TOWN OF FORT ERIE**

Roll No.	Property Address/Description	REACH 1		REACH 2		REACH 3		REACH 4		REACH 5	
		0+000 to 1+070		1+070 to 2+500		2+500 to 3+050		3+050 to 3+370		3+370 to 4+100	
		\$	%	\$	%	\$	%	\$	%	\$	%
2437801	3474 Garrison Road	0	-	0	-	0	-	0	-	0	-
2437900	1098 Ridge Road North	0	-	0	-	0	-	0	-	0	-
2438000	3444-3452 Garrison Road	0	-	0	-	0	-	0	-	0	-
2438100	1107 Ridge Road North	0	-	0	-	0	-	0	-	0	-
2438200	1113 Ridge Road North	0	-	0	-	0	-	0	-	0	-
2438300	1108 Ridge Road North	0	-	0	-	0	-	0	-	0	-
2438400	1116 Ridge Road North	0	-	0	-	0	-	0	-	0	-
2438500	1126 Ridge Road North	0	-	0	-	0	-	0	-	0	-
2438600	1141 Ridge Road North	0	-	0	-	0	-	0	-	0	-
2438700	1155 Ridge Road North	0	-	0	-	0	-	0	-	0	-
2438800	1173 Ridge Road North	0	-	0	-	0	-	0	-	0	-
2438900	1198 Ridge Road North	0	-	0	-	0	-	0	-	0	-
2438905	1150 Ridge Road North	0	-	0	-	0	-	0	-	0	-
2438910	1160 Ridge Road North	0	-	0	-	0	-	0	-	0	-
2438912	0 Ridge Road North	0	-	0	-	0	-	0	-	0	-
2439000	1177 Ridge Road North	0	-	0	-	0	-	0	-	0	-
2439100	1201 Ridge Road North	0	-	0	-	0	-	0	-	0	-
2439200	1209 Ridge Road North	0	-	0	-	0	-	0	-	0	-
2439300	1219 Ridge Road North	0	-	0	-	0	-	0	-	0	-
2439400	3435 Bertie Street	0	-	0	-	0	-	0	-	0	-
2439402	1335 Ridge Road North	0	-	0	-	0	-	0	-	0	-
2439404	1305 Ridge Road North	0	-	0	-	0	-	0	-	0	-
2439406	1275 Ridge Road North	0	-	0	-	0	-	0	-	0	-
2439408	1235 Ridge Road North	0	-	0	-	0	-	0	-	0	-
2439500	1154 Gorham Road	0	-	0	-	0	-	0	-	0	-
2439600	1107 Gorham Road	0	-	0	-	0	-	0	-	0	-
2439601	Garrison Road	0	-	0	-	0	-	0	-	0	-
2439700	3970 Garrison Road	0	-	0	-	0	-	0	-	0	-
2439800	3847 Bertie Street	0	-	0	-	0	-	0	-	0	-
2439801	Bertie Street	0	-	0	-	0	-	0	-	0	-
2439900	1194 Gorham Road	0	-	0	-	0	-	0	-	0	-
2440000	1204 Gorham Road	0	-	0	-	0	-	0	-	0	-
2440100	1218 Gorham Road	0	-	0	-	0	-	0	-	0	-
2440200	1232 Gorham Road	0	-	0	-	0	-	0	-	0	-
2440300	1244 Gorham Road	0	-	0	-	0	-	0	-	0	-
2440400	1252 Gorham Road	0	-	0	-	0	-	0	-	0	-
2440500	1262 Gorham Road	0	-	0	-	0	-	0	-	0	-
2440600	1274 Gorham Road	0	-	0	-	0	-	0	-	0	-
2440700	Bertie Street	0	-	0	-	0	-	0	-	0	-
2440800	3769 Bertie Street	0	-	0	-	0	-	0	-	0	-
2440900	3777 Bertie Street	0	-	0	-	0	-	0	-	0	-
2441000	3787 Bertie Street	0	-	0	-	0	-	0	-	0	-
2441200	3807 Bertie Street	0	-	0	-	0	-	0	-	0	-
2441300	Gorham Road	0	-	0	-	0	-	0	-	0	-
2441400	1213 Gorham Road	0	-	0	-	0	-	0	-	0	-
2441500	3731 Bertie Street	0	-	0	-	0	-	0	-	0	-
2441501	3731 Bertie Street	0	-	0	-	0	-	0	-	0	-
2500100	912 Cherry Hill Boulevard North	0	-	0	-	0	-	0	-	6	0.05
2500100	912 Cherry Hill Boulevard North	0	-	0	-	0	-	0	-	33	0.30
2500100	912 Cherry Hill Boulevard North	0	-	1	-	0	-	0	-	561	5.10
2500300	4346 Nigh Road	0	-	4	0.02	1	0.01	1	0.02	24	0.22
2500400	755 Cherry Hill Boulevard North	0	-	0	-	0	-	0	-	4	0.04
2500500	773 Cherry Hill Boulevard North	0	-	0	-	0	-	0	-	4	0.04
2500600	791 Cherry Hill Boulevard North	0	-	0	-	0	-	0	-	7	0.06
2500700	Cherry Hill Boulevard North	0	-	0	-	0	-	0	-	7	0.06
2500905	971 Cherry Hill Boulevard North	0	-	0	-	0	-	0	-	1	0.01
2501000	985 Cherry Hill Boulevard North	0	-	0	-	0	-	0	-	2	0.02
2504300	1069 Ott Road	0	-	0	-	0	-	0	-	0	-
2504400	1095 Ott Road	0	-	0	-	0	-	0	-	3	0.03
2505100	4106 Garrison Road	0	-	0	-	0	-	0	-	0	-
2505200	Garrison Road	0	-	0	-	0	-	0	-	0	-
2505400	4140 Garrison Road	0	-	0	-	0	-	0	-	0	-
2821800	1351 Ridge Road North	0	-	0	-	0	-	0	-	0	-
2821802	1361 Ridge Road North	0	-	0	-	0	-	0	-	0	-
2821804	1377 Ridge Road North	0	-	0	-	0	-	0	-	0	-
2821806	1389 Ridge Road North	0	-	0	-	0	-	0	-	0	-
2821900	1386 Ridge Road North	0	-	0	-	0	-	0	-	0	-
2822000	3276 Bertie Street	0	-	0	-	0	-	0	-	0	-
2822201	0 Teal Road	0	-	0	-	0	-	0	-	0	-
2822302	1417 Ridge Road North	0	-	0	-	0	-	0	-	0	-
2822304	1437 Ridge Road North	0	-	0	-	0	-	0	-	0	-
2900100	3350 Bertie Street	0	-	0	-	0	-	0	-	0	-
2900101	Stevensville Road East	0	-	0	-	0	-	0	-	0	-
2900200	Bertie Street	0	-	0	-	0	-	0	-	0	-
2900300	1500 Stevensville Road	0	-	0	-	0	-	0	-	0	-
2900310	1700 Stevensville Road	0	-	0	-	0	-	0	-	24	0.22
3000100	Bertie Street	0	-	0	-	0	-	0	-	0	-
3000200	3756 Bertie Street	0	-	0	-	0	-	0	-	0	-
3000225	3750 Bertie Street	0	-	0	-	0	-	0	-	0	-
3000300	3776 Bertie Street	0	-	0	-	0	-	0	-	0	-
3000400	Gorham Road	0	-	0	-	0	-	0	-	0	-
3000500	1377 Stevensville Road	0	-	0	-	0	-	0	-	0	-
3000900	Bertie Street	0	-	0	-	0	-	0	-	0	-
3001000	3800 Bertie Street	0	-	0	-	0	-	0	-	0	-
3001100	3838 Bertie Street	0	-	0	-	0	-	0	-	0	-
3001200	Bertie Street	0	-	0	-	0	-	0	-	0	-
3001300	3888 Bertie Street	0	-	0	-	0	-	0	-	0	-
3001400	3930 Bertie Street	0	-	0	-	0	-	0	-	0	-
3001500	3966 Bertie Street	0	-	0	-	0	-	0	-	0	-
3001600	Bertie Street	0	-	0	-	0	-	0	-	0	-
3001800	Stevensville Road	0	-	0	-	0	-	0	-	0	-

**SCHEDULE B - SCHEDULE OF ASSESSMENTS FOR FUTURE MAINTENANCE
BEAVER CREEK DRAIN, SOUTH TRIBUTARY, TOWN OF FORT ERIE**

Roll No.	Property Address/Description	REACH 1		REACH 2		REACH 3		REACH 4		REACH 5	
		0+000 to 1+070		1+070 to 2+500		2+500 to 3+050		3+050 to 3+370		3+370 to 4+100	
		\$	%	\$	%	\$	%	\$	%	\$	%
3001900	Stevensville Road	0	-	0	-	0	-	0	-	0	-
3002000	Stevensville Road	0	-	0	-	0	-	0	-	0	-
3002100	Stevensville Road	0	-	0	-	0	-	0	-	0	-
3002200	Stevensville Road	0	-	0	-	0	-	0	-	0	-
3002300	Stevensville Road	0	-	0	-	0	-	0	-	0	-
3002400	1577 Stevensville Road West	0	-	0	-	0	-	0	-	0	-
3002500	Gilmore Road	0	-	0	-	0	-	0	-	0	-
3002900	1525 Stevensville Road	0	-	0	-	0	-	0	-	0	-
3004200	1467 Stevensville Road	0	-	0	-	0	-	0	-	0	-
3004300	1477 Stevensville Road	0	-	0	-	0	-	0	-	0	-
3004400	1485 Stevensville Road	0	-	0	-	0	-	0	-	0	-
3004500	1495 Stevensville Road	0	-	0	-	0	-	0	-	0	-
3004600	1505 Stevensville Road	0	-	0	-	0	-	0	-	0	-
3004700	1513 Stevensville Road	0	-	0	-	0	-	0	-	0	-
3004800	Stevensville Road West	0	-	0	-	0	-	0	-	0	-
3004900	Stevensville Road West	0	-	0	-	0	-	0	-	0	-
3005000	Stevensville Road West	0	-	0	-	0	-	0	-	0	-
3005100	Stevensville Road West	0	-	0	-	0	-	0	-	0	-
3005200	Stevensville Road West	0	-	0	-	0	-	0	-	0	-
Total Assessments on Lands:		13,531	84.02	18,260	84.94	6,256	74.26	3,701	76.60	8,448	77.53
Highway 3 (Garr MTO		0	-	0	-	0	-	0	-	56	0.51
Belleair Boulevard	Town of Fort Erie	0	-	0	-	10	0.12	5	0.10	11	0.10
Bellevue Boulevard	Town of Fort Erie	0	-	0	-	24	0.29	13	0.27	27	0.25
Bertie Place	Town of Fort Erie	0	-	0	-	0	-	0	-	1	0.01
Bertie Street	Town of Fort Erie	0	-	0	-	0	-	0	-	0	-
Carrie Avenue	Town of Fort Erie	0	-	22	0.10	8	0.10	4	0.08	8	0.07
Cauthard Road	Town of Fort Erie	0	-	0	-	0	-	0	-	30	0.27
Cherry Hill Blvd	Town of Fort Erie	86	0.53	165	0.77	58	0.70	30	0.63	97	0.88
Christina Court	Town of Fort Erie	0	-	14	0.07	5	0.06	3	0.06	6	0.05
Derby Road	Town of Fort Erie	1	0.01	1	-	0	-	0	-	0	-
Disher Street	Town of Fort Erie	0	-	0	-	1	0.01	1	0.02	1	0.01
Dominion Road	Region of Niagara	0	-	0	-	16	0.19	8	0.17	18	0.16
Elm Street	Town of Fort Erie	0	-	0	-	1	0.01	1	0.02	1	0.01
Farr Avenue	Town of Fort Erie	39	0.24	40	0.19	14	0.17	7	0.15	15	0.14
Glenwood Drive	Town of Fort Erie	0	-	0	-	8	0.10	4	0.08	8	0.07
Gorham Road	Region of Niagara	66	0.41	109	0.51	815	9.82	840	17.50	1,816	16.51
Hazel Court	Town of Fort Erie	0	-	0	-	2	0.02	1	0.02	2	0.02
Hazel Street	Town of Fort Erie	0	-	7	0.03	19	0.23	10	0.21	21	0.19
Hibbard Street	Town of Fort Erie	0	-	0	-	5	0.06	2	0.04	5	0.05
Highland Drive	Town of Fort Erie	0	-	0	-	1	0.01	1	0.02	1	0.01
Michener Road	Town of Fort Erie	2,296	14.29	368	1.69	131	2.70	66	1.38	140	1.27
Nigh Road	Town of Fort Erie	0	-	65	0.30	790	9.52	21	0.95	113	0.29
North Mill Street	Town of Fort Erie	0	-	0	-	9	0.11	5	0.10	10	0.09
Ott Road	Town of Fort Erie	0	-	0	-	0	-	0	-	0	-
Pearl Street	Town of Fort Erie	0	-	0	-	7	0.08	4	0.08	8	0.07
Prospect Point Road	Town of Fort Erie	0	-	0	-	21	0.25	11	0.23	23	0.21
Rebstock Road	Town of Fort Erie	13	0.08	12	0.06	4	0.05	2	0.04	5	0.05
Ridge Road North	Town of Fort Erie	0	-	0	-	26	0.31	24	0.50	52	0.47
Schooley Road	Town of Fort Erie	8	0.05	7	0.03	3	0.04	1	0.02	3	0.03
South Mill Street	Town of Fort Erie	0	-	0	-	2	0.02	1	0.02	2	0.02
Stevensville Road	Region of Niagara	0	-	0	-	0	-	0	-	0	-
Summit Avenue	Town of Fort Erie	0	-	6	0.03	13	0.16	7	0.15	14	0.13
Thornwood Avenue	Town of Fort Erie	0	-	0	-	6	0.07	3	0.06	6	0.05
Unnamed Road	Town of Fort Erie	13	0.08	12	0.06	4	0.05	2	0.04	4	0.04
Unnamed Road	Town of Fort Erie	45	0.28	41	0.19	14	0.17	7	0.15	16	0.15
Unopened Road	Town of Fort Erie	0	-	0	-	0	-	0	-	0	-
Unopened Road	Town of Fort Erie	0	-	0	-	0	-	0	-	0	-
Unopened Road	Town of Fort Erie	2	0.01	2,371	11.03	25	0.30	13	0.27	28	0.25
Wallace Street	Town of Fort Erie	0	-	0	-	1	0.01	1	0.02	2	0.02
Wilson Street	Town of Fort Erie	0	-	0	-	1	0.01	1	0.02	2	0.02
Winger Road	Town of Fort Erie	0	-	0	-	0	-	0	-	0	-
Total Assessments on Roads:		2,569	15.98	3,240	15.06	2,044	25.74	1,099	23.40	2,552	22.47
TOTAL ASSESSMENTS SOUTH TRIBUTARY:		16,100	100.00	21,500	100.00	8,300	100.00	4,800	100.00	11,000	100.00

Notes:

1. All lands above are in the geographic Township of Bertie in the Town of Fort Erie.
2. Section 21 of the Drainage Act, RSO 1990 requires that assessments be shown opposite each parcel of land and road affected. The affected parcels of land have been identified using the roll number from the last revised assessment roll for the Town. For convenience only, the owners' names as shown by the last revised assessment roll, has also been included.
3. See Drawing 1 for location of stations.
4. The dollar amounts shown are not amounts to be paid at this time. These amounts were used to create the percentages or portions that each parcel (property) and road will pay for any future maintenance repair and maintenance costs.

**SCHEDULE B - SCHEDULE OF ASSESSMENTS FOR FUTURE MAINTENANCE
BEAVER CREEK DRAIN, SOUTH TRIBUTARY, TOWN OF FORT ERIE**

Roll No.	Property Address/Description	REACH 6		REACH 7		REACH 8		REACH 9		GRAND TOTAL	
		4+100 to 4+480		4+480 to 5+430		5+430 to 6+600		0+000 to -0+230		\$	%
		\$	%	\$	%	\$	%	\$	%	\$	%
1233500	0 Dominion Road	3	0.05	7	0.05	8	0.05	0	-	34	0.03
1234300	3469 Nigh Road	1	0.02	1	0.01	1	0.01	0	-	6	0.01
1234400	0 Nigh Road	1	0.02	1	0.01	1	0.01	0	-	6	0.01
1234500	3477 Nigh Road	1	0.02	3	0.02	3	0.02	0	-	13	0.01
1234600	3555 Nigh Road	2	0.04	6	0.04	6	0.03	0	-	26	0.03
1234700	3571 Nigh Road	1	0.02	3	0.02	4	0.02	0	-	15	0.01
1236000	472 Prospect Point Road North	1	0.02	1	0.01	1	0.01	0	-	6	0.01
1236100	480 Prospect Point Road North	1	0.02	2	0.01	2	0.01	0	-	9	0.01
1236300	494 Prospect Point Road North	1	0.02	3	0.02	3	0.02	0	-	12	0.01
1236400	518 Prospect Point Road North	1	0.02	2	0.01	2	0.01	0	-	10	0.01
1236500	508 Prospect Point Road North	2	0.04	5	0.03	6	0.03	0	-	24	0.02
1236600	526 Prospect Point Road North	1	0.02	1	0.01	1	0.01	0	-	6	0.01
1236700	536 Prospect Point Road North	3	0.05	7	0.05	8	0.05	0	-	32	0.03
1236800	548 Prospect Point Road North	1	0.02	2	0.01	3	0.02	0	-	11	0.01
1236805	556 Prospect Point Road North	1	0.02	1	0.01	2	0.01	0	-	7	0.01
1236900	564 Prospect Point Road North	1	0.02	3	0.02	4	0.02	0	-	15	0.01
1237000	574 Limestone Lane	5	0.09	12	0.08	14	0.08	0	-	57	0.06
1237100	576 Limestone Lane	2	0.04	5	0.03	5	0.03	0	-	22	0.02
1237200	578 Limestone Lane	1	0.02	1	0.01	1	0.01	0	-	6	0.01
1237300	580 Prospect Point Road North	1	0.02	2	0.01	2	0.01	0	-	10	0.01
1237400	596 Prospect Point Road North	1	0.02	2	0.01	2	0.01	0	-	8	0.01
1237500	602 Prospect Point Road North	1	0.02	2	0.01	3	0.02	0	-	11	0.01
1237600	620 Prospect Point Road North	2	0.04	4	0.03	4	0.02	0	-	18	0.02
1237700	630 Prospect Point Road North	2	0.04	4	0.03	4	0.02	0	-	18	0.02
1237800	638 Prospect Point Road North	1	0.02	3	0.02	3	0.02	0	-	12	0.01
1237801	Prospect Point Road North	11	0.19	26	0.18	30	0.17	0	-	123	0.12
1237900	646 Prospect Point Road North	1	0.02	2	0.01	2	0.01	0	-	10	0.01
1238000	3515 Nigh Road	3	0.05	8	0.06	9	0.05	0	-	37	0.04
1238100	652 Prospect Point Road North	1	0.02	1	0.01	2	0.01	0	-	7	0.01
1238101	Prospect Point Road North	1	0.02	2	0.01	2	0.01	0	-	8	0.01
1238200	668 Prospect Point Road North	2	0.04	5	0.03	6	0.03	0	-	24	0.02
1238202	676 Prospect Point Road North	1	0.02	2	0.01	2	0.01	0	-	10	0.01
1238300	684 Prospect Point Road North	1	0.02	1	0.01	2	0.01	0	-	7	0.01
1238400	690 Prospect Point Road North	1	0.02	1	0.01	2	0.01	0	-	7	0.01
1238500	696 Prospect Point Road North	1	0.02	1	0.01	2	0.01	0	-	7	0.01
1238600	702 Prospect Point Road North	1	0.02	1	0.01	2	0.01	0	-	7	0.01
1238700	708 Prospect Point Road North	1	0.02	2	0.01	2	0.01	0	-	10	0.01
1311900	3697-3699 Dominion Road	1	0.02	1	0.01	1	0.01	0	-	6	0.01
1312000	3705 Dominion Road	1	0.02	1	0.01	1	0.01	0	-	6	0.01
1312100	3711 Dominion Road	1	0.02	1	0.01	1	0.01	0	-	6	0.01
1312200	3721 Dominion Road	1	0.02	1	0.01	1	0.01	0	-	6	0.01
1319400	365-367 Ridge Road North	1	0.02	1	0.01	1	0.01	0	-	6	0.01
1319500	369-371 Ridge Road North	1	0.02	1	0.01	1	0.01	0	-	6	0.01
1320500	342 South Mill Street	1	0.02	1	0.01	1	0.01	0	-	6	0.01
1320600	344 South Mill Street	1	0.02	1	0.01	1	0.01	0	-	6	0.01
1320700	348 South Mill Street	1	0.02	1	0.01	1	0.01	0	-	6	0.01
1320800	356 South Mill Street	1	0.02	1	0.01	1	0.01	0	-	6	0.01
1401101	3625 Hazel Street	1	0.02	2	0.01	2	0.01	0	-	11	0.01
1401200	3635 Hazel Street	1	0.02	2	0.01	3	0.02	0	-	11	0.01
1401300	3641 Hazel Street	2	0.04	4	0.03	4	0.02	0	-	18	0.02
1401400	3653 Hazel Street	1	0.02	3	0.02	3	0.02	0	-	13	0.01
1401410	3703 Hazel Street	1	0.02	1	0.01	1	0.01	0	-	6	0.01
1401412	3711 Hazel Street	1	0.02	1	0.01	1	0.01	0	-	5	0.00
1401500	3610 Hazel Street	1	0.02	3	0.02	3	0.02	0	-	13	0.01
1401600	3624 Hazel Street	1	0.02	1	0.01	2	0.01	0	-	7	0.01
1401700	3632 Hazel Street	1	0.02	1	0.01	2	0.01	0	-	7	0.01
1401800	3640 Hazel Street	1	0.02	1	0.01	2	0.01	0	-	7	0.01
1401900	Hazel Street	1	0.02	1	0.01	1	0.01	0	-	6	0.01
1402000	3650 Hazel Street	1	0.02	2	0.01	2	0.01	0	-	8	0.01
1402100	Hazel Street	1	0.02	1	0.01	1	0.01	0	-	6	0.01
1402200	3660 Hazel Street	1	0.02	1	0.01	1	0.01	0	-	6	0.01
1402300	705 Prospect Point Road North	1	0.02	1	0.01	2	0.01	0	-	7	0.01
1402400	3623 Nigh Road	1	0.02	3	0.02	3	0.02	0	-	12	0.01
1403300	441 Prospect Point Road North	1	0.02	1	0.01	1	0.01	0	-	6	0.01
1403400	451 Prospect Point Road North	1	0.02	1	0.01	1	0.01	0	-	6	0.01
1403500	461 Prospect Point Road North	1	0.02	1	0.01	1	0.01	0	-	6	0.01
1403600	469 Prospect Point Road North	1	0.02	3	0.02	4	0.02	0	-	15	0.01
1403700	477 Prospect Point Road North	1	0.02	3	0.02	3	0.02	0	-	13	0.01
1403800	483 Prospect Point Road North	1	0.02	2	0.01	3	0.02	0	-	11	0.01
1403900	493 Prospect Point Road North	1	0.02	2	0.01	3	0.02	0	-	11	0.01
1404000	495 Prospect Point Road North	1	0.02	3	0.02	3	0.02	0	-	12	0.01
1404100	509 Prospect Point Road North	1	0.02	3	0.02	3	0.02	0	-	13	0.01
1404300	Prospect Point Road North	1	0.02	2	0.01	3	0.02	0	-	11	0.01
1404500	Prospect Point Road North	2	0.04	6	0.04	7	0.04	0	-	28	0.03
1404505	695 Prospect Point Road North	1	0.02	2	0.01	3	0.02	0	-	11	0.01
1404900	402 Ridge Road North	2	0.04	4	0.03	5	0.03	0	-	21	0.02
1405000	406 Ridge Road North	1	0.02	1	0.01	1	0.01	0	-	6	0.01
1405100	412 Ridge Road North	1	0.02	1	0.01	1	0.01	0	-	6	0.01
1405200	418 Ridge Road North	1	0.02	1	0.01	1	0.01	0	-	6	0.01
1405300	424 Ridge Road North	1	0.02	1	0.01	1	0.01	0	-	6	0.01
1405400	426 Ridge Road North	1	0.02	1	0.01	1	0.01	0	-	6	0.01
1405500	430 Ridge Road North	1	0.02	1	0.01	1	0.01	0	-	6	0.01
1405600	Ridge Road North	1	0.02	1	0.01	1	0.01	0	-	6	0.01
1405700	436 Ridge Road North	1	0.02	3	0.02	3	0.02	0	-	13	0.01
1406000	442 Ridge Road North	1	0.02	1	0.01	1	0.01	0	-	6	0.01
1406100	450 Ridge Road North	1	0.02	2	0.01	2	0.01	0	-	10	0.01
1406200	456 Ridge Road North	1	0.02	2	0.01	3	0.02	0	-	11	0.01
1406300	440-462 Ridge Road North	5	0.09	12	0.08	14	0.08	0	-	57	0.06
1406400	468 Ridge Road North	1	0.02	3	0.02	3	0.02	0	-	12	0.01
1406500	474 Ridge Road North	1	0.02	3	0.02	3	0.02	0	-	13	0.01
1406600	482 Ridge Road North	1	0.02	1	0.01	1	0.01	0	-	6	0.01

**SCHEDULE B - SCHEDULE OF ASSESSMENTS FOR FUTURE MAINTENANCE
BEAVER CREEK DRAIN, SOUTH TRIBUTARY, TOWN OF FORT ERIE**

Roll No.	Property Address/Description	REACH 6		REACH 7		REACH 8		REACH 9		GRAND TOTAL	
		4+100 to 4+480		4+480 to 5+430		5+430 to 6+600		0+000 to -0+230		\$	%
		\$	%	\$	%	\$	%	\$	%	\$	%
1406601	488 Ridge Road North	1	0.02	1	0.01	1	0.01	0	-	6	0.01
1406700	492 Ridge Road North	1	0.02	2	0.01	2	0.01	0	-	8	0.01
1406800	496 Ridge Road North	1	0.02	1	0.01	1	0.01	0	-	6	0.01
1406900	502 Ridge Road North	1	0.02	1	0.01	1	0.01	0	-	6	0.01
1407000	504 Ridge Road North	1	0.02	2	0.01	2	0.01	0	-	8	0.01
1407100	512 Ridge Road North	1	0.02	2	0.01	2	0.01	0	-	8	0.01
1407200	524 Ridge Road North	1	0.02	2	0.01	2	0.01	0	-	9	0.01
1407300	532 Ridge Road North	1	0.02	1	0.01	1	0.01	0	-	6	0.01
1407400	546 Ridge Road North	1	0.02	3	0.02	4	0.02	0	-	15	0.01
1407500	576 Ridge Road North	25	0.44	58	0.41	67	0.38	0	-	276	0.27
1407800	668 Ridge Road North	2	0.04	5	0.03	6	0.03	0	-	24	0.02
1407801	Ridge Road North	1	0.02	2	0.01	3	0.02	0	-	11	0.01
1407900	704 Ridge Road North	2	0.04	4	0.03	5	0.03	0	-	20	0.02
1408000	3700 Dominion Road	1	0.02	2	0.01	2	0.01	0	-	9	0.01
1408100	3712 Dominion Road	1	0.02	1	0.01	1	0.01	0	-	6	0.01
1408200	3701 Wallace Street	1	0.02	1	0.01	1	0.01	0	-	6	0.01
1408300	3711 Wallace Street	1	0.02	1	0.01	1	0.01	0	-	6	0.01
1408400	3700 Wallace Street	1	0.02	1	0.01	1	0.01	0	-	6	0.01
1408500	462 North Mill Street	1	0.02	1	0.01	1	0.01	0	-	6	0.01
1408600	3701 Willson Street	1	0.02	1	0.01	1	0.01	0	-	6	0.01
1408601	3705 Willson Street	1	0.02	1	0.01	1	0.01	0	-	6	0.01
1408700	Willson Street	1	0.02	1	0.01	1	0.01	0	-	6	0.01
1409000	387-389 Ridge Road North	1	0.02	2	0.01	2	0.01	0	-	10	0.01
1409100	393-397 Ridge Road North	1	0.02	2	0.01	2	0.01	0	-	9	0.01
1409200	401 Ridge Road North	1	0.02	1	0.01	1	0.01	0	-	6	0.01
1409201	405-409 Ridge Road North	1	0.02	1	0.01	1	0.01	0	-	6	0.01
1409300	411 Ridge Road North	1	0.02	1	0.01	1	0.01	0	-	6	0.01
1409400	421 Ridge Road North	1	0.02	1	0.01	1	0.01	0	-	6	0.01
1409410	3694 Willson Street	1	0.02	1	0.01	1	0.01	0	-	6	0.01
1409500	431 Ridge Road North	1	0.02	2	0.01	2	0.01	0	-	8	0.01
1409600	439 Ridge Road North	1	0.02	1	0.01	2	0.01	0	-	7	0.01
1409700	447 Ridge Road North	1	0.02	1	0.01	1	0.01	0	-	6	0.01
1409800	3695 Wallace Street	1	0.02	1	0.01	1	0.01	0	-	6	0.01
1409900	455 Ridge Road North	1	0.02	1	0.01	1	0.01	0	-	6	0.01
1410000	461 Ridge Road North	1	0.02	1	0.01	2	0.01	0	-	7	0.01
1410100	469 Ridge Road North	1	0.02	2	0.01	2	0.01	0	-	10	0.01
1410200	477 Ridge Road North	2	0.04	4	0.03	4	0.02	0	-	18	0.02
1410300	495 Ridge Road North	1	0.02	2	0.01	3	0.02	0	-	11	0.01
1410400	499 Ridge Road North	1	0.02	2	0.01	2	0.01	0	-	9	0.01
1410500	505 Ridge Road North	1	0.02	2	0.01	2	0.01	0	-	9	0.01
1410600	511 Ridge Road North	1	0.02	2	0.01	2	0.01	0	-	8	0.01
1410605	400 North Mill Street	1	0.02	1	0.01	1	0.01	0	-	6	0.01
1410700	3704 Willson Street	1	0.02	1	0.01	2	0.01	0	-	7	0.01
1410705	3712 Willson Street	1	0.02	1	0.01	1	0.01	0	-	6	0.01
1410800	432 North Mill Street	1	0.02	1	0.01	2	0.01	0	-	7	0.01
1410801	440 North Mill Street	1	0.02	1	0.01	1	0.01	0	-	6	0.01
1410900	466 North Mill Street	1	0.02	1	0.01	2	0.01	0	-	7	0.01
1411000	474 North Mill Street	1	0.02	1	0.01	1	0.01	0	-	6	0.01
1411100	488 North Mill Street	1	0.02	1	0.01	1	0.01	0	-	6	0.01
1411200	492 North Mill Street	1	0.02	1	0.01	1	0.01	0	-	6	0.01
1411300	498 North Mill Street	1	0.02	1	0.01	1	0.01	0	-	6	0.01
1411302	504 North Mill Street	1	0.02	1	0.01	1	0.01	0	-	6	0.01
1501500	3840-3848 Farr Avenue	3	0.05	7	0.05	8	0.05	0	-	34	0.03
1501600	3866 Farr Avenue	1	0.02	3	0.02	3	0.02	0	-	12	0.01
1503000	3855 Highland Drive	1	0.02	2	0.01	3	0.02	0	-	11	0.01
1503100	3865 Highland Drive	1	0.02	2	0.01	2	0.01	0	-	10	0.01
1503105	156 Gorham Road	1	0.02	1	0.01	1	0.01	0	-	6	0.01
1504300	3858 Highland Drive	1	0.02	1	0.01	2	0.01	0	-	7	0.01
1504400	3866 Highland Drive	1	0.02	2	0.01	3	0.02	0	-	11	0.01
1505400	3855 Elm Street	1	0.02	1	0.01	1	0.01	0	-	6	0.01
1505500	3863 Elm Street	1	0.02	1	0.01	1	0.01	0	-	6	0.01
1506800	3852 Elm Street	1	0.02	1	0.01	1	0.01	0	-	6	0.01
1506900	3866 Elm Street	1	0.02	1	0.01	1	0.01	0	-	6	0.01
1507000	240 Gorham Road	1	0.02	1	0.01	1	0.01	0	-	6	0.01
1508302	3859 Disher Street	1	0.02	1	0.01	1	0.01	0	-	6	0.01
1508400	250 Gorham Road	1	0.02	1	0.01	1	0.01	0	-	6	0.01
1510400	294 Gorham Road	3	0.05	6	0.04	7	0.04	0	-	30	0.03
1510800	3790 Hibbard Street	1	0.02	1	0.01	1	0.01	0	-	6	0.01
1510900	3784 Hibbard Street	1	0.02	1	0.01	1	0.01	0	-	6	0.01
1511000	315 Bellevue Boulevard	1	0.02	1	0.01	1	0.01	0	-	6	0.01
1511100	3810 Hibbard Street	1	0.02	1	0.01	1	0.01	0	-	6	0.01
1511200	3822 Hibbard Street	1	0.02	2	0.01	2	0.01	0	-	9	0.01
1511600	Sharpe Avenue	1	0.02	1	0.01	1	0.01	0	-	6	0.01
1511700	3743 Dominion Road	1	0.02	2	0.01	2	0.01	0	-	9	0.01
1511800	3753 Dominion Road	1	0.02	1	0.01	1	0.01	0	-	6	0.01
1511900	3759 Dominion Road	1	0.02	1	0.01	1	0.01	0	-	6	0.01
1512000	3769 Dominion Road	1	0.02	1	0.01	1	0.01	0	-	6	0.01
1512100	3777 Dominion Road	1	0.02	2	0.01	2	0.01	0	-	9	0.01
1512300	3789 Dominion Road	1	0.02	2	0.01	2	0.01	0	-	9	0.01
1512301	3801 Dominion Road	1	0.02	1	0.01	1	0.01	0	-	6	0.01
1512400	3807 Dominion Road	1	0.02	1	0.01	1	0.01	0	-	6	0.01
1512500	3815 Dominion Road	1	0.02	1	0.01	1	0.01	0	-	6	0.01
1512600	3823 Dominion Road	1	0.02	2	0.01	2	0.01	0	-	8	0.01
1512700	3839 Dominion Road	1	0.02	2	0.01	2	0.01	0	-	8	0.01
1512800	Dominion Road	1	0.02	1	0.01	1	0.01	0	-	6	0.01
1512900	3851 Dominion Road	1	0.02	1	0.01	1	0.01	0	-	6	0.01
1513000	3861 Dominion Road	1	0.02	1	0.01	1	0.01	0	-	6	0.01
1513100	3867 Dominion Road	1	0.02	3	0.02	3	0.02	0	-	13	0.01
1515600	339 South Mill Street	1	0.02	1	0.01	1	0.01	0	-	6	0.01
1515700	347 South Mill Street	1	0.02	1	0.01	1	0.01	0	-	6	0.01
1515900	355 South Mill Street	1	0.02	2	0.01	2	0.01	0	-	9	0.01

**SCHEDULE B - SCHEDULE OF ASSESSMENTS FOR FUTURE MAINTENANCE
BEAVER CREEK DRAIN, SOUTH TRIBUTARY, TOWN OF FORT ERIE**

Roll No.	Property Address/Description	REACH 6		REACH 7		REACH 8		REACH 9		GRAND TOTAL	
		4+100 to 4+480		4+480 to 5+430		5+430 to 6+600		0+000 to -0+230		\$	%
		\$	%	\$	%	\$	%	\$	%	\$	%
1516000	359 South Mill Street	1	0.02	1	0.01	1	0.01	0	-	6	0.01
1516100	365 South Mill Street	1	0.02	1	0.01	1	0.01	0	-	6	0.01
1517301	354 Bertie Place	1	0.02	1	0.01	1	0.01	0	-	6	0.01
1517400	311 Bertie Place	1	0.02	2	0.01	2	0.01	0	-	8	0.01
1517500	329 Bertie Place	1	0.02	1	0.01	1	0.01	0	-	6	0.01
1517600	335 Bertie Place	1	0.02	1	0.01	1	0.01	0	-	6	0.01
1517700	343 Bertie Place	1	0.02	1	0.01	1	0.01	0	-	6	0.01
1517800	349 Bertie Place	1	0.02	1	0.01	1	0.01	0	-	16	0.02
1517900	355 Bertie Place	1	0.02	1	0.01	1	0.01	0	-	6	0.01
1518000	320 Bellevue Boulevard	1	0.02	1	0.01	1	0.01	0	-	6	0.01
1518100	332 Bellevue Boulevard	1	0.02	2	0.01	3	0.02	0	-	11	0.01
1518101	340 Bellevue Boulevard	1	0.02	1	0.01	1	0.01	0	-	6	0.01
1518200	350 Bellevue Boulevard	1	0.02	1	0.01	1	0.01	0	-	6	0.01
1518300	354 Bellevue Boulevard	1	0.02	1	0.01	1	0.01	0	-	6	0.01
1518400	323 Bellevue Boulevard	1	0.02	1	0.01	1	0.01	0	-	6	0.01
1518500	329 Bellevue Boulevard	1	0.02	1	0.01	1	0.01	0	-	6	0.01
1518600	335 Bellevue Boulevard	1	0.02	1	0.01	1	0.01	0	-	6	0.01
1518700	343 Bellevue Boulevard	1	0.02	1	0.01	1	0.01	0	-	6	0.01
1518800	347 Bellevue Boulevard	1	0.02	1	0.01	1	0.01	0	-	6	0.01
1518900	353 Bellevue Boulevard	1	0.02	1	0.01	1	0.01	0	-	6	0.01
1519000	318 Thornwood Avenue	1	0.02	1	0.01	1	0.01	0	-	6	0.01
1519100	328 Thornwood Avenue	1	0.02	2	0.01	2	0.01	0	-	9	0.01
1519200	340 Thornwood Avenue	1	0.02	3	0.02	3	0.02	0	-	12	0.01
1519203	350 Thornwood Avenue	1	0.02	1	0.01	1	0.01	0	-	6	0.01
1519300	354 Thornwood Avenue	1	0.02	1	0.01	1	0.01	0	-	6	0.01
1519302	311 Thornwood Avenue	1	0.02	2	0.01	2	0.01	0	-	9	0.01
1519400	319 Thornwood Avenue	1	0.02	2	0.01	2	0.01	0	-	8	0.01
1519500	327 Thornwood Avenue	1	0.02	1	0.01	1	0.01	0	-	6	0.01
1519600	333 Thornwood Avenue	1	0.02	1	0.01	1	0.01	0	-	6	0.01
1519700	339 Thornwood Avenue	1	0.02	2	0.01	2	0.01	0	-	9	0.01
1519800	355 Thornwood Avenue	1	0.02	1	0.01	1	0.01	0	-	6	0.01
1519902	347 Thornwood Avenue	1	0.02	1	0.01	1	0.01	0	-	6	0.01
1520100	104 Gorham Road	3	0.05	5	0.03	5	0.03	0	-	23	0.02
1520200	120 Gorham Road	2	0.04	3	0.02	3	0.02	0	-	14	0.01
1520400	130 Gorham Road	1	0.02	1	0.01	1	0.01	0	-	6	0.01
1520500	0 Gorham Road	1	0.02	1	0.01	1	0.01	0	-	6	0.01
1520600	142 Gorham Road	1	0.02	1	0.01	1	0.01	0	-	6	0.01
1520700	148 Gorham Road	1	0.02	1	0.01	1	0.01	0	-	6	0.01
1520702	204 Gorham Road	1	0.02	1	0.01	1	0.01	0	-	6	0.01
1520704	210 Gorham Road	1	0.02	1	0.01	1	0.01	0	-	6	0.01
1520800	260-262 Gorham Road	2	0.04	4	0.03	4	0.02	0	-	18	0.02
1520835	Friendship Trail	0	-	0	-	37	0.21	0	-	37	0.04
1521000	308-310 Gorham Road	4	0.07	10	0.07	11	0.06	0	-	46	0.05
1521005	ID 1159152 South of 3867 Dominion Rd	1	0.02	1	0.01	1	0.01	0	-	6	0.01
1521400	3900 Farr Avenue	1	0.02	2	0.01	2	0.01	0	-	16	0.02
1521500	3949 Farr Avenue	3	0.05	6	0.04	7	0.04	0	-	60	0.06
1522100	97 Gorham Road	3	0.05	8	0.06	9	0.05	0	-	77	0.08
1522200	113 Gorham Road	1	0.02	2	0.01	2	0.01	0	-	20	0.02
1522201	119 Gorham Road	1	0.02	2	0.01	2	0.01	0	-	20	0.02
1522202	125 Gorham Road	1	0.02	2	0.01	2	0.01	0	-	20	0.02
1522300	129 Gorham Road	1	0.02	1	0.01	1	0.01	0	-	11	0.01
1522500	145 Gorham Road	1	0.02	2	0.01	3	0.02	0	-	23	0.02
1522800	171 Gorham Road	66	1.16	156	1.09	181	1.03	0	-	1,514	1.49
1522900	185 Gorham Road	1	0.02	3	0.02	4	0.02	0	-	31	0.03
1523000	195 Gorham Road	1	0.02	1	0.01	1	0.01	0	-	11	0.01
1523001	203 Gorham Road	1	0.02	1	0.01	1	0.01	0	-	11	0.01
1523100	213 Gorham Road	1	0.02	1	0.01	1	0.01	0	-	12	0.01
1523120	207 Gorham Road	1	0.02	1	0.01	1	0.01	0	-	11	0.01
1523200	225 Gorham Road	1	0.02	2	0.01	2	0.01	0	-	20	0.02
1523300	243 Gorham Road	6	0.11	13	0.09	15	0.09	0	-	128	0.13
1523500	275 Gorham Road	2	0.04	4	0.03	5	0.03	0	-	42	0.04
1523600	311 Gorham Road	13	0.23	31	0.22	36	0.20	0	-	223	0.22
1523700	337 Gorham Road	1	0.02	3	0.02	3	0.02	0	-	20	0.02
1524000	Friendship Trail	14	0.25	32	0.22	37	0.21	0	-	4,509	4.42
1524102	3916 Farr Avenue	1	0.02	1	0.01	1	0.01	0	-	9	0.01
1524104	3920 Farr Avenue	5	0.09	11	0.08	13	0.07	0	-	107	0.11
1524109	3926 Farr Avenue	1	0.02	2	0.01	2	0.01	0	-	18	0.02
1524110	3934 Farr Avenue	1	0.02	1	0.01	1	0.01	0	-	9	0.01
1524111	3940 Farr Avenue	1	0.02	1	0.01	1	0.01	0	-	9	0.01
1524200	3956 Farr Avenue	2	0.04	4	0.03	5	0.03	0	-	44	0.04
1524201	3970 Farr Avenue	1	0.02	3	0.02	4	0.02	0	-	32	0.03
1524202	3976 Farr Avenue	6	0.11	14	0.10	16	0.09	0	-	136	0.13
1524300	4040 Farr Avenue	52	0.91	122	0.85	141	0.80	0	-	1,178	1.16
1524400	4102 Michener Road	60	1.05	142	0.99	164	0.93	0	-	4,773	4.68
1600100	3722 Dominion Road	1	0.02	1	0.01	1	0.01	0	-	6	0.01
1600200	3728 Dominion Road	1	0.02	1	0.01	1	0.01	0	-	6	0.01
1600300	3736 Dominion Road	1	0.02	1	0.01	1	0.01	0	-	6	0.01
1600400	3742 Dominion Road	1	0.02	1	0.01	1	0.01	0	-	6	0.01
1600500	3748 Dominion Road	1	0.02	1	0.01	1	0.01	0	-	6	0.01
1600501	3756 Dominion Road	1	0.02	1	0.01	1	0.01	0	-	6	0.01
1600600	3762 Dominion Road	1	0.02	1	0.01	2	0.01	0	-	7	0.01
1600700	3768 Dominion Road	1	0.02	1	0.01	1	0.01	0	-	6	0.01
1600800	3774 Dominion Road	1	0.02	1	0.01	1	0.01	0	-	6	0.01
1600900	3780 Dominion Road	1	0.02	1	0.01	1	0.01	0	-	6	0.01
1601000	3796 Dominion Road	1	0.02	1	0.01	1	0.01	0	-	7	0.01
1601100	3800 Dominion Road	1	0.02	1	0.01	1	0.01	0	-	6	0.01
1601101	3808 Dominion Road	1	0.02	1	0.01	1	0.01	0	-	6	0.01
1601200	3816 Dominion Road	1	0.02	1	0.01	1	0.01	0	-	6	0.01
1601300	3822 Dominion Road	1	0.02	1	0.01	1	0.01	0	-	6	0.01
1601400	3840 Dominion Road	1	0.02	3	0.02	3	0.02	0	-	12	0.01
1601600	3860 Dominion Road	2	0.04	4	0.03	4	0.02	0	-	18	0.02

**SCHEDULE B - SCHEDULE OF ASSESSMENTS FOR FUTURE MAINTENANCE
BEAVER CREEK DRAIN, SOUTH TRIBUTARY, TOWN OF FORT ERIE**

Roll No.	Property Address/Description	REACH 6		REACH 7		REACH 8		REACH 9		GRAND TOTAL	
		4+100 to 4+480		4+480 to 5+430		5+430 to 6+600		0+000 to -0+230		\$	%
		\$	%	\$	%	\$	%	\$	%	\$	%
1601700	3768 Summit Avenue	1	0.02	1	0.01	1	0.01	0	-	6	0.01
1601800	3774 Summit Avenue	1	0.02	1	0.01	1	0.01	0	-	6	0.01
1601900	3780 Summit Avenue	1	0.02	1	0.01	1	0.01	0	-	6	0.01
1602000	487 Bellevue Boulevard	1	0.02	3	0.02	3	0.02	0	-	13	0.01
1602001	3806 Summit Avenue	1	0.02	2	0.01	2	0.01	0	-	9	0.01
1602002	3814 Summit Avenue	1	0.02	2	0.01	2	0.01	0	-	9	0.01
1602003	3822 Summit Avenue	1	0.02	2	0.01	2	0.01	0	-	8	0.01
1602004	3830 Summit Avenue	1	0.02	1	0.01	1	0.01	0	-	6	0.01
1602005	3838 Summit Avenue	1	0.02	1	0.01	1	0.01	0	-	6	0.01
1602007	3848 Summit Avenue	1	0.02	1	0.01	1	0.01	0	-	7	0.01
1602008	3723 Hazel Street	1	0.02	1	0.01	1	0.01	0	-	7	0.01
1602009	3854 Summit Avenue	1	0.02	1	0.01	1	0.01	0	-	7	0.01
1602010	3733 Hazel Street	1	0.02	1	0.01	1	0.01	0	-	7	0.01
1602011	3860 Summit Avenue	1	0.02	1	0.01	1	0.01	0	-	7	0.01
1602100	3743 Hazel Street	1	0.02	1	0.01	1	0.01	0	-	7	0.01
1602200	3751 Hazel Street	1	0.02	1	0.01	1	0.01	0	-	7	0.01
1602300	3759 Hazel Street	1	0.02	1	0.01	1	0.01	0	-	6	0.01
1602400	3769 Hazel Street	1	0.02	2	0.01	2	0.01	0	-	10	0.01
1602401	510 Bellevue Boulevard	1	0.02	2	0.01	2	0.01	0	-	9	0.01
1602500	503 Bellevue Boulevard	1	0.02	1	0.01	1	0.01	0	-	6	0.01
1602501	505 Bellevue Boulevard	1	0.02	1	0.01	1	0.01	0	-	6	0.01
1602502	507 Bellevue Boulevard	1	0.02	1	0.01	1	0.01	0	-	6	0.01
1602503	509-5 Bellevue Boulevard	1	0.02	1	0.01	1	0.01	0	-	6	0.01
1602504	511-4 Bellevue Boulevard	1	0.02	1	0.01	1	0.01	0	-	6	0.01
1602505	513-3 Bellevue Boulevard	1	0.02	1	0.01	1	0.01	0	-	6	0.01
1602506	515-2 Bellevue Boulevard	1	0.02	1	0.01	1	0.01	0	-	6	0.01
1602507	517-1 Bellevue Boulevard	1	0.02	1	0.01	1	0.01	0	-	6	0.01
1602508	Hazel Street	1	0.02	1	0.01	2	0.01	0	-	7	0.01
1602600	516 Hazel Street	1	0.02	1	0.01	1	0.01	0	-	6	0.01
1602700	514 Hazel Court	1	0.02	1	0.01	1	0.01	0	-	6	0.01
1602800	510 Hazel Court	1	0.02	2	0.01	2	0.01	0	-	10	0.01
1602900	500 Hazel Court	1	0.02	2	0.01	2	0.01	0	-	10	0.01
1603000	511 Hazel Court	1	0.02	2	0.01	3	0.02	0	-	11	0.01
1603100	513 Hazel Court	1	0.02	1	0.01	1	0.01	0	-	6	0.01
1603200	515 Hazel Street	1	0.02	1	0.01	1	0.01	0	-	6	0.01
1603201	3855 Hazel Street	1	0.02	1	0.01	1	0.01	0	-	6	0.01
1603300	Hazel Court	1	0.02	2	0.01	2	0.01	0	-	9	0.01
1603400	3770 Hazel Street	11	0.19	25	0.17	29	0.16	0	-	120	0.12
1603500	3804 Hazel Street	1	0.02	1	0.01	2	0.01	0	-	7	0.01
1603600	3796 Hazel Street	1	0.02	1	0.01	2	0.01	0	-	7	0.01
1603700	3816 Hazel Street	1	0.02	2	0.01	2	0.01	0	-	8	0.01
1603800	3820 Hazel Street	1	0.02	2	0.01	2	0.01	0	-	8	0.01
1603801	3826 Hazel Street	1	0.02	2	0.01	2	0.01	0	-	8	0.01
1603900	3834 Hazel Street	1	0.02	2	0.01	2	0.01	0	-	8	0.01
1604000	3842 Hazel Street	1	0.02	2	0.01	2	0.01	0	-	8	0.01
1604100	3850 Hazel Street	1	0.02	2	0.01	2	0.01	0	-	8	0.01
1604106	3858 Hazel Street	1	0.02	1	0.01	1	0.01	0	-	6	0.01
1604200	3815 Pearl Street	1	0.02	2	0.01	2	0.01	0	-	8	0.01
1604300	3819 Pearl Street	1	0.02	2	0.01	2	0.01	0	-	8	0.01
1604400	3825 Pearl Street	1	0.02	2	0.01	2	0.01	0	-	8	0.01
1604500	3833 Pearl Street	1	0.02	2	0.01	2	0.01	0	-	8	0.01
1604600	3841 Pearl Street	1	0.02	2	0.01	2	0.01	0	-	8	0.01
1604700	3849 Pearl Street	1	0.02	2	0.01	2	0.01	0	-	8	0.01
1604706	3859 Pearl Street	1	0.02	1	0.01	1	0.01	0	-	6	0.01
1604800	3796 Pearl Street	1	0.02	2	0.01	2	0.01	0	-	8	0.01
1604900	3804 Pearl Street	1	0.02	2	0.01	2	0.01	0	-	8	0.01
1604901	3812 Pearl Street	1	0.02	2	0.01	2	0.01	0	-	8	0.01
1605000	3818 Pearl Street	1	0.02	2	0.01	2	0.01	0	-	8	0.01
1605100	595 Bellevue Boulevard	11	0.19	26	0.18	30	0.17	0	-	124	0.12
1605200	3834 Pearl Street	1	0.02	3	0.02	3	0.02	0	-	13	0.01
1605300	3842 Pearl Street	2	0.04	4	0.03	5	0.03	0	-	20	0.02
1605400	3850 Pearl Street	1	0.02	2	0.01	3	0.02	0	-	111	0.11
1605500	3858 Pearl Street	1	0.02	2	0.01	2	0.01	0	-	110	0.11
1605600	3667 Nigh Road	2	0.04	4	0.03	5	0.03	0	-	20	0.02
1605700	3679 Nigh Road	1	0.02	3	0.02	3	0.02	0	-	13	0.01
1605800	3687 Nigh Road	1	0.02	3	0.02	3	0.02	0	-	13	0.01
1605900	3695 Nigh Road	1	0.02	3	0.02	3	0.02	0	-	13	0.01
1606000	3715 Nigh Road	2	0.04	4	0.03	4	0.02	0	-	17	0.02
1606100	3713 Nigh Road	2	0.04	4	0.03	4	0.02	0	-	17	0.02
1606101	3725 Nigh Road	2	0.04	4	0.03	4	0.02	0	-	18	0.02
1606200	Nigh Road	2	0.04	4	0.03	4	0.02	0	-	18	0.02
1606300	3741-3743 Nigh Road	2	0.04	6	0.04	7	0.04	0	-	25	0.02
1606400	3747 Nigh Road	1	0.02	1	0.01	1	0.01	0	-	5	0.00
1606402	3755 Nigh Road	1	0.02	1	0.01	2	0.01	0	-	6	0.01
1606500	3773 Nigh Road	12	0.21	29	0.20	33	0.19	0	-	132	0.13
1606600	3783 Nigh Road	1	0.02	3	0.02	3	0.02	0	-	12	0.01
1606700	3803 Nigh Road	7	0.12	16	0.11	19	0.11	0	-	2,277	2.23
1606800	3777 Nigh Road	1	0.02	1	0.01	1	0.01	0	-	6	0.01
1606900	3827 Nigh Road	1	0.02	3	0.02	3	0.02	0	-	113	0.11
1607000	3835 Nigh Road	1	0.02	1	0.01	1	0.01	0	-	6	0.01
1607100	3843 Nigh Road	2	0.04	4	0.03	5	0.03	0	-	121	0.12
1607501	529 Ridge Road North	1	0.02	2	0.01	2	0.01	0	-	10	0.01
1607502	533 Ridge Road North	3	0.05	6	0.04	7	0.04	0	-	29	0.03
1607503	549 Ridge Road North	3	0.05	6	0.04	7	0.04	0	-	30	0.03
1607504	553 Ridge Road North	2	0.04	4	0.03	5	0.03	0	-	21	0.02
1607505	563 Ridge Road North	4	0.07	9	0.06	11	0.06	0	-	44	0.04
1607506	575 Ridge Road North	1	0.02	1	0.01	1	0.01	0	-	6	0.01
1607507	583 Ridge Road North	1	0.02	1	0.01	1	0.01	0	-	6	0.01
1607508	593 Ridge Road North	1	0.02	3	0.02	3	0.02	0	-	12	0.01
1607509	603 Ridge Road North	1	0.02	3	0.02	3	0.02	0	-	12	0.01
1607510	613 Ridge Road North	3	0.05	8	0.06	9	0.05	0	-	36	0.04

**SCHEDULE B - SCHEDULE OF ASSESSMENTS FOR FUTURE MAINTENANCE
BEAVER CREEK DRAIN, SOUTH TRIBUTARY, TOWN OF FORT ERIE**

Roll No.	Property Address/Description	REACH 6		REACH 7		REACH 8		REACH 9		GRAND TOTAL	
		4+100 to 4+480		4+480 to 5+430		5+430 to 6+600		0+000 to -0+230		\$	%
		\$	%	\$	%	\$	%	\$	%	\$	%
1607511	619 Ridge Road North	1	0.02	1	0.01	1	0.01	0	-	6	0.01
1607512	633 Ridge Road North	1	0.02	2	0.01	2	0.01	0	-	10	0.01
1607513	651 Ridge Road North	7	0.12	15	0.10	18	0.10	0	-	74	0.07
1607514	667 Ridge Road North	2	0.04	5	0.03	6	0.03	0	-	24	0.02
1607515	671 Ridge Road North	1	0.02	2	0.01	2	0.01	0	-	10	0.01
1607516	677 Ridge Road North	1	0.02	2	0.01	3	0.02	0	-	11	0.01
1607517	689 Ridge Road North	1	0.02	3	0.02	3	0.02	0	-	13	0.01
1607518	699 Ridge Road North	1	0.02	2	0.01	2	0.01	0	-	8	0.01
1607519	707 Ridge Road North	1	0.02	2	0.01	2	0.01	0	-	9	0.01
1607520	641 Ridge Road North	1	0.02	2	0.01	3	0.02	0	-	11	0.01
1607521	587 Ridge Road North	1	0.02	1	0.01	1	0.01	0	-	6	0.01
1607600	399 North Mill Street	1	0.02	2	0.01	2	0.01	0	-	8	0.01
1607602	407 North Mill Street	1	0.02	2	0.01	2	0.01	0	-	8	0.01
1607700	413 North Mill Street	1	0.02	2	0.01	2	0.01	0	-	8	0.01
1607800	421 North Mill Street	1	0.02	2	0.01	2	0.01	0	-	8	0.01
1607900	427 North Mill Street	1	0.02	2	0.01	2	0.01	0	-	8	0.01
1608000	431-433 North Mill Street	1	0.02	1	0.01	1	0.01	0	-	6	0.01
1608100	437 North Mill Street	1	0.02	1	0.01	1	0.01	0	-	6	0.01
1608200	441 North Mill Street	1	0.02	1	0.01	1	0.01	0	-	6	0.01
1608300	447 North Mill Street	1	0.02	1	0.01	2	0.01	0	-	7	0.01
1608400	453 North Mill Street	1	0.02	1	0.01	2	0.01	0	-	7	0.01
1608500	457 North Mill Street	1	0.02	1	0.01	2	0.01	0	-	7	0.01
1608600	463 North Mill Street	1	0.02	1	0.01	2	0.01	0	-	7	0.01
1608700	473 North Mill Street	1	0.02	1	0.01	2	0.01	0	-	7	0.01
1608800	479 North Mill Street	1	0.02	1	0.01	2	0.01	0	-	7	0.01
1608900	485 North Mill Street	1	0.02	1	0.01	2	0.01	0	-	7	0.01
1609000	491 North Mill Street	1	0.02	1	0.01	1	0.01	0	-	6	0.01
1609100	499 North Mill Street	1	0.02	2	0.01	2	0.01	0	-	8	0.01
1609200	505 North Mill Street	1	0.02	2	0.01	2	0.01	0	-	8	0.01
1609400	400 Glenwood Drive	1	0.02	1	0.01	1	0.01	0	-	6	0.01
1609500	410 Glenwood Drive	1	0.02	1	0.01	1	0.01	0	-	6	0.01
1609600	420 Glenwood Drive	1	0.02	1	0.01	1	0.01	0	-	6	0.01
1609601	428 Glenwood Drive	1	0.02	1	0.01	1	0.01	0	-	6	0.01
1609700	434 Glenwood Drive	1	0.02	1	0.01	1	0.01	0	-	6	0.01
1609800	Glenwood Drive	1	0.02	1	0.01	1	0.01	0	-	6	0.01
1609900	442 Glenwood Drive	1	0.02	1	0.01	1	0.01	0	-	6	0.01
1610000	460 Glenwood Drive	1	0.02	2	0.01	2	0.01	0	-	9	0.01
1610100	470 Glenwood Drive	1	0.02	1	0.01	1	0.01	0	-	6	0.01
1610200	480 Glenwood Drive	1	0.02	1	0.01	1	0.01	0	-	6	0.01
1610300	484 Glenwood Drive	1	0.02	1	0.01	1	0.01	0	-	6	0.01
1610400	494 Glenwood Drive	1	0.02	3	0.02	3	0.02	0	-	13	0.01
1610500	401 Glenwood Drive	1	0.02	1	0.01	1	0.01	0	-	6	0.01
1610600	409 Glenwood Drive	1	0.02	1	0.01	1	0.01	0	-	6	0.01
1610700	417 Glenwood Drive	1	0.02	1	0.01	1	0.01	0	-	6	0.01
1610800	427 Glenwood Drive	1	0.02	1	0.01	1	0.01	0	-	6	0.01
1610900	433 Glenwood Drive	1	0.02	1	0.01	1	0.01	0	-	6	0.01
1611000	443 Glenwood Drive	1	0.02	1	0.01	1	0.01	0	-	6	0.01
1611100	455 Glenwood Drive	1	0.02	1	0.01	1	0.01	0	-	6	0.01
1611200	459 Glenwood Drive	1	0.02	1	0.01	1	0.01	0	-	6	0.01
1611300	469 Glenwood Drive	1	0.02	1	0.01	1	0.01	0	-	6	0.01
1611400	485 Glenwood Drive	1	0.02	2	0.01	2	0.01	0	-	8	0.01
1611500	493 Glenwood Drive	1	0.02	3	0.02	3	0.02	0	-	12	0.01
1611600	396 Belleview Boulevard	1	0.02	1	0.01	1	0.01	0	-	6	0.01
1611700	402 Belleview Boulevard	1	0.02	1	0.01	1	0.01	0	-	6	0.01
1611800	408 Belleview Boulevard	1	0.02	1	0.01	1	0.01	0	-	6	0.01
1611900	416 Belleview Boulevard	1	0.02	1	0.01	1	0.01	0	-	6	0.01
1612000	420 Belleview Boulevard	1	0.02	1	0.01	1	0.01	0	-	6	0.01
1612100	426 Belleview Boulevard	1	0.02	1	0.01	1	0.01	0	-	6	0.01
1612200	432 Belleview Boulevard	1	0.02	2	0.01	2	0.01	0	-	10	0.01
1612300	442 Belleview Boulevard	1	0.02	2	0.01	2	0.01	0	-	10	0.01
1612400	452 Belleview Boulevard	1	0.02	1	0.01	1	0.01	0	-	6	0.01
1612500	458 Belleview Boulevard	1	0.02	1	0.01	1	0.01	0	-	6	0.01
1612600	466 Belleview Boulevard	1	0.02	1	0.01	1	0.01	0	-	6	0.01
1612700	3775 Summit Avenue	1	0.02	1	0.01	1	0.01	0	-	6	0.01
1612800	3767 Summit Avenue	1	0.02	1	0.01	1	0.01	0	-	6	0.01
1612900	500 Belleview Boulevard	1	0.02	3	0.02	4	0.02	0	-	15	0.01
1613001	395 Belleview Boulevard	1	0.02	1	0.01	1	0.01	0	-	6	0.01
1613100	403 Belleview Boulevard	1	0.02	1	0.01	1	0.01	0	-	6	0.01
1613200	407 Belleview Boulevard	1	0.02	1	0.01	1	0.01	0	-	6	0.01
1613300	413 Belleview Boulevard	1	0.02	1	0.01	1	0.01	0	-	6	0.01
1613400	421 Belleview Boulevard	1	0.02	1	0.01	1	0.01	0	-	6	0.01
1613500	427 Belleview Boulevard	1	0.02	1	0.01	1	0.01	0	-	6	0.01
1613600	433 Belleview Boulevard	1	0.02	1	0.01	1	0.01	0	-	6	0.01
1613700	439 Belleview Boulevard	1	0.02	2	0.01	2	0.01	0	-	8	0.01
1613800	449 Belleview Boulevard	1	0.02	2	0.01	2	0.01	0	-	8	0.01
1613900	455 Belleview Boulevard	1	0.02	2	0.01	2	0.01	0	-	8	0.01
1614000	461 Belleview Boulevard	1	0.02	2	0.01	2	0.01	0	-	8	0.01
1614100	469 Belleview Boulevard	1	0.02	1	0.01	1	0.01	0	-	6	0.01
1614200	545 Belleview Boulevard	1	0.02	1	0.01	2	0.01	0	-	7	0.01
1614300	551 Belleview Boulevard	1	0.02	1	0.01	2	0.01	0	-	7	0.01
1614400	559 Belleview Boulevard	1	0.02	1	0.01	2	0.01	0	-	7	0.01
1614500	400 Belleair Boulevard	1	0.02	1	0.01	1	0.01	0	-	6	0.01
1614501	406 Belleair Boulevard	1	0.02	1	0.01	1	0.01	0	-	6	0.01
1614502	412 Belleair Boulevard	1	0.02	1	0.01	1	0.01	0	-	6	0.01
1614503	418 Belleair Boulevard	1	0.02	1	0.01	1	0.01	0	-	6	0.01
1614600	424 Belleair Boulevard	1	0.02	1	0.01	1	0.01	0	-	6	0.01
1614601	430 Belleair Boulevard	1	0.02	1	0.01	1	0.01	0	-	6	0.01
1614602	436 Belleair Boulevard	1	0.02	1	0.01	1	0.01	0	-	6	0.01
1614603	442 Belleair Boulevard	1	0.02	1	0.01	1	0.01	0	-	6	0.01
1614604	448 Belleair Boulevard	1	0.02	1	0.01	1	0.01	0	-	6	0.01
1614700	454 Belleair Boulevard	1	0.02	1	0.01	1	0.01	0	-	6	0.01

**SCHEDULE B - SCHEDULE OF ASSESSMENTS FOR FUTURE MAINTENANCE
BEAVER CREEK DRAIN, SOUTH TRIBUTARY, TOWN OF FORT ERIE**

Roll No.	Property Address/Description	REACH 6		REACH 7		REACH 8		REACH 9		GRAND TOTAL	
		4+100 to 4+480		4+480 to 5+430		5+430 to 6+600		0+000 to -0+230		\$	%
		\$	%	\$	%	\$	%	\$	%	\$	%
1614701	460 Belleair Boulevard	1	0.02	1	0.01	1	0.01	0	-	6	0.01
1614702	466 Belleair Boulevard	1	0.02	1	0.01	1	0.01	0	-	6	0.01
1614703	472 Belleair Boulevard	1	0.02	1	0.01	1	0.01	0	-	6	0.01
1614800	401 Belleair Boulevard	1	0.02	1	0.01	1	0.01	0	-	6	0.01
1614801	407 Belleair Boulevard	1	0.02	1	0.01	1	0.01	0	-	6	0.01
1614802	413 Belleair Boulevard	1	0.02	1	0.01	1	0.01	0	-	6	0.01
1614803	419 Belleair Boulevard	1	0.02	1	0.01	1	0.01	0	-	6	0.01
1614900	425 Belleair Boulevard	1	0.02	1	0.01	1	0.01	0	-	6	0.01
1614901	431 Belleair Boulevard	1	0.02	1	0.01	1	0.01	0	-	6	0.01
1614902	437 Belleair Boulevard	1	0.02	1	0.01	1	0.01	0	-	6	0.01
1614903	443 Belleair Boulevard	1	0.02	1	0.01	1	0.01	0	-	6	0.01
1614904	449 Belleair Boulevard	1	0.02	1	0.01	1	0.01	0	-	6	0.01
1615000	455 Belleair Boulevard	1	0.02	1	0.01	1	0.01	0	-	6	0.01
1615001	461 Belleair Boulevard	1	0.02	1	0.01	1	0.01	0	-	6	0.01
1615002	467 Belleair Boulevard	1	0.02	1	0.01	1	0.01	0	-	6	0.01
1615003	473 Belleair Boulevard	1	0.02	1	0.01	1	0.01	0	-	6	0.01
1615100	398 Gorham Road	1	0.02	1	0.01	2	0.01	0	-	7	0.01
1615101	404 Gorham Road	1	0.02	1	0.01	1	0.01	0	-	6	0.01
1615200	410 Gorham Road	1	0.02	2	0.01	2	0.01	0	-	10	0.01
1615202	422 Gorham Road	1	0.02	2	0.01	2	0.01	0	-	8	0.01
1615300	430 Gorham Road	1	0.02	2	0.01	2	0.01	0	-	8	0.01
1615301	436 Gorham Road	1	0.02	1	0.01	1	0.01	0	-	6	0.01
1615400	440 Gorham Road	1	0.02	1	0.01	1	0.01	0	-	6	0.01
1615500	446 Gorham Road	1	0.02	1	0.01	1	0.01	0	-	6	0.01
1615600	452 Gorham Road	1	0.02	1	0.01	1	0.01	0	-	6	0.01
1615700	460 Gorham Road	1	0.02	1	0.01	1	0.01	0	-	6	0.01
1615800	464 Gorham Road	1	0.02	1	0.01	1	0.01	0	-	6	0.01
1615900	472 Gorham Road	1	0.02	1	0.01	1	0.01	0	-	6	0.01
1616000	482 Gorham Road	1	0.02	1	0.01	1	0.01	0	-	6	0.01
1616100	498 Gorham Road	1	0.02	3	0.02	3	0.02	0	-	13	0.01
1616200	508 Gorham Road	1	0.02	2	0.01	2	0.01	0	-	9	0.01
1616300	3861 Hazel Street	1	0.02	1	0.01	1	0.01	0	-	6	0.01
1616400	3864 Hazel Street	1	0.02	1	0.01	1	0.01	0	-	6	0.01
1616500	Gorham Road	1	0.02	2	0.01	2	0.01	0	-	9	0.01
1616600	550 Gorham Road	1	0.02	1	0.01	1	0.01	0	-	6	0.01
1616700	3865 Pearl Street	1	0.02	1	0.01	1	0.01	0	-	6	0.01
1616800	3862 Pearl Street	1	0.02	2	0.01	3	0.02	0	-	211	0.21
1616802	3866 Pearl Street	1	0.02	1	0.01	1	0.01	0	-	6	0.01
1616900	Gorham Road	1	0.02	1	0.01	1	0.01	0	-	6	0.01
1617000	614 Gorham Road	1	0.02	2	0.01	2	0.01	0	-	8	0.01
1617100	624 Gorham Road	1	0.02	2	0.01	2	0.01	0	-	9	0.01
1617200	634 Gorham Road	1	0.02	2	0.01	3	0.02	0	-	11	0.01
1617300	644 Gorham Road	1	0.02	3	0.02	4	0.02	0	-	215	0.21
1617400	654 Gorham Road	1	0.02	3	0.02	4	0.02	0	-	15	0.01
1617500	664 Gorham Road	1	0.02	2	0.01	3	0.02	0	-	11	0.01
1617590	674 Gorham Road	1	0.02	2	0.01	2	0.01	0	-	9	0.01
1617600	3855 Nigh Road	2	0.04	4	0.03	5	0.03	0	-	20	0.02
1617700	359 Gorham Road	2	0.04	4	0.03	4	0.02	0	-	26	0.03
1617800	369 Gorham Road	1	0.02	2	0.01	3	0.02	0	-	16	0.02
1617900	379 Gorham Road	5	0.09	13	0.09	15	0.09	0	-	90	0.09
1618000	389 Gorham Road	3	0.05	8	0.06	9	0.05	0	-	56	0.05
1618100	399 Gorham Road	2	0.04	5	0.03	6	0.03	0	-	35	0.03
1618101	409 Gorham Road	3	0.05	6	0.04	7	0.04	0	-	44	0.04
1618200	425 Gorham Road	2	0.04	6	0.04	6	0.03	0	-	39	0.04
1618300	435 Gorham Road	3	0.05	7	0.05	9	0.05	0	-	52	0.05
1618400	455 Gorham Road	6	0.11	15	0.10	17	0.10	0	-	104	0.10
1618500	467 Gorham Road	1	0.02	2	0.01	2	0.01	0	-	15	0.01
1618700	487 Gorham Road	1	0.02	3	0.02	3	0.02	0	-	18	0.02
1618800	3975 Nigh Road	63	1.11	147	1.03	171	0.97	0	-	3,837	3.77
1618801	645 Gorham Road	5	0.09	12	0.08	13	0.07	0	-	78	0.08
1618802	665 Gorham Road	54	0.95	127	0.89	147	0.84	0	-	596	0.58
1618900	3933 Nigh Road	1	0.02	2	0.01	3	0.02	0	-	9	0.01
1619000	3923 Nigh Road	1	0.02	2	0.01	3	0.02	0	-	9	0.01
1619100	3947 Nigh Road	1	0.02	2	0.01	2	0.01	0	-	8	0.01
1619200	3955 Nigh Road	1	0.02	2	0.01	2	0.01	0	-	8	0.01
1619400	Nigh Road	1	0.02	1	0.01	1	0.01	0	-	5	0.00
1619700	3983 Nigh Road	1	0.02	1	0.01	2	0.01	0	-	6	0.01
1619800	4001 Nigh Road	4	0.07	9	0.06	11	0.06	0	-	56	0.05
1619900	3880 Christina Court	1	0.02	1	0.01	1	0.01	0	-	8	0.01
1619902	3886 Christina Court	1	0.02	1	0.01	1	0.01	0	-	8	0.01
1619904	3892 Christina Court	1	0.02	1	0.01	1	0.01	0	-	8	0.01
1619906	3898 Christina Court	1	0.02	1	0.01	1	0.01	0	-	8	0.01
1619908	3904 Christina Court	1	0.02	1	0.01	1	0.01	0	-	8	0.01
1619910	3910 Christina Court	1	0.02	2	0.01	2	0.01	0	-	13	0.01
1619912	3916 Christina Court	1	0.02	1	0.01	1	0.01	0	-	8	0.01
1619914	3922 Christina Court	1	0.02	1	0.01	1	0.01	0	-	8	0.01
1619916	3928 Christina Court	1	0.02	1	0.01	1	0.01	0	-	8	0.01
1619918	3934 Christina Court	1	0.02	3	0.02	3	0.02	0	-	18	0.02
1619920	3940 Christina Court	1	0.02	2	0.01	2	0.01	0	-	13	0.01
1619922	3933 Christina Court	1	0.02	1	0.01	1	0.01	0	-	9	0.01
1619924	3927 Christina Court	1	0.02	1	0.01	1	0.01	0	-	8	0.01
1619926	3921 Christina Court	1	0.02	1	0.01	1	0.01	0	-	9	0.01
1619928	3887 Christina Court	1	0.02	1	0.01	2	0.01	0	-	10	0.01
1619930	3881 Christina Court	1	0.02	1	0.01	1	0.01	0	-	9	0.01
1619932	561 Gorham Road	1	0.02	1	0.01	1	0.01	0	-	8	0.01
1619934	555 Gorham Road	1	0.02	1	0.01	1	0.01	0	-	8	0.01
1619936	549 Gorham Road	1	0.02	1	0.01	1	0.01	0	-	8	0.01
1619938	543 Gorham Road	1	0.02	1	0.01	1	0.01	0	-	8	0.01
1619940	3880 Hazel Street	1	0.02	1	0.01	1	0.01	0	-	8	0.01
1619942	3886 Hazel Street	1	0.02	1	0.01	1	0.01	0	-	8	0.01
1619944	530 Carrie Avenue	1	0.02	1	0.01	1	0.01	0	-	8	0.01

**SCHEDULE B - SCHEDULE OF ASSESSMENTS FOR FUTURE MAINTENANCE
BEAVER CREEK DRAIN, SOUTH TRIBUTARY, TOWN OF FORT ERIE**

Roll No.	Property Address/Description	REACH 6		REACH 7		REACH 8		REACH 9		GRAND TOTAL	
		4+100 to 4+480		4+480 to 5+430		5+430 to 6+600		0+000 to -0+230		\$	%
		\$	%	\$	%	\$	%	\$	%	\$	%
1619946	536 Carrie Avenue	1	0.02	1	0.01	1	0.01	0	-	8	0.01
1619948	542 Carrie Avenue	1	0.02	2	0.01	2	0.01	0	-	13	0.01
1619950	547 Carrie Avenue	1	0.02	1	0.01	1	0.01	0	-	9	0.01
1619952	541 Carrie Avenue	1	0.02	1	0.01	1	0.01	0	-	9	0.01
1619954	535 Carrie Avenue	0	-	1	0.01	1	0.01	0	-	6	0.01
1619956	529 Carrie Avenue	0	-	1	0.01	1	0.01	0	-	6	0.01
1619958	523 Carrie Avenue	0	-	1	0.01	1	0.01	0	-	6	0.01
1619960	517 Carrie Avenue	0	-	1	0.01	1	0.01	0	-	6	0.01
1619962	511 Carrie Avenue	0	-	1	0.01	1	0.01	0	-	6	0.01
1619964	507 Carrie Avenue	0	-	1	0.01	1	0.01	0	-	6	0.01
1619966	501 Carrie Avenue	0	-	1	0.01	1	0.01	0	-	6	0.01
1619968	495 Carrie Avenue	0	-	1	0.01	1	0.01	0	-	6	0.01
1619970	489 Carrie Avenue	0	-	1	0.01	1	0.01	0	-	6	0.01
1619972	483 Carrie Avenue	0	-	1	0.01	1	0.01	0	-	6	0.01
1619974	477 Carrie Avenue	0	-	1	0.01	1	0.01	0	-	6	0.01
1619976	471 Carrie Avenue	0	-	1	0.01	1	0.01	0	-	6	0.01
1619978	465 Carrie Avenue	0	-	1	0.01	1	0.01	0	-	6	0.01
1619980	466 Carrie Avenue	0	-	1	0.01	1	0.01	0	-	6	0.01
1619982	472 Carrie Avenue	0	-	1	0.01	1	0.01	0	-	6	0.01
1619984	486 Carrie Avenue	0	-	1	0.01	1	0.01	0	-	6	0.01
1619986	490 Carrie Avenue	0	-	1	0.01	1	0.01	0	-	6	0.01
1619988	496 Carrie Avenue	0	-	1	0.01	1	0.01	0	-	6	0.01
1619990	502 Carrie Avenue	0	-	1	0.01	1	0.01	0	-	6	0.01
1619992	508 Carrie Avenue	0	-	1	0.01	1	0.01	0	-	6	0.01
1619994	3899 Hazel Street	0	-	1	0.01	1	0.01	0	-	6	0.01
1619996	3893 Hazel Street	0	-	1	0.01	1	0.01	0	-	6	0.01
1619998	3887 Hazel Street	0	-	1	0.01	1	0.01	0	-	6	0.01
1620000	3881 Hazel Street	0	-	1	0.01	1	0.01	0	-	6	0.01
1620002	507 Gorham Road	1	0.02	1	0.01	1	0.01	0	-	9	0.01
1620004	501 Gorham Road	1	0.02	1	0.01	1	0.01	0	-	9	0.01
1620006	Carrie Avenue	1	0.02	2	0.01	3	0.02	0	-	16	0.02
1620050	Gorham Road	1	0.02	3	0.02	4	0.02	0	-	23	0.02
1620100	Gorham Road	3	0.05	8	0.06	9	0.05	0	-	956	0.94
1620200	497 Gorham Road	1	0.02	1	0.01	1	0.01	0	-	9	0.01
1755500	4269 Michener Road	10	0.18	24	0.17	28	0.16	0	-	231	0.23
1755600	Schooley Road	30	0.53	71	0.50	82	0.47	0	-	688	0.68
1755700	4337 Michener Road	0	-	0	-	0	-	0	-	0	0.00
1755800	4471 Michener Road	0	-	0	-	0	-	0	-	0	0.00
1755900	4495 Michener Road	5	0.09	12	0.08	13	0.07	0	-	113	0.11
1826400	172 Cherry Hill Boulevard North	141	2.47	331	2.31	384	2.18	1,000	38.46	9,107	8.94
1826500	179 Cherry Hill Boulevard North	87	1.53	204	1.43	236	1.34	36	1.38	2,009	1.97
1826501	Michener Road	53	0.93	125	0.87	145	0.82	175	6.73	1,385	1.36
1826510	4480 Michener Road	75	1.32	176	1.23	204	1.16	232	8.92	1,939	1.90
1826600	4548 Michener Road	24	0.42	56	0.39	65	0.37	78	3.00	619	0.61
1826700	4640 Michener Road	7	0.12	17	0.12	20	0.11	24	0.92	189	0.19
1831400	4019 Nigh Road	64	1.12	150	1.05	173	0.98	0	-	4,058	3.98
1831500	4129 Nigh Road	63	1.11	148	1.03	171	0.97	0	-	3,050	2.99
1831600	Nigh Road	37	0.65	88	0.62	101	0.57	0	-	622	0.61
1831700	Nigh Road	38	0.67	90	0.63	105	0.60	0	-	643	0.63
1831800	Nigh Road	78	1.37	183	1.28	212	1.20	0	-	1,300	1.28
1831900	4295 Nigh Road	1	0.02	3	0.02	4	0.02	0	-	23	0.02
1832000	4309 Nigh Road	2	0.04	4	0.03	4	0.02	0	-	28	0.03
1832100	4327 Nigh Road	31	0.54	72	0.50	83	0.47	0	-	511	0.50
1832300	4351 Nigh Road	2	0.04	5	0.03	5	0.03	0	-	33	0.03
1832400	4379 Nigh Road	11	0.19	26	0.18	30	0.17	0	-	185	0.18
1832600	Cherry Hill Boulevard North	3	0.05	7	0.05	9	0.05	0	-	53	0.05
1832600	Cherry Hill Boulevard North	44	0.77	103	0.72	120	0.68	0	-	734	0.72
1832700	4499 Nigh Road	4	0.07	9	0.06	10	0.06	0	-	62	0.06
1840000	Friendship Trail	5	0.09	12	0.08	13	0.07	0	-	104	0.10
2426010	3460 Nigh Road	3	0.05	7	0.05	9	0.05	0	-	26	0.03
2426200	801 Burleigh Road North	3	0.05	7	0.05	8	0.05	0	-	18	0.02
2426201	865 Burleigh Road North	6	0.11	14	0.10	16	0.09	0	-	36	0.04
2426235	1005 Burleigh Road North	2	0.04	5	0.03	5	0.03	0	-	12	0.01
2426300	983 Burleigh Road North	1	0.02	1	0.01	2	0.01	0	-	4	0.00
2426400	986 Ridge Road North	16	0.28	38	0.27	44	0.25	0	-	98	0.10
2426600	3397 Garrison Road	7	0.12	16	0.11	19	0.11	0	-	42	0.04
2426700	Garrison Road	4	0.07	8	0.06	10	0.06	0	-	22	0.02
2426800	3445 Garrison Road	3	0.05	6	0.04	7	0.04	0	-	16	0.02
2427100	3478 Nigh Road	6	0.11	15	0.10	17	0.10	0	-	38	0.04
2427150	3500 Nigh Road	3	0.05	7	0.05	8	0.05	0	-	18	0.02
2427200	722 Ridge Road North	3	0.05	8	0.06	9	0.05	0	-	20	0.02
2427205	0 Nigh Road	1	0.02	3	0.02	3	0.02	0	-	7	0.01
2427210	3520 Nigh Road	1	0.02	3	0.02	4	0.02	0	-	8	0.01
2427300	740 Ridge Road North	2	0.04	4	0.03	4	0.02	0	-	10	0.01
2427400	758 Ridge Road North	2	0.04	4	0.03	4	0.02	0	-	10	0.01
2427402	780 Ridge Road North	9	0.16	21	0.15	25	0.14	0	-	55	0.05
2427600	750 Ridge Road North	3	0.05	8	0.06	9	0.05	0	-	20	0.02
2427700	798 Ridge Road North	8	0.14	18	0.13	21	0.12	0	-	47	0.05
2427900	820 Ridge Road North	1	0.02	3	0.02	3	0.02	0	-	7	0.01
2428000	828 Ridge Road North	2	0.04	5	0.03	6	0.03	0	-	13	0.01
2428100	840 Ridge Road North	5	0.09	11	0.08	12	0.07	0	-	28	0.03
2428200	846 Ridge Road North	1	0.02	1	0.01	2	0.01	0	-	4	0.00
2428400	866 Ridge Road North	6	0.11	15	0.10	17	0.10	0	-	38	0.04
2428500	880 Ridge Road North	4	0.07	10	0.07	12	0.07	0	-	26	0.03
2428600	890 Ridge Road North	2	0.04	5	0.03	5	0.03	0	-	12	0.01
2428601	920 Ridge Road North	6	0.11	13	0.09	15	0.09	0	-	34	0.03
2428602	940 Ridge Road North	3	0.05	7	0.05	9	0.05	0	-	19	0.02
2428700	960 Ridge Road North	3	0.05	7	0.05	8	0.05	0	-	18	0.02
2428701	980 Ridge Road North	2	0.04	6	0.04	7	0.04	0	-	15	0.01
2428710	990 Ridge Road North	3	0.05	7	0.05	8	0.05	0	-	18	0.02
2428711	1000 Ridge Road North	2	0.04	6	0.04	7	0.04	0	-	15	0.01

**SCHEDULE B - SCHEDULE OF ASSESSMENTS FOR FUTURE MAINTENANCE
BEAVER CREEK DRAIN, SOUTH TRIBUTARY, TOWN OF FORT ERIE**

Roll No.	Property Address/Description	REACH 6		REACH 7		REACH 8		REACH 9		GRAND TOTAL	
		4+100 to 4+480		4+480 to 5+430		5+430 to 6+600		0+000 to -0+230		\$ %	
		\$	%	\$	%	\$	%	\$	%	\$	%
2428800	1022-1036 Ridge Road North	4	0.07	9	0.06	10	0.06	0	-	23	0.02
2428900	3644 Ridge Road North	1	0.02	3	0.02	3	0.02	0	-	7	0.01
2429000	737 Ridge Road North	1	0.02	3	0.02	4	0.02	0	-	8	0.01
2429100	789 Ridge Road North	6	0.11	15	0.10	17	0.10	0	-	38	0.04
2429101	811 Ridge Road North	5	0.09	12	0.08	14	0.08	0	-	31	0.03
2429200	757-763 Ridge Road North	2	0.04	4	0.03	4	0.02	0	-	10	0.01
2429201	773 Ridge Road North	1	0.02	3	0.02	3	0.02	0	-	7	0.01
2429400	827 Ridge Road North	2	0.04	5	0.03	6	0.03	0	-	13	0.01
2429500	847 Ridge Road North	2	0.04	4	0.03	4	0.02	0	-	10	0.01
2429800	Ridge Road North	1	0.02	1	0.01	1	0.01	0	-	3	0.00
2429900	865 Ridge Road North	1	0.02	1	0.01	1	0.01	0	-	3	0.00
2430100	869 Ridge Road North	3	0.05	7	0.05	8	0.05	0	-	18	0.02
2430200	Ridge Road North	1	0.02	1	0.01	1	0.01	0	-	3	0.00
2430300	883 Ridge Road North	1	0.02	2	0.01	2	0.01	0	-	5	0.00
2430400	Ridge Road North	60	1.05	141	0.99	163	0.93	0	-	367	0.36
2430600	955 Ridge Road North	1	0.02	3	0.02	3	0.02	0	-	7	0.01
2430700	933 Ridge Road North	1	0.02	3	0.02	3	0.02	0	-	7	0.01
2430800	959 Ridge Road North	3	0.05	7	0.05	8	0.05	0	-	18	0.02
2430900	Ridge Road North	1	0.02	3	0.02	3	0.02	0	-	7	0.01
2431000	945 Ridge Road North	1	0.02	3	0.02	3	0.02	0	-	7	0.01
2431100	983 Ridge Road North	4	0.07	10	0.07	12	0.07	0	-	26	0.03
2431200	993 Ridge Road North	2	0.04	4	0.03	4	0.02	0	-	10	0.01
2431300	1043 Ridge Road North	6	0.11	14	0.10	16	0.09	0	-	36	0.04
2431400	1051 Ridge Road North	1	0.02	3	0.02	3	0.02	0	-	7	0.01
2431500	3660 Nigh Road	1	0.02	3	0.02	3	0.02	0	-	7	0.01
2431600	3666 Nigh Road	1	0.02	2	0.01	2	0.01	0	-	5	0.00
2431700	3674 Nigh Road	1	0.02	2	0.01	3	0.02	0	-	7	0.01
2431800	3680 Nigh Road	1	0.02	2	0.01	3	0.02	0	-	7	0.01
2431900	3690 Nigh Road	1	0.02	2	0.01	3	0.02	0	-	8	0.01
2432000	3696 Nigh Road	1	0.02	3	0.02	3	0.02	0	-	10	0.01
2432100	3706 Nigh Road	67	1.18	158	1.10	182	1.03	0	-	410	0.40
2432200	3712 Nigh Road	1	0.02	2	0.01	3	0.02	0	-	9	0.01
2432300	3730 Nigh Road	2	0.04	5	0.03	6	0.03	0	-	20	0.02
2432301	3828 Nigh Road	1	0.02	1	0.01	2	0.01	0	-	6	0.01
2432400	3800 Nigh Road	58	1.02	137	0.96	159	0.90	0	-	379	0.37
2432401	792 Gorham Road	5	0.09	11	0.08	12	0.07	0	-	438	0.43
2432404	342 Gorham Road	6	0.11	15	0.10	17	0.10	0	-	1,351	1.33
2432450	3800 Nigh Road	7	0.12	17	0.12	19	0.11	0	-	1,265	1.24
2432500	710 Gorham Road	3	0.05	7	0.05	8	0.05	0	-	28	0.03
2432600	726 Gorham Road	3	0.05	8	0.06	9	0.05	0	-	30	0.03
2432800	3551 Garrison Road	5	0.09	12	0.08	14	0.08	0	-	31	0.03
2432900	3545 Garrison Road	2	0.04	4	0.03	5	0.03	0	-	11	0.01
2433000	3589 Garrison Road	4	0.07	9	0.06	11	0.06	0	-	24	0.02
2433100	3625 Garrison Road	1	0.02	3	0.02	4	0.02	0	-	8	0.01
2433200	3633 Garrison Road	2	0.04	5	0.03	5	0.03	0	-	12	0.01
2433300	3649 Garrison Road	2	0.04	5	0.03	5	0.03	0	-	12	0.01
2433400	3659 Garrison Road	6	0.11	15	0.10	17	0.10	0	-	38	0.04
2433500	3671 Garrison Road	4	0.07	9	0.06	11	0.06	0	-	24	0.02
2433600	Garrison Road	2	0.04	5	0.03	5	0.03	0	-	12	0.01
2433700	Garrison Road	1,135	19.91	82	0.57	95	0.54	0	-	1,312	1.29
2433800	3701-3705 Garrison Road	1	0.02	3	0.02	3	0.02	0	-	7	0.01
2433900	1025 Gorham Road	6	0.11	15	0.10	17	0.10	0	-	552	0.54
2434100	3615 Garrison Road	5	0.09	13	0.09	15	0.09	0	-	33	0.03
2434200	Gorham Road	123	2.16	289	2.02	334	1.90	0	-	2,558	2.51
2434201	3977 Garrison Road	9	0.16	20	0.14	23	0.13	0	-	70	0.07
2434300	3888 Nigh Road	1	0.02	3	0.02	3	0.02	0	-	10	0.01
2434301	703 Gorham Road	23	0.40	53	0.37	62	0.35	0	-	209	0.21
2434400	711 Gorham Road	1	0.02	2	0.01	3	0.02	0	-	8	0.01
2434500	721 Gorham Road	1	0.02	2	0.01	3	0.02	0	-	8	0.01
2434700	741 Gorham Road	2	0.04	5	0.03	6	0.03	0	-	17	0.02
2434800	749 Gorham Road	1	0.02	2	0.01	2	0.01	0	-	7	0.01
2434900	Nigh Road	114	2.00	268	1.87	311	1.77	0	-	1,053	1.03
2435100	3910 Nigh Road	1	0.02	2	0.01	3	0.02	0	-	8	0.01
2435200	3920 Nigh Road	2	0.04	5	0.03	5	0.03	0	-	16	0.02
2435300	3934 Nigh Road	2	0.04	4	0.03	5	0.03	0	-	15	0.01
2435400	Cauthard Road	56	0.98	131	0.92	152	0.86	0	-	459	0.45
2435500	Garrison Road	1	0.02	1	0.01	1	0.01	0	-	4	0.00
2435600	Garrison Road	1	0.02	1	0.01	2	0.01	0	-	5	0.00
2435700	3911 Garrison Road	1	0.02	2	0.01	3	0.02	0	-	8	0.01
2435800	3921 Garrison Road	1	0.02	2	0.01	3	0.02	0	-	8	0.01
2435900	Garrison Road	1	0.02	2	0.01	2	0.01	0	-	7	0.01
2436000	868 Cauthard Road	7	0.12	16	0.11	18	0.10	0	-	56	0.05
2436100	928 Cauthard Road	2	0.04	4	0.03	4	0.02	0	-	13	0.01
2436200	942 Cauthard Road	2	0.04	5	0.03	6	0.03	0	-	17	0.02
2436300	996 Cauthard Road	8	0.14	18	0.13	21	0.12	0	-	63	0.06
2436301	1022 Cauthard Road	2	0.04	5	0.03	6	0.03	0	-	18	0.02
2436600	Garrison Road	0	-	1	0.01	1	0.01	0	-	2	0.00
2436800	3166-3202 Garrison Road	0	-	55	0.38	64	0.36	0	-	119	0.12
2436900	3310 Garrison Road	0	-	2	0.01	3	0.02	0	-	5	0.00
2437000	3320 Garrison Road	0	-	2	0.01	2	0.01	0	-	4	0.00
2437100	3388 Garrison Road	0	-	26	0.18	31	0.18	0	-	57	0.06
2437400	1240 Ridge Road North	0	-	40	0.28	46	0.26	0	-	86	0.08
2437402	1230 Ridge Road North	0	-	5	0.03	6	0.03	0	-	11	0.01
2437405	1208 Ridge Road North	0	-	5	0.03	6	0.03	0	-	11	0.01
2437410	1224 Ridge Road North	0	-	8	0.06	9	0.05	0	-	17	0.02
2437500	3195 Bertie Street	0	-	34	0.24	39	0.22	0	-	73	0.07
2437501	1340 Ridge Road North	0	-	19	0.13	23	0.13	0	-	42	0.04
2437502	1250 Ridge Road North	0	-	14	0.10	17	0.10	0	-	31	0.03
2437503	3283 Bertie Street	0	-	24	0.17	28	0.16	0	-	52	0.05
2437600	3590-3600 Garrison Road	0	-	7	0.05	8	0.05	0	-	15	0.01
2437800	3570 Garrison Road	0	-	183	1.28	96	0.55	0	-	279	0.27

**SCHEDULE B - SCHEDULE OF ASSESSMENTS FOR FUTURE MAINTENANCE
BEAVER CREEK DRAIN, SOUTH TRIBUTARY, TOWN OF FORT ERIE**

Roll No.	Property Address/Description	REACH 6		REACH 7		REACH 8		REACH 9		GRAND TOTAL	
		4+100 to 4+480		4+480 to 5+430		5+430 to 6+600		0+000 to -0+230		\$	%
		\$	%	\$	%	\$	%	\$	%	\$	%
2437801	3474 Garrison Road	0	-	16	0.11	18	0.10	0	-	34	0.03
2437900	1098 Ridge Road North	0	-	3	0.02	4	0.02	0	-	7	0.01
2438000	3444-3452 Garrison Road	0	-	17	0.12	19	0.11	0	-	36	0.04
2438100	1107 Ridge Road North	0	-	9	0.06	10	0.06	0	-	19	0.02
2438200	1113 Ridge Road North	0	-	3	0.02	3	0.02	0	-	6	0.01
2438300	1108 Ridge Road North	0	-	5	0.03	6	0.03	0	-	11	0.01
2438400	1116 Ridge Road North	0	-	10	0.07	11	0.06	0	-	21	0.02
2438500	1126 Ridge Road North	0	-	2	0.01	3	0.02	0	-	5	0.00
2438600	1141 Ridge Road North	0	-	682	4.77	95	0.54	0	-	777	0.76
2438700	1155 Ridge Road North	0	-	10	0.07	11	0.06	0	-	21	0.02
2438800	1173 Ridge Road North	0	-	2	0.01	2	0.01	0	-	4	0.00
2438900	1198 Ridge Road North	0	-	42	0.29	49	0.28	0	-	91	0.09
2438905	1150 Ridge Road North	0	-	5	0.03	5	0.03	0	-	10	0.01
2438910	1160 Ridge Road North	0	-	5	0.03	6	0.03	0	-	11	0.01
2438912	0 Ridge Road North	0	-	12	0.08	14	0.08	0	-	26	0.03
2439000	1177 Ridge Road North	0	-	2	0.01	2	0.01	0	-	4	0.00
2439100	1201 Ridge Road North	0	-	6	0.04	7	0.04	0	-	13	0.01
2439200	1209 Ridge Road North	0	-	5	0.03	5	0.03	0	-	10	0.01
2439300	1219 Ridge Road North	0	-	12	0.08	14	0.08	0	-	26	0.03
2439400	3435 Bertie Street	0	-	1,834	12.83	271	1.54	0	-	2,105	2.07
2439402	1335 Ridge Road North	0	-	8	0.06	9	0.05	0	-	17	0.02
2439404	1305 Ridge Road North	0	-	5	0.03	6	0.03	0	-	11	0.01
2439406	1275 Ridge Road North	0	-	5	0.03	6	0.03	0	-	11	0.01
2439408	1235 Ridge Road North	0	-	6	0.04	7	0.04	0	-	13	0.01
2439500	1154 Gorham Road	0	-	1,100	7.69	116	0.66	0	-	1,216	1.19
2439600	1107 Gorham Road	0	-	10	0.07	12	0.07	0	-	22	0.02
2439601	Garrison Road	0	-	7	0.05	8	0.05	0	-	15	0.01
2439700	3970 Garrison Road	0	-	221	1.55	256	1.45	0	-	477	0.47
2439800	3847 Bertie Street	0	-	12	0.08	14	0.08	0	-	26	0.03
2439801	Bertie Street	0	-	223	1.56	259	1.47	0	-	482	0.47
2439900	1194 Gorham Road	0	-	6	0.04	7	0.04	0	-	13	0.01
2440000	1204 Gorham Road	0	-	6	0.04	7	0.04	0	-	13	0.01
2440100	1218 Gorham Road	0	-	7	0.05	8	0.05	0	-	15	0.01
2440200	1232 Gorham Road	0	-	4	0.03	5	0.03	0	-	9	0.01
2440300	1244 Gorham Road	0	-	4	0.03	4	0.02	0	-	8	0.01
2440400	1252 Gorham Road	0	-	4	0.03	4	0.02	0	-	8	0.01
2440500	1262 Gorham Road	0	-	4	0.03	4	0.02	0	-	8	0.01
2440600	1274 Gorham Road	0	-	4	0.03	4	0.02	0	-	8	0.01
2440700	Bertie Street	0	-	1	0.01	1	0.01	0	-	2	0.00
2440800	3769 Bertie Street	0	-	3	0.02	3	0.02	0	-	6	0.01
2440900	3777 Bertie Street	0	-	3	0.02	3	0.02	0	-	6	0.01
2441000	3787 Bertie Street	0	-	3	0.02	3	0.02	0	-	6	0.01
2441200	3807 Bertie Street	0	-	5	0.03	6	0.03	0	-	11	0.01
2441300	Gorham Road	0	-	3	0.02	4	0.02	0	-	7	0.01
2441400	1213 Gorham Road	0	-	4	0.03	5	0.03	0	-	9	0.01
2441500	3731 Bertie Street	0	-	12	0.08	14	0.08	0	-	26	0.03
2441501	3731 Bertie Street	0	-	13	0.09	15	0.09	0	-	28	0.03
2500100	912 Cherry Hill Boulevard North	3	0.05	7	0.05	8	0.05	0	-	24	0.02
2500100	912 Cherry Hill Boulevard North	15	0.26	36	0.25	41	0.23	0	-	125	0.12
2500100	912 Cherry Hill Boulevard North	261	4.58	614	4.29	712	4.05	0	-	2,149	2.11
2500300	4346 Nigh Road	11	0.19	26	0.18	31	0.18	0	-	98	0.10
2500400	755 Cherry Hill Boulevard North	2	0.04	4	0.03	5	0.03	0	-	15	0.01
2500500	773 Cherry Hill Boulevard North	2	0.04	4	0.03	5	0.03	0	-	15	0.01
2500600	791 Cherry Hill Boulevard North	3	0.05	7	0.05	9	0.05	0	-	26	0.03
2500700	Cherry Hill Boulevard North	3	0.05	8	0.06	9	0.05	0	-	27	0.03
2500905	971 Cherry Hill Boulevard North	1	0.02	2	0.01	2	0.01	0	-	6	0.01
2501000	985 Cherry Hill Boulevard North	1	0.02	2	0.01	3	0.02	0	-	8	0.01
2504300	1069 Ott Road	0	-	18	0.13	21	0.12	0	-	39	0.04
2504400	1095 Ott Road	1	0.02	3	0.02	3	0.02	0	-	10	0.01
2505100	4106 Garrison Road	0	-	2	0.01	2	0.01	0	-	4	0.00
2505200	Garrison Road	0	-	1	0.01	1	0.01	0	-	2	0.00
2505400	4140 Garrison Road	0	-	1	0.01	1	0.01	0	-	2	0.00
2821800	1351 Ridge Road North	0	-	0	-	13	0.07	0	-	13	0.01
2821802	1361 Ridge Road North	0	-	0	-	8	0.05	0	-	8	0.01
2821804	1377 Ridge Road North	0	-	0	-	10	0.06	0	-	10	0.01
2821806	1389 Ridge Road North	0	-	0	-	12	0.07	0	-	12	0.01
2821900	1386 Ridge Road North	0	-	0	-	20	0.11	0	-	20	0.02
2822000	3276 Bertie Street	0	-	0	-	24	0.14	0	-	24	0.02
2822201	0 Teal Road	0	-	0	-	36	0.20	0	-	36	0.04
2822302	1417 Ridge Road North	0	-	0	-	10	0.06	0	-	10	0.01
2822304	1437 Ridge Road North	0	-	0	-	87	0.49	0	-	87	0.09
2900100	3350 Bertie Street	0	-	0	-	1,016	5.77	0	-	1,016	1.00
2900101	Stevensville Road East	0	-	0	-	1,450	8.24	0	-	1,450	1.42
2900200	Bertie Street	0	-	0	-	3	0.02	0	-	3	0.00
2900300	1500 Stevensville Road	0	-	0	-	2,530	14.38	0	-	2,530	2.48
2900310	1700 Stevensville Road	0	-	0	-	838	4.76	0	-	838	0.82
3000100	Bertie Street	0	-	0	-	5	0.03	0	-	5	0.00
3000200	3756 Bertie Street	0	-	0	-	3	0.02	0	-	3	0.00
3000225	3750 Bertie Street	0	-	0	-	6	0.03	0	-	6	0.01
3000300	3776 Bertie Street	0	-	0	-	3	0.02	0	-	3	0.00
3000400	Gorham Road	0	-	0	-	4	0.02	0	-	4	0.00
3000500	1377 Stevensville Road	0	-	0	-	12	0.07	0	-	12	0.01
3000900	Bertie Street	0	-	0	-	47	0.27	0	-	47	0.05
3001000	3800 Bertie Street	0	-	0	-	38	0.22	0	-	38	0.04
3001100	3838 Bertie Street	0	-	0	-	40	0.23	0	-	40	0.04
3001200	Bertie Street	0	-	0	-	39	0.22	0	-	39	0.04
3001300	3888 Bertie Street	0	-	0	-	32	0.18	0	-	32	0.03
3001400	3930 Bertie Street	0	-	0	-	29	0.16	0	-	29	0.03
3001500	3966 Bertie Street	0	-	0	-	27	0.15	0	-	27	0.03
3001600	Bertie Street	0	-	0	-	22	0.13	0	-	22	0.02
3001800	Stevensville Road	0	-	0	-	1	0.01	0	-	1	0.00

**SCHEDULE B - SCHEDULE OF ASSESSMENTS FOR FUTURE MAINTENANCE
BEAVER CREEK DRAIN, SOUTH TRIBUTARY, TOWN OF FORT ERIE**

Roll No.	Property Address/Description	REACH 6		REACH 7		REACH 8		REACH 9		GRAND TOTAL	
		4+100 to 4+480		4+480 to 5+430		5+430 to 6+600		0+000 to -0+230		\$	%
		\$	%	\$	%	\$	%	\$	%	\$	%
3001900	Stevensville Road	0	-	0	-	1	0.01	0	-	1	0.00
3002000	Stevensville Road	0	-	0	-	1	0.01	0	-	1	0.00
3002100	Stevensville Road	0	-	0	-	1	0.01	0	-	1	0.00
3002200	Stevensville Road	0	-	0	-	1	0.01	0	-	1	0.00
3002300	Stevensville Road	0	-	0	-	1	0.01	0	-	1	0.00
3002400	1577 Stevensville Road West	0	-	0	-	1	0.01	0	-	1	0.00
3002500	Gilmore Road	0	-	0	-	1	0.01	0	-	1	0.00
3002900	1525 Stevensville Road	0	-	0	-	202	1.15	0	-	202	0.20
3004200	1467 Stevensville Road	0	-	0	-	3	0.02	0	-	3	0.00
3004300	1477 Stevensville Road	0	-	0	-	2	0.01	0	-	2	0.00
3004400	1485 Stevensville Road	0	-	0	-	2	0.01	0	-	2	0.00
3004500	1495 Stevensville Road	0	-	0	-	2	0.01	0	-	2	0.00
3004600	1505 Stevensville Road	0	-	0	-	3	0.02	0	-	3	0.00
3004700	1513 Stevensville Road	0	-	0	-	3	0.02	0	-	3	0.00
3004800	Stevensville Road West	0	-	0	-	2	0.01	0	-	2	0.00
3004900	Stevensville Road West	0	-	0	-	1	0.01	0	-	1	0.00
3005000	Stevensville Road West	0	-	0	-	1	0.01	0	-	1	0.00
3005100	Stevensville Road West	0	-	0	-	1	0.01	0	-	1	0.00
3005200	Stevensville Road West	0	-	0	-	1	0.01	0	-	1	0.00
Total Assessments on Lands:		4,100	73.49	11,428	80.19	15,987	92.24	1,545	59.41	83,256	83.01
Highway 3 (Garr MTO		1,246	20.47	191	1.34	221	1.26	0	-	1,714	1.68
Belleair Boulevard Town of Fort Erie		5	0.09	12	0.08	14	0.08	0	-	57	0.06
Bellevue Boulevard Town of Fort Erie		12	0.21	29	0.20	34	0.19	0	-	139	0.14
Bertie Place Town of Fort Erie		1	0.02	1	0.01	1	0.01	0	-	4	0.00
Bertie Street Town of Fort Erie		0	-	800	5.59	93	0.53	0	-	893	0.88
Carrie Avenue Town of Fort Erie		4	0.07	9	0.06	11	0.06	0	-	66	0.06
Cauthard Road Town of Fort Erie		14	0.25	33	0.23	38	0.22	0	-	115	0.11
Cherry Hill Blvd Town of Fort Erie		45	0.79	106	0.74	123	0.70	14	0.54	724	0.71
Christina Court Town of Fort Erie		3	0.05	6	0.04	7	0.04	0	-	44	0.04
Derby Road Town of Fort Erie		0	-	1	0.01	1	0.01	0	-	4	0.00
Disher Street Town of Fort Erie		1	0.02	1	0.01	1	0.01	0	-	6	0.01
Dominion Road Region of Niagara		8	0.14	20	0.14	23	0.13	0	-	93	0.09
Elm Street Town of Fort Erie		1	0.02	1	0.01	1	0.01	0	-	6	0.01
Farr Avenue Town of Fort Erie		7	0.12	17	0.12	20	0.11	0	-	159	0.16
Glenwood Drive Town of Fort Erie		4	0.07	9	0.06	11	0.06	0	-	44	0.04
Gorham Road (Region of Niagara		58	1.02	174	1.22	288	0.95	0	-	4,166	4.09
Hazel Court Town of Fort Erie		1	0.02	2	0.01	3	0.02	0	-	11	0.01
Hazel Street Town of Fort Erie		10	0.18	23	0.16	27	0.15	0	-	117	0.11
Hibbard Street Town of Fort Erie		2	0.04	6	0.04	7	0.04	0	-	27	0.03
Highland Drive Town of Fort Erie		1	0.02	1	0.01	1	0.01	0	-	6	0.01
Michener Road Town of Fort Erie		66	1.17	154	1.08	178	1.02	1,026	39.47	4,425	4.34
Nigh Road Town of Fort Erie		20	0.13	109	0.52	110	0.24	0	-	1,228	1.21
North Mill Street Town of Fort Erie		5	0.09	11	0.08	13	0.07	0	-	53	0.05
Ott Road Town of Fort Erie		0	-	12	0.08	13	0.07	0	-	25	0.02
Pearl Street Town of Fort Erie		4	0.07	8	0.06	10	0.06	0	-	41	0.04
Prospect Point R Town of Fort Erie		11	0.19	25	0.17	30	0.17	0	-	121	0.12
Rebstock Road Town of Fort Erie		2	0.04	5	0.03	6	0.03	0	-	49	0.05
Ridge Road North Town of Fort Erie		31	0.54	104	0.73	133	0.41	0	-	370	0.36
Schooley Road Town of Fort Erie		1	0.02	3	0.02	4	0.02	0	-	30	0.03
South Mill Street Town of Fort Erie		1	0.02	3	0.02	3	0.02	0	-	12	0.01
Stevensville Road Region of Niagara		0	-	913	6.38	60	0.34	0	-	973	0.95
Summit Avenue Town of Fort Erie		7	0.12	15	0.10	18	0.10	0	-	80	0.08
Thornwood Avenue Town of Fort Erie		3	0.05	7	0.05	8	0.05	0	-	33	0.03
Unnamed Road Town of Fort Erie		2	0.04	5	0.03	6	0.03	0	-	48	0.05
Unnamed Road Town of Fort Erie		7	0.12	17	0.12	20	0.11	14	0.54	181	0.18
Unopened Road Town of Fort Erie		2	0.04	5	0.03	6	0.03	0	-	13	0.01
Unopened Road Town of Fort Erie		0	-	0	-	19	0.11	0	-	19	0.02
Unopened Road Town of Fort Erie		13	0.23	30	0.21	35	0.20	1	0.04	2,518	2.47
Wallace Street Town of Fort Erie		1	0.02	2	0.01	2	0.01	0	-	9	0.01
Wilson Street Town of Fort Erie		1	0.02	2	0.01	2	0.01	0	-	9	0.01
Winger Road Town of Fort Erie		0	-	0	-	12	0.07	0	-	12	0.01
Total Assessments on Roads:		1,600	26.51	2,872	19.81	1,613	7.76	1,055	40.59	18,644	18.29
TOTAL ASSESSMENTS SOUTH TRIBUTARY:		5,700	100.00	14,300	100.00	17,600	100.00	2,600	100.00	101,900	101.30

Notes:

1. All lands above are in the geographic Township of Bertie in the Town of Fort Erie.
2. Section 21 of the Drainage Act, RSO 1990 requires that assessments be shown opposite each parcel of land and road affected. The affected parcels of land have been identified using the roll number from the last revised assessment roll for the Town. For convenience only, the owners' names as shown by the last revised assessment roll, has also been included.
3. See Drawing 1 for location of stations.
4. The dollar amounts shown are not amounts to be paid at this time. These amounts were used to create the percentages or portions that each parcel (property) and road will pay for any future maintenance repair and maintenance costs.

**SCHEDULE B - SCHEDULE OF ASSESSMENTS FOR FUTURE MAINTENANCE
BEAVER CREEK DRAIN, SOUTH TRIBUTARY, TOWN OF FORT ERIE**

Roll No.	Property Address/Description
1233500	0 Dominion Road
1234300	3469 Nigh Road
1234400	0 Nigh Road
1234500	3477 Nigh Road
1234600	3555 Nigh Road
1234700	3571 Nigh Road
1236000	472 Prospect Point Road North
1236100	480 Prospect Point Road North
1236300	494 Prospect Point Road North
1236400	518 Prospect Point Road North
1236500	508 Prospect Point Road North
1236600	526 Prospect Point Road North
1236700	536 Prospect Point Road North
1236800	548 Prospect Point Road North
1236805	556 Prospect Point Road North
1236900	564 Prospect Point Road North
1237000	574 Limestone Lane
1237100	576 Limestone Lane
1237200	578 Limestone Lane
1237300	580 Prospect Point Road North
1237400	596 Prospect Point Road North
1237500	602 Prospect Point Road North
1237600	620 Prospect Point Road North
1237700	630 Prospect Point Road North
1237800	638 Prospect Point Road North
1237801	Prospect Point Road North
1237900	646 Prospect Point Road North
1238000	3515 Nigh Road
1238100	652 Prospect Point Road North
1238101	Prospect Point Road North
1238200	668 Prospect Point Road North
1238202	676 Prospect Point Road North
1238300	684 Prospect Point Road North
1238400	690 Prospect Point Road North
1238500	696 Prospect Point Road North
1238600	702 Prospect Point Road North
1238700	708 Prospect Point Road North
1311900	3697-3699 Dominion Road
1312000	3705 Dominion Road
1312100	3711 Dominion Road
1312200	3721 Dominion Road
1319400	365-367 Ridge Road North
1319500	369-371 Ridge Road North
1320500	342 South Mill Street
1320600	344 South Mill Street
1320700	348 South Mill Street
1320800	356 South Mill Street
1401101	3625 Hazel Street
1401200	3635 Hazel Street
1401300	3641 Hazel Street
1401400	3653 Hazel Street
1401410	3703 Hazel Street
1401412	3711 Hazel Street
1401500	3610 Hazel Street
1401600	3624 Hazel Street
1401700	3632 Hazel Street
1401800	3640 Hazel Street
1401900	Hazel Street
1402000	3650 Hazel Street
1402100	Hazel Street
1402200	3660 Hazel Street
1402300	705 Prospect Point Road North
1402400	3623 Nigh Road
1403300	441 Prospect Point Road North
1403400	451 Prospect Point Road North
1403500	461 Prospect Point Road North
1403600	469 Prospect Point Road North
1403700	477 Prospect Point Road North
1403800	483 Prospect Point Road North
1403900	493 Prospect Point Road North
1404000	495 Prospect Point Road North
1404100	509 Prospect Point Road North
1404300	Prospect Point Road North
1404500	Prospect Point Road North
1404505	695 Prospect Point Road North
1404900	402 Ridge Road North
1405000	406 Ridge Road North
1405100	412 Ridge Road North
1405200	418 Ridge Road North
1405300	424 Ridge Road North
1405400	426 Ridge Road North
1405500	430 Ridge Road North
1405600	Ridge Road North
1405700	436 Ridge Road North
1406000	442 Ridge Road North
1406100	450 Ridge Road North
1406200	456 Ridge Road North
1406300	440-462 Ridge Road North
1406400	468 Ridge Road North
1406500	474 Ridge Road North
1406600	482 Ridge Road North

**SCHEDULE B - SCHEDULE OF ASSESSMENTS FOR FUTURE MAINTENANCE
BEAVER CREEK DRAIN, SOUTH TRIBUTARY, TOWN OF FORT ERIE**

Roll No.	Property Address/Description
1406601	488 Ridge Road North
1406700	492 Ridge Road North
1406800	496 Ridge Road North
1406900	502 Ridge Road North
1407000	504 Ridge Road North
1407100	512 Ridge Road North
1407200	524 Ridge Road North
1407300	532 Ridge Road North
1407400	546 Ridge Road North
1407500	576 Ridge Road North
1407800	668 Ridge Road North
1407801	Ridge Road North
1407900	704 Ridge Road North
1408000	3700 Dominion Road
1408100	3712 Dominion Road
1408200	3701 Wallace Street
1408300	3711 Wallace Street
1408400	3700 Wallace Street
1408500	462 North Mill Street
1408600	3701 Willson Street
1408601	3705 Willson Street
1408700	Willson Street
1409000	387-389 Ridge Road North
1409100	393-397 Ridge Road North
1409200	401 Ridge Road North
1409201	405-409 Ridge Road North
1409300	411 Ridge Road North
1409400	421 Ridge Road North
1409410	3694 Willson Street
1409500	431 Ridge Road North
1409600	439 Ridge Road North
1409700	447 Ridge Road North
1409800	3695 Wallace Street
1409900	455 Ridge Road North
1410000	461 Ridge Road North
1410100	469 Ridge Road North
1410200	477 Ridge Road North
1410300	495 Ridge Road North
1410400	499 Ridge Road North
1410500	505 Ridge Road North
1410600	511 Ridge Road North
1410605	400 North Mill Street
1410700	3704 Willson Street
1410705	3712 Willson Street
1410800	432 North Mill Street
1410801	440 North Mill Street
1410900	466 North Mill Street
1411000	474 North Mill Street
1411100	488 North Mill Street
1411200	492 North Mill Street
1411300	498 North Mill Street
1411302	504 North Mill Street
1501500	3840-3848 Farr Avenue
1501600	3866 Farr Avenue
1503000	3855 Highland Drive
1503100	3865 Highland Drive
1503105	156 Gorham Road
1504300	3858 Highland Drive
1504400	3866 Highland Drive
1505400	3855 Elm Street
1505500	3863 Elm Street
1506800	3852 Elm Street
1506900	3866 Elm Street
1507000	240 Gorham Road
1508302	3859 Disher Street
1508400	250 Gorham Road
1510400	294 Gorham Road
1510800	3790 Hibbard Street
1510900	3784 Hibbard Street
1511000	315 Belleview Boulevard
1511100	3810 Hibbard Street
1511200	3822 Hibbard Street
1511600	Sharpe Avenue
1511700	3743 Dominion Road
1511800	3753 Dominion Road
1511900	3759 Dominion Road
1512000	3769 Dominion Road
1512100	3777 Dominion Road
1512300	3789 Dominion Road
1512301	3801 Dominion Road
1512400	3807 Dominion Road
1512500	3815 Dominion Road
1512600	3823 Dominion Road
1512700	3839 Dominion Road
1512800	Dominion Road
1512900	3851 Dominion Road
1513000	3861 Dominion Road
1513100	3867 Dominion Road
1515600	339 South Mill Street
1515700	347 South Mill Street
1515900	355 South Mill Street

**SCHEDULE B - SCHEDULE OF ASSESSMENTS FOR FUTURE MAINTENANCE
BEAVER CREEK DRAIN, SOUTH TRIBUTARY, TOWN OF FORT ERIE**

Roll No.	Property Address/Description
1516000	359 South Mill Street
1516100	365 South Mill Street
1517301	354 Bertie Place
1517400	311 Bertie Place
1517500	329 Bertie Place
1517600	335 Bertie Place
1517700	343 Bertie Place
1517800	349 Bertie Place
1517900	355 Bertie Place
1518000	320 Bellevue Boulevard
1518100	332 Bellevue Boulevard
1518101	340 Bellevue Boulevard
1518200	350 Bellevue Boulevard
1518300	354 Bellevue Boulevard
1518400	323 Bellevue Boulevard
1518500	329 Bellevue Boulevard
1518600	335 Bellevue Boulevard
1518700	343 Bellevue Boulevard
1518800	347 Bellevue Boulevard
1518900	353 Bellevue Boulevard
1519000	318 Thornwood Avenue
1519100	328 Thornwood Avenue
1519200	340 Thornwood Avenue
1519203	350 Thornwood Avenue
1519300	354 Thornwood Avenue
1519302	311 Thornwood Avenue
1519400	319 Thornwood Avenue
1519500	327 Thornwood Avenue
1519600	333 Thornwood Avenue
1519700	339 Thornwood Avenue
1519800	355 Thornwood Avenue
1519902	347 Thornwood Avenue
1520100	104 Gorham Road
1520200	120 Gorham Road
1520400	130 Gorham Road
1520500	0 Gorham Road
1520600	142 Gorham Road
1520700	148 Gorham Road
1520702	204 Gorham Road
1520704	210 Gorham Road
1520800	260-262 Gorham Road
1520835	Friendship Trail
1521000	308-310 Gorham Road
1521005	ID 1159152 South of 3867 Dominion Rd
1521400	3900 Farr Avenue
1521500	3949 Farr Avenue
1522100	97 Gorham Road
1522200	113 Gorham Road
1522201	119 Gorham Road
1522202	125 Gorham Road
1522300	129 Gorham Road
1522500	145 Gorham Road
1522800	171 Gorham Road
1522900	185 Gorham Road
1523000	195 Gorham Road
1523001	203 Gorham Road
1523100	213 Gorham Road
1523120	207 Gorham Road
1523200	225 Gorham Road
1523300	243 Gorham Road
1523500	275 Gorham Road
1523600	311 Gorham Road
1523700	337 Gorham Road
1524000	Friendship Trail
1524102	3916 Farr Avenue
1524104	3920 Farr Avenue
1524109	3926 Farr Avenue
1524110	3934 Farr Avenue
1524111	3940 Farr Avenue
1524200	3956 Farr Avenue
1524201	3970 Farr Avenue
1524202	3976 Farr Avenue
1524300	4040 Farr Avenue
1524400	4102 Michener Road
1600100	3722 Dominion Road
1600200	3728 Dominion Road
1600300	3736 Dominion Road
1600400	3742 Dominion Road
1600500	3748 Dominion Road
1600501	3756 Dominion Road
1600600	3762 Dominion Road
1600700	3768 Dominion Road
1600800	3774 Dominion Road
1600900	3780 Dominion Road
1601000	3796 Dominion Road
1601100	3800 Dominion Road
1601101	3808 Dominion Road
1601200	3816 Dominion Road
1601300	3822 Dominion Road
1601400	3840 Dominion Road
1601600	3860 Dominion Road

**SCHEDULE B - SCHEDULE OF ASSESSMENTS FOR FUTURE MAINTENANCE
BEAVER CREEK DRAIN, SOUTH TRIBUTARY, TOWN OF FORT ERIE**

Roll No.	Property Address/Description
1601700	3768 Summit Avenue
1601800	3774 Summit Avenue
1601900	3780 Summit Avenue
1602000	487 Bellevue Boulevard
1602001	3806 Summit Avenue
1602002	3814 Summit Avenue
1602003	3822 Summit Avenue
1602004	3830 Summit Avenue
1602005	3838 Summit Avenue
1602007	3848 Summit Avenue
1602008	3723 Hazel Street
1602009	3854 Summit Avenue
1602010	3733 Hazel Street
1602011	3860 Summit Avenue
1602100	3743 Hazel Street
1602200	3751 Hazel Street
1602300	3759 Hazel Street
1602400	3769 Hazel Street
1602401	510 Bellevue Boulevard
1602500	503 Bellevue Boulevard
1602501	505 Bellevue Boulevard
1602502	507 Bellevue Boulevard
1602503	509-5 Bellevue Boulevard
1602504	511-4 Bellevue Boulevard
1602505	513-3 Bellevue Boulevard
1602506	515-2 Bellevue Boulevard
1602507	517-1 Bellevue Boulevard
1602508	Hazel Street
1602600	516 Hazel Street
1602700	514 Hazel Court
1602800	510 Hazel Court
1602900	500 Hazel Court
1603000	511 Hazel Court
1603100	513 Hazel Court
1603200	515 Hazel Street
1603201	3855 Hazel Street
1603300	Hazel Court
1603400	3770 Hazel Street
1603500	3804 Hazel Street
1603600	3796 Hazel Street
1603700	3816 Hazel Street
1603800	3820 Hazel Street
1603801	3826 Hazel Street
1603900	3834 Hazel Street
1604000	3842 Hazel Street
1604100	3850 Hazel Street
1604106	3858 Hazel Street
1604200	3815 Pearl Street
1604300	3819 Pearl Street
1604400	3825 Pearl Street
1604500	3833 Pearl Street
1604600	3841 Pearl Street
1604700	3849 Pearl Street
1604706	3859 Pearl Street
1604800	3796 Pearl Street
1604900	3804 Pearl Street
1604901	3812 Pearl Street
1605000	3818 Pearl Street
1605100	595 Bellevue Boulevard
1605200	3834 Pearl Street
1605300	3842 Pearl Street
1605400	3850 Pearl Street
1605500	3858 Pearl Street
1605600	3667 Nigh Road
1605700	3679 Nigh Road
1605800	3687 Nigh Road
1605900	3695 Nigh Road
1606000	3715 Nigh Road
1606100	3713 Nigh Road
1606101	3725 Nigh Road
1606200	Nigh Road
1606300	3741-3743 Nigh Road
1606400	3747 Nigh Road
1606402	3755 Nigh Road
1606500	3773 Nigh Road
1606600	3783 Nigh Road
1606700	3803 Nigh Road
1606800	3777 Nigh Road
1606900	3827 Nigh Road
1607000	3835 Nigh Road
1607100	3843 Nigh Road
1607501	529 Ridge Road North
1607502	533 Ridge Road North
1607503	549 Ridge Road North
1607504	553 Ridge Road North
1607505	563 Ridge Road North
1607506	575 Ridge Road North
1607507	583 Ridge Road North
1607508	593 Ridge Road North
1607509	603 Ridge Road North
1607510	613 Ridge Road North

**SCHEDULE B - SCHEDULE OF ASSESSMENTS FOR FUTURE MAINTENANCE
BEAVER CREEK DRAIN, SOUTH TRIBUTARY, TOWN OF FORT ERIE**

Roll No.	Property Address/Description
1607511	619 Ridge Road North
1607512	633 Ridge Road North
1607513	651 Ridge Road North
1607514	667 Ridge Road North
1607515	671 Ridge Road North
1607516	677 Ridge Road North
1607517	689 Ridge Road North
1607518	699 Ridge Road North
1607519	707 Ridge Road North
1607520	641 Ridge Road North
1607521	587 Ridge Road North
1607600	399 North Mill Street
1607602	407 North Mill Street
1607700	413 North Mill Street
1607800	421 North Mill Street
1607900	427 North Mill Street
1608000	431-433 North Mill Street
1608100	437 North Mill Street
1608200	441 North Mill Street
1608300	447 North Mill Street
1608400	453 North Mill Street
1608500	457 North Mill Street
1608600	463 North Mill Street
1608700	473 North Mill Street
1608800	479 North Mill Street
1608900	485 North Mill Street
1609000	491 North Mill Street
1609100	499 North Mill Street
1609200	505 North Mill Street
1609400	400 Glenwood Drive
1609500	410 Glenwood Drive
1609600	420 Glenwood Drive
1609601	428 Glenwood Drive
1609700	434 Glenwood Drive
1609800	Glenwood Drive
1609900	442 Glenwood Drive
1610000	460 Glenwood Drive
1610100	470 Glenwood Drive
1610200	480 Glenwood Drive
1610300	484 Glenwood Drive
1610400	494 Glenwood Drive
1610500	401 Glenwood Drive
1610600	409 Glenwood Drive
1610700	417 Glenwood Drive
1610800	427 Glenwood Drive
1610900	433 Glenwood Drive
1611000	443 Glenwood Drive
1611100	455 Glenwood Drive
1611200	459 Glenwood Drive
1611300	469 Glenwood Drive
1611400	485 Glenwood Drive
1611500	493 Glenwood Drive
1611600	396 Bellevue Boulevard
1611700	402 Bellevue Boulevard
1611800	408 Bellevue Boulevard
1611900	416 Bellevue Boulevard
1612000	420 Bellevue Boulevard
1612100	426 Bellevue Boulevard
1612200	432 Bellevue Boulevard
1612300	442 Bellevue Boulevard
1612400	452 Bellevue Boulevard
1612500	458 Bellevue Boulevard
1612600	466 Bellevue Boulevard
1612700	3775 Summit Avenue
1612800	3767 Summit Avenue
1612900	500 Bellevue Boulevard
1613001	395 Bellevue Boulevard
1613100	403 Bellevue Boulevard
1613200	407 Bellevue Boulevard
1613300	413 Bellevue Boulevard
1613400	421 Bellevue Boulevard
1613500	427 Bellevue Boulevard
1613600	433 Bellevue Boulevard
1613700	439 Bellevue Boulevard
1613800	449 Bellevue Boulevard
1613900	455 Bellevue Boulevard
1614000	461 Bellevue Boulevard
1614100	469 Bellevue Boulevard
1614200	545 Bellevue Boulevard
1614300	551 Bellevue Boulevard
1614400	559 Bellevue Boulevard
1614500	400 Belleair Boulevard
1614501	406 Belleair Boulevard
1614502	412 Belleair Boulevard
1614503	418 Belleair Boulevard
1614600	424 Belleair Boulevard
1614601	430 Belleair Boulevard
1614602	436 Belleair Boulevard
1614603	442 Belleair Boulevard
1614604	448 Belleair Boulevard
1614700	454 Belleair Boulevard

**SCHEDULE B - SCHEDULE OF ASSESSMENTS FOR FUTURE MAINTENANCE
BEAVER CREEK DRAIN, SOUTH TRIBUTARY, TOWN OF FORT ERIE**

Roll No.	Property Address/Description
1614701	460 Belleair Boulevard
1614702	466 Belleair Boulevard
1614703	472 Belleair Boulevard
1614800	401 Belleair Boulevard
1614801	407 Belleair Boulevard
1614802	413 Belleair Boulevard
1614803	419 Belleair Boulevard
1614900	425 Belleair Boulevard
1614901	431 Belleair Boulevard
1614902	437 Belleair Boulevard
1614903	443 Belleair Boulevard
1614904	449 Belleair Boulevard
1615000	455 Belleair Boulevard
1615001	461 Belleair Boulevard
1615002	467 Belleair Boulevard
1615003	473 Belleair Boulevard
1615100	398 Gorham Road
1615101	404 Gorham Road
1615200	410 Gorham Road
1615202	422 Gorham Road
1615300	430 Gorham Road
1615301	436 Gorham Road
1615400	440 Gorham Road
1615500	446 Gorham Road
1615600	452 Gorham Road
1615700	460 Gorham Road
1615800	464 Gorham Road
1615900	472 Gorham Road
1616000	482 Gorham Road
1616100	498 Gorham Road
1616200	508 Gorham Road
1616300	3861 Hazel Street
1616400	3864 Hazel Street
1616500	Gorham Road
1616600	550 Gorham Road
1616700	3865 Pearl Street
1616800	3862 Pearl Street
1616802	3866 Pearl Street
1616900	Gorham Road
1617000	614 Gorham Road
1617100	624 Gorham Road
1617200	634 Gorham Road
1617300	644 Gorham Road
1617400	654 Gorham Road
1617500	664 Gorham Road
1617590	674 Gorham Road
1617600	3855 Nigh Road
1617700	359 Gorham Road
1617800	369 Gorham Road
1617900	379 Gorham Road
1618000	389 Gorham Road
1618100	399 Gorham Road
1618101	409 Gorham Road
1618200	425 Gorham Road
1618300	435 Gorham Road
1618400	455 Gorham Road
1618500	467 Gorham Road
1618700	487 Gorham Road
1618800	3975 Nigh Road
1618801	645 Gorham Road
1618802	665 Gorham Road
1618900	3933 Nigh Road
1619000	3923 Nigh Road
1619100	3947 Nigh Road
1619200	3955 Nigh Road
1619400	Nigh Road
1619700	3983 Nigh Road
1619800	4001 Nigh Road
1619900	3880 Christina Court
1619902	3886 Christina Court
1619904	3892 Christina Court
1619906	3898 Christina Court
1619908	3904 Christina Court
1619910	3910 Christina Court
1619912	3916 Christina Court
1619914	3922 Christina Court
1619916	3928 Christina Court
1619918	3934 Christina Court
1619920	3940 Christina Court
1619922	3933 Christina Court
1619924	3927 Christina Court
1619926	3921 Christina Court
1619928	3887 Christina Court
1619930	3881 Christina Court
1619932	561 Gorham Road
1619934	555 Gorham Road
1619936	549 Gorham Road
1619938	543 Gorham Road
1619940	3880 Hazel Street
1619942	3886 Hazel Street
1619944	530 Carrie Avenue

**SCHEDULE B - SCHEDULE OF ASSESSMENTS FOR FUTURE MAINTENANCE
BEAVER CREEK DRAIN, SOUTH TRIBUTARY, TOWN OF FORT ERIE**

Roll No.	Property Address/Description
1619946	536 Carrie Avenue
1619948	542 Carrie Avenue
1619950	547 Carrie Avenue
1619952	541 Carrie Avenue
1619954	535 Carrie Avenue
1619956	529 Carrie Avenue
1619958	523 Carrie Avenue
1619960	517 Carrie Avenue
1619962	511 Carrie Avenue
1619964	507 Carrie Avenue
1619966	501 Carrie Avenue
1619968	495 Carrie Avenue
1619970	489 Carrie Avenue
1619972	483 Carrie Avenue
1619974	477 Carrie Avenue
1619976	471 Carrie Avenue
1619978	465 Carrie Avenue
1619980	466 Carrie Avenue
1619982	472 Carrie Avenue
1619984	486 Carrie Avenue
1619986	490 Carrie Avenue
1619988	496 Carrie Avenue
1619990	502 Carrie Avenue
1619992	508 Carrie Avenue
1619994	3899 Hazel Street
1619996	3893 Hazel Street
1619998	3887 Hazel Street
1620000	3881 Hazel Street
1620002	507 Gorham Road
1620004	501 Gorham Road
1620006	Carrie Avenue
1620050	Gorham Road
1620100	Gorham Road
1620200	497 Gorham Road
1755500	4269 Michener Road
1755600	Schooley Road
1755700	4337 Michener Road
1755800	4471 Michener Road
1755900	4495 Michener Road
1826400	172 Cherry Hill Boulevard North
1826500	179 Cherry Hill Boulevard North
1826501	Michener Road
1826510	4480 Michener Road
1826600	4548 Michener Road
1826700	4640 Michener Road
1831400	4019 Nigh Road
1831500	4129 Nigh Road
1831600	Nigh Road
1831700	Nigh Road
1831800	Nigh Road
1831900	4295 Nigh Road
1832000	4309 Nigh Road
1832100	4327 Nigh Road
1832300	4351 Nigh Road
1832400	4379 Nigh Road
1832600	Cherry Hill Boulevard North
1832600	Cherry Hill Boulevard North
1832700	4499 Nigh Road
1840000	Friendship Trail
2426010	3460 Nigh Road
2426200	801 Burleigh Road North
2426201	865 Burleigh Road North
2426235	1005 Burleigh Road North
2426300	983 Burleigh Road North
2426400	986 Ridge Road North
2426600	3397 Garrison Road
2426700	Garrison Road
2426800	3445 Garrison Road
2427100	3478 Nigh Road
2427150	3500 Nigh Road
2427200	722 Ridge Road North
2427205	0 Nigh Road
2427210	3520 Nigh Road
2427300	740 Ridge Road North
2427400	758 Ridge Road North
2427402	780 Ridge Road North
2427600	750 Ridge Road North
2427700	798 Ridge Road North
2427900	820 Ridge Road North
2428000	828 Ridge Road North
2428100	840 Ridge Road North
2428200	846 Ridge Road North
2428400	866 Ridge Road North
2428500	880 Ridge Road North
2428600	890 Ridge Road North
2428601	920 Ridge Road North
2428602	940 Ridge Road North
2428700	960 Ridge Road North
2428701	980 Ridge Road North
2428710	990 Ridge Road North
2428711	1000 Ridge Road North

REACH 1	REACH 2	REACH 3	REACH 4
0+000 to 1+070	1+070 to 2+500	2+500 to 3+050	3+050 to 3+370
\$	%	\$	%
181	1.12	165	0.77
85	0.53	78	0.36
266	1.65	243	1.13
		85	1.03
		44	0.92
		58	0.70
		27	0.33
		30	0.63
		14	0.29

**SCHEDULE B - SCHEDULE OF ASSESSMENTS FOR FUTURE MAINTENANCE
BEAVER CREEK DRAIN, SOUTH TRIBUTARY, TOWN OF FORT ERIE**

Roll No.	Property Address/Description
2428800	1022-1036 Ridge Road North
2428900	3644 Ridge Road North
2429000	737 Ridge Road North
2429100	789 Ridge Road North
2429101	811 Ridge Road North
2429200	757-763 Ridge Road North
2429201	773 Ridge Road North
2429400	827 Ridge Road North
2429500	847 Ridge Road North
2429800	Ridge Road North
2429900	865 Ridge Road North
2430100	869 Ridge Road North
2430200	Ridge Road North
2430300	883 Ridge Road North
2430400	Ridge Road North
2430600	955 Ridge Road North
2430700	933 Ridge Road North
2430800	959 Ridge Road North
2430900	Ridge Road North
2431000	945 Ridge Road North
2431100	983 Ridge Road North
2431200	993 Ridge Road North
2431300	1043 Ridge Road North
2431400	1051 Ridge Road North
2431500	3660 Nigh Road
2431600	3666 Nigh Road
2431700	3674 Nigh Road
2431800	3680 Nigh Road
2431900	3690 Nigh Road
2432000	3696 Nigh Road
2432100	3706 Nigh Road
2432200	3712 Nigh Road
2432300	3730 Nigh Road
2432301	3828 Nigh Road
2432400	3800 Nigh Road
2432401	792 Gorham Road
2432404	342 Gorham Road
2432450	3800 Nigh Road
2432500	710 Gorham Road
2432600	726 Gorham Road
2432800	3551 Garrison Road
2432900	3545 Garrison Road
2433000	3589 Garrison Road
2433100	3625 Garrison Road
2433200	3633 Garrison Road
2433300	3649 Garrison Road
2433400	3659 Garrison Road
2433500	3671 Garrison Road
2433600	Garrison Road
2433700	Garrison Road
2433800	3701-3705 Garrison Road
2433900	1025 Gorham Road
2434100	3615 Garrison Road
2434200	Gorham Road
2434201	3977 Garrison Road
2434300	3888 Nigh Road
2434301	703 Gorham Road
2434400	711 Gorham Road
2434500	721 Gorham Road
2434700	741 Gorham Road
2434800	749 Gorham Road
2434900	Nigh Road
2435100	3910 Nigh Road
2435200	3920 Nigh Road
2435300	3934 Nigh Road
2435400	Cauthard Road
2435500	Garrison Road
2435600	Garrison Road
2435700	3911 Garrison Road
2435800	3921 Garrison Road
2435900	Garrison Road
2436000	868 Cauthard Road
2436100	928 Cauthard Road
2436200	942 Cauthard Road
2436300	996 Cauthard Road
2436301	1022 Cauthard Road
2436600	Garrison Road
2436800	3166-3202 Garrison Road
2436900	3310 Garrison Road
2437000	3320 Garrison Road
2437100	3388 Garrison Road
2437400	1240 Ridge Road North
2437402	1230 Ridge Road North
2437405	1208 Ridge Road North
2437410	1224 Ridge Road North
2437500	3195 Bertie Street
2437501	1340 Ridge Road North
2437502	1250 Ridge Road North
2437503	3283 Bertie Street
2437600	3590-3600 Garrison Road
2437800	3570 Garrison Road

**SCHEDULE B - SCHEDULE OF ASSESSMENTS FOR FUTURE MAINTENANCE
BEAVER CREEK DRAIN, SOUTH TRIBUTARY, TOWN OF FORT ERIE**

Roll No.	Property Address/Description
2437801	3474 Garrison Road
2437900	1098 Ridge Road North
2438000	3444-3452 Garrison Road
2438100	1107 Ridge Road North
2438200	1113 Ridge Road North
2438300	1108 Ridge Road North
2438400	1116 Ridge Road North
2438500	1126 Ridge Road North
2438600	1141 Ridge Road North
2438700	1155 Ridge Road North
2438800	1173 Ridge Road North
2438900	1198 Ridge Road North
2438905	1150 Ridge Road North
2438910	1160 Ridge Road North
2438912	0 Ridge Road North
2439000	1177 Ridge Road North
2439100	1201 Ridge Road North
2439200	1209 Ridge Road North
2439300	1219 Ridge Road North
2439400	3435 Bertie Street
2439402	1335 Ridge Road North
2439404	1305 Ridge Road North
2439406	1275 Ridge Road North
2439408	1235 Ridge Road North
2439500	1154 Gorham Road
2439600	1107 Gorham Road
2439601	Garrison Road
2439700	3970 Garrison Road
2439800	3847 Bertie Street
2439801	Bertie Street
2439900	1194 Gorham Road
2440000	1204 Gorham Road
2440100	1218 Gorham Road
2440200	1232 Gorham Road
2440300	1244 Gorham Road
2440400	1252 Gorham Road
2440500	1262 Gorham Road
2440600	1274 Gorham Road
2440700	Bertie Street
2440800	3769 Bertie Street
2440900	3777 Bertie Street
2441000	3787 Bertie Street
2441200	3807 Bertie Street
2441300	Gorham Road
2441400	1213 Gorham Road
2441500	3731 Bertie Street
2441501	3731 Bertie Street
2500100	912 Cherry Hill Boulevard North
2500100	912 Cherry Hill Boulevard North
2500100	912 Cherry Hill Boulevard North
2500300	4346 Nigh Road
2500400	755 Cherry Hill Boulevard North
2500500	773 Cherry Hill Boulevard North
2500600	791 Cherry Hill Boulevard North
2500700	Cherry Hill Boulevard North
2500905	971 Cherry Hill Boulevard North
2501000	985 Cherry Hill Boulevard North
2504300	1069 Ott Road
2504400	1095 Ott Road
2505100	4106 Garrison Road
2505200	Garrison Road
2505400	4140 Garrison Road
2821800	1351 Ridge Road North
2821802	1361 Ridge Road North
2821804	1377 Ridge Road North
2821806	1389 Ridge Road North
2821900	1386 Ridge Road North
2822000	3276 Bertie Street
2822201	0 Teal Road
2822302	1417 Ridge Road North
2822304	1437 Ridge Road North
2900100	3350 Bertie Street
2900101	Stevensville Road East
2900200	Bertie Street
2900300	1500 Stevensville Road
2900310	1700 Stevensville Road
3000100	Bertie Street
3000200	3756 Bertie Street
3000225	3750 Bertie Street
3000300	3776 Bertie Street
3000400	Gorham Road
3000500	1377 Stevensville Road
3000900	Bertie Street
3001000	3800 Bertie Street
3001100	3838 Bertie Street
3001200	Bertie Street
3001300	3888 Bertie Street
3001400	3930 Bertie Street
3001500	3966 Bertie Street
3001600	Bertie Street
3001800	Stevensville Road

**SCHEDULE B - SCHEDULE OF ASSESSMENTS FOR FUTURE MAINTENANCE
BEAVER CREEK DRAIN, SOUTH TRIBUTARY, TOWN OF FORT ERIE**

Roll No.	Property Address/Description
3001900	Stevensville Road
3002000	Stevensville Road
3002100	Stevensville Road
3002200	Stevensville Road
3002300	Stevensville Road
3002400	1577 Stevensville Road West
3002500	Gilmore Road
3002900	1525 Stevensville Road
3004200	1467 Stevensville Road
3004300	1477 Stevensville Road
3004400	1485 Stevensville Road
3004500	1495 Stevensville Road
3004600	1505 Stevensville Road
3004700	1513 Stevensville Road
3004800	Stevensville Road West
3004900	Stevensville Road West
3005000	Stevensville Road West
3005100	Stevensville Road West
3005200	Stevensville Road West
Total Assessments on Lands:	
Highway 3 (Garr MTO	
Belleair Boulevard Town of Fort Erie	
Bellevue Boulevard Town of Fort Erie	
Bertie Place Town of Fort Erie	
Bertie Street Town of Fort Erie	
Carrie Avenue Town of Fort Erie	
Cauthard Road Town of Fort Erie	
Cherry Hill Blvd Town of Fort Erie	
Christina Court Town of Fort Erie	
Derby Road Town of Fort Erie	
Disher Street Town of Fort Erie	
Dominion Road Region of Niagara	
Elm Street Town of Fort Erie	
Farr Avenue Town of Fort Erie	
Glenwood Drive Town of Fort Erie	
Gorham Road (Region of Niagara	
Hazel Court Town of Fort Erie	
Hazel Street Town of Fort Erie	
Hibbard Street Town of Fort Erie	
Highland Drive Town of Fort Erie	
Michener Road Town of Fort Erie	
Nigh Road Town of Fort Erie	
North Mill Street Town of Fort Erie	
Ott Road Town of Fort Erie	
Pearl Street Town of Fort Erie	
Prospect Point Road Town of Fort Erie	
Rebstock Road Town of Fort Erie	
Ridge Road North Town of Fort Erie	
Schooley Road Town of Fort Erie	
South Mill Street Town of Fort Erie	
Stevensville Road Region of Niagara	
Summit Avenue Town of Fort Erie	
Thornwood Avenue Town of Fort Erie	
Unnamed Road Town of Fort Erie	
Unnamed Road Town of Fort Erie	
Unopened Road Town of Fort Erie	
Unopened Road Town of Fort Erie	
Unopened Road Town of Fort Erie	
Wallace Street Town of Fort Erie	
Wilson Street Town of Fort Erie	
Winger Road Town of Fort Erie	
Total Assessments on Roads:	
TOTAL ASSESSMENTS SOUTH TRIBUTARY:	

**SCHEDULE B - SCHEDULE OF ASSESSMENTS FOR FUTURE MAINTENANCE
BEAVER CREEK DRAIN, SOUTH TRIBUTARY, TOWN OF FORT ERIE**

Roll No.	Property Address/Description
1233500	0 Dominion Road
1234300	3469 Nigh Road
1234400	0 Nigh Road
1234500	3477 Nigh Road
1234600	3555 Nigh Road
1234700	3571 Nigh Road
1236000	472 Prospect Point Road North
1236100	480 Prospect Point Road North
1236300	494 Prospect Point Road North
1236400	518 Prospect Point Road North
1236500	508 Prospect Point Road North
1236600	526 Prospect Point Road North
1236700	536 Prospect Point Road North
1236800	548 Prospect Point Road North
1236805	556 Prospect Point Road North
1236900	564 Prospect Point Road North
1237000	574 Limestone Lane
1237100	576 Limestone Lane
1237200	578 Limestone Lane
1237300	580 Prospect Point Road North
1237400	596 Prospect Point Road North
1237500	602 Prospect Point Road North
1237600	620 Prospect Point Road North
1237700	630 Prospect Point Road North
1237800	638 Prospect Point Road North
1237801	Prospect Point Road North
1237900	646 Prospect Point Road North
1238000	3515 Nigh Road
1238100	652 Prospect Point Road North
1238101	Prospect Point Road North
1238200	668 Prospect Point Road North
1238202	676 Prospect Point Road North
1238300	684 Prospect Point Road North
1238400	690 Prospect Point Road North
1238500	696 Prospect Point Road North
1238600	702 Prospect Point Road North
1238700	708 Prospect Point Road North
1311900	3697-3699 Dominion Road
1312000	3705 Dominion Road
1312100	3711 Dominion Road
1312200	3721 Dominion Road
1319400	365-367 Ridge Road North
1319500	369-371 Ridge Road North
1320500	342 South Mill Street
1320600	344 South Mill Street
1320700	348 South Mill Street
1320800	356 South Mill Street
1401101	3625 Hazel Street
1401200	3635 Hazel Street
1401300	3641 Hazel Street
1401400	3653 Hazel Street
1401410	3703 Hazel Street
1401412	3711 Hazel Street
1401500	3610 Hazel Street
1401600	3624 Hazel Street
1401700	3632 Hazel Street
1401800	3640 Hazel Street
1401900	Hazel Street
1402000	3650 Hazel Street
1402100	Hazel Street
1402200	3660 Hazel Street
1402300	705 Prospect Point Road North
1402400	3623 Nigh Road
1403300	441 Prospect Point Road North
1403400	451 Prospect Point Road North
1403500	461 Prospect Point Road North
1403600	469 Prospect Point Road North
1403700	477 Prospect Point Road North
1403800	483 Prospect Point Road North
1403900	493 Prospect Point Road North
1404000	495 Prospect Point Road North
1404100	509 Prospect Point Road North
1404300	Prospect Point Road North
1404500	Prospect Point Road North
1404505	695 Prospect Point Road North
1404900	402 Ridge Road North
1405000	406 Ridge Road North
1405100	412 Ridge Road North
1405200	418 Ridge Road North
1405300	424 Ridge Road North
1405400	426 Ridge Road North
1405500	430 Ridge Road North
1405600	Ridge Road North
1405700	436 Ridge Road North
1406000	442 Ridge Road North
1406100	450 Ridge Road North
1406200	456 Ridge Road North
1406300	440-462 Ridge Road North
1406400	468 Ridge Road North
1406500	474 Ridge Road North
1406600	482 Ridge Road North

**SCHEDULE B - SCHEDULE OF ASSESSMENTS FOR FUTURE MAINTENANCE
BEAVER CREEK DRAIN, SOUTH TRIBUTARY, TOWN OF FORT ERIE**

Roll No.	Property Address/Description
1406601	488 Ridge Road North
1406700	492 Ridge Road North
1406800	496 Ridge Road North
1406900	502 Ridge Road North
1407000	504 Ridge Road North
1407100	512 Ridge Road North
1407200	524 Ridge Road North
1407300	532 Ridge Road North
1407400	546 Ridge Road North
1407500	576 Ridge Road North
1407800	668 Ridge Road North
1407801	Ridge Road North
1407900	704 Ridge Road North
1408000	3700 Dominion Road
1408100	3712 Dominion Road
1408200	3701 Wallace Street
1408300	3711 Wallace Street
1408400	3700 Wallace Street
1408500	462 North Mill Street
1408600	3701 Willson Street
1408601	3705 Willson Street
1408700	Willson Street
1409000	387-389 Ridge Road North
1409100	393-397 Ridge Road North
1409200	401 Ridge Road North
1409201	405-409 Ridge Road North
1409300	411 Ridge Road North
1409400	421 Ridge Road North
1409410	3694 Willson Street
1409500	431 Ridge Road North
1409600	439 Ridge Road North
1409700	447 Ridge Road North
1409800	3695 Wallace Street
1409900	455 Ridge Road North
1410000	461 Ridge Road North
1410100	469 Ridge Road North
1410200	477 Ridge Road North
1410300	495 Ridge Road North
1410400	499 Ridge Road North
1410500	505 Ridge Road North
1410600	511 Ridge Road North
1410605	400 North Mill Street
1410700	3704 Willson Street
1410705	3712 Willson Street
1410800	432 North Mill Street
1410801	440 North Mill Street
1410900	466 North Mill Street
1411000	474 North Mill Street
1411100	488 North Mill Street
1411200	492 North Mill Street
1411300	498 North Mill Street
1411302	504 North Mill Street
1501500	3840-3848 Farr Avenue
1501600	3866 Farr Avenue
1503000	3855 Highland Drive
1503100	3865 Highland Drive
1503105	156 Gorham Road
1504300	3858 Highland Drive
1504400	3866 Highland Drive
1505400	3855 Elm Street
1505500	3863 Elm Street
1506800	3852 Elm Street
1506900	3866 Elm Street
1507000	240 Gorham Road
1508302	3859 Disher Street
1508400	250 Gorham Road
1510400	294 Gorham Road
1510800	3790 Hibbard Street
1510900	3784 Hibbard Street
1511000	315 Belleview Boulevard
1511100	3810 Hibbard Street
1511200	3822 Hibbard Street
1511600	Sharpe Avenue
1511700	3743 Dominion Road
1511800	3753 Dominion Road
1511900	3759 Dominion Road
1512000	3769 Dominion Road
1512100	3777 Dominion Road
1512300	3789 Dominion Road
1512301	3801 Dominion Road
1512400	3807 Dominion Road
1512500	3815 Dominion Road
1512600	3823 Dominion Road
1512700	3839 Dominion Road
1512800	Dominion Road
1512900	3851 Dominion Road
1513000	3861 Dominion Road
1513100	3867 Dominion Road
1515600	339 South Mill Street
1515700	347 South Mill Street
1515900	355 South Mill Street

**SCHEDULE B - SCHEDULE OF ASSESSMENTS FOR FUTURE MAINTENANCE
BEAVER CREEK DRAIN, SOUTH TRIBUTARY, TOWN OF FORT ERIE**

Roll No.	Property Address/Description
1516000	359 South Mill Street
1516100	365 South Mill Street
1517301	354 Bertie Place
1517400	311 Bertie Place
1517500	329 Bertie Place
1517600	335 Bertie Place
1517700	343 Bertie Place
1517800	349 Bertie Place
1517900	355 Bertie Place
1518000	320 Bellevue Boulevard
1518100	332 Bellevue Boulevard
1518101	340 Bellevue Boulevard
1518200	350 Bellevue Boulevard
1518300	354 Bellevue Boulevard
1518400	323 Bellevue Boulevard
1518500	329 Bellevue Boulevard
1518600	335 Bellevue Boulevard
1518700	343 Bellevue Boulevard
1518800	347 Bellevue Boulevard
1518900	353 Bellevue Boulevard
1519000	318 Thornwood Avenue
1519100	328 Thornwood Avenue
1519200	340 Thornwood Avenue
1519203	350 Thornwood Avenue
1519300	354 Thornwood Avenue
1519302	311 Thornwood Avenue
1519400	319 Thornwood Avenue
1519500	327 Thornwood Avenue
1519600	333 Thornwood Avenue
1519700	339 Thornwood Avenue
1519800	355 Thornwood Avenue
1519902	347 Thornwood Avenue
1520100	104 Gorham Road
1520200	120 Gorham Road
1520400	130 Gorham Road
1520500	0 Gorham Road
1520600	142 Gorham Road
1520700	148 Gorham Road
1520702	204 Gorham Road
1520704	210 Gorham Road
1520800	260-262 Gorham Road
1520835	Friendship Trail
1521000	308-310 Gorham Road
1521005	ID 1159152 South of 3867 Dominion Rd
1521400	3900 Farr Avenue
1521500	3949 Farr Avenue
1522100	97 Gorham Road
1522200	113 Gorham Road
1522201	119 Gorham Road
1522202	125 Gorham Road
1522300	129 Gorham Road
1522500	145 Gorham Road
1522800	171 Gorham Road
1522900	185 Gorham Road
1523000	195 Gorham Road
1523001	203 Gorham Road
1523100	213 Gorham Road
1523120	207 Gorham Road
1523200	225 Gorham Road
1523300	243 Gorham Road
1523500	275 Gorham Road
1523600	311 Gorham Road
1523700	337 Gorham Road
1524000	Friendship Trail
1524102	3916 Farr Avenue
1524104	3920 Farr Avenue
1524109	3926 Farr Avenue
1524110	3934 Farr Avenue
1524111	3940 Farr Avenue
1524200	3956 Farr Avenue
1524201	3970 Farr Avenue
1524202	3976 Farr Avenue
1524300	4040 Farr Avenue
1524400	4102 Michener Road
1600100	3722 Dominion Road
1600200	3728 Dominion Road
1600300	3736 Dominion Road
1600400	3742 Dominion Road
1600500	3748 Dominion Road
1600501	3756 Dominion Road
1600600	3762 Dominion Road
1600700	3768 Dominion Road
1600800	3774 Dominion Road
1600900	3780 Dominion Road
1601000	3796 Dominion Road
1601100	3800 Dominion Road
1601101	3808 Dominion Road
1601200	3816 Dominion Road
1601300	3822 Dominion Road
1601400	3840 Dominion Road
1601600	3860 Dominion Road

**SCHEDULE B - SCHEDULE OF ASSESSMENTS FOR FUTURE MAINTENANCE
BEAVER CREEK DRAIN, SOUTH TRIBUTARY, TOWN OF FORT ERIE**

Roll No.	Property Address/Description
1601700	3768 Summit Avenue
1601800	3774 Summit Avenue
1601900	3780 Summit Avenue
1602000	487 Bellevue Boulevard
1602001	3806 Summit Avenue
1602002	3814 Summit Avenue
1602003	3822 Summit Avenue
1602004	3830 Summit Avenue
1602005	3838 Summit Avenue
1602007	3848 Summit Avenue
1602008	3723 Hazel Street
1602009	3854 Summit Avenue
1602010	3733 Hazel Street
1602011	3860 Summit Avenue
1602100	3743 Hazel Street
1602200	3751 Hazel Street
1602300	3759 Hazel Street
1602400	3769 Hazel Street
1602401	510 Bellevue Boulevard
1602500	503 Bellevue Boulevard
1602501	505 Bellevue Boulevard
1602502	507 Bellevue Boulevard
1602503	509-5 Bellevue Boulevard
1602504	511-4 Bellevue Boulevard
1602505	513-3 Bellevue Boulevard
1602506	515-2 Bellevue Boulevard
1602507	517-1 Bellevue Boulevard
1602508	Hazel Street
1602600	516 Hazel Street
1602700	514 Hazel Court
1602800	510 Hazel Court
1602900	500 Hazel Court
1603000	511 Hazel Court
1603100	513 Hazel Court
1603200	515 Hazel Street
1603201	3855 Hazel Street
1603300	Hazel Court
1603400	3770 Hazel Street
1603500	3804 Hazel Street
1603600	3796 Hazel Street
1603700	3816 Hazel Street
1603800	3820 Hazel Street
1603801	3826 Hazel Street
1603900	3834 Hazel Street
1604000	3842 Hazel Street
1604100	3850 Hazel Street
1604106	3858 Hazel Street
1604200	3815 Pearl Street
1604300	3819 Pearl Street
1604400	3825 Pearl Street
1604500	3833 Pearl Street
1604600	3841 Pearl Street
1604700	3849 Pearl Street
1604706	3859 Pearl Street
1604800	3796 Pearl Street
1604900	3804 Pearl Street
1604901	3812 Pearl Street
1605000	3818 Pearl Street
1605100	595 Bellevue Boulevard
1605200	3834 Pearl Street
1605300	3842 Pearl Street
1605400	3850 Pearl Street
1605500	3858 Pearl Street
1605600	3667 Nigh Road
1605700	3679 Nigh Road
1605800	3687 Nigh Road
1605900	3695 Nigh Road
1606000	3715 Nigh Road
1606100	3713 Nigh Road
1606101	3725 Nigh Road
1606200	Nigh Road
1606300	3741-3743 Nigh Road
1606400	3747 Nigh Road
1606402	3755 Nigh Road
1606500	3773 Nigh Road
1606600	3783 Nigh Road
1606700	3803 Nigh Road
1606800	3777 Nigh Road
1606900	3827 Nigh Road
1607000	3835 Nigh Road
1607100	3843 Nigh Road
1607501	529 Ridge Road North
1607502	533 Ridge Road North
1607503	549 Ridge Road North
1607504	553 Ridge Road North
1607505	563 Ridge Road North
1607506	575 Ridge Road North
1607507	583 Ridge Road North
1607508	593 Ridge Road North
1607509	603 Ridge Road North
1607510	613 Ridge Road North

**SCHEDULE B - SCHEDULE OF ASSESSMENTS FOR FUTURE MAINTENANCE
BEAVER CREEK DRAIN, SOUTH TRIBUTARY, TOWN OF FORT ERIE**

Roll No.	Property Address/Description
1607511	619 Ridge Road North
1607512	633 Ridge Road North
1607513	651 Ridge Road North
1607514	667 Ridge Road North
1607515	671 Ridge Road North
1607516	677 Ridge Road North
1607517	689 Ridge Road North
1607518	699 Ridge Road North
1607519	707 Ridge Road North
1607520	641 Ridge Road North
1607521	587 Ridge Road North
1607600	399 North Mill Street
1607602	407 North Mill Street
1607700	413 North Mill Street
1607800	421 North Mill Street
1607900	427 North Mill Street
1608000	431-433 North Mill Street
1608100	437 North Mill Street
1608200	441 North Mill Street
1608300	447 North Mill Street
1608400	453 North Mill Street
1608500	457 North Mill Street
1608600	463 North Mill Street
1608700	473 North Mill Street
1608800	479 North Mill Street
1608900	485 North Mill Street
1609000	491 North Mill Street
1609100	499 North Mill Street
1609200	505 North Mill Street
1609400	400 Glenwood Drive
1609500	410 Glenwood Drive
1609600	420 Glenwood Drive
1609601	428 Glenwood Drive
1609700	434 Glenwood Drive
1609800	Glenwood Drive
1609900	442 Glenwood Drive
1610000	460 Glenwood Drive
1610100	470 Glenwood Drive
1610200	480 Glenwood Drive
1610300	484 Glenwood Drive
1610400	494 Glenwood Drive
1610500	401 Glenwood Drive
1610600	409 Glenwood Drive
1610700	417 Glenwood Drive
1610800	427 Glenwood Drive
1610900	433 Glenwood Drive
1611000	443 Glenwood Drive
1611100	455 Glenwood Drive
1611200	459 Glenwood Drive
1611300	469 Glenwood Drive
1611400	485 Glenwood Drive
1611500	493 Glenwood Drive
1611600	396 Bellevue Boulevard
1611700	402 Bellevue Boulevard
1611800	408 Bellevue Boulevard
1611900	416 Bellevue Boulevard
1612000	420 Bellevue Boulevard
1612100	426 Bellevue Boulevard
1612200	432 Bellevue Boulevard
1612300	442 Bellevue Boulevard
1612400	452 Bellevue Boulevard
1612500	458 Bellevue Boulevard
1612600	466 Bellevue Boulevard
1612700	3775 Summit Avenue
1612800	3767 Summit Avenue
1612900	500 Bellevue Boulevard
1613001	395 Bellevue Boulevard
1613100	403 Bellevue Boulevard
1613200	407 Bellevue Boulevard
1613300	413 Bellevue Boulevard
1613400	421 Bellevue Boulevard
1613500	427 Bellevue Boulevard
1613600	433 Bellevue Boulevard
1613700	439 Bellevue Boulevard
1613800	449 Bellevue Boulevard
1613900	455 Bellevue Boulevard
1614000	461 Bellevue Boulevard
1614100	469 Bellevue Boulevard
1614200	545 Bellevue Boulevard
1614300	551 Bellevue Boulevard
1614400	559 Bellevue Boulevard
1614500	400 Belleair Boulevard
1614501	406 Belleair Boulevard
1614502	412 Belleair Boulevard
1614503	418 Belleair Boulevard
1614600	424 Belleair Boulevard
1614601	430 Belleair Boulevard
1614602	436 Belleair Boulevard
1614603	442 Belleair Boulevard
1614604	448 Belleair Boulevard
1614700	454 Belleair Boulevard

**SCHEDULE B - SCHEDULE OF ASSESSMENTS FOR FUTURE MAINTENANCE
BEAVER CREEK DRAIN, SOUTH TRIBUTARY, TOWN OF FORT ERIE**

Roll No.	Property Address/Description
1614701	460 Belleair Boulevard
1614702	466 Belleair Boulevard
1614703	472 Belleair Boulevard
1614800	401 Belleair Boulevard
1614801	407 Belleair Boulevard
1614802	413 Belleair Boulevard
1614803	419 Belleair Boulevard
1614900	425 Belleair Boulevard
1614901	431 Belleair Boulevard
1614902	437 Belleair Boulevard
1614903	443 Belleair Boulevard
1614904	449 Belleair Boulevard
1615000	455 Belleair Boulevard
1615001	461 Belleair Boulevard
1615002	467 Belleair Boulevard
1615003	473 Belleair Boulevard
1615100	398 Gorham Road
1615101	404 Gorham Road
1615200	410 Gorham Road
1615202	422 Gorham Road
1615300	430 Gorham Road
1615301	436 Gorham Road
1615400	440 Gorham Road
1615500	446 Gorham Road
1615600	452 Gorham Road
1615700	460 Gorham Road
1615800	464 Gorham Road
1615900	472 Gorham Road
1616000	482 Gorham Road
1616100	498 Gorham Road
1616200	508 Gorham Road
1616300	3861 Hazel Street
1616400	3864 Hazel Street
1616500	Gorham Road
1616600	550 Gorham Road
1616700	3865 Pearl Street
1616800	3862 Pearl Street
1616802	3866 Pearl Street
1616900	Gorham Road
1617000	614 Gorham Road
1617100	624 Gorham Road
1617200	634 Gorham Road
1617300	644 Gorham Road
1617400	654 Gorham Road
1617500	664 Gorham Road
1617590	674 Gorham Road
1617600	3855 Nigh Road
1617700	359 Gorham Road
1617800	369 Gorham Road
1617900	379 Gorham Road
1618000	389 Gorham Road
1618100	399 Gorham Road
1618101	409 Gorham Road
1618200	425 Gorham Road
1618300	435 Gorham Road
1618400	455 Gorham Road
1618500	467 Gorham Road
1618700	487 Gorham Road
1618800	3975 Nigh Road
1618801	645 Gorham Road
1618802	665 Gorham Road
1618900	3933 Nigh Road
1619000	3923 Nigh Road
1619100	3947 Nigh Road
1619200	3955 Nigh Road
1619400	Nigh Road
1619700	3983 Nigh Road
1619800	4001 Nigh Road
1619900	3880 Christina Court
1619902	3886 Christina Court
1619904	3892 Christina Court
1619906	3898 Christina Court
1619908	3904 Christina Court
1619910	3910 Christina Court
1619912	3916 Christina Court
1619914	3922 Christina Court
1619916	3928 Christina Court
1619918	3934 Christina Court
1619920	3940 Christina Court
1619922	3933 Christina Court
1619924	3927 Christina Court
1619926	3921 Christina Court
1619928	3887 Christina Court
1619930	3881 Christina Court
1619932	561 Gorham Road
1619934	555 Gorham Road
1619936	549 Gorham Road
1619938	543 Gorham Road
1619940	3880 Hazel Street
1619942	3886 Hazel Street
1619944	530 Carrie Avenue

**SCHEDULE B - SCHEDULE OF ASSESSMENTS FOR FUTURE MAINTENANCE
BEAVER CREEK DRAIN, SOUTH TRIBUTARY, TOWN OF FORT ERIE**

Roll No.	Property Address/Description											
1619946	536 Carrie Avenue											
1619948	542 Carrie Avenue											
1619950	547 Carrie Avenue											
1619952	541 Carrie Avenue											
1619954	535 Carrie Avenue											
1619956	529 Carrie Avenue											
1619958	523 Carrie Avenue											
1619960	517 Carrie Avenue											
1619962	511 Carrie Avenue											
1619964	507 Carrie Avenue											
1619966	501 Carrie Avenue											
1619968	495 Carrie Avenue											
1619970	489 Carrie Avenue											
1619972	483 Carrie Avenue											
1619974	477 Carrie Avenue											
1619976	471 Carrie Avenue											
1619978	465 Carrie Avenue											
1619980	466 Carrie Avenue											
1619982	472 Carrie Avenue											
1619984	486 Carrie Avenue											
1619986	490 Carrie Avenue											
1619988	496 Carrie Avenue											
1619990	502 Carrie Avenue											
1619992	508 Carrie Avenue											
1619994	3899 Hazel Street											
1619996	3893 Hazel Street											
1619998	3887 Hazel Street											
1620000	3881 Hazel Street											
1620002	507 Gorham Road											
1620004	501 Gorham Road											
1620006	Carrie Avenue											
1620050	Gorham Road											
1620100	Gorham Road											
1620200	497 Gorham Road											
1755500	4269 Michener Road											
1755600	Schooley Road											
1755700	4337 Michener Road											
1755800	4471 Michener Road											
1755900	4495 Michener Road											
1826400	172 Cherry Hill Boulevard North											
1826500	179 Cherry Hill Boulevard North											
1826501	Michener Road											
1826510	4480 Michener Road											
1826600	4548 Michener Road											
1826700	4640 Michener Road											
1831400	4019 Nigh Road											
1831500	4129 Nigh Road											
1831600	Nigh Road											
1831700	Nigh Road											
1831800	Nigh Road											
1831900	4295 Nigh Road											
1832000	4309 Nigh Road											
1832100	4327 Nigh Road											
1832300	4351 Nigh Road											
1832400	4379 Nigh Road											
1832600	Cherry Hill Boulevard North											
1832600	Cherry Hill Boulevard North											
1832700	4499 Nigh Road											
1840000	Friendship Trail											
2426010	3460 Nigh Road											
2426200	801 Burleigh Road North											
2426201	865 Burleigh Road North											
2426235	1005 Burleigh Road North											
2426300	983 Burleigh Road North											
2426400	986 Ridge Road North											
2426600	3397 Garrison Road											
2426700	Garrison Road											
2426800	3445 Garrison Road											
2427100	3478 Nigh Road											
2427150	3500 Nigh Road											
2427200	722 Ridge Road North											
2427205	0 Nigh Road											
2427210	3520 Nigh Road											
2427300	740 Ridge Road North											
2427400	758 Ridge Road North											
2427402	780 Ridge Road North											
2427600	750 Ridge Road North											
2427700	798 Ridge Road North											
2427900	820 Ridge Road North											
2428000	828 Ridge Road North											
2428100	840 Ridge Road North											
2428200	846 Ridge Road North											
2428400	866 Ridge Road North											
2428500	880 Ridge Road North											
2428600	890 Ridge Road North											
2428601	920 Ridge Road North											
2428602	940 Ridge Road North											
2428700	960 Ridge Road North											
2428701	980 Ridge Road North											
2428710	990 Ridge Road North											
2428711	1000 Ridge Road North											

REACH 5	REACH 6		REACH 7		REACH 8		REACH 9		GRAND	
3+370 to 4+100	4+100 to 4+480		4+480 to 5+430		5+430 to 6+600		0+000 to -0+230		TOTAL	
\$	%	\$	%	\$	%	\$	%	\$	%	\$
64	0.58	30	0.53	70	0.49	81	0.46	0	-	679
30	0.27	14	0.25	33	0.23	38	0.22	0	-	319
94	0.85	44	1	103	1	119	1	0	0	998

**SCHEDULE B - SCHEDULE OF ASSESSMENTS FOR FUTURE MAINTENANCE
BEAVER CREEK DRAIN, SOUTH TRIBUTARY, TOWN OF FORT ERIE**

Roll No.	Property Address/Description
2428800	1022-1036 Ridge Road North
2428900	3644 Ridge Road North
2429000	737 Ridge Road North
2429100	789 Ridge Road North
2429101	811 Ridge Road North
2429200	757-763 Ridge Road North
2429201	773 Ridge Road North
2429400	827 Ridge Road North
2429500	847 Ridge Road North
2429800	Ridge Road North
2429900	865 Ridge Road North
2430100	869 Ridge Road North
2430200	Ridge Road North
2430300	883 Ridge Road North
2430400	Ridge Road North
2430600	955 Ridge Road North
2430700	933 Ridge Road North
2430800	959 Ridge Road North
2430900	Ridge Road North
2431000	945 Ridge Road North
2431100	983 Ridge Road North
2431200	993 Ridge Road North
2431300	1043 Ridge Road North
2431400	1051 Ridge Road North
2431500	3660 Nigh Road
2431600	3666 Nigh Road
2431700	3674 Nigh Road
2431800	3680 Nigh Road
2431900	3690 Nigh Road
2432000	3696 Nigh Road
2432100	3706 Nigh Road
2432200	3712 Nigh Road
2432300	3730 Nigh Road
2432301	3828 Nigh Road
2432400	3800 Nigh Road
2432401	792 Gorham Road
2432404	342 Gorham Road
2432450	3800 Nigh Road
2432500	710 Gorham Road
2432600	726 Gorham Road
2432800	3551 Garrison Road
2432900	3545 Garrison Road
2433000	3589 Garrison Road
2433100	3625 Garrison Road
2433200	3633 Garrison Road
2433300	3649 Garrison Road
2433400	3659 Garrison Road
2433500	3671 Garrison Road
2433600	Garrison Road
2433700	Garrison Road
2433800	3701-3705 Garrison Road
2433900	1025 Gorham Road
2434100	3615 Garrison Road
2434200	Gorham Road
2434201	3977 Garrison Road
2434300	3888 Nigh Road
2434301	703 Gorham Road
2434400	711 Gorham Road
2434500	721 Gorham Road
2434700	741 Gorham Road
2434800	749 Gorham Road
2434900	Nigh Road
2435100	3910 Nigh Road
2435200	3920 Nigh Road
2435300	3934 Nigh Road
2435400	Cauthard Road
2435500	Garrison Road
2435600	Garrison Road
2435700	3911 Garrison Road
2435800	3921 Garrison Road
2435900	Garrison Road
2436000	868 Cauthard Road
2436100	928 Cauthard Road
2436200	942 Cauthard Road
2436300	996 Cauthard Road
2436301	1022 Cauthard Road
2436600	Garrison Road
2436800	3166-3202 Garrison Road
2436900	3310 Garrison Road
2437000	3320 Garrison Road
2437100	3388 Garrison Road
2437400	1240 Ridge Road North
2437402	1230 Ridge Road North
2437405	1208 Ridge Road North
2437410	1224 Ridge Road North
2437500	3195 Bertie Street
2437501	1340 Ridge Road North
2437502	1250 Ridge Road North
2437503	3283 Bertie Street
2437600	3590-3600 Garrison Road
2437800	3570 Garrison Road

**SCHEDULE B - SCHEDULE OF ASSESSMENTS FOR FUTURE MAINTENANCE
BEAVER CREEK DRAIN, SOUTH TRIBUTARY, TOWN OF FORT ERIE**

Roll No.	Property Address/Description
2437801	3474 Garrison Road
2437900	1098 Ridge Road North
2438000	3444-3452 Garrison Road
2438100	1107 Ridge Road North
2438200	1113 Ridge Road North
2438300	1108 Ridge Road North
2438400	1116 Ridge Road North
2438500	1126 Ridge Road North
2438600	1141 Ridge Road North
2438700	1155 Ridge Road North
2438800	1173 Ridge Road North
2438900	1198 Ridge Road North
2438905	1150 Ridge Road North
2438910	1160 Ridge Road North
2438912	0 Ridge Road North
2439000	1177 Ridge Road North
2439100	1201 Ridge Road North
2439200	1209 Ridge Road North
2439300	1219 Ridge Road North
2439400	3435 Bertie Street
2439402	1335 Ridge Road North
2439404	1305 Ridge Road North
2439406	1275 Ridge Road North
2439408	1235 Ridge Road North
2439500	1154 Gorham Road
2439600	1107 Gorham Road
2439601	Garrison Road
2439700	3970 Garrison Road
2439800	3847 Bertie Street
2439801	Bertie Street
2439900	1194 Gorham Road
2440000	1204 Gorham Road
2440100	1218 Gorham Road
2440200	1232 Gorham Road
2440300	1244 Gorham Road
2440400	1252 Gorham Road
2440500	1262 Gorham Road
2440600	1274 Gorham Road
2440700	Bertie Street
2440800	3769 Bertie Street
2440900	3777 Bertie Street
2441000	3787 Bertie Street
2441200	3807 Bertie Street
2441300	Gorham Road
2441400	1213 Gorham Road
2441500	3731 Bertie Street
2441501	3731 Bertie Street
2500100	912 Cherry Hill Boulevard North
2500100	912 Cherry Hill Boulevard North
2500100	912 Cherry Hill Boulevard North
2500300	4346 Nigh Road
2500400	755 Cherry Hill Boulevard North
2500500	773 Cherry Hill Boulevard North
2500600	791 Cherry Hill Boulevard North
2500700	Cherry Hill Boulevard North
2500905	971 Cherry Hill Boulevard North
2501000	985 Cherry Hill Boulevard North
2504300	1069 Ott Road
2504400	1095 Ott Road
2505100	4106 Garrison Road
2505200	Garrison Road
2505400	4140 Garrison Road
2821800	1351 Ridge Road North
2821802	1361 Ridge Road North
2821804	1377 Ridge Road North
2821806	1389 Ridge Road North
2821900	1386 Ridge Road North
2822000	3276 Bertie Street
2822201	0 Teal Road
2822302	1417 Ridge Road North
2822304	1437 Ridge Road North
2900100	3350 Bertie Street
2900101	Stevensville Road East
2900200	Bertie Street
2900300	1500 Stevensville Road
2900310	1700 Stevensville Road
3000100	Bertie Street
3000200	3756 Bertie Street
3000225	3750 Bertie Street
3000300	3776 Bertie Street
3000400	Gorham Road
3000500	1377 Stevensville Road
3000900	Bertie Street
3001000	3800 Bertie Street
3001100	3838 Bertie Street
3001200	Bertie Street
3001300	3888 Bertie Street
3001400	3930 Bertie Street
3001500	3966 Bertie Street
3001600	Bertie Street
3001800	Stevensville Road

**SCHEDULE B - SCHEDULE OF ASSESSMENTS FOR FUTURE MAINTENANCE
BEAVER CREEK DRAIN, SOUTH TRIBUTARY, TOWN OF FORT ERIE**

Roll No.	Property Address/Description
3001900	Stevensville Road
3002000	Stevensville Road
3002100	Stevensville Road
3002200	Stevensville Road
3002300	Stevensville Road
3002400	1577 Stevensville Road West
3002500	Gilmore Road
3002900	1525 Stevensville Road
3004200	1467 Stevensville Road
3004300	1477 Stevensville Road
3004400	1485 Stevensville Road
3004500	1495 Stevensville Road
3004600	1505 Stevensville Road
3004700	1513 Stevensville Road
3004800	Stevensville Road West
3004900	Stevensville Road West
3005000	Stevensville Road West
3005100	Stevensville Road West
3005200	Stevensville Road West
Total Assessments on Lands:	
Highway 3 (Garr MTO	
Belleair Boulevard Town of Fort Erie	
Bellevue Boulevard Town of Fort Erie	
Bertie Place Town of Fort Erie	
Bertie Street Town of Fort Erie	
Carrie Avenue Town of Fort Erie	
Cauthard Road Town of Fort Erie	
Cherry Hill Blvd Town of Fort Erie	
Christina Court Town of Fort Erie	
Derby Road Town of Fort Erie	
Disher Street Town of Fort Erie	
Dominion Road Region of Niagara	
Elm Street Town of Fort Erie	
Farr Avenue Town of Fort Erie	
Glenwood Drive Town of Fort Erie	
Gorham Road (Region of Niagara	
Hazel Court Town of Fort Erie	
Hazel Street Town of Fort Erie	
Hibbard Street Town of Fort Erie	
Highland Drive Town of Fort Erie	
Michener Road Town of Fort Erie	
Nigh Road Town of Fort Erie	
North Mill Street Town of Fort Erie	
Ott Road Town of Fort Erie	
Pearl Street Town of Fort Erie	
Prospect Point Road Town of Fort Erie	
Rebstock Road Town of Fort Erie	
Ridge Road North Town of Fort Erie	
Schooley Road Town of Fort Erie	
South Mill Street Town of Fort Erie	
Stevensville Road Region of Niagara	
Summit Avenue Town of Fort Erie	
Thornwood Avenue Town of Fort Erie	
Unnamed Road Town of Fort Erie	
Unnamed Road Town of Fort Erie	
Unopened Road Town of Fort Erie	
Unopened Road Town of Fort Erie	
Unopened Road Town of Fort Erie	
Wallace Street Town of Fort Erie	
Wilson Street Town of Fort Erie	
Winger Road Town of Fort Erie	
Total Assessments on Roads:	
TOTAL ASSESSMENTS SOUTH TRIBUTARY:	

**SCHEDULE B - SCHEDULE OF ASSESSMENTS FOR FUTURE MAINTENANCE
BEAVER CREEK DRAIN, SOUTH TRIBUTARY, TOWN OF FORT ERIE**

Roll No.	Property Address/Description
1233500	0 Dominion Road
1234300	3469 Nigh Road
1234400	0 Nigh Road
1234500	3477 Nigh Road
1234600	3555 Nigh Road
1234700	3571 Nigh Road
1236000	472 Prospect Point Road North
1236100	480 Prospect Point Road North
1236300	494 Prospect Point Road North
1236400	518 Prospect Point Road North
1236500	508 Prospect Point Road North
1236600	526 Prospect Point Road North
1236700	536 Prospect Point Road North
1236800	548 Prospect Point Road North
1236805	556 Prospect Point Road North
1236900	564 Prospect Point Road North
1237000	574 Limestone Lane
1237100	576 Limestone Lane
1237200	578 Limestone Lane
1237300	580 Prospect Point Road North
1237400	596 Prospect Point Road North
1237500	602 Prospect Point Road North
1237600	620 Prospect Point Road North
1237700	630 Prospect Point Road North
1237800	638 Prospect Point Road North
1237801	Prospect Point Road North
1237900	646 Prospect Point Road North
1238000	3515 Nigh Road
1238100	652 Prospect Point Road North
1238101	Prospect Point Road North
1238200	668 Prospect Point Road North
1238202	676 Prospect Point Road North
1238300	684 Prospect Point Road North
1238400	690 Prospect Point Road North
1238500	696 Prospect Point Road North
1238600	702 Prospect Point Road North
1238700	708 Prospect Point Road North
1311900	3697-3699 Dominion Road
1312000	3705 Dominion Road
1312100	3711 Dominion Road
1312200	3721 Dominion Road
1319400	365-367 Ridge Road North
1319500	369-371 Ridge Road North
1320500	342 South Mill Street
1320600	344 South Mill Street
1320700	348 South Mill Street
1320800	356 South Mill Street
1401101	3625 Hazel Street
1401200	3635 Hazel Street
1401300	3641 Hazel Street
1401400	3653 Hazel Street
1401410	3703 Hazel Street
1401412	3711 Hazel Street
1401500	3610 Hazel Street
1401600	3624 Hazel Street
1401700	3632 Hazel Street
1401800	3640 Hazel Street
1401900	Hazel Street
1402000	3650 Hazel Street
1402100	Hazel Street
1402200	3660 Hazel Street
1402300	705 Prospect Point Road North
1402400	3623 Nigh Road
1403300	441 Prospect Point Road North
1403400	451 Prospect Point Road North
1403500	461 Prospect Point Road North
1403600	469 Prospect Point Road North
1403700	477 Prospect Point Road North
1403800	483 Prospect Point Road North
1403900	493 Prospect Point Road North
1404000	495 Prospect Point Road North
1404100	509 Prospect Point Road North
1404300	Prospect Point Road North
1404500	Prospect Point Road North
1404505	695 Prospect Point Road North
1404900	402 Ridge Road North
1405000	406 Ridge Road North
1405100	412 Ridge Road North
1405200	418 Ridge Road North
1405300	424 Ridge Road North
1405400	426 Ridge Road North
1405500	430 Ridge Road North
1405600	Ridge Road North
1405700	436 Ridge Road North
1406000	442 Ridge Road North
1406100	450 Ridge Road North
1406200	456 Ridge Road North
1406300	440-462 Ridge Road North
1406400	468 Ridge Road North
1406500	474 Ridge Road North
1406600	482 Ridge Road North

**SCHEDULE B - SCHEDULE OF ASSESSMENTS FOR FUTURE MAINTENANCE
BEAVER CREEK DRAIN, SOUTH TRIBUTARY, TOWN OF FORT ERIE**

Roll No.	Property Address/Description
1406601	488 Ridge Road North
1406700	492 Ridge Road North
1406800	496 Ridge Road North
1406900	502 Ridge Road North
1407000	504 Ridge Road North
1407100	512 Ridge Road North
1407200	524 Ridge Road North
1407300	532 Ridge Road North
1407400	546 Ridge Road North
1407500	576 Ridge Road North
1407800	668 Ridge Road North
1407801	Ridge Road North
1407900	704 Ridge Road North
1408000	3700 Dominion Road
1408100	3712 Dominion Road
1408200	3701 Wallace Street
1408300	3711 Wallace Street
1408400	3700 Wallace Street
1408500	462 North Mill Street
1408600	3701 Willson Street
1408601	3705 Willson Street
1408700	Willson Street
1409000	387-389 Ridge Road North
1409100	393-397 Ridge Road North
1409200	401 Ridge Road North
1409201	405-409 Ridge Road North
1409300	411 Ridge Road North
1409400	421 Ridge Road North
1409410	3694 Willson Street
1409500	431 Ridge Road North
1409600	439 Ridge Road North
1409700	447 Ridge Road North
1409800	3695 Wallace Street
1409900	455 Ridge Road North
1410000	461 Ridge Road North
1410100	469 Ridge Road North
1410200	477 Ridge Road North
1410300	495 Ridge Road North
1410400	499 Ridge Road North
1410500	505 Ridge Road North
1410600	511 Ridge Road North
1410605	400 North Mill Street
1410700	3704 Willson Street
1410705	3712 Willson Street
1410800	432 North Mill Street
1410801	440 North Mill Street
1410900	466 North Mill Street
1411000	474 North Mill Street
1411100	488 North Mill Street
1411200	492 North Mill Street
1411300	498 North Mill Street
1411302	504 North Mill Street
1501500	3840-3848 Farr Avenue
1501600	3866 Farr Avenue
1503000	3855 Highland Drive
1503100	3865 Highland Drive
1503105	156 Gorham Road
1504300	3858 Highland Drive
1504400	3866 Highland Drive
1505400	3855 Elm Street
1505500	3863 Elm Street
1506800	3852 Elm Street
1506900	3866 Elm Street
1507000	240 Gorham Road
1508302	3859 Disher Street
1508400	250 Gorham Road
1510400	294 Gorham Road
1510800	3790 Hibbard Street
1510900	3784 Hibbard Street
1511000	315 Bellevue Boulevard
1511100	3810 Hibbard Street
1511200	3822 Hibbard Street
1511600	Sharpe Avenue
1511700	3743 Dominion Road
1511800	3753 Dominion Road
1511900	3759 Dominion Road
1512000	3769 Dominion Road
1512100	3777 Dominion Road
1512300	3789 Dominion Road
1512301	3801 Dominion Road
1512400	3807 Dominion Road
1512500	3815 Dominion Road
1512600	3823 Dominion Road
1512700	3839 Dominion Road
1512800	Dominion Road
1512900	3851 Dominion Road
1513000	3861 Dominion Road
1513100	3867 Dominion Road
1515600	339 South Mill Street
1515700	347 South Mill Street
1515900	355 South Mill Street

**SCHEDULE B - SCHEDULE OF ASSESSMENTS FOR FUTURE MAINTENANCE
BEAVER CREEK DRAIN, SOUTH TRIBUTARY, TOWN OF FORT ERIE**

Roll No.	Property Address/Description
1516000	359 South Mill Street
1516100	365 South Mill Street
1517301	354 Bertie Place
1517400	311 Bertie Place
1517500	329 Bertie Place
1517600	335 Bertie Place
1517700	343 Bertie Place
1517800	349 Bertie Place
1517900	355 Bertie Place
1518000	320 Bellevue Boulevard
1518100	332 Bellevue Boulevard
1518101	340 Bellevue Boulevard
1518200	350 Bellevue Boulevard
1518300	354 Bellevue Boulevard
1518400	323 Bellevue Boulevard
1518500	329 Bellevue Boulevard
1518600	335 Bellevue Boulevard
1518700	343 Bellevue Boulevard
1518800	347 Bellevue Boulevard
1518900	353 Bellevue Boulevard
1519000	318 Thornwood Avenue
1519100	328 Thornwood Avenue
1519200	340 Thornwood Avenue
1519203	350 Thornwood Avenue
1519300	354 Thornwood Avenue
1519302	311 Thornwood Avenue
1519400	319 Thornwood Avenue
1519500	327 Thornwood Avenue
1519600	333 Thornwood Avenue
1519700	339 Thornwood Avenue
1519800	355 Thornwood Avenue
1519902	347 Thornwood Avenue
1520100	104 Gorham Road
1520200	120 Gorham Road
1520400	130 Gorham Road
1520500	0 Gorham Road
1520600	142 Gorham Road
1520700	148 Gorham Road
1520702	204 Gorham Road
1520704	210 Gorham Road
1520800	260-262 Gorham Road
1520835	Friendship Trail
1521000	308-310 Gorham Road
1521005	ID 1159152 South of 3867 Dominion Rd
1521400	3900 Farr Avenue
1521500	3949 Farr Avenue
1522100	97 Gorham Road
1522200	113 Gorham Road
1522201	119 Gorham Road
1522202	125 Gorham Road
1522300	129 Gorham Road
1522500	145 Gorham Road
1522800	171 Gorham Road
1522900	185 Gorham Road
1523000	195 Gorham Road
1523001	203 Gorham Road
1523100	213 Gorham Road
1523120	207 Gorham Road
1523200	225 Gorham Road
1523300	243 Gorham Road
1523500	275 Gorham Road
1523600	311 Gorham Road
1523700	337 Gorham Road
1524000	Friendship Trail
1524102	3916 Farr Avenue
1524104	3920 Farr Avenue
1524109	3926 Farr Avenue
1524110	3934 Farr Avenue
1524111	3940 Farr Avenue
1524200	3956 Farr Avenue
1524201	3970 Farr Avenue
1524202	3976 Farr Avenue
1524300	4040 Farr Avenue
1524400	4102 Michener Road
1600100	3722 Dominion Road
1600200	3728 Dominion Road
1600300	3736 Dominion Road
1600400	3742 Dominion Road
1600500	3748 Dominion Road
1600501	3756 Dominion Road
1600600	3762 Dominion Road
1600700	3768 Dominion Road
1600800	3774 Dominion Road
1600900	3780 Dominion Road
1601000	3796 Dominion Road
1601100	3800 Dominion Road
1601101	3808 Dominion Road
1601200	3816 Dominion Road
1601300	3822 Dominion Road
1601400	3840 Dominion Road
1601600	3860 Dominion Road

**SCHEDULE B - SCHEDULE OF ASSESSMENTS FOR FUTURE MAINTENANCE
BEAVER CREEK DRAIN, SOUTH TRIBUTARY, TOWN OF FORT ERIE**

Roll No.	Property Address/Description
1601700	3768 Summit Avenue
1601800	3774 Summit Avenue
1601900	3780 Summit Avenue
1602000	487 Belleview Boulevard
1602001	3806 Summit Avenue
1602002	3814 Summit Avenue
1602003	3822 Summit Avenue
1602004	3830 Summit Avenue
1602005	3838 Summit Avenue
1602007	3848 Summit Avenue
1602008	3723 Hazel Street
1602009	3854 Summit Avenue
1602010	3733 Hazel Street
1602011	3860 Summit Avenue
1602100	3743 Hazel Street
1602200	3751 Hazel Street
1602300	3759 Hazel Street
1602400	3769 Hazel Street
1602401	510 Belleview Boulevard
1602500	503 Belleview Boulevard
1602501	505 Belleview Boulevard
1602502	507 Belleview Boulevard
1602503	509-5 Belleview Boulevard
1602504	511-4 Belleview Boulevard
1602505	513-3 Belleview Boulevard
1602506	515-2 Belleview Boulevard
1602507	517-1 Belleview Boulevard
1602508	Hazel Street
1602600	516 Hazel Street
1602700	514 Hazel Court
1602800	510 Hazel Court
1602900	500 Hazel Court
1603000	511 Hazel Court
1603100	513 Hazel Court
1603200	515 Hazel Street
1603201	3855 Hazel Street
1603300	Hazel Court
1603400	3770 Hazel Street
1603500	3804 Hazel Street
1603600	3796 Hazel Street
1603700	3816 Hazel Street
1603800	3820 Hazel Street
1603801	3826 Hazel Street
1603900	3834 Hazel Street
1604000	3842 Hazel Street
1604100	3850 Hazel Street
1604106	3858 Hazel Street
1604200	3815 Pearl Street
1604300	3819 Pearl Street
1604400	3825 Pearl Street
1604500	3833 Pearl Street
1604600	3841 Pearl Street
1604700	3849 Pearl Street
1604706	3859 Pearl Street
1604800	3796 Pearl Street
1604900	3804 Pearl Street
1604901	3812 Pearl Street
1605000	3818 Pearl Street
1605100	595 Belleview Boulevard
1605200	3834 Pearl Street
1605300	3842 Pearl Street
1605400	3850 Pearl Street
1605500	3858 Pearl Street
1605600	3667 Nigh Road
1605700	3679 Nigh Road
1605800	3687 Nigh Road
1605900	3695 Nigh Road
1606000	3715 Nigh Road
1606100	3713 Nigh Road
1606101	3725 Nigh Road
1606200	Nigh Road
1606300	3741-3743 Nigh Road
1606400	3747 Nigh Road
1606402	3755 Nigh Road
1606500	3773 Nigh Road
1606600	3783 Nigh Road
1606700	3803 Nigh Road
1606800	3777 Nigh Road
1606900	3827 Nigh Road
1607000	3835 Nigh Road
1607100	3843 Nigh Road
1607501	529 Ridge Road North
1607502	533 Ridge Road North
1607503	549 Ridge Road North
1607504	553 Ridge Road North
1607505	563 Ridge Road North
1607506	575 Ridge Road North
1607507	583 Ridge Road North
1607508	593 Ridge Road North
1607509	603 Ridge Road North
1607510	613 Ridge Road North

**SCHEDULE B - SCHEDULE OF ASSESSMENTS FOR FUTURE MAINTENANCE
BEAVER CREEK DRAIN, SOUTH TRIBUTARY, TOWN OF FORT ERIE**

Roll No.	Property Address/Description
1607511	619 Ridge Road North
1607512	633 Ridge Road North
1607513	651 Ridge Road North
1607514	667 Ridge Road North
1607515	671 Ridge Road North
1607516	677 Ridge Road North
1607517	689 Ridge Road North
1607518	699 Ridge Road North
1607519	707 Ridge Road North
1607520	641 Ridge Road North
1607521	587 Ridge Road North
1607600	399 North Mill Street
1607602	407 North Mill Street
1607700	413 North Mill Street
1607800	421 North Mill Street
1607900	427 North Mill Street
1608000	431-433 North Mill Street
1608100	437 North Mill Street
1608200	441 North Mill Street
1608300	447 North Mill Street
1608400	453 North Mill Street
1608500	457 North Mill Street
1608600	463 North Mill Street
1608700	473 North Mill Street
1608800	479 North Mill Street
1608900	485 North Mill Street
1609000	491 North Mill Street
1609100	499 North Mill Street
1609200	505 North Mill Street
1609400	400 Glenwood Drive
1609500	410 Glenwood Drive
1609600	420 Glenwood Drive
1609601	428 Glenwood Drive
1609700	434 Glenwood Drive
1609800	Glenwood Drive
1609900	442 Glenwood Drive
1610000	460 Glenwood Drive
1610100	470 Glenwood Drive
1610200	480 Glenwood Drive
1610300	484 Glenwood Drive
1610400	494 Glenwood Drive
1610500	401 Glenwood Drive
1610600	409 Glenwood Drive
1610700	417 Glenwood Drive
1610800	427 Glenwood Drive
1610900	433 Glenwood Drive
1611000	443 Glenwood Drive
1611100	455 Glenwood Drive
1611200	459 Glenwood Drive
1611300	469 Glenwood Drive
1611400	485 Glenwood Drive
1611500	493 Glenwood Drive
1611600	396 Belleview Boulevard
1611700	402 Belleview Boulevard
1611800	408 Belleview Boulevard
1611900	416 Belleview Boulevard
1612000	420 Belleview Boulevard
1612100	426 Belleview Boulevard
1612200	432 Belleview Boulevard
1612300	442 Belleview Boulevard
1612400	452 Belleview Boulevard
1612500	458 Belleview Boulevard
1612600	466 Belleview Boulevard
1612700	3775 Summit Avenue
1612800	3767 Summit Avenue
1612900	500 Belleview Boulevard
1613001	395 Belleview Boulevard
1613100	403 Belleview Boulevard
1613200	407 Belleview Boulevard
1613300	413 Belleview Boulevard
1613400	421 Belleview Boulevard
1613500	427 Belleview Boulevard
1613600	433 Belleview Boulevard
1613700	439 Belleview Boulevard
1613800	449 Belleview Boulevard
1613900	455 Belleview Boulevard
1614000	461 Belleview Boulevard
1614100	469 Belleview Boulevard
1614200	545 Belleview Boulevard
1614300	551 Belleview Boulevard
1614400	559 Belleview Boulevard
1614500	400 Belleair Boulevard
1614501	406 Belleair Boulevard
1614502	412 Belleair Boulevard
1614503	418 Belleair Boulevard
1614600	424 Belleair Boulevard
1614601	430 Belleair Boulevard
1614602	436 Belleair Boulevard
1614603	442 Belleair Boulevard
1614604	448 Belleair Boulevard
1614700	454 Belleair Boulevard

**SCHEDULE B - SCHEDULE OF ASSESSMENTS FOR FUTURE MAINTENANCE
BEAVER CREEK DRAIN, SOUTH TRIBUTARY, TOWN OF FORT ERIE**

Roll No.	Property Address/Description
1614701	460 Belleair Boulevard
1614702	466 Belleair Boulevard
1614703	472 Belleair Boulevard
1614800	401 Belleair Boulevard
1614801	407 Belleair Boulevard
1614802	413 Belleair Boulevard
1614803	419 Belleair Boulevard
1614900	425 Belleair Boulevard
1614901	431 Belleair Boulevard
1614902	437 Belleair Boulevard
1614903	443 Belleair Boulevard
1614904	449 Belleair Boulevard
1615000	455 Belleair Boulevard
1615001	461 Belleair Boulevard
1615002	467 Belleair Boulevard
1615003	473 Belleair Boulevard
1615100	398 Gorham Road
1615101	404 Gorham Road
1615200	410 Gorham Road
1615202	422 Gorham Road
1615300	430 Gorham Road
1615301	436 Gorham Road
1615400	440 Gorham Road
1615500	446 Gorham Road
1615600	452 Gorham Road
1615700	460 Gorham Road
1615800	464 Gorham Road
1615900	472 Gorham Road
1616000	482 Gorham Road
1616100	498 Gorham Road
1616200	508 Gorham Road
1616300	3861 Hazel Street
1616400	3864 Hazel Street
1616500	Gorham Road
1616600	550 Gorham Road
1616700	3865 Pearl Street
1616800	3862 Pearl Street
1616802	3866 Pearl Street
1616900	Gorham Road
1617000	614 Gorham Road
1617100	624 Gorham Road
1617200	634 Gorham Road
1617300	644 Gorham Road
1617400	654 Gorham Road
1617500	664 Gorham Road
1617590	674 Gorham Road
1617600	3855 Nigh Road
1617700	359 Gorham Road
1617800	369 Gorham Road
1617900	379 Gorham Road
1618000	389 Gorham Road
1618100	399 Gorham Road
1618101	409 Gorham Road
1618200	425 Gorham Road
1618300	435 Gorham Road
1618400	455 Gorham Road
1618500	467 Gorham Road
1618700	487 Gorham Road
1618800	3975 Nigh Road
1618801	645 Gorham Road
1618802	665 Gorham Road
1618900	3933 Nigh Road
1619000	3923 Nigh Road
1619100	3947 Nigh Road
1619200	3955 Nigh Road
1619400	Nigh Road
1619700	3983 Nigh Road
1619800	4001 Nigh Road
1619900	3880 Christina Court
1619902	3886 Christina Court
1619904	3892 Christina Court
1619906	3898 Christina Court
1619908	3904 Christina Court
1619910	3910 Christina Court
1619912	3916 Christina Court
1619914	3922 Christina Court
1619916	3928 Christina Court
1619918	3934 Christina Court
1619920	3940 Christina Court
1619922	3933 Christina Court
1619924	3927 Christina Court
1619926	3921 Christina Court
1619928	3887 Christina Court
1619930	3881 Christina Court
1619932	561 Gorham Road
1619934	555 Gorham Road
1619936	549 Gorham Road
1619938	543 Gorham Road
1619940	3880 Hazel Street
1619942	3886 Hazel Street
1619944	530 Carrie Avenue

**SCHEDULE B - SCHEDULE OF ASSESSMENTS FOR FUTURE MAINTENANCE
BEAVER CREEK DRAIN, SOUTH TRIBUTARY, TOWN OF FORT ERIE**

Roll No.	Property Address/Description	
1619946	536 Carrie Avenue	
1619948	542 Carrie Avenue	
1619950	547 Carrie Avenue	
1619952	541 Carrie Avenue	
1619954	535 Carrie Avenue	
1619956	529 Carrie Avenue	
1619958	523 Carrie Avenue	
1619960	517 Carrie Avenue	
1619962	511 Carrie Avenue	
1619964	507 Carrie Avenue	
1619966	501 Carrie Avenue	
1619968	495 Carrie Avenue	
1619970	489 Carrie Avenue	
1619972	483 Carrie Avenue	
1619974	477 Carrie Avenue	
1619976	471 Carrie Avenue	
1619978	465 Carrie Avenue	
1619980	466 Carrie Avenue	
1619982	472 Carrie Avenue	
1619984	486 Carrie Avenue	
1619986	490 Carrie Avenue	
1619988	496 Carrie Avenue	
1619990	502 Carrie Avenue	
1619992	508 Carrie Avenue	
1619994	3899 Hazel Street	
1619996	3893 Hazel Street	
1619998	3887 Hazel Street	
1620000	3881 Hazel Street	
1620002	507 Gorham Road	
1620004	501 Gorham Road	
1620006	Carrie Avenue	
1620050	Gorham Road	
1620100	Gorham Road	
1620200	497 Gorham Road	
1755500	4269 Michener Road	
1755600	Schooley Road	%
1755700	4337 Michener Road	0.67
1755800	4471 Michener Road	0.31
1755900	4495 Michener Road	1
1826400	172 Cherry Hill Boulevard North	
1826500	179 Cherry Hill Boulevard North	
1826501	Michener Road	
1826510	4480 Michener Road	
1826600	4548 Michener Road	
1826700	4640 Michener Road	
1831400	4019 Nigh Road	
1831500	4129 Nigh Road	
1831600	Nigh Road	
1831700	Nigh Road	
1831800	Nigh Road	
1831900	4295 Nigh Road	
1832000	4309 Nigh Road	
1832100	4327 Nigh Road	
1832300	4351 Nigh Road	
1832400	4379 Nigh Road	
1832600	Cherry Hill Boulevard North	
1832600	Cherry Hill Boulevard North	
1832700	4499 Nigh Road	
1840000	Friendship Trail	
2426010	3460 Nigh Road	
2426200	801 Burleigh Road North	
2426201	865 Burleigh Road North	
2426235	1005 Burleigh Road North	
2426300	983 Burleigh Road North	
2426400	986 Ridge Road North	
2426600	3397 Garrison Road	
2426700	Garrison Road	
2426800	3445 Garrison Road	
2427100	3478 Nigh Road	
2427150	3500 Nigh Road	
2427200	722 Ridge Road North	
2427205	0 Nigh Road	
2427210	3520 Nigh Road	
2427300	740 Ridge Road North	
2427400	758 Ridge Road North	
2427402	780 Ridge Road North	
2427600	750 Ridge Road North	
2427700	798 Ridge Road North	
2427900	820 Ridge Road North	
2428000	828 Ridge Road North	
2428100	840 Ridge Road North	
2428200	846 Ridge Road North	
2428400	866 Ridge Road North	
2428500	880 Ridge Road North	
2428600	890 Ridge Road North	
2428601	920 Ridge Road North	
2428602	940 Ridge Road North	
2428700	960 Ridge Road North	
2428701	980 Ridge Road North	
2428710	990 Ridge Road North	
2428711	1000 Ridge Road North	

**SCHEDULE B - SCHEDULE OF ASSESSMENTS FOR FUTURE MAINTENANCE
BEAVER CREEK DRAIN, SOUTH TRIBUTARY, TOWN OF FORT ERIE**

Roll No.	Property Address/Description
2428800	1022-1036 Ridge Road North
2428900	3644 Ridge Road North
2429000	737 Ridge Road North
2429100	789 Ridge Road North
2429101	811 Ridge Road North
2429200	757-763 Ridge Road North
2429201	773 Ridge Road North
2429400	827 Ridge Road North
2429500	847 Ridge Road North
2429800	Ridge Road North
2429900	865 Ridge Road North
2430100	869 Ridge Road North
2430200	Ridge Road North
2430300	883 Ridge Road North
2430400	Ridge Road North
2430600	955 Ridge Road North
2430700	933 Ridge Road North
2430800	959 Ridge Road North
2430900	Ridge Road North
2431000	945 Ridge Road North
2431100	983 Ridge Road North
2431200	993 Ridge Road North
2431300	1043 Ridge Road North
2431400	1051 Ridge Road North
2431500	3660 Nigh Road
2431600	3666 Nigh Road
2431700	3674 Nigh Road
2431800	3680 Nigh Road
2431900	3690 Nigh Road
2432000	3696 Nigh Road
2432100	3706 Nigh Road
2432200	3712 Nigh Road
2432300	3730 Nigh Road
2432301	3828 Nigh Road
2432400	3800 Nigh Road
2432401	792 Gorham Road
2432404	342 Gorham Road
2432450	3800 Nigh Road
2432500	710 Gorham Road
2432600	726 Gorham Road
2432800	3551 Garrison Road
2432900	3545 Garrison Road
2433000	3589 Garrison Road
2433100	3625 Garrison Road
2433200	3633 Garrison Road
2433300	3649 Garrison Road
2433400	3659 Garrison Road
2433500	3671 Garrison Road
2433600	Garrison Road
2433700	Garrison Road
2433800	3701-3705 Garrison Road
2433900	1025 Gorham Road
2434100	3615 Garrison Road
2434200	Gorham Road
2434201	3977 Garrison Road
2434300	3888 Nigh Road
2434301	703 Gorham Road
2434400	711 Gorham Road
2434500	721 Gorham Road
2434700	741 Gorham Road
2434800	749 Gorham Road
2434900	Nigh Road
2435100	3910 Nigh Road
2435200	3920 Nigh Road
2435300	3934 Nigh Road
2435400	Cauthard Road
2435500	Garrison Road
2435600	Garrison Road
2435700	3911 Garrison Road
2435800	3921 Garrison Road
2435900	Garrison Road
2436000	868 Cauthard Road
2436100	928 Cauthard Road
2436200	942 Cauthard Road
2436300	996 Cauthard Road
2436301	1022 Cauthard Road
2436600	Garrison Road
2436800	3166-3202 Garrison Road
2436900	3310 Garrison Road
2437000	3320 Garrison Road
2437100	3388 Garrison Road
2437400	1240 Ridge Road North
2437402	1230 Ridge Road North
2437405	1208 Ridge Road North
2437410	1224 Ridge Road North
2437500	3195 Bertie Street
2437501	1340 Ridge Road North
2437502	1250 Ridge Road North
2437503	3283 Bertie Street
2437600	3590-3600 Garrison Road
2437800	3570 Garrison Road

**SCHEDULE B - SCHEDULE OF ASSESSMENTS FOR FUTURE MAINTENANCE
BEAVER CREEK DRAIN, SOUTH TRIBUTARY, TOWN OF FORT ERIE**

Roll No.	Property Address/Description
2437801	3474 Garrison Road
2437900	1098 Ridge Road North
2438000	3444-3452 Garrison Road
2438100	1107 Ridge Road North
2438200	1113 Ridge Road North
2438300	1108 Ridge Road North
2438400	1116 Ridge Road North
2438500	1126 Ridge Road North
2438600	1141 Ridge Road North
2438700	1155 Ridge Road North
2438800	1173 Ridge Road North
2438900	1198 Ridge Road North
2438905	1150 Ridge Road North
2438910	1160 Ridge Road North
2438912	0 Ridge Road North
2439000	1177 Ridge Road North
2439100	1201 Ridge Road North
2439200	1209 Ridge Road North
2439300	1219 Ridge Road North
2439400	3435 Bertie Street
2439402	1335 Ridge Road North
2439404	1305 Ridge Road North
2439406	1275 Ridge Road North
2439408	1235 Ridge Road North
2439500	1154 Gorham Road
2439600	1107 Gorham Road
2439601	Garrison Road
2439700	3970 Garrison Road
2439800	3847 Bertie Street
2439801	Bertie Street
2439900	1194 Gorham Road
2440000	1204 Gorham Road
2440100	1218 Gorham Road
2440200	1232 Gorham Road
2440300	1244 Gorham Road
2440400	1252 Gorham Road
2440500	1262 Gorham Road
2440600	1274 Gorham Road
2440700	Bertie Street
2440800	3769 Bertie Street
2440900	3777 Bertie Street
2441000	3787 Bertie Street
2441200	3807 Bertie Street
2441300	Gorham Road
2441400	1213 Gorham Road
2441500	3731 Bertie Street
2441501	3731 Bertie Street
2500100	912 Cherry Hill Boulevard North
2500100	912 Cherry Hill Boulevard North
2500100	912 Cherry Hill Boulevard North
2500300	4346 Nigh Road
2500400	755 Cherry Hill Boulevard North
2500500	773 Cherry Hill Boulevard North
2500600	791 Cherry Hill Boulevard North
2500700	Cherry Hill Boulevard North
2500905	971 Cherry Hill Boulevard North
2501000	985 Cherry Hill Boulevard North
2504300	1069 Ott Road
2504400	1095 Ott Road
2505100	4106 Garrison Road
2505200	Garrison Road
2505400	4140 Garrison Road
2821800	1351 Ridge Road North
2821802	1361 Ridge Road North
2821804	1377 Ridge Road North
2821806	1389 Ridge Road North
2821900	1386 Ridge Road North
2822000	3276 Bertie Street
2822201	0 Teal Road
2822302	1417 Ridge Road North
2822304	1437 Ridge Road North
2900100	3350 Bertie Street
2900101	Stevensville Road East
2900200	Bertie Street
2900300	1500 Stevensville Road
2900310	1700 Stevensville Road
3000100	Bertie Street
3000200	3756 Bertie Street
3000225	3750 Bertie Street
3000300	3776 Bertie Street
3000400	Gorham Road
3000500	1377 Stevensville Road
3000900	Bertie Street
3001000	3800 Bertie Street
3001100	3838 Bertie Street
3001200	Bertie Street
3001300	3888 Bertie Street
3001400	3930 Bertie Street
3001500	3966 Bertie Street
3001600	Bertie Street
3001800	Stevensville Road

**SCHEDULE B - SCHEDULE OF ASSESSMENTS FOR FUTURE MAINTENANCE
BEAVER CREEK DRAIN, SOUTH TRIBUTARY, TOWN OF FORT ERIE**

Roll No.	Property Address/Description
3001900	Stevensville Road
3002000	Stevensville Road
3002100	Stevensville Road
3002200	Stevensville Road
3002300	Stevensville Road
3002400	1577 Stevensville Road West
3002500	Gilmore Road
3002900	1525 Stevensville Road
3004200	1467 Stevensville Road
3004300	1477 Stevensville Road
3004400	1485 Stevensville Road
3004500	1495 Stevensville Road
3004600	1505 Stevensville Road
3004700	1513 Stevensville Road
3004800	Stevensville Road West
3004900	Stevensville Road West
3005000	Stevensville Road West
3005100	Stevensville Road West
3005200	Stevensville Road West
Total Assessments on Lands:	
Highway 3 (Garr MTO	
Belleair Boulevard Town of Fort Erie	
Bellevue Boulevard Town of Fort Erie	
Bertie Place Town of Fort Erie	
Bertie Street Town of Fort Erie	
Carrie Avenue Town of Fort Erie	
Cauthard Road Town of Fort Erie	
Cherry Hill Blvd Town of Fort Erie	
Christina Court Town of Fort Erie	
Derby Road Town of Fort Erie	
Disher Street Town of Fort Erie	
Dominion Road Region of Niagara	
Elm Street Town of Fort Erie	
Farr Avenue Town of Fort Erie	
Glenwood Drive Town of Fort Erie	
Gorham Road (Region of Niagara	
Hazel Court Town of Fort Erie	
Hazel Street Town of Fort Erie	
Hibbard Street Town of Fort Erie	
Highland Drive Town of Fort Erie	
Michener Road Town of Fort Erie	
Nigh Road Town of Fort Erie	
North Mill Street Town of Fort Erie	
Ott Road Town of Fort Erie	
Pearl Street Town of Fort Erie	
Prospect Point Road Town of Fort Erie	
Rebstock Road Town of Fort Erie	
Ridge Road North Town of Fort Erie	
Schooley Road Town of Fort Erie	
South Mill Street Town of Fort Erie	
Stevensville Road Region of Niagara	
Summit Avenue Town of Fort Erie	
Thornwood Avenue Town of Fort Erie	
Unnamed Road Town of Fort Erie	
Unnamed Road Town of Fort Erie	
Unopened Road Town of Fort Erie	
Unopened Road Town of Fort Erie	
Unopened Road Town of Fort Erie	
Wallace Street Town of Fort Erie	
Wilson Street Town of Fort Erie	
Winger Road Town of Fort Erie	
Total Assessments on Roads:	
TOTAL ASSESSMENTS SOUTH TRIBUTARY:	

SCHEDULE C - NET ASSESSMENTS
BEAVER CREEK DRAIN, SOUTH TRIBUTARY
TOWN OF FORT ERIE

Roll No.	Property Address/Description	Total Gross	COR Change	1/3 Grant	Allowances	NET
-	1233500	0 Dominion Road	150	0	0	150
-	1234300	3469 Nigh Road	25	0	0	25
-	1234400	0 Nigh Road	25	0	0	25
-	1234500	3477 Nigh Road	61	0	0	61
-	1234600	3555 Nigh Road	115	0	0	115
-	1234700	3571 Nigh Road	64	0	0	64
-	1236000	472 Prospect Point Road North	25	0	0	25
-	1236100	480 Prospect Point Road North	34	0	0	34
-	1236300	494 Prospect Point Road North	52	0	0	52
-	1236400	518 Prospect Point Road North	43	0	0	43
-	1236500	508 Prospect Point Road North	105	0	0	105
-	1236600	526 Prospect Point Road North	25	0	0	25
-	1236700	536 Prospect Point Road North	134	0	0	134
-	1236800	548 Prospect Point Road North	51	0	0	51
-	1236805	556 Prospect Point Road North	30	0	0	30
-	1236900	564 Prospect Point Road North	68	0	0	68
-	1237000	574 Limestone Lane	243	0	0	243
-	1237100	576 Limestone Lane	93	0	0	93
-	1237200	578 Limestone Lane	25	0	0	25
-	1237300	580 Prospect Point Road North	45	0	0	45
-	1237400	596 Prospect Point Road North	31	0	0	31
-	1237500	602 Prospect Point Road North	51	0	0	51
-	1237600	620 Prospect Point Road North	77	0	0	77
-	1237700	630 Prospect Point Road North	77	0	0	77
-	1237800	638 Prospect Point Road North	54	0	0	54
-	1237801	Prospect Point Road North	529	0	0	529
-	1237900	646 Prospect Point Road North	43	0	0	43
-	1238000	3515 Nigh Road	164	0	0	164
-	1238100	652 Prospect Point Road North	28	0	0	28
-	1238101	Prospect Point Road North	33	0	0	33
-	1238200	668 Prospect Point Road North	111	0	0	111
-	1238202	676 Prospect Point Road North	41	0	0	41
-	1238300	684 Prospect Point Road North	30	0	0	30
-	1238400	690 Prospect Point Road North	30	0	0	30
-	1238500	696 Prospect Point Road North	30	0	0	30
-	1238600	702 Prospect Point Road North	30	0	0	30
-	1238700	708 Prospect Point Road North	41	0	0	41
-	1311900	3697-3699 Dominion Road	25	0	0	25
-	1312000	3705 Dominion Road	25	0	0	25
-	1312100	3711 Dominion Road	25	0	0	25
-	1312200	3721 Dominion Road	25	0	0	25
-	1319400	365-367 Ridge Road North	25	0	0	25
-	1319500	369-371 Ridge Road North	25	0	0	25
-	1320500	342 South Mill Street	25	0	0	25
-	1320600	344 South Mill Street	25	0	0	25
-	1320700	348 South Mill Street	25	0	0	25
-	1320800	356 South Mill Street	25	0	0	25
-	1401101	3625 Hazel Street	41	0	0	41
-	1401200	3635 Hazel Street	46	0	0	46
-	1401300	3641 Hazel Street	73	0	0	73
-	1401400	3653 Hazel Street	58	0	0	58
-	1401410	3703 Hazel Street	25	0	0	25
-	1401412	3711 Hazel Street	25	0	0	25
-	1401500	3610 Hazel Street	60	0	0	60
-	1401600	3624 Hazel Street	28	0	0	28
-	1401700	3632 Hazel Street	30	0	0	30
-	1401800	3640 Hazel Street	30	0	0	30
-	1401900	Hazel Street	25	0	0	25
-	1402000	3650 Hazel Street	31	0	0	31
-	1402100	Hazel Street	25	0	0	25
-	1402200	3660 Hazel Street	25	0	0	25
-	1402300	705 Prospect Point Road North	30	0	0	30
-	1402400	3623 Nigh Road	52	0	0	52
-	1403300	441 Prospect Point Road North	25	0	0	25

SCHEDULE C - NET ASSESSMENTS
BEAVER CREEK DRAIN, SOUTH TRIBUTARY
TOWN OF FORT ERIE

Roll No.	Property Address/Description	Total Gross	COR Change	1/3 Grant	Allowances	NET
-	1403400	451 Prospect Point Road North	25	0	0	25
-	1403500	461 Prospect Point Road North	25	0	0	25
-	1403600	469 Prospect Point Road North	65	0	0	65
-	1403700	477 Prospect Point Road North	61	0	0	61
-	1403800	483 Prospect Point Road North	47	0	0	47
-	1403900	493 Prospect Point Road North	49	0	0	49
-	1404000	495 Prospect Point Road North	52	0	0	52
-	1404100	509 Prospect Point Road North	59	0	0	59
-	1404300	Prospect Point Road North	47	0	0	47
-	1404500	Prospect Point Road North	121	0	0	121
-	1404505	695 Prospect Point Road North	46	0	0	46
-	1404900	402 Ridge Road North	90	0	0	90
-	1405000	406 Ridge Road North	27	0	0	27
-	1405100	412 Ridge Road North	25	0	0	25
-	1405200	418 Ridge Road North	25	0	0	25
-	1405300	424 Ridge Road North	25	0	0	25
-	1405400	426 Ridge Road North	25	0	0	25
-	1405500	430 Ridge Road North	25	0	0	25
-	1405600	Ridge Road North	27	0	0	27
-	1405700	436 Ridge Road North	59	0	0	59
-	1406000	442 Ridge Road North	25	0	0	25
-	1406100	450 Ridge Road North	43	0	0	43
-	1406200	456 Ridge Road North	47	0	0	47
-	1406300	440-462 Ridge Road North	242	0	0	242
-	1406400	468 Ridge Road North	52	0	0	52
-	1406500	474 Ridge Road North	61	0	0	61
-	1406600	482 Ridge Road North	27	0	0	27
-	1406601	488 Ridge Road North	27	0	0	27
-	1406700	492 Ridge Road North	31	0	0	31
-	1406800	496 Ridge Road North	25	0	0	25
-	1406900	502 Ridge Road North	25	0	0	25
-	1407000	504 Ridge Road North	31	0	0	31
-	1407100	512 Ridge Road North	31	0	0	31
-	1407200	524 Ridge Road North	34	0	0	34
-	1407300	532 Ridge Road North	25	0	0	25
-	1407400	546 Ridge Road North	70	0	0	70
-	1407500	576 Ridge Road North	1,193	0	0	1,193
-	1407800	668 Ridge Road North	104	0	0	104
-	1407801	Ridge Road North	47	0	0	47
-	1407900	704 Ridge Road North	84	0	0	84
-	1408000	3700 Dominion Road	34	0	0	34
-	1408100	3712 Dominion Road	25	0	0	25
-	1408200	3701 Wallace Street	27	0	0	27
-	1408300	3711 Wallace Street	25	0	0	25
-	1408400	3700 Wallace Street	27	0	0	27
-	1408500	462 North Mill Street	25	0	0	25
-	1408600	3701 Willson Street	25	0	0	25
-	1408601	3705 Willson Street	25	0	0	25
-	1408700	Willson Street	25	0	0	25
-	1409000	387-389 Ridge Road North	41	0	0	41
-	1409100	393-397 Ridge Road North	34	0	0	34
-	1409200	401 Ridge Road North	25	0	0	25
-	1409201	405-409 Ridge Road North	25	0	0	25
-	1409300	411 Ridge Road North	25	0	0	25
-	1409400	421 Ridge Road North	27	0	0	27
-	1409410	3694 Willson Street	25	0	0	25
-	1409500	431 Ridge Road North	31	0	0	31
-	1409600	439 Ridge Road North	30	0	0	30
-	1409700	447 Ridge Road North	25	0	0	25
-	1409800	3695 Wallace Street	25	0	0	25
-	1409900	455 Ridge Road North	27	0	0	27
-	1410000	461 Ridge Road North	30	0	0	30
-	1410100	469 Ridge Road North	41	0	0	41
-	1410200	477 Ridge Road North	73	0	0	73

SCHEDULE C - NET ASSESSMENTS
BEAVER CREEK DRAIN, SOUTH TRIBUTARY
TOWN OF FORT ERIE

Roll No.	Property Address/Description	Total Gross	COR Change	1/3 Grant	Allowances	NET
-	1410300	495 Ridge Road North	47	0	0	47
-	1410400	499 Ridge Road North	34	0	0	34
-	1410500	505 Ridge Road North	34	0	0	34
-	1410600	511 Ridge Road North	31	0	0	31
-	1410605	400 North Mill Street	25	0	0	25
-	1410700	3704 Willson Street	30	0	0	30
-	1410705	3712 Willson Street	25	0	0	25
-	1410800	432 North Mill Street	30	0	0	30
-	1410801	440 North Mill Street	25	0	0	25
-	1410900	466 North Mill Street	30	0	0	30
-	1411000	474 North Mill Street	27	0	0	27
-	1411100	488 North Mill Street	25	0	0	25
-	1411200	492 North Mill Street	25	0	0	25
-	1411300	498 North Mill Street	25	0	0	25
-	1411302	504 North Mill Street	27	0	0	27
-	1501500	3840-3848 Farr Avenue	150	0	0	150
-	1501600	3866 Farr Avenue	54	0	0	54
-	1503000	3855 Highland Drive	47	0	0	47
-	1503100	3865 Highland Drive	41	0	0	41
-	1503105	156 Gorham Road	25	0	0	25
-	1504300	3858 Highland Drive	30	0	0	30
-	1504400	3866 Highland Drive	51	0	0	51
-	1505400	3855 Elm Street	27	0	0	27
-	1505500	3863 Elm Street	25	0	0	25
-	1506800	3852 Elm Street	25	0	0	25
-	1506900	3866 Elm Street	25	0	0	25
-	1507000	240 Gorham Road	25	0	0	25
-	1508302	3859 Disher Street	25	0	0	25
-	1508400	250 Gorham Road	25	0	0	25
-	1510400	294 Gorham Road	132	0	0	132
-	1510800	3790 Hibbard Street	25	0	0	25
-	1510900	3784 Hibbard Street	25	0	0	25
-	1511000	315 Belleview Boulevard	25	0	0	25
-	1511100	3810 Hibbard Street	25	0	0	25
-	1511200	3822 Hibbard Street	37	0	0	37
-	1511600	Sharpe Avenue	25	0	0	25
-	1511700	3743 Dominion Road	37	0	0	37
-	1511800	3753 Dominion Road	25	0	0	25
-	1511900	3759 Dominion Road	25	0	0	25
-	1512000	3769 Dominion Road	25	0	0	25
-	1512100	3777 Dominion Road	37	0	0	37
-	1512300	3789 Dominion Road	37	0	0	37
-	1512301	3801 Dominion Road	25	0	0	25
-	1512400	3807 Dominion Road	25	0	0	25
-	1512500	3815 Dominion Road	25	0	0	25
-	1512600	3823 Dominion Road	31	0	0	31
-	1512700	3839 Dominion Road	31	0	0	31
-	1512800	Dominion Road	25	0	0	25
-	1512900	3851 Dominion Road	25	0	0	25
-	1513000	3861 Dominion Road	25	0	0	25
-	1513100	3867 Dominion Road	60	0	0	60
-	1515600	339 South Mill Street	27	0	0	27
-	1515700	347 South Mill Street	25	0	0	25
-	1515900	355 South Mill Street	37	0	0	37
-	1516000	359 South Mill Street	25	0	0	25
-	1516100	365 South Mill Street	25	0	0	25
-	1517301	354 Bertie Place	25	0	0	25
-	1517400	311 Bertie Place	31	0	0	31
-	1517500	329 Bertie Place	25	0	0	25
-	1517600	335 Bertie Place	25	0	0	25
-	1517700	343 Bertie Place	25	0	0	25
-	1517800	349 Bertie Place	25	0	0	25
-	1517900	355 Bertie Place	25	0	0	25
-	1518000	320 Belleview Boulevard	25	0	0	25

SCHEDULE C - NET ASSESSMENTS
BEAVER CREEK DRAIN, SOUTH TRIBUTARY
TOWN OF FORT ERIE

Roll No.	Property Address/Description	Total Gross	COR Change	1/3 Grant	Allowances	NET
-	1518100	332 Bellevue Boulevard	46	0	0	46
-	1518101	340 Bellevue Boulevard	25	0	0	25
-	1518200	350 Bellevue Boulevard	25	0	0	25
-	1518300	354 Bellevue Boulevard	25	0	0	25
-	1518400	323 Bellevue Boulevard	25	0	0	25
-	1518500	329 Bellevue Boulevard	25	0	0	25
-	1518600	335 Bellevue Boulevard	25	0	0	25
-	1518700	343 Bellevue Boulevard	25	0	0	25
-	1518800	347 Bellevue Boulevard	25	0	0	25
-	1518900	353 Bellevue Boulevard	25	0	0	25
-	1519000	318 Thornwood Avenue	25	0	0	25
-	1519100	328 Thornwood Avenue	34	0	0	34
-	1519200	340 Thornwood Avenue	52	0	0	52
-	1519203	350 Thornwood Avenue	25	0	0	25
-	1519300	354 Thornwood Avenue	25	0	0	25
-	1519302	311 Thornwood Avenue	34	0	0	34
-	1519400	319 Thornwood Avenue	31	0	0	31
-	1519500	327 Thornwood Avenue	25	0	0	25
-	1519600	333 Thornwood Avenue	25	0	0	25
-	1519700	339 Thornwood Avenue	34	0	0	34
-	1519800	355 Thornwood Avenue	27	0	0	27
-	1519902	347 Thornwood Avenue	25	0	0	25
-	1520100	104 Gorham Road	94	0	0	94
-	1520200	120 Gorham Road	59	0	0	59
-	1520400	130 Gorham Road	25	0	0	25
-	1520500	0 Gorham Road	25	0	0	25
-	1520600	142 Gorham Road	25	0	0	25
-	1520700	148 Gorham Road	25	0	0	25
-	1520702	204 Gorham Road	25	0	0	25
-	1520704	210 Gorham Road	25	0	0	25
-	1520800	260-262 Gorham Road	77	0	0	77
-	1520835	Friendship Trail	457	0	0	457
-	1521000	308-310 Gorham Road	201	0	0	201
-	1521005	ID 1159152 South of 3867 Dominion Rd	25	0	0	25
-	1521400	3900 Farr Avenue	62	0	0	62
-	1521500	3949 Farr Avenue	235	0	0	235
-	1522100	97 Gorham Road	306	0	0	306
-	1522200	113 Gorham Road	80	0	0	80
-	1522201	119 Gorham Road	80	0	0	80
-	1522202	125 Gorham Road	80	0	0	80
-	1522300	129 Gorham Road	38	0	0	38
-	1522500	145 Gorham Road	96	0	0	96
-	1522800	171 Gorham Road	5,994	0	0	5,994
-	1522900	185 Gorham Road	124	0	0	124
-	1523000	195 Gorham Road	38	0	0	38
-	1523001	203 Gorham Road	38	0	0	38
-	1523100	213 Gorham Road	46	0	0	46
-	1523120	207 Gorham Road	38	0	0	38
-	1523200	225 Gorham Road	80	0	0	80
-	1523300	243 Gorham Road	508	0	0	508
-	1523500	275 Gorham Road	165	0	0	165
-	1523600	311 Gorham Road	674	0	0	674
-	1523700	337 Gorham Road	62	0	0	62
-	1524000	Friendship Trail	8,118	0	0	8,118
-	1524102	3916 Farr Avenue	29	0	0	29
-	1524104	3920 Farr Avenue	419	0	0	419
-	1524109	3926 Farr Avenue	69	0	0	69
-	1524110	3934 Farr Avenue	29	0	0	29
-	1524111	3940 Farr Avenue	29	0	0	29
-	1524200	3956 Farr Avenue	171	0	0	171
-	1524201	3970 Farr Avenue	128	0	0	128
-	1524202	3976 Farr Avenue	534	0	0	534
-	1524300	4040 Farr Avenue	4,663	0	0	4,663
F	1524400	4102 Michener Road	6,241	2,080	2,700	1,461

SCHEDULE C - NET ASSESSMENTS
BEAVER CREEK DRAIN, SOUTH TRIBUTARY
TOWN OF FORT ERIE

Roll No.	Property Address/Description	Total Gross	COR Change	1/3 Grant	Allowances	NET
-	1600100	3722 Dominion Road	27	0	0	27
-	1600200	3728 Dominion Road	27	0	0	27
-	1600300	3736 Dominion Road	25	0	0	25
-	1600400	3742 Dominion Road	25	0	0	25
-	1600500	3748 Dominion Road	25	0	0	25
-	1600501	3756 Dominion Road	25	0	0	25
-	1600600	3762 Dominion Road	30	0	0	30
-	1600700	3768 Dominion Road	25	0	0	25
-	1600800	3774 Dominion Road	25	0	0	25
-	1600900	3780 Dominion Road	25	0	0	25
-	1601000	3796 Dominion Road	27	0	0	27
-	1601100	3800 Dominion Road	27	0	0	27
-	1601101	3808 Dominion Road	27	0	0	27
-	1601200	3816 Dominion Road	27	0	0	27
-	1601300	3822 Dominion Road	27	0	0	27
-	1601400	3840 Dominion Road	52	0	0	52
-	1601600	3860 Dominion Road	77	0	0	77
-	1601700	3768 Summit Avenue	25	0	0	25
-	1601800	3774 Summit Avenue	25	0	0	25
-	1601900	3780 Summit Avenue	25	0	0	25
-	1602000	487 Bellevue Boulevard	58	0	0	58
-	1602001	3806 Summit Avenue	37	0	0	37
-	1602002	3814 Summit Avenue	34	0	0	34
-	1602003	3822 Summit Avenue	31	0	0	31
-	1602004	3830 Summit Avenue	27	0	0	27
-	1602005	3838 Summit Avenue	25	0	0	25
-	1602007	3848 Summit Avenue	25	0	0	25
-	1602008	3723 Hazel Street	25	0	0	25
-	1602009	3854 Summit Avenue	25	0	0	25
-	1602010	3733 Hazel Street	25	0	0	25
-	1602011	3860 Summit Avenue	25	0	0	25
-	1602100	3743 Hazel Street	25	0	0	25
-	1602200	3751 Hazel Street	25	0	0	25
-	1602300	3759 Hazel Street	27	0	0	27
-	1602400	3769 Hazel Street	43	0	0	43
-	1602401	510 Bellevue Boulevard	37	0	0	37
-	1602500	503 Bellevue Boulevard	25	0	0	25
-	1602501	505 Bellevue Boulevard	25	0	0	25
-	1602502	507 Bellevue Boulevard	25	0	0	25
-	1602503	509-5 Bellevue Boulevard	25	0	0	25
-	1602504	511-4 Bellevue Boulevard	25	0	0	25
-	1602505	513-3 Bellevue Boulevard	25	0	0	25
-	1602506	515-2 Bellevue Boulevard	25	0	0	25
-	1602507	517-1 Bellevue Boulevard	25	0	0	25
-	1602508	Hazel Street	30	0	0	30
-	1602600	516 Hazel Street	25	0	0	25
-	1602700	514 Hazel Court	27	0	0	27
-	1602800	510 Hazel Court	43	0	0	43
-	1602900	500 Hazel Court	43	0	0	43
-	1603000	511 Hazel Court	47	0	0	47
-	1603100	513 Hazel Court	27	0	0	27
-	1603200	515 Hazel Street	27	0	0	27
-	1603201	3855 Hazel Street	25	0	0	25
-	1603300	Hazel Court	37	0	0	37
-	1603400	3770 Hazel Street	516	0	0	516
-	1603500	3804 Hazel Street	30	0	0	30
-	1603600	3796 Hazel Street	30	0	0	30
-	1603700	3816 Hazel Street	31	0	0	31
-	1603800	3820 Hazel Street	31	0	0	31
-	1603801	3826 Hazel Street	31	0	0	31
-	1603900	3834 Hazel Street	31	0	0	31
-	1604000	3842 Hazel Street	31	0	0	31
-	1604100	3850 Hazel Street	31	0	0	31
-	1604106	3858 Hazel Street	25	0	0	25

SCHEDULE C - NET ASSESSMENTS
BEAVER CREEK DRAIN, SOUTH TRIBUTARY
TOWN OF FORT ERIE

Roll No.	Property Address/Description	Total Gross	COR Change	1/3 Grant	Allow- ances	NET
-	1604200	31		0	0	31
-	1604300	31		0	0	31
-	1604400	31		0	0	31
-	1604500	31		0	0	31
-	1604600	31		0	0	31
-	1604700	31		0	0	31
-	1604706	25		0	0	25
-	1604800	31		0	0	31
-	1604900	31		0	0	31
-	1604901	31		0	0	31
-	1605000	31		0	0	31
-	1605100	536		0	0	536
-	1605200	61		0	0	61
-	1605300	82		0	0	82
-	1605400	247		0	200	47
-	1605500	343		0	200	143
-	1605600	88		0	0	88
-	1605700	60		0	0	60
-	1605800	60		0	0	60
-	1605900	60		0	0	60
-	1606000	71		0	0	71
-	1606100	73		0	0	73
-	1606101	73		0	0	73
-	1606200	75		0	0	75
-	1606300	113		0	0	113
-	1606400	25		0	0	25
-	1606402	25		0	0	25
-	1606500	573		0	0	573
-	1606600	52		0	0	52
-	1606700	3,534		0	1,000	2,534
-	1606800	25		0	0	25
-	1606900	160		0	200	-40
-	1607000	25		0	0	25
-	1607100	291		0	200	91
-	1607501	43		0	0	43
-	1607502	122		0	0	122
-	1607503	132		0	0	132
-	1607504	91		0	0	91
-	1607505	187		0	0	187
-	1607506	25		0	0	25
-	1607507	25		0	0	25
-	1607508	52		0	0	52
-	1607509	54		0	0	54
-	1607510	157		0	0	157
-	1607511	25		0	0	25
-	1607512	45		0	0	45
-	1607513	317		0	0	317
-	1607514	105		0	0	105
-	1607515	43		0	0	43
-	1607516	47		0	0	47
-	1607517	58		0	0	58
-	1607518	31		0	0	31
-	1607519	38		0	0	38
-	1607520	51		0	0	51
-	1607521	25		0	0	25
-	1607600	31		0	0	31
-	1607602	31		0	0	31
-	1607700	31		0	0	31
-	1607800	31		0	0	31
-	1607900	31		0	0	31
-	1608000	25		0	0	25
-	1608100	25		0	0	25
-	1608200	25		0	0	25
-	1608300	30		0	0	30

SCHEDULE C - NET ASSESSMENTS
BEAVER CREEK DRAIN, SOUTH TRIBUTARY
TOWN OF FORT ERIE

Roll No.	Property Address/Description	Total Gross	COR Change	1/3 Grant	Allowances	NET
-	1608400	453 North Mill Street	30	0	0	30
-	1608500	457 North Mill Street	30	0	0	30
-	1608600	463 North Mill Street	30	0	0	30
-	1608700	473 North Mill Street	30	0	0	30
-	1608800	479 North Mill Street	30	0	0	30
-	1608900	485 North Mill Street	30	0	0	30
-	1609000	491 North Mill Street	27	0	0	27
-	1609100	499 North Mill Street	31	0	0	31
-	1609200	505 North Mill Street	31	0	0	31
-	1609400	400 Glenwood Drive	27	0	0	27
-	1609500	410 Glenwood Drive	25	0	0	25
-	1609600	420 Glenwood Drive	25	0	0	25
-	1609601	428 Glenwood Drive	25	0	0	25
-	1609700	434 Glenwood Drive	25	0	0	25
-	1609800	Glenwood Drive	25	0	0	25
-	1609900	442 Glenwood Drive	25	0	0	25
-	1610000	460 Glenwood Drive	37	0	0	37
-	1610100	470 Glenwood Drive	27	0	0	27
-	1610200	480 Glenwood Drive	25	0	0	25
-	1610300	484 Glenwood Drive	25	0	0	25
-	1610400	494 Glenwood Drive	59	0	0	59
-	1610500	401 Glenwood Drive	25	0	0	25
-	1610600	409 Glenwood Drive	25	0	0	25
-	1610700	417 Glenwood Drive	25	0	0	25
-	1610800	427 Glenwood Drive	25	0	0	25
-	1610900	433 Glenwood Drive	25	0	0	25
-	1611000	443 Glenwood Drive	25	0	0	25
-	1611100	455 Glenwood Drive	25	0	0	25
-	1611200	459 Glenwood Drive	25	0	0	25
-	1611300	469 Glenwood Drive	25	0	0	25
-	1611400	485 Glenwood Drive	31	0	0	31
-	1611500	493 Glenwood Drive	52	0	0	52
-	1611600	396 Bellevue Boulevard	25	0	0	25
-	1611700	402 Bellevue Boulevard	27	0	0	27
-	1611800	408 Bellevue Boulevard	27	0	0	27
-	1611900	416 Bellevue Boulevard	27	0	0	27
-	1612000	420 Bellevue Boulevard	27	0	0	27
-	1612100	426 Bellevue Boulevard	27	0	0	27
-	1612200	432 Bellevue Boulevard	41	0	0	41
-	1612300	442 Bellevue Boulevard	41	0	0	41
-	1612400	452 Bellevue Boulevard	27	0	0	27
-	1612500	458 Bellevue Boulevard	27	0	0	27
-	1612600	466 Bellevue Boulevard	25	0	0	25
-	1612700	3775 Summit Avenue	25	0	0	25
-	1612800	3767 Summit Avenue	25	0	0	25
-	1612900	500 Bellevue Boulevard	64	0	0	64
-	1613001	395 Bellevue Boulevard	25	0	0	25
-	1613100	403 Bellevue Boulevard	27	0	0	27
-	1613200	407 Bellevue Boulevard	27	0	0	27
-	1613300	413 Bellevue Boulevard	27	0	0	27
-	1613400	421 Bellevue Boulevard	27	0	0	27
-	1613500	427 Bellevue Boulevard	27	0	0	27
-	1613600	433 Bellevue Boulevard	27	0	0	27
-	1613700	439 Bellevue Boulevard	31	0	0	31
-	1613800	449 Bellevue Boulevard	31	0	0	31
-	1613900	455 Bellevue Boulevard	31	0	0	31
-	1614000	461 Bellevue Boulevard	31	0	0	31
-	1614100	469 Bellevue Boulevard	27	0	0	27
-	1614200	545 Bellevue Boulevard	30	0	0	30
-	1614300	551 Bellevue Boulevard	30	0	0	30
-	1614400	559 Bellevue Boulevard	30	0	0	30
-	1614500	400 Belleair Boulevard	25	0	0	25
-	1614501	406 Belleair Boulevard	27	0	0	27
-	1614502	412 Belleair Boulevard	27	0	0	27

SCHEDULE C - NET ASSESSMENTS
BEAVER CREEK DRAIN, SOUTH TRIBUTARY
TOWN OF FORT ERIE

Roll No.	Property Address/Description	Total Gross	COR Change	1/3 Grant	Allow- ances	NET
-	1614503	418 Belleair Boulevard	27	0	0	27
-	1614600	424 Belleair Boulevard	27	0	0	27
-	1614601	430 Belleair Boulevard	27	0	0	27
-	1614602	436 Belleair Boulevard	27	0	0	27
-	1614603	442 Belleair Boulevard	27	0	0	27
-	1614604	448 Belleair Boulevard	27	0	0	27
-	1614700	454 Belleair Boulevard	27	0	0	27
-	1614701	460 Belleair Boulevard	27	0	0	27
-	1614702	466 Belleair Boulevard	27	0	0	27
-	1614703	472 Belleair Boulevard	27	0	0	27
-	1614800	401 Belleair Boulevard	27	0	0	27
-	1614801	407 Belleair Boulevard	27	0	0	27
-	1614802	413 Belleair Boulevard	27	0	0	27
-	1614803	419 Belleair Boulevard	27	0	0	27
-	1614900	425 Belleair Boulevard	27	0	0	27
-	1614901	431 Belleair Boulevard	27	0	0	27
-	1614902	437 Belleair Boulevard	27	0	0	27
-	1614903	443 Belleair Boulevard	27	0	0	27
-	1614904	449 Belleair Boulevard	27	0	0	27
-	1615000	455 Belleair Boulevard	27	0	0	27
-	1615001	461 Belleair Boulevard	27	0	0	27
-	1615002	467 Belleair Boulevard	27	0	0	27
-	1615003	473 Belleair Boulevard	27	0	0	27
-	1615100	398 Gorham Road	30	0	0	30
-	1615101	404 Gorham Road	27	0	0	27
-	1615200	410 Gorham Road	41	0	0	41
-	1615202	422 Gorham Road	31	0	0	31
-	1615300	430 Gorham Road	31	0	0	31
-	1615301	436 Gorham Road	27	0	0	27
-	1615400	440 Gorham Road	27	0	0	27
-	1615500	446 Gorham Road	27	0	0	27
-	1615600	452 Gorham Road	27	0	0	27
-	1615700	460 Gorham Road	27	0	0	27
-	1615800	464 Gorham Road	27	0	0	27
-	1615900	472 Gorham Road	27	0	0	27
-	1616000	482 Gorham Road	25	0	0	25
-	1616100	498 Gorham Road	58	0	0	58
-	1616200	508 Gorham Road	34	0	0	34
-	1616300	3861 Hazel Street	25	0	0	25
-	1616400	3864 Hazel Street	25	0	0	25
-	1616500	Gorham Road	34	0	0	34
-	1616600	550 Gorham Road	25	0	0	25
-	1616700	3865 Pearl Street	25	0	0	25
-	1616800	3862 Pearl Street	347	0	200	147
-	1616802	3866 Pearl Street	25	0	0	25
-	1616900	Gorham Road	25	0	0	25
-	1617000	614 Gorham Road	33	0	0	33
-	1617100	624 Gorham Road	37	0	0	37
-	1617200	634 Gorham Road	51	0	0	51
-	1617300	644 Gorham Road	366	0	200	166
-	1617400	654 Gorham Road	670	0	200	470
-	1617500	664 Gorham Road	46	0	0	46
-	1617590	674 Gorham Road	34	0	0	34
-	1617600	3855 Nigh Road	84	0	0	84
-	1617700	359 Gorham Road	78	0	0	78
-	1617800	369 Gorham Road	49	0	0	49
-	1617900	379 Gorham Road	272	0	0	272
-	1618000	389 Gorham Road	171	0	0	171
-	1618100	399 Gorham Road	105	0	0	105
-	1618101	409 Gorham Road	131	0	0	131
-	1618200	425 Gorham Road	119	0	0	119
-	1618300	435 Gorham Road	160	0	0	160
-	1618400	455 Gorham Road	318	0	0	318
-	1618500	467 Gorham Road	45	0	0	45

SCHEDULE C - NET ASSESSMENTS
BEAVER CREEK DRAIN, SOUTH TRIBUTARY
TOWN OF FORT ERIE

Roll No.	Property Address/Description	Total Gross	COR Change	1/3 Grant	Allow-ances	NET
-	1618700	487 Gorham Road	55	0	0	55
-	1618800	3975 Nigh Road	3,560	0	700	2,860
-	1618801	645 Gorham Road	244	0	0	244
-	1618802	665 Gorham Road	2,567	0	0	2,567
-	1618900	3933 Nigh Road	43	0	0	43
-	1619000	3923 Nigh Road	43	0	0	43
-	1619100	3947 Nigh Road	31	0	0	31
-	1619200	3955 Nigh Road	31	0	0	31
-	1619400	Nigh Road	25	0	0	25
-	1619700	3983 Nigh Road	25	0	0	25
-	1619800	4001 Nigh Road	188	0	0	188
-	1619900	3880 Christina Court	25	0	0	25
-	1619902	3886 Christina Court	25	0	0	25
-	1619904	3892 Christina Court	25	0	0	25
-	1619906	3898 Christina Court	25	0	0	25
-	1619908	3904 Christina Court	25	0	0	25
-	1619910	3910 Christina Court	39	0	0	39
-	1619912	3916 Christina Court	25	0	0	25
-	1619914	3922 Christina Court	25	0	0	25
-	1619916	3928 Christina Court	25	0	0	25
-	1619918	3934 Christina Court	55	0	0	55
-	1619920	3940 Christina Court	36	0	0	36
-	1619922	3933 Christina Court	28	0	0	28
-	1619924	3927 Christina Court	25	0	0	25
-	1619926	3921 Christina Court	26	0	0	26
-	1619928	3887 Christina Court	32	0	0	32
-	1619930	3881 Christina Court	28	0	0	28
-	1619932	561 Gorham Road	25	0	0	25
-	1619934	555 Gorham Road	25	0	0	25
-	1619936	549 Gorham Road	25	0	0	25
-	1619938	543 Gorham Road	25	0	0	25
-	1619940	3880 Hazel Street	25	0	0	25
-	1619942	3886 Hazel Street	25	0	0	25
-	1619944	530 Carrie Avenue	25	0	0	25
-	1619946	536 Carrie Avenue	25	0	0	25
-	1619948	542 Carrie Avenue	39	0	0	39
-	1619950	547 Carrie Avenue	26	0	0	26
-	1619952	541 Carrie Avenue	26	0	0	26
-	1619954	535 Carrie Avenue	25	0	0	25
-	1619956	529 Carrie Avenue	25	0	0	25
-	1619958	523 Carrie Avenue	25	0	0	25
-	1619960	517 Carrie Avenue	25	0	0	25
-	1619962	511 Carrie Avenue	25	0	0	25
-	1619964	507 Carrie Avenue	25	0	0	25
-	1619966	501 Carrie Avenue	25	0	0	25
-	1619968	495 Carrie Avenue	25	0	0	25
-	1619970	489 Carrie Avenue	25	0	0	25
-	1619972	483 Carrie Avenue	25	0	0	25
-	1619974	477 Carrie Avenue	25	0	0	25
-	1619976	471 Carrie Avenue	25	0	0	25
-	1619978	465 Carrie Avenue	25	0	0	25
-	1619980	466 Carrie Avenue	25	0	0	25
-	1619982	472 Carrie Avenue	25	0	0	25
-	1619984	486 Carrie Avenue	25	0	0	25
-	1619986	490 Carrie Avenue	25	0	0	25
-	1619988	496 Carrie Avenue	25	0	0	25
-	1619990	502 Carrie Avenue	25	0	0	25
-	1619992	508 Carrie Avenue	25	0	0	25
-	1619994	3899 Hazel Street	25	0	0	25
-	1619996	3893 Hazel Street	25	0	0	25
-	1619998	3887 Hazel Street	25	0	0	25
-	1620000	3881 Hazel Street	25	0	0	25
-	1620002	507 Gorham Road	26	0	0	26
-	1620004	501 Gorham Road	26	0	0	26

SCHEDULE C - NET ASSESSMENTS
BEAVER CREEK DRAIN, SOUTH TRIBUTARY
TOWN OF FORT ERIE

Roll No.	Property Address/Description	Total Gross	COR Change	1/3 Grant	Allowances	NET
-	1620006	Carrie Avenue	49	0	0	49
-	1620050	Gorham Road	69	0	0	69
-	1620100	Gorham Road	372	0	300	72
-	1620200	497 Gorham Road	25	0	0	25
-	1755500	4269 Michener Road	912	0	0	912
F	1755600	Schooley Road	2,729	910	0	1,819
F	1755700	4337 Michener Road	0	0	0	0
F	1755800	4471 Michener Road	0	0	0	0
-	1755900	4495 Michener Road	445	0	0	445
F	1826400	172 Cherry Hill Boulevard North	46,402	15,467	10,600	20,335
F	1826500	179 Cherry Hill Boulevard North	8,134	2,711	0	5,423
F	1826501	Michener Road	6,373	2,124	0	4,249
F	1826510	4480 Michener Road	8,851	2,950	0	5,901
F	1826600	4548 Michener Road	2,849	950	0	1,899
F	1826700	4640 Michener Road	876	292	0	584
-	1831400	4019 Nigh Road	3,618	0	800	2,818
F	1831500	4129 Nigh Road	3,478	1,159	500	1,819
F	1831600	Nigh Road	1,885	628	0	1,257
F	1831700	Nigh Road	1,949	650	0	1,299
F	1831800	Nigh Road	3,940	1,313	0	2,627
-	1831900	4295 Nigh Road	69	0	0	69
-	1832000	4309 Nigh Road	83	0	0	83
-	1832100	4327 Nigh Road	1,549	0	0	1,549
-	1832300	4351 Nigh Road	98	0	0	98
-	1832400	4379 Nigh Road	562	0	0	562
-	1832600	Cherry Hill Boulevard North	162	0	0	162
F	1832600	Cherry Hill Boulevard North	2,224	741	0	1,483
F	1832700	4499 Nigh Road	183	61	0	122
-	1840000	Friendship Trail	389	0	0	389
-	2426010	3460 Nigh Road	119	0	0	119
-	2426200	801 Burleigh Road North	100	0	0	100
-	2426201	865 Burleigh Road North	203	0	0	203
-	2426235	1005 Burleigh Road North	67	0	0	67
-	2426300	983 Burleigh Road North	25	0	0	25
-	2426400	986 Ridge Road North	558	0	0	558
-	2426600	3397 Garrison Road	243	0	0	243
-	2426700	Garrison Road	123	0	0	123
-	2426800	3445 Garrison Road	95	0	0	95
-	2427100	3478 Nigh Road	219	0	0	219
-	2427150	3500 Nigh Road	106	0	0	106
-	2427200	722 Ridge Road North	118	0	0	118
-	2427205	0 Nigh Road	39	0	0	39
-	2427210	3520 Nigh Road	50	0	0	50
-	2427300	740 Ridge Road North	52	0	0	52
-	2427400	758 Ridge Road North	53	0	0	53
-	2427402	780 Ridge Road North	314	0	0	314
-	2427600	750 Ridge Road North	113	0	0	113
-	2427700	798 Ridge Road North	263	0	0	263
-	2427900	820 Ridge Road North	38	0	0	38
-	2428000	828 Ridge Road North	70	0	0	70
-	2428100	840 Ridge Road North	157	0	0	157
-	2428200	846 Ridge Road North	25	0	0	25
-	2428400	866 Ridge Road North	222	0	0	222
-	2428500	880 Ridge Road North	148	0	0	148
-	2428600	890 Ridge Road North	67	0	0	67
-	2428601	920 Ridge Road North	196	0	0	196
-	2428602	940 Ridge Road North	111	0	0	111
-	2428700	960 Ridge Road North	106	0	0	106
-	2428701	980 Ridge Road North	87	0	0	87
-	2428710	990 Ridge Road North	106	0	0	106
-	2428711	1000 Ridge Road North	87	0	0	87
-	2428800	1022-1036 Ridge Road North	130	0	0	130
-	2428900	3644 Ridge Road North	42	0	0	42
-	2429000	737 Ridge Road North	47	0	0	47

SCHEDULE C - NET ASSESSMENTS
BEAVER CREEK DRAIN, SOUTH TRIBUTARY
TOWN OF FORT ERIE

Roll No. Property Address/Description			Total Gross	COR Change	1/3 Grant	Allow- ances	NET
-	2429100	789 Ridge Road North	219		0	0	219
-	2429101	811 Ridge Road North	183		0	0	183
-	2429200	757-763 Ridge Road North	57		0	0	57
-	2429201	773 Ridge Road North	44		0	0	44
-	2429400	827 Ridge Road North	75		0	0	75
-	2429500	847 Ridge Road North	53		0	0	53
-	2429800	Ridge Road North	25		0	0	25
-	2429900	865 Ridge Road North	25		0	0	25
-	2430100	869 Ridge Road North	100		0	0	100
-	2430200	Ridge Road North	25		0	0	25
-	2430300	883 Ridge Road North	31		0	0	31
-	2430400	Ridge Road North	2,083		0	0	2,083
-	2430600	955 Ridge Road North	38		0	0	38
-	2430700	933 Ridge Road North	42		0	0	42
-	2430800	959 Ridge Road North	98		0	0	98
-	2430900	Ridge Road North	42		0	0	42
-	2431000	945 Ridge Road North	42		0	0	42
-	2431100	983 Ridge Road North	152		0	0	152
-	2431200	993 Ridge Road North	53		0	0	53
-	2431300	1043 Ridge Road North	199		0	0	199
-	2431400	1051 Ridge Road North	38		0	0	38
-	2431500	3660 Nigh Road	44		0	0	44
-	2431600	3666 Nigh Road	31		0	0	31
-	2431700	3674 Nigh Road	35		0	0	35
-	2431800	3680 Nigh Road	39		0	0	39
-	2431900	3690 Nigh Road	41		0	0	41
-	2432000	3696 Nigh Road	47		0	0	47
-	2432100	3706 Nigh Road	2,331		0	0	2,331
-	2432200	3712 Nigh Road	43		0	0	43
-	2432300	3730 Nigh Road	94		0	0	94
-	2432301	3828 Nigh Road	25		0	0	25
-	2432400	3800 Nigh Road	2,071		0	0	2,071
-	2432401	792 Gorham Road	275		0	100	175
-	2432404	342 Gorham Road	1,533		0	600	933
-	2432450	3800 Nigh Road	488		0	400	88
-	2432500	710 Gorham Road	125		0	0	125
-	2432600	726 Gorham Road	132		0	0	132
-	2432800	3551 Garrison Road	182		0	0	182
-	2432900	3545 Garrison Road	58		0	0	58
-	2433000	3589 Garrison Road	139		0	0	139
-	2433100	3625 Garrison Road	48		0	0	48
-	2433200	3633 Garrison Road	68		0	0	68
-	2433300	3649 Garrison Road	68		0	0	68
-	2433400	3659 Garrison Road	214		0	0	214
-	2433500	3671 Garrison Road	138		0	0	138
-	2433600	Garrison Road	67		0	0	67
-	2433700	Garrison Road	1,514		0	500	1,014
-	2433800	3701-3705 Garrison Road	43		0	0	43
-	2433900	1025 Gorham Road	337		0	200	137
-	2434100	3615 Garrison Road	186		0	0	186
F	2434200	Gorham Road	7,884	-1,956	2,628	500	2,800
-	2434201	3977 Garrison Road	324		0	0	324
-	2434300	3888 Nigh Road	46		0	0	46
-	2434301	703 Gorham Road	925	-899	0	0	26
-	2434400	711 Gorham Road	40		0	0	40
-	2434500	721 Gorham Road	37		0	0	37
-	2434700	741 Gorham Road	76		0	0	76
-	2434800	749 Gorham Road	32		0	0	32
-	2434900	Nigh Road	4,662	-4,629	0	0	33
-	2435100	3910 Nigh Road	40		0	0	40
-	2435200	3920 Nigh Road	76		0	0	76
-	2435300	3934 Nigh Road	69		0	0	69
F	2435400	Cauthard Road	2,109		703	0	1,406
-	2435500	Garrison Road	25		0	0	25

SCHEDULE C - NET ASSESSMENTS
BEAVER CREEK DRAIN, SOUTH TRIBUTARY
TOWN OF FORT ERIE

Roll No.	Property Address/Description	Total Gross	COR Change	1/3 Grant	Allowances	NET
-	2435600	Garrison Road	25	0	0	25
-	2435700	3911 Garrison Road	36	0	0	36
-	2435800	3921 Garrison Road	36	0	0	36
-	2435900	Garrison Road	27	0	0	27
-	2436000	868 Cauthard Road	256	0	0	256
-	2436100	928 Cauthard Road	58	0	0	58
-	2436200	942 Cauthard Road	76	0	0	76
-	2436300	996 Cauthard Road	287	0	0	287
-	2436301	1022 Cauthard Road	87	0	0	87
-	2436600	Garrison Road	25	0	0	25
F	2436800	3166-3202 Garrison Road	805	268	0	537
-	2436900	3310 Garrison Road	33	0	0	33
-	2437000	3320 Garrison Road	25	0	0	25
-	2437100	3388 Garrison Road	388	0	0	388
-	2437400	1240 Ridge Road North	583	0	0	583
-	2437402	1230 Ridge Road North	75	0	0	75
-	2437405	1208 Ridge Road North	75	0	0	75
-	2437410	1224 Ridge Road North	116	0	0	116
F	2437500	3195 Bertie Street	493	164	0	329
-	2437501	1340 Ridge Road North	286	0	0	286
-	2437502	1250 Ridge Road North	212	0	0	212
-	2437503	3283 Bertie Street	357	0	0	357
-	2437600	3590-3600 Garrison Road	99	0	0	99
-	2437800	3570 Garrison Road	1,314	0	100	1,214
-	2437801	3474 Garrison Road	231	0	0	231
-	2437900	1098 Ridge Road North	48	0	0	48
-	2438000	3444-3452 Garrison Road	245	0	0	245
-	2438100	1107 Ridge Road North	129	0	0	129
-	2438200	1113 Ridge Road North	38	0	0	38
-	2438300	1108 Ridge Road North	70	0	0	70
-	2438400	1116 Ridge Road North	140	0	0	140
-	2438500	1126 Ridge Road North	34	0	0	34
-	2438600	1141 Ridge Road North	1,406	0	300	1,106
-	2438700	1155 Ridge Road North	145	0	0	145
-	2438800	1173 Ridge Road North	32	0	0	32
-	2438900	1198 Ridge Road North	615	0	0	615
-	2438905	1150 Ridge Road North	67	0	0	67
-	2438910	1160 Ridge Road North	73	0	0	73
-	2438912	0 Ridge Road North	183	0	0	183
-	2439000	1177 Ridge Road North	25	0	0	25
-	2439100	1201 Ridge Road North	95	0	0	95
-	2439200	1209 Ridge Road North	69	0	0	69
-	2439300	1219 Ridge Road North	176	0	0	176
-	2439400	3435 Bertie Street	3,833	0	800	3,033
-	2439402	1335 Ridge Road North	120	0	0	120
-	2439404	1305 Ridge Road North	80	0	0	80
-	2439406	1275 Ridge Road North	79	0	0	79
-	2439408	1235 Ridge Road North	87	0	0	87
-	2439500	1154 Gorham Road	1,772	0	500	1,272
-	2439600	1107 Gorham Road	150	0	0	150
-	2439601	Garrison Road	102	0	0	102
-	2439700	3970 Garrison Road	3,245	0	0	3,245
-	2439800	3847 Bertie Street	173	0	0	173
-	2439801	Bertie Street	3,276	0	0	3,276
-	2439900	1194 Gorham Road	90	0	0	90
-	2440000	1204 Gorham Road	95	0	0	95
-	2440100	1218 Gorham Road	106	0	0	106
-	2440200	1232 Gorham Road	65	0	0	65
-	2440300	1244 Gorham Road	54	0	0	54
-	2440400	1252 Gorham Road	55	0	0	55
-	2440500	1262 Gorham Road	55	0	0	55
-	2440600	1274 Gorham Road	57	0	0	57
-	2440700	Bertie Street	25	0	0	25
-	2440800	3769 Bertie Street	38	0	0	38

SCHEDULE C - NET ASSESSMENTS
BEAVER CREEK DRAIN, SOUTH TRIBUTARY
TOWN OF FORT ERIE

Roll No.	Property Address/Description	Total Gross	COR Change	1/3 Grant	Allowances	NET
-	2440900	3777 Bertie Street	38	0	0	38
-	2441000	3787 Bertie Street	38	0	0	38
-	2441200	3807 Bertie Street	74	0	0	74
-	2441300	Gorham Road	50	0	0	50
-	2441400	1213 Gorham Road	63	0	0	63
-	2441500	3731 Bertie Street	181	0	0	181
-	2441501	3731 Bertie Street	195	0	0	195
-	2500100	912 Cherry Hill Boulevard North	110	0	0	110
-	2500100	912 Cherry Hill Boulevard North	573	0	0	573
-	2500100	912 Cherry Hill Boulevard North	9,861	0	0	9,861
-	2500300	4346 Nigh Road	432	0	0	432
-	2500400	755 Cherry Hill Boulevard North	67	0	0	67
-	2500500	773 Cherry Hill Boulevard North	67	0	0	67
-	2500600	791 Cherry Hill Boulevard North	119	0	0	119
-	2500700	Cherry Hill Boulevard North	129	0	0	129
-	2500905	971 Cherry Hill Boulevard North	25	0	0	25
-	2501000	985 Cherry Hill Boulevard North	40	0	0	40
-	2504300	1069 Ott Road	264	0	0	264
-	2504400	1095 Ott Road	48	0	0	48
-	2505100	4106 Garrison Road	25	0	0	25
-	2505200	Garrison Road	25	0	0	25
-	2505400	4140 Garrison Road	25	0	0	25
F	2821800	1351 Ridge Road North	167	56	0	111
-	2821802	1361 Ridge Road North	97	0	0	97
-	2821804	1377 Ridge Road North	123	0	0	123
-	2821806	1389 Ridge Road North	151	0	0	151
-	2821900	1386 Ridge Road North	247	0	0	247
-	2822000	3276 Bertie Street	299	0	0	299
F	2822201	0 Teal Road	447	149	0	298
-	2822302	1417 Ridge Road North	130	0	0	130
-	2822304	1437 Ridge Road North	1,077	0	0	1,077
F	2900100	3350 Bertie Street	2,885	962	300	1,623
-	2900101	Stevensville Road East	926	0	500	426
-	2900200	Bertie Street	32	0	0	32
F	2900300	1500 Stevensville Road	56,792	18,931	1,100	36,761
-	2900310	1700 Stevensville Road	669	0	300	369
-	3000100	Bertie Street	68	0	0	68
-	3000200	3756 Bertie Street	35	0	0	35
-	3000225	3750 Bertie Street	75	0	0	75
-	3000300	3776 Bertie Street	33	0	0	33
-	3000400	Gorham Road	48	0	0	48
-	3000500	1377 Stevensville Road	151	0	0	151
-	3000900	Bertie Street	584	0	0	584
-	3001000	3800 Bertie Street	473	0	0	473
-	3001100	3838 Bertie Street	496	0	0	496
-	3001200	Bertie Street	485	0	0	485
-	3001300	3888 Bertie Street	398	0	0	398
-	3001400	3930 Bertie Street	360	0	0	360
-	3001500	3966 Bertie Street	334	0	0	334
-	3001600	Bertie Street	273	0	0	273
-	3001800	Stevensville Road	25	0	0	25
-	3001900	Stevensville Road	25	0	0	25
-	3002000	Stevensville Road	25	0	0	25
-	3002100	Stevensville Road	25	0	0	25
-	3002200	Stevensville Road	25	0	0	25
-	3002300	Stevensville Road	25	0	0	25
-	3002400	1577 Stevensville Road West	25	0	0	25
-	3002500	Gilmore Road	25	0	0	25
F	3002900	1525 Stevensville Road	2,512	837	0	1,675
-	3004200	1467 Stevensville Road	33	0	0	33
-	3004300	1477 Stevensville Road	30	0	0	30
-	3004400	1485 Stevensville Road	30	0	0	30
-	3004500	1495 Stevensville Road	30	0	0	30
-	3004600	1505 Stevensville Road	33	0	0	33

SCHEDULE C - NET ASSESSMENTS
BEAVER CREEK DRAIN, SOUTH TRIBUTARY
TOWN OF FORT ERIE

Roll No.	Property Address/Description	Total Gross	COR Change	1/3 Grant	Allowances	NET
-	3004700	1513 Stevensville Road	36	0	0	36
-	3004800	Stevensville Road West	25	0	0	25
-	3004900	Stevensville Road West	25	0	0	25
-	3005000	Stevensville Road West	25	0	0	25
-	3005100	Stevensville Road West	25	0	0	25
-	3005200	Stevensville Road West	25	0	0	25
Total Assessments on Lands:		305,999	-7,484	56,734	24,200	217,581
Highway 3 (Garrison Road)	MTO	2,988		0	0	2,988
Belleair Boulevard	Town of Fort Erie	243	240	0	0	483
Bellevue Boulevard	Town of Fort Erie	600	240	0	0	840
Bertie Place	Town of Fort Erie	25	240	0	0	265
Bertie Street	Town of Fort Erie	1,253	240	0	0	1,493
Carrie Avenue	Town of Fort Erie	201	240	0	0	441
Cauthard Road	Town of Fort Erie	530	240	0	0	770
Cherry Hill Blvd North	Town of Fort Erie	2,776	240	0	0	3,016
Christina Court	Town of Fort Erie	131	240	0	0	371
Derby Road	Town of Fort Erie	25	240	0	0	265
Disher Street	Town of Fort Erie	25	240	0	0	265
Dominion Road (Reg. Road 1)	Region of Niagara	402		0	0	402
Elm Street	Town of Fort Erie	25	240	0	0	265
Farr Avenue	Town of Fort Erie	619	240	0	0	859
Glenwood Drive	Town of Fort Erie	187	240	0	0	427
Gorham Road (Reg. Road 116)	Region of Niagara	25,858		0	0	25,858
Hazel Court	Town of Fort Erie	49	240	0	0	289
Hazel Street	Town of Fort Erie	472	240	0	0	712
Hibbard Street	Town of Fort Erie	118	240	0	0	358
Highland Drive	Town of Fort Erie	30	240	0	0	270
Michener Road	Town of Fort Erie	36,023	240	0	0	36,263
Nigh Road	Town of Fort Erie	9,825	240	0	0	10,065
North Mill Street	Town of Fort Erie	223	240	0	0	463
Ott Road	Town of Fort Erie	169	240	0	0	409
Pearl Street	Town of Fort Erie	170	240	0	0	410
Prospect Point Road North	Town of Fort Erie	521	240	0	0	761
Rebstock Road	Town of Fort Erie	197	240	0	0	437
Ridge Road North	Town of Fort Erie	1,930	240	0	0	2,170
Schooley Road	Town of Fort Erie	119	240	0	0	359
South Mill Street	Town of Fort Erie	52	240	0	0	292
Stevensville Road (Reg. Rd 116)	Region of Niagara	844		0	0	844
Summit Avenue	Town of Fort Erie	320	240	0	0	560
Thornwood Avenue	Town of Fort Erie	141	240	0	0	381
Unnamed Road	Town of Fort Erie	187	240	0	0	427
Unnamed Road	Town of Fort Erie	793		0	0	793
Unopened Road Allowance	Town of Fort Erie	74		0	0	74
Unopened Road Allowance	Town of Fort Erie	234		0	0	234
Unopened R-O-W	Town of Fort Erie	2,579	240	0	0	2,819
Wallace Street	Town of Fort Erie	34		0	0	34
Wilson Street	Town of Fort Erie	34		0	0	34
Winger Road	Town of Fort Erie	150	44	0	0	194
Total Assessments on Roads:		91,176	7,484	0	0	98,660
TOTAL ASSESSMENTS SOUTH TRIBUTARY:		397,175	0	56,734	24,200	316,241

Notes:

1. All lands above are in the geographic Township of Bertie in the Town of Fort Erie.
2. Section 21 of the Drainage Act, RSO 1990 requires that assessments be shown opposite each parcel of land and road affected. The affected parcels of land have been identified using the roll number from the last revised assessment roll for the Town. For convenience only, the owners' names as shown by the last revised assessment roll, has also been included.
3. Eligibility for the 1/3 grant will be confirmed at the time the final cost is levied.
4. Actual assessment is levied to the owner of the parcel at the time the final cost is levied.

APPENDIX A - CALCULATION OF ASSESSMENTS
SOUTH TRIBUTARY
Town of Fort Erie

INTERVAL				REACH 1 0+000 to 1+070			REACH 2 1+070 to 2+500			REACH 3 2+500 to 3+050			REACH 4 3+050 to 3+370			REACH 5 3+370 to 4+100		
Allowances				\$13,000			\$ 2,500			\$ 2,400			\$ 500			\$ 1,300		
Construction				28,700			0			13,200			6,950			6,400		
Engineering				39,800			5,535			16,900			8,000			8,300		
Administration				5,100			400			2,200			1,000			1,100		
Net HST				1,140			150			610			290			300		
TOTAL COST ESTIMATE				87,740			8,585			35,310			16,740			17,400		
		Approx Ha Affected	Approx Ha Adjusted	Approx Ha Benefit		Adjusted Outlet	Approx Ha Benefit		Adjusted Outlet	Approx Ha Benefit		Adjusted Outlet	Approx Ha Benefit		Adjusted Outlet	Approx Ha Benefit		Adjusted Outlet
Roll No.	Location			Benefit	Adjusted	Outlet	Benefit	Adjusted	Outlet	Benefit	Adjusted	Outlet	Benefit	Adjusted	Outlet	Benefit	Adjusted	Outlet
(020-)																		
1233500	0 Dominion Road	1.22	0.85	-	-	0	-	-	0	0.85	23		0.85	10		0.85	9	
1234300	3469 Nigh Road	0.09	0.14	-	-	0	-	-	0	0.14	4		0.14	2		0.14	2	
1234400	0 Nigh Road	0.15	0.08	-	-	0	-	-	0	0.08	2		0.08	1		0.08	1	
1234500	3477 Nigh Road	0.69	0.35	-	-	0	-	-	0	0.35	9		0.35	4		0.35	4	
1234600	3555 Nigh Road	1.30	0.65	-	-	0	-	-	0	0.65	17		0.65	8		0.65	7	
1234700	3571 Nigh Road	0.24	0.36	-	-	0	-	-	0	0.36	10		0.36	4		0.36	4	
1236000	472 Prospect Point Road North	0.13	0.09	-	-	0	-	-	0	0.09	2		0.09	1		0.09	1	
1236100	480 Prospect Point Road North	0.13	0.20	-	-	0	-	-	0	0.20	5		0.20	2		0.20	2	
1236300	494 Prospect Point Road North	0.20	0.30	-	-	0	-	-	0	0.30	8		0.30	3		0.30	3	
1236400	518 Prospect Point Road North	0.16	0.24	-	-	0	-	-	0	0.24	6		0.24	3		0.24	3	
1236500	508 Prospect Point Road North	0.14	0.60	-	-	0	-	-	0	0.60	16		0.60	7		0.60	7	
1236600	526 Prospect Point Road North	0.08	0.12	-	-	0	-	-	0	0.12	3		0.12	1		0.12	1	
1236700	536 Prospect Point Road North	0.53	0.76	-	-	0	-	-	0	0.76	20		0.76	9		0.76	8	
1236800	548 Prospect Point Road North	0.19	0.29	-	-	0	-	-	0	0.29	8		0.29	3		0.29	3	
1236805	556 Prospect Point Road North	0.11	0.17	-	-	0	-	-	0	0.17	5		0.17	2		0.17	2	
1236900	564 Prospect Point Road North	0.26	0.39	-	-	0	-	-	0	0.39	10		0.39	5		0.39	4	
1237000	574 Limestone Lane	1.27	1.38	-	-	0	-	-	0	1.38	37		1.38	16		1.38	15	
1237100	576 Limestone Lane	0.69	0.53	-	-	0	-	-	0	0.53	14		0.53	6		0.53	6	
1237200	578 Limestone Lane	0.15	0.14	-	-	0	-	-	0	0.14	4		0.14	2		0.14	2	
1237300	580 Prospect Point Road North	0.19	0.25	-	-	0	-	-	0	0.25	7		0.25	3		0.25	3	
1237400	596 Prospect Point Road North	0.14	0.18	-	-	0	-	-	0	0.18	5		0.18	2		0.18	2	
1237500	602 Prospect Point Road North	0.37	0.29	-	-	0	-	-	0	0.29	8		0.29	3		0.29	3	
1237600	620 Prospect Point Road North	0.29	0.44	-	-	0	-	-	0	0.44	12		0.44	5		0.44	5	
1237700	630 Prospect Point Road North	0.29	0.44	-	-	0	-	-	0	0.44	12		0.44	5		0.44	5	
1237800	638 Prospect Point Road North	0.22	0.31	-	-	0	-	-	0	0.31	8		0.31	4		0.31	3	
1237801	Prospect Point Road North	5.86	3.01	-	-	0	-	-	0	3.01	80		3.01	35		3.01	33	
1237900	646 Prospect Point Road North	0.21	0.24	-	-	0	-	-	0	0.24	6		0.24	3		0.24	3	
1238000	3515 Nigh Road	0.62	0.93	-	-	0	-	-	0	0.93	25		0.93	11		0.93	10	
1238100	652 Prospect Point Road North	0.18	0.16	-	-	0	-	-	0	0.16	4		0.16	2		0.16	2	
1238101	Prospect Point Road North	0.26	0.19	-	-	0	-	-	0	0.19	5		0.19	2		0.19	2	
1238200	668 Prospect Point Road North	0.13	0.62	-	-	0	-	-	0	0.62	17		0.62	7		0.62	7	
1238202	676 Prospect Point Road North	0.15	0.23	-	-	0	-	-	0	0.23	6		0.23	3		0.23	3	
1238300	684 Prospect Point Road North	0.11	0.17	-	-	0	-	-	0	0.17	5		0.17	2		0.17	2	
1238400	690 Prospect Point Road North	0.11	0.17	-	-	0	-	-	0	0.17	5		0.17	2		0.17	2	
1238500	696 Prospect Point Road North	0.11	0.17	-	-	0	-	-	0	0.17	5		0.17	2		0.17	2	
1238600	702 Prospect Point Road North	0.11	0.17	-	-	0	-	-	0	0.17	5		0.17	2		0.17	2	
1238700	708 Prospect Point Road North	0.15	0.23	-	-	0	-	-	0	0.23	6		0.23	3		0.23	3	
1311900	3697-3699 Dominion Road	0.05	0.05	-	-	0	-	-	0	0.05	1		0.05	1		0.05	1	
1312000	3705 Dominion Road	0.08	0.06	-	-	0	-	-	0	0.06	2		0.06	1		0.06	1	
1312100	3711 Dominion Road	0.10	0.05	-	-	0	-	-	0	0.05	1		0.05	1		0.05	1	
1312200	3721 Dominion Road	0.07	0.11	-	-	0	-	-	0	0.11	3		0.11	1		0.11	1	
1319400	365-367 Ridge Road North	0.05	0.05	-	-	0	-	-	0	0.05	1		0.05	1		0.05	1	
1319500	369-371 Ridge Road North	0.03	0.05	-	-	0	-	-	0	0.05	1		0.05	1		0.05	1	
1320500	342 South Mill Street	0.04	0.03	-	-	0	-	-	0	0.03	1		0.03	0		0.03	0	
1320600	344 South Mill Street	0.03	0.03	-	-	0	-	-	0	0.03	1		0.03	0		0.03	0	
1320700	348 South Mill Street	0.08	0.06	-	-	0	-	-	0	0.06	2		0.06	1		0.06	1	
1320800	356 South Mill Street	0.11	0.09	-	-	0	-	-	0	0.09	2		0.09	1		0.09	1	
1401101	3625 Hazel Street	0.15	0.23	-	-	0	-	-	0	0.23	6		0.23	3		0.23	3	
1401200	3635 Hazel Street	0.17	0.26	-	-	0	-	-	0	0.26	7		0.26	3		0.26	3	
1401300	3641 Hazel Street	0.27	0.41	-	-	0	-	-	0	0.41	11		0.41	5		0.41	5	
1401400	3653 Hazel Street	0.21	0.32	-	-	0	-	-	0	0.32	9		0.32	4		0.32	4	

APPENDIX A - CALCULATION OF ASSESSMENTS
SOUTH TRIBUTARY
Town of Fort Erie

INTERVAL				REACH 1 0+000 to 1+070	REACH 2 1+070 to 2+500	REACH 3 2+500 to 3+050	REACH 4 3+050 to 3+370	REACH 5 3+370 to 4+100
1401410	3703 Hazel Street	0.07	0.11	- 0	- 0	0.11 3	0.11 1	0.11 1
1401412	3711 Hazel Street	0.07	0.11	- 0	- 0	0.11 3	0.11 1	0.11 1
1401500	3610 Hazel Street	0.29	0.34	- 0	- 0	0.34 9	0.34 4	0.34 4
1401600	3624 Hazel Street	0.14	0.16	- 0	- 0	0.16 4	0.16 2	0.16 2
1401700	3632 Hazel Street	0.14	0.17	- 0	- 0	0.17 5	0.17 2	0.17 2
1401800	3640 Hazel Street	0.14	0.17	- 0	- 0	0.17 5	0.17 2	0.17 2
1401900	Hazel Street	0.07	0.08	- 0	- 0	0.08 2	0.08 1	0.08 1
1402000	3650 Hazel Street	0.13	0.18	- 0	- 0	0.18 5	0.18 2	0.18 2
1402100	Hazel Street	0.09	0.06	- 0	- 0	0.06 2	0.06 1	0.06 1
1402200	3660 Hazel Street	0.08	0.11	- 0	- 0	0.11 3	0.11 1	0.11 1
1402300	705 Prospect Point Road North	0.11	0.17	- 0	- 0	0.17 5	0.17 2	0.17 2
1402400	3623 Nigh Road	0.20	0.30	- 0	- 0	0.30 8	0.30 3	0.30 3
1403300	441 Prospect Point Road North	0.06	0.09	- 0	- 0	0.09 2	0.09 1	0.09 1
1403400	451 Prospect Point Road North	0.03	0.09	- 0	- 0	0.09 2	0.09 1	0.09 1
1403500	461 Prospect Point Road North	0.10	0.09	- 0	- 0	0.09 2	0.09 1	0.09 1
1403600	469 Prospect Point Road North	0.29	0.37	- 0	- 0	0.37 10	0.37 4	0.37 4
1403700	477 Prospect Point Road North	0.30	0.35	- 0	- 0	0.35 9	0.35 4	0.35 4
1403800	483 Prospect Point Road North	0.28	0.27	- 0	- 0	0.27 7	0.27 3	0.27 3
1403900	493 Prospect Point Road North	0.20	0.28	- 0	- 0	0.28 7	0.28 3	0.28 3
1404000	495 Prospect Point Road North	0.20	0.30	- 0	- 0	0.30 8	0.30 3	0.30 3
1404100	509 Prospect Point Road North	0.22	0.33	- 0	- 0	0.33 9	0.33 4	0.33 4
1404300	Prospect Point Road North	0.53	0.27	- 0	- 0	0.27 7	0.27 3	0.27 3
1404500	Prospect Point Road North	0.45	0.68	- 0	- 0	0.68 18	0.68 8	0.68 8
1404505	695 Prospect Point Road North	0.17	0.26	- 0	- 0	0.26 7	0.26 3	0.26 3
1404900	402 Ridge Road North	0.34	0.51	- 0	- 0	0.51 14	0.51 6	0.51 6
1405000	406 Ridge Road North	0.10	0.15	- 0	- 0	0.15 4	0.15 2	0.15 2
1405100	412 Ridge Road North	0.06	0.09	- 0	- 0	0.09 2	0.09 1	0.09 1
1405200	418 Ridge Road North	0.07	0.11	- 0	- 0	0.11 3	0.11 1	0.11 1
1405300	424 Ridge Road North	0.04	0.06	- 0	- 0	0.06 2	0.06 1	0.06 1
1405400	426 Ridge Road North	0.05	0.08	- 0	- 0	0.08 2	0.08 1	0.08 1
1405500	430 Ridge Road North	0.07	0.11	- 0	- 0	0.11 3	0.11 1	0.11 1
1405600	Ridge Road North	0.10	0.15	- 0	- 0	0.15 4	0.15 2	0.15 2
1405700	436 Ridge Road North	0.22	0.33	- 0	- 0	0.33 9	0.33 4	0.33 4
1406000	442 Ridge Road North	0.07	0.11	- 0	- 0	0.11 3	0.11 1	0.11 1
1406100	450 Ridge Road North	0.16	0.24	- 0	- 0	0.24 6	0.24 3	0.24 3
1406200	456 Ridge Road North	0.18	0.27	- 0	- 0	0.27 7	0.27 3	0.27 3
1406300	440-462 Ridge Road North	0.98	1.37	- 0	- 0	1.37 37	1.37 16	1.37 15
1406400	468 Ridge Road North	0.20	0.30	- 0	- 0	0.30 8	0.30 3	0.30 3
1406500	474 Ridge Road North	0.23	0.35	- 0	- 0	0.35 9	0.35 4	0.35 4
1406600	482 Ridge Road North	0.10	0.15	- 0	- 0	0.15 4	0.15 2	0.15 2
1406601	488 Ridge Road North	0.10	0.15	- 0	- 0	0.15 4	0.15 2	0.15 2
1406700	492 Ridge Road North	0.12	0.18	- 0	- 0	0.18 5	0.18 2	0.18 2
1406800	496 Ridge Road North	0.08	0.12	- 0	- 0	0.12 3	0.12 1	0.12 1
1406900	502 Ridge Road North	0.08	0.12	- 0	- 0	0.12 3	0.12 1	0.12 1
1407000	504 Ridge Road North	0.12	0.18	- 0	- 0	0.18 5	0.18 2	0.18 2
1407100	512 Ridge Road North	0.12	0.18	- 0	- 0	0.18 5	0.18 2	0.18 2
1407200	524 Ridge Road North	0.14	0.20	- 0	- 0	0.20 5	0.20 2	0.20 2
1407300	532 Ridge Road North	0.11	0.12	- 0	- 0	0.12 3	0.12 1	0.12 1
1407400	546 Ridge Road North	0.65	0.40	- 0	- 0	0.40 11	0.40 5	0.40 4
1407500	576 Ridge Road North	6.32	6.76	- 0	- 0	6.76 180	6.76 78	6.76 75
1407800	668 Ridge Road North	0.39	0.59	- 0	- 0	0.59 16	0.59 7	0.59 7
1407801	Ridge Road North	0.18	0.27	- 0	- 0	0.27 7	0.27 3	0.27 3
1407900	704 Ridge Road North	0.32	0.48	- 0	- 0	0.48 13	0.48 6	0.48 5
1408000	3700 Dominion Road	0.13	0.20	- 0	- 0	0.20 5	0.20 2	0.20 2
1408100	3712 Dominion Road	0.09	0.14	- 0	- 0	0.14 4	0.14 2	0.14 2
1408200	3701 Wallace Street	0.10	0.15	- 0	- 0	0.15 4	0.15 2	0.15 2
1408300	3711 Wallace Street	0.06	0.09	- 0	- 0	0.09 2	0.09 1	0.09 1
1408400	3700 Wallace Street	0.10	0.15	- 0	- 0	0.15 4	0.15 2	0.15 2
1408500	462 North Mill Street	0.08	0.12	- 0	- 0	0.12 3	0.12 1	0.12 1
1408600	3701 Willson Street	0.06	0.09	- 0	- 0	0.09 2	0.09 1	0.09 1
1408601	3705 Willson Street	0.09	0.14	- 0	- 0	0.14 4	0.14 2	0.14 2

APPENDIX A - CALCULATION OF ASSESSMENTS
SOUTH TRIBUTARY
Town of Fort Erie

INTERVAL				REACH 1		REACH 2		REACH 3		REACH 4		REACH 5	
				0+000 to 1+070		1+070 to 2+500		2+500 to 3+050		3+050 to 3+370		3+370 to 4+100	
1408700	Willson Street	0.01	0.02	-	0	-	0	0.02	1	0.02	0	0.02	0
1409000	387-389 Ridge Road North	0.15	0.23	-	0	-	0	0.23	6	0.23	3	0.23	3
1409100	393-397 Ridge Road North	0.13	0.20	-	0	-	0	0.20	5	0.20	2	0.20	2
1409200	401 Ridge Road North	0.07	0.11	-	0	-	0	0.11	3	0.11	1	0.11	1
1409201	405-409 Ridge Road North	0.08	0.12	-	0	-	0	0.12	3	0.12	1	0.12	1
1409300	411 Ridge Road North	0.04	0.06	-	0	-	0	0.06	2	0.06	1	0.06	1
1409400	421 Ridge Road North	0.10	0.15	-	0	-	0	0.15	4	0.15	2	0.15	2
1409410	3694 Willson Street	0.07	0.11	-	0	-	0	0.11	3	0.11	1	0.11	1
1409500	431 Ridge Road North	0.12	0.18	-	0	-	0	0.18	5	0.18	2	0.18	2
1409600	439 Ridge Road North	0.11	0.17	-	0	-	0	0.17	5	0.17	2	0.17	2
1409700	447 Ridge Road North	0.06	0.09	-	0	-	0	0.09	2	0.09	1	0.09	1
1409800	3695 Wallace Street	0.04	0.06	-	0	-	0	0.06	2	0.06	1	0.06	1
1409900	455 Ridge Road North	0.10	0.15	-	0	-	0	0.15	4	0.15	2	0.15	2
1410000	461 Ridge Road North	0.11	0.17	-	0	-	0	0.17	5	0.17	2	0.17	2
1410100	469 Ridge Road North	0.15	0.23	-	0	-	0	0.23	6	0.23	3	0.23	3
1410200	477 Ridge Road North	0.27	0.41	-	0	-	0	0.41	11	0.41	5	0.41	5
1410300	495 Ridge Road North	0.18	0.27	-	0	-	0	0.27	7	0.27	3	0.27	3
1410400	499 Ridge Road North	0.13	0.20	-	0	-	0	0.20	5	0.20	2	0.20	2
1410500	505 Ridge Road North	0.13	0.20	-	0	-	0	0.20	5	0.20	2	0.20	2
1410600	511 Ridge Road North	0.12	0.18	-	0	-	0	0.18	5	0.18	2	0.18	2
1410605	400 North Mill Street	0.07	0.11	-	0	-	0	0.11	3	0.11	1	0.11	1
1410700	3704 Willson Street	0.11	0.17	-	0	-	0	0.17	5	0.17	2	0.17	2
1410705	3712 Willson Street	0.08	0.12	-	0	-	0	0.12	3	0.12	1	0.12	1
1410800	432 North Mill Street	0.11	0.17	-	0	-	0	0.17	5	0.17	2	0.17	2
1410801	440 North Mill Street	0.05	0.08	-	0	-	0	0.08	2	0.08	1	0.08	1
1410900	466 North Mill Street	0.11	0.17	-	0	-	0	0.17	5	0.17	2	0.17	2
1411000	474 North Mill Street	0.10	0.15	-	0	-	0	0.15	4	0.15	2	0.15	2
1411100	488 North Mill Street	0.07	0.11	-	0	-	0	0.11	3	0.11	1	0.11	1
1411200	492 North Mill Street	0.06	0.09	-	0	-	0	0.09	2	0.09	1	0.09	1
1411300	498 North Mill Street	0.07	0.11	-	0	-	0	0.11	3	0.11	1	0.11	1
1411302	504 North Mill Street	0.10	0.15	-	0	-	0	0.15	4	0.15	2	0.15	2
1501500	3840-3848 Farr Avenue	0.59	0.85	-	0	-	0	0.85	23	0.85	10	0.85	9
1501600	3866 Farr Avenue	0.30	0.31	-	0	-	0	0.31	8	0.31	4	0.31	3
1503000	3855 Highland Drive	0.18	0.27	-	0	-	0	0.27	7	0.27	3	0.27	3
1503100	3865 Highland Drive	0.15	0.23	-	0	-	0	0.23	6	0.23	3	0.23	3
1503105	156 Gorham Road	0.06	0.09	-	0	-	0	0.09	2	0.09	1	0.09	1
1504300	3858 Highland Drive	0.11	0.17	-	0	-	0	0.17	5	0.17	2	0.17	2
1504400	3866 Highland Drive	0.19	0.29	-	0	-	0	0.29	8	0.29	3	0.29	3
1505400	3855 Elm Street	0.19	0.15	-	0	-	0	0.15	4	0.15	2	0.15	2
1505500	3863 Elm Street	0.08	0.12	-	0	-	0	0.12	3	0.12	1	0.12	1
1506800	3852 Elm Street	0.11	0.09	-	0	-	0	0.09	2	0.09	1	0.09	1
1506900	3866 Elm Street	0.08	0.12	-	0	-	0	0.12	3	0.12	1	0.12	1
1507000	240 Gorham Road	0.05	0.08	-	0	-	0	0.08	2	0.08	1	0.08	1
1508302	3859 Disher Street	0.06	0.09	-	0	-	0	0.09	2	0.09	1	0.09	1
1508400	250 Gorham Road	0.07	0.11	-	0	-	0	0.11	3	0.11	1	0.11	1
1510400	294 Gorham Road	0.48	0.74	-	0	-	0	0.74	20	0.74	9	0.74	8
1510800	3790 Hibbard Street	0.08	0.12	-	0	-	0	0.12	3	0.12	1	0.12	1
1510900	3784 Hibbard Street	0.08	0.12	-	0	-	0	0.12	3	0.12	1	0.12	1
1511000	315 Bellevue Boulevard	0.08	0.12	-	0	-	0	0.12	3	0.12	1	0.12	1
1511100	3810 Hibbard Street	0.08	0.12	-	0	-	0	0.12	3	0.12	1	0.12	1
1511200	3822 Hibbard Street	0.14	0.21	-	0	-	0	0.21	6	0.21	2	0.21	2
1511600	Sharpe Avenue	0.13	0.13	-	0	-	0	0.13	3	0.13	2	0.13	1
1511700	3743 Dominion Road	0.14	0.21	-	0	-	0	0.21	6	0.21	2	0.21	2
1511800	3753 Dominion Road	0.07	0.11	-	0	-	0	0.11	3	0.11	1	0.11	1
1511900	3759 Dominion Road	0.07	0.05	-	0	-	0	0.05	1	0.05	1	0.05	1
1512000	3769 Dominion Road	0.09	0.08	-	0	-	0	0.08	2	0.08	1	0.08	1
1512100	3777 Dominion Road	0.14	0.21	-	0	-	0	0.21	6	0.21	2	0.21	2
1512300	3789 Dominion Road	0.14	0.21	-	0	-	0	0.21	6	0.21	2	0.21	2
1512301	3801 Dominion Road	0.09	0.14	-	0	-	0	0.14	4	0.14	2	0.14	2
1512400	3807 Dominion Road	0.09	0.14	-	0	-	0	0.14	4	0.14	2	0.14	2
1512500	3815 Dominion Road	0.06	0.09	-	0	-	0	0.09	2	0.09	1	0.09	1

APPENDIX A - CALCULATION OF ASSESSMENTS
SOUTH TRIBUTARY
Town of Fort Erie

INTERVAL				REACH 1 0+000 to 1+070		REACH 2 1+070 to 2+500		REACH 3 2+500 to 3+050		REACH 4 3+050 to 3+370		REACH 5 3+370 to 4+100	
1512600	3823 Dominion Road	0.12	0.18	-	0	-	0	0.18	5	0.18	2	0.18	2
1512700	3839 Dominion Road	0.12	0.18	-	0	-	0	0.18	5	0.18	2	0.18	2
1512800	Dominion Road	0.09	0.14	-	0	-	0	0.14	4	0.14	2	0.14	2
1512900	3851 Dominion Road	0.09	0.14	-	0	-	0	0.14	4	0.14	2	0.14	2
1513000	3861 Dominion Road	0.08	0.12	-	0	-	0	0.12	3	0.12	1	0.12	1
1513100	3867 Dominion Road	0.26	0.34	-	0	-	0	0.34	9	0.34	4	0.34	4
1515600	339 South Mill Street	0.10	0.15	-	0	-	0	0.15	4	0.15	2	0.15	2
1515700	347 South Mill Street	0.05	0.08	-	0	-	0	0.08	2	0.08	1	0.08	1
1515900	355 South Mill Street	0.14	0.21	-	0	-	0	0.21	6	0.21	2	0.21	2
1516000	359 South Mill Street	0.06	0.09	-	0	-	0	0.09	2	0.09	1	0.09	1
1516100	365 South Mill Street	0.08	0.12	-	0	-	0	0.12	3	0.12	1	0.12	1
1517301	354 Bertie Place	0.08	0.06	-	0	-	0	0.06	2	0.06	1	0.06	1
1517400	311 Bertie Place	0.12	0.18	-	0	-	0	0.18	5	0.18	2	0.18	2
1517500	329 Bertie Place	0.04	0.06	-	0	-	0	0.06	2	0.06	1	0.06	1
1517600	335 Bertie Place	0.04	0.06	-	0	-	0	0.06	2	0.06	1	0.06	1
1517700	343 Bertie Place	0.04	0.06	-	0	-	0	0.06	2	0.06	1	0.06	1
1517800	349 Bertie Place	0.04	0.06	-	0	-	0	0.06	2	0.06	1	0.06	1
1517900	355 Bertie Place	0.04	0.06	-	0	-	0	0.06	2	0.06	1	0.06	1
1518000	320 Bellevue Boulevard	0.09	0.12	-	0	-	0	0.12	3	0.12	1	0.12	1
1518100	332 Bellevue Boulevard	0.17	0.26	-	0	-	0	0.26	7	0.26	3	0.26	3
1518101	340 Bellevue Boulevard	0.09	0.14	-	0	-	0	0.14	4	0.14	2	0.14	2
1518200	350 Bellevue Boulevard	0.09	0.14	-	0	-	0	0.14	4	0.14	2	0.14	2
1518300	354 Bellevue Boulevard	0.08	0.12	-	0	-	0	0.12	3	0.12	1	0.12	1
1518400	323 Bellevue Boulevard	0.09	0.14	-	0	-	0	0.14	4	0.14	2	0.14	2
1518500	329 Bellevue Boulevard	0.09	0.14	-	0	-	0	0.14	4	0.14	2	0.14	2
1518600	335 Bellevue Boulevard	0.09	0.14	-	0	-	0	0.14	4	0.14	2	0.14	2
1518700	343 Bellevue Boulevard	0.09	0.14	-	0	-	0	0.14	4	0.14	2	0.14	2
1518800	347 Bellevue Boulevard	0.09	0.14	-	0	-	0	0.14	4	0.14	2	0.14	2
1518900	353 Bellevue Boulevard	0.08	0.12	-	0	-	0	0.12	3	0.12	1	0.12	1
1519000	318 Thornwood Avenue	0.07	0.11	-	0	-	0	0.11	3	0.11	1	0.11	1
1519100	328 Thornwood Avenue	0.13	0.20	-	0	-	0	0.20	5	0.20	2	0.20	2
1519200	340 Thornwood Avenue	0.20	0.30	-	0	-	0	0.30	8	0.30	3	0.30	3
1519203	350 Thornwood Avenue	0.07	0.11	-	0	-	0	0.11	3	0.11	1	0.11	1
1519300	354 Thornwood Avenue	0.08	0.12	-	0	-	0	0.12	3	0.12	1	0.12	1
1519302	311 Thornwood Avenue	0.13	0.20	-	0	-	0	0.20	5	0.20	2	0.20	2
1519400	319 Thornwood Avenue	0.12	0.18	-	0	-	0	0.18	5	0.18	2	0.18	2
1519500	327 Thornwood Avenue	0.06	0.09	-	0	-	0	0.09	2	0.09	1	0.09	1
1519600	333 Thornwood Avenue	0.06	0.09	-	0	-	0	0.09	2	0.09	1	0.09	1
1519700	339 Thornwood Avenue	0.13	0.20	-	0	-	0	0.20	5	0.20	2	0.20	2
1519800	355 Thornwood Avenue	0.10	0.15	-	0	-	0	0.15	4	0.15	2	0.15	2
1519902	347 Thornwood Avenue	0.08	0.12	-	0	-	0	0.12	3	0.12	1	0.12	1
1520100	104 Gorham Road	0.39	0.54	-	0	-	0	0.54	14	0.54	6	0.54	6
1520200	120 Gorham Road	0.22	0.33	-	0	-	0	0.33	9	0.33	4	0.33	4
1520400	130 Gorham Road	0.11	0.09	-	0	-	0	0.09	2	0.09	1	0.09	1
1520500	0 Gorham Road	0.06	0.05	-	0	-	0	0.05	1	0.05	1	0.05	1
1520600	142 Gorham Road	0.16	0.12	-	0	-	0	0.12	3	0.12	1	0.12	1
1520700	148 Gorham Road	0.12	0.09	-	0	-	0	0.09	2	0.09	1	0.09	1
1520702	204 Gorham Road	0.06	0.09	-	0	-	0	0.09	2	0.09	1	0.09	1
1520704	210 Gorham Road	0.06	0.09	-	0	-	0	0.09	2	0.09	1	0.09	1
1520800	260-262 Gorham Road	0.29	0.44	-	0	-	0	0.44	12	0.44	5	0.44	5
1520835	Friendship Trail	0.75	3.69	-	0	-	0	-	0	-	0	-	0
1521000	308-310 Gorham Road	0.76	1.14	-	0	-	0	1.14	30	1.14	13	1.14	13
1521005	ID 1159152 South of 3867 Dominion Rd	0.11	0.11	-	0	-	0	0.11	3	0.11	1	0.11	1
1521400	3900 Farr Avenue	0.19	0.19	0.19	27	0.19	2	0.19	5	0.19	2	0.19	2
1521500	3949 Farr Avenue	0.47	0.71	0.71	103	0.71	6	0.71	19	0.71	8	0.71	8
1522100	97 Gorham Road	0.65	0.93	0.93	134	0.93	8	0.93	25	0.93	11	0.93	10
1522200	113 Gorham Road	0.16	0.24	0.24	35	0.24	2	0.24	6	0.24	3	0.24	3
1522201	119 Gorham Road	0.16	0.24	0.24	35	0.24	2	0.24	6	0.24	3	0.24	3
1522202	125 Gorham Road	0.16	0.24	0.24	35	0.24	2	0.24	6	0.24	3	0.24	3
1522300	129 Gorham Road	0.08	0.12	0.12	17	0.12	1	0.12	3	0.12	1	0.12	1
1522500	145 Gorham Road	0.19	0.29	0.29	42	0.29	3	0.29	8	0.29	3	0.29	3

APPENDIX A - CALCULATION OF ASSESSMENTS
SOUTH TRIBUTARY
Town of Fort Erie

INTERVAL				REACH 1 0+000 to 1+070		REACH 2 1+070 to 2+500		REACH 3 2+500 to 3+050		REACH 4 3+050 to 3+370		REACH 5 3+370 to 4+100	
1522800	171 Gorham Road	21.16	18.17	18.17	2,625	18.17	166	18.17	484	18.17	210	18.17	201
1522900	185 Gorham Road	0.25	0.38	0.38	55	0.38	3	0.38	10	0.38	4	0.38	4
1523000	195 Gorham Road	0.08	0.12	0.12	17	0.12	1	0.12	3	0.12	1	0.12	1
1523001	203 Gorham Road	0.08	0.12	0.12	17	0.12	1	0.12	3	0.12	1	0.12	1
1523100	213 Gorham Road	0.09	0.14	0.14	20	0.14	1	0.14	4	0.14	2	0.14	2
1523120	207 Gorham Road	0.08	0.12	0.12	17	0.12	1	0.12	3	0.12	1	0.12	1
1523200	225 Gorham Road	0.16	0.24	0.24	35	0.24	2	0.24	6	0.24	3	0.24	3
1523300	243 Gorham Road	1.28	1.54	1.54	222	1.54	14	1.54	41	1.54	18	1.54	17
1523500	275 Gorham Road	0.39	0.50	0.50	72	0.50	5	0.50	13	0.50	6	0.50	6
1523600	311 Gorham Road	5.54	3.64	-	0	3.64	33	3.64	97	3.64	42	3.64	40
1523700	337 Gorham Road	0.22	0.33	-	0	0.33	3	0.33	9	0.33	4	0.33	4
1524000	Friendship Trail	2.46	3.69	5,000	3,69	533	1,900	3,69	34	3,69	98	3,69	41
1524102	3916 Farr Avenue	0.06	0.09	0.09	13	0.09	1	0.09	2	0.09	1	0.09	1
1524104	3920 Farr Avenue	0.06	1.27	1.27	183	1.27	12	1.27	34	1.27	15	1.27	14
1524109	3926 Farr Avenue	0.14	0.21	0.21	30	0.21	2	0.21	6	0.21	2	0.21	2
1524110	3934 Farr Avenue	0.06	0.09	0.09	13	0.09	1	0.09	2	0.09	1	0.09	1
1524111	3940 Farr Avenue	0.06	0.09	0.09	13	0.09	1	0.09	2	0.09	1	0.09	1
1524200	3956 Farr Avenue	0.69	0.52	0.52	75	0.52	5	0.52	14	0.52	6	0.52	6
1524201	3970 Farr Avenue	0.45	0.39	0.39	56	0.39	4	0.39	10	0.39	5	0.39	4
1524202	3976 Farr Avenue	1.91	1.62	1.62	234	1.62	15	1.62	43	1.62	19	1.62	18
1524300	4040 Farr Avenue	18.42	14.13	14.13	2,041	14.13	129	14.13	377	14.13	163	14.13	157
1524400	4102 Michener Road	17.78	16.49	700	16.49	2,382	100	16.49	151	16.49	190	16.49	183
1600100	3722 Dominion Road	0.10	0.15	-	0	-	0	0.15	4	0.15	2	0.15	2
1600200	3728 Dominion Road	0.10	0.15	-	0	-	0	0.15	4	0.15	2	0.15	2
1600300	3736 Dominion Road	0.09	0.14	-	0	-	0	0.14	4	0.14	2	0.14	2
1600400	3742 Dominion Road	0.09	0.14	-	0	-	0	0.14	4	0.14	2	0.14	2
1600500	3748 Dominion Road	0.09	0.14	-	0	-	0	0.14	4	0.14	2	0.14	2
1600501	3756 Dominion Road	0.09	0.14	-	0	-	0	0.14	4	0.14	2	0.14	2
1600600	3762 Dominion Road	0.11	0.17	-	0	-	0	0.17	5	0.17	2	0.17	2
1600700	3768 Dominion Road	0.08	0.12	-	0	-	0	0.12	3	0.12	1	0.12	1
1600800	3774 Dominion Road	0.08	0.12	-	0	-	0	0.12	3	0.12	1	0.12	1
1600900	3780 Dominion Road	0.08	0.12	-	0	-	0	0.12	3	0.12	1	0.12	1
1601000	3796 Dominion Road	0.10	0.15	-	0	-	0	0.15	4	0.15	2	0.15	2
1601100	3800 Dominion Road	0.10	0.15	-	0	-	0	0.15	4	0.15	2	0.15	2
1601101	3808 Dominion Road	0.10	0.15	-	0	-	0	0.15	4	0.15	2	0.15	2
1601200	3816 Dominion Road	0.10	0.15	-	0	-	0	0.15	4	0.15	2	0.15	2
1601300	3822 Dominion Road	0.10	0.15	-	0	-	0	0.15	4	0.15	2	0.15	2
1601400	3840 Dominion Road	0.20	0.30	-	0	-	0	0.30	8	0.30	3	0.30	3
1601600	3860 Dominion Road	0.29	0.44	-	0	-	0	0.44	12	0.44	5	0.44	5
1601700	3768 Summit Avenue	0.07	0.11	-	0	-	0	0.11	3	0.11	1	0.11	1
1601800	3774 Summit Avenue	0.06	0.09	-	0	-	0	0.09	2	0.09	1	0.09	1
1601900	3780 Summit Avenue	0.08	0.12	-	0	-	0	0.12	3	0.12	1	0.12	1
1602000	487 Bellevue Boulevard	0.21	0.32	-	0	-	0	0.32	9	0.32	4	0.32	4
1602001	3806 Summit Avenue	0.14	0.21	-	0	-	0	0.21	6	0.21	2	0.21	2
1602002	3814 Summit Avenue	0.13	0.20	-	0	-	0	0.20	5	0.20	2	0.20	2
1602003	3822 Summit Avenue	0.12	0.18	-	0	-	0	0.18	5	0.18	2	0.18	2
1602004	3830 Summit Avenue	0.10	0.15	-	0	-	0	0.15	4	0.15	2	0.15	2
1602005	3838 Summit Avenue	0.09	0.14	-	0	-	0	0.14	4	0.14	2	0.14	2
1602007	3848 Summit Avenue	0.08	0.12	-	0	-	0	0.12	3	0.12	1	0.12	1
1602008	3723 Hazel Street	0.07	0.11	-	0	-	0	0.11	3	0.11	1	0.11	1
1602009	3854 Summit Avenue	0.08	0.12	-	0	-	0	0.12	3	0.12	1	0.12	1
1602010	3733 Hazel Street	0.07	0.11	-	0	-	0	0.11	3	0.11	1	0.11	1
1602011	3860 Summit Avenue	0.08	0.12	-	0	-	0	0.12	3	0.12	1	0.12	1
1602100	3743 Hazel Street	0.08	0.12	-	0	-	0	0.12	3	0.12	1	0.12	1
1602200	3751 Hazel Street	0.08	0.12	-	0	-	0	0.12	3	0.12	1	0.12	1
1602300	3759 Hazel Street	0.10	0.15	-	0	-	0	0.15	4	0.15	2	0.15	2
1602400	3769 Hazel Street	0.16	0.24	-	0	-	0	0.24	6	0.24	3	0.24	3
1602401	510 Bellevue Boulevard	0.14	0.21	-	0	-	0	0.21	6	0.21	2	0.21	2
1602500	503 Bellevue Boulevard	0.08	0.12	-	0	-	0	0.12	3	0.12	1	0.12	1
1602501	505 Bellevue Boulevard	0.02	0.03	-	0	-	0	0.03	1	0.03	0	0.03	0
1602502	507 Bellevue Boulevard	0.02	0.03	-	0	-	0	0.03	1	0.03	0	0.03	0

APPENDIX A - CALCULATION OF ASSESSMENTS
SOUTH TRIBUTARY
Town of Fort Erie

INTERVAL				REACH 1 0+000 to 1+070		REACH 2 1+070 to 2+500		REACH 3 2+500 to 3+050		REACH 4 3+050 to 3+370		REACH 5 3+370 to 4+100	
1602503	509-5 Belleview Boulevard	0.02	0.03	-	0	-	0	0.03	1	0.03	0	0.03	0
1602504	511-4 Belleview Boulevard	0.02	0.03	-	0	-	0	0.03	1	0.03	0	0.03	0
1602505	513-3 Belleview Boulevard	0.02	0.03	-	0	-	0	0.03	1	0.03	0	0.03	0
1602506	515-2 Belleview Boulevard	0.02	0.03	-	0	-	0	0.03	1	0.03	0	0.03	0
1602507	517-1 Belleview Boulevard	0.08	0.12	-	0	-	0	0.12	3	0.12	1	0.12	1
1602508	Hazel Street	0.17	0.17	-	0	-	0	0.17	5	0.17	2	0.17	2
1602600	516 Hazel Street	0.09	0.14	-	0	-	0	0.14	4	0.14	2	0.14	2
1602700	514 Hazel Court	0.10	0.15	-	0	-	0	0.15	4	0.15	2	0.15	2
1602800	510 Hazel Court	0.16	0.24	-	0	-	0	0.24	6	0.24	3	0.24	3
1602900	500 Hazel Court	0.16	0.24	-	0	-	0	0.24	6	0.24	3	0.24	3
1603000	511 Hazel Court	0.18	0.27	-	0	-	0	0.27	7	0.27	3	0.27	3
1603100	513 Hazel Court	0.10	0.15	-	0	-	0	0.15	4	0.15	2	0.15	2
1603200	515 Hazel Street	0.10	0.15	-	0	-	0	0.15	4	0.15	2	0.15	2
1603201	3855 Hazel Street	0.07	0.11	-	0	-	0	0.11	3	0.11	1	0.11	1
1603300	Hazel Court	0.14	0.21	-	0	-	0	0.21	6	0.21	2	0.21	2
1603400	3770 Hazel Street	2.58	2.93	-	0	-	0	2.93	78	2.93	34	2.93	32
1603500	3804 Hazel Street	0.11	0.17	-	0	-	0	0.17	5	0.17	2	0.17	2
1603600	3796 Hazel Street	0.11	0.17	-	0	-	0	0.17	5	0.17	2	0.17	2
1603700	3816 Hazel Street	0.12	0.18	-	0	-	0	0.18	5	0.18	2	0.18	2
1603800	3820 Hazel Street	0.12	0.18	-	0	-	0	0.18	5	0.18	2	0.18	2
1603801	3826 Hazel Street	0.12	0.18	-	0	-	0	0.18	5	0.18	2	0.18	2
1603900	3834 Hazel Street	0.12	0.18	-	0	-	0	0.18	5	0.18	2	0.18	2
1604000	3842 Hazel Street	0.12	0.18	-	0	-	0	0.18	5	0.18	2	0.18	2
1604100	3850 Hazel Street	0.12	0.18	-	0	-	0	0.18	5	0.18	2	0.18	2
1604106	3858 Hazel Street	0.07	0.11	-	0	-	0	0.11	3	0.11	1	0.11	1
1604200	3815 Pearl Street	0.12	0.18	-	0	-	0	0.18	5	0.18	2	0.18	2
1604300	3819 Pearl Street	0.12	0.18	-	0	-	0	0.18	5	0.18	2	0.18	2
1604400	3825 Pearl Street	0.12	0.18	-	0	-	0	0.18	5	0.18	2	0.18	2
1604500	3833 Pearl Street	0.12	0.18	-	0	-	0	0.18	5	0.18	2	0.18	2
1604600	3841 Pearl Street	0.12	0.18	-	0	-	0	0.18	5	0.18	2	0.18	2
1604700	3849 Pearl Street	0.12	0.18	-	0	-	0	0.18	5	0.18	2	0.18	2
1604706	3859 Pearl Street	0.09	0.14	-	0	-	0	0.14	4	0.14	2	0.14	2
1604800	3796 Pearl Street	0.12	0.18	-	0	-	0	0.18	5	0.18	2	0.18	2
1604900	3804 Pearl Street	0.12	0.18	-	0	-	0	0.18	5	0.18	2	0.18	2
1604901	3812 Pearl Street	0.12	0.18	-	0	-	0	0.18	5	0.18	2	0.18	2
1605000	3818 Pearl Street	0.12	0.18	-	0	-	0	0.18	5	0.18	2	0.18	2
1605100	595 Belleview Boulevard	3.62	3.04	-	0	-	0	3.04	81	3.04	35	3.04	34
1605200	3834 Pearl Street	0.23	0.35	-	0	-	0	0.35	9	0.35	4	0.35	4
1605300	3842 Pearl Street	0.31	0.47	-	0	-	0	0.47	13	0.47	5	0.47	5
1605400	3850 Pearl Street	0.22	0.27	-	0	-	0	200 0.27	7	0.27	3	0.27	3
1605500	3858 Pearl Street	0.22	0.24	-	0	-	0	300 0.24	6	0.24	3	0.24	3
1605600	3667 Nigh Road	0.27	0.52	-	0	-	0	0.41	11	0.52	6	0.52	6
1605700	3679 Nigh Road	0.19	0.35	-	0	-	0	0.29	8	0.35	4	0.35	4
1605800	3687 Nigh Road	0.19	0.35	-	0	-	0	0.29	8	0.35	4	0.35	4
1605900	3695 Nigh Road	0.19	0.35	-	0	-	0	0.29	8	0.35	4	0.35	4
1606000	3715 Nigh Road	0.23	0.41	-	0	-	0	0.35	9	0.41	5	0.41	5
1606100	3713 Nigh Road	0.23	0.43	-	0	-	0	0.35	9	0.43	5	0.43	5
1606101	3725 Nigh Road	0.24	0.42	-	0	-	0	0.36	10	0.42	5	0.42	5
1606200	Nigh Road	0.24	0.44	-	0	-	0	0.36	10	0.44	5	0.44	5
1606300	3741-3743 Nigh Road	0.29	0.67	-	0	-	0	0.44	12	0.67	8	0.67	7
1606400	3747 Nigh Road	0.09	0.14	-	0	-	0	-	0	0.14	2	0.14	2
1606402	3755 Nigh Road	0.11	0.17	-	0	-	0	-	0	0.17	2	0.17	2
1606500	3773 Nigh Road	3.83	3.32	-	0	-	0	2.87	76	3.32	38	3.32	37
1606600	3783 Nigh Road	0.20	0.31	-	0	-	0	0.23	6	0.31	4	0.31	3
1606700	3803 Nigh Road	3.07	1.89	-	0	-	0	3,200 1.87	50	1.89	22	1.89	21
1606800	3777 Nigh Road	0.05	0.08	-	0	-	0	0.08	2	0.08	1	0.08	1
1606900	3827 Nigh Road	0.30	0.34	-	0	-	0	100 0.34	9	0.34	4	0.34	4
1607000	3835 Nigh Road	0.09	0.14	-	0	-	0	0.14	4	0.14	2	0.14	2
1607100	3843 Nigh Road	0.42	0.52	-	0	-	0	200 0.52	14	0.52	6	0.52	6
1607501	529 Ridge Road North	0.16	0.24	-	0	-	0	0.24	6	0.24	3	0.24	3
1607502	533 Ridge Road North	0.46	0.69	-	0	-	0	0.69	18	0.69	8	0.69	8

APPENDIX A - CALCULATION OF ASSESSMENTS
SOUTH TRIBUTARY
Town of Fort Erie

INTERVAL				REACH 1 0+000 to 1+070	REACH 2 1+070 to 2+500	REACH 3 2+500 to 3+050	REACH 4 3+050 to 3+370	REACH 5 3+370 to 4+100
1607503	549 Ridge Road North	0.49	0.74	- 0	- 0	0.74 20	0.74 9	0.74 8
1607504	553 Ridge Road North	0.41	0.52	- 0	- 0	0.52 14	0.52 6	0.52 6
1607505	563 Ridge Road North	1.43	1.06	- 0	- 0	1.06 28	1.06 12	1.06 12
1607506	575 Ridge Road North	0.09	0.13	- 0	- 0	0.13 3	0.13 2	0.13 1
1607507	583 Ridge Road North	0.10	0.10	- 0	- 0	0.10 3	0.10 1	0.10 1
1607508	593 Ridge Road North	0.20	0.30	- 0	- 0	0.30 8	0.30 3	0.30 3
1607509	603 Ridge Road North	0.22	0.31	- 0	- 0	0.31 8	0.31 4	0.31 3
1607510	613 Ridge Road North	1.35	0.89	- 0	- 0	0.89 24	0.89 10	0.89 10
1607511	619 Ridge Road North	0.08	0.12	- 0	- 0	0.12 3	0.12 1	0.12 1
1607512	633 Ridge Road North	0.17	0.25	- 0	- 0	0.25 7	0.25 3	0.25 3
1607513	651 Ridge Road North	2.87	1.80	- 0	- 0	1.80 48	1.80 21	1.80 20
1607514	667 Ridge Road North	0.40	0.60	- 0	- 0	0.60 16	0.60 7	0.60 7
1607515	671 Ridge Road North	0.16	0.24	- 0	- 0	0.24 6	0.24 3	0.24 3
1607516	677 Ridge Road North	0.18	0.27	- 0	- 0	0.27 7	0.27 3	0.27 3
1607517	689 Ridge Road North	0.21	0.32	- 0	- 0	0.32 9	0.32 4	0.32 4
1607518	699 Ridge Road North	0.12	0.18	- 0	- 0	0.18 5	0.18 2	0.18 2
1607519	707 Ridge Road North	0.14	0.23	- 0	- 0	0.12 3	0.23 3	0.23 3
1607520	641 Ridge Road North	0.19	0.29	- 0	- 0	0.29 8	0.29 3	0.29 3
1607521	587 Ridge Road North	0.10	0.12	- 0	- 0	0.12 3	0.12 1	0.12 1
1607600	399 North Mill Street	0.12	0.18	- 0	- 0	0.18 5	0.18 2	0.18 2
1607602	407 North Mill Street	0.12	0.18	- 0	- 0	0.18 5	0.18 2	0.18 2
1607700	413 North Mill Street	0.12	0.18	- 0	- 0	0.18 5	0.18 2	0.18 2
1607800	421 North Mill Street	0.12	0.18	- 0	- 0	0.18 5	0.18 2	0.18 2
1607900	427 North Mill Street	0.12	0.18	- 0	- 0	0.18 5	0.18 2	0.18 2
1608000	431-433 North Mill Street	0.08	0.12	- 0	- 0	0.12 3	0.12 1	0.12 1
1608100	437 North Mill Street	0.07	0.11	- 0	- 0	0.11 3	0.11 1	0.11 1
1608200	441 North Mill Street	0.07	0.11	- 0	- 0	0.11 3	0.11 1	0.11 1
1608300	447 North Mill Street	0.11	0.17	- 0	- 0	0.17 5	0.17 2	0.17 2
1608400	453 North Mill Street	0.11	0.17	- 0	- 0	0.17 5	0.17 2	0.17 2
1608500	457 North Mill Street	0.11	0.17	- 0	- 0	0.17 5	0.17 2	0.17 2
1608600	463 North Mill Street	0.11	0.17	- 0	- 0	0.17 5	0.17 2	0.17 2
1608700	473 North Mill Street	0.11	0.17	- 0	- 0	0.17 5	0.17 2	0.17 2
1608800	479 North Mill Street	0.11	0.17	- 0	- 0	0.17 5	0.17 2	0.17 2
1608900	485 North Mill Street	0.11	0.17	- 0	- 0	0.17 5	0.17 2	0.17 2
1609000	491 North Mill Street	0.10	0.15	- 0	- 0	0.15 4	0.15 2	0.15 2
1609100	499 North Mill Street	0.12	0.18	- 0	- 0	0.18 5	0.18 2	0.18 2
1609200	505 North Mill Street	0.12	0.18	- 0	- 0	0.18 5	0.18 2	0.18 2
1609400	400 Glenwood Drive	0.10	0.15	- 0	- 0	0.15 4	0.15 2	0.15 2
1609500	410 Glenwood Drive	0.08	0.12	- 0	- 0	0.12 3	0.12 1	0.12 1
1609600	420 Glenwood Drive	0.08	0.12	- 0	- 0	0.12 3	0.12 1	0.12 1
1609601	428 Glenwood Drive	0.08	0.12	- 0	- 0	0.12 3	0.12 1	0.12 1
1609700	434 Glenwood Drive	0.08	0.12	- 0	- 0	0.12 3	0.12 1	0.12 1
1609800	Glenwood Drive	0.01	0.06	- 0	- 0	0.06 2	0.06 1	0.06 1
1609900	442 Glenwood Drive	0.11	0.02	- 0	- 0	0.02 1	0.02 0	0.02 0
1610000	460 Glenwood Drive	0.14	0.21	- 0	- 0	0.21 6	0.21 2	0.21 2
1610100	470 Glenwood Drive	0.10	0.15	- 0	- 0	0.15 4	0.15 2	0.15 2
1610200	480 Glenwood Drive	0.08	0.12	- 0	- 0	0.12 3	0.12 1	0.12 1
1610300	484 Glenwood Drive	0.08	0.12	- 0	- 0	0.12 3	0.12 1	0.12 1
1610400	494 Glenwood Drive	0.22	0.33	- 0	- 0	0.33 9	0.33 4	0.33 4
1610500	401 Glenwood Drive	0.09	0.14	- 0	- 0	0.14 4	0.14 2	0.14 2
1610600	409 Glenwood Drive	0.08	0.12	- 0	- 0	0.12 3	0.12 1	0.12 1
1610700	417 Glenwood Drive	0.08	0.12	- 0	- 0	0.12 3	0.12 1	0.12 1
1610800	427 Glenwood Drive	0.08	0.12	- 0	- 0	0.12 3	0.12 1	0.12 1
1610900	433 Glenwood Drive	0.09	0.14	- 0	- 0	0.14 4	0.14 2	0.14 2
1611000	443 Glenwood Drive	0.09	0.14	- 0	- 0	0.14 4	0.14 2	0.14 2
1611100	455 Glenwood Drive	0.08	0.12	- 0	- 0	0.12 3	0.12 1	0.12 1
1611200	459 Glenwood Drive	0.08	0.12	- 0	- 0	0.12 3	0.12 1	0.12 1
1611300	469 Glenwood Drive	0.09	0.14	- 0	- 0	0.14 4	0.14 2	0.14 2
1611400	485 Glenwood Drive	0.12	0.18	- 0	- 0	0.18 5	0.18 2	0.18 2
1611500	493 Glenwood Drive	0.20	0.30	- 0	- 0	0.30 8	0.30 3	0.30 3
1611600	396 Bellevue Boulevard	0.08	0.12	- 0	- 0	0.12 3	0.12 1	0.12 1

APPENDIX A - CALCULATION OF ASSESSMENTS
SOUTH TRIBUTARY
Town of Fort Erie

INTERVAL				REACH 1 0+000 to 1+070	REACH 2 1+070 to 2+500	REACH 3 2+500 to 3+050	REACH 4 3+050 to 3+370	REACH 5 3+370 to 4+100
1611700	402 Belleview Boulevard	0.10	0.15	- 0	- 0	0.15 4	0.15 2	0.15 2
1611800	408 Belleview Boulevard	0.10	0.15	- 0	- 0	0.15 4	0.15 2	0.15 2
1611900	416 Belleview Boulevard	0.10	0.15	- 0	- 0	0.15 4	0.15 2	0.15 2
1612000	420 Belleview Boulevard	0.10	0.15	- 0	- 0	0.15 4	0.15 2	0.15 2
1612100	426 Belleview Boulevard	0.10	0.15	- 0	- 0	0.15 4	0.15 2	0.15 2
1612200	432 Belleview Boulevard	0.15	0.23	- 0	- 0	0.23 6	0.23 3	0.23 3
1612300	442 Belleview Boulevard	0.15	0.23	- 0	- 0	0.23 6	0.23 3	0.23 3
1612400	452 Belleview Boulevard	0.10	0.15	- 0	- 0	0.15 4	0.15 2	0.15 2
1612500	458 Belleview Boulevard	0.10	0.15	- 0	- 0	0.15 4	0.15 2	0.15 2
1612600	466 Belleview Boulevard	0.08	0.12	- 0	- 0	0.12 3	0.12 1	0.12 1
1612700	3775 Summit Avenue	0.06	0.09	- 0	- 0	0.09 2	0.09 1	0.09 1
1612800	3767 Summit Avenue	0.06	0.09	- 0	- 0	0.09 2	0.09 1	0.09 1
1612900	500 Belleview Boulevard	0.24	0.36	- 0	- 0	0.36 10	0.36 4	0.36 4
1613001	395 Belleview Boulevard	0.09	0.14	- 0	- 0	0.14 4	0.14 2	0.14 2
1613100	403 Belleview Boulevard	0.10	0.15	- 0	- 0	0.15 4	0.15 2	0.15 2
1613200	407 Belleview Boulevard	0.10	0.15	- 0	- 0	0.15 4	0.15 2	0.15 2
1613300	413 Belleview Boulevard	0.10	0.15	- 0	- 0	0.15 4	0.15 2	0.15 2
1613400	421 Belleview Boulevard	0.10	0.15	- 0	- 0	0.15 4	0.15 2	0.15 2
1613500	427 Belleview Boulevard	0.10	0.15	- 0	- 0	0.15 4	0.15 2	0.15 2
1613600	433 Belleview Boulevard	0.10	0.15	- 0	- 0	0.15 4	0.15 2	0.15 2
1613700	439 Belleview Boulevard	0.12	0.18	- 0	- 0	0.18 5	0.18 2	0.18 2
1613800	449 Belleview Boulevard	0.12	0.18	- 0	- 0	0.18 5	0.18 2	0.18 2
1613900	455 Belleview Boulevard	0.12	0.18	- 0	- 0	0.18 5	0.18 2	0.18 2
1614000	461 Belleview Boulevard	0.12	0.18	- 0	- 0	0.18 5	0.18 2	0.18 2
1614100	469 Belleview Boulevard	0.10	0.15	- 0	- 0	0.15 4	0.15 2	0.15 2
1614200	545 Belleview Boulevard	0.11	0.17	- 0	- 0	0.17 5	0.17 2	0.17 2
1614300	551 Belleview Boulevard	0.11	0.17	- 0	- 0	0.17 5	0.17 2	0.17 2
1614400	559 Belleview Boulevard	0.11	0.17	- 0	- 0	0.17 5	0.17 2	0.17 2
1614500	400 Belleair Boulevard	0.09	0.14	- 0	- 0	0.14 4	0.14 2	0.14 2
1614501	406 Belleair Boulevard	0.10	0.15	- 0	- 0	0.15 4	0.15 2	0.15 2
1614502	412 Belleair Boulevard	0.10	0.15	- 0	- 0	0.15 4	0.15 2	0.15 2
1614503	418 Belleair Boulevard	0.10	0.15	- 0	- 0	0.15 4	0.15 2	0.15 2
1614600	424 Belleair Boulevard	0.10	0.15	- 0	- 0	0.15 4	0.15 2	0.15 2
1614601	430 Belleair Boulevard	0.10	0.15	- 0	- 0	0.15 4	0.15 2	0.15 2
1614602	436 Belleair Boulevard	0.10	0.15	- 0	- 0	0.15 4	0.15 2	0.15 2
1614603	442 Belleair Boulevard	0.10	0.15	- 0	- 0	0.15 4	0.15 2	0.15 2
1614604	448 Belleair Boulevard	0.10	0.15	- 0	- 0	0.15 4	0.15 2	0.15 2
1614700	454 Belleair Boulevard	0.10	0.15	- 0	- 0	0.15 4	0.15 2	0.15 2
1614701	460 Belleair Boulevard	0.10	0.15	- 0	- 0	0.15 4	0.15 2	0.15 2
1614702	466 Belleair Boulevard	0.10	0.15	- 0	- 0	0.15 4	0.15 2	0.15 2
1614703	472 Belleair Boulevard	0.10	0.15	- 0	- 0	0.15 4	0.15 2	0.15 2
1614800	401 Belleair Boulevard	0.10	0.15	- 0	- 0	0.15 4	0.15 2	0.15 2
1614801	407 Belleair Boulevard	0.10	0.15	- 0	- 0	0.15 4	0.15 2	0.15 2
1614802	413 Belleair Boulevard	0.10	0.15	- 0	- 0	0.15 4	0.15 2	0.15 2
1614803	419 Belleair Boulevard	0.10	0.15	- 0	- 0	0.15 4	0.15 2	0.15 2
1614900	425 Belleair Boulevard	0.10	0.15	- 0	- 0	0.15 4	0.15 2	0.15 2
1614901	431 Belleair Boulevard	0.10	0.15	- 0	- 0	0.15 4	0.15 2	0.15 2
1614902	437 Belleair Boulevard	0.10	0.15	- 0	- 0	0.15 4	0.15 2	0.15 2
1614903	443 Belleair Boulevard	0.10	0.15	- 0	- 0	0.15 4	0.15 2	0.15 2
1614904	449 Belleair Boulevard	0.10	0.15	- 0	- 0	0.15 4	0.15 2	0.15 2
1615000	455 Belleair Boulevard	0.10	0.15	- 0	- 0	0.15 4	0.15 2	0.15 2
1615001	461 Belleair Boulevard	0.10	0.15	- 0	- 0	0.15 4	0.15 2	0.15 2
1615002	467 Belleair Boulevard	0.10	0.15	- 0	- 0	0.15 4	0.15 2	0.15 2
1615003	473 Belleair Boulevard	0.10	0.15	- 0	- 0	0.15 4	0.15 2	0.15 2
1615100	398 Gorham Road	0.11	0.17	- 0	- 0	0.17 5	0.17 2	0.17 2
1615101	404 Gorham Road	0.10	0.15	- 0	- 0	0.15 4	0.15 2	0.15 2
1615200	410 Gorham Road	0.15	0.23	- 0	- 0	0.23 6	0.23 3	0.23 3
1615202	422 Gorham Road	0.12	0.18	- 0	- 0	0.18 5	0.18 2	0.18 2
1615300	430 Gorham Road	0.12	0.18	- 0	- 0	0.18 5	0.18 2	0.18 2
1615301	436 Gorham Road	0.10	0.15	- 0	- 0	0.15 4	0.15 2	0.15 2
1615400	440 Gorham Road	0.10	0.15	- 0	- 0	0.15 4	0.15 2	0.15 2

APPENDIX A - CALCULATION OF ASSESSMENTS
SOUTH TRIBUTARY
Town of Fort Erie

INTERVAL				REACH 1 0+000 to 1+070		REACH 2 1+070 to 2+500		REACH 3 2+500 to 3+050		REACH 4 3+050 to 3+370		REACH 5 3+370 to 4+100	
1615500	446 Gorham Road	0.10	0.15	-	0	-	0	0.15	4	0.15	2	0.15	2
1615600	452 Gorham Road	0.10	0.15	-	0	-	0	0.15	4	0.15	2	0.15	2
1615700	460 Gorham Road	0.10	0.15	-	0	-	0	0.15	4	0.15	2	0.15	2
1615800	464 Gorham Road	0.10	0.15	-	0	-	0	0.15	4	0.15	2	0.15	2
1615900	472 Gorham Road	0.10	0.15	-	0	-	0	0.15	4	0.15	2	0.15	2
1616000	482 Gorham Road	0.08	0.12	-	0	-	0	0.12	3	0.12	1	0.12	1
1616100	498 Gorham Road	0.21	0.32	-	0	-	0	0.32	9	0.32	4	0.32	4
1616200	508 Gorham Road	0.13	0.20	-	0	-	0	0.20	5	0.20	2	0.20	2
1616300	3861 Hazel Street	0.09	0.14	-	0	-	0	0.14	4	0.14	2	0.14	2
1616400	3864 Hazel Street	0.06	0.09	-	0	-	0	0.09	2	0.09	1	0.09	1
1616500	Gorham Road	0.13	0.20	-	0	-	0	0.20	5	0.20	2	0.20	2
1616600	550 Gorham Road	0.09	0.14	-	0	-	0	0.14	4	0.14	2	0.14	2
1616700	3865 Pearl Street	0.09	0.14	-	0	-	0	0.14	4	0.14	2	0.14	2
1616800	3862 Pearl Street	0.25	0.27	-	0	-	0	300 0.27	7	0.27	3	0.27	3
1616802	3866 Pearl Street	0.06	0.09	-	0	-	0	0.09	2	0.09	1	0.09	1
1616900	Gorham Road	0.11	0.10	-	0	-	0	0.10	3	0.10	1	0.10	1
1617000	614 Gorham Road	0.12	0.19	-	0	-	0	0.19	5	0.19	2	0.19	2
1617100	624 Gorham Road	0.14	0.21	-	0	-	0	0.21	6	0.21	2	0.21	2
1617200	634 Gorham Road	0.22	0.29	-	0	-	0	0.29	8	0.29	3	0.29	3
1617300	644 Gorham Road	0.31	0.38	-	0	-	0	300 0.38	10	0.38	4	0.38	4
1617400	654 Gorham Road	0.38	0.40	-	0	-	0	600 0.40	11	0.40	5	0.40	4
1617500	664 Gorham Road	0.17	0.26	-	0	-	0	0.26	7	0.26	3	0.26	3
1617590	674 Gorham Road	0.13	0.20	-	0	-	0	0.20	5	0.20	2	0.20	2
1617600	3855 Nigh Road	0.32	0.48	-	0	-	0	0.48	13	0.48	6	0.48	5
1617700	359 Gorham Road	0.28	0.42	-	0	0.42	4	0.42	11	0.42	5	0.42	5
1617800	369 Gorham Road	0.18	0.27	-	0	0.27	2	0.27	7	0.27	3	0.27	3
1617900	379 Gorham Road	1.53	1.47	-	0	1.47	13	1.47	39	1.47	17	1.47	16
1618000	389 Gorham Road	0.57	0.92	-	0	0.92	8	0.92	25	0.92	11	0.92	10
1618100	399 Gorham Road	0.46	0.57	-	0	0.57	5	0.57	15	0.57	7	0.57	6
1618101	409 Gorham Road	0.68	0.70	-	0	0.70	6	0.70	19	0.70	8	0.70	8
1618200	425 Gorham Road	0.80	0.64	-	0	0.64	6	0.64	17	0.64	7	0.64	7
1618300	435 Gorham Road	0.57	0.86	-	0	0.86	8	0.86	23	0.86	10	0.86	10
1618400	455 Gorham Road	1.14	1.71	-	0	1.71	16	1.71	46	1.71	20	1.71	19
1618500	467 Gorham Road	0.16	0.24	-	0	0.24	2	0.24	6	0.24	3	0.24	3
1618700	487 Gorham Road	0.20	0.30	-	0	0.30	3	0.30	8	0.30	3	0.30	3
1618800	3975 Nigh Road	23.51	17.11	-	0	400 16.72	153	16.72	446	17.11	198	17.11	190
1618801	645 Gorham Road	1.18	1.35	-	0	1.18	11	1.18	31	1.35	16	1.35	15
1618802	665 Gorham Road	1.19	14.79	-	0	0.17	2	13.17	351	14.79	171	14.79	164
1618900	3933 Nigh Road	0.19	0.29	-	0	-	0	-	0	0.29	3	0.29	3
1619000	3923 Nigh Road	0.19	0.29	-	0	-	0	-	0	0.29	3	0.29	3
1619100	3947 Nigh Road	0.14	0.21	-	0	-	0	-	0	0.21	2	0.21	2
1619200	3955 Nigh Road	0.14	0.21	-	0	-	0	-	0	0.21	2	0.21	2
1619400	Nigh Road	0.07	0.07	-	0	-	0	-	0	0.07	1	0.07	1
1619700	3983 Nigh Road	0.10	0.16	-	0	0.01	0	0.01	0	0.16	2	0.16	2
1619800	4001 Nigh Road	0.70	1.08	-	0	0.74	7	0.74	20	0.97	11	1.08	12
1619900	3880 Christina Court	0.07	0.11	-	0	0.11	1	0.11	3	0.11	1	0.11	1
1619902	3886 Christina Court	0.07	0.11	-	0	0.11	1	0.11	3	0.11	1	0.11	1
1619904	3892 Christina Court	0.07	0.11	-	0	0.11	1	0.11	3	0.11	1	0.11	1
1619906	3898 Christina Court	0.07	0.11	-	0	0.11	1	0.11	3	0.11	1	0.11	1
1619908	3904 Christina Court	0.08	0.12	-	0	0.12	1	0.12	3	0.12	1	0.12	1
1619910	3910 Christina Court	0.14	0.21	-	0	0.21	2	0.21	6	0.21	2	0.21	2
1619912	3916 Christina Court	0.08	0.12	-	0	0.12	1	0.12	3	0.12	1	0.12	1
1619914	3922 Christina Court	0.06	0.09	-	0	0.09	1	0.09	2	0.09	1	0.09	1
1619916	3928 Christina Court	0.08	0.12	-	0	0.12	1	0.12	3	0.12	1	0.12	1
1619918	3934 Christina Court	0.20	0.30	-	0	0.30	3	0.30	8	0.30	3	0.30	3
1619920	3940 Christina Court	0.13	0.20	-	0	0.20	2	0.20	5	0.20	2	0.20	2
1619922	3933 Christina Court	0.10	0.15	-	0	0.15	1	0.15	4	0.15	2	0.15	2
1619924	3927 Christina Court	0.07	0.11	-	0	0.11	1	0.11	3	0.11	1	0.11	1
1619926	3921 Christina Court	0.09	0.14	-	0	0.14	1	0.14	4	0.14	2	0.14	2
1619928	3887 Christina Court	0.11	0.17	-	0	0.17	2	0.17	5	0.17	2	0.17	2
1619930	3881 Christina Court	0.10	0.15	-	0	0.15	1	0.15	4	0.15	2	0.15	2

APPENDIX A - CALCULATION OF ASSESSMENTS
SOUTH TRIBUTARY
Town of Fort Erie

INTERVAL				REACH 1 0+000 to 1+070		REACH 2 1+070 to 2+500		REACH 3 2+500 to 3+050		REACH 4 3+050 to 3+370		REACH 5 3+370 to 4+100	
1619932	561 Gorham Road	0.08	0.12	-	0	0.12	1	0.12	3	0.12	1	0.12	1
1619934	555 Gorham Road	0.07	0.11	-	0	0.11	1	0.11	3	0.11	1	0.11	1
1619936	549 Gorham Road	0.07	0.11	-	0	0.11	1	0.11	3	0.11	1	0.11	1
1619938	543 Gorham Road	0.07	0.11	-	0	0.11	1	0.11	3	0.11	1	0.11	1
1619940	3880 Hazel Street	0.07	0.11	-	0	0.11	1	0.11	3	0.11	1	0.11	1
1619942	3886 Hazel Street	0.07	0.11	-	0	0.11	1	0.11	3	0.11	1	0.11	1
1619944	530 Carrie Avenue	0.08	0.12	-	0	0.12	1	0.12	3	0.12	1	0.12	1
1619946	536 Carrie Avenue	0.08	0.12	-	0	0.12	1	0.12	3	0.12	1	0.12	1
1619948	542 Carrie Avenue	0.14	0.21	-	0	0.21	2	0.21	6	0.21	2	0.21	2
1619950	547 Carrie Avenue	0.09	0.14	-	0	0.14	1	0.14	4	0.14	2	0.14	2
1619952	541 Carrie Avenue	0.09	0.14	-	0	0.14	1	0.14	4	0.14	2	0.14	2
1619954	535 Carrie Avenue	0.06	0.09	-	0	0.09	1	0.09	2	0.09	1	0.09	1
1619956	529 Carrie Avenue	0.07	0.11	-	0	0.11	1	0.11	3	0.11	1	0.11	1
1619958	523 Carrie Avenue	0.07	0.11	-	0	0.11	1	0.11	3	0.11	1	0.11	1
1619960	517 Carrie Avenue	0.07	0.11	-	0	0.11	1	0.11	3	0.11	1	0.11	1
1619962	511 Carrie Avenue	0.07	0.11	-	0	0.11	1	0.11	3	0.11	1	0.11	1
1619964	507 Carrie Avenue	0.07	0.11	-	0	0.11	1	0.11	3	0.11	1	0.11	1
1619966	501 Carrie Avenue	0.07	0.11	-	0	0.11	1	0.11	3	0.11	1	0.11	1
1619968	495 Carrie Avenue	0.07	0.11	-	0	0.11	1	0.11	3	0.11	1	0.11	1
1619970	489 Carrie Avenue	0.07	0.11	-	0	0.11	1	0.11	3	0.11	1	0.11	1
1619972	483 Carrie Avenue	0.07	0.11	-	0	0.11	1	0.11	3	0.11	1	0.11	1
1619974	477 Carrie Avenue	0.07	0.11	-	0	0.11	1	0.11	3	0.11	1	0.11	1
1619976	471 Carrie Avenue	0.07	0.11	-	0	0.11	1	0.11	3	0.11	1	0.11	1
1619978	465 Carrie Avenue	0.07	0.11	-	0	0.11	1	0.11	3	0.11	1	0.11	1
1619980	466 Carrie Avenue	0.07	0.11	-	0	0.11	1	0.11	3	0.11	1	0.11	1
1619982	472 Carrie Avenue	0.07	0.11	-	0	0.11	1	0.11	3	0.11	1	0.11	1
1619984	486 Carrie Avenue	0.08	0.12	-	0	0.12	1	0.12	3	0.12	1	0.12	1
1619986	490 Carrie Avenue	0.07	0.11	-	0	0.11	1	0.11	3	0.11	1	0.11	1
1619988	496 Carrie Avenue	0.07	0.11	-	0	0.11	1	0.11	3	0.11	1	0.11	1
1619990	502 Carrie Avenue	0.07	0.11	-	0	0.11	1	0.11	3	0.11	1	0.11	1
1619992	508 Carrie Avenue	0.07	0.11	-	0	0.11	1	0.11	3	0.11	1	0.11	1
1619994	3899 Hazel Street	0.07	0.11	-	0	0.11	1	0.11	3	0.11	1	0.11	1
1619996	3893 Hazel Street	0.06	0.09	-	0	0.09	1	0.09	2	0.09	1	0.09	1
1619998	3887 Hazel Street	0.06	0.09	-	0	0.09	1	0.09	2	0.09	1	0.09	1
1620000	3881 Hazel Street	0.07	0.11	-	0	0.11	1	0.11	3	0.11	1	0.11	1
1620002	507 Gorham Road	0.09	0.14	-	0	0.14	1	0.14	4	0.14	2	0.14	2
1620004	501 Gorham Road	0.09	0.14	-	0	0.14	1	0.14	4	0.14	2	0.14	2
1620006	Carrie Avenue	0.27	0.27	-	0	0.27	2	0.27	7	0.27	3	0.27	3
1620050	Gorham Road	0.38	0.38	-	0	0.38	3	0.38	10	0.38	4	0.38	4
1620100	Gorham Road	0.93	0.93	-	0	200 0.93	8	0.93	25	0.93	11	0.93	10
1620200	497 Gorham Road	0.04	0.06	-	0	0.06	1	0.06	2	0.06	1	0.06	1
1755500	4269 Michener Road	2.76	2.76	2.76	399	2.76	25	2.76	74	2.76	32	2.76	31
1755600	Schooley Road	8.27	8.27	8.27	1,195	8.27	76	8.27	220	8.27	96	8.27	92
1755700	4337 Michener Road	8.16	8.16	8.16	1,179	8.16	75	8.16	217	8.16	94	8.16	90
1755800	4471 Michener Road	3.85	3.85	3.85	556	3.85	35	3.85	103	3.85	44	3.85	43
1755900	4495 Michener Road	2.51	1.35	1.35	195	1.35	12	1.35	36	1.35	16	1.35	15
1826400	172 Cherry Hill Boulevard North	38.63	38.50	30,700 38.50	5,562	38.50	352	38.50	1,026	38.50	445	38.50	427
1826500	179 Cherry Hill Boulevard North	21.82	23.67	23.67	3,420	23.67	216	23.67	631	23.67	273	23.67	262
1826501	Michener Road	15.71	14.53	14.53	2,099	14.53	133	14.53	387	14.53	168	14.53	161
1826510	4480 Michener Road	12.79	20.50	20.50	2,962	20.50	187	20.50	546	20.50	237	20.50	227
1826600	4548 Michener Road	3.91	6.50	6.50	939	6.50	59	6.50	173	6.50	75	6.50	72
1826700	4640 Michener Road	0.33	2.00	2.00	289	2.00	18	2.00	53	2.00	23	2.00	22
1831400	4019 Nigh Road	22.42	17.40	-	0	400 17.21	157	17.21	459	17.21	199	17.40	193
1831500	4129 Nigh Road	19.47	17.14	-	0	300 17.14	156	17.14	457	17.14	198	17.14	190
1831600	Nigh Road	12.88	10.17	-	0	10.17	93	10.17	271	10.17	117	10.17	113
1831700	Nigh Road	10.94	10.51	-	0	10.51	96	10.51	280	10.51	121	10.51	116
1831800	Nigh Road	21.25	21.25	-	0	21.25	194	21.25	566	21.25	245	21.25	235
1831900	4295 Nigh Road	0.28	0.38	-	0	0.38	3	0.38	10	0.38	4	0.38	4
1832000	4309 Nigh Road	0.31	0.45	-	0	0.45	4	0.45	12	0.45	5	0.45	5
1832100	4327 Nigh Road	9.95	8.35	-	0	8.35	76	8.35	223	8.35	96	8.35	93
1832300	4351 Nigh Road	0.35	0.53	-	0	0.53	5	0.53	14	0.53	6	0.53	6

APPENDIX A - CALCULATION OF ASSESSMENTS
SOUTH TRIBUTARY
Town of Fort Erie

INTERVAL				REACH 1 0+000 to 1+070		REACH 2 1+070 to 2+500		REACH 3 2+500 to 3+050		REACH 4 3+050 to 3+370		REACH 5 3+370 to 4+100	
1832400	4379 Nigh Road	2.53	3.03	-	0	3.03	28	3.03	81	3.03	35	3.03	34
1832600	Cherry Hill Boulevard North	0.87	0.87	-	0	0.87	8	0.87	23	0.87	10	0.87	10
1832600	Cherry Hill Boulevard North	12.71	11.99	-	0	11.99	109	11.99	320	11.99	138	11.99	133
1832700	4499 Nigh Road	0.99	0.99	-	0	0.99	9	0.99	26	0.99	11	0.99	11
1840000	Friendship Trail	0.64	1.35	0.96	139	1.35	12	1.35	36	1.35	16	1.35	15
2426010	3460 Nigh Road	0.78	0.86	-	0	-	0	-	0	-	0	0.86	10
2426200	801 Burleigh Road North	1.14	0.78	-	0	-	0	-	0	-	0	-	0
2426201	865 Burleigh Road North	3.19	1.60	-	0	-	0	-	0	-	0	-	0
2426235	1005 Burleigh Road North	0.59	0.53	-	0	-	0	-	0	-	0	-	0
2426300	983 Burleigh Road North	0.56	0.17	-	0	-	0	-	0	-	0	-	0
2426400	986 Ridge Road North	5.85	4.39	-	0	-	0	-	0	-	0	-	0
2426600	3397 Garrison Road	1.84	1.91	-	0	-	0	-	0	-	0	-	0
2426700	Garrison Road	1.81	0.97	-	0	-	0	-	0	-	0	-	0
2426800	3445 Garrison Road	0.73	0.74	-	0	-	0	-	0	-	0	-	0
2427100	3478 Nigh Road	2.96	1.73	-	0	-	0	-	0	-	0	-	0
2427150	3500 Nigh Road	0.55	0.83	-	0	-	0	-	0	-	0	-	0
2427200	722 Ridge Road North	0.98	0.93	-	0	-	0	-	0	-	0	-	0
2427205	0 Nigh Road	0.51	0.31	-	0	-	0	-	0	-	0	-	0
2427210	3520 Nigh Road	0.51	0.40	-	0	-	0	-	0	-	0	-	0
2427300	740 Ridge Road North	0.27	0.41	-	0	-	0	-	0	-	0	-	0
2427400	758 Ridge Road North	0.28	0.42	-	0	-	0	-	0	-	0	-	0
2427402	780 Ridge Road North	2.88	2.47	-	0	-	0	-	0	-	0	-	0
2427600	750 Ridge Road North	1.20	0.89	-	0	-	0	-	0	-	0	-	0
2427700	798 Ridge Road North	2.60	2.07	-	0	-	0	-	0	-	0	-	0
2427900	820 Ridge Road North	0.20	0.30	-	0	-	0	-	0	-	0	-	0
2428000	828 Ridge Road North	0.40	0.56	-	0	-	0	-	0	-	0	-	0
2428100	840 Ridge Road North	1.37	1.24	-	0	-	0	-	0	-	0	-	0
2428200	846 Ridge Road North	0.11	0.17	-	0	-	0	-	0	-	0	-	0
2428400	866 Ridge Road North	1.55	1.75	-	0	-	0	-	0	-	0	-	0
2428500	880 Ridge Road North	1.09	1.16	-	0	-	0	-	0	-	0	-	0
2428600	890 Ridge Road North	0.51	0.53	-	0	-	0	-	0	-	0	-	0
2428601	920 Ridge Road North	1.17	1.54	-	0	-	0	-	0	-	0	-	0
2428602	940 Ridge Road North	0.84	0.87	-	0	-	0	-	0	-	0	-	0
2428700	960 Ridge Road North	0.78	0.83	-	0	-	0	-	0	-	0	-	0
2428701	980 Ridge Road North	0.51	0.68	-	0	-	0	-	0	-	0	-	0
2428710	990 Ridge Road North	0.61	0.83	-	0	-	0	-	0	-	0	-	0
2428711	1000 Ridge Road North	0.45	0.68	-	0	-	0	-	0	-	0	-	0
2428800	1022-1036 Ridge Road North	0.68	1.02	-	0	-	0	-	0	-	0	-	0
2428900	3644 Ridge Road North	0.43	0.33	-	0	-	0	-	0	-	0	-	0
2429000	737 Ridge Road North	0.54	0.37	-	0	-	0	-	0	-	0	-	0
2429100	789 Ridge Road North	2.40	1.73	-	0	-	0	-	0	-	0	-	0
2429101	811 Ridge Road North	1.48	1.44	-	0	-	0	-	0	-	0	-	0
2429200	757-763 Ridge Road North	0.39	0.45	-	0	-	0	-	0	-	0	-	0
2429201	773 Ridge Road North	0.24	0.35	-	0	-	0	-	0	-	0	-	0
2429400	827 Ridge Road North	0.40	0.60	-	0	-	0	-	0	-	0	-	0
2429500	847 Ridge Road North	0.28	0.42	-	0	-	0	-	0	-	0	-	0
2429800	Ridge Road North	0.07	0.11	-	0	-	0	-	0	-	0	-	0
2429900	865 Ridge Road North	0.07	0.11	-	0	-	0	-	0	-	0	-	0
2430100	869 Ridge Road North	0.83	0.78	-	0	-	0	-	0	-	0	-	0
2430200	Ridge Road North	0.07	0.11	-	0	-	0	-	0	-	0	-	0
2430300	883 Ridge Road North	0.16	0.24	-	0	-	0	-	0	-	0	-	0
2430400	Ridge Road North	31.02	16.37	-	0	-	0	-	0	0.20	2	0.20	2
2430600	955 Ridge Road North	0.20	0.30	-	0	-	0	-	0	-	0	-	0
2430700	933 Ridge Road North	0.22	0.33	-	0	-	0	-	0	-	0	-	0
2430800	959 Ridge Road North	0.51	0.77	-	0	-	0	-	0	-	0	-	0
2430900	Ridge Road North	0.22	0.33	-	0	-	0	-	0	-	0	-	0
2431000	945 Ridge Road North	0.22	0.33	-	0	-	0	-	0	-	0	-	0
2431100	983 Ridge Road North	1.50	1.20	-	0	-	0	-	0	-	0	-	0
2431200	993 Ridge Road North	0.41	0.42	-	0	-	0	-	0	-	0	-	0
2431300	1043 Ridge Road North	2.53	1.57	-	0	-	0	-	0	-	0	-	0
2431400	1051 Ridge Road North	0.24	0.30	-	0	-	0	-	0	-	0	-	0

APPENDIX A - CALCULATION OF ASSESSMENTS
SOUTH TRIBUTARY
Town of Fort Erie

INTERVAL				REACH 1 0+000 to 1+070	REACH 2 1+070 to 2+500	REACH 3 2+500 to 3+050	REACH 4 3+050 to 3+370	REACH 5 3+370 to 4+100
2431500	3660 Nigh Road	0.32	0.35	- 0	- 0	- 0	0.01 0	0.01 0
2431600	3666 Nigh Road	0.21	0.24	- 0	- 0	- 0	0.03 0	0.03 0
2431700	3674 Nigh Road	0.19	0.26	- 0	- 0	- 0	0.08 1	0.08 1
2431800	3680 Nigh Road	0.20	0.29	- 0	- 0	- 0	0.11 1	0.11 1
2431900	3690 Nigh Road	0.19	0.29	- 0	- 0	- 0	0.15 2	0.15 2
2432000	3696 Nigh Road	0.20	0.32	- 0	- 0	- 0	0.24 3	0.24 3
2432100	3706 Nigh Road	0.20	18.30	- 0	- 0	- 0	0.30 3	0.30 3
2432200	3712 Nigh Road	0.19	0.29	- 0	- 0	- 0	0.29 3	0.29 3
2432300	3730 Nigh Road	0.43	0.62	- 0	- 0	- 0	0.62 7	0.62 7
2432301	3828 Nigh Road	0.11	0.16	- 0	- 0	- 0	0.16 2	0.16 2
2432400	3800 Nigh Road	13.97	15.94	- 0	- 0	- 0	2.10 24	2.10 23
2432401	792 Gorham Road	0.95	1.23	- 0	- 0	- 0	100 0.85 10	0.85 9
2432404	342 Gorham Road	3.33	1.69	- 0	- 0	- 0	- 0	1,300 1.69 19
2432450	3800 Nigh Road	2.22	1.92	- 0	- 0	- 0	200 1.92 22	1.92 21
2432500	710 Gorham Road	0.58	0.83	- 0	- 0	- 0	0.83 10	0.83 9
2432600	726 Gorham Road	0.68	0.88	- 0	- 0	- 0	0.88 10	0.88 10
2432800	3551 Garrison Road	0.97	1.43	- 0	- 0	- 0	- 0	- 0
2432900	3545 Garrison Road	0.36	0.46	- 0	- 0	- 0	- 0	- 0
2433000	3589 Garrison Road	0.75	1.09	- 0	- 0	- 0	- 0	- 0
2433100	3625 Garrison Road	0.25	0.38	- 0	- 0	- 0	- 0	- 0
2433200	3633 Garrison Road	0.36	0.54	- 0	- 0	- 0	- 0	- 0
2433300	3649 Garrison Road	0.36	0.54	- 0	- 0	- 0	- 0	- 0
2433400	3659 Garrison Road	1.69	1.69	- 0	- 0	- 0	- 0	- 0
2433500	3671 Garrison Road	0.73	1.08	- 0	- 0	- 0	- 0	- 0
2433600	Garrison Road	0.74	0.53	- 0	- 0	- 0	- 0	- 0
2433700	Garrison Road	16.57	9.55	- 0	- 0	- 0	- 0	- 0
2433800	3701-3705 Garrison Road	0.41	0.34	- 0	- 0	- 0	- 0	- 0
2433900	1025 Gorham Road	2.67	1.72	- 0	- 0	- 0	- 0	100 1.72 19
2434100	3615 Garrison Road	1.44	1.46	- 0	- 0	- 0	- 0	- 0
2434200	Gorham Road	22.69	33.55	- 0	- 0	- 0	13.00 150	3,100 33.55 372
2434201	3977 Garrison Road	1.80	2.34	- 0	- 0	- 0	- 0	2.34 26
2434300	3888 Nigh Road	0.14	0.32	- 0	- 0	- 0	0.11 1	0.32 4
2434301	703 Gorham Road	0.13	6.20	- 0	- 0	- 0	6.00 69	6.20 69
2434400	711 Gorham Road	0.19	0.29	- 0	- 0	- 0	- 0	0.29 3
2434500	721 Gorham Road	0.18	0.27	- 0	- 0	- 0	- 0	0.27 3
2434700	741 Gorham Road	0.37	0.56	- 0	- 0	- 0	- 0	0.56 6
2434800	749 Gorham Road	0.15	0.23	- 0	- 0	- 0	- 0	0.23 3
2434900	Nigh Road	0.17	31.17	- 0	- 0	- 0	31.00 358	31.17 345
2435100	3910 Nigh Road	0.17	0.29	- 0	- 0	- 0	0.03 0	0.29 3
2435200	3920 Nigh Road	0.31	0.55	- 0	- 0	- 0	0.08 1	0.55 6
2435300	3934 Nigh Road	0.31	0.50	- 0	- 0	- 0	0.03 0	0.50 6
2435400	Cauthard Road	10.18	15.27	- 0	- 0	- 0	- 0	15.27 169
2435500	Garrison Road	0.17	0.09	- 0	- 0	- 0	- 0	0.09 1
2435600	Garrison Road	0.17	0.17	- 0	- 0	- 0	- 0	0.17 2
2435700	3911 Garrison Road	0.17	0.26	- 0	- 0	- 0	- 0	0.26 3
2435800	3921 Garrison Road	0.17	0.26	- 0	- 0	- 0	- 0	0.26 3
2435900	Garrison Road	0.17	0.20	- 0	- 0	- 0	- 0	0.20 2
2436000	868 Cauthard Road	1.23	1.85	- 0	- 0	- 0	- 0	1.85 20
2436100	928 Cauthard Road	0.37	0.42	- 0	- 0	- 0	- 0	0.42 5
2436200	942 Cauthard Road	0.37	0.56	- 0	- 0	- 0	- 0	0.56 6
2436300	996 Cauthard Road	2.23	2.08	- 0	- 0	- 0	- 0	2.08 23
2436301	1022 Cauthard Road	0.41	0.62	- 0	- 0	- 0	- 0	0.62 7
2436600	Garrison Road	0.02	0.02	- 0	- 0	- 0	- 0	0.02 0
2436800	3166-3202 Garrison Road	8.77	6.38	- 0	- 0	- 0	- 0	- 0
2436900	3310 Garrison Road	0.17	0.26	- 0	- 0	- 0	- 0	- 0
2437000	3320 Garrison Road	0.13	0.20	- 0	- 0	- 0	- 0	- 0
2437100	3388 Garrison Road	3.22	3.07	- 0	- 0	- 0	- 0	- 0
2437400	1240 Ridge Road North	4.72	4.62	- 0	- 0	- 0	- 0	- 0
2437402	1230 Ridge Road North	0.40	0.60	- 0	- 0	- 0	- 0	- 0
2437405	1208 Ridge Road North	0.40	0.60	- 0	- 0	- 0	- 0	- 0
2437410	1224 Ridge Road North	0.61	0.92	- 0	- 0	- 0	- 0	- 0

APPENDIX A - CALCULATION OF ASSESSMENTS
SOUTH TRIBUTARY
Town of Fort Erie

INTERVAL				REACH 1 0+000 to 1+070	REACH 2 1+070 to 2+500	REACH 3 2+500 to 3+050	REACH 4 3+050 to 3+370	REACH 5 3+370 to 4+100
2437500	3195 Bertie Street	4.39	3.90	-	0	-	0	-
2437501	1340 Ridge Road North	2.26	2.26	-	0	-	0	-
2437502	1250 Ridge Road North	1.68	1.68	-	0	-	0	-
2437503	3283 Bertie Street	2.85	2.83	-	0	-	0	-
2437600	3590-3600 Garrison Road	0.52	0.78	-	0	-	0	-
2437800	3570 Garrison Road	10.15	9.62	-	0	-	0	-
2437801	3474 Garrison Road	1.22	1.83	-	0	-	0	-
2437900	1098 Ridge Road North	0.25	0.38	-	0	-	0	-
2438000	3444-3452 Garrison Road	1.94	1.94	-	0	-	0	-
2438100	1107 Ridge Road North	0.68	1.02	-	0	-	0	-
2438200	1113 Ridge Road North	0.20	0.30	-	0	-	0	-
2438300	1108 Ridge Road North	0.37	0.56	-	0	-	0	-
2438400	1116 Ridge Road North	1.12	1.11	-	0	-	0	-
2438500	1126 Ridge Road North	0.18	0.27	-	0	-	0	-
2438600	1141 Ridge Road North	11.98	9.55	-	0	-	0	-
2438700	1155 Ridge Road North	1.17	1.15	-	0	-	0	-
2438800	1173 Ridge Road North	0.34	0.25	-	0	-	0	-
2438900	1198 Ridge Road North	4.87	4.87	-	0	-	0	-
2438905	1150 Ridge Road North	0.53	0.53	-	0	-	0	-
2438910	1160 Ridge Road North	0.58	0.58	-	0	-	0	-
2438912	0 Ridge Road North	2.27	1.45	-	0	-	0	-
2439000	1177 Ridge Road North	0.18	0.20	-	0	-	0	-
2439100	1201 Ridge Road North	1.09	0.75	-	0	-	0	-
2439200	1209 Ridge Road North	0.60	0.55	-	0	-	0	-
2439300	1219 Ridge Road North	1.47	1.40	-	0	-	0	-
2439400	3435 Bertie Street	31.66	27.20	-	0	-	0	-
2439402	1335 Ridge Road North	0.63	0.95	-	0	-	0	-
2439404	1305 Ridge Road North	0.42	0.63	-	0	-	0	-
2439406	1275 Ridge Road North	0.41	0.62	-	0	-	0	-
2439408	1235 Ridge Road North	0.46	0.69	-	0	-	0	-
2439500	1154 Gorham Road	11.40	11.66	-	0	-	0	-
2439600	1107 Gorham Road	0.79	1.19	-	0	-	0	-
2439601	Garrison Road	0.81	0.81	-	0	-	0	-
2439700	3970 Garrison Road	26.79	25.71	-	0	-	0	-
2439800	3847 Bertie Street	0.91	1.37	-	0	-	0	-
2439801	Bertie Street	26.75	25.96	-	0	-	0	-
2439900	1194 Gorham Road	0.81	0.71	-	0	-	0	-
2440000	1204 Gorham Road	0.69	0.75	-	0	-	0	-
2440100	1218 Gorham Road	0.66	0.84	-	0	-	0	-
2440200	1232 Gorham Road	0.46	0.52	-	0	-	0	-
2440300	1244 Gorham Road	0.33	0.43	-	0	-	0	-
2440400	1252 Gorham Road	0.29	0.44	-	0	-	0	-
2440500	1262 Gorham Road	0.29	0.44	-	0	-	0	-
2440600	1274 Gorham Road	0.30	0.45	-	0	-	0	-
2440700	Bertie Street	0.15	0.15	-	0	-	0	-
2440800	3769 Bertie Street	0.20	0.30	-	0	-	0	-
2440900	3777 Bertie Street	0.20	0.30	-	0	-	0	-
2441000	3787 Bertie Street	0.20	0.30	-	0	-	0	-
2441200	3807 Bertie Street	0.39	0.59	-	0	-	0	-
2441300	Gorham Road	0.40	0.40	-	0	-	0	-
2441400	1213 Gorham Road	0.33	0.50	-	0	-	0	-
2441500	3731 Bertie Street	1.44	1.43	-	0	-	0	-
2441501	3731 Bertie Street	2.09	1.54	-	0	-	0	-
2500100	912 Cherry Hill Boulevard North	0.79	0.79	-	0	-	0	0.79
2500100	912 Cherry Hill Boulevard North	4.15	4.15	-	0	-	0	4.15
2500100	912 Cherry Hill Boulevard North	76.16	71.39	-	0	0.05	1	71.39
2500300	4346 Nigh Road	3.34	3.06	-	0	0.19	5	3.06
2500400	755 Cherry Hill Boulevard North	0.56	0.49	-	0	-	0	0.49
2500500	773 Cherry Hill Boulevard North	0.49	0.49	-	0	-	0	0.49
2500600	791 Cherry Hill Boulevard North	0.86	0.86	-	0	-	0	0.86
2500700	Cherry Hill Boulevard North	1.26	0.94	-	0	-	0	0.94

APPENDIX A - CALCULATION OF ASSESSMENTS
SOUTH TRIBUTARY
Town of Fort Erie

INTERVAL				REACH 1 0+000 to 1+070		REACH 2 1+070 to 2+500		REACH 3 2+500 to 3+050		REACH 4 3+050 to 3+370		REACH 5 3+370 to 4+100	
2500905	971 Cherry Hill Boulevard North	0.06	0.18	-	0	-	0	-	0	-	0	0.18	2
2501000	985 Cherry Hill Boulevard North	0.19	0.29	-	0	-	0	-	0	-	0	0.29	3
2504300	1069 Ott Road	1.44	2.09	-	0	-	0	-	0	-	0	-	0
2504400	1095 Ott Road	0.23	0.35	-	0	-	0	-	0	-	0	0.35	4
2505100	4106 Garrison Road	0.39	0.20	-	0	-	0	-	0	-	0	-	0
2505200	Garrison Road	0.20	0.10	-	0	-	0	-	0	-	0	-	0
2505400	4140 Garrison Road	0.30	0.15	-	0	-	0	-	0	-	0	-	0
2821800	1351 Ridge Road North	0.90	1.35	-	0	-	0	-	0	-	0	-	0
2821802	1361 Ridge Road North	0.52	0.78	-	0	-	0	-	0	-	0	-	0
2821804	1377 Ridge Road North	0.66	0.99	-	0	-	0	-	0	-	0	-	0
2821806	1389 Ridge Road North	0.81	1.22	-	0	-	0	-	0	-	0	-	0
2821900	1386 Ridge Road North	2.00	2.00	-	0	-	0	-	0	-	0	-	0
2822000	3276 Bertie Street	2.43	2.42	-	0	-	0	-	0	-	0	-	0
2822201	0 Teal Road	3.84	3.61	-	0	-	0	-	0	-	0	-	0
2822302	1417 Ridge Road North	0.70	1.05	-	0	-	0	-	0	-	0	-	0
2822304	1437 Ridge Road North	0.58	8.70	-	0	-	0	-	0	-	0	-	0
2900100	3350 Bertie Street	23.65	21.70	-	0	-	0	-	0	-	0	-	0
2900101	Stevensville Road East	10.11	5.06	-	0	-	0	-	0	-	0	-	0
2900200	Bertie Street	0.52	0.26	-	0	-	0	-	0	-	0	-	0
2900300	1500 Stevensville Road	38.85	33.07	-	0	-	0	-	0	-	0	-	0
2900310	1700 Stevensville Road	5.93	3.79	-	0	-	0	-	0	-	0	-	0
3000100	Bertie Street	0.55	0.55	-	0	-	0	-	0	-	0	-	0
3000200	3756 Bertie Street	0.40	0.28	-	0	-	0	-	0	-	0	-	0
3000225	3750 Bertie Street	0.56	0.61	-	0	-	0	-	0	-	0	-	0
3000300	3776 Bertie Street	0.21	0.27	-	0	-	0	-	0	-	0	-	0
3000400	Gorham Road	0.39	0.39	-	0	-	0	-	0	-	0	-	0
3000500	1377 Stevensville Road	0.81	1.22	-	0	-	0	-	0	-	0	-	0
3000900	Bertie Street	4.72	4.72	-	0	-	0	-	0	-	0	-	0
3001000	3800 Bertie Street	4.02	3.82	-	0	-	0	-	0	-	0	-	0
3001100	3838 Bertie Street	4.05	4.01	-	0	-	0	-	0	-	0	-	0
3001200	Bertie Street	4.05	3.92	-	0	-	0	-	0	-	0	-	0
3001300	3888 Bertie Street	4.05	3.22	-	0	-	0	-	0	-	0	-	0
3001400	3930 Bertie Street	4.05	2.91	-	0	-	0	-	0	-	0	-	0
3001500	3966 Bertie Street	3.58	2.70	-	0	-	0	-	0	-	0	-	0
3001600	Bertie Street	2.36	2.21	-	0	-	0	-	0	-	0	-	0
3001800	Stevensville Road	0.14	0.14	-	0	-	0	-	0	-	0	-	0
3001900	Stevensville Road	0.14	0.14	-	0	-	0	-	0	-	0	-	0
3002000	Stevensville Road	0.14	0.14	-	0	-	0	-	0	-	0	-	0
3002100	Stevensville Road	0.14	0.14	-	0	-	0	-	0	-	0	-	0
3002200	Stevensville Road	0.14	0.14	-	0	-	0	-	0	-	0	-	0
3002300	Stevensville Road	0.14	0.14	-	0	-	0	-	0	-	0	-	0
3002400	1577 Stevensville Road West	0.14	0.14	-	0	-	0	-	0	-	0	-	0
3002500	Gilmore Road	0.04	0.04	-	0	-	0	-	0	-	0	-	0
3002900	1525 Stevensville Road	20.47	20.30	-	0	-	0	-	0	-	0	-	0
3004200	1467 Stevensville Road	0.18	0.27	-	0	-	0	-	0	-	0	-	0
3004300	1477 Stevensville Road	0.16	0.24	-	0	-	0	-	0	-	0	-	0
3004400	1485 Stevensville Road	0.16	0.24	-	0	-	0	-	0	-	0	-	0
3004500	1495 Stevensville Road	0.16	0.24	-	0	-	0	-	0	-	0	-	0
3004600	1505 Stevensville Road	0.18	0.27	-	0	-	0	-	0	-	0	-	0
3004700	1513 Stevensville Road	0.19	0.29	-	0	-	0	-	0	-	0	-	0
3004800	Stevensville Road West	0.18	0.18	-	0	-	0	-	0	-	0	-	0
3004900	Stevensville Road West	0.15	0.15	-	0	-	0	-	0	-	0	-	0
3005000	Stevensville Road West	0.15	0.15	-	0	-	0	-	0	-	0	-	0
3005100	Stevensville Road West	0.15	0.15	-	0	-	0	-	0	-	0	-	0
3005200	Stevensville Road West	0.13	0.13	-	0	-	0	-	0	-	0	-	0
Highway 3 (Garrisc MTO)				11.09	22.18	-	0	-	0	-	0	7.06	78
Belleair Boulevard Town of Fort Erie				0.69	1.38	-	0	1.38	37	1.38	16	1.38	15
Bellevue Boulevard Town of Fort Erie				1.70	3.40	-	0	3.40	91	3.40	39	3.40	38

APPENDIX A - CALCULATION OF ASSESSMENTS
SOUTH TRIBUTARY
Town of Fort Erie

INTERVAL				REACH 1 0+000 to 1+070			REACH 2 1+070 to 2+500			REACH 3 2+500 to 3+050			REACH 4 3+050 to 3+370			REACH 5 3+370 to 4+100				
Bertie Place	Town of Fort Erie	0.03	0.06	-	0	-	0	0.06	2	0.06	1	0.06	1							
Bertie Street	Town of Fort Erie	4.66	9.32	-	0	-	0	-	0	-	0	-	0							
Carrie Avenue	Town of Fort Erie	0.54	1.08	-	0	1.08	10	1.08	29	1.08	12	1.08	12							
Cauthard Road	Town of Fort Erie	1.92	3.84	-	0	-	0	-	0	-	0	3.84	43							
Cherry Hill Blvd No	Town of Fort Erie	6.17	12.34	3.84	555	8.18	75	8.18	218	8.18	94	12.34	137							
Christina Court	Town of Fort Erie	0.35	0.70	-	0	0.70	6	0.70	19	0.70	8	0.70	8							
Derby Road	Town of Fort Erie	0.03	0.06	0.06	9	0.06	1	0.06	2	0.06	1	0.06	1							
Disher Street	Town of Fort Erie	0.07	0.14	-	0	-	0	0.14	4	0.14	2	0.14	2							
Dominion Road (R	Region of Niagara	1.14	2.28	-	0	2.28	0	2.28	61	2.28	26	2.28	25							
Elm Street	Town of Fort Erie	0.07	0.14	-	0	-	0	0.14	4	0.14	2	0.14	2							
Farr Avenue	Town of Fort Erie	0.98	1.96	1.76	254	1.96	18	1.96	52	1.96	23	1.96	22							
Glenwood Drive	Town of Fort Erie	0.53	1.06	-	0	-	0	1.06	28	1.06	12	1.06	12							
Gorham Road (R	Region of Niagara	10.74	21.48	2.98	431	5.40	49	8,000	9.12	226	9,500	10.76	133	4,500	14.70	136				
Hazel Court	Town of Fort Erie	0.14	0.28	-	0	-	0	0.28	7	0.28	3	0.28	3							
Hazel Street	Town of Fort Erie	1.33	2.66	-	0	0.34	3	2.66	71	2.66	31	2.66	29							
Hibbard Street	Town of Fort Erie	0.33	0.66	-	0	-	0	0.66	18	0.66	8	0.66	7							
Highland Drive	Town of Fort Erie	0.07	0.14	-	0	-	5	0.14	4	0.14	2	0.14	2							
Michener Road	Town of Fort Erie	2.94	5.88	20,700	5.88	851	53	5.88	157	5.88	68	5.88	65							
Nigh Road	Town of Fort Erie	5.62	11.24	-	0	3.20	29	8,000	5.62	150	8.04	93	11.24	125						
North Mill Street	Town of Fort Erie	0.63	1.26	-	0	-	0	1.26	34	1.26	15	1.26	14							
Ott Road	Town of Fort Erie	0.67	1.34	-	0	-	0	-	0	-	0	-	0							
Pearl Street	Town of Fort Erie	0.48	0.96	-	0	-	0	0.96	26	0.96	11	0.96	11							
Prospect Point Ro	Town of Fort Erie	1.48	2.96	-	0	-	0	2.96	79	2.96	34	2.96	33							
Rebstock Road	Town of Fort Erie	0.30	0.60	0.60	87	0.60	5	0.60	16	0.60	7	0.60	7							
Ridge Road North	Town of Fort Erie	6.66	13.32	-	0	-	0	3.62	96	6.56	76	6.56	73							
Schooley Road	Town of Fort Erie	0.18	0.36	0.36	52	0.36	3	0.36	10	0.36	4	0.36	4							
South Mill Street	Town of Fort Erie	0.15	0.30	-	0	-	0	0.30	8	0.30	3	0.30	3							
Stevensville Road	Region of Niagara	3.76	5.98	-	0	-	0	-	0	-	0	-	0							
Summit Avenue	Town of Fort Erie	0.90	1.80	-	0	0.32	3	1.80	48	1.80	21	1.80	20							
Thornwood Avenue	Town of Fort Erie	0.40	0.80	-	0	-	0	0.80	21	0.80	9	0.80	9							
Unnamed Road	Town of Fort Erie	0.38	0.57	0.57	82	0.57	5	0.57	15	0.57	7	0.57	6							
Unnamed Road	Town of Fort Erie	2.01	2.01	2.01	290	2.01	18	2.01	54	2.01	23	2.01	22							
Unopened Road A	Town of Fort Erie	0.59	0.59	-	0	-	0	-	0	-	0	-	0							
Unopened Road A	Town of Fort Erie	1.89	1.89	-	0	-	0	-	0	-	0	-	0							
Unopened R-O-W	Town of Fort Erie	3.52	3.52	0.10	14	1,900	3.52	32	3.52	94	3.52	41	3.52	39						
Wallace Street	Town of Fort Erie	0.10	0.20	-	0	-	0	0.20	5	0.20	2	0.20	2							
Wilson Street	Town of Fort Erie	0.10	0.20	-	0	-	0	0.20	5	0.20	2	0.20	2							
Winger Road	Town of Fort Erie	1.21	1.21	-	0	-	0	-	0	-	0	-	0							
TOTAL SOUTH TRIBUTARY:				1120.68	1242.02	57,100	212.09	30,640	5,200	370.73	3,385	21,200	529.38	14,110	9,800	600.80	6,940	9,000	758.14	8,400
				0.65			0.61			0.60			0.59			0.52				

APPENDIX A - CALCULATION OF ASSESSMENTS
SOUTH TRIBUTARY
Town of Fort Erie

INTERVAL		REACH 6 4+100 to 4+480			REACH 7 4+480 to 5+430			REACH 8 5+430 to 6+600			REACH 9 0+000 to -0+230			GRAND TOTAL		
Allowances		\$ 500			\$ 1,700			\$ 2,200			\$ 100			\$ 24,200		
Construction		0			0			91,400			7,700			\$ 154,350		
Engineering		500			1,900			98,500			8,400			\$ 187,835		
Administration		100			200			13,100			1,100			\$ 24,300		
Net HST		20			65			3,610			305			\$ 6,490		
TOTAL COST ESTIMATE		1,120			3,865			208,810			17,605			397,175		
		Approx Ha			Approx Ha			Approx Ha			Approx Ha			Total Benefit	Total Outlets	GRAND TOTAL
Roll No.	Location	Benefit	Adjusted	Outlet	Benefit	Adjusted	Outlet	Benefit	Adjusted	Outlet	Benefit	Adjusted	Outlet			
[020-]																
1233500	0 Dominion Road		0.85	1		0.85	2	0	0.85	105		-	0	0	150	150
1234300	3469 Nigh Road		0.14	0		0.14	0	0	0.14	17		-	0	0	25	25
1234400	0 Nigh Road		0.08	0		0.08	0	11	0.08	10		-	0	11	14	25
1234500	3477 Nigh Road		0.35	0		0.35	1	0	0.35	43		-	0	0	61	61
1234600	3555 Nigh Road		0.65	1		0.65	2	0	0.65	80		-	0	0	115	115
1234700	3571 Nigh Road		0.36	0		0.36	1	0	0.36	45		-	0	0	64	64
1236000	472 Prospect Point Road North		0.09	0		0.09	0	10	0.09	11		-	0	10	15	25
1236100	480 Prospect Point Road North		0.20	0		0.20	0	0	0.20	25		-	0	0	34	34
1236300	494 Prospect Point Road North		0.30	0		0.30	1	0	0.30	37		-	0	0	52	52
1236400	518 Prospect Point Road North		0.24	0		0.24	1	0	0.24	30		-	0	0	43	43
1236500	508 Prospect Point Road North		0.60	0		0.60	1	0	0.60	74		-	0	0	105	105
1236600	526 Prospect Point Road North		0.12	0		0.12	0	5	0.12	15		-	0	5	20	25
1236700	536 Prospect Point Road North		0.76	1		0.76	2	0	0.76	94		-	0	0	134	134
1236800	548 Prospect Point Road North		0.29	0		0.29	1	0	0.29	36		-	0	0	51	51
1236805	556 Prospect Point Road North		0.17	0		0.17	0	0	0.17	21		-	0	0	30	30
1236900	564 Prospect Point Road North		0.39	0		0.39	1	0	0.39	48		-	0	0	68	68
1237000	574 Limestone Lane		1.38	1		1.38	3	0	1.38	171		-	0	0	243	243
1237100	576 Limestone Lane		0.53	0		0.53	1	0	0.53	66		-	0	0	93	93
1237200	578 Limestone Lane		0.14	0		0.14	0	0	0.14	17		-	0	0	25	25
1237300	580 Prospect Point Road North		0.25	0		0.25	1	0	0.25	31		-	0	0	45	45
1237400	596 Prospect Point Road North		0.18	0		0.18	0	0	0.18	22		-	0	0	31	31
1237500	602 Prospect Point Road North		0.29	0		0.29	1	0	0.29	36		-	0	0	51	51
1237600	620 Prospect Point Road North		0.44	0		0.44	1	0	0.44	54		-	0	0	77	77
1237700	630 Prospect Point Road North		0.44	0		0.44	1	0	0.44	54		-	0	0	77	77
1237800	638 Prospect Point Road North		0.31	0		0.31	1	0	0.31	38		-	0	0	54	54
1237801	Prospect Point Road North		3.01	2		3.01	7	0	3.01	372		-	0	0	529	529
1237900	646 Prospect Point Road North		0.24	0		0.24	1	0	0.24	30		-	0	0	43	43
1238000	3515 Nigh Road		0.93	1		0.93	2	0	0.93	115		-	0	0	164	164
1238100	652 Prospect Point Road North		0.16	0		0.16	0	0	0.16	20		-	0	0	28	28
1238101	Prospect Point Road North		0.19	0		0.19	0	0	0.19	24		-	0	0	33	33
1238200	668 Prospect Point Road North		0.62	1		0.62	2	0	0.62	77		-	0	0	111	111
1238202	676 Prospect Point Road North		0.23	0		0.23	1	0	0.23	28		-	0	0	41	41
1238300	684 Prospect Point Road North		0.17	0		0.17	0	0	0.17	21		-	0	0	30	30
1238400	690 Prospect Point Road North		0.17	0		0.17	0	0	0.17	21		-	0	0	30	30
1238500	696 Prospect Point Road North		0.17	0		0.17	0	0	0.17	21		-	0	0	30	30
1238600	702 Prospect Point Road North		0.17	0		0.17	0	0	0.17	21		-	0	0	30	30
1238700	708 Prospect Point Road North		0.23	0		0.23	1	0	0.23	28		-	0	0	41	41
1311900	3697-3699 Dominion Road		0.05	0		0.05	0	16	0.05	6		-	0	16	9	25
1312000	3705 Dominion Road		0.06	0		0.06	0	14	0.06	7		-	0	14	11	25
1312100	3711 Dominion Road		0.05	0		0.05	0	16	0.05	6		-	0	16	9	25
1312200	3721 Dominion Road		0.11	0		0.11	0	6	0.11	14		-	0	6	19	25
1319400	365-367 Ridge Road North		0.05	0		0.05	0	16	0.05	6		-	0	16	9	25
1319500	369-371 Ridge Road North		0.05	0		0.05	0	16	0.05	6		-	0	16	9	25
1320500	342 South Mill Street		0.03	0		0.03	0	20	0.03	4		-	0	20	5	25
1320600	344 South Mill Street		0.03	0		0.03	0	20	0.03	4		-	0	20	5	25
1320700	348 South Mill Street		0.06	0		0.06	0	14	0.06	7		-	0	14	11	25
1320800	356 South Mill Street		0.09	0		0.09	0	10	0.09	11		-	0	10	15	25
1401101	3625 Hazel Street		0.23	0		0.23	1	0	0.23	28		-	0	0	41	41
1401200	3635 Hazel Street		0.26	0		0.26	1	0	0.26	32		-	0	0	46	46
1401300	3641 Hazel Street		0.41	0		0.41	1	0	0.41	51		-	0	0	73	73
1401400	3653 Hazel Street		0.32	0		0.32	1	0	0.32	40		-	0	0	58	58

APPENDIX A - CALCULATION OF ASSESSMENTS
SOUTH TRIBUTARY
Town of Fort Erie

INTERVAL		REACH 6 4+100 to 4+480		REACH 7 4+480 to 5+430		REACH 8 5+430 to 6+600		REACH 9 0+000 to -0+230		GRAND TOTAL			
1401410	3703 Hazel Street	0.11	0	0.11	0	6	0.11	14	-	0	6	19	25
1401412	3711 Hazel Street	0.11	0	0.11	0	6	0.11	14	-	0	6	19	25
1401500	3610 Hazel Street	0.34	0	0.34	1	0	0.34	42	-	0	0	60	60
1401600	3624 Hazel Street	0.16	0	0.16	0	0	0.16	20	-	0	0	28	28
1401700	3632 Hazel Street	0.17	0	0.17	0	0	0.17	21	-	0	0	30	30
1401800	3640 Hazel Street	0.17	0	0.17	0	0	0.17	21	-	0	0	30	30
1401900	Hazel Street	0.08	0	0.08	0	11	0.08	10	-	0	11	14	25
1402000	3650 Hazel Street	0.18	0	0.18	0	0	0.18	22	-	0	0	31	31
1402100	Hazel Street	0.06	0	0.06	0	14	0.06	7	-	0	14	11	25
1402200	3660 Hazel Street	0.11	0	0.11	0	6	0.11	14	-	0	6	19	25
1402300	705 Prospect Point Road North	0.17	0	0.17	0	0	0.17	21	-	0	0	30	30
1402400	3623 Nigh Road	0.30	0	0.30	1	0	0.30	37	-	0	0	52	52
1403300	441 Prospect Point Road North	0.09	0	0.09	0	10	0.09	11	-	0	10	15	25
1403400	451 Prospect Point Road North	0.09	0	0.09	0	10	0.09	11	-	0	10	15	25
1403500	461 Prospect Point Road North	0.09	0	0.09	0	10	0.09	11	-	0	10	15	25
1403600	469 Prospect Point Road North	0.37	0	0.37	1	0	0.37	46	-	0	0	65	65
1403700	477 Prospect Point Road North	0.35	0	0.35	1	0	0.35	43	-	0	0	61	61
1403800	483 Prospect Point Road North	0.27	0	0.27	1	0	0.27	33	-	0	0	47	47
1403900	493 Prospect Point Road North	0.28	0	0.28	1	0	0.28	35	-	0	0	49	49
1404000	495 Prospect Point Road North	0.30	0	0.30	1	0	0.30	37	-	0	0	52	52
1404100	509 Prospect Point Road North	0.33	0	0.33	1	0	0.33	41	-	0	0	59	59
1404300	Prospect Point Road North	0.27	0	0.27	1	0	0.27	33	-	0	0	47	47
1404500	Prospect Point Road North	0.68	1	0.68	2	0	0.68	84	-	0	0	121	121
1404505	695 Prospect Point Road North	0.26	0	0.26	1	0	0.26	32	-	0	0	46	46
1404900	402 Ridge Road North	0.51	0	0.51	1	0	0.51	63	-	0	0	90	90
1405000	406 Ridge Road North	0.15	0	0.15	0	0	0.15	19	-	0	0	27	27
1405100	412 Ridge Road North	0.09	0	0.09	0	10	0.09	11	-	0	10	15	25
1405200	418 Ridge Road North	0.11	0	0.11	0	6	0.11	14	-	0	6	19	25
1405300	424 Ridge Road North	0.06	0	0.06	0	14	0.06	7	-	0	14	11	25
1405400	426 Ridge Road North	0.08	0	0.08	0	11	0.08	10	-	0	11	14	25
1405500	430 Ridge Road North	0.11	0	0.11	0	6	0.11	14	-	0	6	19	25
1405600	Ridge Road North	0.15	0	0.15	0	0	0.15	19	-	0	0	27	27
1405700	436 Ridge Road North	0.33	0	0.33	1	0	0.33	41	-	0	0	59	59
1406000	442 Ridge Road North	0.11	0	0.11	0	6	0.11	14	-	0	6	19	25
1406100	450 Ridge Road North	0.24	0	0.24	1	0	0.24	30	-	0	0	43	43
1406200	456 Ridge Road North	0.27	0	0.27	1	0	0.27	33	-	0	0	47	47
1406300	440-462 Ridge Road North	1.37	1	1.37	3	0	1.37	170	-	0	0	242	242
1406400	468 Ridge Road North	0.30	0	0.30	1	0	0.30	37	-	0	0	52	52
1406500	474 Ridge Road North	0.35	0	0.35	1	0	0.35	43	-	0	0	61	61
1406600	482 Ridge Road North	0.15	0	0.15	0	0	0.15	19	-	0	0	27	27
1406601	488 Ridge Road North	0.15	0	0.15	0	0	0.15	19	-	0	0	27	27
1406700	492 Ridge Road North	0.18	0	0.18	0	0	0.18	22	-	0	0	31	31
1406800	496 Ridge Road North	0.12	0	0.12	0	5	0.12	15	-	0	5	20	25
1406900	502 Ridge Road North	0.12	0	0.12	0	5	0.12	15	-	0	5	20	25
1407000	504 Ridge Road North	0.18	0	0.18	0	0	0.18	22	-	0	0	31	31
1407100	512 Ridge Road North	0.18	0	0.18	0	0	0.18	22	-	0	0	31	31
1407200	524 Ridge Road North	0.20	0	0.20	0	0	0.20	25	-	0	0	34	34
1407300	532 Ridge Road North	0.12	0	0.12	0	5	0.12	15	-	0	5	20	25
1407400	546 Ridge Road North	0.40	0	0.40	1	0	0.40	49	-	0	0	70	70
1407500	576 Ridge Road North	6.76	6	6.76	17	0	6.76	837	-	0	0	1,193	1,193
1407800	668 Ridge Road North	0.59	0	0.59	1	0	0.59	73	-	0	0	104	104
1407801	Ridge Road North	0.27	0	0.27	1	0	0.27	33	-	0	0	47	47
1407900	704 Ridge Road North	0.48	0	0.48	1	0	0.48	59	-	0	0	84	84
1408000	3700 Dominion Road	0.20	0	0.20	0	0	0.20	25	-	0	0	34	34
1408100	3712 Dominion Road	0.14	0	0.14	0	0	0.14	17	-	0	0	25	25
1408200	3701 Wallace Street	0.15	0	0.15	0	0	0.15	19	-	0	0	27	27
1408300	3711 Wallace Street	0.09	0	0.09	0	10	0.09	11	-	0	10	15	25
1408400	3700 Wallace Street	0.15	0	0.15	0	0	0.15	19	-	0	0	27	27
1408500	462 North Mill Street	0.12	0	0.12	0	5	0.12	15	-	0	5	20	25
1408600	3701 Willson Street	0.09	0	0.09	0	10	0.09	11	-	0	10	15	25
1408601	3705 Willson Street	0.14	0	0.14	0	0	0.14	17	-	0	0	25	25

APPENDIX A - CALCULATION OF ASSESSMENTS
SOUTH TRIBUTARY
Town of Fort Erie

INTERVAL		REACH 6 4+100 to 4+480		REACH 7 4+480 to 5+430		REACH 8 5+430 to 6+600			REACH 9 0+000 to -0+230		GRAND TOTAL		
1408700	Willson Street	0.02	0	0.02	0	22	0.02	2	-	0	22	3	25
1409000	387-389 Ridge Road North	0.23	0	0.23	1	0	0.23	28	-	0	0	41	41
1409100	393-397 Ridge Road North	0.20	0	0.20	0	0	0.20	25	-	0	0	34	34
1409200	401 Ridge Road North	0.11	0	0.11	0	6	0.11	14	-	0	6	19	25
1409201	405-409 Ridge Road North	0.12	0	0.12	0	5	0.12	15	-	0	5	20	25
1409300	411 Ridge Road North	0.06	0	0.06	0	14	0.06	7	-	0	14	11	25
1409400	421 Ridge Road North	0.15	0	0.15	0	0	0.15	19	-	0	0	27	27
1409410	3694 Willson Street	0.11	0	0.11	0	6	0.11	14	-	0	6	19	25
1409500	431 Ridge Road North	0.18	0	0.18	0	0	0.18	22	-	0	0	31	31
1409600	439 Ridge Road North	0.17	0	0.17	0	0	0.17	21	-	0	0	30	30
1409700	447 Ridge Road North	0.09	0	0.09	0	10	0.09	11	-	0	10	15	25
1409800	3695 Wallace Street	0.06	0	0.06	0	14	0.06	7	-	0	14	11	25
1409900	455 Ridge Road North	0.15	0	0.15	0	0	0.15	19	-	0	0	27	27
1410000	461 Ridge Road North	0.17	0	0.17	0	0	0.17	21	-	0	0	30	30
1410100	469 Ridge Road North	0.23	0	0.23	1	0	0.23	28	-	0	0	41	41
1410200	477 Ridge Road North	0.41	0	0.41	1	0	0.41	51	-	0	0	73	73
1410300	495 Ridge Road North	0.27	0	0.27	1	0	0.27	33	-	0	0	47	47
1410400	499 Ridge Road North	0.20	0	0.20	0	0	0.20	25	-	0	0	34	34
1410500	505 Ridge Road North	0.20	0	0.20	0	0	0.20	25	-	0	0	34	34
1410600	511 Ridge Road North	0.18	0	0.18	0	0	0.18	22	-	0	0	31	31
1410605	400 North Mill Street	0.11	0	0.11	0	6	0.11	14	-	0	6	19	25
1410700	3704 Willson Street	0.17	0	0.17	0	0	0.17	21	-	0	0	30	30
1410705	3712 Willson Street	0.12	0	0.12	0	5	0.12	15	-	0	5	20	25
1410800	432 North Mill Street	0.17	0	0.17	0	0	0.17	21	-	0	0	30	30
1410801	440 North Mill Street	0.08	0	0.08	0	11	0.08	10	-	0	11	14	25
1410900	466 North Mill Street	0.17	0	0.17	0	0	0.17	21	-	0	0	30	30
1411000	474 North Mill Street	0.15	0	0.15	0	0	0.15	19	-	0	0	27	27
1411100	488 North Mill Street	0.11	0	0.11	0	6	0.11	14	-	0	6	19	25
1411200	492 North Mill Street	0.09	0	0.09	0	10	0.09	11	-	0	10	15	25
1411300	498 North Mill Street	0.11	0	0.11	0	6	0.11	14	-	0	6	19	25
1411302	504 North Mill Street	0.15	0	0.15	0	0	0.15	19	-	0	0	27	27
1501500	3840-3848 Farr Avenue	0.85	1	0.85	2	0	0.85	105	-	0	0	150	150
1501600	3866 Farr Avenue	0.31	0	0.31	1	0	0.31	38	-	0	0	54	54
1503000	3855 Highland Drive	0.27	0	0.27	1	0	0.27	33	-	0	0	47	47
1503100	3865 Highland Drive	0.23	0	0.23	1	0	0.23	28	-	0	0	41	41
1503105	156 Gorham Road	0.09	0	0.09	0	10	0.09	11	-	0	10	15	25
1504300	3858 Highland Drive	0.17	0	0.17	0	0	0.17	21	-	0	0	30	30
1504400	3866 Highland Drive	0.29	0	0.29	1	0	0.29	36	-	0	0	51	51
1505400	3855 Elm Street	0.15	0	0.15	0	0	0.15	19	-	0	0	27	27
1505500	3863 Elm Street	0.12	0	0.12	0	5	0.12	15	-	0	5	20	25
1506800	3852 Elm Street	0.09	0	0.09	0	10	0.09	11	-	0	10	15	25
1506900	3866 Elm Street	0.12	0	0.12	0	5	0.12	15	-	0	5	20	25
1507000	240 Gorham Road	0.08	0	0.08	0	11	0.08	10	-	0	11	14	25
1508302	3859 Disher Street	0.09	0	0.09	0	10	0.09	11	-	0	10	15	25
1508400	250 Gorham Road	0.11	0	0.11	0	6	0.11	14	-	0	6	19	25
1510400	294 Gorham Road	0.74	1	0.74	2	0	0.74	92	-	0	0	132	132
1510800	3790 Hibbard Street	0.12	0	0.12	0	5	0.12	15	-	0	5	20	25
1510900	3784 Hibbard Street	0.12	0	0.12	0	5	0.12	15	-	0	5	20	25
1511000	315 Bellevue Boulevard	0.12	0	0.12	0	5	0.12	15	-	0	5	20	25
1511100	3810 Hibbard Street	0.12	0	0.12	0	5	0.12	15	-	0	5	20	25
1511200	3822 Hibbard Street	0.21	0	0.21	1	0	0.21	26	-	0	0	37	37
1511600	Sharpe Avenue	0.13	0	0.13	0	3	0.13	16	-	0	3	22	25
1511700	3743 Dominion Road	0.21	0	0.21	1	0	0.21	26	-	0	0	37	37
1511800	3753 Dominion Road	0.11	0	0.11	0	6	0.11	14	-	0	6	19	25
1511900	3759 Dominion Road	0.05	0	0.05	0	16	0.05	6	-	0	16	9	25
1512000	3769 Dominion Road	0.08	0	0.08	0	11	0.08	10	-	0	11	14	25
1512100	3777 Dominion Road	0.21	0	0.21	1	0	0.21	26	-	0	0	37	37
1512300	3789 Dominion Road	0.21	0	0.21	1	0	0.21	26	-	0	0	37	37
1512301	3801 Dominion Road	0.14	0	0.14	0	0	0.14	17	-	0	0	25	25
1512400	3807 Dominion Road	0.14	0	0.14	0	0	0.14	17	-	0	0	25	25
1512500	3815 Dominion Road	0.09	0	0.09	0	10	0.09	11	-	0	10	15	25

APPENDIX A - CALCULATION OF ASSESSMENTS
SOUTH TRIBUTARY
Town of Fort Erie

INTERVAL		REACH 6 4+100 to 4+480		REACH 7 4+480 to 5+430		REACH 8 5+430 to 6+600		REACH 9 0+000 to -0+230		GRAND TOTAL		
1512600	3823 Dominion Road	0.18	0	0.18	0	0	0.18	22	-	0	31	31
1512700	3839 Dominion Road	0.18	0	0.18	0	0	0.18	22	-	0	31	31
1512800	Dominion Road	0.14	0	0.14	0	0	0.14	17	-	0	25	25
1512900	3851 Dominion Road	0.14	0	0.14	0	0	0.14	17	-	0	25	25
1513000	3861 Dominion Road	0.12	0	0.12	0	5	0.12	15	-	0	5	20
1513100	3867 Dominion Road	0.34	0	0.34	1	0	0.34	42	-	0	60	60
1515600	339 South Mill Street	0.15	0	0.15	0	0	0.15	19	-	0	27	27
1515700	347 South Mill Street	0.08	0	0.08	0	11	0.08	10	-	0	11	14
1515900	355 South Mill Street	0.21	0	0.21	1	0	0.21	26	-	0	0	37
1516000	359 South Mill Street	0.09	0	0.09	0	10	0.09	11	-	0	10	15
1516100	365 South Mill Street	0.12	0	0.12	0	5	0.12	15	-	0	5	20
1517301	354 Bertie Place	0.06	0	0.06	0	14	0.06	7	-	0	14	11
1517400	311 Bertie Place	0.18	0	0.18	0	0	0.18	22	-	0	0	31
1517500	329 Bertie Place	0.06	0	0.06	0	14	0.06	7	-	0	14	11
1517600	335 Bertie Place	0.06	0	0.06	0	14	0.06	7	-	0	14	11
1517700	343 Bertie Place	0.06	0	0.06	0	14	0.06	7	-	0	14	11
1517800	349 Bertie Place	0.06	0	0.06	0	14	0.06	7	-	0	14	11
1517900	355 Bertie Place	0.06	0	0.06	0	14	0.06	7	-	0	14	11
1518000	320 Bellevue Boulevard	0.12	0	0.12	0	5	0.12	15	-	0	5	20
1518100	332 Bellevue Boulevard	0.26	0	0.26	1	0	0.26	32	-	0	0	46
1518101	340 Bellevue Boulevard	0.14	0	0.14	0	0	0.14	17	-	0	0	25
1518200	350 Bellevue Boulevard	0.14	0	0.14	0	0	0.14	17	-	0	0	25
1518300	354 Bellevue Boulevard	0.12	0	0.12	0	5	0.12	15	-	0	5	20
1518400	323 Bellevue Boulevard	0.14	0	0.14	0	0	0.14	17	-	0	0	25
1518500	329 Bellevue Boulevard	0.14	0	0.14	0	0	0.14	17	-	0	0	25
1518600	335 Bellevue Boulevard	0.14	0	0.14	0	0	0.14	17	-	0	0	25
1518700	343 Bellevue Boulevard	0.14	0	0.14	0	0	0.14	17	-	0	0	25
1518800	347 Bellevue Boulevard	0.14	0	0.14	0	0	0.14	17	-	0	0	25
1518900	353 Bellevue Boulevard	0.12	0	0.12	0	5	0.12	15	-	0	5	20
1519000	318 Thornwood Avenue	0.11	0	0.11	0	6	0.11	14	-	0	6	19
1519100	328 Thornwood Avenue	0.20	0	0.20	0	0	0.20	25	-	0	0	34
1519200	340 Thornwood Avenue	0.30	0	0.30	1	0	0.30	37	-	0	0	52
1519203	350 Thornwood Avenue	0.11	0	0.11	0	6	0.11	14	-	0	6	19
1519300	354 Thornwood Avenue	0.12	0	0.12	0	5	0.12	15	-	0	5	20
1519302	311 Thornwood Avenue	0.20	0	0.20	0	0	0.20	25	-	0	0	34
1519400	319 Thornwood Avenue	0.18	0	0.18	0	0	0.18	22	-	0	0	31
1519500	327 Thornwood Avenue	0.09	0	0.09	0	10	0.09	11	-	0	10	15
1519600	333 Thornwood Avenue	0.09	0	0.09	0	10	0.09	11	-	0	10	15
1519700	339 Thornwood Avenue	0.20	0	0.20	0	0	0.20	25	-	0	0	34
1519800	355 Thornwood Avenue	0.15	0	0.15	0	0	0.15	19	-	0	0	27
1519902	347 Thornwood Avenue	0.12	0	0.12	0	5	0.12	15	-	0	5	20
1520100	104 Gorham Road	0.54	0	0.54	1	0	0.54	67	-	0	0	94
1520200	120 Gorham Road	0.33	0	0.33	1	0	0.33	41	-	0	0	59
1520400	130 Gorham Road	0.09	0	0.09	0	10	0.09	11	-	0	10	15
1520500	0 Gorham Road	0.05	0	0.05	0	16	0.05	6	-	0	16	9
1520600	142 Gorham Road	0.12	0	0.12	0	5	0.12	15	-	0	5	20
1520700	148 Gorham Road	0.09	0	0.09	0	10	0.09	11	-	0	10	15
1520702	204 Gorham Road	0.09	0	0.09	0	10	0.09	11	-	0	10	15
1520704	210 Gorham Road	0.09	0	0.09	0	10	0.09	11	-	0	10	15
1520800	260-262 Gorham Road	0.44	0	0.44	1	0	0.44	54	-	0	0	77
1520835	Friendship Trail	-	0	-	0	0	3.69	457	-	0	0	457
1521000	308-310 Gorham Road	1.14	1	1.14	3	0	1.14	141	-	0	0	201
1521005	ID 1159152 South of 3867 Dominion Rd	0.11	0	0.11	0	6	0.11	14	-	0	6	19
1521400	3900 Farr Avenue	0.19	0	0.19	0	0	0.19	24	-	0	0	62
1521500	3949 Farr Avenue	0.71	1	0.71	2	0	0.71	88	-	0	0	235
1522100	97 Gorham Road	0.93	1	0.93	2	0	0.93	115	-	0	0	306
1522200	113 Gorham Road	0.24	0	0.24	1	0	0.24	30	-	0	0	80
1522201	119 Gorham Road	0.24	0	0.24	1	0	0.24	30	-	0	0	80
1522202	125 Gorham Road	0.24	0	0.24	1	0	0.24	30	-	0	0	80
1522300	129 Gorham Road	0.12	0	0.12	0	0	0.12	15	-	0	0	38
1522500	145 Gorham Road	0.29	0	0.29	1	0	0.29	36	-	0	0	96

APPENDIX A - CALCULATION OF ASSESSMENTS
SOUTH TRIBUTARY
Town of Fort Erie

INTERVAL		REACH 6 4+100 to 4+480		REACH 7 4+480 to 5+430		REACH 8 5+430 to 6+600		REACH 9 0+000 to -0+230		GRAND TOTAL		
1522800	171 Gorham Road	18.17	15	18.17	45	0	18.17	2,248	-	0	5,994	5,994
1522900	185 Gorham Road	0.38	0	0.38	1	0	0.38	47	-	0	124	124
1523000	195 Gorham Road	0.12	0	0.12	0	0	0.12	15	-	0	38	38
1523001	203 Gorham Road	0.12	0	0.12	0	0	0.12	15	-	0	38	38
1523100	213 Gorham Road	0.14	0	0.14	0	0	0.14	17	-	0	46	46
1523120	207 Gorham Road	0.12	0	0.12	0	0	0.12	15	-	0	38	38
1523200	225 Gorham Road	0.24	0	0.24	1	0	0.24	30	-	0	80	80
1523300	243 Gorham Road	1.54	1	1.54	4	0	1.54	191	-	0	508	508
1523500	275 Gorham Road	0.50	0	0.50	1	0	0.50	62	-	0	165	165
1523600	311 Gorham Road	3.64	3	3.64	9	0	3.64	450	-	0	674	674
1523700	337 Gorham Road	0.33	0	0.33	1	0	0.33	41	-	0	62	62
1524000	Friendship Trail	3.69	3	3.69	9	0	3.69	457	-	6,900	1,218	8,118
1524102	3916 Farr Avenue	0.09	0	0.09	0	0	0.09	11	-	0	29	29
1524104	3920 Farr Avenue	1.27	1	1.27	3	0	1.27	157	-	0	419	419
1524109	3926 Farr Avenue	0.21	0	0.21	1	0	0.21	26	-	0	69	69
1524110	3934 Farr Avenue	0.09	0	0.09	0	0	0.09	11	-	0	29	29
1524111	3940 Farr Avenue	0.09	0	0.09	0	0	0.09	11	-	0	29	29
1524200	3956 Farr Avenue	0.52	0	0.52	1	0	0.52	64	-	0	171	171
1524201	3970 Farr Avenue	0.39	0	0.39	1	0	0.39	48	-	0	128	128
1524202	3976 Farr Avenue	1.62	1	1.62	4	0	1.62	200	-	0	534	534
1524300	4040 Farr Avenue	14.13	12	14.13	35	0	14.13	1,749	-	0	4,663	4,663
1524400	4102 Michener Road	16.49	13	16.49	41	0	16.49	2,041	-	800	5,441	6,241
1600100	3722 Dominion Road	0.15	0	0.15	0	0	0.15	19	-	0	27	27
1600200	3728 Dominion Road	0.15	0	0.15	0	0	0.15	19	-	0	27	27
1600300	3736 Dominion Road	0.14	0	0.14	0	0	0.14	17	-	0	25	25
1600400	3742 Dominion Road	0.14	0	0.14	0	0	0.14	17	-	0	25	25
1600500	3748 Dominion Road	0.14	0	0.14	0	0	0.14	17	-	0	25	25
1600501	3756 Dominion Road	0.14	0	0.14	0	0	0.14	17	-	0	25	25
1600600	3762 Dominion Road	0.17	0	0.17	0	0	0.17	21	-	0	30	30
1600700	3768 Dominion Road	0.12	0	0.12	0	5	0.12	15	-	5	20	25
1600800	3774 Dominion Road	0.12	0	0.12	0	5	0.12	15	-	5	20	25
1600900	3780 Dominion Road	0.12	0	0.12	0	5	0.12	15	-	5	20	25
1601000	3796 Dominion Road	0.15	0	0.15	0	0	0.15	19	-	0	27	27
1601100	3800 Dominion Road	0.15	0	0.15	0	0	0.15	19	-	0	27	27
1601101	3808 Dominion Road	0.15	0	0.15	0	0	0.15	19	-	0	27	27
1601200	3816 Dominion Road	0.15	0	0.15	0	0	0.15	19	-	0	27	27
1601300	3822 Dominion Road	0.15	0	0.15	0	0	0.15	19	-	0	27	27
1601400	3840 Dominion Road	0.30	0	0.30	1	0	0.30	37	-	0	52	52
1601600	3860 Dominion Road	0.44	0	0.44	1	0	0.44	54	-	0	77	77
1601700	3768 Summit Avenue	0.11	0	0.11	0	6	0.11	14	-	6	19	25
1601800	3774 Summit Avenue	0.09	0	0.09	0	10	0.09	11	-	10	15	25
1601900	3780 Summit Avenue	0.12	0	0.12	0	5	0.12	15	-	5	20	25
1602000	487 Bellevue Boulevard	0.32	0	0.32	1	0	0.32	40	-	0	58	58
1602001	3806 Summit Avenue	0.21	0	0.21	1	0	0.21	26	-	0	37	37
1602002	3814 Summit Avenue	0.20	0	0.20	0	0	0.20	25	-	0	34	34
1602003	3822 Summit Avenue	0.18	0	0.18	0	0	0.18	22	-	0	31	31
1602004	3830 Summit Avenue	0.15	0	0.15	0	0	0.15	19	-	0	27	27
1602005	3838 Summit Avenue	0.14	0	0.14	0	0	0.14	17	-	0	25	25
1602007	3848 Summit Avenue	0.12	0	0.12	0	5	0.12	15	-	5	20	25
1602008	3723 Hazel Street	0.11	0	0.11	0	6	0.11	14	-	6	19	25
1602009	3854 Summit Avenue	0.12	0	0.12	0	5	0.12	15	-	5	20	25
1602010	3733 Hazel Street	0.11	0	0.11	0	6	0.11	14	-	6	19	25
1602011	3860 Summit Avenue	0.12	0	0.12	0	5	0.12	15	-	5	20	25
1602100	3743 Hazel Street	0.12	0	0.12	0	5	0.12	15	-	5	20	25
1602200	3751 Hazel Street	0.12	0	0.12	0	5	0.12	15	-	5	20	25
1602300	3759 Hazel Street	0.15	0	0.15	0	0	0.15	19	-	0	27	27
1602400	3769 Hazel Street	0.24	0	0.24	1	0	0.24	30	-	0	43	43
1602401	510 Bellevue Boulevard	0.21	0	0.21	1	0	0.21	26	-	0	37	37
1602500	503 Bellevue Boulevard	0.12	0	0.12	0	5	0.12	15	-	5	20	25
1602501	505 Bellevue Boulevard	0.03	0	0.03	0	20	0.03	4	-	20	5	25
1602502	507 Bellevue Boulevard	0.03	0	0.03	0	20	0.03	4	-	20	5	25

APPENDIX A - CALCULATION OF ASSESSMENTS
SOUTH TRIBUTARY
Town of Fort Erie

INTERVAL		REACH 6 4+100 to 4+480		REACH 7 4+480 to 5+430		REACH 8 5+430 to 6+600			REACH 9 0+000 to -0+230		GRAND TOTAL		
1602503	509-5 Bellevue Boulevard	0.03	0	0.03	0	20	0.03	4	-	0	20	5	25
1602504	511-4 Bellevue Boulevard	0.03	0	0.03	0	20	0.03	4	-	0	20	5	25
1602505	513-3 Bellevue Boulevard	0.03	0	0.03	0	20	0.03	4	-	0	20	5	25
1602506	515-2 Bellevue Boulevard	0.03	0	0.03	0	20	0.03	4	-	0	20	5	25
1602507	517-1 Bellevue Boulevard	0.12	0	0.12	0	5	0.12	15	-	0	5	20	25
1602508	Hazel Street	0.17	0	0.17	0	0	0.17	21	-	0	0	30	30
1602600	516 Hazel Street	0.14	0	0.14	0	0	0.14	17	-	0	0	25	25
1602700	514 Hazel Court	0.15	0	0.15	0	0	0.15	19	-	0	0	27	27
1602800	510 Hazel Court	0.24	0	0.24	1	0	0.24	30	-	0	0	43	43
1602900	500 Hazel Court	0.24	0	0.24	1	0	0.24	30	-	0	0	43	43
1603000	511 Hazel Court	0.27	0	0.27	1	0	0.27	33	-	0	0	47	47
1603100	513 Hazel Court	0.15	0	0.15	0	0	0.15	19	-	0	0	27	27
1603200	515 Hazel Street	0.15	0	0.15	0	0	0.15	19	-	0	0	27	27
1603201	3855 Hazel Street	0.11	0	0.11	0	6	0.11	14	-	0	6	19	25
1603300	Hazel Court	0.21	0	0.21	1	0	0.21	26	-	0	0	37	37
1603400	3770 Hazel Street	2.93	2	2.93	7	0	2.93	363	-	0	0	516	516
1603500	3804 Hazel Street	0.17	0	0.17	0	0	0.17	21	-	0	0	30	30
1603600	3796 Hazel Street	0.17	0	0.17	0	0	0.17	21	-	0	0	30	30
1603700	3816 Hazel Street	0.18	0	0.18	0	0	0.18	22	-	0	0	31	31
1603800	3820 Hazel Street	0.18	0	0.18	0	0	0.18	22	-	0	0	31	31
1603801	3826 Hazel Street	0.18	0	0.18	0	0	0.18	22	-	0	0	31	31
1603900	3834 Hazel Street	0.18	0	0.18	0	0	0.18	22	-	0	0	31	31
1604000	3842 Hazel Street	0.18	0	0.18	0	0	0.18	22	-	0	0	31	31
1604100	3850 Hazel Street	0.18	0	0.18	0	0	0.18	22	-	0	0	31	31
1604106	3858 Hazel Street	0.11	0	0.11	0	6	0.11	14	-	0	6	19	25
1604200	3815 Pearl Street	0.18	0	0.18	0	0	0.18	22	-	0	0	31	31
1604300	3819 Pearl Street	0.18	0	0.18	0	0	0.18	22	-	0	0	31	31
1604400	3825 Pearl Street	0.18	0	0.18	0	0	0.18	22	-	0	0	31	31
1604500	3833 Pearl Street	0.18	0	0.18	0	0	0.18	22	-	0	0	31	31
1604600	3841 Pearl Street	0.18	0	0.18	0	0	0.18	22	-	0	0	31	31
1604700	3849 Pearl Street	0.18	0	0.18	0	0	0.18	22	-	0	0	31	31
1604706	3859 Pearl Street	0.14	0	0.14	0	0	0.14	17	-	0	0	25	25
1604800	3796 Pearl Street	0.18	0	0.18	0	0	0.18	22	-	0	0	31	31
1604900	3804 Pearl Street	0.18	0	0.18	0	0	0.18	22	-	0	0	31	31
1604901	3812 Pearl Street	0.18	0	0.18	0	0	0.18	22	-	0	0	31	31
1605000	3818 Pearl Street	0.18	0	0.18	0	0	0.18	22	-	0	0	31	31
1605100	595 Bellevue Boulevard	3.04	2	3.04	8	0	3.04	376	-	0	0	536	536
1605200	3834 Pearl Street	0.35	0	0.35	1	0	0.35	43	-	0	0	61	61
1605300	3842 Pearl Street	0.47	0	0.47	1	0	0.47	58	-	0	0	82	82
1605400	3850 Pearl Street	0.27	0	0.27	1	0	0.27	33	-	0	200	47	247
1605500	3858 Pearl Street	0.24	0	0.24	1	0	0.24	30	-	0	300	43	343
1605600	3667 Nigh Road	0.52	0	0.52	1	0	0.52	64	-	0	0	88	88
1605700	3679 Nigh Road	0.35	0	0.35	1	0	0.35	43	-	0	0	60	60
1605800	3687 Nigh Road	0.35	0	0.35	1	0	0.35	43	-	0	0	60	60
1605900	3695 Nigh Road	0.35	0	0.35	1	0	0.35	43	-	0	0	60	60
1606000	3715 Nigh Road	0.41	0	0.41	1	0	0.41	51	-	0	0	71	71
1606100	3713 Nigh Road	0.43	0	0.43	1	0	0.43	53	-	0	0	73	73
1606101	3725 Nigh Road	0.42	0	0.42	1	0	0.42	52	-	0	0	73	73
1606200	Nigh Road	0.44	0	0.44	1	0	0.44	54	-	0	0	75	75
1606300	3741-3743 Nigh Road	0.67	1	0.67	2	0	0.67	83	-	0	0	113	113
1606400	3747 Nigh Road	0.14	0	0.14	0	4	0.14	17	-	0	4	21	25
1606402	3755 Nigh Road	0.17	0	0.17	0	0	0.17	21	-	0	0	25	25
1606500	3773 Nigh Road	3.32	3	3.32	8	0	3.32	411	-	0	0	573	573
1606600	3783 Nigh Road	0.31	0	0.31	1	0	0.31	38	-	0	0	52	52
1606700	3803 Nigh Road	1.89	2	1.89	5	0	1.89	234	-	0	3,200	334	3,534
1606800	3777 Nigh Road	0.08	0	0.08	0	11	0.08	10	-	0	11	14	25
1606900	3827 Nigh Road	0.34	0	0.34	1	0	0.34	42	-	0	100	60	160
1607000	3835 Nigh Road	0.14	0	0.14	0	0	0.14	17	-	0	0	25	25
1607100	3843 Nigh Road	0.52	0	0.52	1	0	0.52	64	-	0	200	91	291
1607501	529 Ridge Road North	0.24	0	0.24	1	0	0.24	30	-	0	0	43	43
1607502	533 Ridge Road North	0.69	1	0.69	2	0	0.69	85	-	0	0	122	122

APPENDIX A - CALCULATION OF ASSESSMENTS
SOUTH TRIBUTARY
Town of Fort Erie

INTERVAL		REACH 6 4+100 to 4+480		REACH 7 4+480 to 5+430		REACH 8 5+430 to 6+600		REACH 9 0+000 to -0+230		GRAND TOTAL		
1607503	549 Ridge Road North	0.74	1	0.74	2	0	0.74	92	-	0	132	132
1607504	553 Ridge Road North	0.52	0	0.52	1	0	0.52	64	-	0	91	91
1607505	563 Ridge Road North	1.06	1	1.06	3	0	1.06	131	-	0	187	187
1607506	575 Ridge Road North	0.13	0	0.13	0	3	0.13	16	-	0	22	25
1607507	583 Ridge Road North	0.10	0	0.10	0	8	0.10	12	-	0	17	25
1607508	593 Ridge Road North	0.30	0	0.30	1	0	0.30	37	-	0	52	52
1607509	603 Ridge Road North	0.31	0	0.31	1	0	0.31	38	-	0	54	54
1607510	613 Ridge Road North	0.89	1	0.89	2	0	0.89	110	-	0	157	157
1607511	619 Ridge Road North	0.12	0	0.12	0	5	0.12	15	-	0	20	25
1607512	633 Ridge Road North	0.25	0	0.25	1	0	0.25	31	-	0	45	45
1607513	651 Ridge Road North	1.80	1	1.80	4	0	1.80	223	-	0	317	317
1607514	667 Ridge Road North	0.60	0	0.60	1	0	0.60	74	-	0	105	105
1607515	671 Ridge Road North	0.24	0	0.24	1	0	0.24	30	-	0	43	43
1607516	677 Ridge Road North	0.27	0	0.27	1	0	0.27	33	-	0	47	47
1607517	689 Ridge Road North	0.32	0	0.32	1	0	0.32	40	-	0	58	58
1607518	699 Ridge Road North	0.18	0	0.18	0	0	0.18	22	-	0	31	31
1607519	707 Ridge Road North	0.23	0	0.23	1	0	0.23	28	-	0	38	38
1607520	641 Ridge Road North	0.29	0	0.29	1	0	0.29	36	-	0	51	51
1607521	587 Ridge Road North	0.12	0	0.12	0	5	0.12	15	-	0	20	25
1607600	399 North Mill Street	0.18	0	0.18	0	0	0.18	22	-	0	31	31
1607602	407 North Mill Street	0.18	0	0.18	0	0	0.18	22	-	0	31	31
1607700	413 North Mill Street	0.18	0	0.18	0	0	0.18	22	-	0	31	31
1607800	421 North Mill Street	0.18	0	0.18	0	0	0.18	22	-	0	31	31
1607900	427 North Mill Street	0.18	0	0.18	0	0	0.18	22	-	0	31	31
1608000	431-433 North Mill Street	0.12	0	0.12	0	5	0.12	15	-	0	20	25
1608100	437 North Mill Street	0.11	0	0.11	0	6	0.11	14	-	0	19	25
1608200	441 North Mill Street	0.11	0	0.11	0	6	0.11	14	-	0	19	25
1608300	447 North Mill Street	0.17	0	0.17	0	0	0.17	21	-	0	30	30
1608400	453 North Mill Street	0.17	0	0.17	0	0	0.17	21	-	0	30	30
1608500	457 North Mill Street	0.17	0	0.17	0	0	0.17	21	-	0	30	30
1608600	463 North Mill Street	0.17	0	0.17	0	0	0.17	21	-	0	30	30
1608700	473 North Mill Street	0.17	0	0.17	0	0	0.17	21	-	0	30	30
1608800	479 North Mill Street	0.17	0	0.17	0	0	0.17	21	-	0	30	30
1608900	485 North Mill Street	0.17	0	0.17	0	0	0.17	21	-	0	30	30
1609000	491 North Mill Street	0.15	0	0.15	0	0	0.15	19	-	0	27	27
1609100	499 North Mill Street	0.18	0	0.18	0	0	0.18	22	-	0	31	31
1609200	505 North Mill Street	0.18	0	0.18	0	0	0.18	22	-	0	31	31
1609400	400 Glenwood Drive	0.15	0	0.15	0	0	0.15	19	-	0	27	27
1609500	410 Glenwood Drive	0.12	0	0.12	0	5	0.12	15	-	0	20	25
1609600	420 Glenwood Drive	0.12	0	0.12	0	5	0.12	15	-	0	20	25
1609601	428 Glenwood Drive	0.12	0	0.12	0	5	0.12	15	-	0	20	25
1609700	434 Glenwood Drive	0.12	0	0.12	0	5	0.12	15	-	0	20	25
1609800	Glenwood Drive	0.06	0	0.06	0	14	0.06	7	-	0	11	25
1609900	442 Glenwood Drive	0.02	0	0.02	0	22	0.02	2	-	0	3	25
1610000	460 Glenwood Drive	0.21	0	0.21	1	0	0.21	26	-	0	37	37
1610100	470 Glenwood Drive	0.15	0	0.15	0	0	0.15	19	-	0	27	27
1610200	480 Glenwood Drive	0.12	0	0.12	0	5	0.12	15	-	0	20	25
1610300	484 Glenwood Drive	0.12	0	0.12	0	5	0.12	15	-	0	20	25
1610400	494 Glenwood Drive	0.33	0	0.33	1	0	0.33	41	-	0	59	59
1610500	401 Glenwood Drive	0.14	0	0.14	0	0	0.14	17	-	0	25	25
1610600	409 Glenwood Drive	0.12	0	0.12	0	5	0.12	15	-	0	20	25
1610700	417 Glenwood Drive	0.12	0	0.12	0	5	0.12	15	-	0	20	25
1610800	427 Glenwood Drive	0.12	0	0.12	0	5	0.12	15	-	0	20	25
1610900	433 Glenwood Drive	0.14	0	0.14	0	0	0.14	17	-	0	25	25
1611000	443 Glenwood Drive	0.14	0	0.14	0	0	0.14	17	-	0	25	25
1611100	455 Glenwood Drive	0.12	0	0.12	0	5	0.12	15	-	0	20	25
1611200	459 Glenwood Drive	0.12	0	0.12	0	5	0.12	15	-	0	20	25
1611300	469 Glenwood Drive	0.14	0	0.14	0	0	0.14	17	-	0	25	25
1611400	485 Glenwood Drive	0.18	0	0.18	0	0	0.18	22	-	0	31	31
1611500	493 Glenwood Drive	0.30	0	0.30	1	0	0.30	37	-	0	52	52
1611600	396 Bellevue Boulevard	0.12	0	0.12	0	5	0.12	15	-	0	20	25

APPENDIX A - CALCULATION OF ASSESSMENTS
SOUTH TRIBUTARY
Town of Fort Erie

INTERVAL		REACH 6 4+100 to 4+480		REACH 7 4+480 to 5+430		REACH 8 5+430 to 6+600		REACH 9 0+000 to -0+230		GRAND TOTAL	
1611700	402 Belleview Boulevard	0.15	0	0.15	0	0	0.15	19	-	0	27
1611800	408 Belleview Boulevard	0.15	0	0.15	0	0	0.15	19	-	0	27
1611900	416 Belleview Boulevard	0.15	0	0.15	0	0	0.15	19	-	0	27
1612000	420 Belleview Boulevard	0.15	0	0.15	0	0	0.15	19	-	0	27
1612100	426 Belleview Boulevard	0.15	0	0.15	0	0	0.15	19	-	0	27
1612200	432 Belleview Boulevard	0.23	0	0.23	1	0	0.23	28	-	0	41
1612300	442 Belleview Boulevard	0.23	0	0.23	1	0	0.23	28	-	0	41
1612400	452 Belleview Boulevard	0.15	0	0.15	0	0	0.15	19	-	0	27
1612500	458 Belleview Boulevard	0.15	0	0.15	0	0	0.15	19	-	0	27
1612600	466 Belleview Boulevard	0.12	0	0.12	0	5	0.12	15	-	5	20
1612700	3775 Summit Avenue	0.09	0	0.09	0	10	0.09	11	-	10	15
1612800	3767 Summit Avenue	0.09	0	0.09	0	10	0.09	11	-	10	15
1612900	500 Belleview Boulevard	0.36	0	0.36	1	0	0.36	45	-	0	64
1613001	395 Belleview Boulevard	0.14	0	0.14	0	0	0.14	17	-	0	25
1613100	403 Belleview Boulevard	0.15	0	0.15	0	0	0.15	19	-	0	27
1613200	407 Belleview Boulevard	0.15	0	0.15	0	0	0.15	19	-	0	27
1613300	413 Belleview Boulevard	0.15	0	0.15	0	0	0.15	19	-	0	27
1613400	421 Belleview Boulevard	0.15	0	0.15	0	0	0.15	19	-	0	27
1613500	427 Belleview Boulevard	0.15	0	0.15	0	0	0.15	19	-	0	27
1613600	433 Belleview Boulevard	0.15	0	0.15	0	0	0.15	19	-	0	27
1613700	439 Belleview Boulevard	0.18	0	0.18	0	0	0.18	22	-	0	31
1613800	449 Belleview Boulevard	0.18	0	0.18	0	0	0.18	22	-	0	31
1613900	455 Belleview Boulevard	0.18	0	0.18	0	0	0.18	22	-	0	31
1614000	461 Belleview Boulevard	0.18	0	0.18	0	0	0.18	22	-	0	31
1614100	469 Belleview Boulevard	0.15	0	0.15	0	0	0.15	19	-	0	27
1614200	545 Belleview Boulevard	0.17	0	0.17	0	0	0.17	21	-	0	30
1614300	551 Belleview Boulevard	0.17	0	0.17	0	0	0.17	21	-	0	30
1614400	559 Belleview Boulevard	0.17	0	0.17	0	0	0.17	21	-	0	30
1614500	400 Belleair Boulevard	0.14	0	0.14	0	0	0.14	17	-	0	25
1614501	406 Belleair Boulevard	0.15	0	0.15	0	0	0.15	19	-	0	27
1614502	412 Belleair Boulevard	0.15	0	0.15	0	0	0.15	19	-	0	27
1614503	418 Belleair Boulevard	0.15	0	0.15	0	0	0.15	19	-	0	27
1614600	424 Belleair Boulevard	0.15	0	0.15	0	0	0.15	19	-	0	27
1614601	430 Belleair Boulevard	0.15	0	0.15	0	0	0.15	19	-	0	27
1614602	436 Belleair Boulevard	0.15	0	0.15	0	0	0.15	19	-	0	27
1614603	442 Belleair Boulevard	0.15	0	0.15	0	0	0.15	19	-	0	27
1614604	448 Belleair Boulevard	0.15	0	0.15	0	0	0.15	19	-	0	27
1614700	454 Belleair Boulevard	0.15	0	0.15	0	0	0.15	19	-	0	27
1614701	460 Belleair Boulevard	0.15	0	0.15	0	0	0.15	19	-	0	27
1614702	466 Belleair Boulevard	0.15	0	0.15	0	0	0.15	19	-	0	27
1614703	472 Belleair Boulevard	0.15	0	0.15	0	0	0.15	19	-	0	27
1614800	401 Belleair Boulevard	0.15	0	0.15	0	0	0.15	19	-	0	27
1614801	407 Belleair Boulevard	0.15	0	0.15	0	0	0.15	19	-	0	27
1614802	413 Belleair Boulevard	0.15	0	0.15	0	0	0.15	19	-	0	27
1614803	419 Belleair Boulevard	0.15	0	0.15	0	0	0.15	19	-	0	27
1614900	425 Belleair Boulevard	0.15	0	0.15	0	0	0.15	19	-	0	27
1614901	431 Belleair Boulevard	0.15	0	0.15	0	0	0.15	19	-	0	27
1614902	437 Belleair Boulevard	0.15	0	0.15	0	0	0.15	19	-	0	27
1614903	443 Belleair Boulevard	0.15	0	0.15	0	0	0.15	19	-	0	27
1614904	449 Belleair Boulevard	0.15	0	0.15	0	0	0.15	19	-	0	27
1615000	455 Belleair Boulevard	0.15	0	0.15	0	0	0.15	19	-	0	27
1615001	461 Belleair Boulevard	0.15	0	0.15	0	0	0.15	19	-	0	27
1615002	467 Belleair Boulevard	0.15	0	0.15	0	0	0.15	19	-	0	27
1615003	473 Belleair Boulevard	0.15	0	0.15	0	0	0.15	19	-	0	27
1615100	398 Gorham Road	0.17	0	0.17	0	0	0.17	21	-	0	30
1615101	404 Gorham Road	0.15	0	0.15	0	0	0.15	19	-	0	27
1615200	410 Gorham Road	0.23	0	0.23	1	0	0.23	28	-	0	41
1615202	422 Gorham Road	0.18	0	0.18	0	0	0.18	22	-	0	31
1615300	430 Gorham Road	0.18	0	0.18	0	0	0.18	22	-	0	31
1615301	436 Gorham Road	0.15	0	0.15	0	0	0.15	19	-	0	27
1615400	440 Gorham Road	0.15	0	0.15	0	0	0.15	19	-	0	27

APPENDIX A - CALCULATION OF ASSESSMENTS
SOUTH TRIBUTARY
Town of Fort Erie

INTERVAL		REACH 6 4+100 to 4+480		REACH 7 4+480 to 5+430		REACH 8 5+430 to 6+600		REACH 9 0+000 to -0+230		GRAND TOTAL		
1615500	446 Gorham Road	0.15	0	0.15	0	0	0.15	19	-	0	27	27
1615600	452 Gorham Road	0.15	0	0.15	0	0	0.15	19	-	0	27	27
1615700	460 Gorham Road	0.15	0	0.15	0	0	0.15	19	-	0	27	27
1615800	464 Gorham Road	0.15	0	0.15	0	0	0.15	19	-	0	27	27
1615900	472 Gorham Road	0.15	0	0.15	0	0	0.15	19	-	0	27	27
1616000	482 Gorham Road	0.12	0	0.12	0	5	0.12	15	-	5	20	25
1616100	498 Gorham Road	0.32	0	0.32	1	0	0.32	40	-	0	58	58
1616200	508 Gorham Road	0.20	0	0.20	0	0	0.20	25	-	0	34	34
1616300	3861 Hazel Street	0.14	0	0.14	0	0	0.14	17	-	0	25	25
1616400	3864 Hazel Street	0.09	0	0.09	0	10	0.09	11	-	10	15	25
1616500	Gorham Road	0.20	0	0.20	0	0	0.20	25	-	0	34	34
1616600	550 Gorham Road	0.14	0	0.14	0	0	0.14	17	-	0	25	25
1616700	3865 Pearl Street	0.14	0	0.14	0	0	0.14	17	-	0	25	25
1616800	3862 Pearl Street	0.27	0	0.27	1	0	0.27	33	-	300	47	347
1616802	3866 Pearl Street	0.09	0	0.09	0	10	0.09	11	-	10	15	25
1616900	Gorham Road	0.10	0	0.10	0	8	0.10	12	-	8	17	25
1617000	614 Gorham Road	0.19	0	0.19	0	0	0.19	24	-	0	33	33
1617100	624 Gorham Road	0.21	0	0.21	1	0	0.21	26	-	0	37	37
1617200	634 Gorham Road	0.29	0	0.29	1	0	0.29	36	-	0	51	51
1617300	644 Gorham Road	0.38	0	0.38	1	0	0.38	47	-	300	66	366
1617400	654 Gorham Road	0.40	0	0.40	1	0	0.40	49	-	600	70	670
1617500	664 Gorham Road	0.26	0	0.26	1	0	0.26	32	-	0	46	46
1617590	674 Gorham Road	0.20	0	0.20	0	0	0.20	25	-	0	34	34
1617600	3855 Nigh Road	0.48	0	0.48	1	0	0.48	59	-	0	84	84
1617700	359 Gorham Road	0.42	0	0.42	1	0	0.42	52	-	0	78	78
1617800	369 Gorham Road	0.27	0	0.27	1	0	0.27	33	-	0	49	49
1617900	379 Gorham Road	1.47	1	1.47	4	0	1.47	182	-	0	272	272
1618000	389 Gorham Road	0.92	1	0.92	2	0	0.92	114	-	0	171	171
1618100	399 Gorham Road	0.57	0	0.57	1	0	0.57	71	-	0	105	105
1618101	409 Gorham Road	0.70	1	0.70	2	0	0.70	87	-	0	131	131
1618200	425 Gorham Road	0.64	1	0.64	2	0	0.64	79	-	0	119	119
1618300	435 Gorham Road	0.86	1	0.86	2	0	0.86	106	-	0	160	160
1618400	455 Gorham Road	1.71	1	1.71	4	0	1.71	212	-	0	318	318
1618500	467 Gorham Road	0.24	0	0.24	1	0	0.24	30	-	0	45	45
1618700	487 Gorham Road	0.30	0	0.30	1	0	0.30	37	-	0	55	55
1618800	3975 Nigh Road	17.11	14	17.11	42	0	17.11	2,117	-	400	3,160	3,560
1618801	645 Gorham Road	1.35	1	1.35	3	0	1.35	167	-	0	244	244
1618802	665 Gorham Road	14.79	12	14.79	37	0	14.79	1,830	-	0	2,567	2,567
1618900	3933 Nigh Road	0.29	0	0.29	1	0	0.29	36	-	0	43	43
1619000	3923 Nigh Road	0.29	0	0.29	1	0	0.29	36	-	0	43	43
1619100	3947 Nigh Road	0.21	0	0.21	1	0	0.21	26	-	0	31	31
1619200	3955 Nigh Road	0.21	0	0.21	1	0	0.21	26	-	0	31	31
1619400	Nigh Road	0.07	0	0.07	0	14	0.07	9	-	14	11	25
1619700	3983 Nigh Road	0.16	0	0.16	0	1	0.16	20	-	1	24	25
1619800	4001 Nigh Road	1.08	1	1.08	3	0	1.08	134	-	0	188	188
1619900	3880 Christina Court	0.11	0	0.11	0	5	0.11	14	-	5	20	25
1619902	3886 Christina Court	0.11	0	0.11	0	5	0.11	14	-	5	20	25
1619904	3892 Christina Court	0.11	0	0.11	0	5	0.11	14	-	5	20	25
1619906	3898 Christina Court	0.11	0	0.11	0	5	0.11	14	-	5	20	25
1619908	3904 Christina Court	0.12	0	0.12	0	4	0.12	15	-	4	21	25
1619910	3910 Christina Court	0.21	0	0.21	1	0	0.21	26	-	0	39	39
1619912	3916 Christina Court	0.12	0	0.12	0	4	0.12	15	-	4	21	25
1619914	3922 Christina Court	0.09	0	0.09	0	9	0.09	11	-	9	16	25
1619916	3928 Christina Court	0.12	0	0.12	0	4	0.12	15	-	4	21	25
1619918	3934 Christina Court	0.30	0	0.30	1	0	0.30	37	-	0	55	55
1619920	3940 Christina Court	0.20	0	0.20	0	0	0.20	25	-	0	36	36
1619922	3933 Christina Court	0.15	0	0.15	0	0	0.15	19	-	0	28	28
1619924	3927 Christina Court	0.11	0	0.11	0	5	0.11	14	-	5	20	25
1619926	3921 Christina Court	0.14	0	0.14	0	0	0.14	17	-	0	26	26
1619928	3887 Christina Court	0.17	0	0.17	0	0	0.17	21	-	0	32	32
1619930	3881 Christina Court	0.15	0	0.15	0	0	0.15	19	-	0	28	28

APPENDIX A - CALCULATION OF ASSESSMENTS
SOUTH TRIBUTARY
Town of Fort Erie

INTERVAL		REACH 6 4+100 to 4+480		REACH 7 4+480 to 5+430		REACH 8 5+430 to 6+600		REACH 9 0+000 to -0+230		GRAND TOTAL				
1619932	561 Gorham Road	0.12	0	0.12	0	4	0.12	15	-	0	4	21	25	
1619934	555 Gorham Road	0.11	0	0.11	0	5	0.11	14	-	0	5	20	25	
1619936	549 Gorham Road	0.11	0	0.11	0	5	0.11	14	-	0	5	20	25	
1619938	543 Gorham Road	0.11	0	0.11	0	5	0.11	14	-	0	5	20	25	
1619940	3880 Hazel Street	0.11	0	0.11	0	5	0.11	14	-	0	5	20	25	
1619942	3886 Hazel Street	0.11	0	0.11	0	5	0.11	14	-	0	5	20	25	
1619944	530 Carrie Avenue	0.12	0	0.12	0	4	0.12	15	-	0	4	21	25	
1619946	536 Carrie Avenue	0.12	0	0.12	0	4	0.12	15	-	0	4	21	25	
1619948	542 Carrie Avenue	0.21	0	0.21	1	0	0.21	26	-	0	0	39	39	
1619950	547 Carrie Avenue	0.14	0	0.14	0	0	0.14	17	-	0	0	26	26	
1619952	541 Carrie Avenue	0.14	0	0.14	0	0	0.14	17	-	0	0	26	26	
1619954	535 Carrie Avenue	0.09	0	0.09	0	9	0.09	11	-	0	9	16	25	
1619956	529 Carrie Avenue	0.11	0	0.11	0	5	0.11	14	-	0	5	20	25	
1619958	523 Carrie Avenue	0.11	0	0.11	0	5	0.11	14	-	0	5	20	25	
1619960	517 Carrie Avenue	0.11	0	0.11	0	5	0.11	14	-	0	5	20	25	
1619962	511 Carrie Avenue	0.11	0	0.11	0	5	0.11	14	-	0	5	20	25	
1619964	507 Carrie Avenue	0.11	0	0.11	0	5	0.11	14	-	0	5	20	25	
1619966	501 Carrie Avenue	0.11	0	0.11	0	5	0.11	14	-	0	5	20	25	
1619968	495 Carrie Avenue	0.11	0	0.11	0	5	0.11	14	-	0	5	20	25	
1619970	489 Carrie Avenue	0.11	0	0.11	0	5	0.11	14	-	0	5	20	25	
1619972	483 Carrie Avenue	0.11	0	0.11	0	5	0.11	14	-	0	5	20	25	
1619974	477 Carrie Avenue	0.11	0	0.11	0	5	0.11	14	-	0	5	20	25	
1619976	471 Carrie Avenue	0.11	0	0.11	0	5	0.11	14	-	0	5	20	25	
1619978	465 Carrie Avenue	0.11	0	0.11	0	5	0.11	14	-	0	5	20	25	
1619980	466 Carrie Avenue	0.11	0	0.11	0	5	0.11	14	-	0	5	20	25	
1619982	472 Carrie Avenue	0.11	0	0.11	0	5	0.11	14	-	0	5	20	25	
1619984	486 Carrie Avenue	0.12	0	0.12	0	4	0.12	15	-	0	4	21	25	
1619986	490 Carrie Avenue	0.11	0	0.11	0	5	0.11	14	-	0	5	20	25	
1619988	496 Carrie Avenue	0.11	0	0.11	0	5	0.11	14	-	0	5	20	25	
1619990	502 Carrie Avenue	0.11	0	0.11	0	5	0.11	14	-	0	5	20	25	
1619992	508 Carrie Avenue	0.11	0	0.11	0	5	0.11	14	-	0	5	20	25	
1619994	3899 Hazel Street	0.11	0	0.11	0	5	0.11	14	-	0	5	20	25	
1619996	3893 Hazel Street	0.09	0	0.09	0	9	0.09	11	-	0	9	16	25	
1619998	3887 Hazel Street	0.09	0	0.09	0	9	0.09	11	-	0	9	16	25	
1620000	3881 Hazel Street	0.11	0	0.11	0	5	0.11	14	-	0	5	20	25	
1620002	507 Gorham Road	0.14	0	0.14	0	0	0.14	17	-	0	0	26	26	
1620004	501 Gorham Road	0.14	0	0.14	0	0	0.14	17	-	0	0	26	26	
1620006	Carrie Avenue	0.27	0	0.27	1	0	0.27	33	-	0	0	49	49	
1620050	Gorham Road	0.38	0	0.38	1	0	0.38	47	-	0	0	69	69	
1620100	Gorham Road	0.93	1	0.93	2	0	0.93	115	-	0	200	172	372	
1620200	497 Gorham Road	0.06	0	0.06	0	13	0.06	7	-	0	13	12	25	
1755500	4269 Michener Road	2.76	2	2.76	7	0	2.76	342	-	0	0	912	912	
1755600	Schooley Road	8.27	7	8.27	20	0	8.27	1,023	-	0	0	2,729	2,729	
1755700	4337 Michener Road	8.16	7	8.16	20	0	8.16	1,010	-	0	0	2,692	2,692	
1755800	4471 Michener Road	3.85	3	3.85	10	0	3.85	476	-	0	0	1,270	1,270	
1755900	4495 Michener Road	1.35	1	1.35	3	0	1.35	167	-	0	0	445	445	
1826400	172 Cherry Hill Boulevard North	38.50	31	38.50	95	0	38.50	4,764	3,000	-	0	33,700	12,702	46,402
1826500	179 Cherry Hill Boulevard North	23.67	19	23.67	58	0	23.67	2,929		3.00	326	0	8,134	8,134
1826501	Michener Road	14.53	12	14.53	36	0	14.53	1,798		14.53	1,579	0	6,373	6,373
1826510	4480 Michener Road	20.50	17	20.50	51	0	20.50	2,537		19.20	2,087	0	8,851	8,851
1826600	4548 Michener Road	6.50	5	6.50	16	0	6.50	804		6.50	706	0	2,849	2,849
1826700	4640 Michener Road	2.00	2	2.00	5	0	2.00	247		2.00	217	0	876	876
1831400	4019 Nigh Road	17.40	14	17.40	43	0	17.40	2,153		-	0	400	3,218	3,618
1831500	4129 Nigh Road	17.14	14	17.14	42	0	17.14	2,121		-	0	300	3,178	3,478
1831600	Nigh Road	10.17	8	10.17	25	0	10.17	1,258		-	0	0	1,885	1,885
1831700	Nigh Road	10.51	9	10.51	26	0	10.51	1,301		-	0	0	1,949	1,949
1831800	Nigh Road	21.25	17	21.25	53	0	21.25	2,630		-	0	0	3,940	3,940
1831900	4295 Nigh Road	0.38	0	0.38	1	0	0.38	47		-	0	0	69	69
1832000	4309 Nigh Road	0.45	0	0.45	1	0	0.45	56		-	0	0	83	83
1832100	4327 Nigh Road	8.35	7	8.35	21	0	8.35	1,033		-	0	0	1,549	1,549
1832300	4351 Nigh Road	0.53	0	0.53	1	0	0.53	66		-	0	0	98	98

APPENDIX A - CALCULATION OF ASSESSMENTS
SOUTH TRIBUTARY
Town of Fort Erie

INTERVAL		REACH 6 4+100 to 4+480		REACH 7 4+480 to 5+430		REACH 8 5+430 to 6+600			REACH 9 0+000 to -0+230			GRAND TOTAL	
1832400	4379 Nigh Road	3.03	2	3.03	7	0	3.03	375	-	0	0	562	562
1832600	Cherry Hill Boulevard North	0.87	1	0.87	2	0	0.87	108	-	0	0	162	162
1832600	Cherry Hill Boulevard North	11.99	10	11.99	30	0	11.99	1,484	-	0	0	2,224	2,224
1832700	4499 Nigh Road	0.99	1	0.99	2	0	0.99	123	-	0	0	183	183
1840000	Friendship Trail	1.35	1	1.35	3	0	1.35	167	-	0	0	389	389
2426010	3460 Nigh Road	0.86	1	0.86	2	0	0.86	106	-	0	0	119	119
2426200	801 Burleigh Road North	0.78	1	0.78	2	0	0.78	97	-	0	0	100	100
2426201	865 Burleigh Road North	1.60	1	1.60	4	0	1.60	198	-	0	0	203	203
2426235	1005 Burleigh Road North	0.53	0	0.53	1	0	0.53	66	-	0	0	67	67
2426300	983 Burleigh Road North	0.17	0	0.17	0	4	0.17	21	-	0	4	21	25
2426400	986 Ridge Road North	4.39	4	4.39	11	0	4.39	543	-	0	0	558	558
2426600	3397 Garrison Road	1.91	2	1.91	5	0	1.91	236	-	0	0	243	243
2426700	Garrison Road	0.97	1	0.97	2	0	0.97	120	-	0	0	123	123
2426800	3445 Garrison Road	0.74	1	0.74	2	0	0.74	92	-	0	0	95	95
2427100	3478 Nigh Road	1.73	1	1.73	4	0	1.73	214	-	0	0	219	219
2427150	3500 Nigh Road	0.83	1	0.83	2	0	0.83	103	-	0	0	106	106
2427200	722 Ridge Road North	0.93	1	0.93	2	0	0.93	115	-	0	0	118	118
2427205	0 Nigh Road	0.31	0	0.31	1	0	0.31	38	-	0	0	39	39
2427210	3520 Nigh Road	0.40	0	0.40	1	0	0.40	49	-	0	0	50	50
2427300	740 Ridge Road North	0.41	0	0.41	1	0	0.41	51	-	0	0	52	52
2427400	758 Ridge Road North	0.42	0	0.42	1	0	0.42	52	-	0	0	53	53
2427402	780 Ridge Road North	2.47	2	2.47	6	0	2.47	306	-	0	0	314	314
2427600	750 Ridge Road North	0.89	1	0.89	2	0	0.89	110	-	0	0	113	113
2427700	798 Ridge Road North	2.07	2	2.07	5	0	2.07	256	-	0	0	263	263
2427900	820 Ridge Road North	0.30	0	0.30	1	0	0.30	37	-	0	0	38	38
2428000	828 Ridge Road North	0.56	0	0.56	1	0	0.56	69	-	0	0	70	70
2428100	840 Ridge Road North	1.24	1	1.24	3	0	1.24	153	-	0	0	157	157
2428200	846 Ridge Road North	0.17	0	0.17	0	4	0.17	21	-	0	4	21	25
2428400	866 Ridge Road North	1.75	1	1.75	4	0	1.75	217	-	0	0	222	222
2428500	880 Ridge Road North	1.16	1	1.16	3	0	1.16	144	-	0	0	148	148
2428600	890 Ridge Road North	0.53	0	0.53	1	0	0.53	66	-	0	0	67	67
2428601	920 Ridge Road North	1.54	1	1.54	4	0	1.54	191	-	0	0	196	196
2428602	940 Ridge Road North	0.87	1	0.87	2	0	0.87	108	-	0	0	111	111
2428700	960 Ridge Road North	0.83	1	0.83	2	0	0.83	103	-	0	0	106	106
2428701	980 Ridge Road North	0.68	1	0.68	2	0	0.68	84	-	0	0	87	87
2428710	990 Ridge Road North	0.83	1	0.83	2	0	0.83	103	-	0	0	106	106
2428711	1000 Ridge Road North	0.68	1	0.68	2	0	0.68	84	-	0	0	87	87
2428800	1022-1036 Ridge Road North	1.02	1	1.02	3	0	1.02	126	-	0	0	130	130
2428900	3644 Ridge Road North	0.33	0	0.33	1	0	0.33	41	-	0	0	42	42
2429000	737 Ridge Road North	0.37	0	0.37	1	0	0.37	46	-	0	0	47	47
2429100	789 Ridge Road North	1.73	1	1.73	4	0	1.73	214	-	0	0	219	219
2429101	811 Ridge Road North	1.44	1	1.44	4	0	1.44	178	-	0	0	183	183
2429200	757-763 Ridge Road North	0.45	0	0.45	1	0	0.45	56	-	0	0	57	57
2429201	773 Ridge Road North	0.35	0	0.35	1	0	0.35	43	-	0	0	44	44
2429400	827 Ridge Road North	0.60	0	0.60	1	0	0.60	74	-	0	0	75	75
2429500	847 Ridge Road North	0.42	0	0.42	1	0	0.42	52	-	0	0	53	53
2429800	Ridge Road North	0.11	0	0.11	0	11	0.11	14	-	0	11	14	25
2429900	865 Ridge Road North	0.11	0	0.11	0	11	0.11	14	-	0	11	14	25
2430100	869 Ridge Road North	0.78	1	0.78	2	0	0.78	97	-	0	0	100	100
2430200	Ridge Road North	0.11	0	0.11	0	11	0.11	14	-	0	11	14	25
2430300	883 Ridge Road North	0.24	0	0.24	1	0	0.24	30	-	0	0	31	31
2430400	Ridge Road North	16.37	13	16.37	40	0	16.37	2,026	-	0	0	2,083	2,083
2430600	955 Ridge Road North	0.30	0	0.30	1	0	0.30	37	-	0	0	38	38
2430700	933 Ridge Road North	0.33	0	0.33	1	0	0.33	41	-	0	0	42	42
2430800	959 Ridge Road North	0.77	1	0.77	2	0	0.77	95	-	0	0	98	98
2430900	Ridge Road North	0.33	0	0.33	1	0	0.33	41	-	0	0	42	42
2431000	945 Ridge Road North	0.33	0	0.33	1	0	0.33	41	-	0	0	42	42
2431100	983 Ridge Road North	1.20	1	1.20	3	0	1.20	148	-	0	0	152	152
2431200	993 Ridge Road North	0.42	0	0.42	1	0	0.42	52	-	0	0	53	53
2431300	1043 Ridge Road North	1.57	1	1.57	4	0	1.57	194	-	0	0	199	199
2431400	1051 Ridge Road North	0.30	0	0.30	1	0	0.30	37	-	0	0	38	38

APPENDIX A - CALCULATION OF ASSESSMENTS
SOUTH TRIBUTARY
Town of Fort Erie

INTERVAL		REACH 6 4+100 to 4+480		REACH 7 4+480 to 5+430		REACH 8 5+430 to 6+600		REACH 9 0+000 to -0+230		GRAND TOTAL		
2431500	3660 Nigh Road	0.35	0	0.35	1	0	0.35	43	-	0	44	44
2431600	3666 Nigh Road	0.24	0	0.24	1	0	0.24	30	-	0	31	31
2431700	3674 Nigh Road	0.26	0	0.26	1	0	0.26	32	-	0	35	35
2431800	3680 Nigh Road	0.29	0	0.29	1	0	0.29	36	-	0	39	39
2431900	3690 Nigh Road	0.29	0	0.29	1	0	0.29	36	-	0	41	41
2432000	3696 Nigh Road	0.32	0	0.32	1	0	0.32	40	-	0	47	47
2432100	3706 Nigh Road	18.30	15	18.30	45	0	18.30	2,265	-	0	2,331	2,331
2432200	3712 Nigh Road	0.29	0	0.29	1	0	0.29	36	-	0	43	43
2432300	3730 Nigh Road	0.62	1	0.62	2	0	0.62	77	-	0	94	94
2432301	3828 Nigh Road	0.16	0	0.16	0	1	0.16	20	-	0	24	25
2432400	3800 Nigh Road	15.94	13	15.94	39	0	15.94	1,972	-	0	2,071	2,071
2432401	792 Gorham Road	1.23	1	1.23	3	0	1.23	152	-	0	175	275
2432404	342 Gorham Road	1.69	1	1.69	4	0	1.69	209	-	0	233	1,533
2432450	3800 Nigh Road	1.92	2	1.92	5	0	1.92	238	-	0	288	488
2432500	710 Gorham Road	0.83	1	0.83	2	0	0.83	103	-	0	125	125
2432600	726 Gorham Road	0.88	1	0.88	2	0	0.88	109	-	0	132	132
2432800	3551 Garrison Road	1.43	1	1.43	4	0	1.43	177	-	0	182	182
2432900	3545 Garrison Road	0.46	0	0.46	1	0	0.46	57	-	0	58	58
2433000	3589 Garrison Road	1.09	1	1.09	3	0	1.09	135	-	0	139	139
2433100	3625 Garrison Road	0.38	0	0.38	1	0	0.38	47	-	0	48	48
2433200	3633 Garrison Road	0.54	0	0.54	1	0	0.54	67	-	0	68	68
2433300	3649 Garrison Road	0.54	0	0.54	1	0	0.54	67	-	0	68	68
2433400	3659 Garrison Road	1.69	1	1.69	4	0	1.69	209	-	0	214	214
2433500	3671 Garrison Road	1.08	1	1.08	3	0	1.08	134	-	0	138	138
2433600	Garrison Road	0.53	0	0.53	1	0	0.53	66	-	0	67	67
2433700	Garrison Road	300 9.55	8	9.55	24	0	9.55	1,182	-	0	1,214	1,514
2433800	3701-3705 Garrison Road	0.34	0	0.34	1	0	0.34	42	-	0	43	43
2433900	1025 Gorham Road	1.72	1	1.72	4	0	1.72	213	-	0	237	337
2434100	3615 Garrison Road	1.46	1	1.46	4	0	1.46	181	-	0	186	186
2434200	Gorham Road	33.55	27	33.55	83	0	33.55	4,152	-	0	4,784	7,884
2434201	3977 Garrison Road	2.34	2	2.34	6	0	2.34	290	-	0	324	324
2434300	3888 Nigh Road	0.32	0	0.32	1	0	0.32	40	-	0	46	46
2434301	703 Gorham Road	6.20	5	6.20	15	0	6.20	767	-	0	925	925
2434400	711 Gorham Road	0.29	0	0.29	1	0	0.29	36	-	0	40	40
2434500	721 Gorham Road	0.27	0	0.27	1	0	0.27	33	-	0	37	37
2434700	741 Gorham Road	0.56	0	0.56	1	0	0.56	69	-	0	76	76
2434800	749 Gorham Road	0.23	0	0.23	1	0	0.23	28	-	0	32	32
2434900	Nigh Road	31.17	25	31.17	77	0	31.17	3,857	-	0	4,662	4,662
2435100	3910 Nigh Road	0.29	0	0.29	1	0	0.29	36	-	0	40	40
2435200	3920 Nigh Road	0.55	0	0.55	1	0	0.55	68	-	0	76	76
2435300	3934 Nigh Road	0.50	0	0.50	1	0	0.50	62	-	0	69	69
2435400	Cauthard Road	15.27	12	15.27	38	0	15.27	1,890	-	0	2,109	2,109
2435500	Garrison Road	0.09	0	0.09	0	13	0.09	11	-	0	12	25
2435600	Garrison Road	0.17	0	0.17	0	2	0.17	21	-	0	23	25
2435700	3911 Garrison Road	0.26	0	0.26	1	0	0.26	32	-	0	36	36
2435800	3921 Garrison Road	0.26	0	0.26	1	0	0.26	32	-	0	36	36
2435900	Garrison Road	0.20	0	0.20	0	0	0.20	25	-	0	27	27
2436000	868 Cauthard Road	1.85	2	1.85	5	0	1.85	229	-	0	256	256
2436100	928 Cauthard Road	0.42	0	0.42	1	0	0.42	52	-	0	58	58
2436200	942 Cauthard Road	0.56	0	0.56	1	0	0.56	69	-	0	76	76
2436300	996 Cauthard Road	2.08	2	2.08	5	0	2.08	257	-	0	287	287
2436301	1022 Cauthard Road	0.62	1	0.62	2	0	0.62	77	-	0	87	87
2436600	Garrison Road	0.02	0	0.02	0	23	0.02	2	-	0	2	25
2436800	3166-3202 Garrison Road	-	0	6.38	16	0	6.38	789	-	0	805	805
2436900	3310 Garrison Road	-	0	0.26	1	0	0.26	32	-	0	33	33
2437000	3320 Garrison Road	-	0	0.20	0	0	0.20	25	-	0	25	25
2437100	3388 Garrison Road	-	0	3.07	8	0	3.07	380	-	0	388	388
2437400	1240 Ridge Road North	-	0	4.62	11	0	4.62	572	-	0	583	583
2437402	1230 Ridge Road North	-	0	0.60	1	0	0.60	74	-	0	75	75
2437405	1208 Ridge Road North	-	0	0.60	1	0	0.60	74	-	0	75	75
2437410	1224 Ridge Road North	-	0	0.92	2	0	0.92	114	-	0	116	116

APPENDIX A - CALCULATION OF ASSESSMENTS
SOUTH TRIBUTARY
Town of Fort Erie

INTERVAL		REACH 6 4+100 to 4+480		REACH 7 4+480 to 5+430		REACH 8 5+430 to 6+600		REACH 9 0+000 to -0+230		GRAND TOTAL		
2437500	3195 Bertie Street	-	0	3.90	10	0	3.90	483	-	0	493	493
2437501	1340 Ridge Road North	-	0	2.26	6	0	2.26	280	-	0	286	286
2437502	1250 Ridge Road North	-	0	1.68	4	0	1.68	208	-	0	212	212
2437503	3283 Bertie Street	-	0	2.83	7	0	2.83	350	-	0	357	357
2437600	3590-3600 Garrison Road	-	0	0.78	2	0	0.78	97	-	0	99	99
2437800	3570 Garrison Road	-	0	100	9.62	24	0	9.62	1,190	-	100	1,214
2437801	3474 Garrison Road	-	0	1.83	5	0	1.83	226	-	0	231	231
2437900	1098 Ridge Road North	-	0	0.38	1	0	0.38	47	-	0	48	48
2438000	3444-3452 Garrison Road	-	0	1.94	5	0	1.94	240	-	0	245	245
2438100	1107 Ridge Road North	-	0	1.02	3	0	1.02	126	-	0	129	129
2438200	1113 Ridge Road North	-	0	0.30	1	0	0.30	37	-	0	38	38
2438300	1108 Ridge Road North	-	0	0.56	1	0	0.56	69	-	0	70	70
2438400	1116 Ridge Road North	-	0	1.11	3	0	1.11	137	-	0	140	140
2438500	1126 Ridge Road North	-	0	0.27	1	0	0.27	33	-	0	34	34
2438600	1141 Ridge Road North	-	0	200	9.55	24	0	9.55	1,182	-	200	1,206
2438700	1155 Ridge Road North	-	0	1.15	3	0	1.15	142	-	0	145	145
2438800	1173 Ridge Road North	-	0	0.25	1	0	0.25	31	-	0	32	32
2438900	1198 Ridge Road North	-	0	4.87	12	0	4.87	603	-	0	615	615
2438905	1150 Ridge Road North	-	0	0.53	1	0	0.53	66	-	0	67	67
2438910	1160 Ridge Road North	-	0	0.58	1	0	0.58	72	-	0	73	73
2438912	0 Ridge Road North	-	0	1.45	4	0	1.45	179	-	0	183	183
2439000	1177 Ridge Road North	-	0	0.20	0	0	0.20	25	-	0	25	25
2439100	1201 Ridge Road North	-	0	0.75	2	0	0.75	93	-	0	95	95
2439200	1209 Ridge Road North	-	0	0.55	1	0	0.55	68	-	0	69	69
2439300	1219 Ridge Road North	-	0	1.40	3	0	1.40	173	-	0	176	176
2439400	3435 Bertie Street	-	0	400	27.20	67	0	27.20	3,366	-	400	3,433
2439402	1335 Ridge Road North	-	0	0.95	2	0	0.95	118	-	0	120	120
2439404	1305 Ridge Road North	-	0	0.63	2	0	0.63	78	-	0	80	80
2439406	1275 Ridge Road North	-	0	0.62	2	0	0.62	77	-	0	79	79
2439408	1235 Ridge Road North	-	0	0.69	2	0	0.69	85	-	0	87	87
2439500	1154 Gorham Road	-	0	300	11.66	29	0	11.66	1,443	-	300	1,472
2439600	1107 Gorham Road	-	0	1.19	3	0	1.19	147	-	0	150	150
2439601	Garrison Road	-	0	0.81	2	0	0.81	100	-	0	102	102
2439700	3970 Garrison Road	-	0	25.71	64	0	25.71	3,181	-	0	3,245	3,245
2439800	3847 Bertie Street	-	0	1.37	3	0	1.37	170	-	0	173	173
2439801	Bertie Street	-	0	25.96	64	0	25.96	3,212	-	0	3,276	3,276
2439900	1194 Gorham Road	-	0	0.71	2	0	0.71	88	-	0	90	90
2440000	1204 Gorham Road	-	0	0.75	2	0	0.75	93	-	0	95	95
2440100	1218 Gorham Road	-	0	0.84	2	0	0.84	104	-	0	106	106
2440200	1232 Gorham Road	-	0	0.52	1	0	0.52	64	-	0	65	65
2440300	1244 Gorham Road	-	0	0.43	1	0	0.43	53	-	0	54	54
2440400	1252 Gorham Road	-	0	0.44	1	0	0.44	54	-	0	55	55
2440500	1262 Gorham Road	-	0	0.44	1	0	0.44	54	-	0	55	55
2440600	1274 Gorham Road	-	0	0.45	1	0	0.45	56	-	0	57	57
2440700	Bertie Street	-	0	0.15	0	6	0.15	19	-	0	6	19
2440800	3769 Bertie Street	-	0	0.30	1	0	0.30	37	-	0	38	38
2440900	3777 Bertie Street	-	0	0.30	1	0	0.30	37	-	0	38	38
2441000	3787 Bertie Street	-	0	0.30	1	0	0.30	37	-	0	38	38
2441200	3807 Bertie Street	-	0	0.59	1	0	0.59	73	-	0	74	74
2441300	Gorham Road	-	0	0.40	1	0	0.40	49	-	0	50	50
2441400	1213 Gorham Road	-	0	0.50	1	0	0.50	62	-	0	63	63
2441500	3731 Bertie Street	-	0	1.43	4	0	1.43	177	-	0	181	181
2441501	3731 Bertie Street	-	0	1.54	4	0	1.54	191	-	0	195	195
2500100	912 Cherry Hill Boulevard North	0.79	1	0.79	2	0	0.79	98	-	0	110	110
2500100	912 Cherry Hill Boulevard North	4.15	3	4.15	10	0	4.15	514	-	0	573	573
2500100	912 Cherry Hill Boulevard North	71.39	58	71.39	176	0	71.39	8,834	-	0	9,861	9,861
2500300	4346 Nigh Road	3.06	2	3.06	8	0	3.06	379	-	0	432	432
2500400	755 Cherry Hill Boulevard North	0.49	0	0.49	1	0	0.49	61	-	0	67	67
2500500	773 Cherry Hill Boulevard North	0.49	0	0.49	1	0	0.49	61	-	0	67	67
2500600	791 Cherry Hill Boulevard North	0.86	1	0.86	2	0	0.86	106	-	0	119	119
2500700	Cherry Hill Boulevard North	0.94	1	0.94	2	0	0.94	116	-	0	129	129

APPENDIX A - CALCULATION OF ASSESSMENTS
SOUTH TRIBUTARY
Town of Fort Erie

INTERVAL		REACH 6 4+100 to 4+480		REACH 7 4+480 to 5+430		REACH 8 5+430 to 6+600			REACH 9 0+000 to -0+230		GRAND TOTAL			
2500905	971 Cherry Hill Boulevard North	0.18	0	0.18	0	1	0.18	22	-	0	1	24	25	
2501000	985 Cherry Hill Boulevard North	0.29		0.29	1	0	0.29	36	-	0	0	40	40	
2504300	1069 Ott Road	-	0	2.09	5	0	2.09	259	-	0	0	264	264	
2504400	1095 Ott Road	0.35	0	0.35	1	0	0.35	43	-	0	0	48	48	
2505100	4106 Garrison Road	-	0	0.20	0	0	0.20	25	-	0	0	25	25	
2505200	Garrison Road	-	0	0.10	0	13	0.10	12	-	0	13	12	25	
2505400	4140 Garrison Road	-	0	0.15	0	6	0.15	19	-	0	6	19	25	
2821800	1351 Ridge Road North	-	0	-	0	0	1.35	167	-	0	0	167	167	
2821802	1361 Ridge Road North	-	0	-	0	0	0.78	97	-	0	0	97	97	
2821804	1377 Ridge Road North	-	0	-	0	0	0.99	123	-	0	0	123	123	
2821806	1389 Ridge Road North	-	0	-	0	0	1.22	151	-	0	0	151	151	
2821900	1386 Ridge Road North	-	0	-	0	0	2.00	247	-	0	0	247	247	
2822000	3276 Bertie Street	-	0	-	0	0	2.42	299	-	0	0	299	299	
2822201	0 Teal Road	-	0	-	0	0	3.61	447	-	0	0	447	447	
2822302	1417 Ridge Road North	-	0	-	0	0	1.05	130	-	0	0	130	130	
2822304	1437 Ridge Road North	-	0	-	0	0	8.70	1,077	-	0	0	1,077	1,077	
2900100	3350 Bertie Street	-	0	-	0	200	21.70	2,685	-	0	200	2,685	2,885	
2900101	Stevensville Road East	-	0	-	0	300	5.06	626	-	0	300	626	926	
2900200	Bertie Street	-	0	-	0	0	0.26	32	-	0	0	32	32	
2900300	1500 Stevensville Road	-	0	-	0	52,700	33.07	4,092	-	0	52,700	4,092	56,792	
2900310	1700 Stevensville Road	-	0	-	0	200	3.79	469	-	0	200	469	669	
3000100	Bertie Street	-	0	-	0	0	0.55	68	-	0	0	68	68	
3000200	3756 Bertie Street	-	0	-	0	0	0.28	35	-	0	0	35	35	
3000225	3750 Bertie Street	-	0	-	0	0	0.61	75	-	0	0	75	75	
3000300	3776 Bertie Street	-	0	-	0	0	0.27	33	-	0	0	33	33	
3000400	Gorham Road	-	0	-	0	0	0.39	48	-	0	0	48	48	
3000500	1377 Stevensville Road	-	0	-	0	0	1.22	151	-	0	0	151	151	
3000900	Bertie Street	-	0	-	0	0	4.72	584	-	0	0	584	584	
3001000	3800 Bertie Street	-	0	-	0	0	3.82	473	-	0	0	473	473	
3001100	3838 Bertie Street	-	0	-	0	0	4.01	496	-	0	0	496	496	
3001200	Bertie Street	-	0	-	0	0	3.92	485	-	0	0	485	485	
3001300	3888 Bertie Street	-	0	-	0	0	3.22	398	-	0	0	398	398	
3001400	3930 Bertie Street	-	0	-	0	0	2.91	360	-	0	0	360	360	
3001500	3966 Bertie Street	-	0	-	0	0	2.70	334	-	0	0	334	334	
3001600	Bertie Street	-	0	-	0	0	2.21	273	-	0	0	273	273	
3001800	Stevensville Road	-	0	-	0	8	0.14	17	-	0	8	17	25	
3001900	Stevensville Road	-	0	-	0	8	0.14	17	-	0	8	17	25	
3002000	Stevensville Road	-	0	-	0	8	0.14	17	-	0	8	17	25	
3002100	Stevensville Road	-	0	-	0	8	0.14	17	-	0	8	17	25	
3002200	Stevensville Road	-	0	-	0	8	0.14	17	-	0	8	17	25	
3002300	Stevensville Road	-	0	-	0	8	0.14	17	-	0	8	17	25	
3002400	1577 Stevensville Road West	-	0	-	0	8	0.14	17	-	0	8	17	25	
3002500	Gilmore Road	-	0	-	0	20	0.04	5	-	0	20	5	25	
3002900	1525 Stevensville Road	-	0	-	0	0	20.30	2,512	-	0	0	2,512	2,512	
3004200	1467 Stevensville Road	-	0	-	0	0	0.27	33	-	0	0	33	33	
3004300	1477 Stevensville Road	-	0	-	0	0	0.24	30	-	0	0	30	30	
3004400	1485 Stevensville Road	-	0	-	0	0	0.24	30	-	0	0	30	30	
3004500	1495 Stevensville Road	-	0	-	0	0	0.24	30	-	0	0	30	30	
3004600	1505 Stevensville Road	-	0	-	0	0	0.27	33	-	0	0	33	33	
3004700	1513 Stevensville Road	-	0	-	0	0	0.29	36	-	0	0	36	36	
3004800	Stevensville Road West	-	0	-	0	3	0.18	22	-	0	3	22	25	
3004900	Stevensville Road West	-	0	-	0	6	0.15	19	-	0	6	19	25	
3005000	Stevensville Road West	-	0	-	0	6	0.15	19	-	0	6	19	25	
3005100	Stevensville Road West	-	0	-	0	6	0.15	19	-	0	6	19	25	
3005200	Stevensville Road West	-	0	-	0	9	0.13	16	-	0	9	16	25	
Highway 3 (Garrisc MTO		100	12.46	10	22.18	55	0	22.18	2,745	-	0	100	2,888	2,988
Belleair Boulevard Town of Fort Erie			1.38	1	1.38	3	0	1.38	171	-	0	0	243	243
Bellevue Boulevar Town of Fort Erie			3.40	3	3.40	8	0	3.40	421	-	0	0	600	600

APPENDIX A - CALCULATION OF ASSESSMENTS
SOUTH TRIBUTARY
Town of Fort Erie

INTERVAL	REACH 6 4+100 to 4+480			REACH 7 4+480 to 5+430			REACH 8 5+430 to 6+600			REACH 9 0+000 to -0+230			GRAND TOTAL		
Bertie Place Town of Fort Erie	0.06	0		0.06	0		14	0.06	7	-	0		14	11	25
Bertie Street Town of Fort Erie	-	0	100	-	0		0	9.32	1,153	-	0		100	1,153	1,253
Carrie Avenue Town of Fort Erie	1.08	1		1.08	3		0	1.08	134	-	0		0	201	201
Cauthard Road Town of Fort Erie	3.84	3		3.84	9		0	3.84	475	-	0		0	530	530
Cherry Hill Blvd No Town of Fort Erie	12.34	10		12.34	30		0	12.34	1,527	1.20	130		0	2,776	2,776
Christina Court Town of Fort Erie	0.70	1		0.70	2		0	0.70	87	-	0		0	131	131
Derby Road Town of Fort Erie	0.06	0		0.06	0		4	0.06	7	-	0		4	21	25
Disher Street Town of Fort Erie	0.14	0		0.14	0		0	0.14	17	-	0		0	25	25
Dominion Road (R Region of Niagara	2.28	2		2.28	6		0	2.28	282	-	0		0	402	402
Elm Street Town of Fort Erie	0.14	0		0.14	0		0	0.14	17	-	0		0	25	25
Farr Avenue Town of Fort Erie	1.96	2		1.96	5		0	1.96	243	-	0		0	619	619
Glenwood Drive Town of Fort Erie	1.06	1		1.06	3		0	1.06	131	-	0		0	187	187
Gorham Road (R Region of Niagara	15.76	102		20.26	153		0	21.48	2,628	-	0		22,000	3,858	25,858
Hazel Court Town of Fort Erie	0.28	0		0.28	1		0	0.28	35	-	0		0	49	49
Hazel Street Town of Fort Erie	2.66	2		2.66	7		0	2.66	329	-	0		0	472	472
Hibbard Street Town of Fort Erie	0.66	1		0.66	2		0	0.66	82	-	0		0	118	118
Highland Drive Town of Fort Erie	0.14	0		0.14	0		0	0.14	17	-	0		0	30	30
Michener Road Town of Fort Erie	5.88	5		5.88	15		0	5.88	728	9,200	2.00	219	29,900	2,161	32,061
Nigh Road Town of Fort Erie	11.24	9		11.24	28		0	11.24	1,391	-	0		8,000	1,825	9,825
North Mill Street Town of Fort Erie	1.26	1		1.26	3		0	1.26	156	-	0		0	223	223
Ott Road Town of Fort Erie	-	0		1.34	3		0	1.34	166	-	0		0	169	169
Pearl Street Town of Fort Erie	0.96	1		0.96	2		0	0.96	119	-	0		0	170	170
Prospect Point Road Town of Fort Erie	2.96	2		2.96	7		0	2.96	366	-	0		0	521	521
Rebstock Road Town of Fort Erie	0.60	0		0.60	1		0	0.60	74	-	0		0	197	197
Ridge Road North Town of Fort Erie	8.34	7		12.10	30		0	13.32	1,648	-	0		0	1,930	1,930
Schooley Road Town of Fort Erie	0.36	0		0.36	1		0	0.36	45	-	0		0	119	119
South Mill Street Town of Fort Erie	0.30	0		0.30	1		0	0.30	37	-	0		0	52	52
Stevensville Road Region of Niagara	-	0	100	1.54	4		0	5.98	740	-	0		100	744	844
Summit Avenue Town of Fort Erie	1.80	1		1.80	4		0	1.80	223	-	0		0	320	320
Thornwood Avenue Town of Fort Erie	0.80	1		0.80	2		0	0.80	99	-	0		0	141	141
Unnamed Road Town of Fort Erie	0.57	0		0.57	1		0	0.57	71	-	0		0	187	187
Unnamed Road Town of Fort Erie	2.01	2		2.01	5		0	2.01	249	1.20	130		0	793	793
Unopened Road Al Town of Fort Erie	0.59	0		0.59	1		0	0.59	73	-	0		0	74	74
Unopened Road Al Town of Fort Erie	-	0		-	0		0	1.89	234	-	0		0	234	234
Unopened R-O-W Town of Fort Erie	3.52	3		3.52	9		0	3.52	436	0.10	11		1,900	679	2,579
Wallace Street Town of Fort Erie	0.20	0		0.20	0		0	0.20	25	-	0		0	34	34
Wilson Street Town of Fort Erie	0.20	0		0.20	0		0	0.20	25	-	0		0	34	34
Winger Road Town of Fort Erie	-	0		-	0		0	1.21	150	-	0		0	150	150
TOTAL SOUTH TRIBUTARY:	400	881.88	720	1,200	1,078.57	2,665	55,117	1,242.02	153,693	12,200	49.73	5,405	171,217	225,958	397,175

0.36

0.31

0.26

APPENDIX B - CALCULATION OF ASSESSMENTS FOR FUTURE MAINTENANCE
SOUTH TRIBUTARY
Town of Fort Erie

INTERVAL				REACH 1 0+000 to 1+070				REACH 2 1+070 to 2+500				REACH 3 2+500 to 3+050				REACH 4 3+050 to 3+370				REACH 5 3+370 to 4+100			
				1,070				1,430				550				320				730			
TOTAL COST ESTIMATE				16,100				21,500				8,300				4,800				11,000			
Roll No.	Location	Approx Ha Affected	Approx Ha Adjusted	Benefit	Adjusted	Outlet	%	Benefit	Adjusted	Outlet	%	Benefit	Adjusted	Outlet	%	Benefit	Adjusted	Outlet	%	Benefit	Adjusted	Outlet	%
(020-)																							
1233500	0 Dominion Road	1.22	0.85	-	-	0	-	-	-	0	-	0.85	6	0.07	-	0.85	3	0.06	-	0.85	7	0.06	-
1234300	3469 Nigh Road	0.09	0.14	-	-	0	-	-	-	0	-	0.14	1	0.01	-	0.14	1	0.02	-	0.14	1	0.01	-
1234400	0 Nigh Road	0.15	0.08	-	-	0	-	-	-	0	-	0.08	1	0.01	1	0.08	0	0.02	-	0.08	1	0.01	-
1234500	3477 Nigh Road	0.69	0.35	-	-	0	-	-	-	0	-	0.35	2	0.02	-	0.35	1	0.02	-	0.35	3	0.03	-
1234600	3555 Nigh Road	1.30	0.65	-	-	0	-	-	-	0	-	0.65	5	0.06	-	0.65	2	0.04	-	0.65	5	0.05	-
1234700	3571 Nigh Road	0.24	0.36	-	-	0	-	-	-	0	-	0.36	3	0.04	-	0.36	1	0.02	-	0.36	3	0.03	-
1236000	472 Prospect Point Road North	0.13	0.09	-	-	0	-	-	-	0	-	0.09	1	0.01	1	0.09	0	0.02	-	0.09	1	0.01	-
1236100	480 Prospect Point Road North	0.13	0.20	-	-	0	-	-	-	0	-	0.20	1	0.01	-	0.20	1	0.02	-	0.20	2	0.02	-
1236300	494 Prospect Point Road North	0.20	0.30	-	-	0	-	-	-	0	-	0.30	2	0.02	-	0.30	1	0.02	-	0.30	2	0.02	-
1236400	518 Prospect Point Road North	0.16	0.24	-	-	0	-	-	-	0	-	0.24	2	0.02	-	0.24	1	0.02	-	0.24	2	0.02	-
1236500	508 Prospect Point Road North	0.14	0.60	-	-	0	-	-	-	0	-	0.60	4	0.05	-	0.60	2	0.04	-	0.60	5	0.05	-
1236600	526 Prospect Point Road North	0.08	0.12	-	-	0	-	-	-	0	-	0.12	1	0.01	1	0.12	0	0.02	-	0.12	1	0.01	-
1236700	536 Prospect Point Road North	0.53	0.76	-	-	0	-	-	-	0	-	0.76	5	0.06	-	0.76	3	0.06	-	0.76	6	0.05	-
1236800	548 Prospect Point Road North	0.19	0.29	-	-	0	-	-	-	0	-	0.29	2	0.02	-	0.29	1	0.02	-	0.29	2	0.02	-
1236805	556 Prospect Point Road North	0.11	0.17	-	-	0	-	-	-	0	-	0.17	1	0.01	-	0.17	1	0.02	-	0.17	1	0.01	-
1236900	564 Prospect Point Road North	0.26	0.39	-	-	0	-	-	-	0	-	0.39	3	0.04	-	0.39	1	0.02	-	0.39	3	0.03	-
1237000	574 Limestone Lane	1.27	1.38	-	-	0	-	-	-	0	-	1.38	10	0.12	-	1.38	5	0.10	-	1.38	11	0.10	-
1237100	576 Limestone Lane	0.69	0.53	-	-	0	-	-	-	0	-	0.53	4	0.05	-	0.53	2	0.04	-	0.53	4	0.04	-
1237200	578 Limestone Lane	0.15	0.14	-	-	0	-	-	-	0	-	0.14	1	0.01	-	0.14	1	0.02	-	0.14	1	0.01	-
1237300	580 Prospect Point Road North	0.19	0.25	-	-	0	-	-	-	0	-	0.25	2	0.02	-	0.25	1	0.02	-	0.25	2	0.02	-
1237400	596 Prospect Point Road North	0.14	0.18	-	-	0	-	-	-	0	-	0.18	1	0.01	-	0.18	1	0.02	-	0.18	1	0.01	-
1237500	602 Prospect Point Road North	0.37	0.29	-	-	0	-	-	-	0	-	0.29	2	0.02	-	0.29	1	0.02	-	0.29	2	0.02	-
1237600	620 Prospect Point Road North	0.29	0.44	-	-	0	-	-	-	0	-	0.44	3	0.04	-	0.44	2	0.04	-	0.44	3	0.03	-
1237700	630 Prospect Point Road North	0.29	0.44	-	-	0	-	-	-	0	-	0.44	3	0.04	-	0.44	2	0.04	-	0.44	3	0.03	-
1237800	638 Prospect Point Road North	0.22	0.31	-	-	0	-	-	-	0	-	0.31	2	0.02	-	0.31	1	0.02	-	0.31	2	0.02	-
1237801	Prospect Point Road North	5.86	3.01	-	-	0	-	-	-	0	-	3.01	21	0.25	-	3.01	11	0.23	-	3.01	24	0.22	-
1237900	646 Prospect Point Road North	0.21	0.24	-	-	0	-	-	-	0	-	0.24	2	0.02	-	0.24	1	0.02	-	0.24	2	0.02	-
1238000	3515 Nigh Road	0.62	0.93	-	-	0	-	-	-	0	-	0.93	7	0.08	-	0.93	3	0.06	-	0.93	7	0.06	-
1238100	652 Prospect Point Road North	0.18	0.16	-	-	0	-	-	-	0	-	0.16	1	0.01	-	0.16	1	0.02	-	0.16	1	0.01	-
1238101	Prospect Point Road North	0.26	0.19	-	-	0	-	-	-	0	-	0.19	1	0.01	-	0.19	1	0.02	-	0.19	1	0.01	-
1238200	668 Prospect Point Road North	0.13	0.62	-	-	0	-	-	-	0	-	0.62	4	0.05	-	0.62	2	0.04	-	0.62	5	0.05	-
1238202	676 Prospect Point Road North	0.15	0.23	-	-	0	-	-	-	0	-	0.23	2	0.02	-	0.23	1	0.02	-	0.23	2	0.02	-
1238300	684 Prospect Point Road North	0.11	0.17	-	-	0	-	-	-	0	-	0.17	1	0.01	-	0.17	1	0.02	-	0.17	1	0.01	-
1238400	690 Prospect Point Road North	0.11	0.17	-	-	0	-	-	-	0	-	0.17	1	0.01	-	0.17	1	0.02	-	0.17	1	0.01	-
1238500	696 Prospect Point Road North	0.11	0.17	-	-	0	-	-	-	0	-	0.17	1	0.01	-	0.17	1	0.02	-	0.17	1	0.01	-
1238600	702 Prospect Point Road North	0.11	0.17	-	-	0	-	-	-	0	-	0.17	1	0.01	-	0.17	1	0.02	-	0.17	1	0.01	-
1238700	708 Prospect Point Road North	0.15	0.23	-	-	0	-	-	-	0	-	0.23	2	0.02	-	0.23	1	0.02	-	0.23	2	0.02	-
1311900	3697-3699 Dominion Road	0.05	0.05	-	-	0	-	-	-	0	-	1	0.05	0	0.01	1	0.05	0	0.02	1	0.05	0	0.01
1312000	3705 Dominion Road	0.08	0.06	-	-	0	-	-	-	0	-	1	0.06	0	0.01	1	0.06	0	0.02	1	0.06	0	0.01
1312100	3711 Dominion Road	0.10	0.05	-	-	0	-	-	-	0	-	1	0.05	0	0.01	1	0.05	0	0.02	1	0.05	0	0.01
1312200	3721 Dominion Road	0.07	0.11	-	-	0	-	-	-	0	-	0.11	1	0.01	1	0.11	0	0.02	-	0.11	1	0.01	-
1319400	365-367 Ridge Road North	0.05	0.05	-	-	0	-	-	-	0	-	1	0.05	0	0.01	1	0.05	0	0.02	1	0.05	0	0.01
1319500	369-371 Ridge Road North	0.03	0.05	-	-	0	-	-	-	0	-	1	0.05	0	0.01	1	0.05	0	0.02	1	0.05	0	0.01
1320500	342 South Mill Street	0.04	0.03	-	-	0	-	-	-	0	-	1	0.03	0	0.01	1	0.03	0	0.02	1	0.03	0	0.01
1320600	344 South Mill Street	0.03	0.03	-	-	0	-	-	-	0	-	1	0.03	0	0.01	1	0.03	0	0.02	1	0.03	0	0.01
1320700	348 South Mill Street	0.08	0.06	-	-	0	-	-	-	0	-	1	0.06	0	0.01	1	0.06	0	0.02	1	0.06	0	0.01
1320800	356 South Mill Street	0.11	0.09	-	-	0	-	-	-	0	-	0.09	1	0.01	1	0.09	0	0.02	-	0.09	1	0.01	-
1401101	3625 Hazel Street	0.15	0.23	-	-	0	-	-	-	0	-	0.23	2	0.02	1	0.23	1	0.04	-	0.23	2	0.02	-
1401200	3635 Hazel Street	0.17	0.26	-	-	0	-	-	-	0	-	0.26	2	0.02	-	0.26	1	0.02	-	0.26	2	0.02	-
1401300	3641 Hazel Street	0.27	0.41	-	-	0	-	-	-	0	-	0.41	3	0.04	-	0.41	2	0.04	-	0.41	3	0.03	-
1401400	3653 Hazel Street	0.21	0.32	-	-	0	-	-	-	0	-	0.32	2	0.02	-	0.32	1	0.02	-	0.32	3	0.03	-
1401410	3703 Hazel Street	0.07	0.11	-	-	0	-	-	-	0	-	0.11	1	0.01	1	0.11	0	0.02	-	0.11	1	0.01	-
1401412	3711 Hazel Street	0.07	0.11	-	-	0	-	-	-	0	-	0.11	1	0.01	-	0.11	0	-	-	0.11	1	0.01	-
1401500	3610 Hazel Street	0.29	0.34	-	-	0	-	-	-	0	-	0.34	2	0.02	-	0.34	1	0.02	-	0.34	3	0.03	-
1401600	3624 Hazel Street	0.14	0.16	-	-	0	-	-	-	0	-	0.16	1	0.01	-	0.16	1	0.02	-	0.16	1	0.01	-
1401700	3632 Hazel Street	0.14	0.17	-	-	0	-	-	-	0	-	0.17	1	0.01	-	0.17	1	0.02	-	0.17	1	0.01	-
1401800	3640 Hazel Street	0.14	0.17	-	-	0	-	-	-	0	-	0.17	1	0.01	-	0.17	1	0.02	-	0.17	1	0.01	-
1401900	Hazel Street	0.07	0.08	-	-	0	-																

APPENDIX B - CALCULATION OF ASSESSMENTS FOR FUTURE MAINTENANCE
SOUTH TRIBUTARY
Town of Fort Erie

INTERVAL			REACH 1 0+000 to 1+070	REACH 2 1+070 to 2+500	REACH 3 2+500 to 3+050	REACH 4 3+050 to 3+370	REACH 5 3+370 to 4+100
1403400	451 Prospect Point Road North	0.03 0.09	- 0 -	- 0 -	0.09 1 0.01	1 0.09 0 0.02	0.09 1 0.01
1403500	461 Prospect Point Road North	0.10 0.09	- 0 -	- 0 -	0.09 1 0.01	1 0.09 0 0.02	0.09 1 0.01
1403600	469 Prospect Point Road North	0.29 0.37	- 0 -	- 0 -	0.37 3 0.04	0.37 1 0.02	0.37 3 0.03
1403700	477 Prospect Point Road North	0.30 0.35	- 0 -	- 0 -	0.35 2 0.02	0.35 1 0.02	0.35 3 0.03
1403800	483 Prospect Point Road North	0.28 0.27	- 0 -	- 0 -	0.27 2 0.02	0.27 1 0.02	0.27 2 0.02
1403900	493 Prospect Point Road North	0.20 0.28	- 0 -	- 0 -	0.28 2 0.02	0.28 1 0.02	0.28 2 0.02
1404000	495 Prospect Point Road North	0.20 0.30	- 0 -	- 0 -	0.30 2 0.02	0.30 1 0.02	0.30 2 0.02
1404100	509 Prospect Point Road North	0.22 0.33	- 0 -	- 0 -	0.33 2 0.02	0.33 1 0.02	0.33 3 0.03
1404300	Prospect Point Road North	0.53 0.27	- 0 -	- 0 -	0.27 2 0.02	0.27 1 0.02	0.27 2 0.02
1404500	Prospect Point Road North	0.45 0.68	- 0 -	- 0 -	0.68 5 0.06	0.68 3 0.06	0.68 5 0.05
1404505	695 Prospect Point Road North	0.17 0.26	- 0 -	- 0 -	0.26 2 0.02	0.26 1 0.02	0.26 2 0.02
1404900	402 Ridge Road North	0.34 0.51	- 0 -	- 0 -	0.51 4 0.05	0.51 2 0.04	0.51 4 0.04
1405000	406 Ridge Road North	0.10 0.15	- 0 -	- 0 -	0.15 1 0.01	0.15 1 0.02	0.15 1 0.01
1405100	412 Ridge Road North	0.06 0.09	- 0 -	- 0 -	0.09 1 0.01	1 0.09 0 0.02	0.09 1 0.01
1405200	418 Ridge Road North	0.07 0.11	- 0 -	- 0 -	0.11 1 0.01	1 0.11 0 0.02	0.11 1 0.01
1405300	424 Ridge Road North	0.04 0.06	- 0 -	- 0 -	1 0.06 0 0.01	1 0.06 0 0.02	1 0.06 0 0.01
1405400	426 Ridge Road North	0.05 0.08	- 0 -	- 0 -	0.08 1 0.01	1 0.08 0 0.02	0.08 1 0.01
1405500	430 Ridge Road North	0.07 0.11	- 0 -	- 0 -	0.11 1 0.01	1 0.11 0 0.02	0.11 1 0.01
1405600	Ridge Road North	0.10 0.15	- 0 -	- 0 -	0.15 1 0.01	0.15 1 0.02	0.15 1 0.01
1405700	436 Ridge Road North	0.22 0.33	- 0 -	- 0 -	0.33 2 0.02	0.33 1 0.02	0.33 3 0.03
1406000	442 Ridge Road North	0.07 0.11	- 0 -	- 0 -	0.11 1 0.01	1 0.11 0 0.02	0.11 1 0.01
1406100	450 Ridge Road North	0.16 0.24	- 0 -	- 0 -	0.24 2 0.02	0.24 1 0.02	0.24 2 0.02
1406200	456 Ridge Road North	0.18 0.27	- 0 -	- 0 -	0.27 2 0.02	0.27 1 0.02	0.27 2 0.02
1406300	440-462 Ridge Road North	0.98 1.37	- 0 -	- 0 -	1.37 10 0.12	1.37 5 0.10	1.37 11 0.10
1406400	468 Ridge Road North	0.20 0.30	- 0 -	- 0 -	0.30 2 0.02	0.30 1 0.02	0.30 2 0.02
1406500	474 Ridge Road North	0.23 0.35	- 0 -	- 0 -	0.35 2 0.02	0.35 1 0.02	0.35 3 0.03
1406600	482 Ridge Road North	0.10 0.15	- 0 -	- 0 -	0.15 1 0.01	0.15 1 0.02	0.15 1 0.01
1406601	488 Ridge Road North	0.10 0.15	- 0 -	- 0 -	0.15 1 0.01	0.15 1 0.02	0.15 1 0.01
1406700	492 Ridge Road North	0.12 0.18	- 0 -	- 0 -	0.18 1 0.01	0.18 1 0.02	0.18 1 0.01
1406800	496 Ridge Road North	0.08 0.12	- 0 -	- 0 -	0.12 1 0.01	1 0.12 0 0.02	0.12 1 0.01
1406900	502 Ridge Road North	0.08 0.12	- 0 -	- 0 -	0.12 1 0.01	1 0.12 0 0.02	0.12 1 0.01
1407000	504 Ridge Road North	0.12 0.18	- 0 -	- 0 -	0.18 1 0.01	0.18 1 0.02	0.18 1 0.01
1407100	512 Ridge Road North	0.12 0.18	- 0 -	- 0 -	0.18 1 0.01	0.18 1 0.02	0.18 1 0.01
1407200	524 Ridge Road North	0.14 0.20	- 0 -	- 0 -	0.20 1 0.01	0.20 1 0.02	0.20 2 0.02
1407300	532 Ridge Road North	0.11 0.12	- 0 -	- 0 -	0.12 1 0.01	1 0.12 0 0.02	0.12 1 0.01
1407400	546 Ridge Road North	0.65 0.40	- 0 -	- 0 -	0.40 3 0.04	0.40 1 0.02	0.40 3 0.03
1407500	576 Ridge Road North	6.32 6.76	- 0 -	- 0 -	6.76 48 0.58	6.76 25 0.52	6.76 53 0.48
1407800	668 Ridge Road North	0.39 0.59	- 0 -	- 0 -	0.59 4 0.05	0.59 2 0.04	0.59 5 0.05
1407801	Ridge Road North	0.18 0.27	- 0 -	- 0 -	0.27 2 0.02	0.27 1 0.02	0.27 2 0.02
1407900	704 Ridge Road North	0.32 0.48	- 0 -	- 0 -	0.48 3 0.04	0.48 2 0.04	0.48 4 0.04
1408000	3700 Dominion Road	0.13 0.20	- 0 -	- 0 -	0.20 1 0.01	0.20 1 0.02	0.20 2 0.02
1408100	3712 Dominion Road	0.09 0.14	- 0 -	- 0 -	0.14 1 0.01	0.14 1 0.02	0.14 1 0.01
1408200	3701 Wallace Street	0.10 0.15	- 0 -	- 0 -	0.15 1 0.01	0.15 1 0.02	0.15 1 0.01
1408300	3711 Wallace Street	0.06 0.09	- 0 -	- 0 -	0.09 1 0.01	1 0.09 0 0.02	0.09 1 0.01
1408400	3700 Wallace Street	0.10 0.15	- 0 -	- 0 -	0.15 1 0.01	0.15 1 0.02	0.15 1 0.01
1408500	462 North Mill Street	0.08 0.12	- 0 -	- 0 -	0.12 1 0.01	1 0.12 0 0.02	0.12 1 0.01
1408600	3701 Willson Street	0.06 0.09	- 0 -	- 0 -	0.09 1 0.01	1 0.09 0 0.02	0.09 1 0.01
1408601	3705 Willson Street	0.09 0.14	- 0 -	- 0 -	0.14 1 0.01	0.14 1 0.02	0.14 1 0.01
1408700	Willson Street	0.01 0.02	- 0 -	- 0 -	1 0.02 0 0.01	1 0.02 0 0.02	1 0.02 0 0.01
1409000	387-389 Ridge Road North	0.15 0.23	- 0 -	- 0 -	0.23 2 0.02	0.23 1 0.02	0.23 2 0.02
1409100	393-397 Ridge Road North	0.13 0.20	- 0 -	- 0 -	0.20 1 0.01	0.20 1 0.02	0.20 2 0.02
1409200	401 Ridge Road North	0.07 0.11	- 0 -	- 0 -	0.11 1 0.01	1 0.11 0 0.02	0.11 1 0.01
1409201	405-409 Ridge Road North	0.08 0.12	- 0 -	- 0 -	0.12 1 0.01	1 0.12 0 0.02	0.12 1 0.01
1409300	411 Ridge Road North	0.04 0.06	- 0 -	- 0 -	1 0.06 0 0.01	1 0.06 0 0.02	1 0.06 0 0.01
1409400	421 Ridge Road North	0.10 0.15	- 0 -	- 0 -	0.15 1 0.01	0.15 1 0.02	0.15 1 0.01
1409410	3694 Willson Street	0.07 0.11	- 0 -	- 0 -	0.11 1 0.01	1 0.11 0 0.02	0.11 1 0.01
1409500	431 Ridge Road North	0.12 0.18	- 0 -	- 0 -	0.18 1 0.01	0.18 1 0.02	0.18 1 0.01
1409600	439 Ridge Road North	0.11 0.17	- 0 -	- 0 -	0.17 1 0.01	0.17 1 0.02	0.17 1 0.01
1409700	447 Ridge Road North	0.06 0.09	- 0 -	- 0 -	0.09 1 0.01	1 0.09 0 0.02	0.09 1 0.01
1409800	3695 Wallace Street	0.04 0.06	- 0 -	- 0 -	1 0.06 0 0.01	1 0.06 0 0.02	1 0.06 0 0.01
1409900	455 Ridge Road North	0.10 0.15	- 0 -	- 0 -	0.15 1 0.01	0.15 1 0.02	0.15 1 0.01
1410000	461 Ridge Road North	0.11 0.17	- 0 -	- 0 -	0.17 1 0.01	0.17 1 0.02	0.17 1 0.01
1410100	469 Ridge Road North	0.15 0.23	- 0 -	- 0 -	0.23 2 0.02	0.23 1 0.02	0.23 2 0.02
1410200	477 Ridge Road North	0.27 0.41	- 0 -	- 0 -	0.41 3 0.04	0.41 2 0.04	0.41 3 0.03
1410300	495 Ridge Road North	0.18 0.27	- 0 -	- 0 -	0.27 2 0.02	0.27 1 0.02	0.27 2 0.02
1410400	499 Ridge Road North	0.13 0.20	- 0 -	- 0 -	0.20 1 0.01	0.20 1 0.02	0.20 2 0.02
1410500	505 Ridge Road North	0.13 0.20	- 0 -	- 0 -	0.20 1 0.01	0.20 1 0.02	0.20 2 0.02
1410600	511 Ridge Road North	0.12 0.18	- 0 -	- 0 -	0.18 1 0.01	0.18 1 0.02	0.18 1 0.01
1410605	400 North Mill Street	0.07 0.11	- 0 -	- 0 -	0.11 1 0.01	1 0.11 0 0.02	0.11 1 0.01
1410700	3704 Willson Street	0.11 0.17	- 0 -	- 0 -	0.17 1 0.01	0.17 1 0.02	0.17 1 0.01

APPENDIX B - CALCULATION OF ASSESSMENTS FOR FUTURE MAINTENANCE
SOUTH TRIBUTARY
Town of Fort Erie

INTERVAL				REACH 1 0+000 to 1+070			REACH 2 1+070 to 2+500			REACH 3 2+500 to 3+050			REACH 4 3+050 to 3+370			REACH 5 3+370 to 4+100					
1410705	3712 Willson Street	0.08	0.12	-	0	-	-	0	-	0.12	1	0.01	1	0.12	0	0.02	0.12	1	0.01		
1410800	432 North Mill Street	0.11	0.17	-	0	-	-	0	-	0.17	1	0.01		0.17	1	0.02	0.17	1	0.01		
1410801	440 North Mill Street	0.05	0.08	-	0	-	-	0	-	0.08	1	0.01	1	0.08	0	0.02	0.08	1	0.01		
1410900	466 North Mill Street	0.11	0.17	-	0	-	-	0	-	0.17	1	0.01		0.17	1	0.02	0.17	1	0.01		
1411000	474 North Mill Street	0.10	0.15	-	0	-	-	0	-	0.15	1	0.01		0.15	1	0.02	0.15	1	0.01		
1411100	488 North Mill Street	0.07	0.11	-	0	-	-	0	-	0.11	1	0.01	1	0.11	0	0.02	0.11	1	0.01		
1411200	492 North Mill Street	0.06	0.09	-	0	-	-	0	-	0.09	1	0.01	1	0.09	0	0.02	0.09	1	0.01		
1411300	498 North Mill Street	0.07	0.11	-	0	-	-	0	-	0.11	1	0.01	1	0.11	0	0.02	0.11	1	0.01		
1411302	504 North Mill Street	0.10	0.15	-	0	-	-	0	-	0.15	1	0.01		0.15	1	0.02	0.15	1	0.01		
1501500	3840-3848 Farr Avenue	0.59	0.85	-	0	-	-	0	-	0.85	6	0.07		0.85	3	0.06	0.85	7	0.06		
1501600	3866 Farr Avenue	0.30	0.31	-	0	-	-	0	-	0.31	2	0.02		0.31	1	0.02	0.31	2	0.02		
1503000	3855 Highland Drive	0.18	0.27	-	0	-	-	0	-	0.27	2	0.02		0.27	1	0.02	0.27	2	0.02		
1503100	3865 Highland Drive	0.15	0.23	-	0	-	-	0	-	0.23	2	0.02		0.23	1	0.02	0.23	2	0.02		
1503105	156 Gorham Road	0.06	0.09	-	0	-	-	0	-	0.09	1	0.01	1	0.09	0	0.02	0.09	1	0.01		
1504300	3858 Highland Drive	0.11	0.17	-	0	-	-	0	-	0.17	1	0.01		0.17	1	0.02	0.17	1	0.01		
1504400	3866 Highland Drive	0.19	0.29	-	0	-	-	0	-	0.29	2	0.02		0.29	1	0.02	0.29	2	0.02		
1505400	3855 Elm Street	0.19	0.15	-	0	-	-	0	-	0.15	1	0.01		0.15	1	0.02	0.15	1	0.01		
1505500	3863 Elm Street	0.08	0.12	-	0	-	-	0	-	0.12	1	0.01	1	0.12	0	0.02	0.12	1	0.01		
1506800	3852 Elm Street	0.11	0.09	-	0	-	-	0	-	0.09	1	0.01	1	0.09	0	0.02	0.09	1	0.01		
1506900	3866 Elm Street	0.08	0.12	-	0	-	-	0	-	0.12	1	0.01		0.12	0	0.02	0.12	1	0.01		
1507000	240 Gorham Road	0.05	0.08	-	0	-	-	0	-	0.08	1	0.01	1	0.08	0	0.02	0.08	1	0.01		
1508302	3859 Disher Street	0.06	0.09	-	0	-	-	0	-	0.09	1	0.01	1	0.09	0	0.02	0.09	1	0.01		
1508400	250 Gorham Road	0.07	0.11	-	0	-	-	0	-	0.11	1	0.01	1	0.11	0	0.02	0.11	1	0.01		
1510400	294 Gorham Road	0.48	0.74	-	0	-	-	0	-	0.74	5	0.06		0.74	3	0.06	0.74	6	0.05		
1510800	3790 Hibbard Street	0.08	0.12	-	0	-	-	0	-	0.12	1	0.01	1	0.12	0	0.02	0.12	1	0.01		
1510900	3784 Hibbard Street	0.08	0.12	-	0	-	-	0	-	0.12	1	0.01	1	0.12	0	0.02	0.12	1	0.01		
1511000	315 Bellevue Boulevard	0.08	0.12	-	0	-	-	0	-	0.12	1	0.01		0.12	0	0.02	0.12	1	0.01		
1511100	3810 Hibbard Street	0.08	0.12	-	0	-	-	0	-	0.12	1	0.01	1	0.12	0	0.02	0.12	1	0.01		
1511200	3822 Hibbard Street	0.14	0.21	-	0	-	-	0	-	0.21	1	0.01		0.21	1	0.02	0.21	2	0.02		
1511600	Sharpe Avenue	0.13	0.13	-	0	-	-	0	-	0.13	1	0.01	1	0.13	0	0.02	0.13	1	0.01		
1511700	3743 Dominion Road	0.14	0.21	-	0	-	-	0	-	0.21	1	0.01		0.21	1	0.02	0.21	2	0.02		
1511800	3753 Dominion Road	0.07	0.11	-	0	-	-	0	-	0.11	1	0.01	1	0.11	0	0.02	0.11	1	0.01		
1511900	3759 Dominion Road	0.07	0.05	-	0	-	-	0	-	1	0.05	0	0.01	1	0.05	0	0.02	1	0.05	0	0.01
1512000	3769 Dominion Road	0.09	0.08	-	0	-	-	0	-	0.08	1	0.01	1	0.08	0	0.02	0.08	1	0.01		
1512100	3777 Dominion Road	0.14	0.21	-	0	-	-	0	-	0.21	1	0.01		0.21	1	0.02	0.21	2	0.02		
1512300	3789 Dominion Road	0.14	0.21	-	0	-	-	0	-	0.21	1	0.01		0.21	1	0.02	0.21	2	0.02		
1512301	3801 Dominion Road	0.09	0.14	-	0	-	-	0	-	0.14	1	0.01		0.14	1	0.02	0.14	1	0.01		
1512400	3807 Dominion Road	0.09	0.14	-	0	-	-	0	-	0.14	1	0.01		0.14	1	0.02	0.14	1	0.01		
1512500	3815 Dominion Road	0.06	0.09	-	0	-	-	0	-	0.09	1	0.01	1	0.09	0	0.02	0.09	1	0.01		
1512600	3823 Dominion Road	0.12	0.18	-	0	-	-	0	-	0.18	1	0.01		0.18	1	0.02	0.18	1	0.01		
1512700	3839 Dominion Road	0.12	0.18	-	0	-	-	0	-	0.18	1	0.01		0.18	1	0.02	0.18	1	0.01		
1512800	Dominion Road	0.09	0.14	-	0	-	-	0	-	0.14	1	0.01		0.14	1	0.02	0.14	1	0.01		
1512900	3851 Dominion Road	0.09	0.14	-	0	-	-	0	-	0.14	1	0.01		0.14	1	0.02	0.14	1	0.01		
1513000	3861 Dominion Road	0.08	0.12	-	0	-	-	0	-	0.12	1	0.01	1	0.12	0	0.02	0.12	1	0.01		
1513100	3867 Dominion Road	0.26	0.34	-	0	-	-	0	-	0.34	2	0.02		0.34	1	0.02	0.34	3	0.03		
1515600	339 South Mill Street	0.10	0.15	-	0	-	-	0	-	0.15	1	0.01		0.15	1	0.02	0.15	1	0.01		
1515700	347 South Mill Street	0.05	0.08	-	0	-	-	0	-	0.08	1	0.01	1	0.08	0	0.02	0.08	1	0.01		
1515900	355 South Mill Street	0.14	0.21	-	0	-	-	0	-	0.21	1	0.01		0.21	1	0.02	0.21	2	0.02		
1516000	359 South Mill Street	0.06	0.09	-	0	-	-	0	-	0.09	1	0.01	1	0.09	0	0.02	0.09	1	0.01		
1516100	365 South Mill Street	0.08	0.12	-	0	-	-	0	-	0.12	1	0.01	1	0.12	0	0.02	0.12	1	0.01		
1517301	354 Bertie Place	0.08	0.06	-	0	-	-	0	-	1	0.06	0	0.01	1	0.06	0	0.02	1	0.06	0	0.01
1517400	311 Bertie Place	0.12	0.18	-	0	-	-	0	-	0.18	1	0.01		0.18	1	0.02	0.18	1	0.01		
1517500	329 Bertie Place	0.04	0.06	-	0	-	-	0	-	1	0.06	0	0.01	1	0.06	0	0.02	1	0.06	0	0.01
1517600	335 Bertie Place	0.04	0.06	-	0	-	-	0	-	1	0.06	0	0.01	1	0.06	0	0.02	1	0.06	0	0.01
1517700	343 Bertie Place	0.04	0.06	-	0	-	-	0	-	1	0.06	0	0.01	1	0.06	0	0.02	1	0.06	0	0.01
1517800	349 Bertie Place	0.04	0.06	-	0	-	-	0	-	11	0.06	0	0.13	1	0.06	0	0.02	1	0.06	0	0.01
1517900	355 Bertie Place	0.04	0.06	-	0	-	-	0	-	1	0.06	0	0.01	1	0.06	0	0.02	1	0.06	0	0.01
1518000	320 Bellevue Boulevard	0.09	0.12	-	0	-	-	0	-	0.12	1	0.01	1	0.12	0	0.02	0.12	1	0.01		
1518100	332 Bellevue Boulevard	0.17	0.26	-	0	-	-	0	-	0.26	2	0.02		0.26	1	0.02	0.26	2	0.02		
1518101	340 Bellevue Boulevard	0.09	0.14	-	0	-	-	0	-	0.14	1	0.01		0.14	1	0.02	0.14	1	0.01		
1518200	350 Bellevue Boulevard	0.09	0.14	-	0	-	-	0	-	0.14	1	0.01		0.14	1	0.02	0.14	1	0.01		
1518300	354 Bellevue Boulevard	0.08	0.12	-	0	-	-	0	-	0.12	1	0.01	1	0.12	0	0.02	0.12	1	0.01		
1518400	323 Bellevue Boulevard	0.09	0.14	-	0	-	-	0	-	0.14	1	0.01		0.14	1	0.02	0.14	1	0.01		
1518500	329 Bellevue Boulevard	0.09	0.14	-	0	-	-	0	-	0.14	1	0.01		0.14	1	0.02	0.14	1	0.01		
1518600	335 Bellevue Boulevard	0.09	0.14	-	0	-	-	0	-	0.14	1	0.01		0.14	1	0.02	0.14	1	0.01		
1518700	343 Bellevue Boulevard	0.09	0.14	-	0	-	-	0	-	0.14	1	0.01		0.14	1	0.02	0.14	1	0.01		
1518800	347 Bellevue Boulevard	0.09	0.14	-	0	-	-	0	-	0.14	1	0.01		0.14	1	0.02	0.14	1	0.01		
1518900	353 Bellevue Boulevard	0.08	0.12	-	0	-	-	0	-	0.12	1	0.01	1	0.12	0	0.02	0.12	1	0.01		
1519000	318 Thornwood Avenue	0.07	0.11	-	0	-	-	0	-	0.11	1	0.01	1	0.11	0	0.02	0.11	1	0.01		
1519100	328 Thornwood Avenue	0.13	0.20	-	0	-	-	0	-	0.20	1	0.01		0.20	1	0.02	0.20	2	0.02		

APPENDIX B - CALCULATION OF ASSESSMENTS FOR FUTURE MAINTENANCE
SOUTH TRIBUTARY
Town of Fort Erie

INTERVAL			REACH 1 0+000 to 1+070	REACH 2 1+070 to 2+500	REACH 3 2+500 to 3+050	REACH 4 3+050 to 3+370	REACH 5 3+370 to 4+100
1519200	340 Thornwood Avenue	0.20 0.30	- 0 -	- 0 -	0.30 2 0.02	0.30 1 0.02	0.30 2 0.02
1519203	350 Thornwood Avenue	0.07 0.11	- 0 -	- 0 -	0.11 1 0.01	1 0.11 0 0.02	0.11 1 0.01
1519300	354 Thornwood Avenue	0.08 0.12	- 0 -	- 0 -	0.12 1 0.01	1 0.12 0 0.02	0.12 1 0.01
1519302	311 Thornwood Avenue	0.13 0.20	- 0 -	- 0 -	0.20 1 0.01	0.20 1 0.02	0.20 2 0.02
1519400	319 Thornwood Avenue	0.12 0.18	- 0 -	- 0 -	0.18 1 0.01	0.18 1 0.02	0.18 1 0.01
1519500	327 Thornwood Avenue	0.06 0.09	- 0 -	- 0 -	0.09 1 0.01	1 0.09 0 0.02	0.09 1 0.01
1519600	333 Thornwood Avenue	0.06 0.09	- 0 -	- 0 -	0.09 1 0.01	1 0.09 0 0.02	0.09 1 0.01
1519700	339 Thornwood Avenue	0.13 0.20	- 0 -	- 0 -	0.20 1 0.01	0.20 1 0.02	0.20 2 0.02
1519800	355 Thornwood Avenue	0.10 0.15	- 0 -	- 0 -	0.15 1 0.01	0.15 1 0.02	0.15 1 0.01
1519902	347 Thornwood Avenue	0.08 0.12	- 0 -	- 0 -	0.12 1 0.01	1 0.12 0 0.02	0.12 1 0.01
1520100	104 Gorham Road	0.39 0.54	- 0 -	- 0 -	0.54 4 0.05	0.54 2 0.04	0.54 4 0.04
1520200	120 Gorham Road	0.22 0.33	- 0 -	- 0 -	0.33 2 0.02	0.33 1 0.02	0.33 3 0.03
1520400	130 Gorham Road	0.11 0.09	- 0 -	- 0 -	0.09 1 0.01	1 0.09 0 0.02	0.09 1 0.01
1520500	0 Gorham Road	0.06 0.05	- 0 -	- 0 -	0.05 0 0.01	1 0.05 0 0.02	1 0.05 0 0.01
1520600	142 Gorham Road	0.16 0.12	- 0 -	- 0 -	0.12 1 0.01	1 0.12 0 0.02	0.12 1 0.01
1520700	148 Gorham Road	0.12 0.09	- 0 -	- 0 -	0.09 1 0.01	1 0.09 0 0.02	0.09 1 0.01
1520702	204 Gorham Road	0.06 0.09	- 0 -	- 0 -	0.09 1 0.01	1 0.09 0 0.02	0.09 1 0.01
1520704	210 Gorham Road	0.06 0.09	- 0 -	- 0 -	0.09 1 0.01	1 0.09 0 0.02	0.09 1 0.01
1520800	260-262 Gorham Road	0.29 0.44	- 0 -	- 0 -	0.44 3 0.04	0.44 2 0.04	0.44 3 0.03
1520835	Friendship Trail	0.75 3.69	- 0 -	- 0 -	- 0 -	- 0 -	- 0 -
1521000	308-310 Gorham Road	0.76 1.14	- 0 -	- 0 -	1.14 8 0.10	1.14 4 0.08	1.14 9 0.08
1521005	ID 1159152 South of 3867 Dominion Rd	0.11 0.11	- 0 -	- 0 -	0.11 1 0.01	1 0.11 0 0.02	0.11 1 0.01
1521400	3900 Farr Avenue	0.19 0.19	0.19 4 0.02	0.19 4 0.02	0.19 1 0.01	0.19 1 0.02	0.19 1 0.01
1521500	3949 Farr Avenue	0.47 0.71	0.71 16 0.10	0.71 14 0.07	0.71 5 0.06	0.71 3 0.06	0.71 6 0.05
1522100	97 Gorham Road	0.65 0.93	0.93 21 0.13	0.93 19 0.09	0.93 7 0.08	0.93 3 0.06	0.93 7 0.06
1522200	113 Gorham Road	0.16 0.24	0.24 5 0.03	0.24 5 0.02	0.24 2 0.02	0.24 1 0.02	0.24 2 0.02
1522201	119 Gorham Road	0.16 0.24	0.24 5 0.03	0.24 5 0.02	0.24 2 0.02	0.24 1 0.02	0.24 2 0.02
1522202	125 Gorham Road	0.16 0.24	0.24 5 0.03	0.24 5 0.02	0.24 2 0.02	0.24 1 0.02	0.24 2 0.02
1522300	129 Gorham Road	0.08 0.12	0.12 3 0.02	0.12 2 0.01	0.12 1 0.01	1 0.12 0 0.02	0.12 1 0.01
1522500	145 Gorham Road	0.19 0.29	0.29 6 0.04	0.29 6 0.03	0.29 2 0.02	0.29 1 0.02	0.29 2 0.02
1522800	171 Gorham Road	21.16 18.17	18.17 403 2.50	18.17 368 1.71	18.17 129 1.55	18.17 68 1.42	18.17 143 1.30
1522900	185 Gorham Road	0.25 0.38	0.38 8 0.05	0.38 8 0.04	0.38 3 0.04	0.38 1 0.02	0.38 3 0.03
1523000	195 Gorham Road	0.08 0.12	0.12 3 0.02	0.12 2 0.01	0.12 1 0.01	1 0.12 0 0.02	0.12 1 0.01
1523001	203 Gorham Road	0.08 0.12	0.12 3 0.02	0.12 2 0.01	0.12 1 0.01	1 0.12 0 0.02	0.12 1 0.01
1523100	213 Gorham Road	0.09 0.14	0.14 3 0.02	0.14 3 0.01	0.14 1 0.01	1 0.14 1 0.02	0.14 1 0.01
1523120	207 Gorham Road	0.08 0.12	0.12 3 0.02	0.12 2 0.01	0.12 1 0.01	1 0.12 0 0.02	0.12 1 0.01
1523200	225 Gorham Road	0.16 0.24	0.24 5 0.03	0.24 5 0.02	0.24 2 0.02	0.24 1 0.02	0.24 2 0.02
1523300	243 Gorham Road	1.28 1.54	1.54 34 0.21	1.54 31 0.14	1.54 11 0.13	1.54 6 0.13	1.54 12 0.11
1523500	275 Gorham Road	0.39 0.50	0.50 11 0.07	0.50 10 0.05	0.50 4 0.05	0.50 2 0.04	0.50 4 0.04
1523600	311 Gorham Road	5.54 3.64	- 0 -	3.64 74 0.34	3.64 26 0.31	3.64 14 0.29	3.64 29 0.26
1523700	337 Gorham Road	0.22 0.33	- 0 -	0.33 7 0.03	0.33 2 0.02	0.33 1 0.02	0.33 3 0.03
1524000	Friendship Trail	2.46 3.69	1,900 3.69 82 12.31	2,300 3.69 75 11.05	3.69 26 0.31	3.69 14 0.29	3.69 29 0.26
1524102	3916 Farr Avenue	0.06 0.09	0.09 2 0.01	0.09 2 0.01	0.09 1 0.01	0.09 0 -	0.09 1 0.01
1524104	3920 Farr Avenue	0.06 1.27	1.27 28 0.17	1.27 26 0.12	1.27 9 0.11	1.27 5 0.10	1.27 10 0.09
1524109	3926 Farr Avenue	0.14 0.21	0.21 5 0.03	0.21 4 0.02	0.21 1 0.01	0.21 1 0.02	0.21 2 0.02
1524110	3934 Farr Avenue	0.06 0.09	0.09 2 0.01	0.09 2 0.01	0.09 1 0.01	0.09 0 -	0.09 1 0.01
1524111	3940 Farr Avenue	0.06 0.09	0.09 2 0.01	0.09 2 0.01	0.09 1 0.01	0.09 0 -	0.09 1 0.01
1524200	3956 Farr Avenue	0.69 0.52	0.52 12 0.07	0.52 11 0.05	0.52 4 0.05	0.52 2 0.04	0.52 4 0.04
1524201	3970 Farr Avenue	0.45 0.39	0.39 9 0.06	0.39 8 0.04	0.39 3 0.04	0.39 1 0.02	0.39 3 0.03
1524202	3976 Farr Avenue	1.91 1.62	1.62 36 0.22	1.62 33 0.15	1.62 12 0.14	1.62 6 0.13	1.62 13 0.12
1524300	4040 Farr Avenue	18.42 14.13	14.13 313 1.94	14.13 286 1.33	14.13 100 1.20	14.13 53 1.10	14.13 111 1.01
1524400	4102 Michener Road	17.78 16.49	2,700 16.49 365 19.04	700 16.49 334 4.81	16.49 117 1.41	16.49 61 1.27	16.49 130 1.18
1600100	3722 Dominion Road	0.10 0.15	- 0 -	- 0 -	0.15 1 0.01	0.15 1 0.02	0.15 1 0.01
1600200	3728 Dominion Road	0.10 0.15	- 0 -	- 0 -	0.15 1 0.01	0.15 1 0.02	0.15 1 0.01
1600300	3736 Dominion Road	0.09 0.14	- 0 -	- 0 -	0.14 1 0.01	0.14 1 0.02	0.14 1 0.01
1600400	3742 Dominion Road	0.09 0.14	- 0 -	- 0 -	0.14 1 0.01	0.14 1 0.02	0.14 1 0.01
1600500	3748 Dominion Road	0.09 0.14	- 0 -	- 0 -	0.14 1 0.01	0.14 1 0.02	0.14 1 0.01
1600501	3756 Dominion Road	0.09 0.14	- 0 -	- 0 -	0.14 1 0.01	0.14 1 0.02	0.14 1 0.01
1600600	3762 Dominion Road	0.11 0.17	- 0 -	- 0 -	0.17 1 0.01	0.17 1 0.02	0.17 1 0.01
1600700	3768 Dominion Road	0.08 0.12	- 0 -	- 0 -	0.12 1 0.01	1 0.12 0 0.02	0.12 1 0.01
1600800	3774 Dominion Road	0.08 0.12	- 0 -	- 0 -	0.12 1 0.01	1 0.12 0 0.02	0.12 1 0.01
1600900	3780 Dominion Road	0.08 0.12	- 0 -	- 0 -	0.12 1 0.01	1 0.12 0 0.02	0.12 1 0.01
1601000	3796 Dominion Road	0.10 0.15	- 0 -	- 0 -	0.15 1 0.01	1 0.15 1 0.04	0.15 1 0.01
1601100	3800 Dominion Road	0.10 0.15	- 0 -	- 0 -	0.15 1 0.01	0.15 1 0.02	0.15 1 0.01
1601101	3808 Dominion Road	0.10 0.15	- 0 -	- 0 -	0.15 1 0.01	0.15 1 0.02	0.15 1 0.01
1601200	3816 Dominion Road	0.10 0.15	- 0 -	- 0 -	0.15 1 0.01	0.15 1 0.02	0.15 1 0.01
1601300	3822 Dominion Road	0.10 0.15	- 0 -	- 0 -	0.15 1 0.01	0.15 1 0.02	0.15 1 0.01
1601400	3840 Dominion Road	0.20 0.30	- 0 -	- 0 -	0.30 2 0.02	0.30 1 0.02	0.30 2 0.02
1601600	3860 Dominion Road	0.29 0.44	- 0 -	- 0 -	0.44 3 0.04	0.44 2 0.04	0.44 3 0.03
1601700	3768 Summit Avenue	0.07 0.11	- 0 -	- 0 -	0.11 1 0.01	1 0.11 0 0.02	0.11 1 0.01

APPENDIX B - CALCULATION OF ASSESSMENTS FOR FUTURE MAINTENANCE
SOUTH TRIBUTARY
Town of Fort Erie

INTERVAL				REACH 1 0+000 to 1+070			REACH 2 1+070 to 2+500			REACH 3 2+500 to 3+050			REACH 4 3+050 to 3+370			REACH 5 3+370 to 4+100					
1601800	3774 Summit Avenue	0.06	0.09	-	0	-	-	0	-	0.09	1	0.01	1	0.09	0	0.02	0.09	1	0.01		
1601900	3780 Summit Avenue	0.08	0.12	-	0	-	-	0	-	0.12	1	0.01	1	0.12	0	0.02	0.12	1	0.01		
1602000	487 Belleview Boulevard	0.21	0.32	-	0	-	-	0	-	0.32	2	0.02	0.32	1	0.02		0.32	3	0.03		
1602001	3806 Summit Avenue	0.14	0.21	-	0	-	-	0	-	0.21	1	0.01	0.21	1	0.02		0.21	2	0.02		
1602002	3814 Summit Avenue	0.13	0.20	-	0	-	-	0	-	0.20	1	0.01	0.20	1	0.02		0.20	2	0.02		
1602003	3822 Summit Avenue	0.12	0.18	-	0	-	-	0	-	0.18	1	0.01	0.18	1	0.02		0.18	1	0.01		
1602004	3830 Summit Avenue	0.10	0.15	-	0	-	-	0	-	0.15	1	0.01	0.15	1	0.02		0.15	1	0.01		
1602005	3838 Summit Avenue	0.09	0.14	-	0	-	-	0	-	0.14	1	0.01	0.14	1	0.02		0.14	1	0.01		
1602007	3848 Summit Avenue	0.08	0.12	-	0	-	-	0	-	0.12	1	0.01	1	0.12	0	0.02	1	0.12	1	0.02	
1602008	3723 Hazel Street	0.07	0.11	-	0	-	-	0	-	0.11	1	0.01	1	0.11	0	0.02	1	0.11	1	0.02	
1602009	3854 Summit Avenue	0.08	0.12	-	0	-	-	0	-	0.12	1	0.01	1	0.12	0	0.02	1	0.12	1	0.02	
1602010	3733 Hazel Street	0.07	0.11	-	0	-	-	0	-	0.11	1	0.01	1	0.11	0	0.02	1	0.11	1	0.02	
1602011	3860 Summit Avenue	0.08	0.12	-	0	-	-	0	-	0.12	1	0.01	1	0.12	0	0.02	1	0.12	1	0.02	
1602100	3743 Hazel Street	0.08	0.12	-	0	-	-	0	-	0.12	1	0.01	1	0.12	0	0.02	1	0.12	1	0.02	
1602200	3751 Hazel Street	0.08	0.12	-	0	-	-	0	-	0.12	1	0.01	1	0.12	0	0.02	1	0.12	1	0.02	
1602300	3759 Hazel Street	0.10	0.15	-	0	-	-	0	-	0.15	1	0.01	0.15	1	0.02		0.15	1	0.01		
1602400	3769 Hazel Street	0.16	0.24	-	0	-	-	0	-	0.24	2	0.02	0.24	1	0.02		0.24	2	0.02		
1602401	510 Belleview Boulevard	0.14	0.21	-	0	-	-	0	-	0.21	1	0.01	0.21	1	0.02		0.21	2	0.02		
1602500	503 Belleview Boulevard	0.08	0.12	-	0	-	-	0	-	0.12	1	0.01	1	0.12	0	0.02	0.12	1	0.01		
1602501	505 Belleview Boulevard	0.02	0.03	-	0	-	-	0	-	1	0.03	0	0.01	1	0.03	0	0.02	1	0.03	0	0.01
1602502	507 Belleview Boulevard	0.02	0.03	-	0	-	-	0	-	1	0.03	0	0.01	1	0.03	0	0.02	1	0.03	0	0.01
1602503	509-5 Belleview Boulevard	0.02	0.03	-	0	-	-	0	-	1	0.03	0	0.01	1	0.03	0	0.02	1	0.03	0	0.01
1602504	511-4 Belleview Boulevard	0.02	0.03	-	0	-	-	0	-	1	0.03	0	0.01	1	0.03	0	0.02	1	0.03	0	0.01
1602505	513-3 Belleview Boulevard	0.02	0.03	-	0	-	-	0	-	1	0.03	0	0.01	1	0.03	0	0.02	1	0.03	0	0.01
1602506	515-2 Belleview Boulevard	0.02	0.03	-	0	-	-	0	-	1	0.03	0	0.01	1	0.03	0	0.02	1	0.03	0	0.01
1602507	517-1 Belleview Boulevard	0.08	0.12	-	0	-	-	0	-	0.12	1	0.01	1	0.12	0	0.02	0.12	1	0.01		
1602508	Hazel Street	0.17	0.17	-	0	-	-	0	-	0.17	1	0.01	0.17	1	0.02		0.17	1	0.01		
1602600	516 Hazel Street	0.09	0.14	-	0	-	-	0	-	0.14	1	0.01	0.14	1	0.02		0.14	1	0.01		
1602700	514 Hazel Court	0.10	0.15	-	0	-	-	0	-	0.15	1	0.01	0.15	1	0.02		0.15	1	0.01		
1602800	510 Hazel Court	0.16	0.24	-	0	-	-	0	-	0.24	2	0.02	0.24	1	0.02		0.24	2	0.02		
1602900	500 Hazel Court	0.16	0.24	-	0	-	-	0	-	0.24	2	0.02	0.24	1	0.02		0.24	2	0.02		
1603000	511 Hazel Court	0.18	0.27	-	0	-	-	0	-	0.27	2	0.02	0.27	1	0.02		0.27	2	0.02		
1603100	513 Hazel Court	0.10	0.15	-	0	-	-	0	-	0.15	1	0.01	0.15	1	0.02		0.15	1	0.01		
1603200	515 Hazel Street	0.10	0.15	-	0	-	-	0	-	0.15	1	0.01	0.15	1	0.02		0.15	1	0.01		
1603201	3855 Hazel Street	0.07	0.11	-	0	-	-	0	-	0.11	1	0.01	1	0.11	0	0.02	0.11	1	0.01		
1603300	Hazel Court	0.14	0.21	-	0	-	-	0	-	0.21	1	0.01	0.21	1	0.02		0.21	2	0.02		
1603400	3770 Hazel Street	2.58	2.93	-	0	-	-	0	-	2.93	21	0.25	2.93	11	0.23		2.93	23	0.21		
1603500	3804 Hazel Street	0.11	0.17	-	0	-	-	0	-	0.17	1	0.01	0.17	1	0.02		0.17	1	0.01		
1603600	3796 Hazel Street	0.11	0.17	-	0	-	-	0	-	0.17	1	0.01	0.17	1	0.02		0.17	1	0.01		
1603700	3816 Hazel Street	0.12	0.18	-	0	-	-	0	-	0.18	1	0.01	0.18	1	0.02		0.18	1	0.01		
1603800	3820 Hazel Street	0.12	0.18	-	0	-	-	0	-	0.18	1	0.01	0.18	1	0.02		0.18	1	0.01		
1603801	3826 Hazel Street	0.12	0.18	-	0	-	-	0	-	0.18	1	0.01	0.18	1	0.02		0.18	1	0.01		
1603900	3834 Hazel Street	0.12	0.18	-	0	-	-	0	-	0.18	1	0.01	0.18	1	0.02		0.18	1	0.01		
1604000	3842 Hazel Street	0.12	0.18	-	0	-	-	0	-	0.18	1	0.01	0.18	1	0.02		0.18	1	0.01		
1604100	3850 Hazel Street	0.12	0.18	-	0	-	-	0	-	0.18	1	0.01	0.18	1	0.02		0.18	1	0.01		
1604106	3858 Hazel Street	0.07	0.11	-	0	-	-	0	-	0.11	1	0.01	1	0.11	0	0.02	0.11	1	0.01		
1604200	3815 Pearl Street	0.12	0.18	-	0	-	-	0	-	0.18	1	0.01	0.18	1	0.02		0.18	1	0.01		
1604300	3819 Pearl Street	0.12	0.18	-	0	-	-	0	-	0.18	1	0.01	0.18	1	0.02		0.18	1	0.01		
1604400	3825 Pearl Street	0.12	0.18	-	0	-	-	0	-	0.18	1	0.01	0.18	1	0.02		0.18	1	0.01		
1604500	3833 Pearl Street	0.12	0.18	-	0	-	-	0	-	0.18	1	0.01	0.18	1	0.02		0.18	1	0.01		
1604600	3841 Pearl Street	0.12	0.18	-	0	-	-	0	-	0.18	1	0.01	0.18	1	0.02		0.18	1	0.01		
1604700	3849 Pearl Street	0.12	0.18	-	0	-	-	0	-	0.18	1	0.01	0.18	1	0.02		0.18	1	0.01		
1604706	3859 Pearl Street	0.09	0.14	-	0	-	-	0	-	0.14	1	0.01	0.14	1	0.02		0.14	1	0.01		
1604800	3796 Pearl Street	0.12	0.18	-	0	-	-	0	-	0.18	1	0.01	0.18	1	0.02		0.18	1	0.01		
1604900	3804 Pearl Street	0.12	0.18	-	0	-	-	0	-	0.18	1	0.01	0.18	1	0.02		0.18	1	0.01		
1604901	3812 Pearl Street	0.12	0.18	-	0	-	-	0	-	0.18	1	0.01	0.18	1	0.02		0.18	1	0.01		
1605000	3818 Pearl Street	0.12	0.18	-	0	-	-	0	-	0.18	1	0.01	0.18	1	0.02		0.18	1	0.01		
1605100	595 Belleview Boulevard	3.62	3.04	-	0	-	-	0	-	3.04	22	0.27	3.04	11	0.23		3.04	24	0.22		
1605200	3834 Pearl Street	0.23	0.35	-	0	-	-	0	-	0.35	2	0.02	0.35	1	0.02		0.35	3	0.03		
1605300	3842 Pearl Street	0.31	0.47	-	0	-	-	0	-	0.47	3	0.04	0.47	2	0.04		0.47	4	0.04		
1605400	3850 Pearl Street	0.22	0.27	-	0	-	-	0	-	0.27	2	1.23	0.27	1	0.02		0.27	2	0.02		
1605500	3858 Pearl Street	0.22	0.24	-	0	-	-	0	-	0.24	2	1.23	0.24	1	0.02		0.24	2	0.02		
1605600	3667 Nigh Road	0.27	0.52	-	0	-	-	0	-	0.41	3	0.04	0.52	2	0.04		0.52	4	0.04		
1605700	3679 Nigh Road	0.19	0.35	-	0	-	-	0	-	0.29	2	0.02	0.35	1	0.02		0.35	3	0.03		
1605800	3687 Nigh Road	0.19	0.35	-	0	-	-	0	-	0.29	2	0.02	0.35	1	0.02		0.35	3	0.03		
1605900	3695 Nigh Road	0.19	0.35	-	0	-	-	0	-	0.29	2	0.02	0.35	1	0.02		0.35	3	0.03		
1606000	3715 Nigh Road	0.23	0.41	-	0	-	-	0	-	0.35	2	0.02	0.41	2	0.04		0.41	3	0.03		
1606100	3713 Nigh Road	0.23	0.43	-	0	-	-	0	-	0.35	2	0.02	0.43	2	0.04		0.43	3	0.03		
1606101	3725 Nigh Road	0.24	0.42	-	0	-	-	0	-	0.36	3	0.04	0.42	2	0.04		0.42	3	0.03		
1606200	Nigh Road	0.24	0.44	-	0	-	-	0	-	0.36	3	0.04	0.44	2	0.04		0.44	3	0.03		

APPENDIX B - CALCULATION OF ASSESSMENTS FOR FUTURE MAINTENANCE
SOUTH TRIBUTARY
Town of Fort Erie

INTERVAL			REACH 1 0+000 to 1+070	REACH 2 1+070 to 2+500	REACH 3 2+500 to 3+050	REACH 4 3+050 to 3+370	REACH 5 3+370 to 4+100
1606300	3741-3743 Nigh Road	0.29 0.67	- 0 -	- 0 -	0.44 3 0.04	0.67 2 0.04	0.67 5 0.05
1606400	3747 Nigh Road	0.09 0.14	- 0 -	- 0 -	- 0 -	0.14 1 0.02	0.14 1 0.01
1606402	3755 Nigh Road	0.11 0.17	- 0 -	- 0 -	- 0 -	0.17 1 0.02	0.17 1 0.01
1606500	3773 Nigh Road	3.83 3.32	- 0 -	- 0 -	2.87 20 0.24	3.32 12 0.25	3.32 26 0.24
1606600	3783 Nigh Road	0.20 0.31	- 0 -	- 0 -	0.23 2 0.02	0.31 1 0.02	0.31 2 0.02
1606700	3803 Nigh Road	3.07 1.89	- 0 -	- 0 -	2,200 1.87 13 26.66	1.89 7 0.15	1.89 15 0.14
1606800	3777 Nigh Road	0.05 0.08	- 0 -	- 0 -	0.08 1 0.01	1 0.08 0 0.02	0.08 1 0.01
1606900	3827 Nigh Road	0.30 0.34	- 0 -	- 0 -	100 0.34 2 1.23	0.34 1 0.02	0.34 3 0.03
1607000	3835 Nigh Road	0.09 0.14	- 0 -	- 0 -	0.14 1 0.01	0.14 1 0.02	0.14 1 0.01
1607100	3843 Nigh Road	0.42 0.52	- 0 -	- 0 -	100 0.52 4 1.25	0.52 2 0.04	0.52 4 0.04
1607501	529 Ridge Road North	0.16 0.24	- 0 -	- 0 -	0.24 2 0.02	0.24 1 0.02	0.24 2 0.02
1607502	533 Ridge Road North	0.46 0.69	- 0 -	- 0 -	0.69 5 0.06	0.69 3 0.06	0.69 5 0.05
1607503	549 Ridge Road North	0.49 0.74	- 0 -	- 0 -	0.74 5 0.06	0.74 3 0.06	0.74 6 0.05
1607504	553 Ridge Road North	0.41 0.52	- 0 -	- 0 -	0.52 4 0.05	0.52 2 0.04	0.52 4 0.04
1607505	563 Ridge Road North	1.43 1.06	- 0 -	- 0 -	1.06 8 0.10	1.06 4 0.08	1.06 8 0.07
1607506	575 Ridge Road North	0.09 0.13	- 0 -	- 0 -	0.13 1 0.01	1 0.13 0 0.02	0.13 1 0.01
1607507	583 Ridge Road North	0.10 0.10	- 0 -	- 0 -	0.10 1 0.01	1 0.10 0 0.02	0.10 1 0.01
1607508	593 Ridge Road North	0.20 0.30	- 0 -	- 0 -	0.30 2 0.02	0.30 1 0.02	0.30 2 0.02
1607509	603 Ridge Road North	0.22 0.31	- 0 -	- 0 -	0.31 2 0.02	0.31 1 0.02	0.31 2 0.02
1607510	613 Ridge Road North	1.35 0.89	- 0 -	- 0 -	0.89 6 0.07	0.89 3 0.06	0.89 7 0.06
1607511	619 Ridge Road North	0.08 0.12	- 0 -	- 0 -	0.12 1 0.01	1 0.12 0 0.02	0.12 1 0.01
1607512	633 Ridge Road North	0.17 0.25	- 0 -	- 0 -	0.25 2 0.02	0.25 1 0.02	0.25 2 0.02
1607513	651 Ridge Road North	2.87 1.80	- 0 -	- 0 -	1.80 13 0.16	1.80 7 0.15	1.80 14 0.13
1607514	667 Ridge Road North	0.40 0.60	- 0 -	- 0 -	0.60 4 0.05	0.60 2 0.04	0.60 5 0.05
1607515	671 Ridge Road North	0.16 0.24	- 0 -	- 0 -	0.24 2 0.02	0.24 1 0.02	0.24 2 0.02
1607516	677 Ridge Road North	0.18 0.27	- 0 -	- 0 -	0.27 2 0.02	0.27 1 0.02	0.27 2 0.02
1607517	689 Ridge Road North	0.21 0.32	- 0 -	- 0 -	0.32 2 0.02	0.32 1 0.02	0.32 3 0.03
1607518	699 Ridge Road North	0.12 0.18	- 0 -	- 0 -	0.18 1 0.01	0.18 1 0.02	0.18 1 0.01
1607519	707 Ridge Road North	0.14 0.23	- 0 -	- 0 -	0.12 1 0.01	0.23 1 0.02	0.23 2 0.02
1607520	641 Ridge Road North	0.19 0.29	- 0 -	- 0 -	0.29 2 0.02	0.29 1 0.02	0.29 2 0.02
1607521	587 Ridge Road North	0.10 0.12	- 0 -	- 0 -	0.12 1 0.01	1 0.12 0 0.02	0.12 1 0.01
1607600	399 North Mill Street	0.12 0.18	- 0 -	- 0 -	0.18 1 0.01	0.18 1 0.02	0.18 1 0.01
1607602	407 North Mill Street	0.12 0.18	- 0 -	- 0 -	0.18 1 0.01	0.18 1 0.02	0.18 1 0.01
1607700	413 North Mill Street	0.12 0.18	- 0 -	- 0 -	0.18 1 0.01	0.18 1 0.02	0.18 1 0.01
1607800	421 North Mill Street	0.12 0.18	- 0 -	- 0 -	0.18 1 0.01	0.18 1 0.02	0.18 1 0.01
1607900	427 North Mill Street	0.12 0.18	- 0 -	- 0 -	0.18 1 0.01	0.18 1 0.02	0.18 1 0.01
1608000	431-433 North Mill Street	0.08 0.12	- 0 -	- 0 -	0.12 1 0.01	1 0.12 0 0.02	0.12 1 0.01
1608100	437 North Mill Street	0.07 0.11	- 0 -	- 0 -	0.11 1 0.01	1 0.11 0 0.02	0.11 1 0.01
1608200	441 North Mill Street	0.07 0.11	- 0 -	- 0 -	0.11 1 0.01	1 0.11 0 0.02	0.11 1 0.01
1608300	447 North Mill Street	0.11 0.17	- 0 -	- 0 -	0.17 1 0.01	0.17 1 0.02	0.17 1 0.01
1608400	453 North Mill Street	0.11 0.17	- 0 -	- 0 -	0.17 1 0.01	0.17 1 0.02	0.17 1 0.01
1608500	457 North Mill Street	0.11 0.17	- 0 -	- 0 -	0.17 1 0.01	0.17 1 0.02	0.17 1 0.01
1608600	463 North Mill Street	0.11 0.17	- 0 -	- 0 -	0.17 1 0.01	0.17 1 0.02	0.17 1 0.01
1608700	473 North Mill Street	0.11 0.17	- 0 -	- 0 -	0.17 1 0.01	0.17 1 0.02	0.17 1 0.01
1608800	479 North Mill Street	0.11 0.17	- 0 -	- 0 -	0.17 1 0.01	0.17 1 0.02	0.17 1 0.01
1608900	485 North Mill Street	0.11 0.17	- 0 -	- 0 -	0.17 1 0.01	0.17 1 0.02	0.17 1 0.01
1609000	491 North Mill Street	0.10 0.15	- 0 -	- 0 -	0.15 1 0.01	0.15 1 0.02	0.15 1 0.01
1609100	499 North Mill Street	0.12 0.18	- 0 -	- 0 -	0.18 1 0.01	0.18 1 0.02	0.18 1 0.01
1609200	505 North Mill Street	0.12 0.18	- 0 -	- 0 -	0.18 1 0.01	0.18 1 0.02	0.18 1 0.01
1609400	400 Glenwood Drive	0.10 0.15	- 0 -	- 0 -	0.15 1 0.01	0.15 1 0.02	0.15 1 0.01
1609500	410 Glenwood Drive	0.08 0.12	- 0 -	- 0 -	0.12 1 0.01	1 0.12 0 0.02	0.12 1 0.01
1609600	420 Glenwood Drive	0.08 0.12	- 0 -	- 0 -	0.12 1 0.01	1 0.12 0 0.02	0.12 1 0.01
1609601	428 Glenwood Drive	0.08 0.12	- 0 -	- 0 -	0.12 1 0.01	1 0.12 0 0.02	0.12 1 0.01
1609700	434 Glenwood Drive	0.08 0.12	- 0 -	- 0 -	0.12 1 0.01	1 0.12 0 0.02	0.12 1 0.01
1609800	Glenwood Drive	0.01 0.06	- 0 -	- 0 -	1 0.06 0 0.01	1 0.06 0 0.02	1 0.06 0 0.01
1609900	442 Glenwood Drive	0.11 0.02	- 0 -	- 0 -	1 0.02 0 0.01	1 0.02 0 0.02	1 0.02 0 0.01
1610000	460 Glenwood Drive	0.14 0.21	- 0 -	- 0 -	0.21 1 0.01	0.21 1 0.02	0.21 2 0.02
1610100	470 Glenwood Drive	0.10 0.15	- 0 -	- 0 -	0.15 1 0.01	0.15 1 0.02	0.15 1 0.01
1610200	480 Glenwood Drive	0.08 0.12	- 0 -	- 0 -	0.12 1 0.01	1 0.12 0 0.02	0.12 1 0.01
1610300	484 Glenwood Drive	0.08 0.12	- 0 -	- 0 -	0.12 1 0.01	1 0.12 0 0.02	0.12 1 0.01
1610400	494 Glenwood Drive	0.22 0.33	- 0 -	- 0 -	0.33 2 0.02	0.33 1 0.02	0.33 3 0.03
1610500	401 Glenwood Drive	0.09 0.14	- 0 -	- 0 -	0.14 1 0.01	0.14 1 0.02	0.14 1 0.01
1610600	409 Glenwood Drive	0.08 0.12	- 0 -	- 0 -	0.12 1 0.01	1 0.12 0 0.02	0.12 1 0.01
1610700	417 Glenwood Drive	0.08 0.12	- 0 -	- 0 -	0.12 1 0.01	1 0.12 0 0.02	0.12 1 0.01
1610800	427 Glenwood Drive	0.08 0.12	- 0 -	- 0 -	0.12 1 0.01	1 0.12 0 0.02	0.12 1 0.01
1610900	433 Glenwood Drive	0.09 0.14	- 0 -	- 0 -	0.14 1 0.01	0.14 1 0.02	0.14 1 0.01
1611000	443 Glenwood Drive	0.09 0.14	- 0 -	- 0 -	0.14 1 0.01	0.14 1 0.02	0.14 1 0.01
1611100	455 Glenwood Drive	0.08 0.12	- 0 -	- 0 -	0.12 1 0.01	1 0.12 0 0.02	0.12 1 0.01
1611200	459 Glenwood Drive	0.08 0.12	- 0 -	- 0 -	0.12 1 0.01	1 0.12 0 0.02	0.12 1 0.01
1611300	469 Glenwood Drive	0.09 0.14	- 0 -	- 0 -	0.14 1 0.01	0.14 1 0.02	0.14 1 0.01

APPENDIX B - CALCULATION OF ASSESSMENTS FOR FUTURE MAINTENANCE
SOUTH TRIBUTARY
Town of Fort Erie

INTERVAL			REACH 1 0+000 to 1+070	REACH 2 1+070 to 2+500	REACH 3 2+500 to 3+050	REACH 4 3+050 to 3+370	REACH 5 3+370 to 4+100
1611400	485 Glenwood Drive	0.12 0.18	- 0 -	- 0 -	0.18 1 0.01	0.18 1 0.02	0.18 1 0.01
1611500	493 Glenwood Drive	0.20 0.30	- 0 -	- 0 -	0.30 2 0.02	0.30 1 0.02	0.30 2 0.02
1611600	396 Bellevue Boulevard	0.08 0.12	- 0 -	- 0 -	0.12 1 0.01	1 0.12 0 0.02	0.12 1 0.01
1611700	402 Bellevue Boulevard	0.10 0.15	- 0 -	- 0 -	0.15 1 0.01	0.15 1 0.02	0.15 1 0.01
1611800	408 Bellevue Boulevard	0.10 0.15	- 0 -	- 0 -	0.15 1 0.01	0.15 1 0.02	0.15 1 0.01
1611900	416 Bellevue Boulevard	0.10 0.15	- 0 -	- 0 -	0.15 1 0.01	0.15 1 0.02	0.15 1 0.01
1612000	420 Bellevue Boulevard	0.10 0.15	- 0 -	- 0 -	0.15 1 0.01	0.15 1 0.02	0.15 1 0.01
1612100	426 Bellevue Boulevard	0.10 0.15	- 0 -	- 0 -	0.15 1 0.01	0.15 1 0.02	0.15 1 0.01
1612200	432 Bellevue Boulevard	0.15 0.23	- 0 -	- 0 -	0.23 2 0.02	0.23 1 0.02	0.23 2 0.02
1612300	442 Bellevue Boulevard	0.15 0.23	- 0 -	- 0 -	0.23 2 0.02	0.23 1 0.02	0.23 2 0.02
1612400	452 Bellevue Boulevard	0.10 0.15	- 0 -	- 0 -	0.15 1 0.01	0.15 1 0.02	0.15 1 0.01
1612500	458 Bellevue Boulevard	0.10 0.15	- 0 -	- 0 -	0.15 1 0.01	0.15 1 0.02	0.15 1 0.01
1612600	466 Bellevue Boulevard	0.08 0.12	- 0 -	- 0 -	0.12 1 0.01	1 0.12 0 0.02	0.12 1 0.01
1612700	3775 Summit Avenue	0.06 0.09	- 0 -	- 0 -	0.09 1 0.01	1 0.09 0 0.02	0.09 1 0.01
1612800	3767 Summit Avenue	0.06 0.09	- 0 -	- 0 -	0.09 1 0.01	1 0.09 0 0.02	0.09 1 0.01
1612900	500 Bellevue Boulevard	0.24 0.36	- 0 -	- 0 -	0.36 3 0.04	0.36 1 0.02	0.36 3 0.03
1613001	395 Bellevue Boulevard	0.09 0.14	- 0 -	- 0 -	0.14 1 0.01	0.14 1 0.02	0.14 1 0.01
1613100	403 Bellevue Boulevard	0.10 0.15	- 0 -	- 0 -	0.15 1 0.01	0.15 1 0.02	0.15 1 0.01
1613200	407 Bellevue Boulevard	0.10 0.15	- 0 -	- 0 -	0.15 1 0.01	0.15 1 0.02	0.15 1 0.01
1613300	413 Bellevue Boulevard	0.10 0.15	- 0 -	- 0 -	0.15 1 0.01	0.15 1 0.02	0.15 1 0.01
1613400	421 Bellevue Boulevard	0.10 0.15	- 0 -	- 0 -	0.15 1 0.01	0.15 1 0.02	0.15 1 0.01
1613500	427 Bellevue Boulevard	0.10 0.15	- 0 -	- 0 -	0.15 1 0.01	0.15 1 0.02	0.15 1 0.01
1613600	433 Bellevue Boulevard	0.10 0.15	- 0 -	- 0 -	0.15 1 0.01	0.15 1 0.02	0.15 1 0.01
1613700	439 Bellevue Boulevard	0.12 0.18	- 0 -	- 0 -	0.18 1 0.01	0.18 1 0.02	0.18 1 0.01
1613800	449 Bellevue Boulevard	0.12 0.18	- 0 -	- 0 -	0.18 1 0.01	0.18 1 0.02	0.18 1 0.01
1613900	455 Bellevue Boulevard	0.12 0.18	- 0 -	- 0 -	0.18 1 0.01	0.18 1 0.02	0.18 1 0.01
1614000	461 Bellevue Boulevard	0.12 0.18	- 0 -	- 0 -	0.18 1 0.01	0.18 1 0.02	0.18 1 0.01
1614100	469 Bellevue Boulevard	0.10 0.15	- 0 -	- 0 -	0.15 1 0.01	0.15 1 0.02	0.15 1 0.01
1614200	545 Bellevue Boulevard	0.11 0.17	- 0 -	- 0 -	0.17 1 0.01	0.17 1 0.02	0.17 1 0.01
1614300	551 Bellevue Boulevard	0.11 0.17	- 0 -	- 0 -	0.17 1 0.01	0.17 1 0.02	0.17 1 0.01
1614400	559 Bellevue Boulevard	0.11 0.17	- 0 -	- 0 -	0.17 1 0.01	0.17 1 0.02	0.17 1 0.01
1614500	400 Belleair Boulevard	0.09 0.14	- 0 -	- 0 -	0.14 1 0.01	0.14 1 0.02	0.14 1 0.01
1614501	406 Belleair Boulevard	0.10 0.15	- 0 -	- 0 -	0.15 1 0.01	0.15 1 0.02	0.15 1 0.01
1614502	412 Belleair Boulevard	0.10 0.15	- 0 -	- 0 -	0.15 1 0.01	0.15 1 0.02	0.15 1 0.01
1614503	418 Belleair Boulevard	0.10 0.15	- 0 -	- 0 -	0.15 1 0.01	0.15 1 0.02	0.15 1 0.01
1614600	424 Belleair Boulevard	0.10 0.15	- 0 -	- 0 -	0.15 1 0.01	0.15 1 0.02	0.15 1 0.01
1614601	430 Belleair Boulevard	0.10 0.15	- 0 -	- 0 -	0.15 1 0.01	0.15 1 0.02	0.15 1 0.01
1614602	436 Belleair Boulevard	0.10 0.15	- 0 -	- 0 -	0.15 1 0.01	0.15 1 0.02	0.15 1 0.01
1614603	442 Belleair Boulevard	0.10 0.15	- 0 -	- 0 -	0.15 1 0.01	0.15 1 0.02	0.15 1 0.01
1614604	448 Belleair Boulevard	0.10 0.15	- 0 -	- 0 -	0.15 1 0.01	0.15 1 0.02	0.15 1 0.01
1614700	454 Belleair Boulevard	0.10 0.15	- 0 -	- 0 -	0.15 1 0.01	0.15 1 0.02	0.15 1 0.01
1614701	460 Belleair Boulevard	0.10 0.15	- 0 -	- 0 -	0.15 1 0.01	0.15 1 0.02	0.15 1 0.01
1614702	466 Belleair Boulevard	0.10 0.15	- 0 -	- 0 -	0.15 1 0.01	0.15 1 0.02	0.15 1 0.01
1614703	472 Belleair Boulevard	0.10 0.15	- 0 -	- 0 -	0.15 1 0.01	0.15 1 0.02	0.15 1 0.01
1614800	401 Belleair Boulevard	0.10 0.15	- 0 -	- 0 -	0.15 1 0.01	0.15 1 0.02	0.15 1 0.01
1614801	407 Belleair Boulevard	0.10 0.15	- 0 -	- 0 -	0.15 1 0.01	0.15 1 0.02	0.15 1 0.01
1614802	413 Belleair Boulevard	0.10 0.15	- 0 -	- 0 -	0.15 1 0.01	0.15 1 0.02	0.15 1 0.01
1614803	419 Belleair Boulevard	0.10 0.15	- 0 -	- 0 -	0.15 1 0.01	0.15 1 0.02	0.15 1 0.01
1614900	425 Belleair Boulevard	0.10 0.15	- 0 -	- 0 -	0.15 1 0.01	0.15 1 0.02	0.15 1 0.01
1614901	431 Belleair Boulevard	0.10 0.15	- 0 -	- 0 -	0.15 1 0.01	0.15 1 0.02	0.15 1 0.01
1614902	437 Belleair Boulevard	0.10 0.15	- 0 -	- 0 -	0.15 1 0.01	0.15 1 0.02	0.15 1 0.01
1614903	443 Belleair Boulevard	0.10 0.15	- 0 -	- 0 -	0.15 1 0.01	0.15 1 0.02	0.15 1 0.01
1614904	449 Belleair Boulevard	0.10 0.15	- 0 -	- 0 -	0.15 1 0.01	0.15 1 0.02	0.15 1 0.01
1615000	455 Belleair Boulevard	0.10 0.15	- 0 -	- 0 -	0.15 1 0.01	0.15 1 0.02	0.15 1 0.01
1615001	461 Belleair Boulevard	0.10 0.15	- 0 -	- 0 -	0.15 1 0.01	0.15 1 0.02	0.15 1 0.01
1615002	467 Belleair Boulevard	0.10 0.15	- 0 -	- 0 -	0.15 1 0.01	0.15 1 0.02	0.15 1 0.01
1615003	473 Belleair Boulevard	0.10 0.15	- 0 -	- 0 -	0.15 1 0.01	0.15 1 0.02	0.15 1 0.01
1615100	398 Gorham Road	0.11 0.17	- 0 -	- 0 -	0.17 1 0.01	0.17 1 0.02	0.17 1 0.01
1615101	404 Gorham Road	0.10 0.15	- 0 -	- 0 -	0.15 1 0.01	0.15 1 0.02	0.15 1 0.01
1615200	410 Gorham Road	0.15 0.23	- 0 -	- 0 -	0.23 2 0.02	0.23 1 0.02	0.23 2 0.02
1615202	422 Gorham Road	0.12 0.18	- 0 -	- 0 -	0.18 1 0.01	0.18 1 0.02	0.18 1 0.01
1615300	430 Gorham Road	0.12 0.18	- 0 -	- 0 -	0.18 1 0.01	0.18 1 0.02	0.18 1 0.01
1615301	436 Gorham Road	0.10 0.15	- 0 -	- 0 -	0.15 1 0.01	0.15 1 0.02	0.15 1 0.01
1615400	440 Gorham Road	0.10 0.15	- 0 -	- 0 -	0.15 1 0.01	0.15 1 0.02	0.15 1 0.01
1615500	446 Gorham Road	0.10 0.15	- 0 -	- 0 -	0.15 1 0.01	0.15 1 0.02	0.15 1 0.01
1615600	452 Gorham Road	0.10 0.15	- 0 -	- 0 -	0.15 1 0.01	0.15 1 0.02	0.15 1 0.01
1615700	460 Gorham Road	0.10 0.15	- 0 -	- 0 -	0.15 1 0.01	0.15 1 0.02	0.15 1 0.01
1615800	464 Gorham Road	0.10 0.15	- 0 -	- 0 -	0.15 1 0.01	0.15 1 0.02	0.15 1 0.01
1615900	472 Gorham Road	0.10 0.15	- 0 -	- 0 -	0.15 1 0.01	0.15 1 0.02	0.15 1 0.01
1616000	482 Gorham Road	0.08 0.12	- 0 -	- 0 -	0.12 1 0.01	1 0.12 0 0.02	0.12 1 0.01

APPENDIX B - CALCULATION OF ASSESSMENTS FOR FUTURE MAINTENANCE
SOUTH TRIBUTARY
Town of Fort Erie

INTERVAL			REACH 1 0+000 to 1+070	REACH 2 1+070 to 2+500	REACH 3 2+500 to 3+050	REACH 4 3+050 to 3+370	REACH 5 3+370 to 4+100
1616100	498 Gorham Road	0.21 0.32	- 0 -	- 0 -	0.32 2 0.02	0.32 1 0.02	0.32 3 0.03
1616200	508 Gorham Road	0.13 0.20	- 0 -	- 0 -	0.20 1 0.01	0.20 1 0.02	0.20 2 0.02
1616300	3861 Hazel Street	0.09 0.14	- 0 -	- 0 -	0.14 1 0.01	0.14 1 0.02	0.14 1 0.01
1616400	3864 Hazel Street	0.06 0.09	- 0 -	- 0 -	0.09 1 0.01	1 0.09 0 0.02	0.09 1 0.01
1616500	Gorham Road	0.13 0.20	- 0 -	- 0 -	0.20 1 0.01	0.20 1 0.02	0.20 2 0.02
1616600	550 Gorham Road	0.09 0.14	- 0 -	- 0 -	0.14 1 0.01	0.14 1 0.02	0.14 1 0.01
1616700	3865 Pearl Street	0.09 0.14	- 0 -	- 0 -	0.14 1 0.01	0.14 1 0.02	0.14 1 0.01
1616800	3862 Pearl Street	0.25 0.27	- 0 -	- 0 -	200 0.27 2 2.43	0.27 1 0.02	0.27 2 0.02
1616802	3866 Pearl Street	0.06 0.09	- 0 -	- 0 -	0.09 1 0.01	1 0.09 0 0.02	0.09 1 0.01
1616900	Gorham Road	0.11 0.10	- 0 -	- 0 -	0.10 1 0.01	1 0.10 0 0.02	0.10 1 0.01
1617000	614 Gorham Road	0.12 0.19	- 0 -	- 0 -	0.19 1 0.01	0.19 1 0.02	0.19 1 0.01
1617100	624 Gorham Road	0.14 0.21	- 0 -	- 0 -	0.21 1 0.01	0.21 1 0.02	0.21 2 0.02
1617200	634 Gorham Road	0.22 0.29	- 0 -	- 0 -	0.29 2 0.02	0.29 1 0.02	0.29 2 0.02
1617300	644 Gorham Road	0.31 0.38	- 0 -	- 0 -	200 0.38 3 2.45	0.38 1 0.02	0.38 3 0.03
1617400	654 Gorham Road	0.38 0.40	- 0 -	- 0 -	0 0.40 3 0.04	0.40 1 0.02	0.40 3 0.03
1617500	664 Gorham Road	0.17 0.26	- 0 -	- 0 -	0.26 2 0.02	0.26 1 0.02	0.26 2 0.02
1617590	674 Gorham Road	0.13 0.20	- 0 -	- 0 -	0.20 1 0.01	0.20 1 0.02	0.20 2 0.02
1617600	3855 Nigh Road	0.32 0.48	- 0 -	- 0 -	0.48 3 0.04	0.48 2 0.04	0.48 4 0.04
1617700	359 Gorham Road	0.28 0.42	- 0 -	0.42 8 0.04	0.42 3 0.04	0.42 2 0.04	0.42 3 0.03
1617800	369 Gorham Road	0.18 0.27	- 0 -	0.27 5 0.02	0.27 2 0.02	0.27 1 0.02	0.27 2 0.02
1617900	379 Gorham Road	1.53 1.47	- 0 -	1.47 30 0.14	1.47 10 0.12	1.47 5 0.10	1.47 12 0.11
1618000	389 Gorham Road	0.57 0.92	- 0 -	0.92 19 0.09	0.92 7 0.08	0.92 3 0.06	0.92 7 0.06
1618100	399 Gorham Road	0.46 0.57	- 0 -	0.57 12 0.06	0.57 4 0.05	0.57 2 0.04	0.57 4 0.04
1618101	409 Gorham Road	0.68 0.70	- 0 -	0.70 14 0.07	0.70 5 0.06	0.70 3 0.06	0.70 6 0.05
1618200	425 Gorham Road	0.80 0.64	- 0 -	0.64 13 0.06	0.64 5 0.06	0.64 2 0.04	0.64 5 0.05
1618300	435 Gorham Road	0.57 0.86	- 0 -	0.86 17 0.08	0.86 6 0.07	0.86 3 0.06	0.86 7 0.06
1618400	455 Gorham Road	1.14 1.71	- 0 -	1.71 35 0.16	1.71 12 0.14	1.71 6 0.13	1.71 13 0.12
1618500	467 Gorham Road	0.16 0.24	- 0 -	0.24 5 0.02	0.24 2 0.02	0.24 1 0.02	0.24 2 0.02
1618700	487 Gorham Road	0.20 0.30	- 0 -	0.30 6 0.03	0.30 2 0.02	0.30 1 0.02	0.30 2 0.02
1618800	3975 Nigh Road	23.51 17.11	- 0 -	2,800 16.72 338 14.60	16.72 119 1.43	17.11 64 1.33	17.11 135 1.23
1618801	645 Gorham Road	1.18 1.35	- 0 -	1.18 24 0.11	1.18 8 0.10	1.35 5 0.10	1.35 11 0.10
1618802	665 Gorham Road	1.19 14.79	- 0 -	0.17 3 0.01	13.17 94 1.13	14.79 55 1.15	14.79 116 1.05
1618900	3933 Nigh Road	0.19 0.29	- 0 -	- 0 -	- 0 -	0.29 1 0.02	0.29 2 0.02
1619000	3923 Nigh Road	0.19 0.29	- 0 -	- 0 -	- 0 -	0.29 1 0.02	0.29 2 0.02
1619100	3947 Nigh Road	0.14 0.21	- 0 -	- 0 -	- 0 -	0.21 1 0.02	0.21 2 0.02
1619200	3955 Nigh Road	0.14 0.21	- 0 -	- 0 -	- 0 -	0.21 1 0.02	0.21 2 0.02
1619400	Nigh Road	0.07 0.07	- 0 -	- 0 -	- 0 -	1 0.07 0 0.02	0.07 1 0.01
1619700	3983 Nigh Road	0.10 0.16	- 0 -	0.01 0 -	0.01 0 -	0.16 1 0.02	0.16 1 0.01
1619800	4001 Nigh Road	0.70 1.08	- 0 -	0.74 15 0.07	0.74 5 0.06	0.97 4 0.08	1.08 8 0.07
1619900	3880 Christina Court	0.07 0.11	- 0 -	0.11 2 0.01	0.11 1 0.01	1 0.11 0 0.02	0.11 1 0.01
1619902	3886 Christina Court	0.07 0.11	- 0 -	0.11 2 0.01	0.11 1 0.01	1 0.11 0 0.02	0.11 1 0.01
1619904	3892 Christina Court	0.07 0.11	- 0 -	0.11 2 0.01	0.11 1 0.01	1 0.11 0 0.02	0.11 1 0.01
1619906	3898 Christina Court	0.07 0.11	- 0 -	0.11 2 0.01	0.11 1 0.01	1 0.11 0 0.02	0.11 1 0.01
1619908	3904 Christina Court	0.08 0.12	- 0 -	0.12 2 0.01	0.12 1 0.01	1 0.12 0 0.02	0.12 1 0.01
1619910	3910 Christina Court	0.14 0.21	- 0 -	0.21 4 0.02	0.21 1 0.01	0.21 1 0.02	0.21 2 0.02
1619912	3916 Christina Court	0.08 0.12	- 0 -	0.12 2 0.01	0.12 1 0.01	1 0.12 0 0.02	0.12 1 0.01
1619914	3922 Christina Court	0.06 0.09	- 0 -	0.09 2 0.01	0.09 1 0.01	1 0.09 0 0.02	0.09 1 0.01
1619916	3928 Christina Court	0.08 0.12	- 0 -	0.12 2 0.01	0.12 1 0.01	1 0.12 0 0.02	0.12 1 0.01
1619918	3934 Christina Court	0.20 0.30	- 0 -	0.30 6 0.03	0.30 2 0.02	0.30 1 0.02	0.30 2 0.02
1619920	3940 Christina Court	0.13 0.20	- 0 -	0.20 4 0.02	0.20 1 0.01	0.20 1 0.02	0.20 2 0.02
1619922	3933 Christina Court	0.10 0.15	- 0 -	0.15 3 0.01	0.15 1 0.01	0.15 1 0.02	0.15 1 0.01
1619924	3927 Christina Court	0.07 0.11	- 0 -	0.11 2 0.01	0.11 1 0.01	1 0.11 0 0.02	0.11 1 0.01
1619926	3921 Christina Court	0.09 0.14	- 0 -	0.14 3 0.01	0.14 1 0.01	0.14 1 0.02	0.14 1 0.01
1619928	3887 Christina Court	0.11 0.17	- 0 -	0.17 3 0.01	0.17 1 0.01	0.17 1 0.02	0.17 1 0.01
1619930	3881 Christina Court	0.10 0.15	- 0 -	0.15 3 0.01	0.15 1 0.01	0.15 1 0.02	0.15 1 0.01
1619932	561 Gorham Road	0.08 0.12	- 0 -	0.12 2 0.01	0.12 1 0.01	1 0.12 0 0.02	0.12 1 0.01
1619934	555 Gorham Road	0.07 0.11	- 0 -	0.11 2 0.01	0.11 1 0.01	1 0.11 0 0.02	0.11 1 0.01
1619936	549 Gorham Road	0.07 0.11	- 0 -	0.11 2 0.01	0.11 1 0.01	1 0.11 0 0.02	0.11 1 0.01
1619938	543 Gorham Road	0.07 0.11	- 0 -	0.11 2 0.01	0.11 1 0.01	1 0.11 0 0.02	0.11 1 0.01
1619940	3880 Hazel Street	0.07 0.11	- 0 -	0.11 2 0.01	0.11 1 0.01	1 0.11 0 0.02	0.11 1 0.01
1619942	3886 Hazel Street	0.07 0.11	- 0 -	0.11 2 0.01	0.11 1 0.01	1 0.11 0 0.02	0.11 1 0.01
1619944	530 Carrie Avenue	0.08 0.12	- 0 -	0.12 2 0.01	0.12 1 0.01	1 0.12 0 0.02	0.12 1 0.01
1619946	536 Carrie Avenue	0.08 0.12	- 0 -	0.12 2 0.01	0.12 1 0.01	1 0.12 0 0.02	0.12 1 0.01
1619948	542 Carrie Avenue	0.14 0.21	- 0 -	0.21 4 0.02	0.21 1 0.01	0.21 1 0.02	0.21 2 0.02
1619950	547 Carrie Avenue	0.09 0.14	- 0 -	0.14 3 0.01	0.14 1 0.01	0.14 1 0.02	0.14 1 0.01
1619952	541 Carrie Avenue	0.09 0.14	- 0 -	0.14 3 0.01	0.14 1 0.01	0.14 1 0.02	0.14 1 0.01
1619954	535 Carrie Avenue	0.06 0.09	- 0 -	0.09 2 0.01	0.09 1 0.01	0.09 0 -	0.09 1 0.01
1619956	529 Carrie Avenue	0.07 0.11	- 0 -	0.11 2 0.01	0.11 1 0.01	0.11 0 -	0.11 1 0.01
1619958	523 Carrie Avenue	0.07 0.11	- 0 -	0.11 2 0.01	0.11 1 0.01	0.11 0 -	0.11 1 0.01
1619960	517 Carrie Avenue	0.07 0.11	- 0 -	0.11 2 0.01	0.11 1 0.01	0.11 0 -	0.11 1 0.01

APPENDIX B - CALCULATION OF ASSESSMENTS FOR FUTURE MAINTENANCE
SOUTH TRIBUTARY
Town of Fort Erie

INTERVAL			REACH 1 0+000 to 1+070	REACH 2 1+070 to 2+500	REACH 3 2+500 to 3+050	REACH 4 3+050 to 3+370	REACH 5 3+370 to 4+100
1619962	511 Carrie Avenue	0.07 0.11	- 0 -	0.11 2 0.01	0.11 1 0.01	0.11 0 -	0.11 1 0.01
1619964	507 Carrie Avenue	0.07 0.11	- 0 -	0.11 2 0.01	0.11 1 0.01	0.11 0 -	0.11 1 0.01
1619966	501 Carrie Avenue	0.07 0.11	- 0 -	0.11 2 0.01	0.11 1 0.01	0.11 0 -	0.11 1 0.01
1619968	495 Carrie Avenue	0.07 0.11	- 0 -	0.11 2 0.01	0.11 1 0.01	0.11 0 -	0.11 1 0.01
1619970	489 Carrie Avenue	0.07 0.11	- 0 -	0.11 2 0.01	0.11 1 0.01	0.11 0 -	0.11 1 0.01
1619972	483 Carrie Avenue	0.07 0.11	- 0 -	0.11 2 0.01	0.11 1 0.01	0.11 0 -	0.11 1 0.01
1619974	477 Carrie Avenue	0.07 0.11	- 0 -	0.11 2 0.01	0.11 1 0.01	0.11 0 -	0.11 1 0.01
1619976	471 Carrie Avenue	0.07 0.11	- 0 -	0.11 2 0.01	0.11 1 0.01	0.11 0 -	0.11 1 0.01
1619978	465 Carrie Avenue	0.07 0.11	- 0 -	0.11 2 0.01	0.11 1 0.01	0.11 0 -	0.11 1 0.01
1619980	466 Carrie Avenue	0.07 0.11	- 0 -	0.11 2 0.01	0.11 1 0.01	0.11 0 -	0.11 1 0.01
1619982	472 Carrie Avenue	0.07 0.11	- 0 -	0.11 2 0.01	0.11 1 0.01	0.11 0 -	0.11 1 0.01
1619984	486 Carrie Avenue	0.08 0.12	- 0 -	0.12 2 0.01	0.12 1 0.01	0.12 0 -	0.12 1 0.01
1619986	490 Carrie Avenue	0.07 0.11	- 0 -	0.11 2 0.01	0.11 1 0.01	0.11 0 -	0.11 1 0.01
1619988	496 Carrie Avenue	0.07 0.11	- 0 -	0.11 2 0.01	0.11 1 0.01	0.11 0 -	0.11 1 0.01
1619990	502 Carrie Avenue	0.07 0.11	- 0 -	0.11 2 0.01	0.11 1 0.01	0.11 0 -	0.11 1 0.01
1619992	508 Carrie Avenue	0.07 0.11	- 0 -	0.11 2 0.01	0.11 1 0.01	0.11 0 -	0.11 1 0.01
1619994	3899 Hazel Street	0.07 0.11	- 0 -	0.11 2 0.01	0.11 1 0.01	0.11 0 -	0.11 1 0.01
1619996	3893 Hazel Street	0.06 0.09	- 0 -	0.09 2 0.01	0.09 1 0.01	0.09 0 -	0.09 1 0.01
1619998	3887 Hazel Street	0.06 0.09	- 0 -	0.09 2 0.01	0.09 1 0.01	0.09 0 -	0.09 1 0.01
1620000	3881 Hazel Street	0.07 0.11	- 0 -	0.11 2 0.01	0.11 1 0.01	0.11 0 -	0.11 1 0.01
1620002	507 Gorham Road	0.09 0.14	- 0 -	0.14 3 0.01	0.14 1 0.01	0.14 1 0.02	0.14 1 0.01
1620004	501 Gorham Road	0.09 0.14	- 0 -	0.14 3 0.01	0.14 1 0.01	0.14 1 0.02	0.14 1 0.01
1620006	Carrie Avenue	0.27 0.27	- 0 -	0.27 5 0.02	0.27 2 0.02	0.27 1 0.02	0.27 2 0.02
1620050	Gorham Road	0.38 0.38	- 0 -	0.38 8 0.04	0.38 3 0.04	0.38 1 0.02	0.38 3 0.03
1620100	Gorham Road	0.93 0.93	- 0 -	900 0.93 19 4.27	0.93 7 0.08	0.93 3 0.06	0.93 7 0.06
1620200	497 Gorham Road	0.04 0.06	- 0 -	1 0.06 1 0.01	1 0.06 0 0.01	1 0.06 1 0.04	1 0.06 0 0.01
1755500	4269 Michener Road	2.76 2.76	2.76 61 0.38	2.76 56 0.26	2.76 20 0.24	2.76 10 0.21	2.76 22 0.20
1755600	Schooley Road	8.27 8.27	8.27 183 1.14	8.27 167 0.78	8.27 59 0.71	8.27 31 0.65	8.27 65 0.59
1755700	4337 Michener Road	8.16 8.16	8.16 181 1.12	8.16 165 0.77	8.16 58 0.70	8.16 30 0.63	8.16 64 0.58
1755800	4471 Michener Road	3.85 3.85	3.85 85 0.53	3.85 78 0.36	3.85 27 0.33	3.85 14 0.29	3.85 30 0.27
1755900	4495 Michener Road	2.51 1.35	1.35 30 0.19	1.35 27 0.13	1.35 10 0.12	1.35 5 0.10	1.35 11 0.10
1826400	172 Cherry Hill Boulevard North	38.63 38.50	4,900 38.50 853 35.73	38.50 779 3.62	38.50 273 3.29	38.50 143 2.98	38.50 303 2.75
1826500	179 Cherry Hill Boulevard North	21.82 23.67	23.67 525 3.26	23.67 479 2.23	23.67 168 2.02	23.67 88 1.83	23.67 186 1.69
1826501	Michener Road	15.71 14.53	14.53 322 2.00	14.53 294 1.37	14.53 103 1.24	14.53 54 1.13	14.53 114 1.04
1826510	4480 Michener Road	12.79 20.50	20.50 454 2.82	20.50 415 1.93	20.50 146 1.76	20.50 76 1.58	20.50 161 1.46
1826600	4548 Michener Road	3.91 6.50	6.50 144 0.89	6.50 131 0.61	6.50 46 0.55	6.50 24 0.50	6.50 51 0.46
1826700	4640 Michener Road	0.33 2.00	2.00 44 0.27	2.00 40 0.19	2.00 14 0.17	2.00 7 0.15	2.00 16 0.15
1831400	4019 Nigh Road	22.42 17.40	- 0 -	3,000 17.21 348 15.57	17.21 122 1.47	17.21 64 1.33	17.40 137 1.25
1831500	4129 Nigh Road	19.47 17.14	- 0 -	2,000 17.14 347 10.92	17.14 122 1.47	17.14 64 1.33	17.14 135 1.23
1831600	Nigh Road	12.88 10.17	- 0 -	10.17 206 0.96	10.17 72 0.87	10.17 38 0.79	10.17 80 0.73
1831700	Nigh Road	10.94 10.51	- 0 -	10.51 213 0.99	10.51 75 0.90	10.51 39 0.81	10.51 83 0.75
1831800	Nigh Road	21.25 21.25	- 0 -	21.25 430 2.00	21.25 151 1.82	21.25 79 1.65	21.25 167 1.52
1831900	4295 Nigh Road	0.28 0.38	- 0 -	0.38 8 0.04	0.38 3 0.04	0.38 1 0.02	0.38 3 0.03
1832000	4309 Nigh Road	0.31 0.45	- 0 -	0.45 9 0.04	0.45 3 0.04	0.45 2 0.04	0.45 4 0.04
1832100	4327 Nigh Road	9.95 8.35	- 0 -	8.35 169 0.79	8.35 59 0.71	8.35 31 0.65	8.35 66 0.60
1832300	4351 Nigh Road	0.35 0.53	- 0 -	0.53 11 0.05	0.53 4 0.05	0.53 2 0.04	0.53 4 0.04
1832400	4379 Nigh Road	2.53 3.03	- 0 -	3.03 61 0.28	3.03 22 0.27	3.03 11 0.23	3.03 24 0.22
1832600	Cherry Hill Boulevard North	0.87 0.87	- 0 -	0.87 18 0.08	0.87 6 0.07	0.87 3 0.06	0.87 7 0.06
1832600	Cherry Hill Boulevard North	12.71 11.99	- 0 -	11.99 243 1.13	11.99 85 1.02	11.99 45 0.94	11.99 94 0.85
1832700	4499 Nigh Road	0.99 0.99	- 0 -	0.99 20 0.09	0.99 7 0.08	0.99 4 0.08	0.99 8 0.07
1840000	Friendship Trail	0.64 1.35	0.96 21 0.13	1.35 27 0.13	1.35 10 0.12	1.35 5 0.10	1.35 11 0.10
2426010	3460 Nigh Road	0.78 0.86	- 0 -	- 0 -	- 0 -	- 0 -	0.86 7 0.06
2426200	801 Burleigh Road North	1.14 0.78	- 0 -	- 0 -	- 0 -	- 0 -	- 0 -
2426201	865 Burleigh Road North	3.19 1.60	- 0 -	- 0 -	- 0 -	- 0 -	- 0 -
2426235	1005 Burleigh Road North	0.59 0.53	- 0 -	- 0 -	- 0 -	- 0 -	- 0 -
2426300	983 Burleigh Road North	0.56 0.17	- 0 -	- 0 -	- 0 -	- 0 -	- 0 -
2426400	986 Ridge Road North	5.85 4.39	- 0 -	- 0 -	- 0 -	- 0 -	- 0 -
2426600	3397 Garrison Road	1.84 1.91	- 0 -	- 0 -	- 0 -	- 0 -	- 0 -
2426700	Garrison Road	1.81 0.97	- 0 -	- 0 -	- 0 -	- 0 -	- 0 -
2426800	3445 Garrison Road	0.73 0.74	- 0 -	- 0 -	- 0 -	- 0 -	- 0 -
2427100	3478 Nigh Road	2.96 1.73	- 0 -	- 0 -	- 0 -	- 0 -	- 0 -
2427150	3500 Nigh Road	0.55 0.83	- 0 -	- 0 -	- 0 -	- 0 -	- 0 -
2427200	722 Ridge Road North	0.98 0.93	- 0 -	- 0 -	- 0 -	- 0 -	- 0 -
2427205	0 Nigh Road	0.51 0.31	- 0 -	- 0 -	- 0 -	- 0 -	- 0 -
2427210	3520 Nigh Road	0.51 0.40	- 0 -	- 0 -	- 0 -	- 0 -	- 0 -
2427300	740 Ridge Road North	0.27 0.41	- 0 -	- 0 -	- 0 -	- 0 -	- 0 -
2427400	758 Ridge Road North	0.28 0.42	- 0 -	- 0 -	- 0 -	- 0 -	- 0 -
2427402	780 Ridge Road North	2.88 2.47	- 0 -	- 0 -	- 0 -	- 0 -	- 0 -
2427600	750 Ridge Road North	1.20 0.89	- 0 -	- 0 -	- 0 -	- 0 -	- 0 -
2427700	798 Ridge Road North	2.60 2.07	- 0 -	- 0 -	- 0 -	- 0 -	- 0 -

APPENDIX B - CALCULATION OF ASSESSMENTS FOR FUTURE MAINTENANCE
SOUTH TRIBUTARY
Town of Fort Erie

INTERVAL			REACH 1 0+000 to 1+070	REACH 2 1+070 to 2+500	REACH 3 2+500 to 3+050	REACH 4 3+050 to 3+370	REACH 5 3+370 to 4+100
2427900	820 Ridge Road North	0.20 0.30	- 0 -	- 0 -	- 0 -	- 0 -	- 0 -
2428000	828 Ridge Road North	0.40 0.56	- 0 -	- 0 -	- 0 -	- 0 -	- 0 -
2428100	840 Ridge Road North	1.37 1.24	- 0 -	- 0 -	- 0 -	- 0 -	- 0 -
2428200	846 Ridge Road North	0.11 0.17	- 0 -	- 0 -	- 0 -	- 0 -	- 0 -
2428400	866 Ridge Road North	1.55 1.75	- 0 -	- 0 -	- 0 -	- 0 -	- 0 -
2428500	880 Ridge Road North	1.09 1.16	- 0 -	- 0 -	- 0 -	- 0 -	- 0 -
2428600	890 Ridge Road North	0.51 0.53	- 0 -	- 0 -	- 0 -	- 0 -	- 0 -
2428601	920 Ridge Road North	1.17 1.54	- 0 -	- 0 -	- 0 -	- 0 -	- 0 -
2428602	940 Ridge Road North	0.84 0.87	- 0 -	- 0 -	- 0 -	- 0 -	- 0 -
2428700	960 Ridge Road North	0.78 0.83	- 0 -	- 0 -	- 0 -	- 0 -	- 0 -
2428701	980 Ridge Road North	0.51 0.68	- 0 -	- 0 -	- 0 -	- 0 -	- 0 -
2428710	990 Ridge Road North	0.61 0.83	- 0 -	- 0 -	- 0 -	- 0 -	- 0 -
2428711	1000 Ridge Road North	0.45 0.68	- 0 -	- 0 -	- 0 -	- 0 -	- 0 -
2428800	1022-1036 Ridge Road North	0.68 1.02	- 0 -	- 0 -	- 0 -	- 0 -	- 0 -
2428900	3644 Ridge Road North	0.43 0.33	- 0 -	- 0 -	- 0 -	- 0 -	- 0 -
2429000	737 Ridge Road North	0.54 0.37	- 0 -	- 0 -	- 0 -	- 0 -	- 0 -
2429100	789 Ridge Road North	2.40 1.73	- 0 -	- 0 -	- 0 -	- 0 -	- 0 -
2429101	811 Ridge Road North	1.48 1.44	- 0 -	- 0 -	- 0 -	- 0 -	- 0 -
2429200	757-763 Ridge Road North	0.39 0.45	- 0 -	- 0 -	- 0 -	- 0 -	- 0 -
2429201	773 Ridge Road North	0.24 0.35	- 0 -	- 0 -	- 0 -	- 0 -	- 0 -
2429400	827 Ridge Road North	0.40 0.60	- 0 -	- 0 -	- 0 -	- 0 -	- 0 -
2429500	847 Ridge Road North	0.28 0.42	- 0 -	- 0 -	- 0 -	- 0 -	- 0 -
2429800	Ridge Road North	0.07 0.11	- 0 -	- 0 -	- 0 -	- 0 -	- 0 -
2429900	865 Ridge Road North	0.07 0.11	- 0 -	- 0 -	- 0 -	- 0 -	- 0 -
2430100	869 Ridge Road North	0.83 0.78	- 0 -	- 0 -	- 0 -	- 0 -	- 0 -
2430200	Ridge Road North	0.07 0.11	- 0 -	- 0 -	- 0 -	- 0 -	- 0 -
2430300	883 Ridge Road North	0.16 0.24	- 0 -	- 0 -	- 0 -	- 0 -	- 0 -
2430400	Ridge Road North	31.02 16.37	- 0 -	- 0 -	- 0 -	0.20 1 0.02	0.20 2 0.02
2430600	955 Ridge Road North	0.20 0.30	- 0 -	- 0 -	- 0 -	- 0 -	- 0 -
2430700	933 Ridge Road North	0.22 0.33	- 0 -	- 0 -	- 0 -	- 0 -	- 0 -
2430800	959 Ridge Road North	0.51 0.77	- 0 -	- 0 -	- 0 -	- 0 -	- 0 -
2430900	Ridge Road North	0.22 0.33	- 0 -	- 0 -	- 0 -	- 0 -	- 0 -
2431000	945 Ridge Road North	0.22 0.33	- 0 -	- 0 -	- 0 -	- 0 -	- 0 -
2431100	983 Ridge Road North	1.50 1.20	- 0 -	- 0 -	- 0 -	- 0 -	- 0 -
2431200	993 Ridge Road North	0.41 0.42	- 0 -	- 0 -	- 0 -	- 0 -	- 0 -
2431300	1043 Ridge Road North	2.53 1.57	- 0 -	- 0 -	- 0 -	- 0 -	- 0 -
2431400	1051 Ridge Road North	0.24 0.30	- 0 -	- 0 -	- 0 -	- 0 -	- 0 -
2431500	3660 Nigh Road	0.32 0.35	- 0 -	- 0 -	- 0 -	0.01 0 -	0.01 0 -
2431600	3666 Nigh Road	0.21 0.24	- 0 -	- 0 -	- 0 -	0.03 0 -	0.03 0 -
2431700	3674 Nigh Road	0.19 0.26	- 0 -	- 0 -	- 0 -	0.08 0 -	0.08 1 0.01
2431800	3680 Nigh Road	0.20 0.29	- 0 -	- 0 -	- 0 -	0.11 0 -	0.11 1 0.01
2431900	3690 Nigh Road	0.19 0.29	- 0 -	- 0 -	- 0 -	0.15 1 0.02	0.15 1 0.01
2432000	3696 Nigh Road	0.20 0.32	- 0 -	- 0 -	- 0 -	0.24 1 0.02	0.24 2 0.02
2432100	3706 Nigh Road	0.20 18.30	- 0 -	- 0 -	- 0 -	0.30 1 0.02	0.30 2 0.02
2432200	3712 Nigh Road	0.19 0.29	- 0 -	- 0 -	- 0 -	0.29 1 0.02	0.29 2 0.02
2432300	3730 Nigh Road	0.43 0.62	- 0 -	- 0 -	- 0 -	0.62 2 0.04	0.62 5 0.05
2432301	3828 Nigh Road	0.11 0.16	- 0 -	- 0 -	- 0 -	0.16 1 0.02	0.16 1 0.01
2432400	3800 Nigh Road	13.97 15.94	- 0 -	- 0 -	- 0 -	2.10 8 0.17	2.10 17 0.15
2432401	792 Gorham Road	0.95 1.23	- 0 -	- 0 -	- 0 -	400 0.85 3 8.40	0.85 7 0.06
2432404	342 Gorham Road	3.33 1.69	- 0 -	- 0 -	- 0 -	- 0 -	1,300 1.69 13 11.94
2432450	3800 Nigh Road	2.22 1.92	- 0 -	- 0 -	- 0 -	1,200 1.92 7 25.15	1.92 15 0.14
2432500	710 Gorham Road	0.58 0.83	- 0 -	- 0 -	- 0 -	0.83 3 0.06	0.83 7 0.06
2432600	726 Gorham Road	0.68 0.88	- 0 -	- 0 -	- 0 -	0.88 3 0.06	0.88 7 0.06
2432800	3551 Garrison Road	0.97 1.43	- 0 -	- 0 -	- 0 -	- 0 -	- 0 -
2432900	3545 Garrison Road	0.36 0.46	- 0 -	- 0 -	- 0 -	- 0 -	- 0 -
2433000	3589 Garrison Road	0.75 1.09	- 0 -	- 0 -	- 0 -	- 0 -	- 0 -
2433100	3625 Garrison Road	0.25 0.38	- 0 -	- 0 -	- 0 -	- 0 -	- 0 -
2433200	3633 Garrison Road	0.36 0.54	- 0 -	- 0 -	- 0 -	- 0 -	- 0 -
2433300	3649 Garrison Road	0.36 0.54	- 0 -	- 0 -	- 0 -	- 0 -	- 0 -
2433400	3659 Garrison Road	1.69 1.69	- 0 -	- 0 -	- 0 -	- 0 -	- 0 -
2433500	3671 Garrison Road	0.73 1.08	- 0 -	- 0 -	- 0 -	- 0 -	- 0 -
2433600	Garrison Road	0.74 0.53	- 0 -	- 0 -	- 0 -	- 0 -	- 0 -
2433700	Garrison Road	16.57 9.55	- 0 -	- 0 -	- 0 -	- 0 -	- 0 -
2433800	3701-3705 Garrison Road	0.41 0.34	- 0 -	- 0 -	- 0 -	- 0 -	- 0 -
2433900	1025 Gorham Road	2.67 1.72	- 0 -	- 0 -	- 0 -	- 0 -	500 1.72 14 4.67
2434100	3615 Garrison Road	1.44 1.46	- 0 -	- 0 -	- 0 -	- 0 -	- 0 -
2434200	Gorham Road	22.69 33.55	- 0 -	- 0 -	- 0 -	13.00 48 1.00	1,500 33.55 264 16.04
2434201	3977 Garrison Road	1.80 2.34	- 0 -	- 0 -	- 0 -	- 0 -	2.34 18 0.16
2434300	3888 Nigh Road	0.14 0.32	- 0 -	- 0 -	- 0 -	0.11 0 -	0.32 3 0.03
2434301	703 Gorham Road	0.13 6.20	- 0 -	- 0 -	- 0 -	6.00 22 0.46	6.20 49 0.45

APPENDIX B - CALCULATION OF ASSESSMENTS FOR FUTURE MAINTENANCE
SOUTH TRIBUTARY
Town of Fort Erie

INTERVAL			REACH 1 0+000 to 1+070	REACH 2 1+070 to 2+500	REACH 3 2+500 to 3+050	REACH 4 3+050 to 3+370	REACH 5 3+370 to 4+100
2434400	711 Gorham Road	0.19 0.29	- 0 -	- 0 -	- 0 -	- 0 -	0.29 2 0.02
2434500	721 Gorham Road	0.18 0.27	- 0 -	- 0 -	- 0 -	- 0 -	0.27 2 0.02
2434700	741 Gorham Road	0.37 0.56	- 0 -	- 0 -	- 0 -	- 0 -	0.56 4 0.04
2434800	749 Gorham Road	0.15 0.23	- 0 -	- 0 -	- 0 -	- 0 -	0.23 2 0.02
2434900	Nigh Road	0.17 31.17	- 0 -	- 0 -	- 0 -	31.00 115 2.40	31.17 245 2.23
2435100	3910 Nigh Road	0.17 0.29	- 0 -	- 0 -	- 0 -	0.03 0 -	0.29 2 0.02
2435200	3920 Nigh Road	0.31 0.55	- 0 -	- 0 -	- 0 -	0.08 0 -	0.55 4 0.04
2435300	3934 Nigh Road	0.31 0.50	- 0 -	- 0 -	- 0 -	0.03 0 -	0.50 4 0.04
2435400	Cauthard Road	10.18 15.27	- 0 -	- 0 -	- 0 -	- 0 -	15.27 120 1.09
2435500	Garrison Road	0.17 0.09	- 0 -	- 0 -	- 0 -	- 0 -	0.09 1 0.01
2435600	Garrison Road	0.17 0.17	- 0 -	- 0 -	- 0 -	- 0 -	0.17 1 0.01
2435700	3911 Garrison Road	0.17 0.26	- 0 -	- 0 -	- 0 -	- 0 -	0.26 2 0.02
2435800	3921 Garrison Road	0.17 0.26	- 0 -	- 0 -	- 0 -	- 0 -	0.26 2 0.02
2435900	Garrison Road	0.17 0.20	- 0 -	- 0 -	- 0 -	- 0 -	0.20 2 0.02
2436000	868 Cauthard Road	1.23 1.85	- 0 -	- 0 -	- 0 -	- 0 -	1.85 15 0.14
2436100	928 Cauthard Road	0.37 0.42	- 0 -	- 0 -	- 0 -	- 0 -	0.42 3 0.03
2436200	942 Cauthard Road	0.37 0.56	- 0 -	- 0 -	- 0 -	- 0 -	0.56 4 0.04
2436300	996 Cauthard Road	2.23 2.08	- 0 -	- 0 -	- 0 -	- 0 -	2.08 16 0.15
2436301	1022 Cauthard Road	0.41 0.62	- 0 -	- 0 -	- 0 -	- 0 -	0.62 5 0.05
2436600	Garrison Road	0.02 0.02	- 0 -	- 0 -	- 0 -	- 0 -	0.02 0 -
2436800	3166-3202 Garrison Road	8.77 6.38	- 0 -	- 0 -	- 0 -	- 0 -	- 0 -
2436900	3310 Garrison Road	0.17 0.26	- 0 -	- 0 -	- 0 -	- 0 -	- 0 -
2437000	3320 Garrison Road	0.13 0.20	- 0 -	- 0 -	- 0 -	- 0 -	- 0 -
2437100	3388 Garrison Road	3.22 3.07	- 0 -	- 0 -	- 0 -	- 0 -	- 0 -
2437400	1240 Ridge Road North	4.72 4.62	- 0 -	- 0 -	- 0 -	- 0 -	- 0 -
2437402	1230 Ridge Road North	0.40 0.60	- 0 -	- 0 -	- 0 -	- 0 -	- 0 -
2437405	1208 Ridge Road North	0.40 0.60	- 0 -	- 0 -	- 0 -	- 0 -	- 0 -
2437410	1224 Ridge Road North	0.61 0.92	- 0 -	- 0 -	- 0 -	- 0 -	- 0 -
2437500	3195 Bertie Street	4.39 3.90	- 0 -	- 0 -	- 0 -	- 0 -	- 0 -
2437501	1340 Ridge Road North	2.26 2.26	- 0 -	- 0 -	- 0 -	- 0 -	- 0 -
2437502	1250 Ridge Road North	1.68 1.68	- 0 -	- 0 -	- 0 -	- 0 -	- 0 -
2437503	3283 Bertie Street	2.85 2.83	- 0 -	- 0 -	- 0 -	- 0 -	- 0 -
2437600	3590-3600 Garrison Road	0.52 0.78	- 0 -	- 0 -	- 0 -	- 0 -	- 0 -
2437800	3570 Garrison Road	10.15 9.62	- 0 -	- 0 -	- 0 -	- 0 -	- 0 -
2437801	3474 Garrison Road	1.22 1.83	- 0 -	- 0 -	- 0 -	- 0 -	- 0 -
2437900	1098 Ridge Road North	0.25 0.38	- 0 -	- 0 -	- 0 -	- 0 -	- 0 -
2438000	3444-3452 Garrison Road	1.94 1.94	- 0 -	- 0 -	- 0 -	- 0 -	- 0 -
2438100	1107 Ridge Road North	0.68 1.02	- 0 -	- 0 -	- 0 -	- 0 -	- 0 -
2438200	1113 Ridge Road North	0.20 0.30	- 0 -	- 0 -	- 0 -	- 0 -	- 0 -
2438300	1108 Ridge Road North	0.37 0.56	- 0 -	- 0 -	- 0 -	- 0 -	- 0 -
2438400	1116 Ridge Road North	1.12 1.11	- 0 -	- 0 -	- 0 -	- 0 -	- 0 -
2438500	1126 Ridge Road North	0.18 0.27	- 0 -	- 0 -	- 0 -	- 0 -	- 0 -
2438600	1141 Ridge Road North	11.98 9.55	- 0 -	- 0 -	- 0 -	- 0 -	- 0 -
2438700	1155 Ridge Road North	1.17 1.15	- 0 -	- 0 -	- 0 -	- 0 -	- 0 -
2438800	1173 Ridge Road North	0.34 0.25	- 0 -	- 0 -	- 0 -	- 0 -	- 0 -
2438900	1198 Ridge Road North	4.87 4.87	- 0 -	- 0 -	- 0 -	- 0 -	- 0 -
2438905	1150 Ridge Road North	0.53 0.53	- 0 -	- 0 -	- 0 -	- 0 -	- 0 -
2438910	1160 Ridge Road North	0.58 0.58	- 0 -	- 0 -	- 0 -	- 0 -	- 0 -
2438912	0 Ridge Road North	2.27 1.45	- 0 -	- 0 -	- 0 -	- 0 -	- 0 -
2439000	1177 Ridge Road North	0.18 0.20	- 0 -	- 0 -	- 0 -	- 0 -	- 0 -
2439100	1201 Ridge Road North	1.09 0.75	- 0 -	- 0 -	- 0 -	- 0 -	- 0 -
2439200	1209 Ridge Road North	0.60 0.55	- 0 -	- 0 -	- 0 -	- 0 -	- 0 -
2439300	1219 Ridge Road North	1.47 1.40	- 0 -	- 0 -	- 0 -	- 0 -	- 0 -
2439400	3435 Bertie Street	31.66 27.20	- 0 -	- 0 -	- 0 -	- 0 -	- 0 -
2439402	1335 Ridge Road North	0.63 0.95	- 0 -	- 0 -	- 0 -	- 0 -	- 0 -
2439404	1305 Ridge Road North	0.42 0.63	- 0 -	- 0 -	- 0 -	- 0 -	- 0 -
2439406	1275 Ridge Road North	0.41 0.62	- 0 -	- 0 -	- 0 -	- 0 -	- 0 -
2439408	1235 Ridge Road North	0.46 0.69	- 0 -	- 0 -	- 0 -	- 0 -	- 0 -
2439500	1154 Gorham Road	11.40 11.66	- 0 -	- 0 -	- 0 -	- 0 -	- 0 -
2439600	1107 Gorham Road	0.79 1.19	- 0 -	- 0 -	- 0 -	- 0 -	- 0 -
2439601	Garrison Road	0.81 0.81	- 0 -	- 0 -	- 0 -	- 0 -	- 0 -
2439700	3970 Garrison Road	26.79 25.71	- 0 -	- 0 -	- 0 -	- 0 -	- 0 -
2439800	3847 Bertie Street	0.91 1.37	- 0 -	- 0 -	- 0 -	- 0 -	- 0 -
2439801	Bertie Street	26.75 25.96	- 0 -	- 0 -	- 0 -	- 0 -	- 0 -
2439900	1194 Gorham Road	0.81 0.71	- 0 -	- 0 -	- 0 -	- 0 -	- 0 -
2440000	1204 Gorham Road	0.69 0.75	- 0 -	- 0 -	- 0 -	- 0 -	- 0 -
2440100	1218 Gorham Road	0.66 0.84	- 0 -	- 0 -	- 0 -	- 0 -	- 0 -
2440200	1232 Gorham Road	0.46 0.52	- 0 -	- 0 -	- 0 -	- 0 -	- 0 -
2440300	1244 Gorham Road	0.33 0.43	- 0 -	- 0 -	- 0 -	- 0 -	- 0 -
2440400	1252 Gorham Road	0.29 0.44	- 0 -	- 0 -	- 0 -	- 0 -	- 0 -

APPENDIX B - CALCULATION OF ASSESSMENTS FOR FUTURE MAINTENANCE
SOUTH TRIBUTARY
Town of Fort Erie

INTERVAL			REACH 1 0+000 to 1+070	REACH 2 1+070 to 2+500	REACH 3 2+500 to 3+050	REACH 4 3+050 to 3+370	REACH 5 3+370 to 4+100
2440500	1262 Gorham Road	0.29 0.44	- 0 -	- 0 -	- 0 -	- 0 -	- 0 -
2440600	1274 Gorham Road	0.30 0.45	- 0 -	- 0 -	- 0 -	- 0 -	- 0 -
2440700	Bertie Street	0.15 0.15	- 0 -	- 0 -	- 0 -	- 0 -	- 0 -
2440800	3769 Bertie Street	0.20 0.30	- 0 -	- 0 -	- 0 -	- 0 -	- 0 -
2440900	3777 Bertie Street	0.20 0.30	- 0 -	- 0 -	- 0 -	- 0 -	- 0 -
2441000	3787 Bertie Street	0.20 0.30	- 0 -	- 0 -	- 0 -	- 0 -	- 0 -
2441200	3807 Bertie Street	0.39 0.59	- 0 -	- 0 -	- 0 -	- 0 -	- 0 -
2441300	Gorham Road	0.40 0.40	- 0 -	- 0 -	- 0 -	- 0 -	- 0 -
2441400	1213 Gorham Road	0.33 0.50	- 0 -	- 0 -	- 0 -	- 0 -	- 0 -
2441500	3731 Bertie Street	1.44 1.43	- 0 -	- 0 -	- 0 -	- 0 -	- 0 -
2441501	3731 Bertie Street	2.09 1.54	- 0 -	- 0 -	- 0 -	- 0 -	- 0 -
2500100	912 Cherry Hill Boulevard North	0.79 0.79	- 0 -	- 0 -	- 0 -	- 0 -	0.79 6 0.05
2500100	912 Cherry Hill Boulevard North	4.15 4.15	- 0 -	- 0 -	- 0 -	- 0 -	4.15 33 0.30
2500100	912 Cherry Hill Boulevard North	76.16 71.39	- 0 -	0.05 1 -	0.05 0 -	0.05 0 -	71.39 561 5.10
2500300	4346 Nigh Road	3.34 3.06	- 0 -	0.19 4 0.02	0.19 1 0.01	0.19 1 0.02	3.06 24 0.22
2500400	755 Cherry Hill Boulevard North	0.56 0.49	- 0 -	- 0 -	- 0 -	- 0 -	0.49 4 0.04
2500500	773 Cherry Hill Boulevard North	0.49 0.49	- 0 -	- 0 -	- 0 -	- 0 -	0.49 4 0.04
2500600	791 Cherry Hill Boulevard North	0.86 0.86	- 0 -	- 0 -	- 0 -	- 0 -	0.86 7 0.06
2500700	Cherry Hill Boulevard North	1.26 0.94	- 0 -	- 0 -	- 0 -	- 0 -	0.94 7 0.06
2500905	971 Cherry Hill Boulevard North	0.06 0.18	- 0 -	- 0 -	- 0 -	- 0 -	0.18 1 0.01
2501000	985 Cherry Hill Boulevard North	0.19 0.29	- 0 -	- 0 -	- 0 -	- 0 -	0.29 2 0.02
2504300	1069 Ott Road	1.44 2.09	- 0 -	- 0 -	- 0 -	- 0 -	- 0 -
2504400	1095 Ott Road	0.23 0.35	- 0 -	- 0 -	- 0 -	- 0 -	0.35 3 0.03
2505100	4106 Garrison Road	0.39 0.20	- 0 -	- 0 -	- 0 -	- 0 -	- 0 -
2505200	Garrison Road	0.20 0.10	- 0 -	- 0 -	- 0 -	- 0 -	- 0 -
2505400	4140 Garrison Road	0.30 0.15	- 0 -	- 0 -	- 0 -	- 0 -	- 0 -
2821800	1351 Ridge Road North	0.90 1.35	- 0 -	- 0 -	- 0 -	- 0 -	- 0 -
2821802	1361 Ridge Road North	0.52 0.78	- 0 -	- 0 -	- 0 -	- 0 -	- 0 -
2821804	1377 Ridge Road North	0.66 0.99	- 0 -	- 0 -	- 0 -	- 0 -	- 0 -
2821806	1389 Ridge Road North	0.81 1.22	- 0 -	- 0 -	- 0 -	- 0 -	- 0 -
2821900	1386 Ridge Road North	2.00 2.00	- 0 -	- 0 -	- 0 -	- 0 -	- 0 -
2822000	3276 Bertie Street	2.43 2.42	- 0 -	- 0 -	- 0 -	- 0 -	- 0 -
2822201	0 Teal Road	3.84 3.61	- 0 -	- 0 -	- 0 -	- 0 -	- 0 -
2822302	1417 Ridge Road North	0.70 1.05	- 0 -	- 0 -	- 0 -	- 0 -	- 0 -
2822304	1437 Ridge Road North	0.58 8.70	- 0 -	- 0 -	- 0 -	- 0 -	- 0 -
2900100	3350 Bertie Street	23.65 21.70	- 0 -	- 0 -	- 0 -	- 0 -	- 0 -
2900101	Stevensville Road East	10.11 5.06	- 0 -	- 0 -	- 0 -	- 0 -	- 0 -
2900200	Bertie Street	0.52 0.26	- 0 -	- 0 -	- 0 -	- 0 -	- 0 -
2900300	1500 Stevensville Road	38.85 33.07	- 0 -	- 0 -	- 0 -	- 0 -	- 0 -
2900310	1700 Stevensville Road	5.93 3.79	- 0 -	- 0 -	- 0 -	- 0 -	- 0 -
3000100	Bertie Street	0.55 0.55	- 0 -	- 0 -	- 0 -	- 0 -	- 0 -
3000200	3756 Bertie Street	0.40 0.28	- 0 -	- 0 -	- 0 -	- 0 -	- 0 -
3000225	3750 Bertie Street	0.56 0.61	- 0 -	- 0 -	- 0 -	- 0 -	- 0 -
3000300	3776 Bertie Street	0.21 0.27	- 0 -	- 0 -	- 0 -	- 0 -	- 0 -
3000400	Gorham Road	0.39 0.39	- 0 -	- 0 -	- 0 -	- 0 -	- 0 -
3000500	1377 Stevensville Road	0.81 1.22	- 0 -	- 0 -	- 0 -	- 0 -	- 0 -
3000900	Bertie Street	4.72 4.72	- 0 -	- 0 -	- 0 -	- 0 -	- 0 -
3001000	3800 Bertie Street	4.02 3.82	- 0 -	- 0 -	- 0 -	- 0 -	- 0 -
3001100	3838 Bertie Street	4.05 4.01	- 0 -	- 0 -	- 0 -	- 0 -	- 0 -
3001200	Bertie Street	4.05 3.92	- 0 -	- 0 -	- 0 -	- 0 -	- 0 -
3001300	3888 Bertie Street	4.05 3.22	- 0 -	- 0 -	- 0 -	- 0 -	- 0 -
3001400	3930 Bertie Street	4.05 2.91	- 0 -	- 0 -	- 0 -	- 0 -	- 0 -
3001500	3966 Bertie Street	3.58 2.70	- 0 -	- 0 -	- 0 -	- 0 -	- 0 -
3001600	Bertie Street	2.36 2.21	- 0 -	- 0 -	- 0 -	- 0 -	- 0 -
3001800	Stevensville Road	0.14 0.14	- 0 -	- 0 -	- 0 -	- 0 -	- 0 -
3001900	Stevensville Road	0.14 0.14	- 0 -	- 0 -	- 0 -	- 0 -	- 0 -
3002000	Stevensville Road	0.14 0.14	- 0 -	- 0 -	- 0 -	- 0 -	- 0 -
3002100	Stevensville Road	0.14 0.14	- 0 -	- 0 -	- 0 -	- 0 -	- 0 -
3002200	Stevensville Road	0.14 0.14	- 0 -	- 0 -	- 0 -	- 0 -	- 0 -
3002300	Stevensville Road	0.14 0.14	- 0 -	- 0 -	- 0 -	- 0 -	- 0 -
3002400	1577 Stevensville Road West	0.14 0.14	- 0 -	- 0 -	- 0 -	- 0 -	- 0 -
3002500	Gilmore Road	0.04 0.04	- 0 -	- 0 -	- 0 -	- 0 -	- 0 -
3002900	1525 Stevensville Road	20.47 20.30	- 0 -	- 0 -	- 0 -	- 0 -	- 0 -
3004200	1467 Stevensville Road	0.18 0.27	- 0 -	- 0 -	- 0 -	- 0 -	- 0 -
3004300	1477 Stevensville Road	0.16 0.24	- 0 -	- 0 -	- 0 -	- 0 -	- 0 -
3004400	1485 Stevensville Road	0.16 0.24	- 0 -	- 0 -	- 0 -	- 0 -	- 0 -
3004500	1495 Stevensville Road	0.16 0.24	- 0 -	- 0 -	- 0 -	- 0 -	- 0 -
3004600	1505 Stevensville Road	0.18 0.27	- 0 -	- 0 -	- 0 -	- 0 -	- 0 -
3004700	1513 Stevensville Road	0.19 0.29	- 0 -	- 0 -	- 0 -	- 0 -	- 0 -
3004800	Stevensville Road West	0.18 0.18	- 0 -	- 0 -	- 0 -	- 0 -	- 0 -

APPENDIX B - CALCULATION OF ASSESSMENTS FOR FUTURE MAINTENANCE
SOUTH TRIBUTARY
Town of Fort Erie

INTERVAL			REACH 1 0+000 to 1+070			REACH 2 1+070 to 2+500			REACH 3 2+500 to 3+050			REACH 4 3+050 to 3+370			REACH 5 3+370 to 4+100		
3004900	Stevensville Road West	0.15 0.15	-	0	-	-	0	-	-	0	-	-	0	-	-	0	-
3005000	Stevensville Road West	0.15 0.15	-	0	-	-	0	-	-	0	-	-	0	-	-	0	-
3005100	Stevensville Road West	0.15 0.15	-	0	-	-	0	-	-	0	-	-	0	-	-	0	-
3005200	Stevensville Road West	0.13 0.13	-	0	-	-	0	-	-	0	-	-	0	-	-	0	-
Highway 3 (Garrisc MTO		11.09 22.18	-	0	-	-	0	-	-	0	-	-	0	-	7.06	56	0.51
Belleair Boulevard	Town of Fort Erie	0.69 1.38	-	0	-	-	0	-	1.38	10	0.12	1.38	5	0.10	1.38	11	0.10
Bellevue Boulevard	Town of Fort Erie	1.70 3.40	-	0	-	-	0	-	3.40	24	0.29	3.40	13	0.27	3.40	27	0.25
Bertie Place	Town of Fort Erie	0.03 0.06	-	0	-	-	0	-	0.06	0	-	0.06	0	-	1	0.06	0 0.01
Bertie Street	Town of Fort Erie	4.66 9.32	-	0	-	-	0	-	-	0	-	-	0	-	-	0	-
Carrie Avenue	Town of Fort Erie	0.54 1.08	-	0	-	1.08	22	0.10	1.08	8	0.10	1.08	4	0.08	1.08	8	0.07
Cauthard Road	Town of Fort Erie	1.92 3.84	-	0	-	-	0	-	-	0	-	-	0	-	3.84	30	0.27
Cherry Hill Blvd No	Town of Fort Erie	6.17 12.34	3.84	86	0.53	8.18	165	0.77	8.18	58	0.70	8.18	30	0.63	12.34	97	0.88
Christina Court	Town of Fort Erie	0.35 0.70	-	0	-	0.70	14	0.07	0.70	5	0.06	0.70	3	0.06	0.70	6	0.05
Derby Road	Town of Fort Erie	0.03 0.06	0.06	1	0.01	0.06	1	-	0.06	0	-	0.06	0	-	0.06	0	-
Disher Street	Town of Fort Erie	0.07 0.14	-	0	-	-	0	-	0.14	1	0.01	0.14	1	0.02	0.14	1	0.01
Dominion Road (R Region of Niagara		1.14 2.28	-	0	-	-	0	-	2.28	16	0.19	2.28	8	0.17	2.28	18	0.16
Elm Street	Town of Fort Erie	0.07 0.14	-	0	-	-	0	-	0.14	1	0.01	0.14	1	0.02	0.14	1	0.01
Farr Avenue	Town of Fort Erie	0.98 1.96	1.76	39	0.24	1.96	40	0.19	1.96	14	0.17	1.96	7	0.15	1.96	15	0.14
Glenwood Drive	Town of Fort Erie	0.53 1.06	-	0	-	-	0	-	1.06	8	0.10	1.06	4	0.08	1.06	8	0.07
Gorham Road (R Region of Niagara		10.74 21.48	2.98	66	0.41	5.40	109	0.51	750 9.12	65	9.82	800 10.76	40	17.50	1,700 14.70	116	16.51
Hazel Court	Town of Fort Erie	0.14 0.28	-	0	-	-	0	-	0.28	2	0.02	0.28	1	0.02	0.28	2	0.02
Hazel Street	Town of Fort Erie	1.33 2.66	-	0	-	0.34	7	0.03	2.66	19	0.23	2.66	10	0.21	2.66	21	0.19
Hibbard Street	Town of Fort Erie	0.33 0.66	-	0	-	-	0	-	0.66	5	0.06	0.66	2	0.04	0.66	5	0.05
Highland Drive	Town of Fort Erie	0.07 0.14	-	0	-	-	0	-	0.14	1	0.01	0.14	1	0.02	0.14	1	0.01
Michener Road	Town of Fort Erie	2.94 5.88	1,900 5.88	130	12.64	5.88	125	0.56	5.88	46	1.67	5.88	22	0.46	5.88	46	0.42
Nigh Road	Town of Fort Erie	5.62 11.24	-	0	-	3.20	65	0.30	750 5.62	40	9.52	8.04	21	0.95	11.24	113	0.29
North Mill Street	Town of Fort Erie	0.63 1.26	-	0	-	-	0	-	1.26	9	0.11	1.26	5	0.10	1.26	10	0.09
Ott Road	Town of Fort Erie	0.67 1.34	-	0	-	-	0	-	-	0	-	-	0	-	-	0	-
Pearl Street	Town of Fort Erie	0.48 0.96	-	0	-	-	0	-	0.96	7	0.08	0.96	4	0.08	0.96	8	0.07
Prospect Point Road	Town of Fort Erie	1.48 2.96	-	0	-	-	0	-	2.96	21	0.25	2.96	11	0.23	2.96	23	0.21
Rebstock Road	Town of Fort Erie	0.30 0.60	0.60	13	0.08	0.60	12	0.06	0.60	4	0.05	0.60	2	0.04	0.60	5	0.05
Ridge Road North	Town of Fort Erie	6.66 13.32	-	0	-	-	0	-	3.62	26	0.31	6.56	24	0.50	6.56	52	0.47
Schooley Road	Town of Fort Erie	0.18 0.36	0.36	8	0.05	0.36	7	0.03	0.36	3	0.04	0.36	1	0.02	0.36	3	0.03
South Mill Street	Town of Fort Erie	0.15 0.30	-	0	-	-	0	-	0.30	2	0.02	0.30	1	0.02	0.30	2	0.02
Stevensville Road	Region of Niagara	3.76 5.98	-	0	-	-	0	-	-	0	-	-	0	-	-	0	-
Summit Avenue	Town of Fort Erie	0.90 1.80	-	0	-	0.32	6	0.03	1.80	13	0.16	1.80	7	0.15	1.80	14	0.13
Thornwood Avenue	Town of Fort Erie	0.40 0.80	-	0	-	-	0	-	0.80	6	0.07	0.80	3	0.06	0.80	6	0.05
Unnamed Road	Town of Fort Erie	0.38 0.57	0.57	13	0.08	0.57	12	0.06	0.57	4	0.05	0.57	2	0.04	0.57	4	0.04
Unnamed Road	Town of Fort Erie	2.01 2.01	2.01	45	0.28	2.01	41	0.19	2.01	14	0.17	2.01	7	0.15	2.01	16	0.15
Unopened Road A	Town of Fort Erie	0.59 0.59	-	0	-	-	0	-	-	0	-	-	0	-	-	0	-
Unopened Road A	Town of Fort Erie	1.89 1.89	-	0	-	-	0	-	-	0	-	-	0	-	-	0	-
Unopened R-O-W	Town of Fort Erie	3.52 3.52	0.10	2	0.01	2,300 3.52	71	11.03	3.52	25	0.30	3.52	13	0.27	3.52	28	0.25
Wallace Street	Town of Fort Erie	0.10 0.20	-	0	-	-	0	-	0.20	1	0.01	0.20	1	0.02	0.20	2	0.02
Wilson Street	Town of Fort Erie	0.10 0.20	-	0	-	-	0	-	0.20	1	0.01	0.20	1	0.02	0.20	2	0.02
Winger Road	Town of Fort Erie	1.21 1.21	-	0	-	-	0	-	-	0	-	-	0	-	-	0	-
TOTAL SOUTH TRIBUTARY:			11,400 212.09	4,700 100.00		14,001 370.73	7,499 100.00		4,540 529.38	3,760 100.00		2,564 600.80	2,236 100.00		5,038 758.14	5,962 100.00	
Check			71%			65%			55%			53%			46%		
Benefit %			0.70			0.65			0.55			0.50			0.45		

APPENDIX B - CALCULATION OF ASSESSMENTS FOR FUTURE MAINTENANCE
SOUTH TRIBUTARY
Town of Fort Erie

INTERVAL		REACH 6 4+100 to 4+480				REACH 7 4+480 to 5+430				REACH 8 5+430 to 6+600				MICHENER RD BR 0+000 to 0+170				GRAND TOTAL		
		380				950				1,170				170						
TOTAL COST ESTIMATE		5,700				14,300				17,600				2,600				101,900		
Roll No.	Location	Approx Ha				Approx Ha				Approx Ha				Approx Ha				Total Benefit	Total Outlets	GRAND TOTAL
		Benefit	Adjusted	Outlet	%	Benefit	Adjusted	Outlet	%	Benefit	Adjusted	Outlet	%	Benefit	Adjusted	Outlet	%			
(020-)																				
1233500	0 Dominion Road		0.85	3	0.05		0.85	7	0.05		0.85	8	0.05	-	0	-		0	34	34
1234300	3469 Nigh Road		0.14	1	0.02		0.14	1	0.01		0.14	1	0.01	-	0	-		0	6	6
1234400	0 Nigh Road	1	0.08	0	0.02		0.08	1	0.01		0.08	1	0.01	-	0	-		2	4	6
1234500	3477 Nigh Road		0.35	1	0.02		0.35	3	0.02		0.35	3	0.02	-	0	-		0	13	13
1234600	3555 Nigh Road		0.65	2	0.04		0.65	6	0.04		0.65	6	0.03	-	0	-		0	26	26
1234700	3571 Nigh Road		0.36	1	0.02		0.36	3	0.02		0.36	4	0.02	-	0	-		0	15	15
1236000	472 Prospect Point Road North	1	0.09	0	0.02		0.09	1	0.01		0.09	1	0.01	-	0	-		2	4	6
1236100	480 Prospect Point Road North		0.20	1	0.02		0.20	2	0.01		0.20	2	0.01	-	0	-		0	9	9
1236300	494 Prospect Point Road North		0.30	1	0.02		0.30	3	0.02		0.30	3	0.02	-	0	-		0	12	12
1236400	518 Prospect Point Road North		0.24	1	0.02		0.24	2	0.01		0.24	2	0.01	-	0	-		0	10	10
1236500	508 Prospect Point Road North		0.60	2	0.04		0.60	5	0.03		0.60	6	0.03	-	0	-		0	24	24
1236600	526 Prospect Point Road North	1	0.12	0	0.02		0.12	1	0.01		0.12	1	0.01	-	0	-		2	4	6
1236700	536 Prospect Point Road North		0.76	3	0.05		0.76	7	0.05		0.76	8	0.05	-	0	-		0	32	32
1236800	548 Prospect Point Road North		0.29	1	0.02		0.29	2	0.01		0.29	3	0.02	-	0	-		0	11	11
1236805	556 Prospect Point Road North		0.17	1	0.02		0.17	1	0.01		0.17	2	0.01	-	0	-		0	7	7
1236900	564 Prospect Point Road North		0.39	1	0.02		0.39	3	0.02		0.39	4	0.02	-	0	-		0	15	15
1237000	574 Limestone Lane		1.38	5	0.09		1.38	12	0.08		1.38	14	0.08	-	0	-		0	57	57
1237100	576 Limestone Lane		0.53	2	0.04		0.53	5	0.03		0.53	5	0.03	-	0	-		0	22	22
1237200	578 Limestone Lane		0.14	1	0.02		0.14	1	0.01		0.14	1	0.01	-	0	-		0	6	6
1237300	580 Prospect Point Road North		0.25	1	0.02		0.25	2	0.01		0.25	2	0.01	-	0	-		0	10	10
1237400	596 Prospect Point Road North		0.18	1	0.02		0.18	2	0.01		0.18	2	0.01	-	0	-		0	8	8
1237500	602 Prospect Point Road North		0.29	1	0.02		0.29	2	0.01		0.29	3	0.02	-	0	-		0	11	11
1237600	620 Prospect Point Road North		0.44	2	0.04		0.44	4	0.03		0.44	4	0.02	-	0	-		0	18	18
1237700	630 Prospect Point Road North		0.44	2	0.04		0.44	4	0.03		0.44	4	0.02	-	0	-		0	18	18
1237800	638 Prospect Point Road North		0.31	1	0.02		0.31	3	0.02		0.31	3	0.02	-	0	-		0	12	12
1237801	Prospect Point Road North		3.01	11	0.19		3.01	26	0.18		3.01	30	0.17	-	0	-		0	123	123
1237900	646 Prospect Point Road North		0.24	1	0.02		0.24	2	0.01		0.24	2	0.01	-	0	-		0	10	10
1238000	3515 Nigh Road		0.93	3	0.05		0.93	8	0.06		0.93	9	0.05	-	0	-		0	37	37
1238100	652 Prospect Point Road North		0.16	1	0.02		0.16	1	0.01		0.16	2	0.01	-	0	-		0	7	7
1238101	Prospect Point Road North		0.19	1	0.02		0.19	2	0.01		0.19	2	0.01	-	0	-		0	8	8
1238200	666 Prospect Point Road North		0.62	2	0.04		0.62	5	0.03		0.62	6	0.03	-	0	-		0	24	24
1238202	676 Prospect Point Road North		0.23	1	0.02		0.23	2	0.01		0.23	2	0.01	-	0	-		0	10	10
1238300	684 Prospect Point Road North		0.17	1	0.02		0.17	1	0.01		0.17	2	0.01	-	0	-		0	7	7
1238400	690 Prospect Point Road North		0.17	1	0.02		0.17	1	0.01		0.17	2	0.01	-	0	-		0	7	7
1238500	696 Prospect Point Road North		0.17	1	0.02		0.17	1	0.01		0.17	2	0.01	-	0	-		0	7	7
1238600	702 Prospect Point Road North		0.17	1	0.02		0.17	1	0.01		0.17	2	0.01	-	0	-		0	7	7
1238700	708 Prospect Point Road North		0.23	1	0.02		0.23	2	0.01		0.23	2	0.01	-	0	-		0	10	10
1311900	3697-3699 Dominion Road	1	0.05	0	0.02	1	0.05	0	0.01	1	0.05	0	0.01	-	0	-		6	0	6
1312000	3705 Dominion Road	1	0.06	0	0.02		0.06	1	0.01		0.06	1	0.01	-	0	-		4	2	6
1312100	3711 Dominion Road	1	0.05	0	0.02	1	0.05	0	0.01	1	0.05	0	0.01	-	0	-		6	0	6
1312200	3721 Dominion Road	1	0.11	0	0.02		0.11	1	0.01		0.11	1	0.01	-	0	-		2	4	6
1319400	365-367 Ridge Road North	1	0.05	0	0.02	1	0.05	0	0.01	1	0.05	0	0.01	-	0	-		6	0	6
1319500	369-371 Ridge Road North	1	0.05	0	0.02	1	0.05	0	0.01	1	0.05	0	0.01	-	0	-		6	0	6
1320500	342 South Mill Street	1	0.03	0	0.02	1	0.03	0	0.01	1	0.03	0	0.01	-	0	-		6	0	6
1320600	344 South Mill Street	1	0.03	0	0.02	1	0.03	0	0.01	1	0.03	0	0.01	-	0	-		6	0	6
1320700	348 South Mill Street	1	0.06	0	0.02		0.06	1	0.01		0.06	1	0.01	-	0	-		4	2	6
1320800	356 South Mill Street	1	0.09	0	0.02		0.09	1	0.01		0.09	1	0.01	-	0	-		2	4	6
1401101	3625 Hazel Street		0.23	1	0.02		0.23	2	0.01		0.23	2	0.01	-	0	-		1	10	11
1401200	3635 Hazel Street		0.26	1	0.02		0.26	2	0.01		0.26	3	0.02	-	0	-		0	11	11
1401300	3641 Hazel Street		0.41	2	0.04		0.41	4	0.03		0.41	4	0.02	-	0	-		0	18	18
1401400	3653 Hazel Street		0.32	1	0.02		0.32	3	0.02		0.32	3	0.02	-	0	-		0	13	13
1401410	3703 Hazel Street	1	0.11	0	0.02		0.11	1	0.01		0.11	1	0.01	-	0	-		2	4	6
1401412	3711 Hazel Street	1	0.11	0	0.02		0.11	1	0.01		0.11	1	0.01	-	0	-		1	4	5
1401500	3610 Hazel Street		0.34	1	0.02		0.34	3	0.02		0.34	3	0.02	-	0	-		0	13	13
1401600	3624 Hazel Street		0.16	1	0.02		0.16	1	0.01		0.16	2	0.01	-	0	-		0	7	7
1401700	3632 Hazel Street		0.17	1	0.02		0.17	1	0.01		0.17	2	0.01	-	0	-		0	7	7
1401800	3640 Hazel Street		0.17	1	0.02		0.17	1	0.01		0.17	2	0.01	-	0	-		0	7	7
1401900	Hazel Street	1	0.08	0	0.02		0.08	1	0.01		0.08	1	0.01	-	0	-		2	4	6
1402000	3650 Hazel Street		0.18	1	0.02		0.18	2	0.01		0.18	2	0.01	-	0	-		0	8	8
1402100	Hazel Street	1	0.06	0	0.02		0.06	1	0.01		0.06	1	0.01	-	0	-		4	2	6
1402200	3660 Hazel Street	1	0.11	0	0.02		0.11	1	0.01		0.11	1	0.01	-	0	-		2	4	6
1402300	705 Prospect Point Road North		0.17	1	0.02		0.17	1	0.01		0.17	2	0.01	-	0	-		0	7	7
1402400	3623 Nigh Road		0.30	1	0.02		0.30	3	0.02		0.30	3	0.02	-	0	-		0	12	12
1403300	441 Prospect Point Road North	1	0.09	0	0.02		0.09	1	0.01		0.09	1	0.01	-	0	-		2	4	6

**APPENDIX B - CALCULATION OF ASSESSMENTS FOR FUTURE MAINTENANCE
SOUTH TRIBUTARY
Town of Fort Erie**

INTERVAL		REACH 6 4+100 to 4+480				REACH 7 4+480 to 5+430				REACH 8 5+430 to 6+600				MICHENER RD BR 0+000 to 0+170				GRAND TOTAL	
1403400	451 Prospect Point Road North	1	0.09	0	0.02	0.09	1	0.01	0.09	1	0.01	-	0	-	2	4	6		
1403500	461 Prospect Point Road North	1	0.09	0	0.02	0.09	1	0.01	0.09	1	0.01	-	0	-	2	4	6		
1403600	469 Prospect Point Road North		0.37	1	0.02	0.37	3	0.02	0.37	4	0.02	-	0	-	0	15	15		
1403700	477 Prospect Point Road North		0.35	1	0.02	0.35	3	0.02	0.35	3	0.02	-	0	-	0	13	13		
1403800	483 Prospect Point Road North		0.27	1	0.02	0.27	2	0.01	0.27	3	0.02	-	0	-	0	11	11		
1403900	493 Prospect Point Road North		0.28	1	0.02	0.28	2	0.01	0.28	3	0.02	-	0	-	0	11	11		
1404000	495 Prospect Point Road North		0.30	1	0.02	0.30	3	0.02	0.30	3	0.02	-	0	-	0	12	12		
1404100	509 Prospect Point Road North		0.33	1	0.02	0.33	3	0.02	0.33	3	0.02	-	0	-	0	13	13		
1404300	Prospect Point Road North		0.27	1	0.02	0.27	2	0.01	0.27	3	0.02	-	0	-	0	11	11		
1404500	Prospect Point Road North		0.68	2	0.04	0.68	6	0.04	0.68	7	0.04	-	0	-	0	28	28		
1404505	695 Prospect Point Road North		0.26	1	0.02	0.26	2	0.01	0.26	3	0.02	-	0	-	0	11	11		
1404900	402 Ridge Road North		0.51	2	0.04	0.51	4	0.03	0.51	5	0.03	-	0	-	0	21	21		
1405000	406 Ridge Road North		0.15	1	0.02	0.15	1	0.01	0.15	1	0.01	-	0	-	0	6	6		
1405100	412 Ridge Road North	1	0.09	0	0.02	0.09	1	0.01	0.09	1	0.01	-	0	-	2	4	6		
1405200	418 Ridge Road North	1	0.11	0	0.02	0.11	1	0.01	0.11	1	0.01	-	0	-	2	4	6		
1405300	424 Ridge Road North	1	0.06	0	0.02	0.06	1	0.01	0.06	1	0.01	-	0	-	4	2	6		
1405400	426 Ridge Road North	1	0.08	0	0.02	0.08	1	0.01	0.08	1	0.01	-	0	-	2	4	6		
1405500	430 Ridge Road North	1	0.11	0	0.02	0.11	1	0.01	0.11	1	0.01	-	0	-	2	4	6		
1405600	Ridge Road North		0.15	1	0.02	0.15	1	0.01	0.15	1	0.01	-	0	-	0	6	6		
1405700	436 Ridge Road North		0.33	1	0.02	0.33	3	0.02	0.33	3	0.02	-	0	-	0	13	13		
1406000	442 Ridge Road North	1	0.11	0	0.02	0.11	1	0.01	0.11	1	0.01	-	0	-	2	4	6		
1406100	450 Ridge Road North		0.24	1	0.02	0.24	2	0.01	0.24	2	0.01	-	0	-	0	10	10		
1406200	456 Ridge Road North		0.27	1	0.02	0.27	2	0.01	0.27	3	0.02	-	0	-	0	11	11		
1406300	440-462 Ridge Road North		1.37	5	0.09	1.37	12	0.08	1.37	14	0.08	-	0	-	0	57	57		
1406400	468 Ridge Road North		0.30	1	0.02	0.30	3	0.02	0.30	3	0.02	-	0	-	0	12	12		
1406500	474 Ridge Road North		0.35	1	0.02	0.35	3	0.02	0.35	3	0.02	-	0	-	0	13	13		
1406600	482 Ridge Road North		0.15	1	0.02	0.15	1	0.01	0.15	1	0.01	-	0	-	0	6	6		
1406601	488 Ridge Road North		0.15	1	0.02	0.15	1	0.01	0.15	1	0.01	-	0	-	0	6	6		
1406700	492 Ridge Road North		0.18	1	0.02	0.18	2	0.01	0.18	2	0.01	-	0	-	0	8	8		
1406800	496 Ridge Road North	1	0.12	0	0.02	0.12	1	0.01	0.12	1	0.01	-	0	-	2	4	6		
1406900	502 Ridge Road North	1	0.12	0	0.02	0.12	1	0.01	0.12	1	0.01	-	0	-	2	4	6		
1407000	504 Ridge Road North		0.18	1	0.02	0.18	2	0.01	0.18	2	0.01	-	0	-	0	8	8		
1407100	512 Ridge Road North		0.18	1	0.02	0.18	2	0.01	0.18	2	0.01	-	0	-	0	8	8		
1407200	524 Ridge Road North		0.20	1	0.02	0.20	2	0.01	0.20	2	0.01	-	0	-	0	9	9		
1407300	532 Ridge Road North	1	0.12	0	0.02	0.12	1	0.01	0.12	1	0.01	-	0	-	2	4	6		
1407400	546 Ridge Road North		0.40	1	0.02	0.40	3	0.02	0.40	4	0.02	-	0	-	0	15	15		
1407500	576 Ridge Road North		6.76	25	0.44	6.76	58	0.41	6.76	67	0.38	-	0	-	0	276	276		
1407800	668 Ridge Road North		0.59	2	0.04	0.59	5	0.03	0.59	6	0.03	-	0	-	0	24	24		
1407801	Ridge Road North		0.27	1	0.02	0.27	2	0.01	0.27	3	0.02	-	0	-	0	11	11		
1407900	704 Ridge Road North		0.48	2	0.04	0.48	4	0.03	0.48	5	0.03	-	0	-	0	20	20		
1408000	3700 Dominion Road		0.20	1	0.02	0.20	2	0.01	0.20	2	0.01	-	0	-	0	9	9		
1408100	3712 Dominion Road		0.14	1	0.02	0.14	1	0.01	0.14	1	0.01	-	0	-	0	6	6		
1408200	3701 Wallace Street		0.15	1	0.02	0.15	1	0.01	0.15	1	0.01	-	0	-	0	6	6		
1408300	3711 Wallace Street	1	0.09	0	0.02	0.09	1	0.01	0.09	1	0.01	-	0	-	2	4	6		
1408400	3700 Wallace Street		0.15	1	0.02	0.15	1	0.01	0.15	1	0.01	-	0	-	0	6	6		
1408500	462 North Mill Street	1	0.12	0	0.02	0.12	1	0.01	0.12	1	0.01	-	0	-	2	4	6		
1408600	3701 Willson Street	1	0.09	0	0.02	0.09	1	0.01	0.09	1	0.01	-	0	-	2	4	6		
1408601	3705 Willson Street		0.14	1	0.02	0.14	1	0.01	0.14	1	0.01	-	0	-	0	6	6		
1408700	Willson Street	1	0.02	0	0.02	1	0.02	0	0.01	1	0.01	-	0	-	6	0	6		
1409000	387-389 Ridge Road North		0.23	1	0.02	0.23	2	0.01	0.23	2	0.01	-	0	-	0	10	10		
1409100	393-397 Ridge Road North		0.20	1	0.02	0.20	2	0.01	0.20	2	0.01	-	0	-	0	9	9		
1409200	401 Ridge Road North	1	0.11	0	0.02	0.11	1	0.01	0.11	1	0.01	-	0	-	2	4	6		
1409201	405-409 Ridge Road North	1	0.12	0	0.02	0.12	1	0.01	0.12	1	0.01	-	0	-	2	4	6		
1409300	411 Ridge Road North	1	0.06	0	0.02	0.06	1	0.01	0.06	1	0.01	-	0	-	4	2	6		
1409400	421 Ridge Road North		0.15	1	0.02	0.15	1	0.01	0.15	1	0.01	-	0	-	0	6	6		
1409410	3694 Willson Street	1	0.11	0	0.02	0.11	1	0.01	0.11	1	0.01	-	0	-	2	4	6		
1409500	431 Ridge Road North		0.18	1	0.02	0.18	2	0.01	0.18	2	0.01	-	0	-	0	8	8		
1409600	439 Ridge Road North		0.17	1	0.02	0.17	1	0.01	0.17	2	0.01	-	0	-	0	7	7		
1409700	447 Ridge Road North	1	0.09	0	0.02	0.09	1	0.01	0.09	1	0.01	-	0	-	2	4	6		
1409800	3695 Wallace Street	1	0.06	0	0.02	0.06	1	0.01	0.06	1	0.01	-	0	-	4	2	6		
1409900	455 Ridge Road North		0.15	1	0.02	0.15	1	0.01	0.15	1	0.01	-	0	-	0	6	6		
1410000	461 Ridge Road North		0.17	1	0.02	0.17	1	0.01	0.17	2	0.01	-	0	-	0	7	7		
1410100	469 Ridge Road North		0.23	1	0.02	0.23	2	0.01	0.23	2	0.01	-	0	-	0	10	10		
1410200	477 Ridge Road North		0.41	2	0.04	0.41	4	0.03	0.41	4	0.02	-	0	-	0	18	18		
1410300	495 Ridge Road North		0.27	1	0.02	0.27	2	0.01	0.27	3	0.02	-	0	-	0	11	11		
1410400	499 Ridge Road North		0.20	1	0.02	0.20	2	0.01	0.20	2	0.01	-	0	-	0	9	9		
1410500	505 Ridge Road North		0.20	1	0.02	0.20	2	0.01	0.20	2	0.01	-	0	-	0	9	9		
1410600	511 Ridge Road North		0.18	1	0.02	0.18	2	0.01	0.18	2	0.01	-	0	-	0	8	8		
1410605	400 North Mill Street	1	0.11	0	0.02	0.11	1	0.01	0.11	1	0.01	-	0	-	2	4	6		
1410700	3704 Willson Street		0.17	1	0.02	0.17	1	0.01	0.17	2	0.01	-	0	-	0	7	7		

APPENDIX B - CALCULATION OF ASSESSMENTS FOR FUTURE MAINTENANCE
SOUTH TRIBUTARY
Town of Fort Erie

INTERVAL		REACH 6 4+100 to 4+480				REACH 7 4+480 to 5+430				REACH 8 5+430 to 6+600				MICHENER RD BR 0+000 to 0+170				GRAND TOTAL	
1410705	3712 Willson Street	1	0.12	0	0.02	0.12	1	0.01	0.12	1	0.01	-	0	-	2	4	6		
1410800	432 North Mill Street		0.17	1	0.02	0.17	1	0.01	0.17	2	0.01	-	0	-	0	7	7		
1410801	440 North Mill Street	1	0.08	0	0.02	0.08	1	0.01	0.08	1	0.01	-	0	-	2	4	6		
1410900	466 North Mill Street		0.17	1	0.02	0.17	1	0.01	0.17	2	0.01	-	0	-	0	7	7		
1411000	474 North Mill Street		0.15	1	0.02	0.15	1	0.01	0.15	1	0.01	-	0	-	0	6	6		
1411100	488 North Mill Street	1	0.11	0	0.02	0.11	1	0.01	0.11	1	0.01	-	0	-	2	4	6		
1411200	492 North Mill Street	1	0.09	0	0.02	0.09	1	0.01	0.09	1	0.01	-	0	-	2	4	6		
1411300	498 North Mill Street	1	0.11	0	0.02	0.11	1	0.01	0.11	1	0.01	-	0	-	2	4	6		
1411302	504 North Mill Street		0.15	1	0.02	0.15	1	0.01	0.15	1	0.01	-	0	-	0	6	6		
1501500	3840-3848 Farr Avenue		0.85	3	0.05	0.85	7	0.05	0.85	8	0.05	-	0	-	0	34	34		
1501600	3866 Farr Avenue		0.31	1	0.02	0.31	3	0.02	0.31	3	0.02	-	0	-	0	12	12		
1503000	3855 Highland Drive		0.27	1	0.02	0.27	2	0.01	0.27	3	0.02	-	0	-	0	11	11		
1503100	3865 Highland Drive		0.23	1	0.02	0.23	2	0.01	0.23	2	0.01	-	0	-	0	10	10		
1503105	156 Gorham Road	1	0.09	0	0.02	0.09	1	0.01	0.09	1	0.01	-	0	-	2	4	6		
1504300	3858 Highland Drive		0.17	1	0.02	0.17	1	0.01	0.17	2	0.01	-	0	-	0	7	7		
1504400	3866 Highland Drive		0.29	1	0.02	0.29	2	0.01	0.29	3	0.02	-	0	-	0	11	11		
1505400	3855 Elm Street		0.15	1	0.02	0.15	1	0.01	0.15	1	0.01	-	0	-	0	6	6		
1505500	3863 Elm Street	1	0.12	0	0.02	0.12	1	0.01	0.12	1	0.01	-	0	-	2	4	6		
1506800	3852 Elm Street	1	0.09	0	0.02	0.09	1	0.01	0.09	1	0.01	-	0	-	2	4	6		
1506900	3866 Elm Street	1	0.12	0	0.02	0.12	1	0.01	0.12	1	0.01	-	0	-	2	4	6		
1507000	240 Gorham Road	1	0.08	0	0.02	0.08	1	0.01	0.08	1	0.01	-	0	-	2	4	6		
1508302	3859 Disher Street	1	0.09	0	0.02	0.09	1	0.01	0.09	1	0.01	-	0	-	2	4	6		
1508400	250 Gorham Road	1	0.11	0	0.02	0.11	1	0.01	0.11	1	0.01	-	0	-	2	4	6		
1510400	294 Gorham Road		0.74	3	0.05	0.74	6	0.04	0.74	7	0.04	-	0	-	0	30	30		
1510800	3790 Hibbard Street	1	0.12	0	0.02	0.12	1	0.01	0.12	1	0.01	-	0	-	2	4	6		
1510900	3784 Hibbard Street	1	0.12	0	0.02	0.12	1	0.01	0.12	1	0.01	-	0	-	2	4	6		
1511000	315 Bellevue Boulevard	1	0.12	0	0.02	0.12	1	0.01	0.12	1	0.01	-	0	-	2	4	6		
1511100	3810 Hibbard Street	1	0.12	0	0.02	0.12	1	0.01	0.12	1	0.01	-	0	-	2	4	6		
1511200	3822 Hibbard Street		0.21	1	0.02	0.21	2	0.01	0.21	2	0.01	-	0	-	0	9	9		
1511600	Sharpe Avenue	1	0.13	0	0.02	0.13	1	0.01	0.13	1	0.01	-	0	-	2	4	6		
1511700	3743 Dominion Road		0.21	1	0.02	0.21	2	0.01	0.21	2	0.01	-	0	-	0	9	9		
1511800	3753 Dominion Road	1	0.11	0	0.02	0.11	1	0.01	0.11	1	0.01	-	0	-	2	4	6		
1511900	3759 Dominion Road	1	0.05	0	0.02	1	0.05	0	0.01	1	0.05	0	0.01	-	6	0	6		
1512000	3769 Dominion Road	1	0.08	0	0.02	0.08	1	0.01	0.08	1	0.01	-	0	-	2	4	6		
1512100	3777 Dominion Road		0.21	1	0.02	0.21	2	0.01	0.21	2	0.01	-	0	-	0	9	9		
1512300	3789 Dominion Road		0.21	1	0.02	0.21	2	0.01	0.21	2	0.01	-	0	-	0	9	9		
1512301	3801 Dominion Road		0.14	1	0.02	0.14	1	0.01	0.14	1	0.01	-	0	-	0	6	6		
1512400	3807 Dominion Road		0.14	1	0.02	0.14	1	0.01	0.14	1	0.01	-	0	-	0	6	6		
1512500	3815 Dominion Road	1	0.09	0	0.02	0.09	1	0.01	0.09	1	0.01	-	0	-	2	4	6		
1512600	3823 Dominion Road		0.18	1	0.02	0.18	2	0.01	0.18	2	0.01	-	0	-	0	8	8		
1512700	3839 Dominion Road		0.18	1	0.02	0.18	2	0.01	0.18	2	0.01	-	0	-	0	8	8		
1512800	Dominion Road		0.14	1	0.02	0.14	1	0.01	0.14	1	0.01	-	0	-	0	6	6		
1512900	3851 Dominion Road		0.14	1	0.02	0.14	1	0.01	0.14	1	0.01	-	0	-	0	6	6		
1513000	3861 Dominion Road	1	0.12	0	0.02	0.12	1	0.01	0.12	1	0.01	-	0	-	2	4	6		
1513100	3867 Dominion Road		0.34	1	0.02	0.34	3	0.02	0.34	3	0.02	-	0	-	0	13	13		
1515600	339 South Mill Street		0.15	1	0.02	0.15	1	0.01	0.15	1	0.01	-	0	-	0	6	6		
1515700	347 South Mill Street	1	0.08	0	0.02	0.08	1	0.01	0.08	1	0.01	-	0	-	2	4	6		
1515900	355 South Mill Street		0.21	1	0.02	0.21	2	0.01	0.21	2	0.01	-	0	-	0	9	9		
1516000	359 South Mill Street	1	0.09	0	0.02	0.09	1	0.01	0.09	1	0.01	-	0	-	2	4	6		
1516100	365 South Mill Street	1	0.12	0	0.02	0.12	1	0.01	0.12	1	0.01	-	0	-	2	4	6		
1517301	354 Bertie Place	1	0.06	0	0.02	0.06	1	0.01	0.06	1	0.01	-	0	-	4	2	6		
1517400	311 Bertie Place		0.18	1	0.02	0.18	2	0.01	0.18	2	0.01	-	0	-	0	8	8		
1517500	329 Bertie Place	1	0.06	0	0.02	0.06	1	0.01	0.06	1	0.01	-	0	-	4	2	6		
1517600	335 Bertie Place	1	0.06	0	0.02	0.06	1	0.01	0.06	1	0.01	-	0	-	4	2	6		
1517700	343 Bertie Place	1	0.06	0	0.02	0.06	1	0.01	0.06	1	0.01	-	0	-	4	2	6		
1517800	349 Bertie Place	1	0.06	0	0.02	0.06	1	0.01	0.06	1	0.01	-	0	-	14	2	16		
1517900	355 Bertie Place	1	0.06	0	0.02	0.06	1	0.01	0.06	1	0.01	-	0	-	4	2	6		
1518000	320 Bellevue Boulevard	1	0.12	0	0.02	0.12	1	0.01	0.12	1	0.01	-	0	-	2	4	6		
1518100	332 Bellevue Boulevard		0.26	1	0.02	0.26	2	0.01	0.26	3	0.02	-	0	-	0	11	11		
1518101	340 Bellevue Boulevard		0.14	1	0.02	0.14	1	0.01	0.14	1	0.01	-	0	-	0	6	6		
1518200	350 Bellevue Boulevard		0.14	1	0.02	0.14	1	0.01	0.14	1	0.01	-	0	-	0	6	6		
1518300	354 Bellevue Boulevard	1	0.12	0	0.02	0.12	1	0.01	0.12	1	0.01	-	0	-	2	4	6		
1518400	323 Bellevue Boulevard		0.14	1	0.02	0.14	1	0.01	0.14	1	0.01	-	0	-	0	6	6		
1518500	329 Bellevue Boulevard		0.14	1	0.02	0.14	1	0.01	0.14	1	0.01	-	0	-	0	6	6		
1518600	335 Bellevue Boulevard		0.14	1	0.02	0.14	1	0.01	0.14	1	0.01	-	0	-	0	6	6		
1518700	343 Bellevue Boulevard		0.14	1	0.02	0.14	1	0.01	0.14	1	0.01	-	0	-	0	6	6		
1518800	347 Bellevue Boulevard		0.14	1	0.02	0.14	1	0.01	0.14	1	0.01	-	0	-	0	6	6		
1518900	353 Bellevue Boulevard	1	0.12	0	0.02	0.12	1	0.01	0.12	1	0.01	-	0	-	2	4	6		
1519000	318 Thornwood Avenue	1	0.11	0	0.02	0.11	1	0.01	0.11	1	0.01	-	0	-	2	4	6		
1519100	328 Thornwood Avenue		0.20	1	0.02	0.20	2	0.01	0.20	2	0.01	-	0	-	0	9	9		

APPENDIX B - CALCULATION OF ASSESSMENTS FOR FUTURE MAINTENANCE
SOUTH TRIBUTARY
Town of Fort Erie

INTERVAL		REACH 6 4+100 to 4+480			REACH 7 4+480 to 5+430			REACH 8 5+430 to 6+600			MICHENER RD BR 0+000 to 0+170			GRAND TOTAL		
1519200	340 Thornwood Avenue		0.30	1 0.02		0.30	3 0.02		0.30	3 0.02		-	0 -	0	12	12
1519203	350 Thornwood Avenue	1	0.11	0 0.02		0.11	1 0.01		0.11	1 0.01		-	0 -	2	4	6
1519300	354 Thornwood Avenue	1	0.12	0 0.02		0.12	1 0.01		0.12	1 0.01		-	0 -	2	4	6
1519302	311 Thornwood Avenue		0.20	1 0.02		0.20	2 0.01		0.20	2 0.01		-	0 -	0	9	9
1519400	319 Thornwood Avenue		0.18	1 0.02		0.18	2 0.01		0.18	2 0.01		-	0 -	0	8	8
1519500	327 Thornwood Avenue	1	0.09	0 0.02		0.09	1 0.01		0.09	1 0.01		-	0 -	2	4	6
1519600	333 Thornwood Avenue	1	0.09	0 0.02		0.09	1 0.01		0.09	1 0.01		-	0 -	2	4	6
1519700	339 Thornwood Avenue		0.20	1 0.02		0.20	2 0.01		0.20	2 0.01		-	0 -	0	9	9
1519800	355 Thornwood Avenue		0.15	1 0.02		0.15	1 0.01		0.15	1 0.01		-	0 -	0	6	6
1519902	347 Thornwood Avenue	1	0.12	0 0.02		0.12	1 0.01		0.12	1 0.01		-	0 -	2	4	6
1520100	104 Gorham Road	1	0.54	2 0.05		0.54	5 0.03		0.54	5 0.03		-	0 -	1	22	23
1520200	120 Gorham Road	1	0.33	1 0.04		0.33	3 0.02		0.33	3 0.02		-	0 -	1	13	14
1520400	130 Gorham Road	1	0.09	0 0.02		0.09	1 0.01		0.09	1 0.01		-	0 -	2	4	6
1520500	0 Gorham Road	1	0.05	0 0.02	1	0.05	0 0.01	1	0.05	0 0.01		-	0 -	6	0	6
1520600	142 Gorham Road	1	0.12	0 0.02		0.12	1 0.01		0.12	1 0.01		-	0 -	2	4	6
1520700	148 Gorham Road	1	0.09	0 0.02		0.09	1 0.01		0.09	1 0.01		-	0 -	2	4	6
1520702	204 Gorham Road	1	0.09	0 0.02		0.09	1 0.01		0.09	1 0.01		-	0 -	2	4	6
1520704	210 Gorham Road	1	0.09	0 0.02		0.09	1 0.01		0.09	1 0.01		-	0 -	2	4	6
1520800	260-262 Gorham Road		0.44	2 0.04		0.44	4 0.03		0.44	4 0.02		-	0 -	0	18	18
1520835	Friendship Trail		-	0 -		-	0 -		3.69	37 0.21		-	0 -	0	37	37
1521000	308-310 Gorham Road		1.14	4 0.07		1.14	10 0.07		1.14	11 0.06		-	0 -	0	46	46
1521005	ID 1159152 South of 3867 Dominion Rd	1	0.11	0 0.02		0.11	1 0.01		0.11	1 0.01		-	0 -	2	4	6
1521400	3900 Farr Avenue		0.19	1 0.02		0.19	2 0.01		0.19	2 0.01		-	0 -	0	16	16
1521500	3949 Farr Avenue		0.71	3 0.05		0.71	6 0.04		0.71	7 0.04		-	0 -	0	60	60
1522100	97 Gorham Road		0.93	3 0.05		0.93	8 0.06		0.93	9 0.05		-	0 -	0	77	77
1522200	113 Gorham Road		0.24	1 0.02		0.24	2 0.01		0.24	2 0.01		-	0 -	0	20	20
1522201	119 Gorham Road		0.24	1 0.02		0.24	2 0.01		0.24	2 0.01		-	0 -	0	20	20
1522202	125 Gorham Road		0.24	1 0.02		0.24	2 0.01		0.24	2 0.01		-	0 -	0	20	20
1522300	129 Gorham Road	1	0.12	0 0.02		0.12	1 0.01		0.12	1 0.01		-	0 -	2	9	11
1522500	145 Gorham Road		0.29	1 0.02		0.29	2 0.01		0.29	3 0.02		-	0 -	0	23	23
1522800	171 Gorham Road		18.17	66 1.16		18.17	156 1.09		18.17	181 1.03		-	0 -	0	1,514	1,514
1522900	185 Gorham Road		0.38	1 0.02		0.38	3 0.02		0.38	4 0.02		-	0 -	0	31	31
1523000	195 Gorham Road	1	0.12	0 0.02		0.12	1 0.01		0.12	1 0.01		-	0 -	2	9	11
1523001	203 Gorham Road	1	0.12	0 0.02		0.12	1 0.01		0.12	1 0.01		-	0 -	2	9	11
1523100	213 Gorham Road		0.14	1 0.02		0.14	1 0.01		0.14	1 0.01		-	0 -	0	12	12
1523120	207 Gorham Road	1	0.12	0 0.02		0.12	1 0.01		0.12	1 0.01		-	0 -	2	9	11
1523200	225 Gorham Road		0.24	1 0.02		0.24	2 0.01		0.24	2 0.01		-	0 -	0	20	20
1523300	243 Gorham Road		1.54	6 0.11		1.54	13 0.09		1.54	15 0.09		-	0 -	0	128	128
1523500	275 Gorham Road		0.50	2 0.04		0.50	4 0.03		0.50	5 0.03		-	0 -	0	42	42
1523600	311 Gorham Road		3.64	13 0.23		3.64	31 0.22		3.64	36 0.20		-	0 -	0	223	223
1523700	337 Gorham Road		0.33	1 0.02		0.33	3 0.02		0.33	3 0.02		-	0 -	0	20	20
1524000	Friendship Trail		3.69	14 0.25		3.69	32 0.22		3.69	37 0.21		-	0 -	4,200	309	4,509
1524102	3916 Farr Avenue	1	0.09	0 0.02		0.09	1 0.01		0.09	1 0.01		-	0 -	1	8	9
1524104	3920 Farr Avenue		1.27	5 0.09		1.27	11 0.08		1.27	13 0.07		-	0 -	0	107	107
1524109	3926 Farr Avenue		0.21	1 0.02		0.21	2 0.01		0.21	2 0.01		-	0 -	0	18	18
1524110	3934 Farr Avenue	1	0.09	0 0.02		0.09	1 0.01		0.09	1 0.01		-	0 -	1	8	9
1524111	3940 Farr Avenue	1	0.09	0 0.02		0.09	1 0.01		0.09	1 0.01		-	0 -	1	8	9
1524200	3956 Farr Avenue		0.52	2 0.04		0.52	4 0.03		0.52	5 0.03		-	0 -	0	44	44
1524201	3970 Farr Avenue		0.39	1 0.02		0.39	3 0.02		0.39	4 0.02		-	0 -	0	32	32
1524202	3976 Farr Avenue		1.62	6 0.11		1.62	14 0.10		1.62	16 0.09		-	0 -	0	136	136
1524300	4040 Farr Avenue		14.13	52 0.91		14.13	122 0.85		14.13	141 0.80		-	0 -	0	1,178	1,178
1524400	4102 Michener Road		16.49	60 1.05		16.49	142 0.99		16.49	164 0.93		-	0 -	3,400	1,373	4,773
1600100	3722 Dominion Road		0.15	1 0.02		0.15	1 0.01		0.15	1 0.01		-	0 -	0	6	6
1600200	3728 Dominion Road		0.15	1 0.02		0.15	1 0.01		0.15	1 0.01		-	0 -	0	6	6
1600300	3736 Dominion Road		0.14	1 0.02		0.14	1 0.01		0.14	1 0.01		-	0 -	0	6	6
1600400	3742 Dominion Road		0.14	1 0.02		0.14	1 0.01		0.14	1 0.01		-	0 -	0	6	6
1600500	3748 Dominion Road		0.14	1 0.02		0.14	1 0.01		0.14	1 0.01		-	0 -	0	6	6
1600501	3756 Dominion Road		0.14	1 0.02		0.14	1 0.01		0.14	1 0.01		-	0 -	0	6	6
1600600	3762 Dominion Road		0.17	1 0.02		0.17	1 0.01		0.17	2 0.01		-	0 -	0	7	7
1600700	3768 Dominion Road	1	0.12	0 0.02		0.12	1 0.01		0.12	1 0.01		-	0 -	2	4	6
1600800	3774 Dominion Road	1	0.12	0 0.02		0.12	1 0.01		0.12	1 0.01		-	0 -	2	4	6
1600900	3780 Dominion Road	1	0.12	0 0.02		0.12	1 0.01		0.12	1 0.01		-	0 -	2	4	6
1601000	3796 Dominion Road		0.15	1 0.02		0.15	1 0.01		0.15	1 0.01		-	0 -	1	6	7
1601100	3800 Dominion Road		0.15	1 0.02		0.15	1 0.01		0.15	1 0.01		-	0 -	0	6	6
1601101	3808 Dominion Road		0.15	1 0.02		0.15	1 0.01		0.15	1 0.01		-	0 -	0	6	6
1601200	3816 Dominion Road		0.15	1 0.02		0.15	1 0.01		0.15	1 0.01		-	0 -	0	6	6
1601300	3822 Dominion Road		0.15	1 0.02		0.15	1 0.01		0.15	1 0.01		-	0 -	0	6	6
1601400	3840 Dominion Road		0.30	1 0.02		0.30	3 0.02		0.30	3 0.02		-	0 -	0	12	12
1601600	3860 Dominion Road		0.44	2 0.04		0.44	4 0.03		0.44	4 0.02		-	0 -	0	18	18
1601700	3768 Summit Avenue	1	0.11	0 0.02		0.11	1 0.01		0.11	1 0.01		-	0 -	2	4	6

APPENDIX B - CALCULATION OF ASSESSMENTS FOR FUTURE MAINTENANCE
SOUTH TRIBUTARY
Town of Fort Erie

INTERVAL		REACH 6 4+100 to 4+480				REACH 7 4+480 to 5+430				REACH 8 5+430 to 6+600				MICHENER RD BR 0+000 to 0+170				GRAND TOTAL	
1601800	3774 Summit Avenue	1	0.09	0	0.02	0.09	1	0.01	0.09	1	0.01	-	0	-	2	4	6		
1601900	3780 Summit Avenue	1	0.12	0	0.02	0.12	1	0.01	0.12	1	0.01	-	0	-	2	4	6		
1602000	487 Bellevue Boulevard		0.32	1	0.02	0.32	3	0.02	0.32	3	0.02	-	0	-	0	13	13		
1602001	3806 Summit Avenue		0.21	1	0.02	0.21	2	0.01	0.21	2	0.01	-	0	-	0	9	9		
1602002	3814 Summit Avenue		0.20	1	0.02	0.20	2	0.01	0.20	2	0.01	-	0	-	0	9	9		
1602003	3822 Summit Avenue		0.18	1	0.02	0.18	2	0.01	0.18	2	0.01	-	0	-	0	8	8		
1602004	3830 Summit Avenue		0.15	1	0.02	0.15	1	0.01	0.15	1	0.01	-	0	-	0	6	6		
1602005	3838 Summit Avenue		0.14	1	0.02	0.14	1	0.01	0.14	1	0.01	-	0	-	0	6	6		
1602007	3848 Summit Avenue	1	0.12	0	0.02	0.12	1	0.01	0.12	1	0.01	-	0	-	3	4	7		
1602008	3723 Hazel Street	1	0.11	0	0.02	0.11	1	0.01	0.11	1	0.01	-	0	-	3	4	7		
1602009	3854 Summit Avenue	1	0.12	0	0.02	0.12	1	0.01	0.12	1	0.01	-	0	-	3	4	7		
1602010	3733 Hazel Street	1	0.11	0	0.02	0.11	1	0.01	0.11	1	0.01	-	0	-	3	4	7		
1602011	3860 Summit Avenue	1	0.12	0	0.02	0.12	1	0.01	0.12	1	0.01	-	0	-	3	4	7		
1602100	3743 Hazel Street	1	0.12	0	0.02	0.12	1	0.01	0.12	1	0.01	-	0	-	3	4	7		
1602200	3751 Hazel Street	1	0.12	0	0.02	0.12	1	0.01	0.12	1	0.01	-	0	-	3	4	7		
1602300	3759 Hazel Street		0.15	1	0.02	0.15	1	0.01	0.15	1	0.01	-	0	-	0	6	6		
1602400	3769 Hazel Street		0.24	1	0.02	0.24	2	0.01	0.24	2	0.01	-	0	-	0	10	10		
1602401	510 Bellevue Boulevard		0.21	1	0.02	0.21	2	0.01	0.21	2	0.01	-	0	-	0	9	9		
1602500	503 Bellevue Boulevard	1	0.12	0	0.02	0.12	1	0.01	0.12	1	0.01	-	0	-	2	4	6		
1602501	505 Bellevue Boulevard	1	0.03	0	0.02	1	0.03	0	0.01	1	0.03	0	0.01	-	6	0	6		
1602502	507 Bellevue Boulevard	1	0.03	0	0.02	1	0.03	0	0.01	1	0.03	0	0.01	-	6	0	6		
1602503	509-5 Bellevue Boulevard	1	0.03	0	0.02	1	0.03	0	0.01	1	0.03	0	0.01	-	6	0	6		
1602504	511-4 Bellevue Boulevard	1	0.03	0	0.02	1	0.03	0	0.01	1	0.03	0	0.01	-	6	0	6		
1602505	513-3 Bellevue Boulevard	1	0.03	0	0.02	1	0.03	0	0.01	1	0.03	0	0.01	-	6	0	6		
1602506	515-2 Bellevue Boulevard	1	0.03	0	0.02	1	0.03	0	0.01	1	0.03	0	0.01	-	6	0	6		
1602507	517-1 Bellevue Boulevard	1	0.12	0	0.02	0.12	1	0.01	0.12	1	0.01	-	0	-	2	4	6		
1602508	Hazel Street		0.17	1	0.02	0.17	1	0.01	0.17	2	0.01	-	0	-	0	7	7		
1602600	516 Hazel Street		0.14	1	0.02	0.14	1	0.01	0.14	1	0.01	-	0	-	0	6	6		
1602700	514 Hazel Court		0.15	1	0.02	0.15	1	0.01	0.15	1	0.01	-	0	-	0	6	6		
1602800	510 Hazel Court		0.24	1	0.02	0.24	2	0.01	0.24	2	0.01	-	0	-	0	10	10		
1602900	500 Hazel Court		0.24	1	0.02	0.24	2	0.01	0.24	2	0.01	-	0	-	0	10	10		
1603000	511 Hazel Court		0.27	1	0.02	0.27	2	0.01	0.27	3	0.02	-	0	-	0	11	11		
1603100	513 Hazel Court		0.15	1	0.02	0.15	1	0.01	0.15	1	0.01	-	0	-	0	6	6		
1603200	515 Hazel Street		0.15	1	0.02	0.15	1	0.01	0.15	1	0.01	-	0	-	0	6	6		
1603201	3855 Hazel Street	1	0.11	0	0.02	0.11	1	0.01	0.11	1	0.01	-	0	-	2	4	6		
1603300	Hazel Court		0.21	1	0.02	0.21	2	0.01	0.21	2	0.01	-	0	-	0	9	9		
1603400	3770 Hazel Street		2.93	11	0.19	2.93	25	0.17	2.93	29	0.16	-	0	-	0	120	120		
1603500	3804 Hazel Street		0.17	1	0.02	0.17	1	0.01	0.17	2	0.01	-	0	-	0	7	7		
1603600	3796 Hazel Street		0.17	1	0.02	0.17	1	0.01	0.17	2	0.01	-	0	-	0	7	7		
1603700	3816 Hazel Street		0.18	1	0.02	0.18	2	0.01	0.18	2	0.01	-	0	-	0	8	8		
1603800	3820 Hazel Street		0.18	1	0.02	0.18	2	0.01	0.18	2	0.01	-	0	-	0	8	8		
1603801	3826 Hazel Street		0.18	1	0.02	0.18	2	0.01	0.18	2	0.01	-	0	-	0	8	8		
1603900	3834 Hazel Street		0.18	1	0.02	0.18	2	0.01	0.18	2	0.01	-	0	-	0	8	8		
1604000	3842 Hazel Street		0.18	1	0.02	0.18	2	0.01	0.18	2	0.01	-	0	-	0	8	8		
1604100	3850 Hazel Street		0.18	1	0.02	0.18	2	0.01	0.18	2	0.01	-	0	-	0	8	8		
1604106	3858 Hazel Street	1	0.11	0	0.02	0.11	1	0.01	0.11	1	0.01	-	0	-	2	4	6		
1604200	3815 Pearl Street		0.18	1	0.02	0.18	2	0.01	0.18	2	0.01	-	0	-	0	8	8		
1604300	3819 Pearl Street		0.18	1	0.02	0.18	2	0.01	0.18	2	0.01	-	0	-	0	8	8		
1604400	3825 Pearl Street		0.18	1	0.02	0.18	2	0.01	0.18	2	0.01	-	0	-	0	8	8		
1604500	3833 Pearl Street		0.18	1	0.02	0.18	2	0.01	0.18	2	0.01	-	0	-	0	8	8		
1604600	3841 Pearl Street		0.18	1	0.02	0.18	2	0.01	0.18	2	0.01	-	0	-	0	8	8		
1604700	3849 Pearl Street		0.18	1	0.02	0.18	2	0.01	0.18	2	0.01	-	0	-	0	8	8		
1604706	3859 Pearl Street		0.14	1	0.02	0.14	1	0.01	0.14	1	0.01	-	0	-	0	6	6		
1604800	3796 Pearl Street		0.18	1	0.02	0.18	2	0.01	0.18	2	0.01	-	0	-	0	8	8		
1604900	3804 Pearl Street		0.18	1	0.02	0.18	2	0.01	0.18	2	0.01	-	0	-	0	8	8		
1604901	3812 Pearl Street		0.18	1	0.02	0.18	2	0.01	0.18	2	0.01	-	0	-	0	8	8		
1605000	3818 Pearl Street		0.18	1	0.02	0.18	2	0.01	0.18	2	0.01	-	0	-	0	8	8		
1605100	595 Bellevue Boulevard		3.04	11	0.19	3.04	26	0.18	3.04	30	0.17	-	0	-	0	124	124		
1605200	3834 Pearl Street		0.35	1	0.02	0.35	3	0.02	0.35	3	0.02	-	0	-	0	13	13		
1605300	3842 Pearl Street		0.47	2	0.04	0.47	4	0.03	0.47	5	0.03	-	0	-	0	20	20		
1605400	3850 Pearl Street		0.27	1	0.02	0.27	2	0.01	0.27	3	0.02	-	0	-	100	11	111		
1605500	3858 Pearl Street		0.24	1	0.02	0.24	2	0.01	0.24	2	0.01	-	0	-	100	10	110		
1605600	3667 Nigh Road		0.52	2	0.04	0.52	4	0.03	0.52	5	0.03	-	0	-	0	20	20		
1605700	3679 Nigh Road		0.35	1	0.02	0.35	3	0.02	0.35	3	0.02	-	0	-	0	13	13		
1605800	3687 Nigh Road		0.35	1	0.02	0.35	3	0.02	0.35	3	0.02	-	0	-	0	13	13		
1605900	3695 Nigh Road		0.35	1	0.02	0.35	3	0.02	0.35	3	0.02	-	0	-	0	13	13		
1606000	3715 Nigh Road		0.41	2	0.04	0.41	4	0.03	0.41	4	0.02	-	0	-	0	17	17		
1606100	3713 Nigh Road		0.43	2	0.04	0.43	4	0.03	0.43	4	0.02	-	0	-	0	17	17		
1606101	3725 Nigh Road		0.42	2	0.04	0.42	4	0.03	0.42	4	0.02	-	0	-	0	18	18		
1606200	Nigh Road		0.44	2	0.04	0.44	4	0.03	0.44	4	0.02	-	0	-	0	18	18		

APPENDIX B - CALCULATION OF ASSESSMENTS FOR FUTURE MAINTENANCE
SOUTH TRIBUTARY
Town of Fort Erie

INTERVAL		REACH 6 4+100 to 4+480			REACH 7 4+480 to 5+430			REACH 8 5+430 to 6+600			MICHENER RD BR 0+000 to 0+170			GRAND TOTAL		
1606300	3741-3743 Nigh Road	0.67	2	0.04	0.67	6	0.04	0.67	7	0.04	-	0	-	0	25	25
1606400	3747 Nigh Road	0.14	1	0.02	0.14	1	0.01	0.14	1	0.01	-	0	-	0	5	5
1606402	3755 Nigh Road	0.17	1	0.02	0.17	1	0.01	0.17	2	0.01	-	0	-	0	6	6
1606500	3773 Nigh Road	3.32	12	0.21	3.32	29	0.20	3.32	33	0.19	-	0	-	0	132	132
1606600	3783 Nigh Road	0.31	1	0.02	0.31	3	0.02	0.31	3	0.02	-	0	-	0	12	12
1606700	3803 Nigh Road	1.89	7	0.12	1.89	16	0.11	1.89	19	0.11	-	0	-	2,200	77	2,277
1606800	3777 Nigh Road	1	0.08	0	0.08	1	0.01	0.08	1	0.01	-	0	-	2	4	6
1606900	3827 Nigh Road	0.34	1	0.02	0.34	3	0.02	0.34	3	0.02	-	0	-	100	13	113
1607000	3835 Nigh Road	0.14	1	0.02	0.14	1	0.01	0.14	1	0.01	-	0	-	0	6	6
1607100	3843 Nigh Road	0.52	2	0.04	0.52	4	0.03	0.52	5	0.03	-	0	-	100	21	121
1607501	529 Ridge Road North	0.24	1	0.02	0.24	2	0.01	0.24	2	0.01	-	0	-	0	10	10
1607502	533 Ridge Road North	0.69	3	0.05	0.69	6	0.04	0.69	7	0.04	-	0	-	0	29	29
1607503	549 Ridge Road North	0.74	3	0.05	0.74	6	0.04	0.74	7	0.04	-	0	-	0	30	30
1607504	553 Ridge Road North	0.52	2	0.04	0.52	4	0.03	0.52	5	0.03	-	0	-	0	21	21
1607505	563 Ridge Road North	1.06	4	0.07	1.06	9	0.06	1.06	11	0.06	-	0	-	0	44	44
1607506	575 Ridge Road North	1	0.13	0	0.13	1	0.01	0.13	1	0.01	-	0	-	2	4	6
1607507	583 Ridge Road North	1	0.10	0	0.10	1	0.01	0.10	1	0.01	-	0	-	2	4	6
1607508	593 Ridge Road North	0.30	1	0.02	0.30	3	0.02	0.30	3	0.02	-	0	-	0	12	12
1607509	603 Ridge Road North	0.31	1	0.02	0.31	3	0.02	0.31	3	0.02	-	0	-	0	12	12
1607510	613 Ridge Road North	0.89	3	0.05	0.89	8	0.06	0.89	9	0.05	-	0	-	0	36	36
1607511	619 Ridge Road North	1	0.12	0	0.12	1	0.01	0.12	1	0.01	-	0	-	2	4	6
1607512	633 Ridge Road North	0.25	1	0.02	0.25	2	0.01	0.25	2	0.01	-	0	-	0	10	10
1607513	651 Ridge Road North	1.80	7	0.12	1.80	15	0.10	1.80	18	0.10	-	0	-	0	74	74
1607514	667 Ridge Road North	0.60	2	0.04	0.60	5	0.03	0.60	6	0.03	-	0	-	0	24	24
1607515	671 Ridge Road North	0.24	1	0.02	0.24	2	0.01	0.24	2	0.01	-	0	-	0	10	10
1607516	677 Ridge Road North	0.27	1	0.02	0.27	2	0.01	0.27	3	0.02	-	0	-	0	11	11
1607517	689 Ridge Road North	0.32	1	0.02	0.32	3	0.02	0.32	3	0.02	-	0	-	0	13	13
1607518	699 Ridge Road North	0.18	1	0.02	0.18	2	0.01	0.18	2	0.01	-	0	-	0	8	8
1607519	707 Ridge Road North	0.23	1	0.02	0.23	2	0.01	0.23	2	0.01	-	0	-	0	9	9
1607520	641 Ridge Road North	0.29	1	0.02	0.29	2	0.01	0.29	3	0.02	-	0	-	0	11	11
1607521	587 Ridge Road North	1	0.12	0	0.12	1	0.01	0.12	1	0.01	-	0	-	2	4	6
1607600	399 North Mill Street	0.18	1	0.02	0.18	2	0.01	0.18	2	0.01	-	0	-	0	8	8
1607602	407 North Mill Street	0.18	1	0.02	0.18	2	0.01	0.18	2	0.01	-	0	-	0	8	8
1607700	413 North Mill Street	0.18	1	0.02	0.18	2	0.01	0.18	2	0.01	-	0	-	0	8	8
1607800	421 North Mill Street	0.18	1	0.02	0.18	2	0.01	0.18	2	0.01	-	0	-	0	8	8
1607900	427 North Mill Street	0.18	1	0.02	0.18	2	0.01	0.18	2	0.01	-	0	-	0	8	8
1608000	431-433 North Mill Street	1	0.12	0	0.12	1	0.01	0.12	1	0.01	-	0	-	2	4	6
1608100	437 North Mill Street	1	0.11	0	0.11	1	0.01	0.11	1	0.01	-	0	-	2	4	6
1608200	441 North Mill Street	1	0.11	0	0.11	1	0.01	0.11	1	0.01	-	0	-	2	4	6
1608300	447 North Mill Street	0.17	1	0.02	0.17	1	0.01	0.17	2	0.01	-	0	-	0	7	7
1608400	453 North Mill Street	0.17	1	0.02	0.17	1	0.01	0.17	2	0.01	-	0	-	0	7	7
1608500	457 North Mill Street	0.17	1	0.02	0.17	1	0.01	0.17	2	0.01	-	0	-	0	7	7
1608600	463 North Mill Street	0.17	1	0.02	0.17	1	0.01	0.17	2	0.01	-	0	-	0	7	7
1608700	473 North Mill Street	0.17	1	0.02	0.17	1	0.01	0.17	2	0.01	-	0	-	0	7	7
1608800	479 North Mill Street	0.17	1	0.02	0.17	1	0.01	0.17	2	0.01	-	0	-	0	7	7
1608900	485 North Mill Street	0.17	1	0.02	0.17	1	0.01	0.17	2	0.01	-	0	-	0	7	7
1609000	491 North Mill Street	0.15	1	0.02	0.15	1	0.01	0.15	1	0.01	-	0	-	0	6	6
1609100	499 North Mill Street	0.18	1	0.02	0.18	2	0.01	0.18	2	0.01	-	0	-	0	8	8
1609200	505 North Mill Street	0.18	1	0.02	0.18	2	0.01	0.18	2	0.01	-	0	-	0	8	8
1609400	400 Glenwood Drive	0.15	1	0.02	0.15	1	0.01	0.15	1	0.01	-	0	-	0	6	6
1609500	410 Glenwood Drive	1	0.12	0	0.12	1	0.01	0.12	1	0.01	-	0	-	2	4	6
1609600	420 Glenwood Drive	1	0.12	0	0.12	1	0.01	0.12	1	0.01	-	0	-	2	4	6
1609601	428 Glenwood Drive	1	0.12	0	0.12	1	0.01	0.12	1	0.01	-	0	-	2	4	6
1609700	434 Glenwood Drive	1	0.12	0	0.12	1	0.01	0.12	1	0.01	-	0	-	2	4	6
1609800	Glenwood Drive	1	0.06	0	0.06	1	0.01	0.06	1	0.01	-	0	-	4	2	6
1609900	442 Glenwood Drive	1	0.02	0	0.02	1	0.01	0.02	0	0.01	-	0	-	6	0	6
1610000	460 Glenwood Drive	0.21	1	0.02	0.21	2	0.01	0.21	2	0.01	-	0	-	0	9	9
1610100	470 Glenwood Drive	0.15	1	0.02	0.15	1	0.01	0.15	1	0.01	-	0	-	0	6	6
1610200	480 Glenwood Drive	1	0.12	0	0.12	1	0.01	0.12	1	0.01	-	0	-	2	4	6
1610300	484 Glenwood Drive	1	0.12	0	0.12	1	0.01	0.12	1	0.01	-	0	-	2	4	6
1610400	494 Glenwood Drive	0.33	1	0.02	0.33	3	0.02	0.33	3	0.02	-	0	-	0	13	13
1610500	401 Glenwood Drive	0.14	1	0.02	0.14	1	0.01	0.14	1	0.01	-	0	-	0	6	6
1610600	409 Glenwood Drive	1	0.12	0	0.12	1	0.01	0.12	1	0.01	-	0	-	2	4	6
1610700	417 Glenwood Drive	1	0.12	0	0.12	1	0.01	0.12	1	0.01	-	0	-	2	4	6
1610800	427 Glenwood Drive	1	0.12	0	0.12	1	0.01	0.12	1	0.01	-	0	-	2	4	6
1610900	433 Glenwood Drive	0.14	1	0.02	0.14	1	0.01	0.14	1	0.01	-	0	-	0	6	6
1611000	443 Glenwood Drive	0.14	1	0.02	0.14	1	0.01	0.14	1	0.01	-	0	-	0	6	6
1611100	455 Glenwood Drive	1	0.12	0	0.12	1	0.01	0.12	1	0.01	-	0	-	2	4	6
1611200	459 Glenwood Drive	1	0.12	0	0.12	1	0.01	0.12	1	0.01	-	0	-	2	4	6
1611300	469 Glenwood Drive	0.14	1	0.02	0.14	1	0.01	0.14	1	0.01	-	0	-	0	6	6

APPENDIX B - CALCULATION OF ASSESSMENTS FOR FUTURE MAINTENANCE
SOUTH TRIBUTARY
Town of Fort Erie

INTERVAL		REACH 6 4+100 to 4+480				REACH 7 4+480 to 5+430				REACH 8 5+430 to 6+600				MICHENER RD BR 0+000 to 0+170				GRAND TOTAL	
1611400	485 Glenwood Drive		0.18	1	0.02		0.18	2	0.01		0.18	2	0.01	-	0	-	0	8	8
1611500	493 Glenwood Drive		0.30	1	0.02		0.30	3	0.02		0.30	3	0.02	-	0	-	0	12	12
1611600	396 Bellevue Boulevard	1	0.12	0	0.02		0.12	1	0.01		0.12	1	0.01	-	0	-	2	4	6
1611700	402 Bellevue Boulevard		0.15	1	0.02		0.15	1	0.01		0.15	1	0.01	-	0	-	0	6	6
1611800	408 Bellevue Boulevard		0.15	1	0.02		0.15	1	0.01		0.15	1	0.01	-	0	-	0	6	6
1611900	416 Bellevue Boulevard		0.15	1	0.02		0.15	1	0.01		0.15	1	0.01	-	0	-	0	6	6
1612000	420 Bellevue Boulevard		0.15	1	0.02		0.15	1	0.01		0.15	1	0.01	-	0	-	0	6	6
1612100	426 Bellevue Boulevard		0.15	1	0.02		0.15	1	0.01		0.15	1	0.01	-	0	-	0	6	6
1612200	432 Bellevue Boulevard		0.23	1	0.02		0.23	2	0.01		0.23	2	0.01	-	0	-	0	10	10
1612300	442 Bellevue Boulevard		0.23	1	0.02		0.23	2	0.01		0.23	2	0.01	-	0	-	0	10	10
1612400	452 Bellevue Boulevard		0.15	1	0.02		0.15	1	0.01		0.15	1	0.01	-	0	-	0	6	6
1612500	458 Bellevue Boulevard		0.15	1	0.02		0.15	1	0.01		0.15	1	0.01	-	0	-	0	6	6
1612600	466 Bellevue Boulevard	1	0.12	0	0.02		0.12	1	0.01		0.12	1	0.01	-	0	-	2	4	6
1612700	3775 Summit Avenue	1	0.09	0	0.02		0.09	1	0.01		0.09	1	0.01	-	0	-	2	4	6
1612800	3767 Summit Avenue	1	0.09	0	0.02		0.09	1	0.01		0.09	1	0.01	-	0	-	2	4	6
1612900	500 Bellevue Boulevard		0.36	1	0.02		0.36	3	0.02		0.36	4	0.02	-	0	-	0	15	15
1613001	395 Bellevue Boulevard		0.14	1	0.02		0.14	1	0.01		0.14	1	0.01	-	0	-	0	6	6
1613100	403 Bellevue Boulevard		0.15	1	0.02		0.15	1	0.01		0.15	1	0.01	-	0	-	0	6	6
1613200	407 Bellevue Boulevard		0.15	1	0.02		0.15	1	0.01		0.15	1	0.01	-	0	-	0	6	6
1613300	413 Bellevue Boulevard		0.15	1	0.02		0.15	1	0.01		0.15	1	0.01	-	0	-	0	6	6
1613400	421 Bellevue Boulevard		0.15	1	0.02		0.15	1	0.01		0.15	1	0.01	-	0	-	0	6	6
1613500	427 Bellevue Boulevard		0.15	1	0.02		0.15	1	0.01		0.15	1	0.01	-	0	-	0	6	6
1613600	433 Bellevue Boulevard		0.15	1	0.02		0.15	1	0.01		0.15	1	0.01	-	0	-	0	6	6
1613700	439 Bellevue Boulevard		0.18	1	0.02		0.18	2	0.01		0.18	2	0.01	-	0	-	0	8	8
1613800	449 Bellevue Boulevard		0.18	1	0.02		0.18	2	0.01		0.18	2	0.01	-	0	-	0	8	8
1613900	455 Bellevue Boulevard		0.18	1	0.02		0.18	2	0.01		0.18	2	0.01	-	0	-	0	8	8
1614000	461 Bellevue Boulevard		0.18	1	0.02		0.18	2	0.01		0.18	2	0.01	-	0	-	0	8	8
1614100	469 Bellevue Boulevard		0.15	1	0.02		0.15	1	0.01		0.15	1	0.01	-	0	-	0	6	6
1614200	545 Bellevue Boulevard		0.17	1	0.02		0.17	1	0.01		0.17	2	0.01	-	0	-	0	7	7
1614300	551 Bellevue Boulevard		0.17	1	0.02		0.17	1	0.01		0.17	2	0.01	-	0	-	0	7	7
1614400	559 Bellevue Boulevard		0.17	1	0.02		0.17	1	0.01		0.17	2	0.01	-	0	-	0	7	7
1614500	400 Belleair Boulevard		0.14	1	0.02		0.14	1	0.01		0.14	1	0.01	-	0	-	0	6	6
1614501	406 Belleair Boulevard		0.15	1	0.02		0.15	1	0.01		0.15	1	0.01	-	0	-	0	6	6
1614502	412 Belleair Boulevard		0.15	1	0.02		0.15	1	0.01		0.15	1	0.01	-	0	-	0	6	6
1614503	418 Belleair Boulevard		0.15	1	0.02		0.15	1	0.01		0.15	1	0.01	-	0	-	0	6	6
1614600	424 Belleair Boulevard		0.15	1	0.02		0.15	1	0.01		0.15	1	0.01	-	0	-	0	6	6
1614601	430 Belleair Boulevard		0.15	1	0.02		0.15	1	0.01		0.15	1	0.01	-	0	-	0	6	6
1614602	436 Belleair Boulevard		0.15	1	0.02		0.15	1	0.01		0.15	1	0.01	-	0	-	0	6	6
1614603	442 Belleair Boulevard		0.15	1	0.02		0.15	1	0.01		0.15	1	0.01	-	0	-	0	6	6
1614604	448 Belleair Boulevard		0.15	1	0.02		0.15	1	0.01		0.15	1	0.01	-	0	-	0	6	6
1614700	454 Belleair Boulevard		0.15	1	0.02		0.15	1	0.01		0.15	1	0.01	-	0	-	0	6	6
1614701	460 Belleair Boulevard		0.15	1	0.02		0.15	1	0.01		0.15	1	0.01	-	0	-	0	6	6
1614702	466 Belleair Boulevard		0.15	1	0.02		0.15	1	0.01		0.15	1	0.01	-	0	-	0	6	6
1614703	472 Belleair Boulevard		0.15	1	0.02		0.15	1	0.01		0.15	1	0.01	-	0	-	0	6	6
1614800	401 Belleair Boulevard		0.15	1	0.02		0.15	1	0.01		0.15	1	0.01	-	0	-	0	6	6
1614801	407 Belleair Boulevard		0.15	1	0.02		0.15	1	0.01		0.15	1	0.01	-	0	-	0	6	6
1614802	413 Belleair Boulevard		0.15	1	0.02		0.15	1	0.01		0.15	1	0.01	-	0	-	0	6	6
1614803	419 Belleair Boulevard		0.15	1	0.02		0.15	1	0.01		0.15	1	0.01	-	0	-	0	6	6
1614900	425 Belleair Boulevard		0.15	1	0.02		0.15	1	0.01		0.15	1	0.01	-	0	-	0	6	6
1614901	431 Belleair Boulevard		0.15	1	0.02		0.15	1	0.01		0.15	1	0.01	-	0	-	0	6	6
1614902	437 Belleair Boulevard		0.15	1	0.02		0.15	1	0.01		0.15	1	0.01	-	0	-	0	6	6
1614903	443 Belleair Boulevard		0.15	1	0.02		0.15	1	0.01		0.15	1	0.01	-	0	-	0	6	6
1614904	449 Belleair Boulevard		0.15	1	0.02		0.15	1	0.01		0.15	1	0.01	-	0	-	0	6	6
1615000	455 Belleair Boulevard		0.15	1	0.02		0.15	1	0.01		0.15	1	0.01	-	0	-	0	6	6
1615001	461 Belleair Boulevard		0.15	1	0.02		0.15	1	0.01		0.15	1	0.01	-	0	-	0	6	6
1615002	467 Belleair Boulevard		0.15	1	0.02		0.15	1	0.01		0.15	1	0.01	-	0	-	0	6	6
1615003	473 Belleair Boulevard		0.15	1	0.02		0.15	1	0.01		0.15	1	0.01	-	0	-	0	6	6
1615100	398 Gorham Road		0.17	1	0.02		0.17	1	0.01		0.17	2	0.01	-	0	-	0	7	7
1615101	404 Gorham Road		0.15	1	0.02		0.15	1	0.01		0.15	1	0.01	-	0	-	0	6	6
1615200	410 Gorham Road		0.23	1	0.02		0.23	2	0.01		0.23	2	0.01	-	0	-	0	10	10
1615202	422 Gorham Road		0.18	1	0.02		0.18	2	0.01		0.18	2	0.01	-	0	-	0	8	8
1615300	430 Gorham Road		0.18	1	0.02		0.18	2	0.01		0.18	2	0.01	-	0	-	0	8	8
1615301	436 Gorham Road		0.15	1	0.02		0.15	1	0.01		0.15	1	0.01	-	0	-	0	6	6
1615400	440 Gorham Road		0.15	1	0.02		0.15	1	0.01		0.15	1	0.01	-	0	-	0	6	6
1615500	446 Gorham Road		0.15	1	0.02		0.15	1	0.01		0.15	1	0.01	-	0	-	0	6	6
1615600	452 Gorham Road		0.15	1	0.02		0.15	1	0.01		0.15	1	0.01	-	0	-	0	6	6
1615700	460 Gorham Road		0.15	1	0.02		0.15	1	0.01		0.15	1	0.01	-	0	-	0	6	6
1615800	464 Gorham Road		0.15	1	0.02		0.15	1	0.01		0.15	1	0.01	-	0	-	0	6	6
1615900	472 Gorham Road		0.15	1	0.02		0.15	1	0.01		0.15	1	0.01	-	0	-	0	6	6
1616000	482 Gorham Road	1	0.12	0	0.02		0.12	1	0.01		0.12	1	0.01	-	0	-	2	4	4

APPENDIX B - CALCULATION OF ASSESSMENTS FOR FUTURE MAINTENANCE
SOUTH TRIBUTARY
Town of Fort Erie

INTERVAL		REACH 6 4+100 to 4+480			REACH 7 4+480 to 5+430			REACH 8 5+430 to 6+600			MICHENER RD BR 0+000 to 0+170			GRAND TOTAL		
1616100	498 Gorham Road	0.32	1	0.02	0.32	3	0.02	0.32	3	0.02	-	0	-	0	13	13
1616200	508 Gorham Road	0.20	1	0.02	0.20	2	0.01	0.20	2	0.01	-	0	-	0	9	9
1616300	3861 Hazel Street	0.14	1	0.02	0.14	1	0.01	0.14	1	0.01	-	0	-	0	6	6
1616400	3864 Hazel Street	1	0.09	0	0.09	1	0.01	0.09	1	0.01	-	0	-	2	4	6
1616500	Gorham Road	0.20	1	0.02	0.20	2	0.01	0.20	2	0.01	-	0	-	0	9	9
1616600	550 Gorham Road	0.14	1	0.02	0.14	1	0.01	0.14	1	0.01	-	0	-	0	6	6
1616700	3865 Pearl Street	0.14	1	0.02	0.14	1	0.01	0.14	1	0.01	-	0	-	0	6	6
1616800	3862 Pearl Street	0.27	1	0.02	0.27	2	0.01	0.27	3	0.02	-	0	-	200	11	211
1616802	3866 Pearl Street	1	0.09	0	0.09	1	0.01	0.09	1	0.01	-	0	-	2	4	6
1616900	Gorham Road	1	0.10	0	0.10	1	0.01	0.10	1	0.01	-	0	-	2	4	6
1617000	614 Gorham Road	0.19	1	0.02	0.19	2	0.01	0.19	2	0.01	-	0	-	0	8	8
1617100	624 Gorham Road	0.21	1	0.02	0.21	2	0.01	0.21	2	0.01	-	0	-	0	9	9
1617200	634 Gorham Road	0.29	1	0.02	0.29	2	0.01	0.29	3	0.02	-	0	-	0	11	11
1617300	644 Gorham Road	0.38	1	0.02	0.38	3	0.02	0.38	4	0.02	-	0	-	200	15	215
1617400	654 Gorham Road	0.40	1	0.02	0.40	3	0.02	0.40	4	0.02	-	0	-	0	15	15
1617500	664 Gorham Road	0.26	1	0.02	0.26	2	0.01	0.26	3	0.02	-	0	-	0	11	11
1617590	674 Gorham Road	0.20	1	0.02	0.20	2	0.01	0.20	2	0.01	-	0	-	0	9	9
1617600	3855 Nigh Road	0.48	2	0.04	0.48	4	0.03	0.48	5	0.03	-	0	-	0	20	20
1617700	359 Gorham Road	0.42	2	0.04	0.42	4	0.03	0.42	4	0.02	-	0	-	0	26	26
1617800	369 Gorham Road	0.27	1	0.02	0.27	2	0.01	0.27	3	0.02	-	0	-	0	16	16
1617900	379 Gorham Road	1.47	5	0.09	1.47	13	0.09	1.47	15	0.09	-	0	-	0	90	90
1618000	389 Gorham Road	0.92	3	0.05	0.92	8	0.06	0.92	9	0.05	-	0	-	0	56	56
1618100	399 Gorham Road	0.57	2	0.04	0.57	5	0.03	0.57	6	0.03	-	0	-	0	35	35
1618101	409 Gorham Road	0.70	3	0.05	0.70	6	0.04	0.70	7	0.04	-	0	-	0	44	44
1618200	425 Gorham Road	0.64	2	0.04	0.64	6	0.04	0.64	6	0.03	-	0	-	0	39	39
1618300	435 Gorham Road	0.86	3	0.05	0.86	7	0.05	0.86	9	0.05	-	0	-	0	52	52
1618400	455 Gorham Road	1.71	6	0.11	1.71	15	0.10	1.71	17	0.10	-	0	-	0	104	104
1618500	467 Gorham Road	0.24	1	0.02	0.24	2	0.01	0.24	2	0.01	-	0	-	0	15	15
1618700	487 Gorham Road	0.30	1	0.02	0.30	3	0.02	0.30	3	0.02	-	0	-	0	18	18
1618800	3975 Nigh Road	17.11	63	1.11	17.11	147	1.03	17.11	171	0.97	-	0	-	2,800	1,037	3,837
1618801	645 Gorham Road	1.35	5	0.09	1.35	12	0.08	1.35	13	0.07	-	0	-	0	78	78
1618802	665 Gorham Road	14.79	54	0.95	14.79	127	0.89	14.79	147	0.84	-	0	-	0	596	596
1618900	3933 Nigh Road	0.29	1	0.02	0.29	2	0.01	0.29	3	0.02	-	0	-	0	9	9
1619000	3923 Nigh Road	0.29	1	0.02	0.29	2	0.01	0.29	3	0.02	-	0	-	0	9	9
1619100	3947 Nigh Road	0.21	1	0.02	0.21	2	0.01	0.21	2	0.01	-	0	-	0	8	8
1619200	3955 Nigh Road	0.21	1	0.02	0.21	2	0.01	0.21	2	0.01	-	0	-	0	8	8
1619400	Nigh Road	1	0.07	0	0.07	1	0.01	0.07	1	0.01	-	0	-	2	3	5
1619700	3983 Nigh Road	0.16	1	0.02	0.16	1	0.01	0.16	2	0.01	-	0	-	0	6	6
1619800	4001 Nigh Road	1.08	4	0.07	1.08	9	0.06	1.08	11	0.06	-	0	-	0	56	56
1619900	3880 Christina Court	1	0.11	0	0.11	1	0.01	0.11	1	0.01	-	0	-	2	6	8
1619902	3886 Christina Court	1	0.11	0	0.11	1	0.01	0.11	1	0.01	-	0	-	2	6	8
1619904	3892 Christina Court	1	0.11	0	0.11	1	0.01	0.11	1	0.01	-	0	-	2	6	8
1619906	3898 Christina Court	1	0.11	0	0.11	1	0.01	0.11	1	0.01	-	0	-	2	6	8
1619908	3904 Christina Court	1	0.12	0	0.12	1	0.01	0.12	1	0.01	-	0	-	2	6	8
1619910	3910 Christina Court	0.21	1	0.02	0.21	2	0.01	0.21	2	0.01	-	0	-	0	13	13
1619912	3916 Christina Court	1	0.12	0	0.12	1	0.01	0.12	1	0.01	-	0	-	2	6	8
1619914	3922 Christina Court	1	0.09	0	0.09	1	0.01	0.09	1	0.01	-	0	-	2	6	8
1619916	3928 Christina Court	1	0.12	0	0.12	1	0.01	0.12	1	0.01	-	0	-	2	6	8
1619918	3934 Christina Court	0.30	1	0.02	0.30	3	0.02	0.30	3	0.02	-	0	-	0	18	18
1619920	3940 Christina Court	0.20	1	0.02	0.20	2	0.01	0.20	2	0.01	-	0	-	0	13	13
1619922	3933 Christina Court	0.15	1	0.02	0.15	1	0.01	0.15	1	0.01	-	0	-	0	9	9
1619924	3927 Christina Court	1	0.11	0	0.11	1	0.01	0.11	1	0.01	-	0	-	2	6	8
1619926	3921 Christina Court	0.14	1	0.02	0.14	1	0.01	0.14	1	0.01	-	0	-	0	9	9
1619928	3887 Christina Court	0.17	1	0.02	0.17	1	0.01	0.17	2	0.01	-	0	-	0	10	10
1619930	3881 Christina Court	0.15	1	0.02	0.15	1	0.01	0.15	1	0.01	-	0	-	0	9	9
1619932	561 Gorham Road	1	0.12	0	0.12	1	0.01	0.12	1	0.01	-	0	-	2	6	8
1619934	555 Gorham Road	1	0.11	0	0.11	1	0.01	0.11	1	0.01	-	0	-	2	6	8
1619936	549 Gorham Road	1	0.11	0	0.11	1	0.01	0.11	1	0.01	-	0	-	2	6	8
1619938	543 Gorham Road	1	0.11	0	0.11	1	0.01	0.11	1	0.01	-	0	-	2	6	8
1619940	3880 Hazel Street	1	0.11	0	0.11	1	0.01	0.11	1	0.01	-	0	-	2	6	8
1619942	3886 Hazel Street	1	0.11	0	0.11	1	0.01	0.11	1	0.01	-	0	-	2	6	8
1619944	530 Carrie Avenue	1	0.12	0	0.12	1	0.01	0.12	1	0.01	-	0	-	2	6	8
1619946	536 Carrie Avenue	1	0.12	0	0.12	1	0.01	0.12	1	0.01	-	0	-	2	6	8
1619948	542 Carrie Avenue	0.21	1	0.02	0.21	2	0.01	0.21	2	0.01	-	0	-	0	13	13
1619950	547 Carrie Avenue	0.14	1	0.02	0.14	1	0.01	0.14	1	0.01	-	0	-	0	9	9
1619952	541 Carrie Avenue	0.14	1	0.02	0.14	1	0.01	0.14	1	0.01	-	0	-	0	9	9
1619954	535 Carrie Avenue	0.09	0	-	0.09	1	0.01	0.09	1	0.01	-	0	-	0	6	6
1619956	529 Carrie Avenue	0.11	0	-	0.11	1	0.01	0.11	1	0.01	-	0	-	0	6	6
1619958	523 Carrie Avenue	0.11	0	-	0.11	1	0.01	0.11	1	0.01	-	0	-	0	6	6
1619960	517 Carrie Avenue	0.11	0	-	0.11	1	0.01	0.11	1	0.01	-	0	-	0	6	6

APPENDIX B - CALCULATION OF ASSESSMENTS FOR FUTURE MAINTENANCE
SOUTH TRIBUTARY
Town of Fort Erie

INTERVAL		REACH 6 4+100 to 4+480			REACH 7 4+480 to 5+430			REACH 8 5+430 to 6+600			MICHENER RD BR 0+000 to 0+170			GRAND TOTAL		
1619962	511 Carrie Avenue	0.11	0	-	0.11	1	0.01	0.11	1	0.01	-	0	-	0	6	6
1619964	507 Carrie Avenue	0.11	0	-	0.11	1	0.01	0.11	1	0.01	-	0	-	0	6	6
1619966	501 Carrie Avenue	0.11	0	-	0.11	1	0.01	0.11	1	0.01	-	0	-	0	6	6
1619968	495 Carrie Avenue	0.11	0	-	0.11	1	0.01	0.11	1	0.01	-	0	-	0	6	6
1619970	489 Carrie Avenue	0.11	0	-	0.11	1	0.01	0.11	1	0.01	-	0	-	0	6	6
1619972	483 Carrie Avenue	0.11	0	-	0.11	1	0.01	0.11	1	0.01	-	0	-	0	6	6
1619974	477 Carrie Avenue	0.11	0	-	0.11	1	0.01	0.11	1	0.01	-	0	-	0	6	6
1619976	471 Carrie Avenue	0.11	0	-	0.11	1	0.01	0.11	1	0.01	-	0	-	0	6	6
1619978	465 Carrie Avenue	0.11	0	-	0.11	1	0.01	0.11	1	0.01	-	0	-	0	6	6
1619980	466 Carrie Avenue	0.11	0	-	0.11	1	0.01	0.11	1	0.01	-	0	-	0	6	6
1619982	472 Carrie Avenue	0.11	0	-	0.11	1	0.01	0.11	1	0.01	-	0	-	0	6	6
1619984	486 Carrie Avenue	0.12	0	-	0.12	1	0.01	0.12	1	0.01	-	0	-	0	6	6
1619986	490 Carrie Avenue	0.11	0	-	0.11	1	0.01	0.11	1	0.01	-	0	-	0	6	6
1619988	496 Carrie Avenue	0.11	0	-	0.11	1	0.01	0.11	1	0.01	-	0	-	0	6	6
1619990	502 Carrie Avenue	0.11	0	-	0.11	1	0.01	0.11	1	0.01	-	0	-	0	6	6
1619992	508 Carrie Avenue	0.11	0	-	0.11	1	0.01	0.11	1	0.01	-	0	-	0	6	6
1619994	3899 Hazel Street	0.11	0	-	0.11	1	0.01	0.11	1	0.01	-	0	-	0	6	6
1619996	3893 Hazel Street	0.09	0	-	0.09	1	0.01	0.09	1	0.01	-	0	-	0	6	6
1619998	3887 Hazel Street	0.09	0	-	0.09	1	0.01	0.09	1	0.01	-	0	-	0	6	6
1620000	3881 Hazel Street	0.11	0	-	0.11	1	0.01	0.11	1	0.01	-	0	-	0	6	6
1620002	507 Gorham Road	0.14	1	0.02	0.14	1	0.01	0.14	1	0.01	-	0	-	0	9	9
1620004	501 Gorham Road	0.14	1	0.02	0.14	1	0.01	0.14	1	0.01	-	0	-	0	9	9
1620006	Carrie Avenue	0.27	1	0.02	0.27	2	0.01	0.27	3	0.02	-	0	-	0	16	16
1620050	Gorham Road	0.38	1	0.02	0.38	3	0.02	0.38	4	0.02	-	0	-	0	23	23
1620100	Gorham Road	0.93	3	0.05	0.93	8	0.06	0.93	9	0.05	-	0	-	900	56	956
1620200	497 Gorham Road	1	0.06	0.02	0.06	1	0.01	0.06	1	0.01	-	0	-	5	4	9
1755500	4269 Michener Road	2.76	10	0.18	2.76	24	0.17	2.76	28	0.16	-	0	-	0	231	231
1755600	Schooley Road	8.27	30	0.53	8.27	71	0.50	8.27	82	0.47	-	0	-	0	688	688
1755700	4337 Michener Road	8.16	30	0.53	8.16	70	0.49	8.16	81	0.46	-	0	-	0	679	679
1755800	4471 Michener Road	3.85	14	0.25	3.85	33	0.23	3.85	38	0.22	-	0	-	0	319	319
1755900	4495 Michener Road	1.35	5	0.09	1.35	12	0.08	1.35	13	0.07	-	0	-	0	113	113
1826400	172 Cherry Hill Boulevard North	38.50	141	2.47	38.50	331	2.31	38.50	384	2.18	1,000	0	38.46	5,900	3,207	9,107
1826500	179 Cherry Hill Boulevard North	23.67	87	1.53	23.67	204	1.43	23.67	236	1.34	3.00	36	1.38	0	2,009	2,009
1826501	Michener Road	14.53	53	0.93	14.53	125	0.87	14.53	145	0.82	14.53	175	6.73	0	1,385	1,385
1826510	4480 Michener Road	20.50	75	1.32	20.50	176	1.23	20.50	204	1.16	19.20	232	8.92	0	1,939	1,939
1826600	4548 Michener Road	6.50	24	0.42	6.50	56	0.39	6.50	65	0.37	6.50	78	3.00	0	619	619
1826700	4640 Michener Road	2.00	7	0.12	2.00	17	0.12	2.00	20	0.11	2.00	24	0.92	0	189	189
1831400	4019 Nigh Road	17.40	64	1.12	17.40	150	1.05	17.40	173	0.98	-	0	-	3,000	1,058	4,058
1831500	4129 Nigh Road	17.14	63	1.11	17.14	148	1.03	17.14	171	0.97	-	0	-	2,000	1,050	3,050
1831600	Nigh Road	10.17	37	0.65	10.17	88	0.62	10.17	101	0.57	-	0	-	0	622	622
1831700	Nigh Road	10.51	38	0.67	10.51	90	0.63	10.51	105	0.60	-	0	-	0	643	643
1831800	Nigh Road	21.25	78	1.37	21.25	183	1.28	21.25	212	1.20	-	0	-	0	1,300	1,300
1831900	4295 Nigh Road	0.38	1	0.02	0.38	3	0.02	0.38	4	0.02	-	0	-	0	23	23
1832000	4309 Nigh Road	0.45	2	0.04	0.45	4	0.03	0.45	4	0.02	-	0	-	0	28	28
1832100	4327 Nigh Road	8.35	31	0.54	8.35	72	0.50	8.35	83	0.47	-	0	-	0	511	511
1832300	4351 Nigh Road	0.53	2	0.04	0.53	5	0.03	0.53	5	0.03	-	0	-	0	33	33
1832400	4379 Nigh Road	3.03	11	0.19	3.03	26	0.18	3.03	30	0.17	-	0	-	0	185	185
1832600	Cherry Hill Boulevard North	0.87	3	0.05	0.87	7	0.05	0.87	9	0.05	-	0	-	0	53	53
1832600	Cherry Hill Boulevard North	11.99	44	0.77	11.99	103	0.72	11.99	120	0.68	-	0	-	0	734	734
1832700	4499 Nigh Road	0.99	4	0.07	0.99	9	0.06	0.99	10	0.06	-	0	-	0	62	62
1840000	Friendship Trail	1.35	5	0.09	1.35	12	0.08	1.35	13	0.07	-	0	-	0	104	104
2426010	3460 Nigh Road	0.86	3	0.05	0.86	7	0.05	0.86	9	0.05	-	0	-	0	26	26
2426200	801 Burleigh Road North	0.78	3	0.05	0.78	7	0.05	0.78	8	0.05	-	0	-	0	18	18
2426201	865 Burleigh Road North	1.60	6	0.11	1.60	14	0.10	1.60	16	0.09	-	0	-	0	36	36
2426235	1005 Burleigh Road North	0.53	2	0.04	0.53	5	0.03	0.53	5	0.03	-	0	-	0	12	12
2426300	983 Burleigh Road North	0.17	1	0.02	0.17	1	0.01	0.17	2	0.01	-	0	-	0	4	4
2426400	986 Ridge Road North	4.39	16	0.28	4.39	38	0.27	4.39	44	0.25	-	0	-	0	98	98
2426600	3397 Garrison Road	1.91	7	0.12	1.91	16	0.11	1.91	19	0.11	-	0	-	0	42	42
2426700	Garrison Road	0.97	4	0.07	0.97	8	0.06	0.97	10	0.06	-	0	-	0	22	22
2426800	3445 Garrison Road	0.74	3	0.05	0.74	6	0.04	0.74	7	0.04	-	0	-	0	16	16
2427100	3478 Nigh Road	1.73	6	0.11	1.73	15	0.10	1.73	17	0.10	-	0	-	0	38	38
2427150	3500 Nigh Road	0.83	3	0.05	0.83	7	0.05	0.83	8	0.05	-	0	-	0	18	18
2427200	722 Ridge Road North	0.93	3	0.05	0.93	8	0.06	0.93	9	0.05	-	0	-	0	20	20
2427205	0 Nigh Road	0.31	1	0.02	0.31	3	0.02	0.31	3	0.02	-	0	-	0	7	7
2427210	3520 Nigh Road	0.40	1	0.02	0.40	3	0.02	0.40	4	0.02	-	0	-	0	8	8
2427300	740 Ridge Road North	0.41	2	0.04	0.41	4	0.03	0.41	4	0.02	-	0	-	0	10	10
2427400	758 Ridge Road North	0.42	2	0.04	0.42	4	0.03	0.42	4	0.02	-	0	-	0	10	10
2427402	780 Ridge Road North	2.47	9	0.16	2.47	21	0.15	2.47	25	0.14	-	0	-	0	55	55
2427600	750 Ridge Road North	0.89	3	0.05	0.89	8	0.06	0.89	9	0.05	-	0	-	0	20	20
2427700	798 Ridge Road North	2.07	8	0.14	2.07	18	0.13	2.07	21	0.12	-	0	-	0	47	47

APPENDIX B - CALCULATION OF ASSESSMENTS FOR FUTURE MAINTENANCE
SOUTH TRIBUTARY
Town of Fort Erie

INTERVAL		REACH 6 4+100 to 4+480			REACH 7 4+480 to 5+430			REACH 8 5+430 to 6+600			MICHENER RD BR 0+000 to 0+170			GRAND TOTAL	
2427900	820 Ridge Road North	0.30	1	0.02	0.30	3	0.02	0.30	3	0.02	-	0	-	0	7
2428000	828 Ridge Road North	0.56	2	0.04	0.56	5	0.03	0.56	6	0.03	-	0	-	0	13
2428100	840 Ridge Road North	1.24	5	0.09	1.24	11	0.08	1.24	12	0.07	-	0	-	0	28
2428200	846 Ridge Road North	0.17	1	0.02	0.17	1	0.01	0.17	2	0.01	-	0	-	0	4
2428400	866 Ridge Road North	1.75	6	0.11	1.75	15	0.10	1.75	17	0.10	-	0	-	0	38
2428500	880 Ridge Road North	1.16	4	0.07	1.16	10	0.07	1.16	12	0.07	-	0	-	0	26
2428600	890 Ridge Road North	0.53	2	0.04	0.53	5	0.03	0.53	5	0.03	-	0	-	0	12
2428601	920 Ridge Road North	1.54	6	0.11	1.54	13	0.09	1.54	15	0.09	-	0	-	0	34
2428602	940 Ridge Road North	0.87	3	0.05	0.87	7	0.05	0.87	9	0.05	-	0	-	0	19
2428700	960 Ridge Road North	0.83	3	0.05	0.83	7	0.05	0.83	8	0.05	-	0	-	0	18
2428701	980 Ridge Road North	0.68	2	0.04	0.68	6	0.04	0.68	7	0.04	-	0	-	0	15
2428710	990 Ridge Road North	0.83	3	0.05	0.83	7	0.05	0.83	8	0.05	-	0	-	0	18
2428711	1000 Ridge Road North	0.68	2	0.04	0.68	6	0.04	0.68	7	0.04	-	0	-	0	15
2428800	1022-1036 Ridge Road North	1.02	4	0.07	1.02	9	0.06	1.02	10	0.06	-	0	-	0	23
2428900	3644 Ridge Road North	0.33	1	0.02	0.33	3	0.02	0.33	3	0.02	-	0	-	0	7
2429000	737 Ridge Road North	0.37	1	0.02	0.37	3	0.02	0.37	4	0.02	-	0	-	0	8
2429100	789 Ridge Road North	1.73	6	0.11	1.73	15	0.10	1.73	17	0.10	-	0	-	0	38
2429101	811 Ridge Road North	1.44	5	0.09	1.44	12	0.08	1.44	14	0.08	-	0	-	0	31
2429200	757-763 Ridge Road North	0.45	2	0.04	0.45	4	0.03	0.45	4	0.02	-	0	-	0	10
2429201	773 Ridge Road North	0.35	1	0.02	0.35	3	0.02	0.35	3	0.02	-	0	-	0	7
2429400	827 Ridge Road North	0.60	2	0.04	0.60	5	0.03	0.60	6	0.03	-	0	-	0	13
2429500	847 Ridge Road North	0.42	2	0.04	0.42	4	0.03	0.42	4	0.02	-	0	-	0	10
2429800	Ridge Road North	1 0.11	0	0.02	0.11	1	0.01	0.11	1	0.01	-	0	-	1	2
2429900	865 Ridge Road North	1 0.11	0	0.02	0.11	1	0.01	0.11	1	0.01	-	0	-	1	2
2430100	869 Ridge Road North	0.78	3	0.05	0.78	7	0.05	0.78	8	0.05	-	0	-	0	18
2430200	Ridge Road North	1 0.11	0	0.02	0.11	1	0.01	0.11	1	0.01	-	0	-	1	2
2430300	883 Ridge Road North	0.24	1	0.02	0.24	2	0.01	0.24	2	0.01	-	0	-	0	5
2430400	Ridge Road North	16.37	60	1.05	16.37	141	0.99	16.37	163	0.93	-	0	-	0	367
2430600	955 Ridge Road North	0.30	1	0.02	0.30	3	0.02	0.30	3	0.02	-	0	-	0	7
2430700	933 Ridge Road North	0.33	1	0.02	0.33	3	0.02	0.33	3	0.02	-	0	-	0	7
2430800	959 Ridge Road North	0.77	3	0.05	0.77	7	0.05	0.77	8	0.05	-	0	-	0	18
2430900	Ridge Road North	0.33	1	0.02	0.33	3	0.02	0.33	3	0.02	-	0	-	0	7
2431000	945 Ridge Road North	0.33	1	0.02	0.33	3	0.02	0.33	3	0.02	-	0	-	0	7
2431100	983 Ridge Road North	1.20	4	0.07	1.20	10	0.07	1.20	12	0.07	-	0	-	0	26
2431200	993 Ridge Road North	0.42	2	0.04	0.42	4	0.03	0.42	4	0.02	-	0	-	0	10
2431300	1043 Ridge Road North	1.57	6	0.11	1.57	14	0.10	1.57	16	0.09	-	0	-	0	36
2431400	1051 Ridge Road North	0.30	1	0.02	0.30	3	0.02	0.30	3	0.02	-	0	-	0	7
2431500	3660 Nigh Road	0.35	1	0.02	0.35	3	0.02	0.35	3	0.02	-	0	-	0	7
2431600	3666 Nigh Road	0.24	1	0.02	0.24	2	0.01	0.24	2	0.01	-	0	-	0	5
2431700	3674 Nigh Road	0.26	1	0.02	0.26	2	0.01	0.26	3	0.02	-	0	-	0	7
2431800	3680 Nigh Road	0.29	1	0.02	0.29	2	0.01	0.29	3	0.02	-	0	-	0	7
2431900	3690 Nigh Road	0.29	1	0.02	0.29	2	0.01	0.29	3	0.02	-	0	-	0	8
2432000	3696 Nigh Road	0.32	1	0.02	0.32	3	0.02	0.32	3	0.02	-	0	-	0	10
2432100	3706 Nigh Road	18.30	67	1.18	18.30	158	1.10	18.30	182	1.03	-	0	-	0	410
2432200	3712 Nigh Road	0.29	1	0.02	0.29	2	0.01	0.29	3	0.02	-	0	-	0	9
2432300	3730 Nigh Road	0.62	2	0.04	0.62	5	0.03	0.62	6	0.03	-	0	-	0	20
2432301	3828 Nigh Road	0.16	1	0.02	0.16	1	0.01	0.16	2	0.01	-	0	-	0	6
2432400	3800 Nigh Road	15.94	58	1.02	15.94	137	0.96	15.94	159	0.90	-	0	-	0	379
2432401	792 Gorham Road	1.23	5	0.09	1.23	11	0.08	1.23	12	0.07	-	0	-	400	38
2432404	342 Gorham Road	1.69	6	0.11	1.69	15	0.10	1.69	17	0.10	-	0	-	1,300	51
2432450	3800 Nigh Road	1.92	7	0.12	1.92	17	0.12	1.92	19	0.11	-	0	-	1,200	65
2432500	710 Gorham Road	0.83	3	0.05	0.83	7	0.05	0.83	8	0.05	-	0	-	0	28
2432600	726 Gorham Road	0.88	3	0.05	0.88	8	0.06	0.88	9	0.05	-	0	-	0	30
2432800	3551 Garrison Road	1.43	5	0.09	1.43	12	0.08	1.43	14	0.08	-	0	-	0	31
2432900	3545 Garrison Road	0.46	2	0.04	0.46	4	0.03	0.46	5	0.03	-	0	-	0	11
2433000	3589 Garrison Road	1.09	4	0.07	1.09	9	0.06	1.09	11	0.06	-	0	-	0	24
2433100	3625 Garrison Road	0.38	1	0.02	0.38	3	0.02	0.38	4	0.02	-	0	-	0	8
2433200	3633 Garrison Road	0.54	2	0.04	0.54	5	0.03	0.54	5	0.03	-	0	-	0	12
2433300	3649 Garrison Road	0.54	2	0.04	0.54	5	0.03	0.54	5	0.03	-	0	-	0	12
2433400	3659 Garrison Road	1.69	6	0.11	1.69	15	0.10	1.69	17	0.10	-	0	-	0	38
2433500	3671 Garrison Road	1.08	4	0.07	1.08	9	0.06	1.08	11	0.06	-	0	-	0	24
2433600	Garrison Road	0.53	2	0.04	0.53	5	0.03	0.53	5	0.03	-	0	-	0	12
2433700	Garrison Road	1,100 9.55	35	19.91	9.55	82	0.57	9.55	95	0.54	-	0	-	1,100	212
2433800	3701-3705 Garrison Road	0.34	1	0.02	0.34	3	0.02	0.34	3	0.02	-	0	-	0	7
2433900	1025 Gorham Road	1.72	6	0.11	1.72	15	0.10	1.72	17	0.10	-	0	-	500	52
2434100	3615 Garrison Road	1.46	5	0.09	1.46	13	0.09	1.46	15	0.09	-	0	-	0	33
2434200	Gorham Road	33.55	123	2.16	33.55	289	2.02	33.55	334	1.90	-	0	-	1,500	1,058
2434201	3977 Garrison Road	2.34	9	0.16	2.34	20	0.14	2.34	23	0.13	-	0	-	0	70
2434300	3888 Nigh Road	0.32	1	0.02	0.32	3	0.02	0.32	3	0.02	-	0	-	0	10
2434301	703 Gorham Road	6.20	23	0.40	6.20	53	0.37	6.20	62	0.35	-	0	-	0	209

APPENDIX B - CALCULATION OF ASSESSMENTS FOR FUTURE MAINTENANCE
SOUTH TRIBUTARY
Town of Fort Erie

INTERVAL		REACH 6 4+100 to 4+480			REACH 7 4+480 to 5+430			REACH 8 5+430 to 6+600			MICHENER RD BR 0+000 to 0+170			GRAND TOTAL	
2434400	711 Gorham Road	0.29	1	0.02	0.29	2	0.01	0.29	3	0.02	-	0	-	0	8
2434500	721 Gorham Road	0.27	1	0.02	0.27	2	0.01	0.27	3	0.02	-	0	-	0	8
2434700	741 Gorham Road	0.56	2	0.04	0.56	5	0.03	0.56	6	0.03	-	0	-	0	17
2434800	749 Gorham Road	0.23	1	0.02	0.23	2	0.01	0.23	2	0.01	-	0	-	0	7
2434900	Nigh Road	31.17	114	2.00	31.17	268	1.87	31.17	311	1.77	-	0	-	0	1,053
2435100	3910 Nigh Road	0.29	1	0.02	0.29	2	0.01	0.29	3	0.02	-	0	-	0	8
2435200	3920 Nigh Road	0.55	2	0.04	0.55	5	0.03	0.55	5	0.03	-	0	-	0	16
2435300	3934 Nigh Road	0.50	2	0.04	0.50	4	0.03	0.50	5	0.03	-	0	-	0	15
2435400	Cauthard Road	15.27	56	0.98	15.27	131	0.92	15.27	152	0.86	-	0	-	0	459
2435500	Garrison Road	1	0.09	0	0.09	1	0.01	0.09	1	0.01	-	0	-	1	3
2435600	Garrison Road	0.17	1	0.02	0.17	1	0.01	0.17	2	0.01	-	0	-	0	5
2435700	3911 Garrison Road	0.26	1	0.02	0.26	2	0.01	0.26	3	0.02	-	0	-	0	8
2435800	3921 Garrison Road	0.26	1	0.02	0.26	2	0.01	0.26	3	0.02	-	0	-	0	8
2435900	Garrison Road	0.20	1	0.02	0.20	2	0.01	0.20	2	0.01	-	0	-	0	7
2436000	868 Cauthard Road	1.85	7	0.12	1.85	16	0.11	1.85	18	0.10	-	0	-	0	56
2436100	928 Cauthard Road	0.42	2	0.04	0.42	4	0.03	0.42	4	0.02	-	0	-	0	13
2436200	942 Cauthard Road	0.56	2	0.04	0.56	5	0.03	0.56	6	0.03	-	0	-	0	17
2436300	996 Cauthard Road	2.08	8	0.14	2.08	18	0.13	2.08	21	0.12	-	0	-	0	63
2436301	1022 Cauthard Road	0.62	2	0.04	0.62	5	0.03	0.62	6	0.03	-	0	-	0	18
2436600	Garrison Road	0.02	0	-	1	0.02	0	1	0.02	0	-	0	-	2	0
2436800	3166-3202 Garrison Road	-	0	-	6.38	55	0.38	6.38	64	0.36	-	0	-	0	119
2436900	3310 Garrison Road	-	0	-	0.26	2	0.01	0.26	3	0.02	-	0	-	0	5
2437000	3320 Garrison Road	-	0	-	0.20	2	0.01	0.20	2	0.01	-	0	-	0	4
2437100	3388 Garrison Road	-	0	-	3.07	26	0.18	3.07	31	0.18	-	0	-	0	57
2437400	1240 Ridoe Road North	-	0	-	4.62	40	0.28	4.62	46	0.26	-	0	-	0	86
2437402	1230 Ridoe Road North	-	0	-	0.60	5	0.03	0.60	6	0.03	-	0	-	0	11
2437405	1208 Ridoe Road North	-	0	-	0.60	5	0.03	0.60	6	0.03	-	0	-	0	11
2437410	1224 Ridge Road North	-	0	-	0.92	8	0.06	0.92	9	0.05	-	0	-	0	17
2437500	3195 Bertie Street	-	0	-	3.90	34	0.24	3.90	39	0.22	-	0	-	0	73
2437501	1340 Ridge Road North	-	0	-	2.26	19	0.13	2.26	23	0.13	-	0	-	0	42
2437502	1250 Ridge Road North	-	0	-	1.68	14	0.10	1.68	17	0.10	-	0	-	0	31
2437503	3283 Bertie Street	-	0	-	2.83	24	0.17	2.83	28	0.16	-	0	-	0	52
2437600	3590-3600 Garrison Road	-	0	-	0.78	7	0.05	0.78	8	0.05	-	0	-	0	15
2437800	3570 Garrison Road	-	0	-	100	9.62	83	9.62	96	0.55	-	0	-	100	179
2437801	3474 Garrison Road	-	0	-	1.83	16	0.11	1.83	18	0.10	-	0	-	0	34
2437900	1098 Ridge Road North	-	0	-	0.38	3	0.02	0.38	4	0.02	-	0	-	0	7
2438000	3444-3452 Garrison Road	-	0	-	1.94	17	0.12	1.94	19	0.11	-	0	-	0	36
2438100	1107 Ridoe Road North	-	0	-	1.02	9	0.06	1.02	10	0.06	-	0	-	0	19
2438200	1113 Ridoe Road North	-	0	-	0.30	3	0.02	0.30	3	0.02	-	0	-	0	6
2438300	1108 Ridoe Road North	-	0	-	0.56	5	0.03	0.56	6	0.03	-	0	-	0	11
2438400	1116 Ridge Road North	-	0	-	1.11	10	0.07	1.11	11	0.06	-	0	-	0	21
2438500	1126 Ridge Road North	-	0	-	0.27	2	0.01	0.27	3	0.02	-	0	-	0	5
2438600	1141 Ridge Road North	-	0	-	600	9.55	82	9.55	95	0.54	-	0	-	600	177
2438700	1155 Ridge Road North	-	0	-	1.15	10	0.07	1.15	11	0.06	-	0	-	0	21
2438800	1173 Ridge Road North	-	0	-	0.25	2	0.01	0.25	2	0.01	-	0	-	0	4
2438900	1198 Ridge Road North	-	0	-	4.87	42	0.29	4.87	49	0.28	-	0	-	0	91
2438905	1150 Ridge Road North	-	0	-	0.53	5	0.03	0.53	5	0.03	-	0	-	0	10
2438910	1160 Ridge Road North	-	0	-	0.58	5	0.03	0.58	6	0.03	-	0	-	0	11
2438912	0 Ridge Road North	-	0	-	1.45	12	0.08	1.45	14	0.08	-	0	-	0	26
2439000	1177 Ridoe Road North	-	0	-	0.20	2	0.01	0.20	2	0.01	-	0	-	0	4
2439100	1201 Ridoe Road North	-	0	-	0.75	6	0.04	0.75	7	0.04	-	0	-	0	13
2439200	1209 Ridoe Road North	-	0	-	0.55	5	0.03	0.55	5	0.03	-	0	-	0	10
2439300	1219 Ridge Road North	-	0	-	1.40	12	0.08	1.40	14	0.08	-	0	-	0	26
2439400	3435 Bertie Street	-	0	-	1,600	27.20	234	27.20	271	1.54	-	0	-	1,600	505
2439402	1335 Ridge Road North	-	0	-	0.95	8	0.06	0.95	9	0.05	-	0	-	0	17
2439404	1305 Ridge Road North	-	0	-	0.63	5	0.03	0.63	6	0.03	-	0	-	0	11
2439406	1275 Ridge Road North	-	0	-	0.62	5	0.03	0.62	6	0.03	-	0	-	0	11
2439408	1235 Ridge Road North	-	0	-	0.69	6	0.04	0.69	7	0.04	-	0	-	0	13
2439500	1154 Gorham Road	-	0	-	1,000	11.66	100	11.66	116	0.66	-	0	-	1,000	216
2439600	1107 Gorham Road	-	0	-	1.19	10	0.07	1.19	12	0.07	-	0	-	0	22
2439601	Garrison Road	-	0	-	0.81	7	0.05	0.81	8	0.05	-	0	-	0	15
2439700	3970 Garrison Road	-	0	-	25.71	221	1.55	25.71	256	1.45	-	0	-	0	477
2439800	3847 Bertie Street	-	0	-	1.37	12	0.08	1.37	14	0.08	-	0	-	0	26
2439801	Bertie Street	-	0	-	25.96	223	1.56	25.96	259	1.47	-	0	-	0	482
2439900	1194 Gorham Road	-	0	-	0.71	6	0.04	0.71	7	0.04	-	0	-	0	13
2440000	1204 Gorham Road	-	0	-	0.75	6	0.04	0.75	7	0.04	-	0	-	0	13
2440100	1218 Gorham Road	-	0	-	0.84	7	0.05	0.84	8	0.05	-	0	-	0	15
2440200	1232 Gorham Road	-	0	-	0.52	4	0.03	0.52	5	0.03	-	0	-	0	9
2440300	1244 Gorham Road	-	0	-	0.43	4	0.03	0.43	4	0.02	-	0	-	0	8
2440400	1252 Gorham Road	-	0	-	0.44	4	0.03	0.44	4	0.02	-	0	-	0	8

APPENDIX B - CALCULATION OF ASSESSMENTS FOR FUTURE MAINTENANCE
SOUTH TRIBUTARY
Town of Fort Erie

INTERVAL		REACH 6 4+100 to 4+480			REACH 7 4+480 to 5+430			REACH 8 5+430 to 6+600			MICHENER RD BR 0+000 to 0+170			GRAND TOTAL			
2440500	1262 Gorham Road	-	0	-	0.44	4	0.03	0.44	4	0.02	-	0	-	0	8	8	
2440600	1274 Gorham Road	-	0	-	0.45	4	0.03	0.45	4	0.02	-	0	-	0	8	8	
2440700	Bertie Street	-	0	-	0.15	1	0.01	0.15	1	0.01	-	0	-	0	2	2	
2440800	3769 Bertie Street	-	0	-	0.30	3	0.02	0.30	3	0.02	-	0	-	0	6	6	
2440900	3777 Bertie Street	-	0	-	0.30	3	0.02	0.30	3	0.02	-	0	-	0	6	6	
2441000	3787 Bertie Street	-	0	-	0.30	3	0.02	0.30	3	0.02	-	0	-	0	6	6	
2441200	3807 Bertie Street	-	0	-	0.59	5	0.03	0.59	6	0.03	-	0	-	0	11	11	
2441300	Gorham Road	-	0	-	0.40	3	0.02	0.40	4	0.02	-	0	-	0	7	7	
2441400	1213 Gorham Road	-	0	-	0.50	4	0.03	0.50	5	0.03	-	0	-	0	9	9	
2441500	3731 Bertie Street	-	0	-	1.43	12	0.08	1.43	14	0.08	-	0	-	0	26	26	
2441501	3731 Bertie Street	-	0	-	1.54	13	0.09	1.54	15	0.09	-	0	-	0	28	28	
2500100	912 Cherry Hill Boulevard North	0.79	3	0.05	0.79	7	0.05	0.79	8	0.05	-	0	-	0	24	24	
2500100	912 Cherry Hill Boulevard North	4.15	15	0.26	4.15	36	0.25	4.15	41	0.23	-	0	-	0	125	125	
2500100	912 Cherry Hill Boulevard North	71.39	261	4.58	71.39	614	4.29	71.39	712	4.05	-	0	-	0	2,149	2,149	
2500300	4346 Nigh Road	3.06	11	0.19	3.06	26	0.18	3.06	31	0.18	-	0	-	0	98	98	
2500400	755 Cherry Hill Boulevard North	0.49	2	0.04	0.49	4	0.03	0.49	5	0.03	-	0	-	0	15	15	
2500500	773 Cherry Hill Boulevard North	0.49	2	0.04	0.49	4	0.03	0.49	5	0.03	-	0	-	0	15	15	
2500600	791 Cherry Hill Boulevard North	0.86	3	0.05	0.86	7	0.05	0.86	9	0.05	-	0	-	0	26	26	
2500700	Cherry Hill Boulevard North	0.94	3	0.05	0.94	8	0.06	0.94	9	0.05	-	0	-	0	27	27	
2500905	971 Cherry Hill Boulevard North	0.18	1	0.02	0.18	2	0.01	0.18	2	0.01	-	0	-	0	6	6	
2501000	985 Cherry Hill Boulevard North	0.29	1	0.02	0.29	2	0.01	0.29	3	0.02	-	0	-	0	8	8	
2504300	1069 Ott Road	-	0	-	2.09	18	0.13	2.09	21	0.12	-	0	-	0	39	39	
2504400	1095 Ott Road	0.35	1	0.02	0.35	3	0.02	0.35	3	0.02	-	0	-	0	10	10	
2505100	4106 Garrison Road	-	0	-	0.20	2	0.01	0.20	2	0.01	-	0	-	0	4	4	
2505200	Garrison Road	-	0	-	0.10	1	0.01	0.10	1	0.01	-	0	-	0	2	2	
2505400	4140 Garrison Road	-	0	-	0.15	1	0.01	0.15	1	0.01	-	0	-	0	2	2	
2821800	1351 Ridge Road North	-	0	-	-	0	-	1.35	13	0.07	-	0	-	0	13	13	
2821802	1361 Ridge Road North	-	0	-	-	0	-	0.78	8	0.05	-	0	-	0	8	8	
2821804	1377 Ridge Road North	-	0	-	-	0	-	0.99	10	0.06	-	0	-	0	10	10	
2821806	1389 Ridge Road North	-	0	-	-	0	-	1.22	12	0.07	-	0	-	0	12	12	
2821900	1386 Ridge Road North	-	0	-	-	0	-	2.00	20	0.11	-	0	-	0	20	20	
2822000	3276 Bertie Street	-	0	-	-	0	-	2.42	24	0.14	-	0	-	0	24	24	
2822201	0 Teal Road	-	0	-	-	0	-	3.61	36	0.20	-	0	-	0	36	36	
2822302	1417 Ridge Road North	-	0	-	-	0	-	1.05	10	0.06	-	0	-	0	10	10	
2822304	1437 Ridge Road North	-	0	-	-	0	-	8.70	87	0.49	-	0	-	0	87	87	
2900100	3350 Bertie Street	-	0	-	-	0	-	800	21.70	216	5.77	-	0	-	800	216	1,016
2900101	Stevensville Road East	-	0	-	-	0	-	1,400	5.06	50	8.24	-	0	-	1,400	50	1,450
2900200	Bertie Street	-	0	-	-	0	-	0.26	3	0.02	-	0	-	0	3	3	
2900300	1500 Stevensville Road	-	0	-	-	0	-	2,200	33.07	330	14.38	-	0	-	2,200	330	2,530
2900310	1700 Stevensville Road	-	0	-	-	0	-	800	3.79	38	4.76	-	0	-	800	38	838
3000100	Bertie Street	-	0	-	-	0	-	0.55	5	0.03	-	0	-	0	5	5	
3000200	3756 Bertie Street	-	0	-	-	0	-	0.28	3	0.02	-	0	-	0	3	3	
3000225	3750 Bertie Street	-	0	-	-	0	-	0.61	6	0.03	-	0	-	0	6	6	
3000300	3776 Bertie Street	-	0	-	-	0	-	0.27	3	0.02	-	0	-	0	3	3	
3000400	Gorham Road	-	0	-	-	0	-	0.39	4	0.02	-	0	-	0	4	4	
3000500	1377 Stevensville Road	-	0	-	-	0	-	1.22	12	0.07	-	0	-	0	12	12	
3000900	Bertie Street	-	0	-	-	0	-	4.72	47	0.27	-	0	-	0	47	47	
3001000	3800 Bertie Street	-	0	-	-	0	-	3.82	38	0.22	-	0	-	0	38	38	
3001100	3838 Bertie Street	-	0	-	-	0	-	4.01	40	0.23	-	0	-	0	40	40	
3001200	Bertie Street	-	0	-	-	0	-	3.92	39	0.22	-	0	-	0	39	39	
3001300	3888 Bertie Street	-	0	-	-	0	-	3.22	32	0.18	-	0	-	0	32	32	
3001400	3930 Bertie Street	-	0	-	-	0	-	2.91	29	0.16	-	0	-	0	29	29	
3001500	3966 Bertie Street	-	0	-	-	0	-	2.70	27	0.15	-	0	-	0	27	27	
3001600	Bertie Street	-	0	-	-	0	-	2.21	22	0.13	-	0	-	0	22	22	
3001800	Stevensville Road	-	0	-	-	0	-	0.14	1	0.01	-	0	-	0	1	1	
3001900	Stevensville Road	-	0	-	-	0	-	0.14	1	0.01	-	0	-	0	1	1	
3002000	Stevensville Road	-	0	-	-	0	-	0.14	1	0.01	-	0	-	0	1	1	
3002100	Stevensville Road	-	0	-	-	0	-	0.14	1	0.01	-	0	-	0	1	1	
3002200	Stevensville Road	-	0	-	-	0	-	0.14	1	0.01	-	0	-	0	1	1	
3002300	Stevensville Road	-	0	-	-	0	-	0.14	1	0.01	-	0	-	0	1	1	
3002400	1577 Stevensville Road West	-	0	-	-	0	-	0.14	1	0.01	-	0	-	0	1	1	
3002500	Gilmore Road	-	0	-	-	0	-	1	0.04	0	0.01	-	0	-	1	0	1
3002900	1525 Stevensville Road	-	0	-	-	0	-	20.30	202	1.15	-	0	-	0	202	202	
3004200	1467 Stevensville Road	-	0	-	-	0	-	0.27	3	0.02	-	0	-	0	3	3	
3004300	1477 Stevensville Road	-	0	-	-	0	-	0.24	2	0.01	-	0	-	0	2	2	
3004400	1485 Stevensville Road	-	0	-	-	0	-	0.24	2	0.01	-	0	-	0	2	2	
3004500	1495 Stevensville Road	-	0	-	-	0	-	0.24	2	0.01	-	0	-	0	2	2	
3004600	1505 Stevensville Road	-	0	-	-	0	-	0.27	3	0.02	-	0	-	0	3	3	
3004700	1513 Stevensville Road	-	0	-	-	0	-	0.29	3	0.02	-	0	-	0	3	3	
3004800	Stevensville Road West	-	0	-	-	0	-	0.18	2	0.01	-	0	-	0	2	2	

APPENDIX B - CALCULATION OF ASSESSMENTS FOR FUTURE MAINTENANCE
SOUTH TRIBUTARY
Town of Fort Erie

INTERVAL		REACH 6 4+100 to 4+480				REACH 7 4+480 to 5+430				REACH 8 5+430 to 6+600				MICHENER RD BR 0+000 to 0+170				GRAND TOTAL		
3004900	Stevensville Road West	-	0	-		-	0	-		0.15	1	0.01		-	0	-		0	1	1
3005000	Stevensville Road West	-	0	-		-	0	-		0.15	1	0.01		-	0	-		0	1	1
3005100	Stevensville Road West	-	0	-		-	0	-		0.15	1	0.01		-	0	-		0	1	1
3005200	Stevensville Road West	-	0	-		-	0	-		0.13	1	0.01		-	0	-		0	1	1
Highway 3 (Garrisc MTO		1,200	12.46	46	20.47		22.18	191	1.34		22.18	221	1.26		-	0	-	1,200	514	1,714
Belleair Boulevard	Town of Fort Erie		1.38	5	0.09		1.38	12	0.08		1.38	14	0.08		-	0	-	0	57	57
Bellevue Boulevard	Town of Fort Erie		3.40	12	0.21		3.40	29	0.20		3.40	34	0.19		-	0	-	0	139	139
Bertie Place	Town of Fort Erie	1	0.06	0	0.02		0.06	1	0.01		0.06	1	0.01		-	0	-	2	2	4
Bertie Street	Town of Fort Erie		-	0	-	800	-	0	5.59		9.32	93	0.53		-	0	-	800	93	893
Carrie Avenue	Town of Fort Erie		1.08	4	0.07		1.08	9	0.06		1.08	11	0.06		-	0	-	0	66	66
Cauthard Road	Town of Fort Erie		3.84	14	0.25		3.84	33	0.23		3.84	38	0.22		-	0	-	0	115	115
Cherry Hill Blvd No	Town of Fort Erie		12.34	45	0.79		12.34	106	0.74		12.34	123	0.70	1.20	14	0.54		0	724	724
Christina Court	Town of Fort Erie		0.70	3	0.05		0.70	6	0.04		0.70	7	0.04		-	0	-	0	44	44
Derby Road	Town of Fort Erie		0.06	0	-		0.06	1	0.01		0.06	1	0.01		-	0	-	0	4	4
Disher Street	Town of Fort Erie		0.14	1	0.02		0.14	1	0.01		0.14	1	0.01		-	0	-	0	6	6
Dominion Road (R	Region of Niagara		2.28	8	0.14		2.28	20	0.14		2.28	23	0.13		-	0	-	0	93	93
Elm Street	Town of Fort Erie		0.14	1	0.02		0.14	1	0.01		0.14	1	0.01		-	0	-	0	6	6
Farr Avenue	Town of Fort Erie		1.96	7	0.12		1.96	17	0.12		1.96	20	0.11		-	0	-	0	159	159
Glenwood Drive	Town of Fort Erie		1.06	4	0.07		1.06	9	0.06		1.06	11	0.06		-	0	-	0	44	44
Gorham Road (R	Region of Niagara		15.76	58	1.02		20.26	174	1.22		21.48	288	0.95		-	0	-	3,250	916	4,166
Hazel Court	Town of Fort Erie		0.28	1	0.02		0.28	2	0.01		0.28	3	0.02		-	0	-	0	11	11
Hazel Street	Town of Fort Erie		2.66	10	0.18		2.66	23	0.16		2.66	27	0.15		-	0	-	0	117	117
Hibbard Street	Town of Fort Erie		0.66	2	0.04		0.66	6	0.04		0.66	7	0.04		-	0	-	0	27	27
Highland Drive	Town of Fort Erie		0.14	1	0.02		0.14	1	0.01		0.14	1	0.01		-	0	-	0	6	6
Michener Road	Town of Fort Erie		5.88	22	0.39		5.88	51	0.36		5.88	59	0.34	1,000	2.00	26	39.47	2,900	527	3,427
Nigh Road	Town of Fort Erie		11.24	20	0.13		11.24	109	0.52		11.24	110	0.24		-	0	-	750	478	1,228
North Mill Street	Town of Fort Erie		1.26	5	0.09		1.26	11	0.08		1.26	13	0.07		-	0	-	0	53	53
Ott Road	Town of Fort Erie		-	0	-		1.34	12	0.08		1.34	13	0.07		-	0	-	0	25	25
Pearl Street	Town of Fort Erie		0.96	4	0.07		0.96	8	0.06		0.96	10	0.06		-	0	-	0	41	41
Prospect Point Ro	Town of Fort Erie		2.96	11	0.19		2.96	25	0.17		2.96	30	0.17		-	0	-	0	121	121
Rebstock Road	Town of Fort Erie		0.60	2	0.04		0.60	5	0.03		0.60	6	0.03		-	0	-	0	49	49
Ridge Road North	Town of Fort Erie		8.34	31	0.54		12.10	104	0.73		13.32	133	0.41		-	0	-	0	370	370
Schooley Road	Town of Fort Erie		0.36	1	0.02		0.36	3	0.02		0.36	4	0.02		-	0	-	0	30	30
South Mill Street	Town of Fort Erie		0.30	1	0.02		0.30	3	0.02		0.30	3	0.02		-	0	-	0	12	12
Stevensville Road	Region of Niagara		-	0	-	900	1.54	13	6.38		5.98	60	0.34		-	0	-	900	73	973
Summit Avenue	Town of Fort Erie		1.80	7	0.12		1.80	15	0.10		1.80	18	0.10		-	0	-	0	80	80
Thornwood Avenue	Town of Fort Erie		0.80	3	0.05		0.80	7	0.05		0.80	8	0.05		-	0	-	0	33	33
Unnamed Road	Town of Fort Erie		0.57	2	0.04		0.57	5	0.03		0.57	6	0.03		-	0	-	0	48	48
Unnamed Road	Town of Fort Erie		2.01	7	0.12		2.01	17	0.12		2.01	20	0.11	1.20	14	0.54		0	181	181
Unopened Road A	Town of Fort Erie		0.59	2	0.04		0.59	5	0.03		0.59	6	0.03		-	0	-	0	13	13
Unopened Road A	Town of Fort Erie		-	0	-		-	0	-		1.89	19	0.11		-	0	-	0	19	19
Unopened R-O-W	Town of Fort Erie		3.52	13	0.23		3.52	30	0.21		3.52	35	0.20	0.10	1	0.04		2,300	218	2,518
Wallace Street	Town of Fort Erie		0.20	1	0.02		0.20	2	0.01		0.20	2	0.01		-	0	-	0	9	9
Wilson Street	Town of Fort Erie		0.20	1	0.02		0.20	2	0.01		0.20	2	0.01		-	0	-	0	9	9
Winger Road	Town of Fort Erie		-	0	-		-	0	-		1.21	12	0.07		-	0	-	0	12	12
TOTAL SOUTH TRIBUTARY:		2,473	881.88	3,227	100.00	5,017	1,078.57	9,283	100.00	5,218	1,242.02	12,382	100.00	2,000	49.73	600	100.00	52,251	49,649	101,900
Check		43%				35%				30%				77%						
Benefit %		0.40				0.35				0.30				0.75						



FILE NO.: 007SouthTributary20

DATE: 2021/05/07

IN THE MATTER OF THE *DRAINAGE ACT*, R.S.O. 1990, CHAPTER D.17, AS AMENDED,

AND IN THE MATTER OF Appeals to the Agriculture, Food and Rural Affairs Appeal Tribunal by **Andrew Pluhar of St. Catharines, Ontario** under Section 48 of the Drainage Act, and **Fausto Mazzuto of Ridgeway, Ontario** under Sections 48 and 54 of the *Drainage Act*, with respect to the **South Tributary Municipal Drain** in the Town of Fort Erie,

AND IN THE MATTER OF an electronic hearing held pursuant to Rule 10 of the Rules of Procedure of the Tribunal,

BETWEEN:

Andrew Pluhar and

Fausto Mazzuto

Appellants

– and –

The Town of Fort Erie

Respondent

Self-Represented

Self-Represented

HEARD: April 29, 2021

Before: Harold McNeely, Vice-Chair; Andrew McBride, Vice-Chair; and David Stevens, Member.

Appearances:

Fausto Mazzuto, Appellant, assisted by his son Shawn Mazzuto

Andrew Pluhar, Appellant, assisted by his son Stephen Pluhar

Shawn Mazzuto, witness for the Appellant Fausto Mazzuto

Margarete Taddeo, Records Management Assistant for the Town of Fort Erie

David Maiden, Drainage Superintendent for the Town of Fort Erie

Neal Morris, P. Eng., of K. Smart Associates Limited, the Engineer who wrote the Report

TRIBUNAL DECISION

Preliminary Matters

- [1] Prior to beginning this hearing, the Tribunal issued an order making all landowners assessed or compensated in the Report parties to this hearing. The Clerk filed an affidavit of service as proof that all parties have been served notice of this hearing.

Background

- [2] After receiving a Petition signed by the road authority for the Town of Fort Erie (the “Town”) and the road authority for the Regional Municipality of Niagara, in accordance with section 4 (1) (c) of the *Drainage Act* (the “Act”), the Town appointed Urban & Environmental Engineering Inc. (“UEM”) in August 2010 to prepare a Report under the Act for a new drain to be known as the South Tributary Drain, being the south branch of Beaver Creek. As UEM could not finish the Report, UEM hired K. Smart Associates Limited to complete the appointed work and Mr. Neal Morris, P. Eng., became the engineer of record. Mr. Morris completed the Report on November 8, 2019.
- [3] The Report proposes an open channel drain extending for 6,840 metres with 5,462m of existing channel incorporation, 355m of channel realignment and 1,023m of channel cleanout, plus one large access lane crossing replacement, erosion control, berm construction, and one culvert cleanout. The total estimated cost of the project is \$397,175. The watershed area is 1,121 hectares or 2,769 acres and includes designated wetlands and floodplain. Approximately 840 properties are involved including agricultural, woodland, and urban land uses.
- [4] After the adoption of the provisional bylaw approving the project, Mr. Andrew Pluhar submitted an appeal to the Tribunal under sections 48 (1) (c) and (d) of the Act stating that, since his property could not be developed, he should not have to pay toward the Drain.
- [5] Mr. Fausto Mazzuto also submitted an appeal to the Tribunal under section 48 (1) (a) and (b) of the Act stating that, since his property drains to the south, it should be completely removed from the assessed drainage area.
- [6] After an appeal to the Court of Revision that his property should be completely removed from the assessed drainage area was denied, Mr. Fausto Mazzuto submitted an appeal to the Tribunal in accordance with section 54 (1) of the Act.

Evidence

- [7] Mr. Morris presented his evidence and introduced his Engineer’s Report as Exhibit #4, a reference aerial photograph topographic plan of the entire watershed with one metre contours as Exhibit #5, and a reference aerial photograph topographic plan of the south part

of the watershed with half metre contours as Exhibit #6. Mr. Morris briefly explained the work that is proposed to be done on the existing channel and mentioned that the main objective of the project is to provide proper outlet for many of the roadside ditches in the drainage area. He also mentioned that the Allowances are significant, totalling \$24,200. When asked to explain how he calculated the assessments, Mr. Morris testified that they were based on a modified Todgham method. The drain was divided into intervals or "Reaches", nine in total. He then calculated the costs associated with each Reach, and those costs were then assessed as Benefit and Direct Outlet to the lands and roads within the Reach, and the balance was assessed as Outlet Liability to all the upstream lands and roads that drain through that Reach.

- [8] Regarding the Pluhar property, which is 31.02 hectares or 76.6 acres in area, Mr. Morris advised that all of it is within the drainage area and it contributes flow to Reaches 4, 5, 6, 7, and 8. Mr. Morris applied a Land Use Factor ("LUF") of 0.5 to almost all of it, as most of it is forested, reducing the equivalent area to 16.37 hectares. The property was assessed minimal amounts for the proposed work in Reaches 4, 5, 6, and 7 and \$2026 for Reach 8, due to the large new crossing constructed at the downstream end of the drain, for a total assessment of \$2083.
- [9] When asked to give evidence concerning his Appeal, Mr. Pluhar advised that he has owned this property since 1974 but has never been able to develop it due to the zoning, and he cannot see how the property will benefit from the proposed drainage works. Accordingly, he has the property listed for sale. He asked when the construction work on the drain is expected to commence.
- [10] Regarding the Mazzuto Appeals, Mr. Morris advised that he determined that the north fields of the Mazzuto properties, being 4337 Michener Road, the 8.16-hectare easterly parcel, and 4471 Michener Road, the 3.85-hectare westerly parcel, drain to the south roadside ditch along Michener Road and, therefore, should be included in the assessed drainage area of this proposed Drain. He also noted that he observed a slight ridge running east-west through these properties, upon which several buildings are located, and that the land seemed to slope slightly toward the Road, or north, away from this ridge. Accordingly, he included both parcels in the drainage area, applying a LUF of 1.0, as they are agricultural land. Since these properties are at the extreme upstream end of the drainage area, they are assessed for Outlet Liability in every Reach, except #9, resulting in an assessment of \$2692 for #4337 and \$1270 for #4471, or a total of \$3962.
- [11] When asked to give evidence regarding the Mazzuto Appeal, Mr. Shawn Mazzuto entered Exhibit #2 being a 16-page document that included two pages of typewritten text, two half-page sketch drainage plans of the Mazzuto properties and twenty-five photographs of the assessed areas, most with captions. The subject properties have been owned by Mr. F. Mazzuto since 1978. During all or part of this 42-year period, Mr. Mazzuto has farmed these lands.

[12] The previous owner of the properties designed and installed a drainage system for the north portions of these properties that includes three outlets through the slight ridge mentioned by Mr. Morris, two utilizing culverts and one, the most easterly, being a ditch. Furthermore, low runs were graded through these fields directing the surface water to these outlets and this entire system has been properly maintained by the Mazzuto family and continues to function very well when not flooded by overflow from the roadside ditch. Exhibit #2 fully documents and illustrates this drainage system. Accordingly, since the surface water from their lands drains to the south and does not use the Michener Road ditch for outlet, Mr. Mazzuto requests that his properties be completely removed from the drainage area of the proposed South Tributary Drain.

[13] In response to this evidence and request, Mr. Morris pointed out that there is another municipal drain, known as the Bay Beach Area Drain, located south of the Mazzuto properties that the subject lands will likely be included in if removed from this drainage area, as will the balance of the Mazzuto properties south of the ridge.

Decision


[14] After due consideration of the Pluhar Appeal, the Tribunal finds that there was no evidence provided to support any changes to the Engineer's Report. Accordingly, the Pluhar Appeal is hereby dismissed.

[15] After due consideration of the Mazzuto Appeal, the Tribunal finds the evidence of Messrs. Mazzuto to be credible and well supported by their Exhibit #2 and the topographic mapping provided by the Engineer.

[16] Accordingly, the Tribunal hereby orders as follows:

- (a) the Mazzuto properties, specifically 4437 Michener Road with Roll No. 1755700, and 4471 Michener Road with Roll No. 1755800, be removed from the drainage area and the Schedule of Assessments of the South Tributary Drain;
- (b) the \$3,962 that was assessed to these two properties be assessed to Michener Road and that, in accordance with section 56 of the Act, the Town Clerk shall amend Assessment Schedules A and B accordingly;
- (c) the Town Clerk shall insure that the 'official copies' of the plans of the drainage area are amended to remove 4437 Michener Road with Roll No. 1755700, and 4471 Michener Road with Roll No. 1755800 from the assessed drainage area;
- (d) the non-administrative costs of the Municipality incurred with respect to these appeals shall form part of the cost of the drainage works; and
- (e) there shall be no other Order as to costs and all parties shall be responsible for their own costs.

Dated at Ottawa, Ontario this 6th day of May 2021.

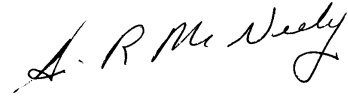A handwritten signature in black ink, appearing to read "A. R. McNeely". The signature is written in a cursive, flowing style.

Harold McNeely, Vice-Chair

Released: May 7, 2021

TO:

Andrew Pluhar
9 Broadview Ave
St. Catharines, ON L2T 2H1
Email: splhr@aol.com

AND TO:

Fausto Mazzuto
4471 Michener Road
Ridgeway, ON L0S 1N0
Email: smazzuto@gmail.com

AND TO:


Carol Schofield, Dipl. M.A.
Manager, Legislative Services / Clerk
The Corporation of the Town of Fort Erie
1 Municipal Centre Drive,
Fort Erie, ON L2A 2S6
Email: CSchofield@forterie.ca
cc Email: MTaddeo@forterie.ca

AND TO:

Lee Ripenburg, CET, CRS
Manager Road and Bridge Operations
Niagara Region
Public Works Department
Email: lee.ripenburg@niagararegion.ca

AND TO:

All persons assessed or compensated in the Engineer's Report receive a copy of this decision.

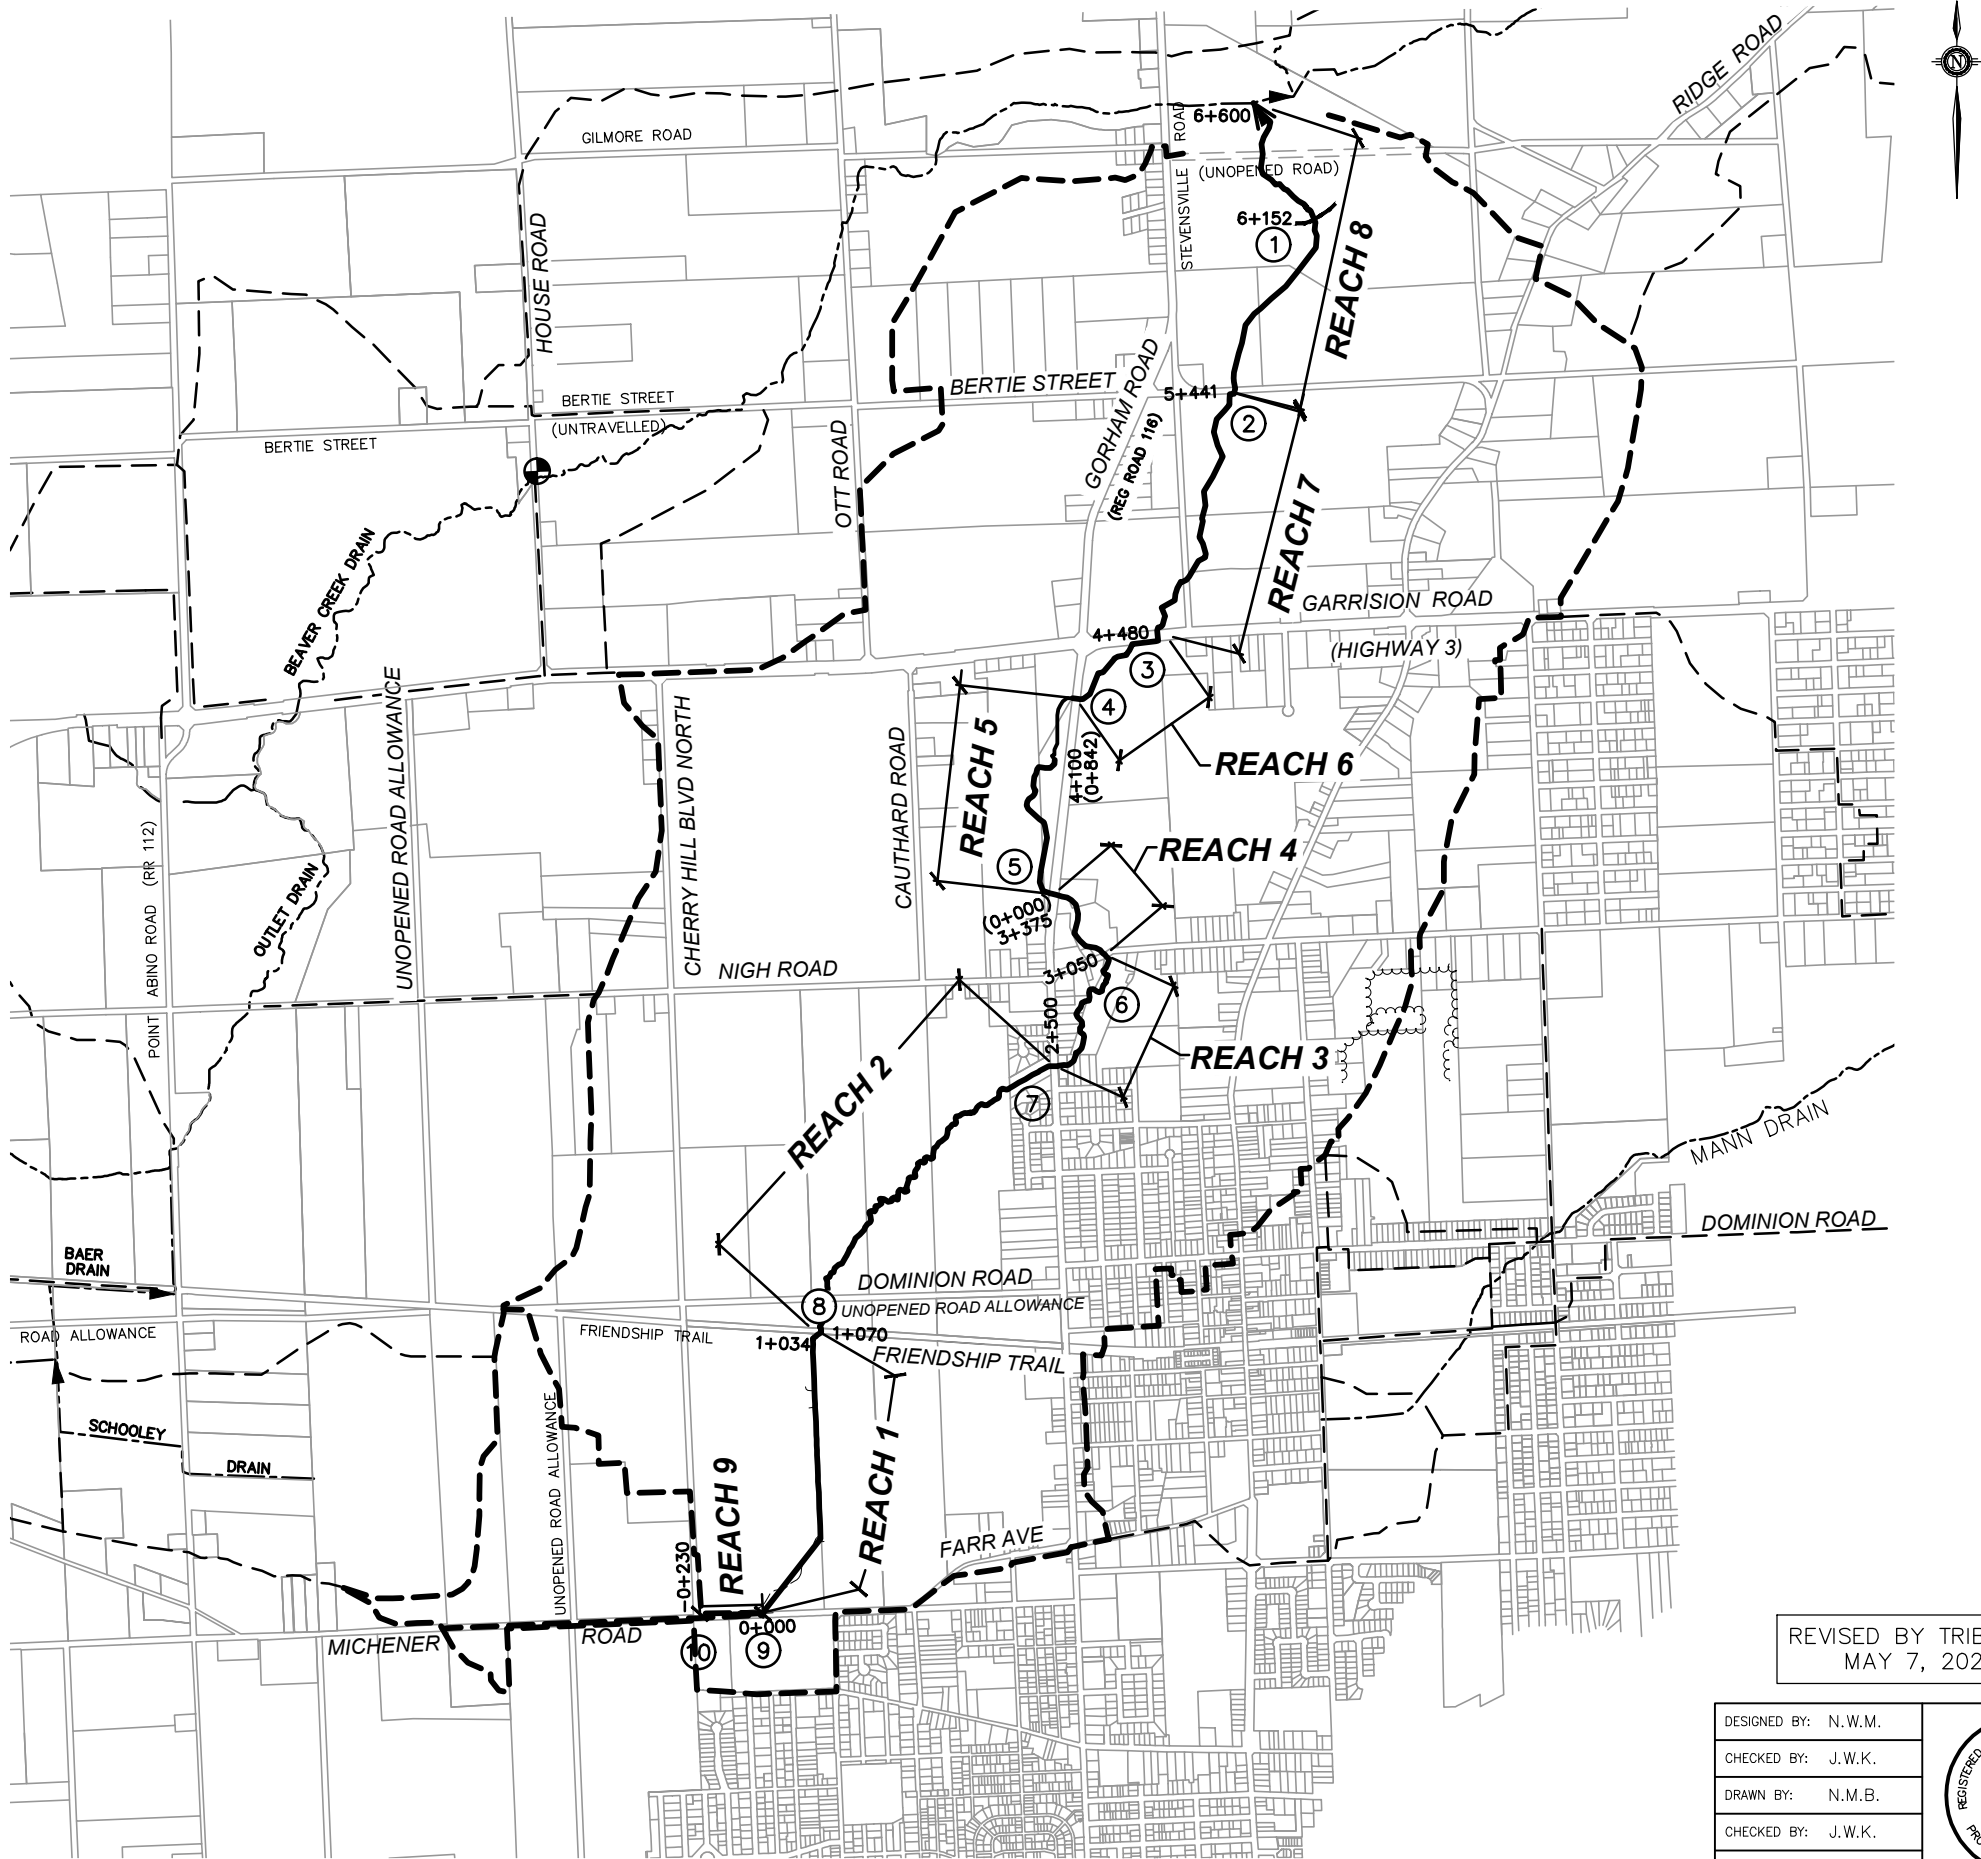

SITE CONTROL 
COORDINATES ARE UTM WITH NAD83 DATUM,
ZONE 17, METER;
CENTRAL MERIDIAN 81D W

CUT 'X' ON EAST END OF C/L CULVERT
FOR BEAVER CREEK CROSSING ON HOUSE ROAD
N 4752 453.789 ELEV. 182.835
E 656 742.743

- BENCHMARK LIST**
- CROSSING 2**
TOP NW CORNER OF EASTERLY BOX CULVERT ON BERTIE STREET
ELEV. 177.03
- CROSSING 3**
TOP NW CORNER OF BOX CULVERT ON GARRISON ROAD
ELEV. 178.18
- CROSSING 4**
TOP NW CORNER OF BOX CULVERT ON GARRISON ROAD
ELEV. 179.10
- CROSSING 5**
TOP NW CORNER OF BOX CULVERT ON GORHAM ROAD
ELEV. 181.25
- CROSSING 6**
TOP OF MH LID, 10m WEST OF CULVERT ON NIGH ROAD
ELEV. 181.41
- CROSSING 7**
TOP NW CORNER OF BOX CULVERT ON GORHAM ROAD
ELEV. 182.40
- CROSSING 8**
TOP NORTHEND OF HEADWALL
ON UPSTREAM SIDE OF TRAIL CROSSING
ELEV. 184.85
- CROSSING 9**
TOP NORTH END OF 900mm CSP
ACROSS MICHENER ROAD STA. 000
ELEV. 186.80

- PLAN LEGEND**
- MAJOR WATERSHED
 - - - INTERMEDIATE WATERSHED
 - SOUTH TRIBUTARY DRAIN
 - - - → EXISTING DRAINS
 - (4) CROSSING REFERENCE NUMBER
 - 2+500 CHANNEL STATION

GEOGRAPHIC TOWNSHIP OF BERTIE

REVISED BY TRIBUNAL
MAY 7, 2021

DESIGNED BY: N.W.M.
CHECKED BY: J.W.K.
DRAWN BY: N.M.B.
CHECKED BY: J.W.K.



TOWN OF FORT ERIE


SOUTH TRIBUTARY


REGION OF NIAGARA

WATERSHED PLAN



DATE
MAY 7, 2021
REVISED
JOB NUMBER 16-112
DRAWING
1

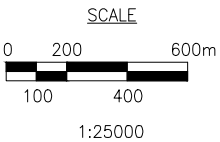

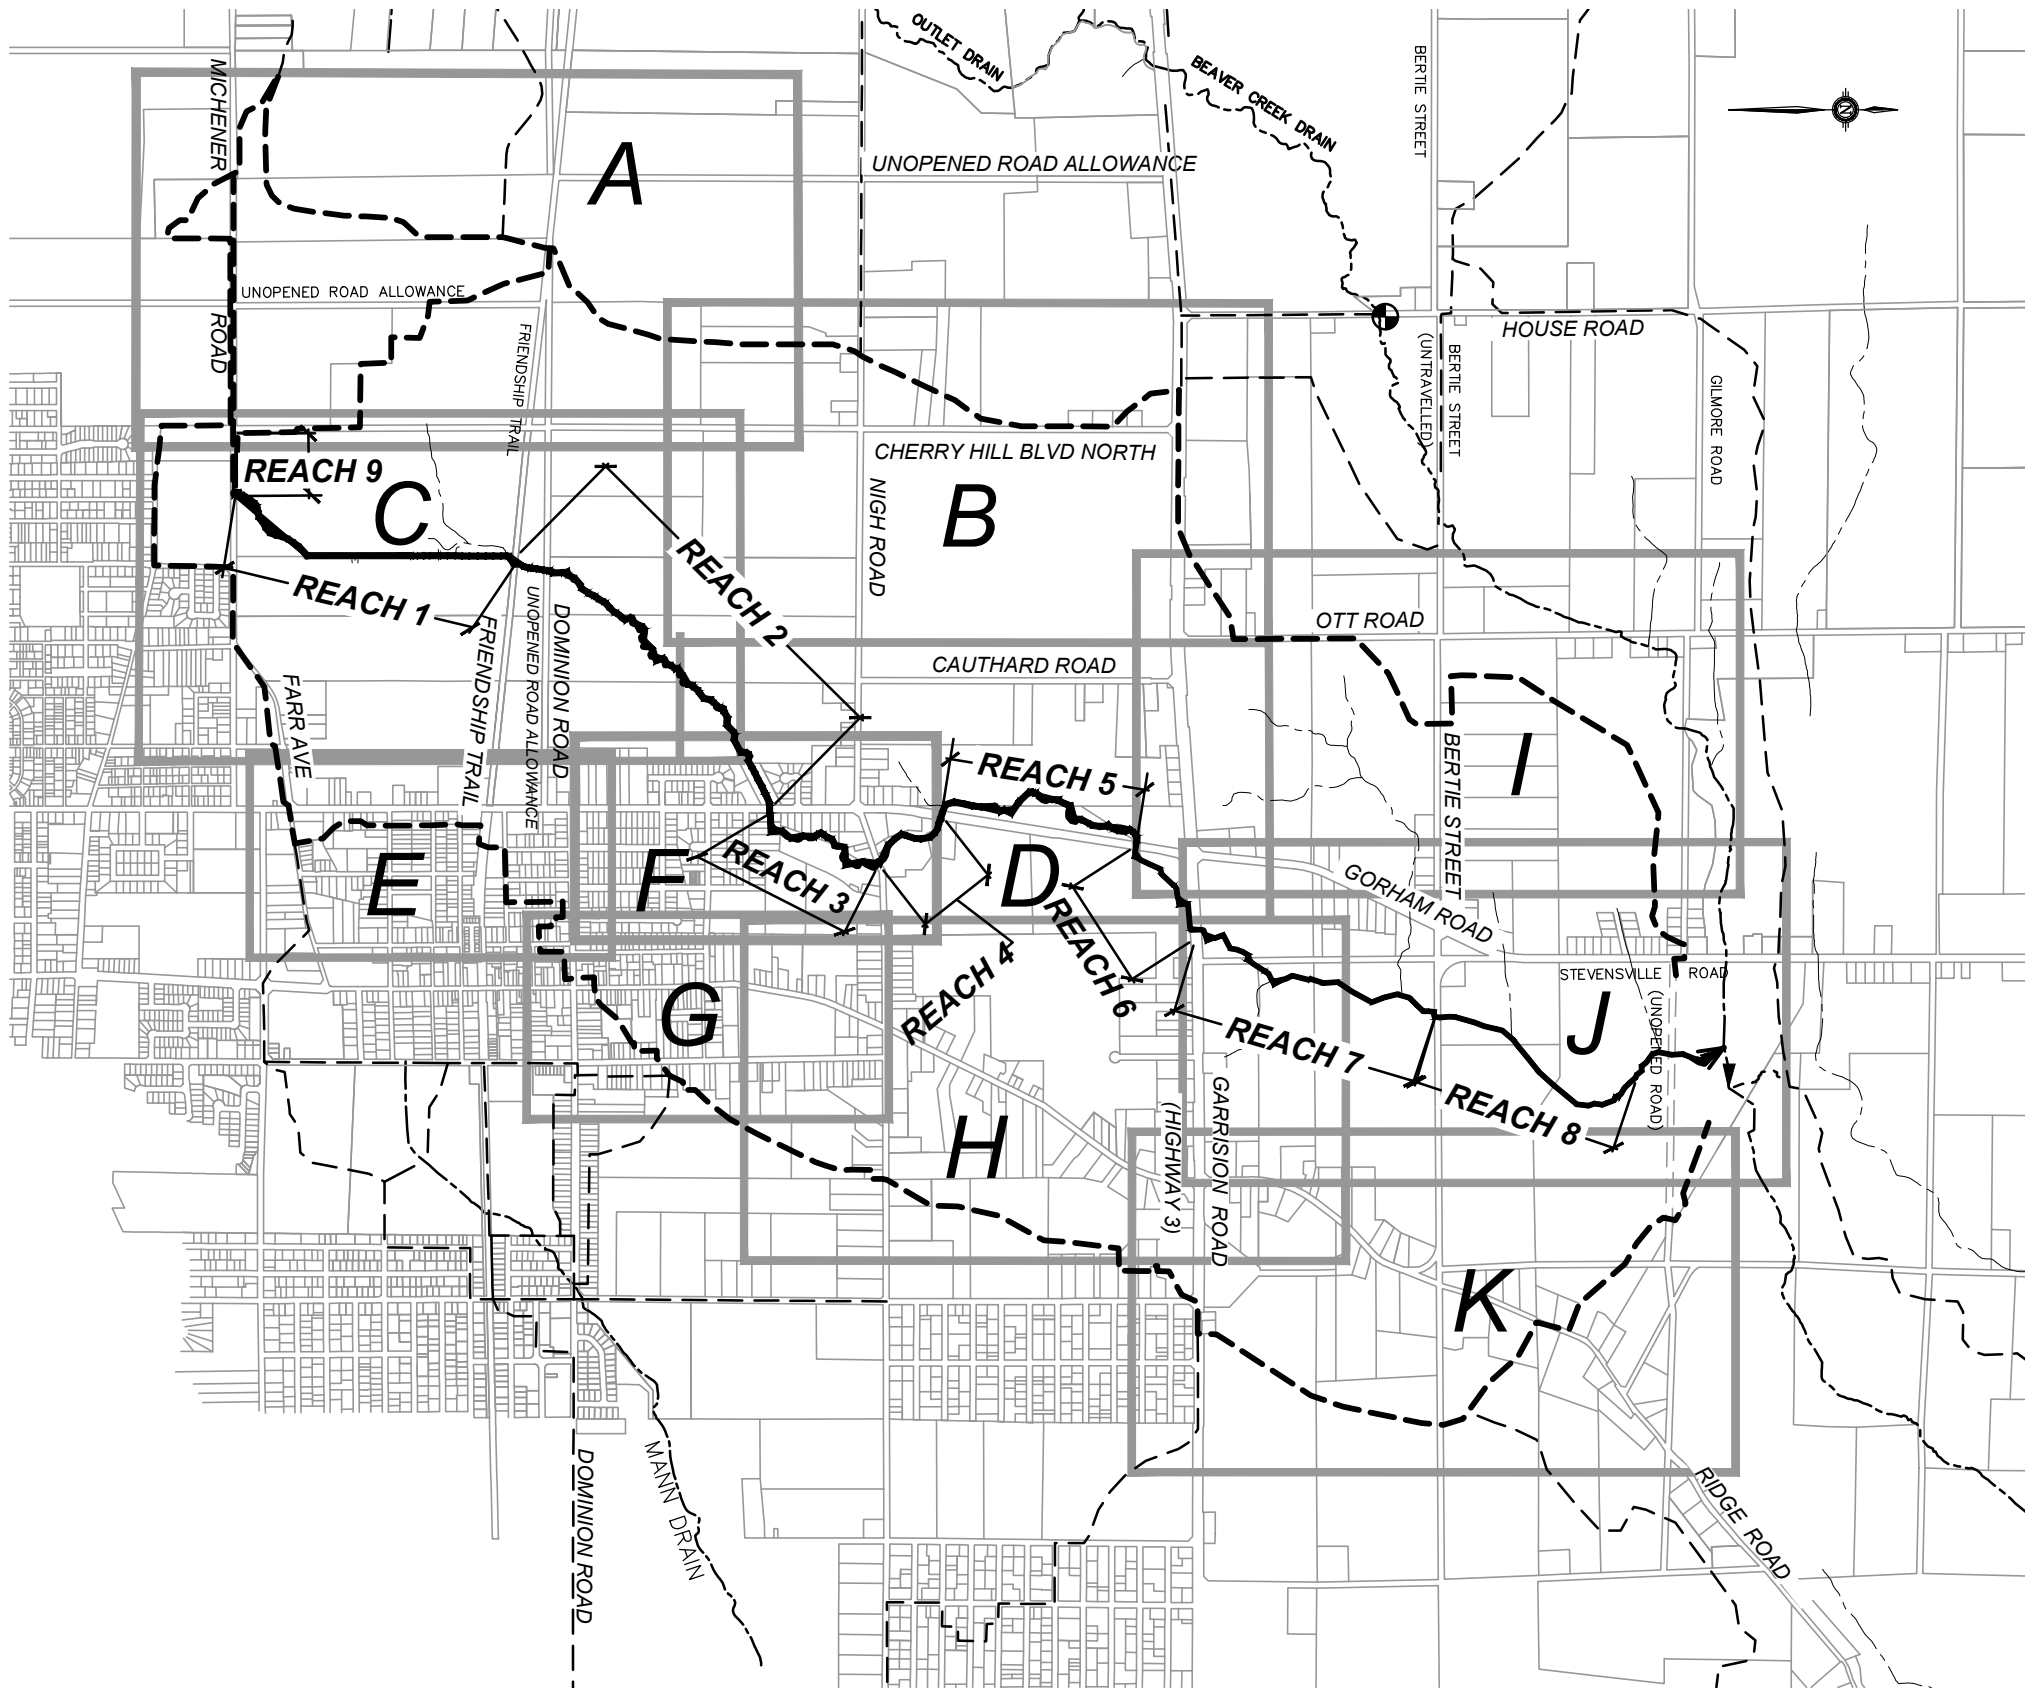


PLAN LEGEND

- MAJOR WATERSHED
- INTERMEDIATE WATERSHED
- SOUTH TRIBUTARY DRAIN
- EXISTING DRAINS
- EXISTING WATER COURSE
- APPROXIMATE LIMITS OF PARCEL PLAN AND PARCEL PLAN LETTER

REVISED BY TRIBUNAL
MAY 7, 2021

		TOWN OF FORT ERIE			SOUTH TRIBUTARY		REGION OF NIAGARA	
DESIGNED BY: N.W.M.			SCALE 1:25000		PARCEL PLAN INDEX		DATE MAY 7, 2021	
CHECKED BY: J.W.K.					REVISED			
DRAWN BY: N.M.B.					JOB NUMBER 16-112			
CHECKED BY: J.W.K.					DRAWING 2			
				 URBAN & ENVIRONMENTAL MANAGEMENT INC. PROFESSIONAL CONSULTING SERVICES				

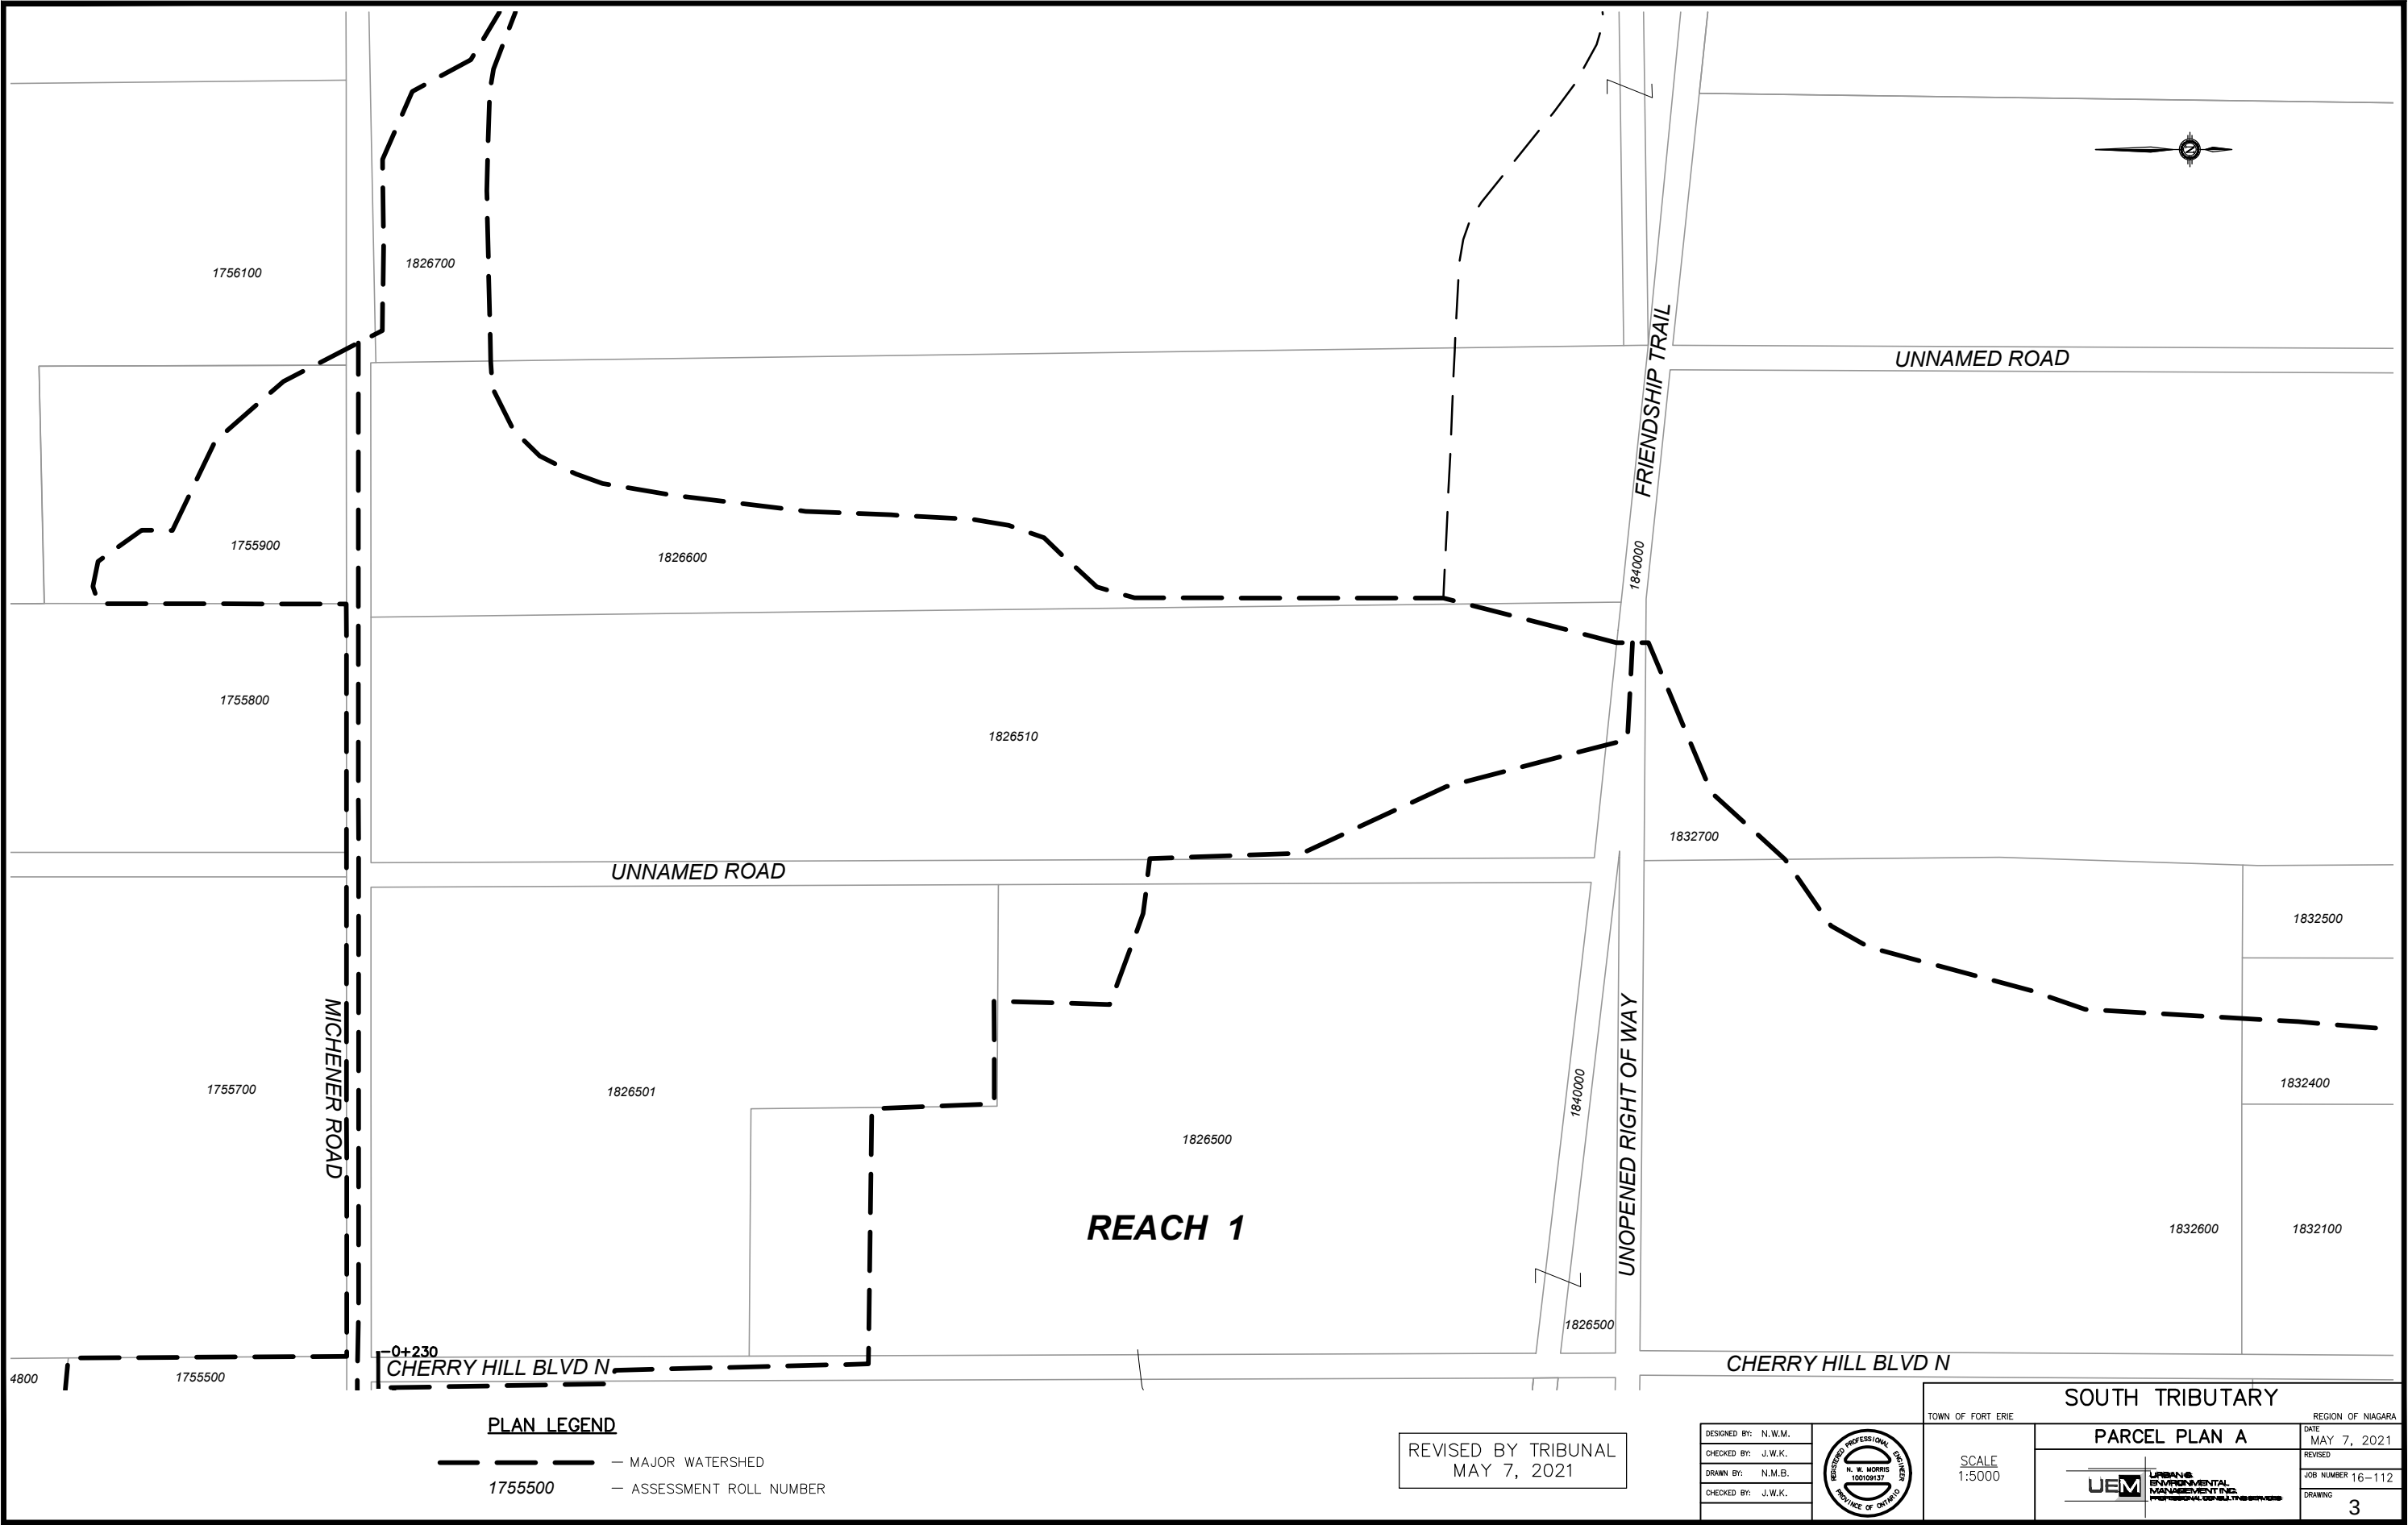

PLAN LEGEND

- MAJOR WATERSHED
1755500 — ASSESSMENT ROLL NUMBER

REVISED BY TRIBUNAL
MAY 7, 2021

DESIGNED BY:	N.W.M.
CHECKED BY:	J.W.K.
DRAWN BY:	N.M.B.
CHECKED BY:	J.W.K.



SCALE
1:5000


SOUTH TRIBUTARY


PARCEL PLAN A




URBANS
ENVIRONMENTAL
MANAGEMENT
PROFESSIONAL CORP. LTD. SERVICES


REGION OF NIAGARA
DATE MAY 7, 2021
REVISED
JOB NUMBER 16-112
DRAWING 3

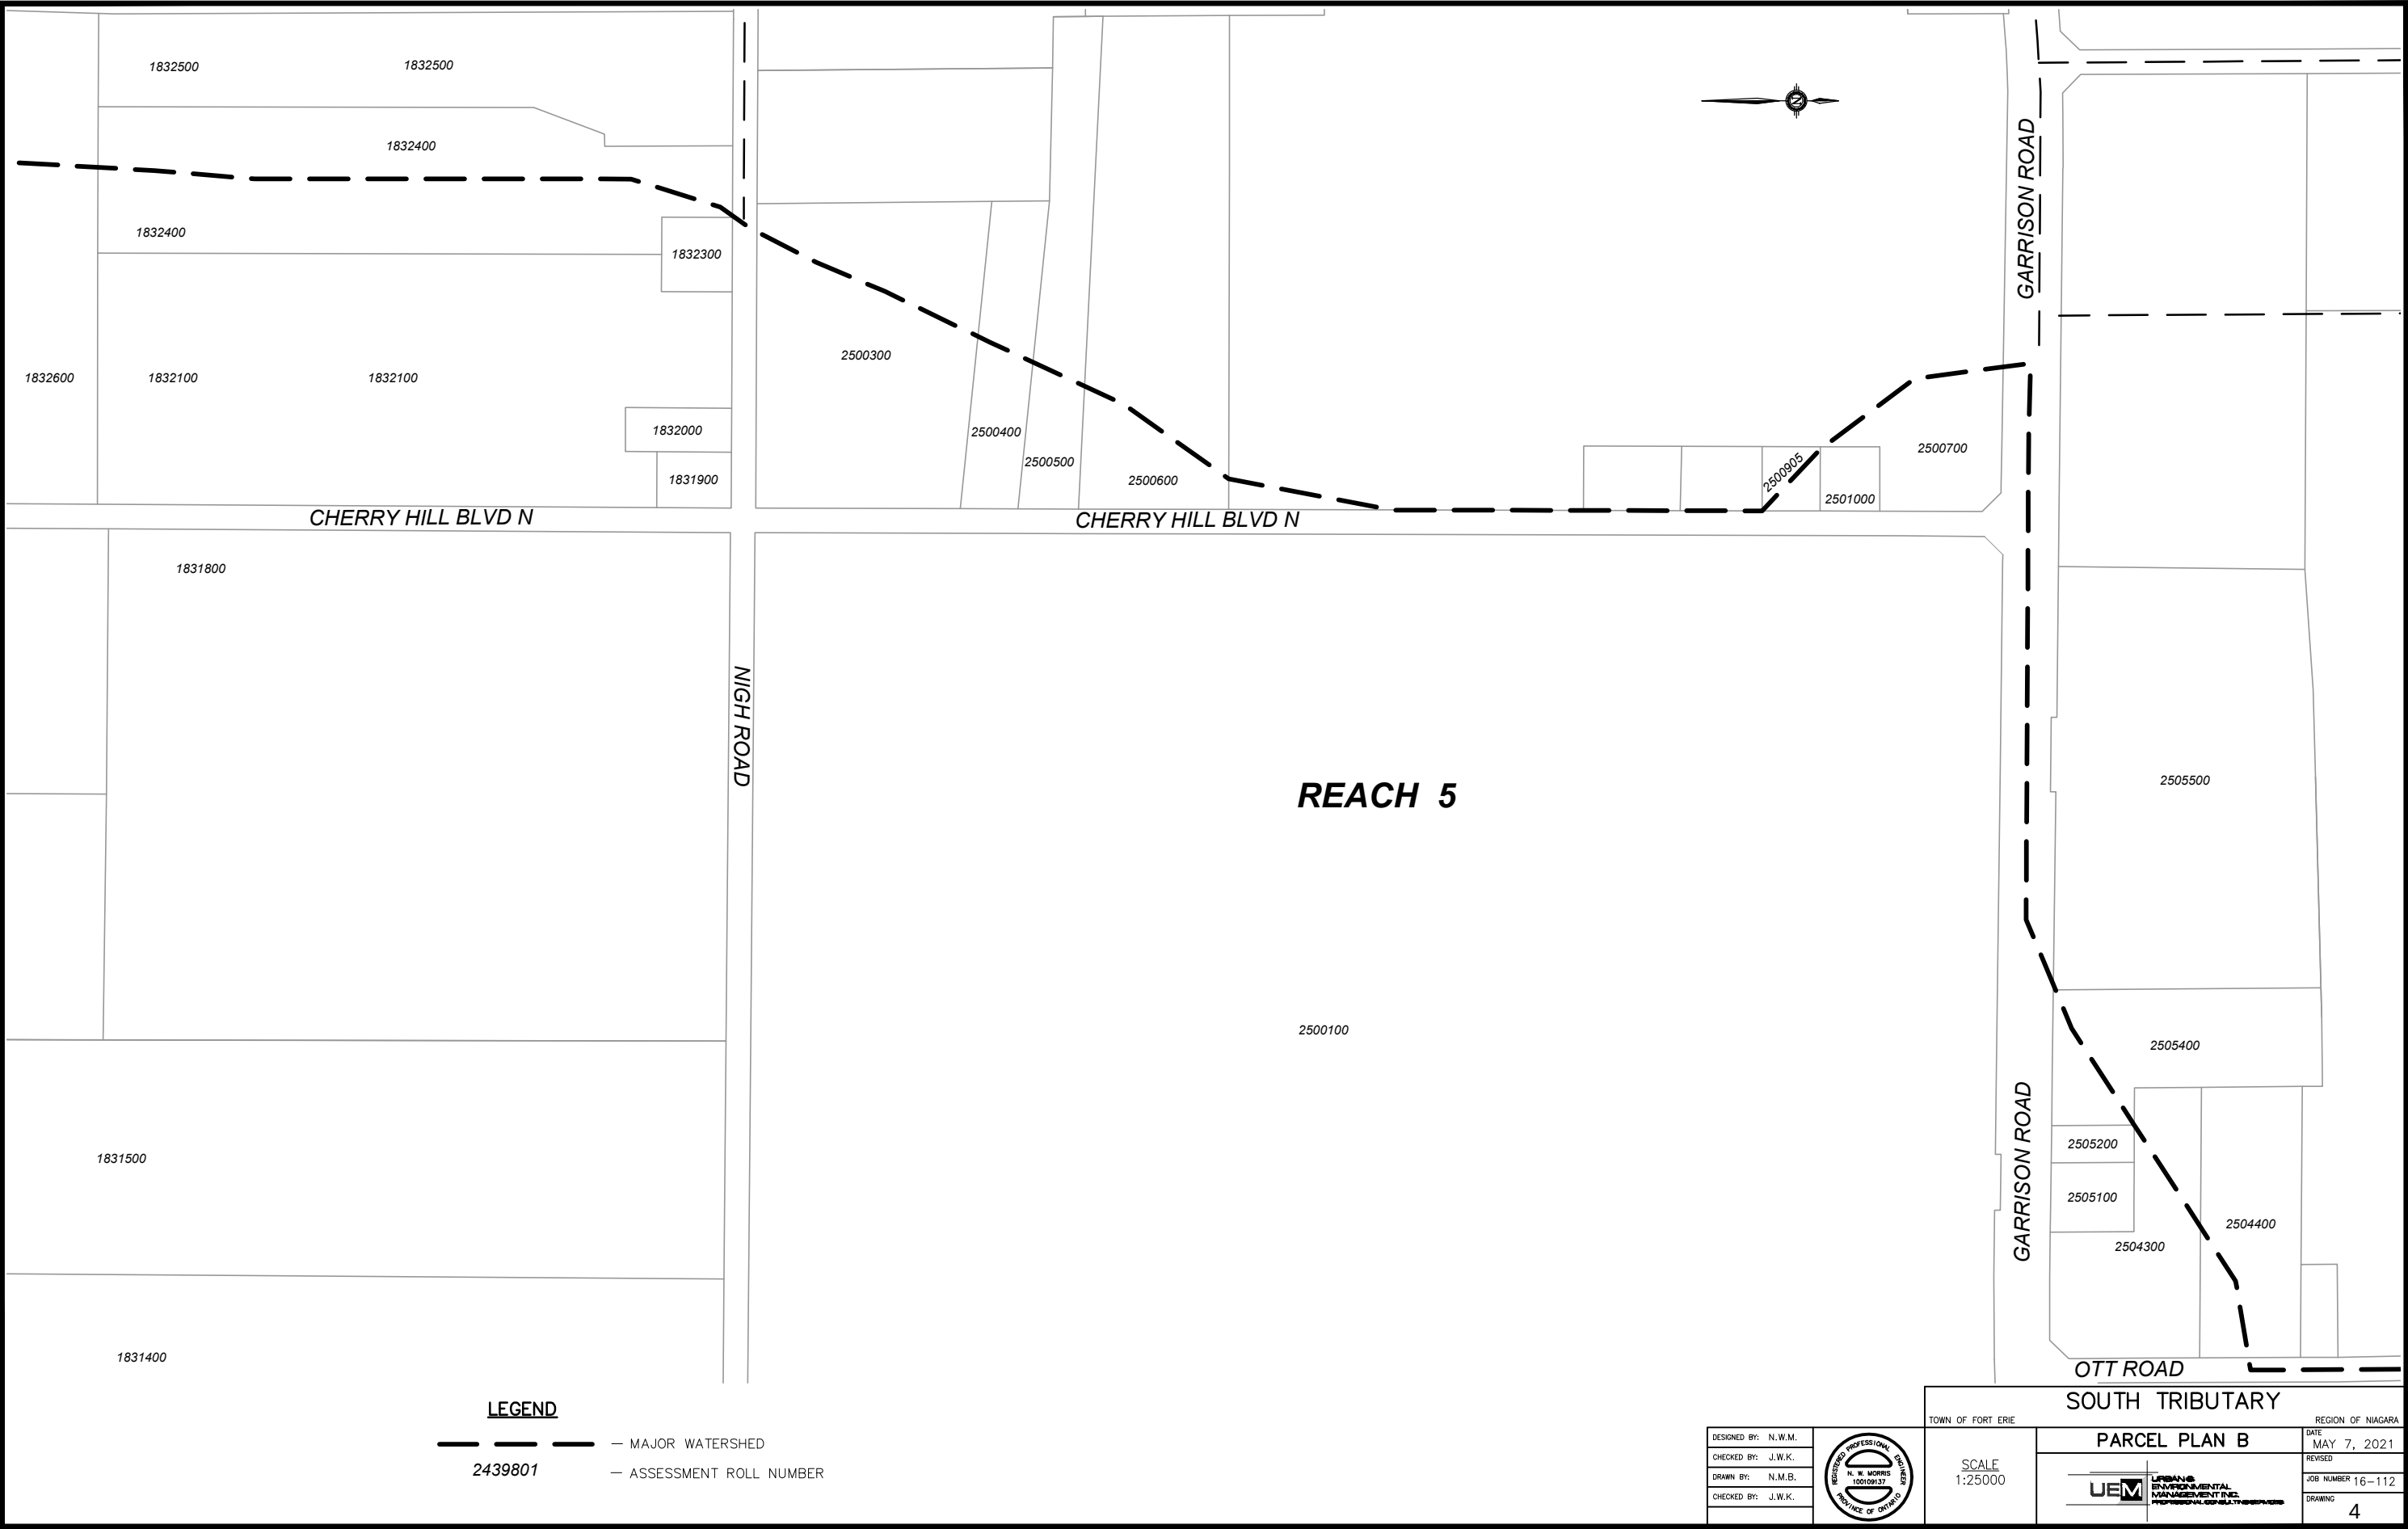

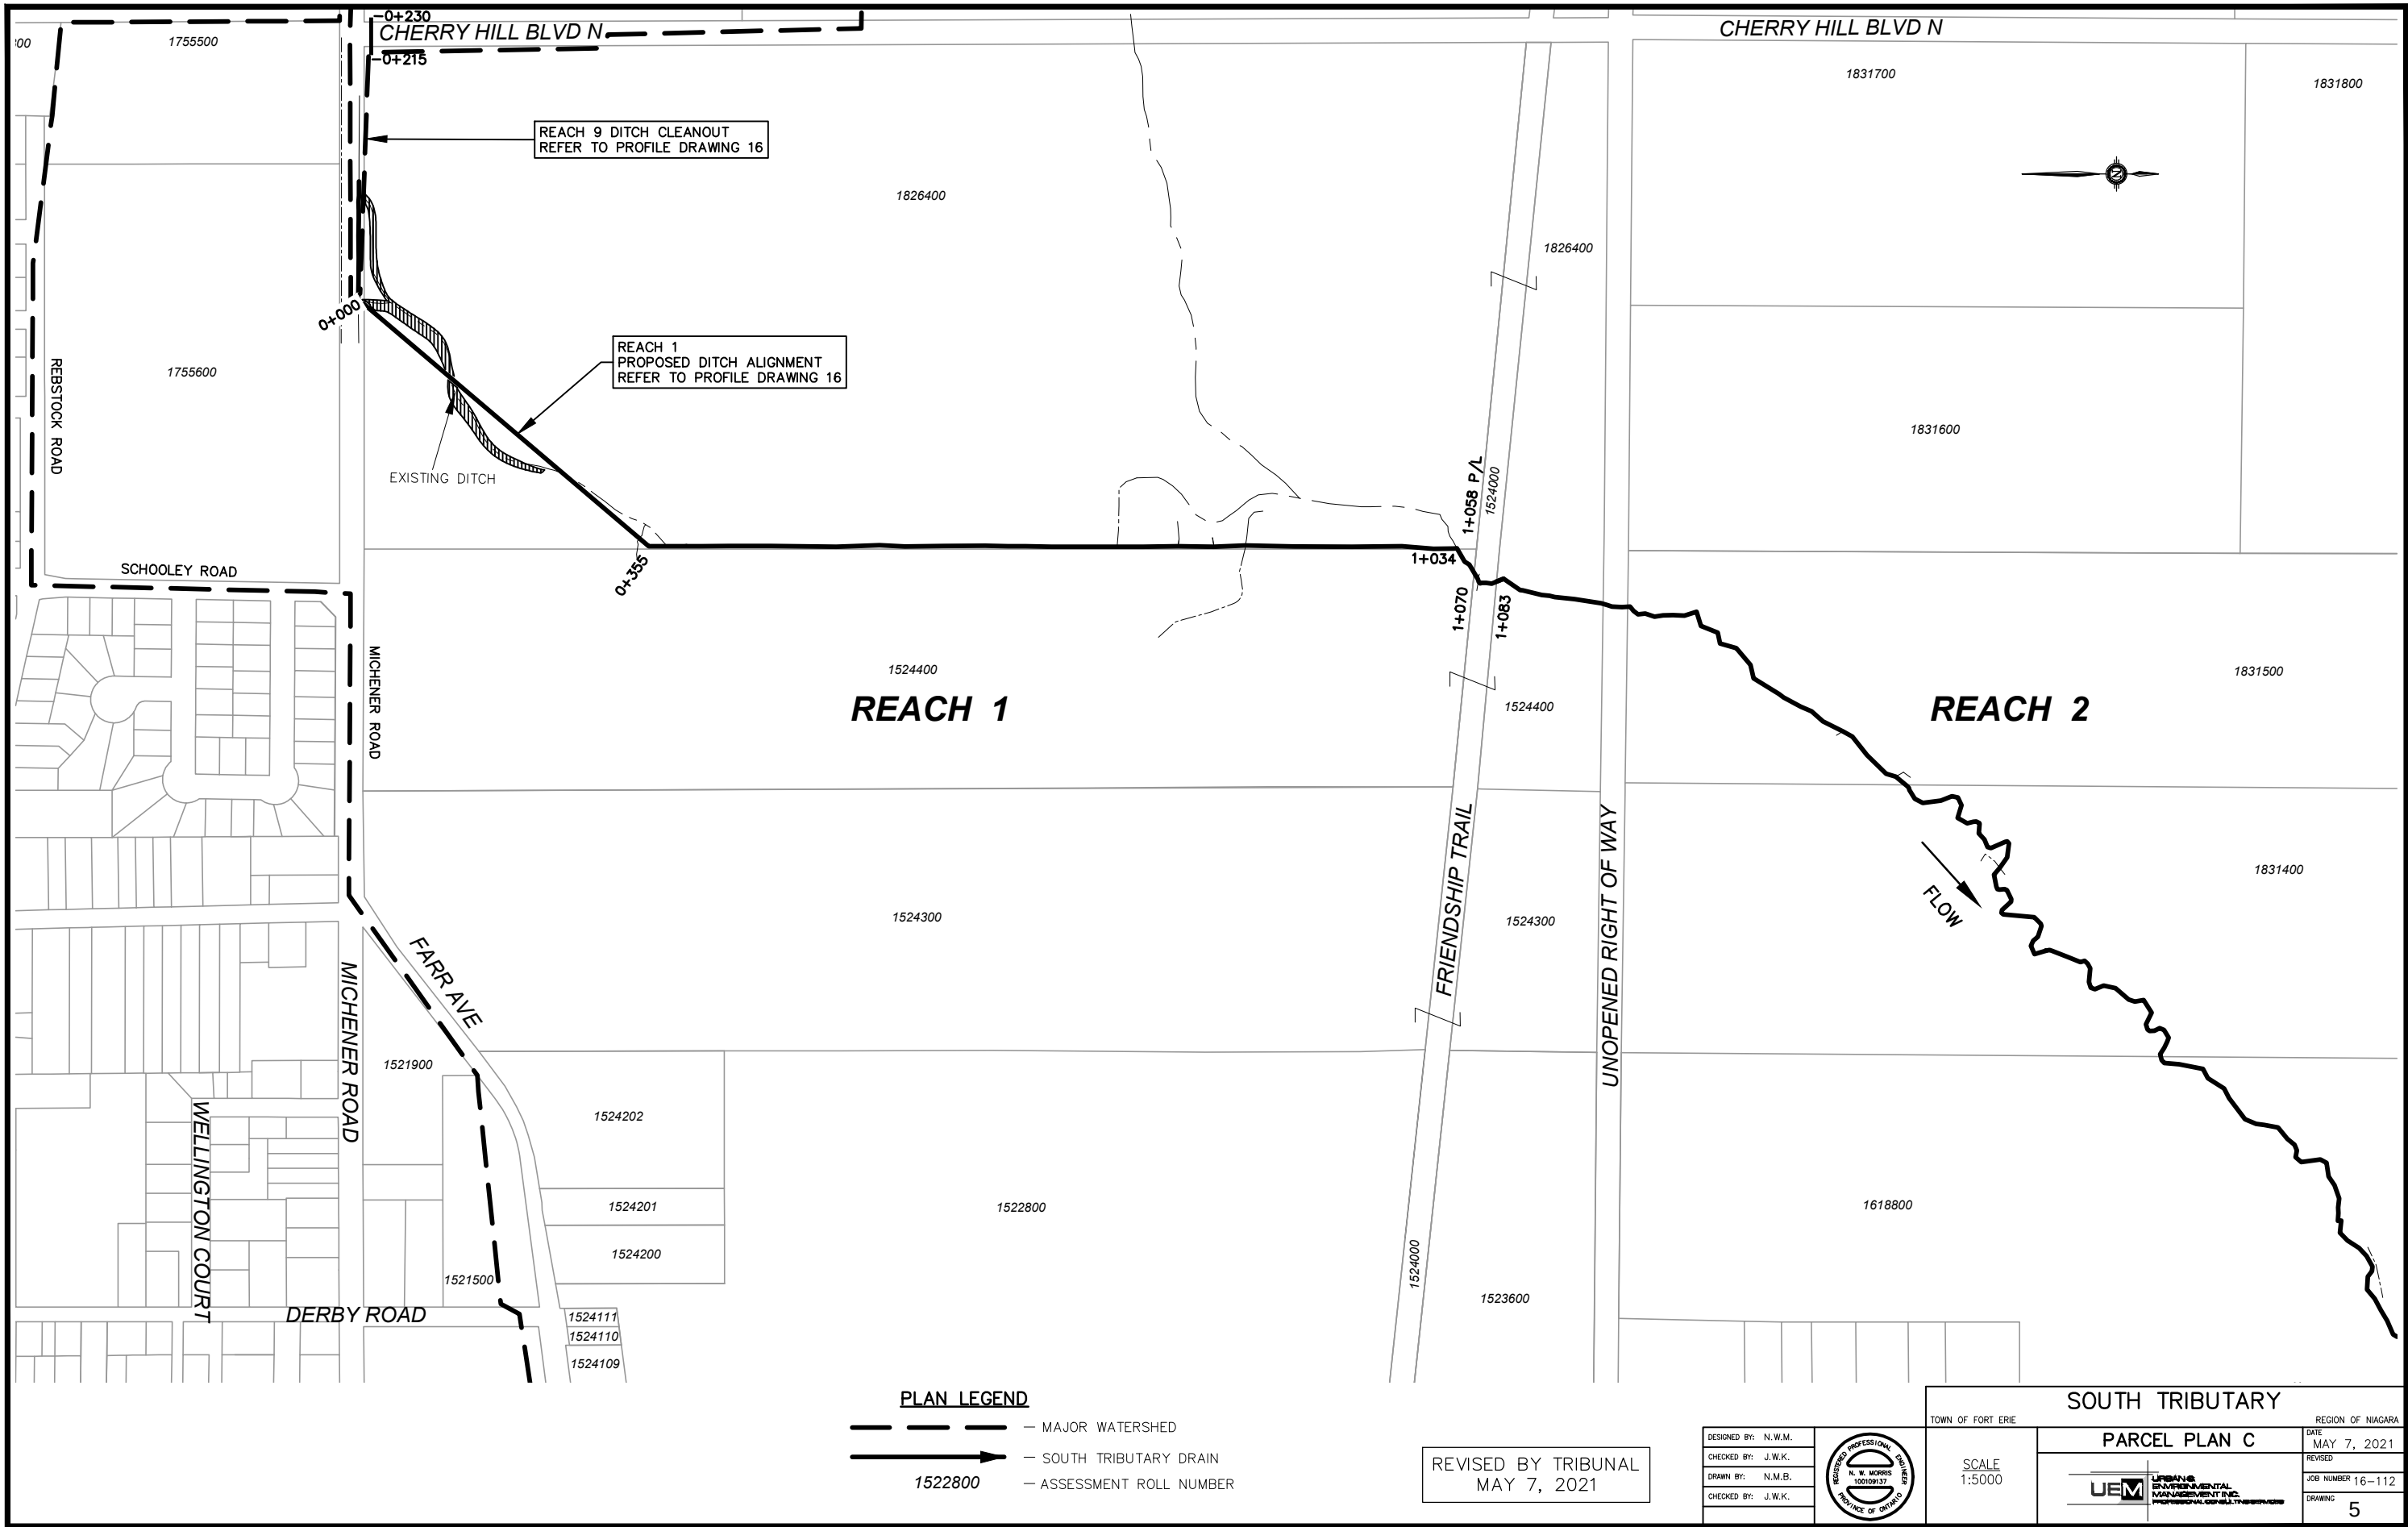

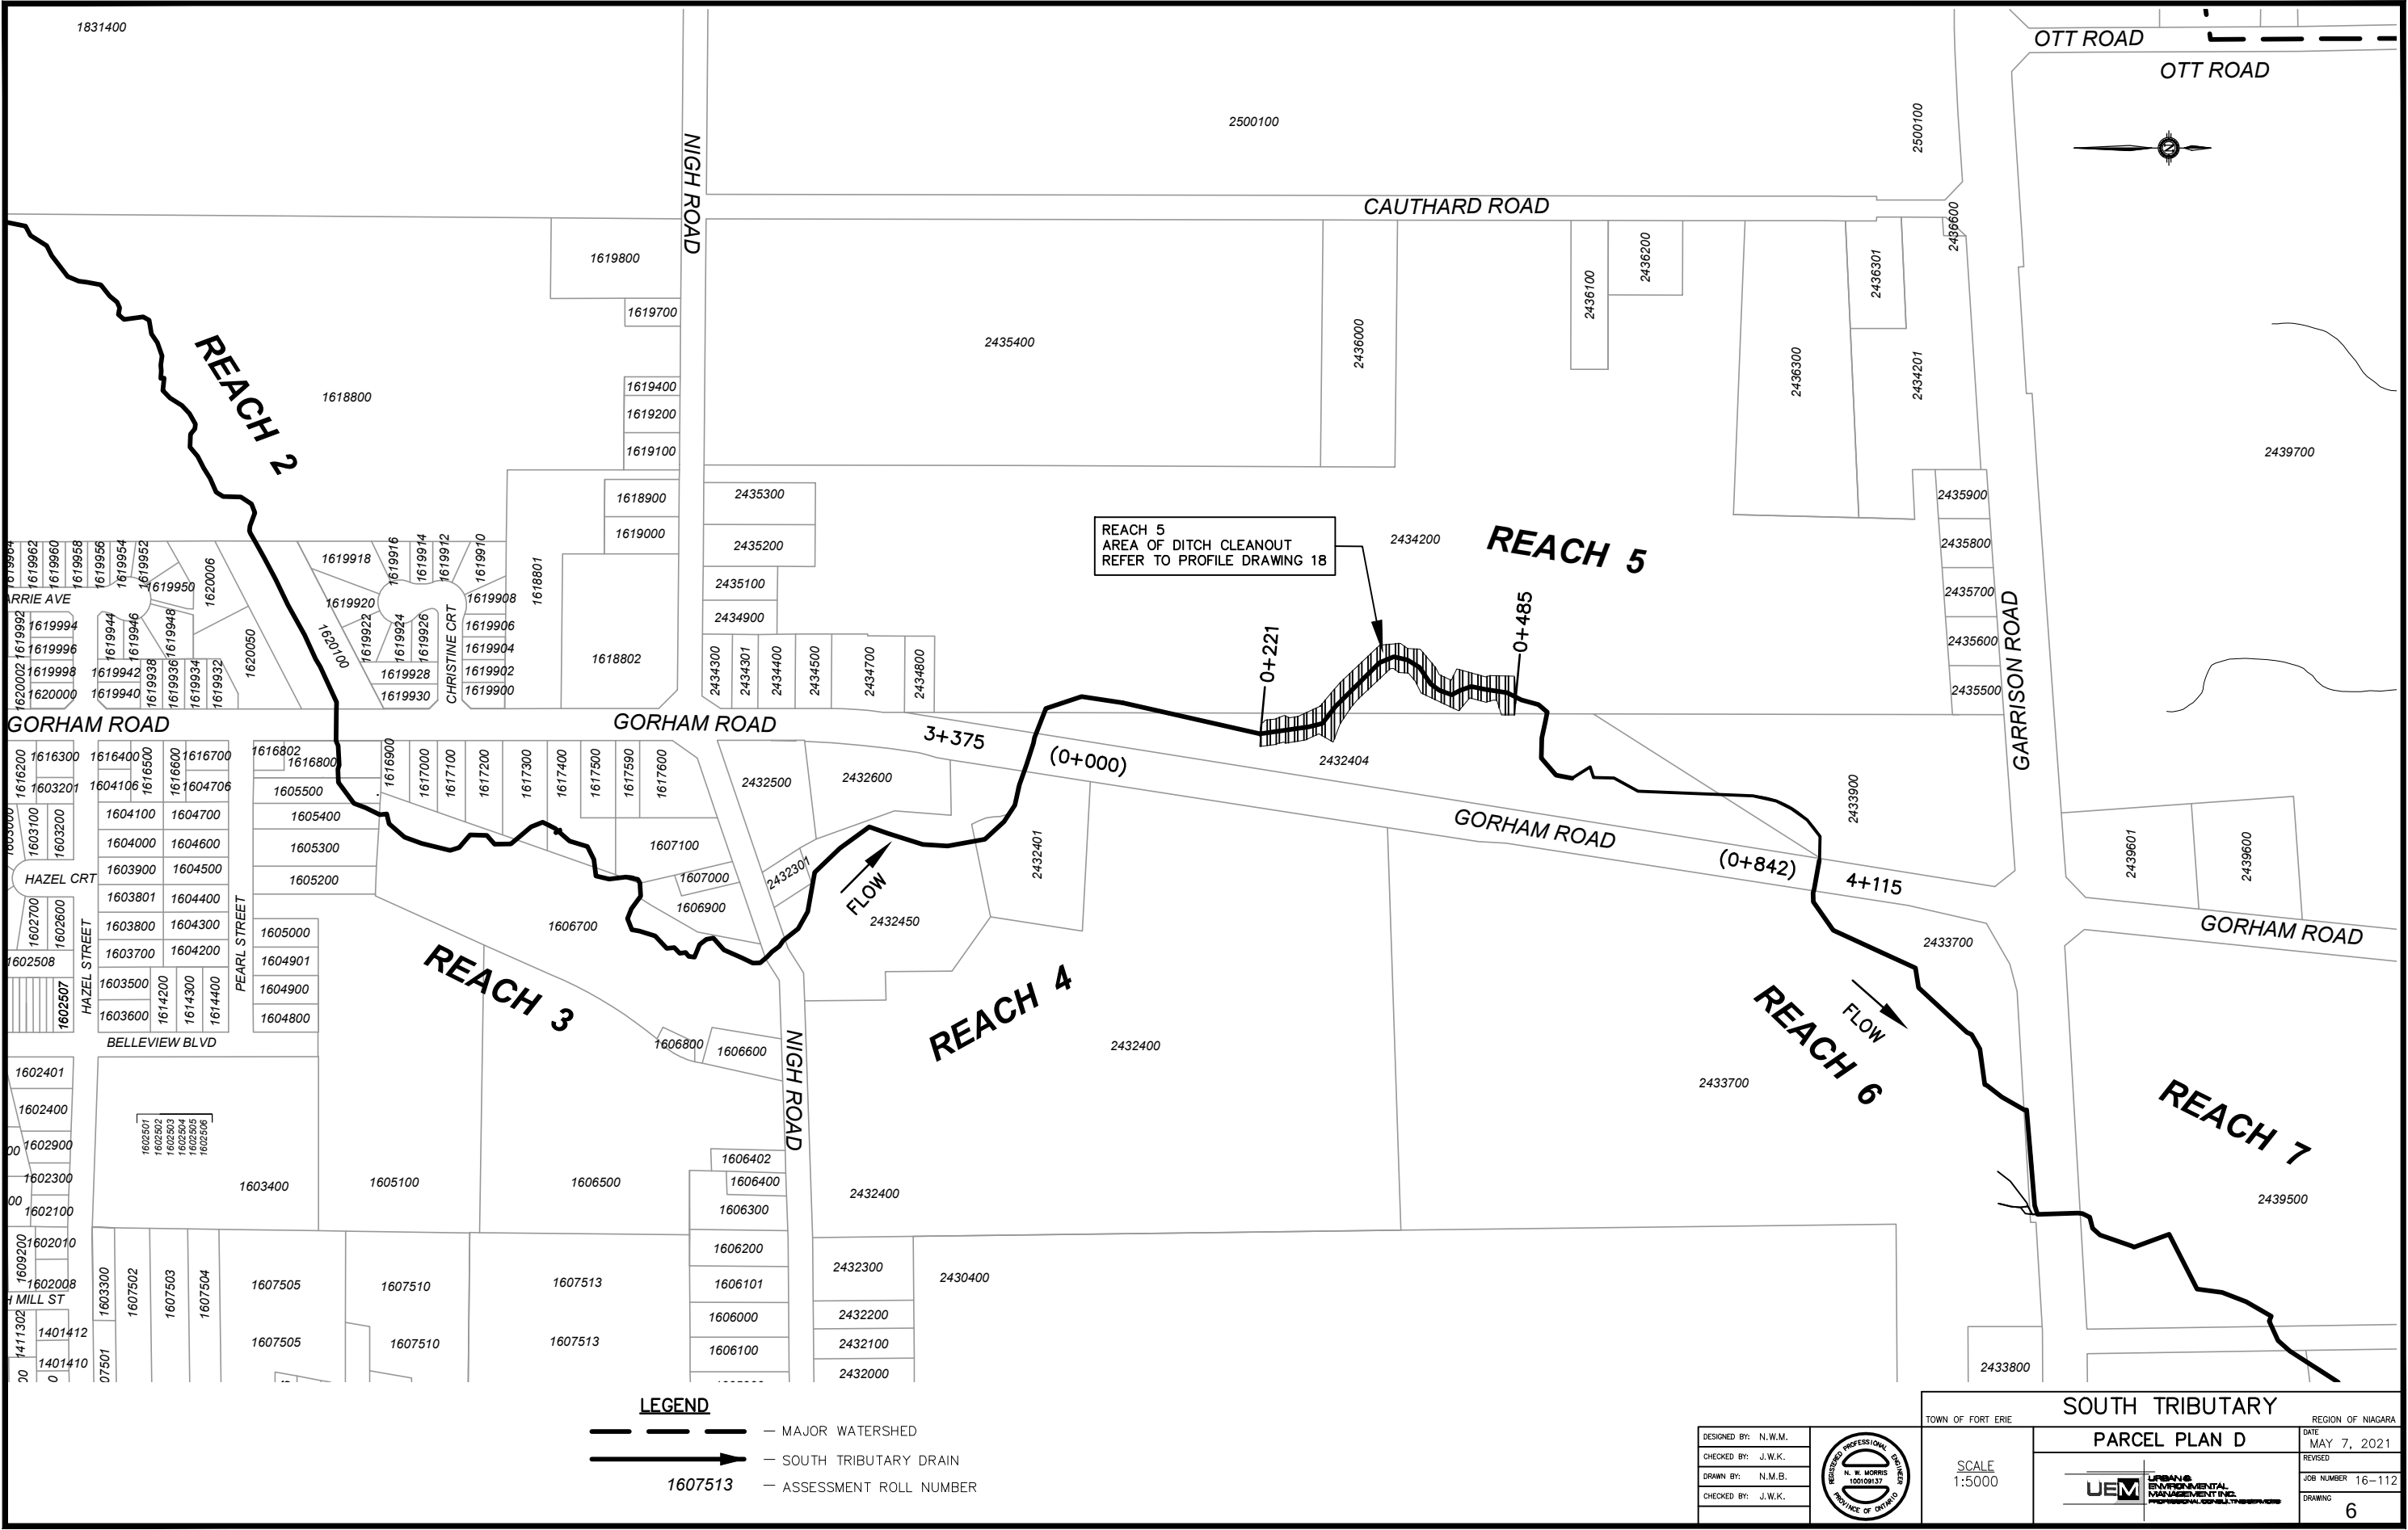

DESIGNED BY: N.W.M.			TOWN OF FORT ERIE		REGION OF NIAGARA	
CHECKED BY: J.W.K.			PARCEL PLAN D		DATE MAY 7, 2021	
DRAWN BY: N.M.B.			SCALE 1:5000		REVISED	
CHECKED BY: J.W.K.			JOB NUMBER 16-112		DRAWING 6	

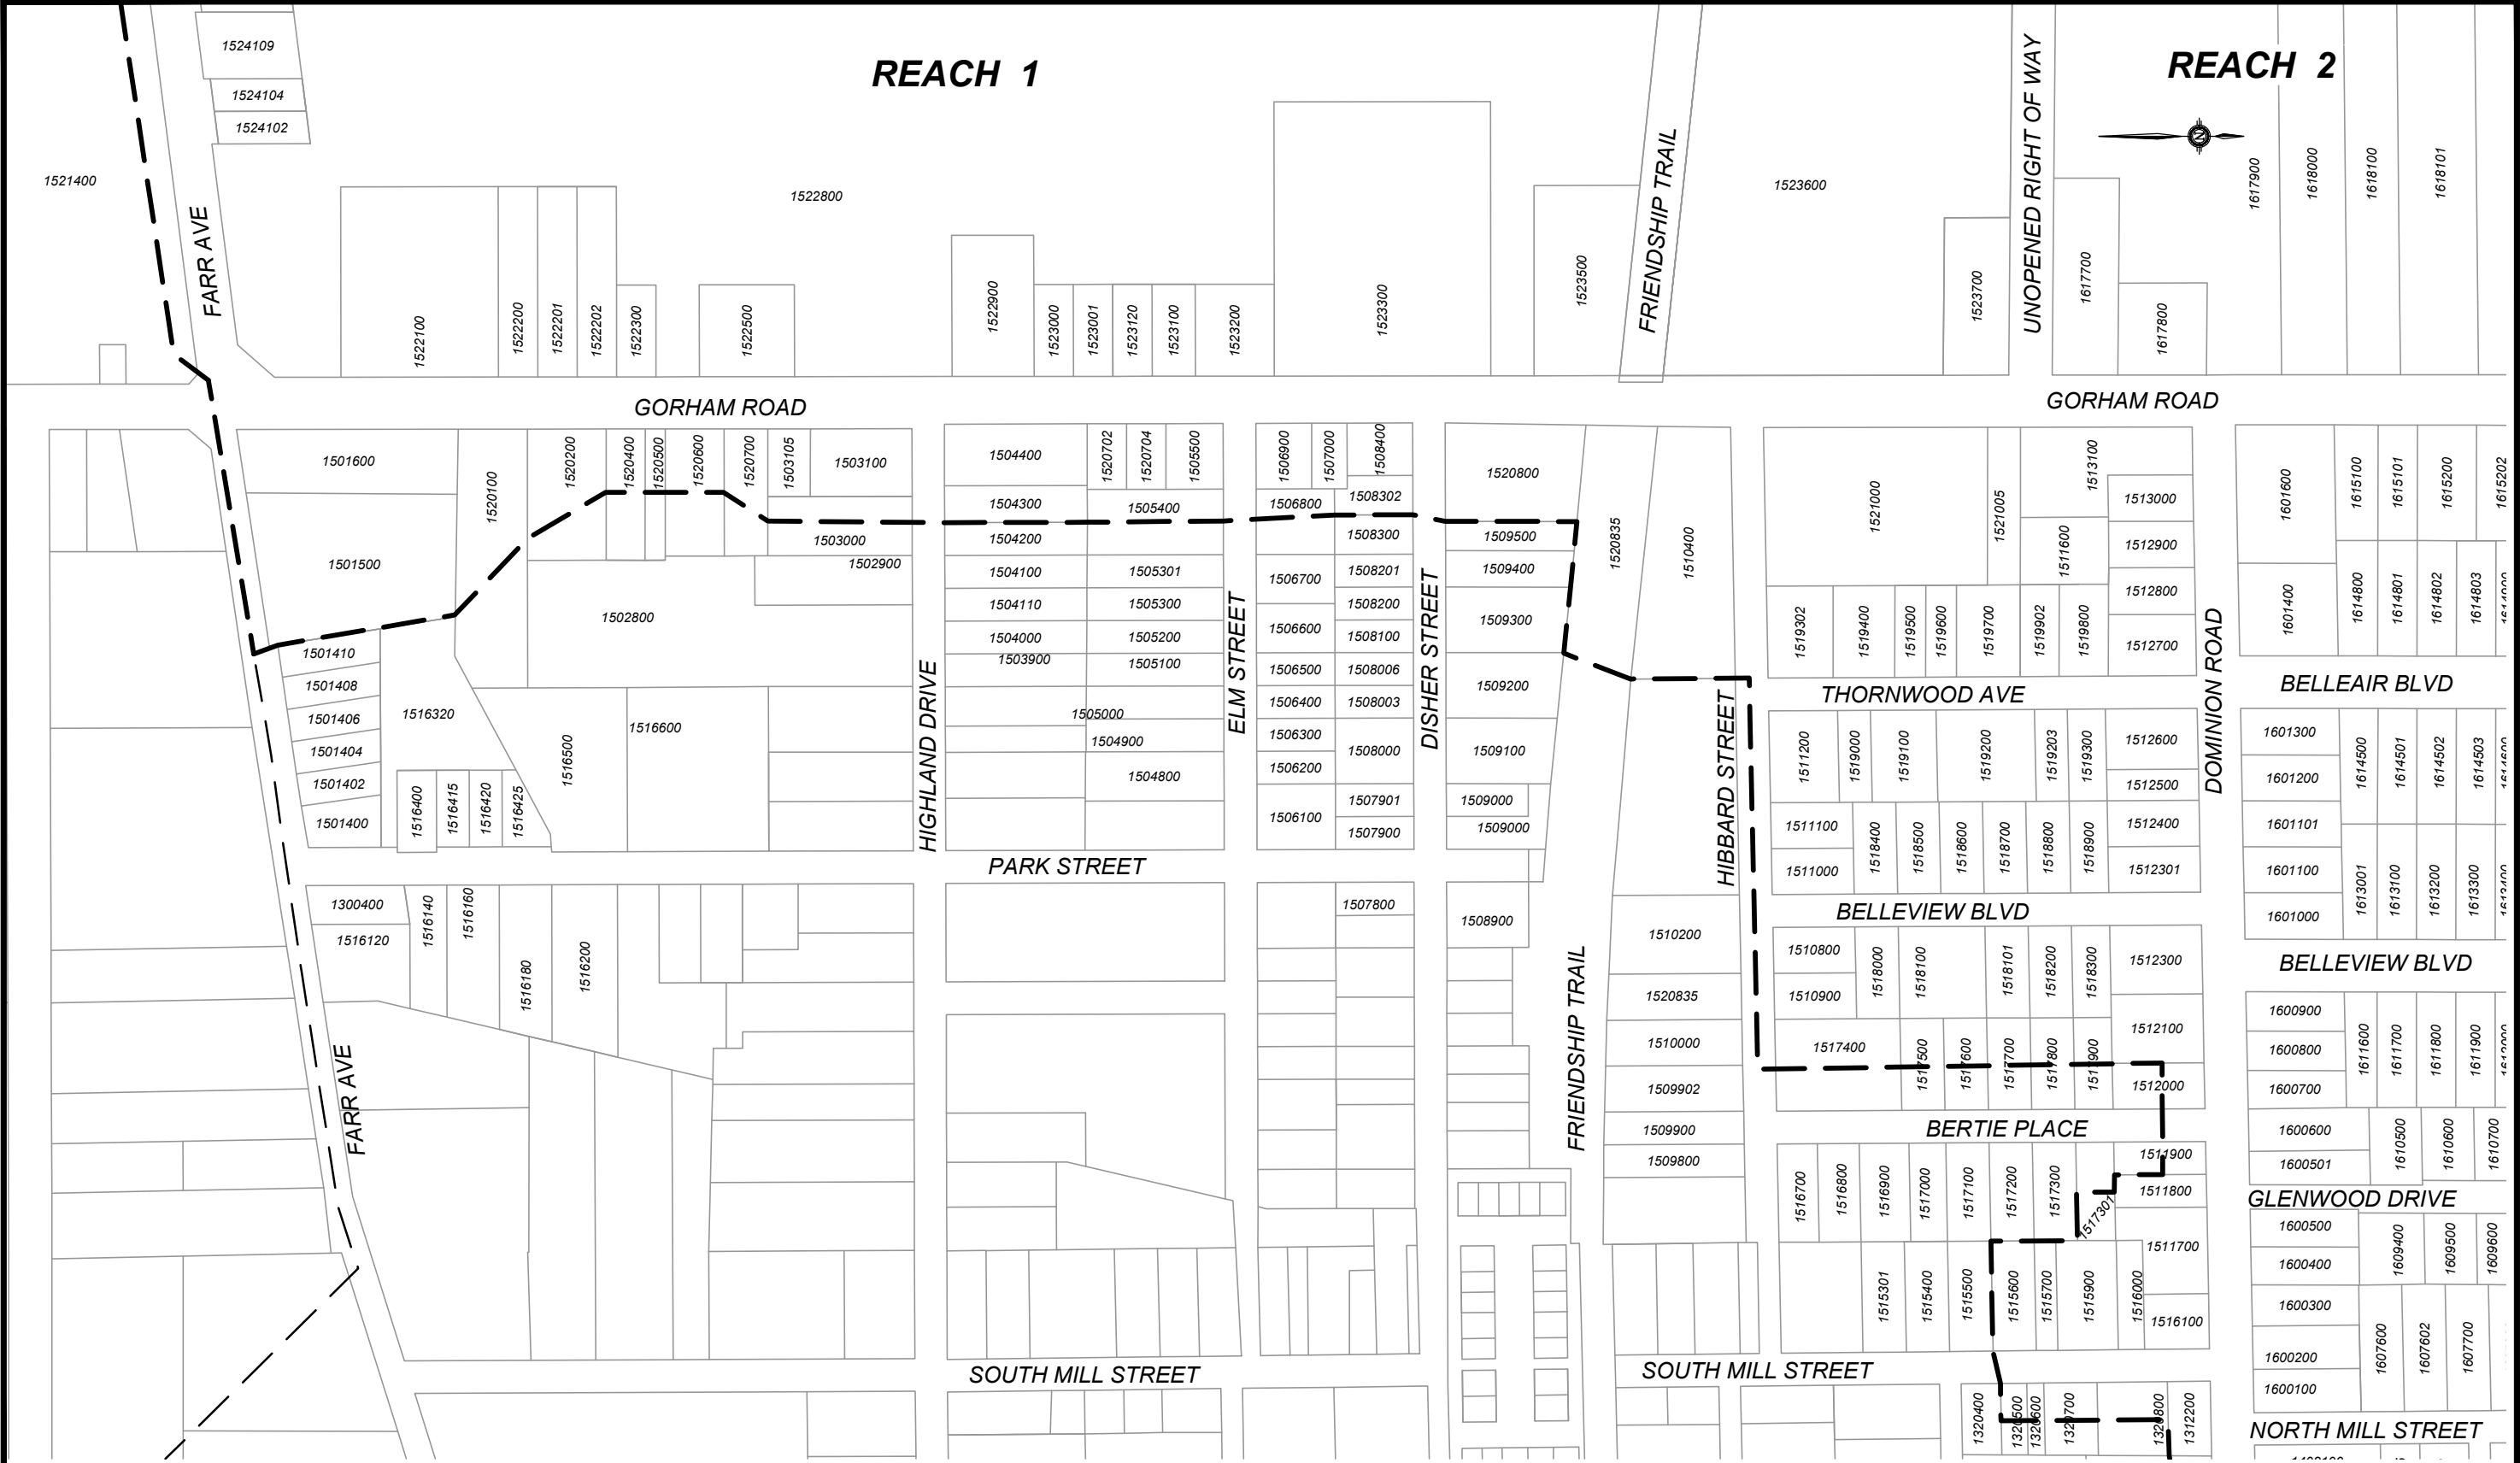

REACH 1

REACH 2

PLAN LEGEND

- — — — — MAJOR WATERSHED
- — — — — INTERMEDIATE WATERSHED
- SOUTH TRIBUTARY DRAIN
- 1578000 ASSESSMENT ROLL NUMBER

DESIGNED BY: N.W.M.
CHECKED BY: J.W.K.
DRAWN BY: N.M.B.
CHECKED BY: J.W.K.





SCALE
1:3000

PARCEL PLAN E



DATE NOV. 8, 2019
REVISED
JOB NUMBER 16-112
DRAWING 7

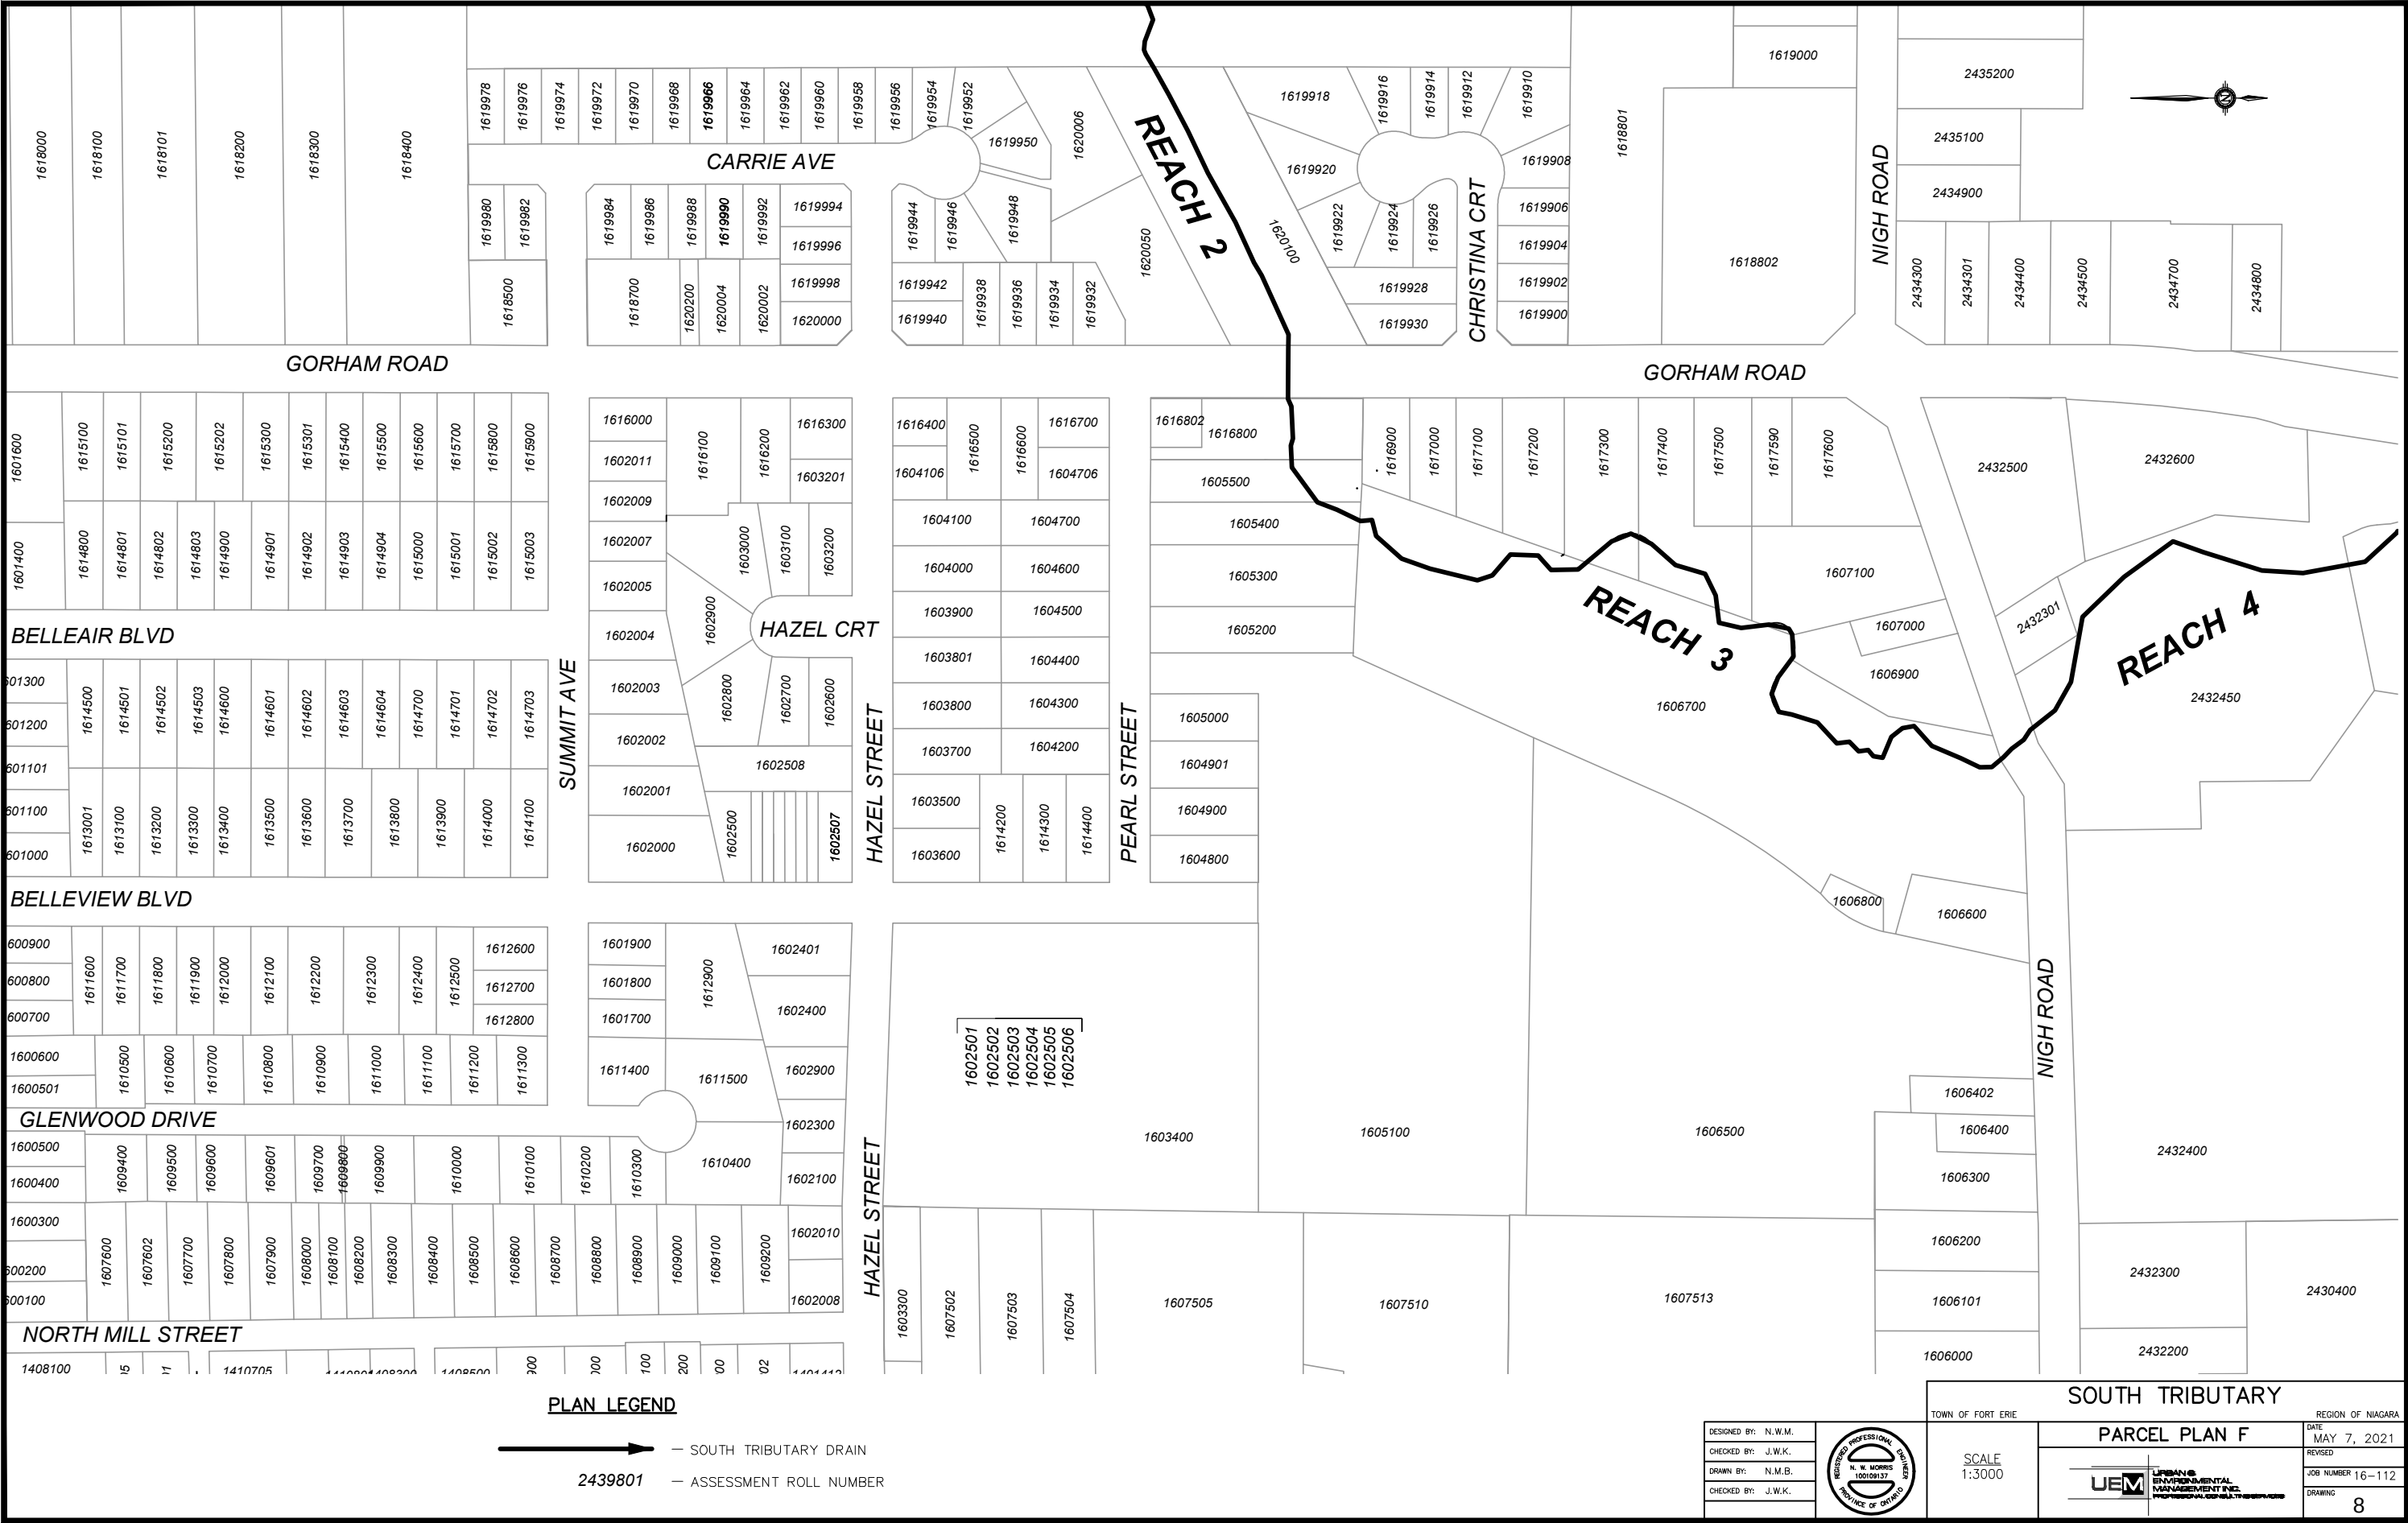

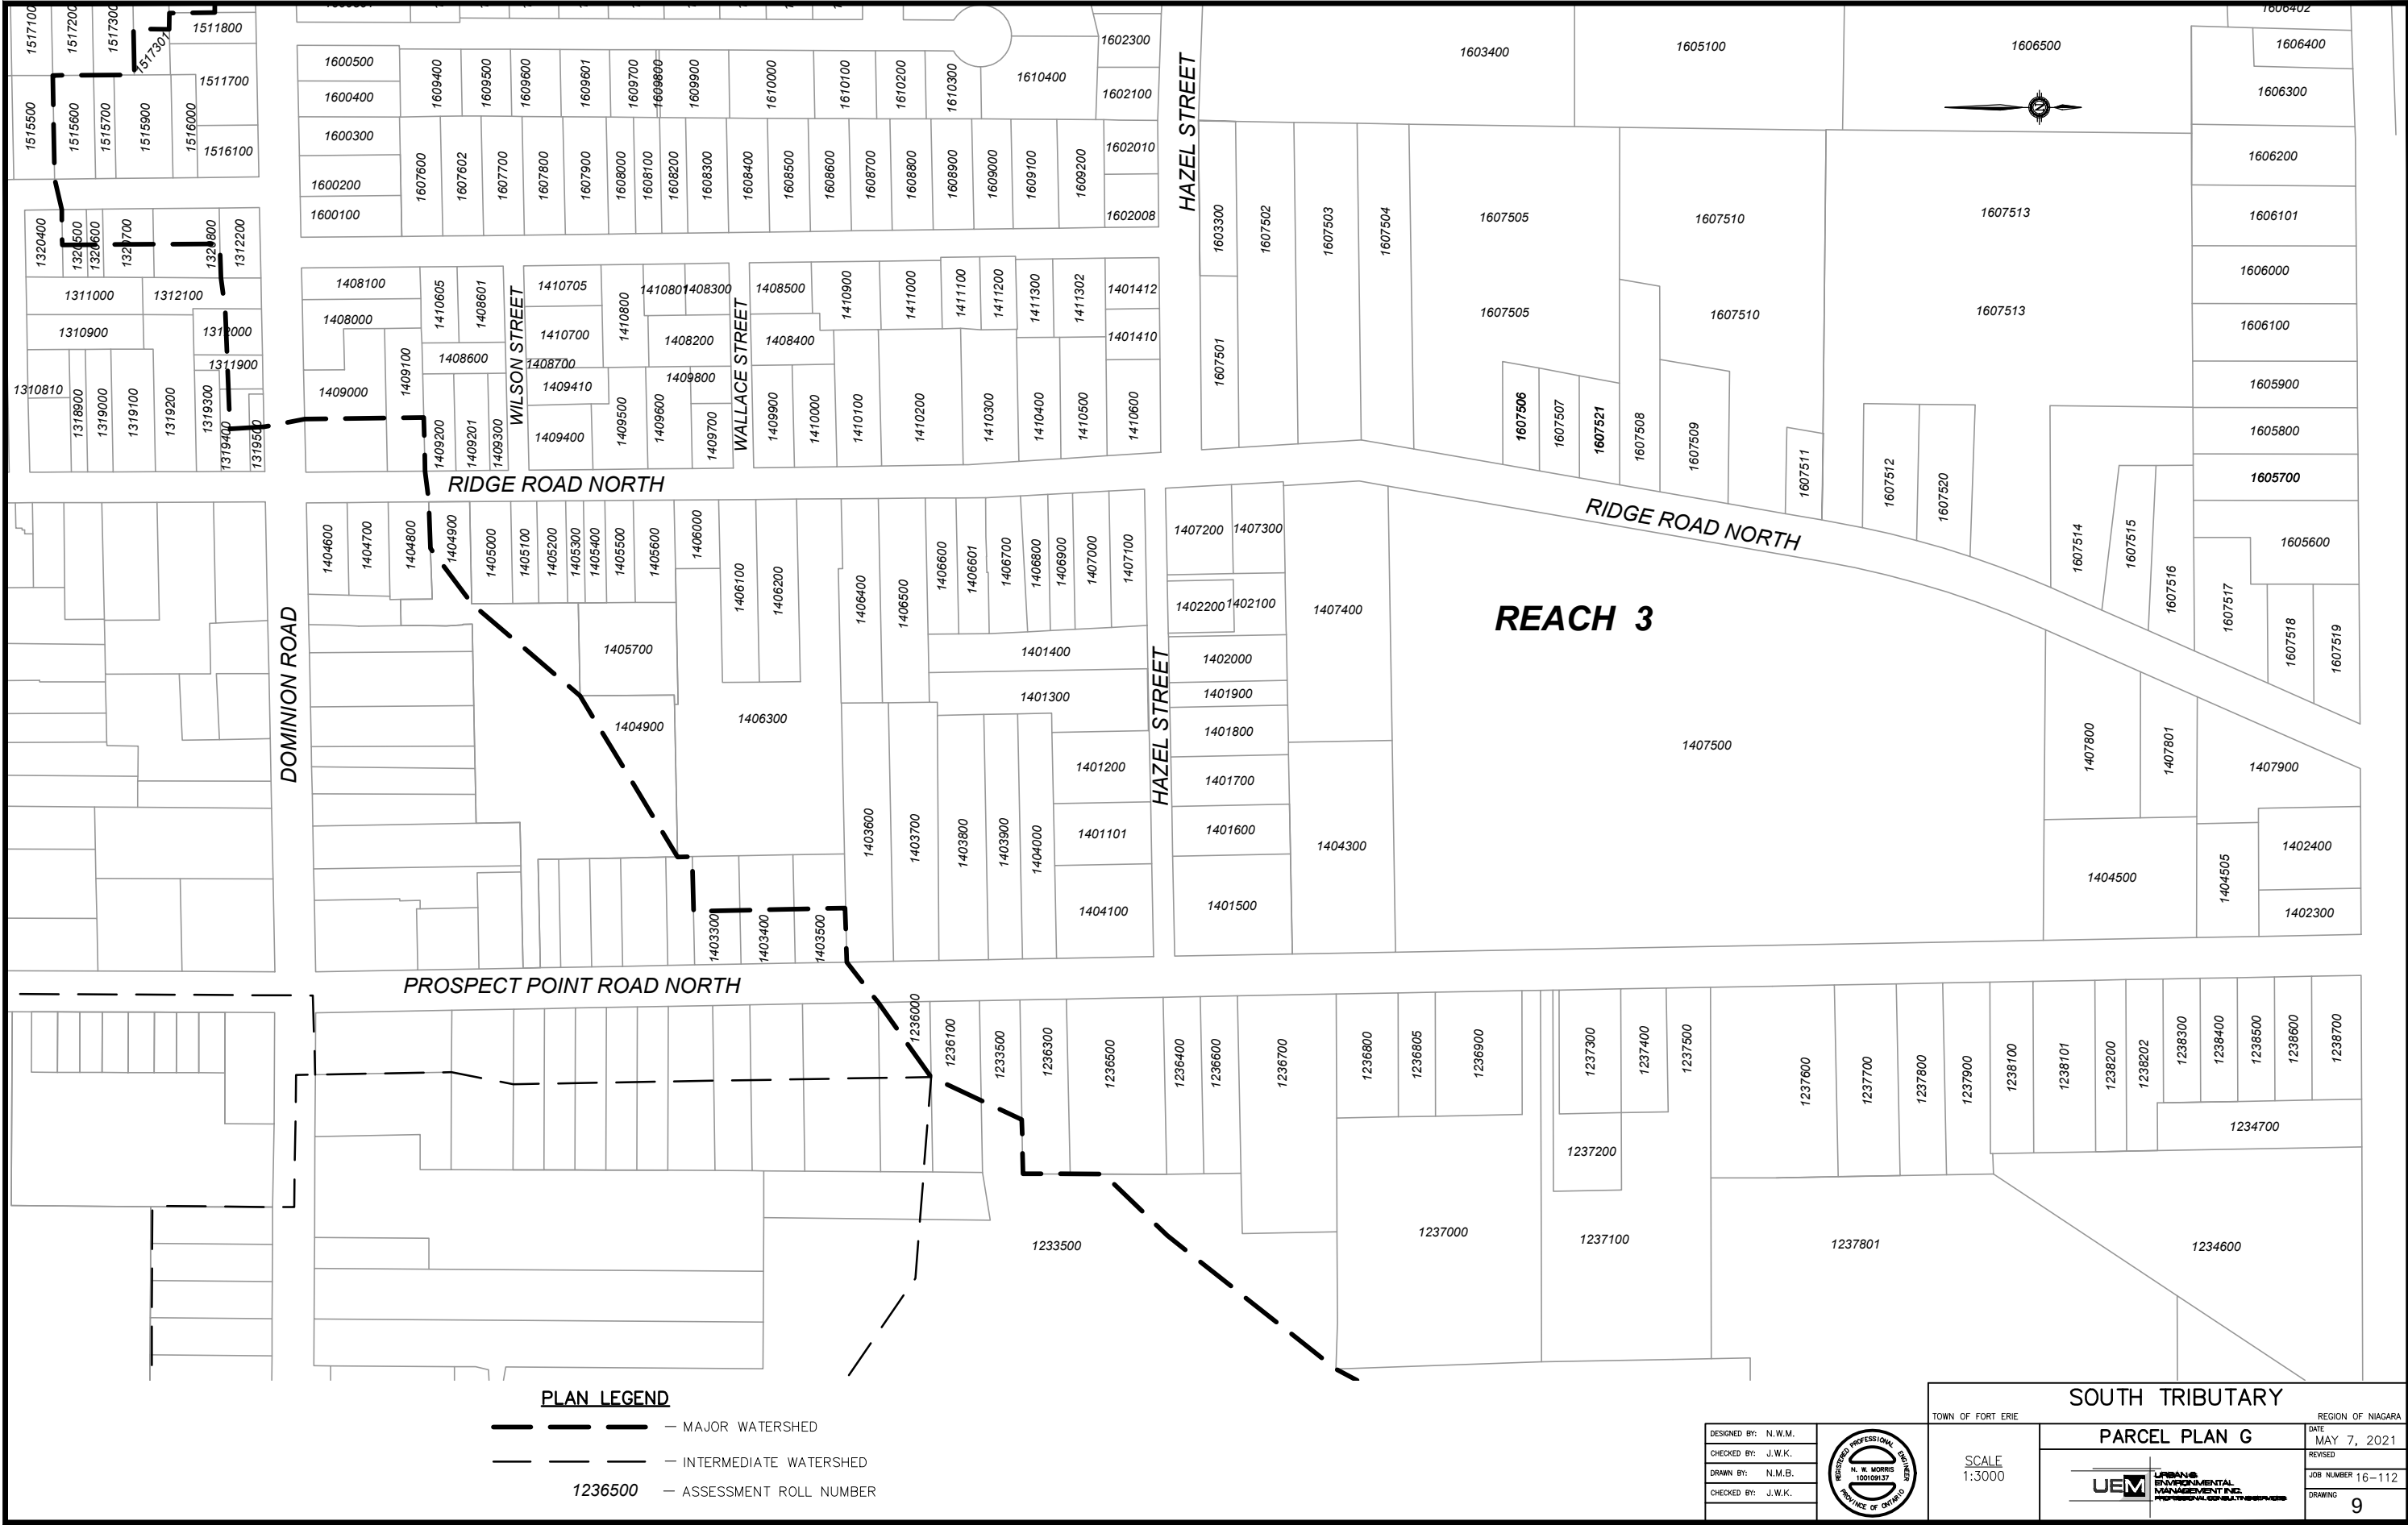

DESIGNED BY: N.W.M.
CHECKED BY: J.W.K.
DRAWN BY: N.M.B.
CHECKED BY: J.W.K.




SCALE
1:3000

PARCEL PLAN G



URBAN
ENVIRONMENTAL
MANAGEMENT INC.
PROFESSIONAL CONSULTANTS

TOWN OF FORT ERIE	REGION OF NIAGARA
DATE MAY 7, 2021	JOB NUMBER 16-112
REVISED	DRAWING 9

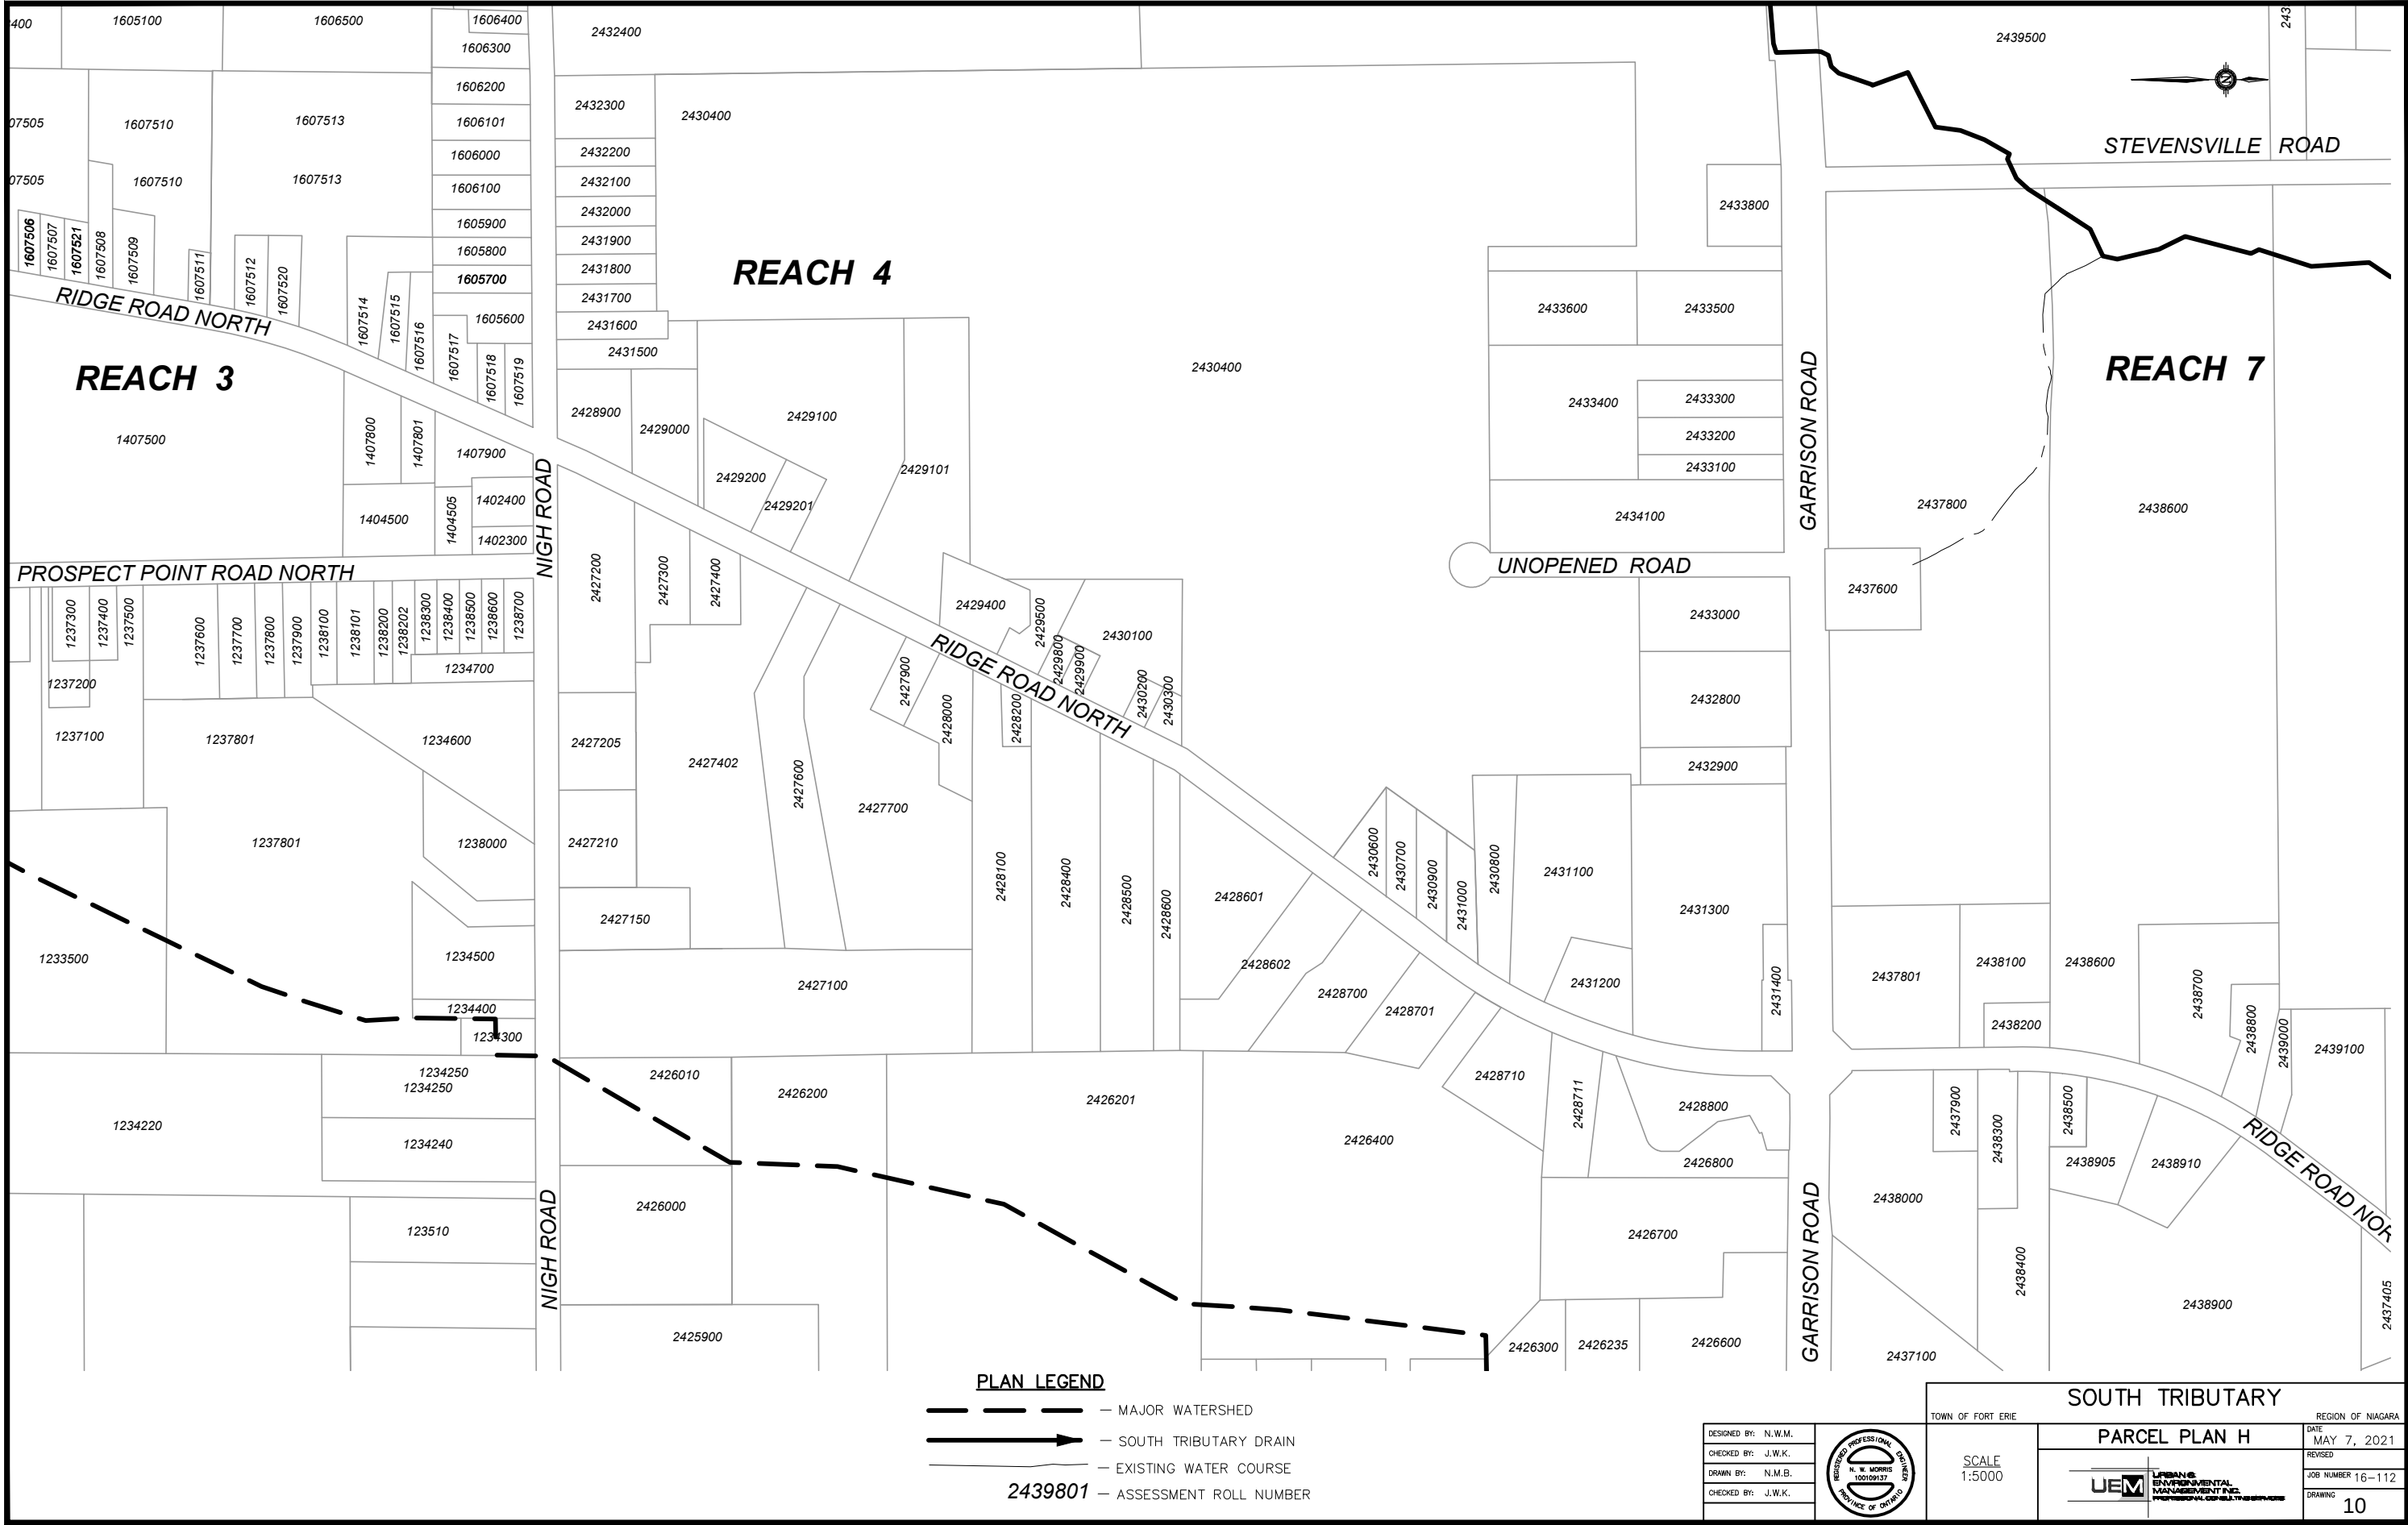

PLAN LEGEND

- MAJOR WATERSHED
- SOUTH TRIBUTARY DRAIN
- EXISTING WATER COURSE
- 2439801 ASSESSMENT ROLL NUMBER


DESIGNED BY: N.W.M.
CHECKED BY: J.W.K.
DRAWN BY: N.M.B.
CHECKED BY: J.W.K.





SCALE
1:5000

PARCEL PLAN H	
UEM	URBAN ENVIRONMENTAL MANAGEMENT INC.

TOWN OF FORT ERIE	REGION OF NIAGARA
DATE MAY 7, 2021	
REVISED	
JOB NUMBER 16-112	
DRAWING 10	

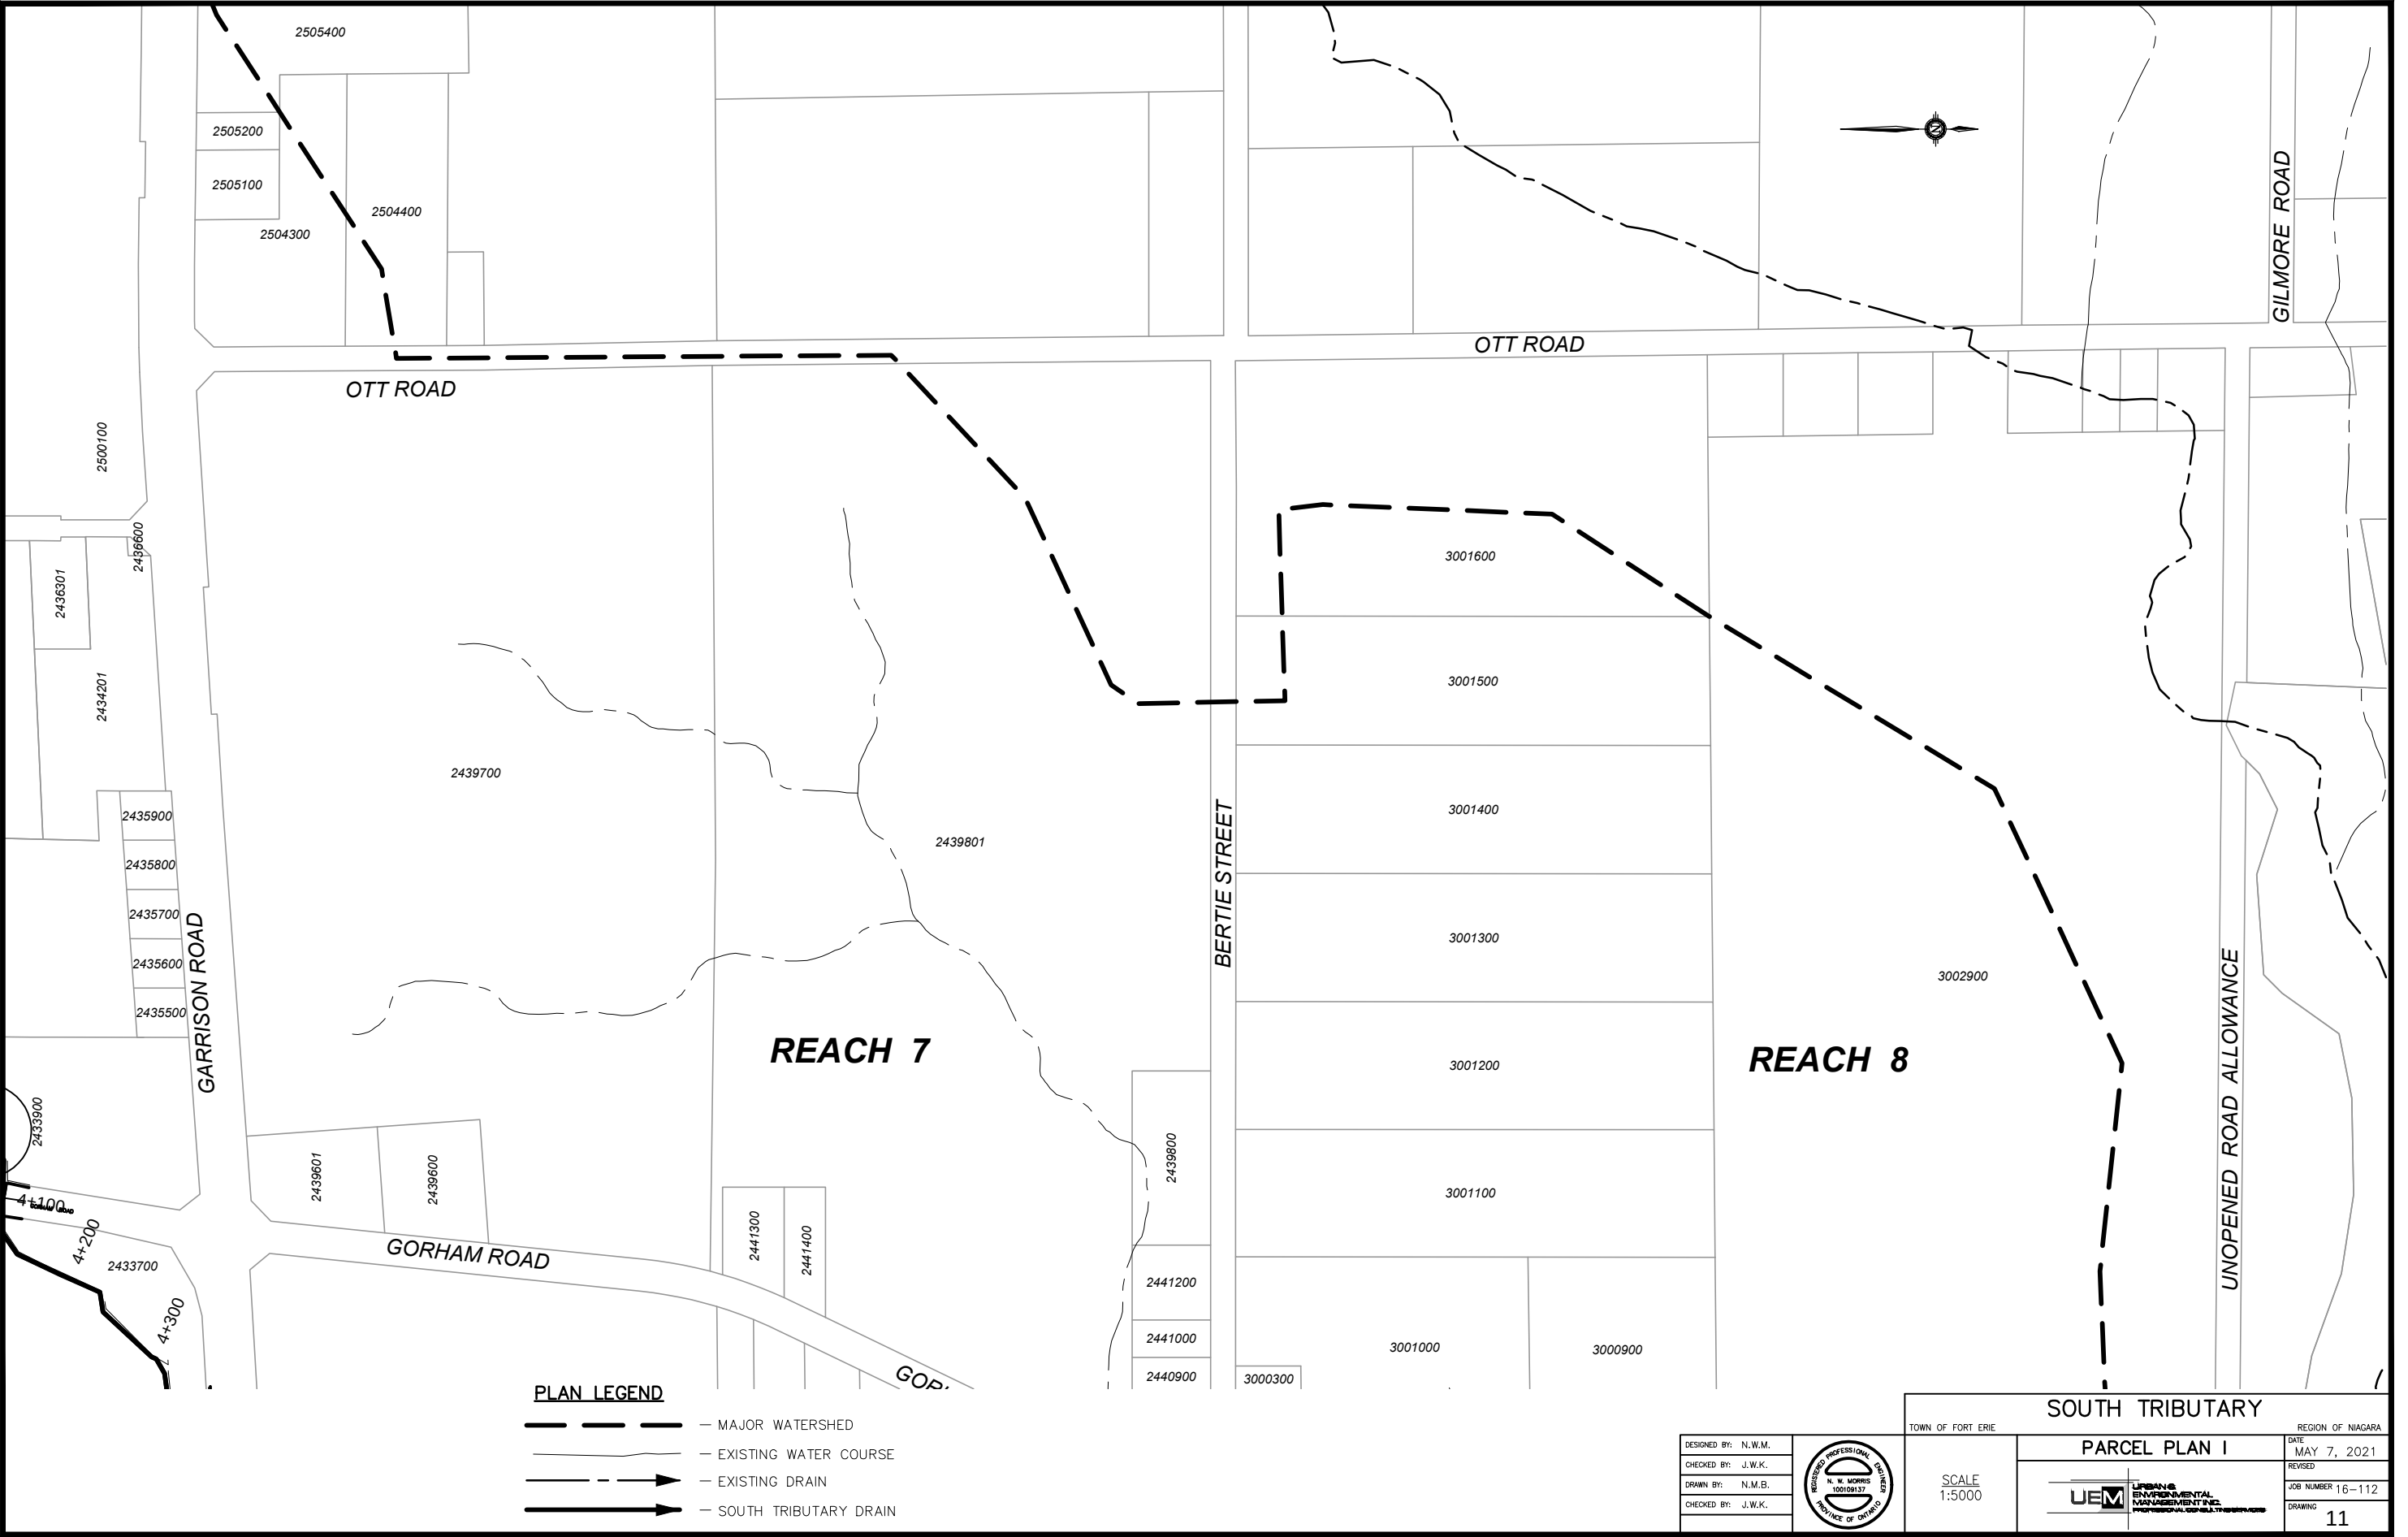

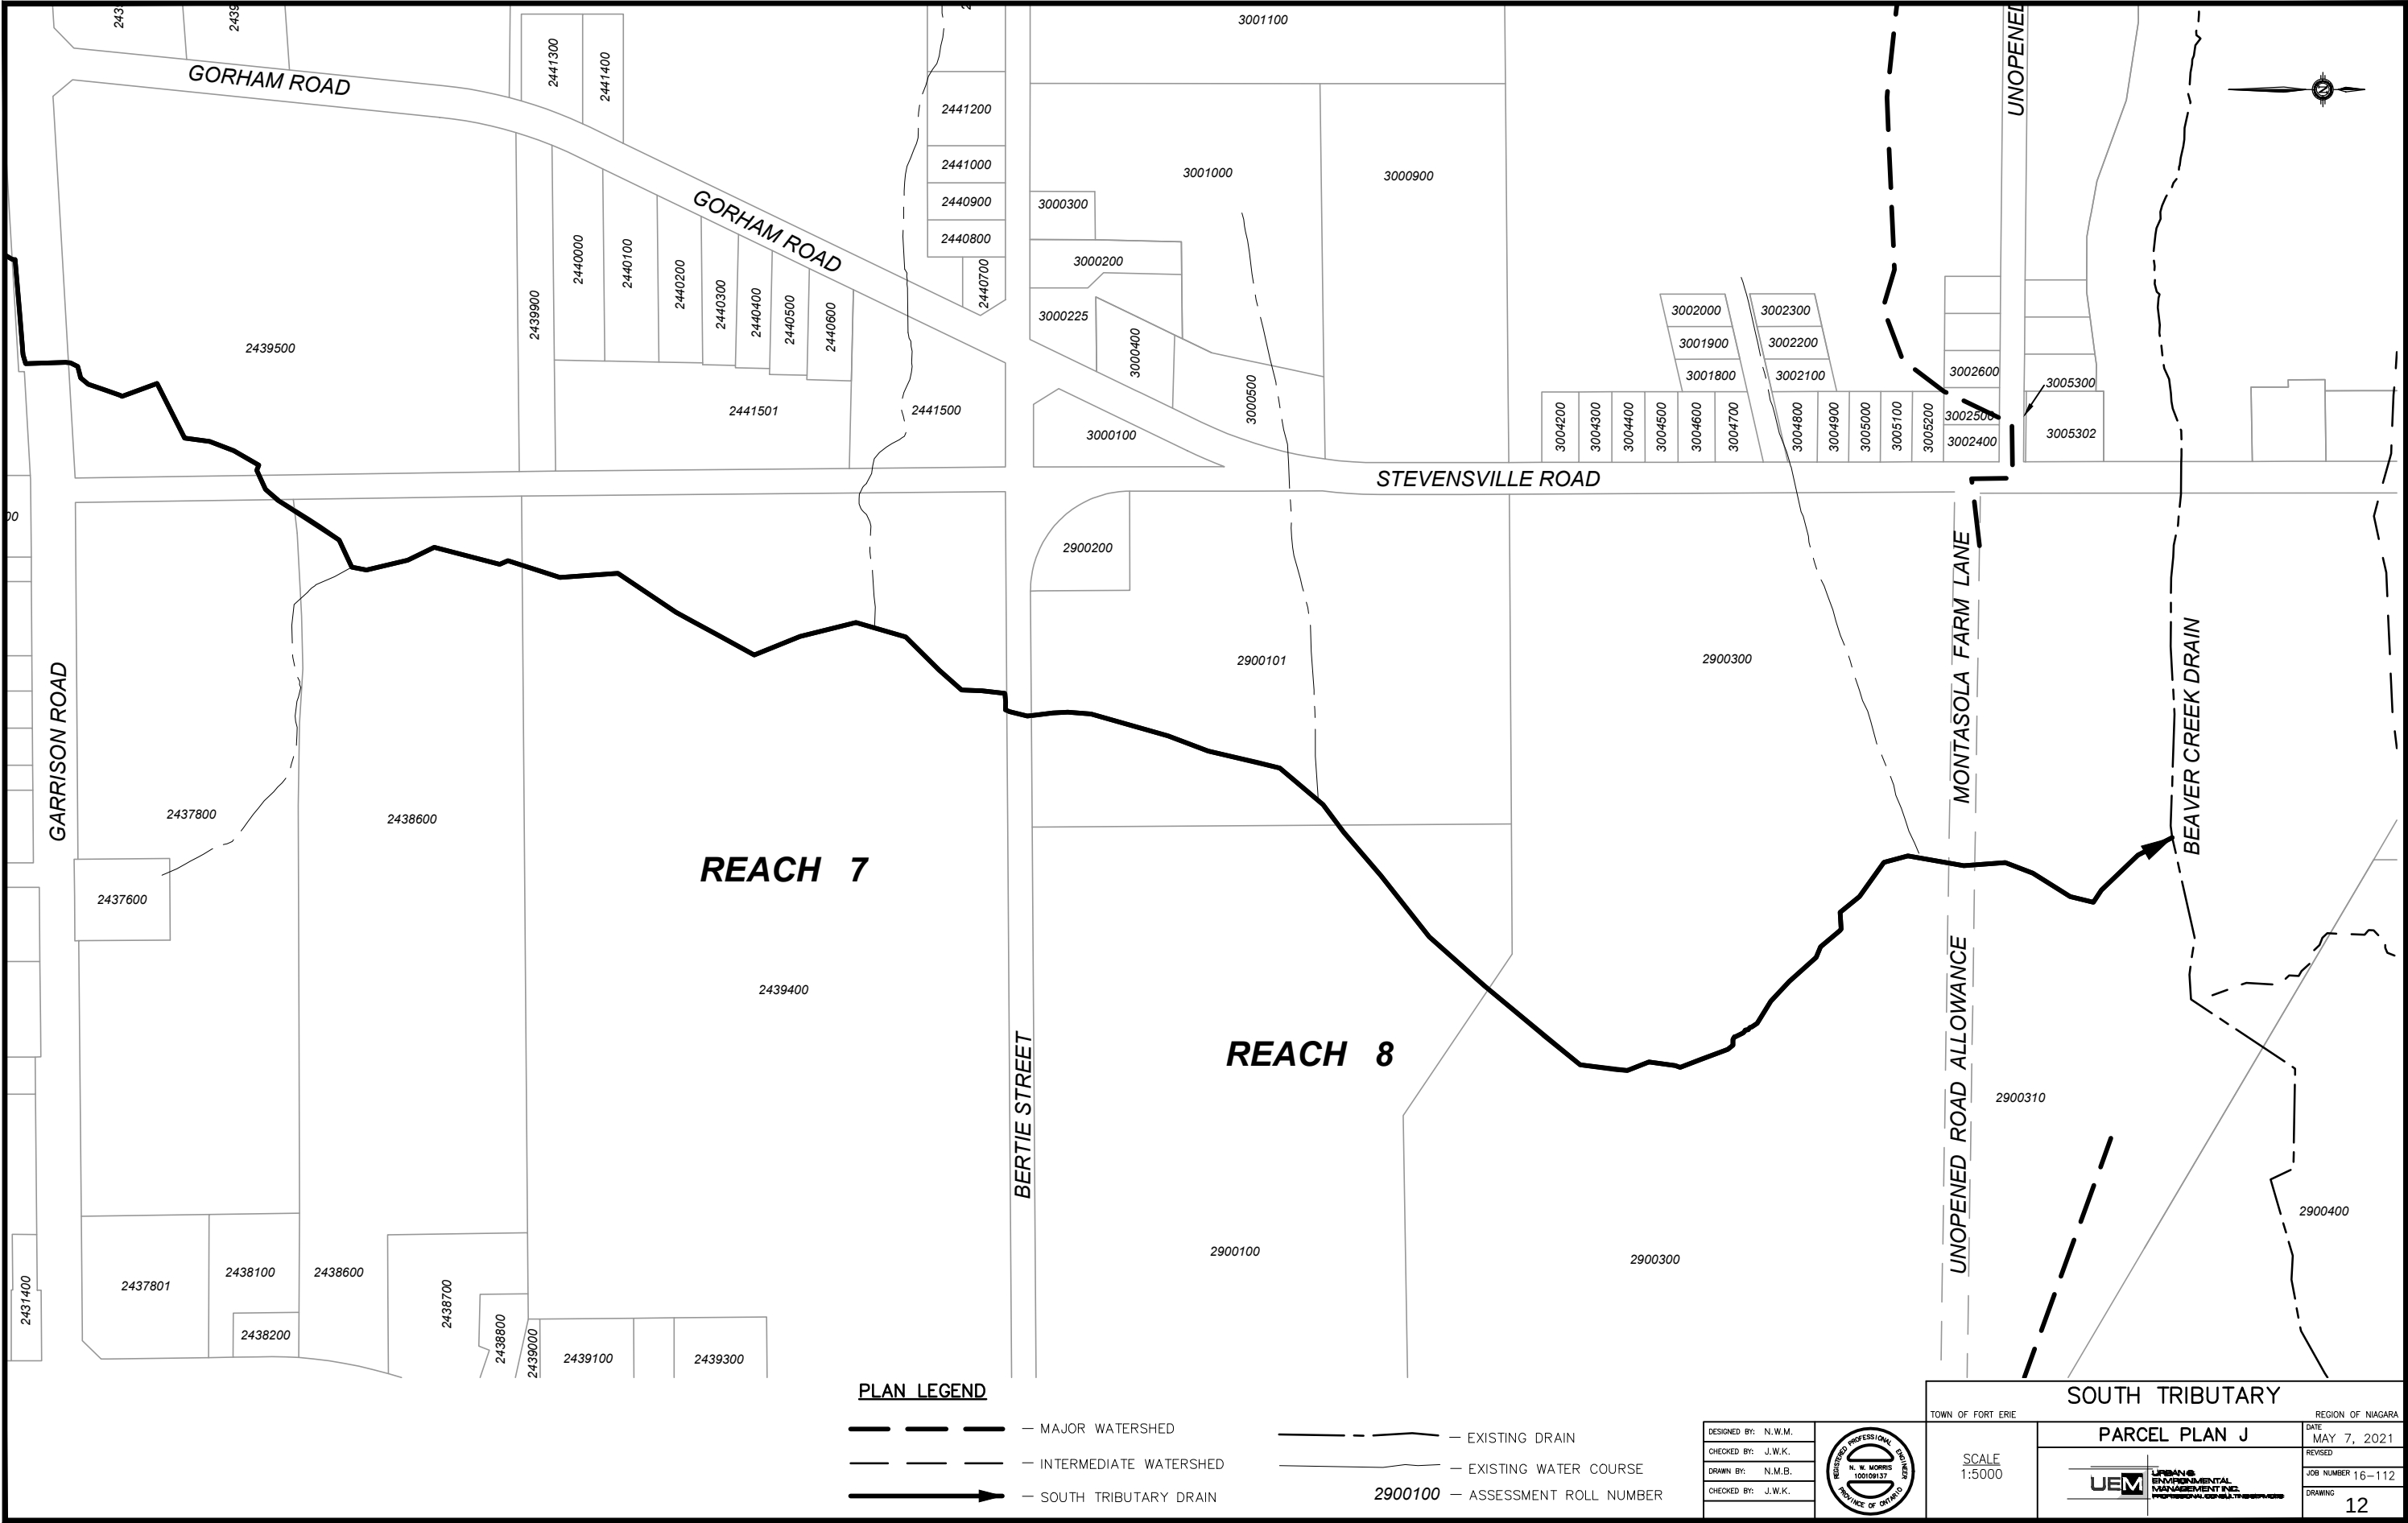

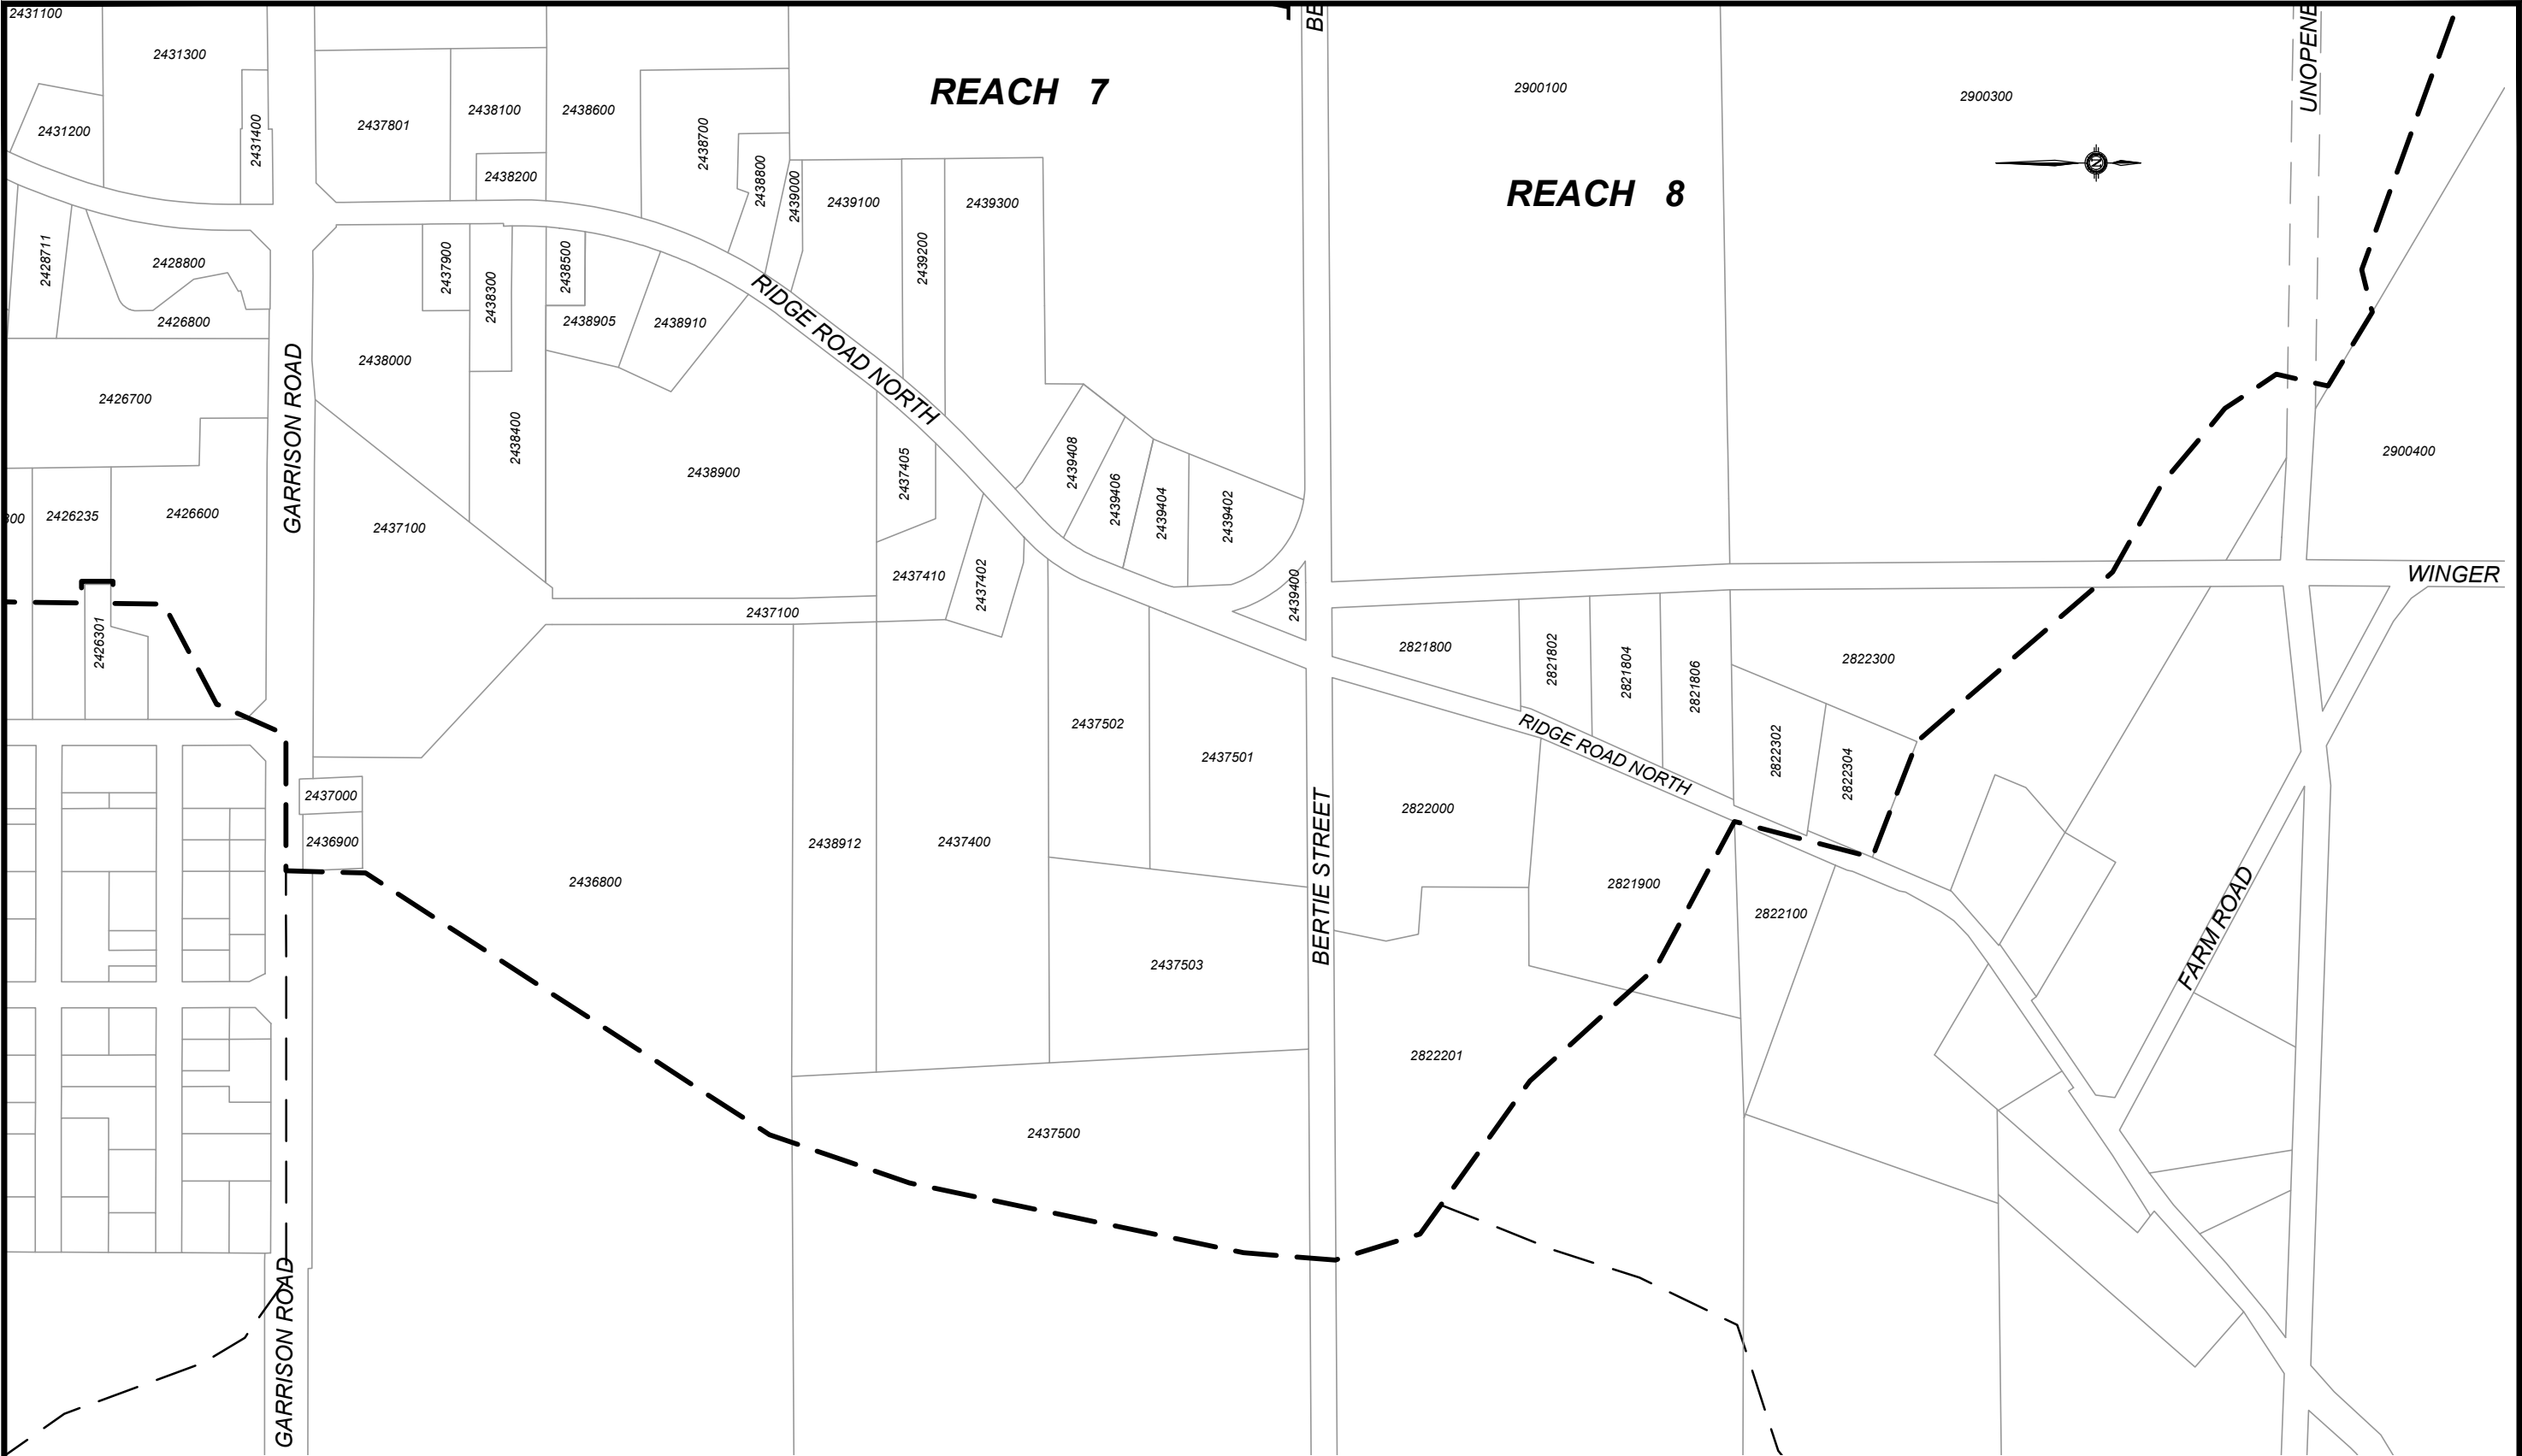

PLAN LEGEND

- — — — — MAJOR WATERSHED
- — — — — INTERMEDIATE WATERSHED
- — — — — EXISTING DRAIN
- — — — — EXISTING WATER COURSE
- 2437500 — — — — — ASSESSMENT ROLL NUMBER

DESIGNED BY: N.W.M.
CHECKED BY: J.W.K.
DRAWN BY: N.M.B.
CHECKED BY: J.W.K.



SCALE
1:5000

SOUTH TRIBUTARY

PARCEL PLAN K



REGION OF NIAGARA
DATE MAY 7, 2021
REVISED
JOB NUMBER 16-112
DRAWING 13

SOUTH TRIBUTARY DRAIN

300) SPECIAL PROVISIONS

300.1) SITE SPECIFIC NOTES

300.1.1) Reach 1 (Sta. 0+000 to 1+070)

(Michener Road)

- 0+000 to 0+014± - No work planned at this time
- Existing road crossing (Crossing 9) to be incorporated and to remain.

(Roll No's 1826400 & 1524400)

- 0+014 to 0+355 - Excavate 355m of ditch alignment (1.2m wide bottom and 2:1 side slopes). Spoil to be used to fill in existing ditch.
- See Drawings 16 to 19.

- 0+299 - Construct at-grade crossing (with 100m² of riprap) and 500mm thickness (50m³ total)
- See Drawings 17 & 18

- 0+355 to 1+068 - Existing ditch to be incorporated. For future maintenance, ditch to match existing cross-section

(Roll No. 152400) (Friendship Trail)

- 1+068 to 1+077 - No work planned at this time.
- Existing trail crossing (Crossing 8) to remain and to be incorporated.

300.1.2) Reach 2 (Sta. 1+070 to 2+500)

(Roll No's 1524400, Unopened Road Right of Way, 1831500, 1831400, 1698800 & 1620100)

- 1+077 to 2+500 - No work planned at this time.
- Existing ditch to be incorporated. For future maintenance, ditch to match existing cross-section.

300.1.3) Reach 3 (Sta. 2+500 to 3+050)

(Gorham Road)

- 2+500 to 2+521± - No work planned at this time.
- Existing road crossing (Crossing 7) to remain and to be incorporated.

(Roll No's. 161800, 1605500, 1605400, 1606700, 1617300, 1617400, 1607100, 1606700 and 1606900)

- 2+521± to 3+050 - 529m of debris removal (clearing and grubbing)
- Existing ditch to be incorporated. For future maintenance, ditch to match existing cross-section.

300.1.4) Reach 4 (Sta. 3+050 to 3+375)

(Nigh Road)

- 3+050 to 3+059± - No work planned at this time.
- Existing road crossing (Crossing 6) to remain and to be incorporated.

(Roll No's 2432450 and 2432401)

- 3+059± to 3+355 - No work planned at this time.
- Existing ditch to be incorporated. For future maintenance, ditch to match existing cross-section.

(Gorham Road)

- 3+355 to 3+375 - No work planned at this time.
- Existing road crossing (Crossing 5) to remain and to be incorporated.

300.1.5) Reach 5 (Sta. 3+375=0+000 ah'd to 0+842=4+115 ah'd)

(Gorham Road, Roll No's. 2432404, 2434200 and 2432401)

- 3+375=0+000 - No work planned at this time.
- Ah'd to 0+221 - Existing ditch to be incorporated. For future maintenance, ditch to match existing cross-section.

(Roll No's 2432401 and 2434200)

- 0+221 to 0+485 - 264m of ditch bottom cleanout (1.0m wide bottom and 2:1 side slopes)
- Existing ditch to be incorporated.

(Roll No's. 2434200, 2432404 and 2433900)

- 0+485 to 0+818± - No work planned at this time.
- Existing ditch to be incorporated. For future maintenance, ditch to match existing cross-section.

(Gorham Road)

- 0+818± to 0+842 - No work planned at this time.
- =4+115 ah'd - Existing road crossing (Crossing 4) to remain and to be incorporated.

300.1.6) Reach 6 (Sta. 0+842=4+115 ah'd to 4+480)

(Roll No. 2433700 and Garrison Road)

- 4+115 to 4+480 - No work planned at this time.
- Existing ditch to be incorporated. For future maintenance, ditch to match existing cross-section.

300.1.7) Reach 7 (Sta. 4+480 to 5+430)

(Garrison Road)

- 4+480 to 4+500 - No work planned at this time.
- Existing road crossing (Crossing 3) to remain and to be incorporated.

(Roll No's 2439500, Stevensville Road Right-of-Way, 2437800, 2438600 and 2439400)

- 4+500 to 5+430
- No work planned at this time.
 - Existing ditch to be incorporated. For future maintenance, ditch to match existing cross-section.

300.1.8) Reach 8 (Sta. 5+430 to 6+600)

(Bertie Street)

- 5+430 to 5+449
- No work planned at this time.
 - Existing road crossing (Crossing 2) to remain and to be incorporated.

(Roll No's. 2900101, 2900100, 2900300, Unopened Road Allowance, and 2900310)

- 5+449 to 6+600
- No work planned at this time except for work at the Montasola Farm crossing.
 - Existing ditch to be incorporated. For future maintenance, ditch to match existing cross-section.

- 6+152
- Montasola crossing (Crossing 1) (Roll No. 2900300)
 - Existing twin 2500mm CSP culverts with timber headwalls to be removed and replaced with twin 9m lengths of 2500 x 1830mm polymer coated CSP arches, including 108m of laneway work, etc.
 - See Drawings 24 to 26

300.1.9) Reach 9 (Sta. 0+000 to -0+230)

(Michener Road)

- 0+000 to -0+215
- 215m of ditch cleanout (1.0m wide bottom, 2:1 side slopes)
 - Existing ditch to be incorporated

- 0+088
- Construct 11m long x 0.6m high x 1.0m wide top earth berm
 - 15m of fence to remove
 - See Drawing 15

(Cherry Hill Boulevard North)

- 0+215 to -0+230
- Existing road culvert to be incorporated. No work planned at this time.

300.2) PROJECT NOTES

300.2.1) Working Area

Refer to Section 400.4 of Standard Specifications for Construction of Drains

300.2.2) Access (Section 400.5 of Standard Specifications for Construction of Drains)

The Contractor shall have access to the drain along the routes, if any, shown on the plans. The Contractor shall contact each owner prior to using designated accesses. Telephone numbers for contact are:

<u>Reach</u>	<u>Roll No.</u>	<u>Property Address/Description</u>	<u>Phone Number</u>
1	1826400	172 Cherry Hill Boulevard North	
1	1524400	4102 Michener Road	
3	1616800	3862 Pearl Street	
3	1605500	3858 Pearl Street	
3	1605400	3850 Pearl Street	
3	1606700	3803 Nigh Road	
3	1617300	644 Gorham Road	
3	1617400	654 Gorham Road	
3	1607100	3843 Nigh Road	
3	1606900	3827 Nigh Road	
5	2432401	792 Gorham Road	
5	2434200	_____ Gorham Road	
8	2900300	1500 Stevensville Road	
Town of Fort Erie		Dave Maiden	905-871-1600
K. Smart Associates		Neal Morris, P.Eng	519-748-1199, ext 240
Ontario One Call			800-400-2055
NPCA		Darren MacKenzie	905-788-3135, ext. 229
MECP		David Denyes	905-562-1196
DFO		Bille Glass	905-336-4989

300.2.3) Soils

Refer to Landtek Limited Geotechnical Investigation for Montasola Crossing.

The Niagara Region soils map indicates that the soils along the ditch in the upper half of the drain are Jeddo and Chingaocousy mainly reddish-hued clay loam till, with poor drainage and stone free.

The lower half is within a flood plain with organic matter overtop a silty clay. This material is stone free with poor drainage.

Construction will occur in the Jeddo and Chingaocousy clay in the upper end. These soils should be stable at 2:1 side slopes and have lower water permeability. Conventional excavation techniques should be anticipated for works in these soils.

Construction will occur in the flood plain in the lower half of the drain. It should be anticipated that construction mats will be required in saturated conditions. These organic soils are easily erodible and have a high water content. However due to the clay undersoil, medium capacity pumps should be anticipated.

All structures must be placed on non-organic soils.

300.2.4) Environmental

300.2.4.1) General

The following agencies have been notified of the project:

- Applications to DFO and MECP have been submitted in regards to Species at Risk (SAR)
- MECP, DFO and NPCA have been notified in regards to working in water, water course alterations and associated permits. The Fish Mitigation and Rescue Plan and

Spotted Turtle Mitigation and Rescue Plan, must be followed as it is part of the permits to do work.

300.2.4.2) Fish Mitigation and Rescue Plan

It is known that Grass pickerel have been found in the location of the Montasola crossing. This is a species of special concern. This species is found in slow-moving warm water streams that are clear or tea coloured with abundant aquatic vegetation. DFO shall be given 48 hours' notice before steps 2 & 3 of the Sequence of Mitigation Activity commence.



Figure 1. Grass Pickerel by Konrad Schmidt, DFO

Sequence of Mitigation Activity

- 1) The contractor is to create a fish refuge pool upstream of the culvert, in a shaded area. Allow sediment in pool to settle before step. Refuge pool will connect to main channel in 2 year design storm. The pool is to be a minimum of 600mm deep, and 1.5m x 3m in area. See drawing 23 for details.
- 2) Excavate emergency diversion route. See drawing 23
- 3) Place barrier wall upstream and downstream of existing crossing
- 4) Pump out work site.
 - a. The pump intake shall have a screen 1cm wide openings.
 - b. The outlet shall be into a sediment bag before exiting into the refuge pool.
 - c. Net fish and transport to the refuge pool in a bucket.
- 5) After culvert installation remove the downstream barrier wall from the stream and allow the excavation to flood.
- 6) Then remove the upstream barrier wall from the stream.
- 7) Backfill the diversion channel.
- 8) Connect the refuge pool to the main stream.

300.2.4.3) Spotted Turtle Mitigation and Rescue Plan

Pre-Construction

- 1) MECP shall be notified of the date of the work 7 days prior to work commencing so that they will be available if they are required on site.

- 2) All persons entering the proposed project area should be provided training about Species at Risk turtles and proper steps to take upon encountering a Species at Risk turtle.
- 3) Any clearing of vegetation or site alteration within turtle habitat that is not within permanently flooded areas should be performed outside the Turtle active period (from April to September 15).
- 4) During turtle active season (April to September 15), reptile exclusion fencing should be installed prior to any clearing (and grubbing) and construction to prevent access to the work area by Turtles.

During Construction

- 1) To prevent degradation of potential Turtle habitat by contamination through surface water flow:
 - a. **Equipment** and associated materials will be operated, stored and maintained (e.g., re-fuel, lubricate) in a manner that prevents pollution of Turtle habitat or watercourse. All equipment will be maintained, and free of fluid leaks.
 - b. **Spills Management Plan** (including materials, instructions regarding their use, education of contract personnel, emergency contact numbers) will be on site at all times for implementation in event of accidental spill. The Ontario Ministry of the Environment operates the Spills Action Centre 24-hours a day; it can be reached at 1-800-268-6060.
 - c. **Chemicals**, such as chemical dust suppressants and pesticides/herbicides will not be used in areas near or draining into Turtle habitat.
- 2) Fencing should be installed as per Niagara Peninsula Conservation Authority requirements.
- 3) Regular checks should be made during the digging/movement of the substrate to check for any hibernating wildlife.
- 4) Vegetation loss will be minimized where possible in and near the Drain. If clearing is required, cleared areas will be re-vegetated using native species when possible.

If SAR is Found

- 5) If any turtles or other Species at Risk are found during work, MECP (Vineland Field Office) shall be contacted immediately, and be held in a safe place (following the methodology below) until they are able to be taken into MECP custody.

Turtle Handling:

1. The Painted Turtle, Northern Map Turtle, Spotted Turtle, Blanding's Turtle and Wood Turtle can be firmly grasped at the sides of the shell, using both hands (Figure 6). This offers a secure grip in the event that an individual is moving about in an attempt to free itself. Be aware of the turtles head when placing your hands around the shell, some may simply wiggle about while others may attempt to bite.



Figure 6. This Blanding's Turtle is relatively passive and easily held with two hands (photo: Toronto Zoo).

2. When working with larger, more defensive turtles, always be aware of nearby coworkers to help avoid accidental bites. Snapping Turtles and Spiny Softshells should be carried from the rear of the carapace (Figure 7a), because these species are able to extend their neck and head to reach the hind legs and middle of the carapace. Alternatively, Snapping Turtles may be safely carried by holding the base of the tail near the carapace and sliding the free hand underneath (between the rear legs) of the plastron to hold the turtle horizontally, placing no weight on the tail (Figure 7b). This supportive hold prevents injury to the turtle and is safe for the handler. Never carry any turtle only by its tail, as this method could result in a spinal injury (Dorcas, 2005).
3. It is recommended to handle turtles with clean hands (free of insect repellent, antibacterial hand sanitizer, sunscreen etc.) and to wash your hands after handling the animals. Turtles are known carriers of zoonotic pathogens (e.g. *Salmonella* spp., *Areomonas*, *Edwardsiella tarda*, *Campylobacter* spp.). Transmission can occur through contaminated water or through direct contact with the turtle, and transmission can occur orally, dermally, or through skin lacerations. Good hygiene must be followed after handling turtles or sampling equipment.



Figure 7a-b. Examples of holding grips for Snapping Turtles (photos: (a)Toronto Zoo; (b)S. Gillingwater).

4. Holding of turtles

- a. Deep bucket or a plastic container (size appropriate) with ventilation holes in the lids are suitable holding devices.
- b. Turtles should be kept at 4 degrees Celsius if work is being carried out during the hibernation period.
- c. Wet paper towels added to the bottom of the container is sufficient to keep turtles hydrated during containment. If temperature stress is a concern, turtles may be transferred in insulated containers (e.g. Styrofoam coolers). Ensure turtles are not left in places where they can overheat or become dehydrated (i.e. direct sunlight, vehicles etc.).
- d. Depending on the size of the container, several individuals of the same species may be placed together if absolutely necessary; all attempts should be made to have enough containers on hand for all animals that will require transportation. More aggressive species or individuals, such as Snapping Turtles, Spiny Softshells and Eastern Musk Turtles must always be kept individually.

300.2.5) Utilities

The locations at which utilities can be expected are along the north side of Michener Road (Michener Road Branch). There are hydro poles and overhead hydro lines along the north side of this road.

The Contractor is to contact all landowners along the proposed drain where work is being done, to determine the existence of any underground or overhead utilities on private properties.

The contract (tender) documents will also require that the Contractor have locates done of all underground utilities on private lands and along roads where such may exist.

300.2.6) Native Seed Mixes

All Native Seed Mixes shall be installed as per General Specification 400.29 Seeding.

300.2.6.1) Stormwater Pond Mixture

All disturbed banks around the laneway crossing STA 6+152 shall be seeded with Stormwater Pond Mixture 8190 from Ontario Seed Company or equivalent.

Annual Ryegrass (<i>Lolium multiflorum</i>)	15%
Black Eyed Susan (<i>Rudbeckia hirta</i>)	3%
Canada Bluegrass (<i>Poa compressa</i>)	25%
Fox Sedge (<i>Carex vulpinoidea</i>)	15%
Indiangrass (<i>Sorghastrum nutans</i>)	15%
New England Aster (<i>Aster novae-angliae</i>)	2%
Virginia Wild Rye (<i>Elymus virginicus</i>)	25%

300.2.6.2) Wet Meadow Marsh Mixture

All disturbed area below the banks around the laneway crossing STA 6+152 shall be seeded with a Wet Meadow Marsh Mixture 8195 from the Ontario Seed Company or equivalent.

Blue Vervain (<i>Verbena hastata</i>)	2%
Blunt Broom Sedge (<i>Carex scoparia</i>)	4%

Flat Topped Aster (<i>Aster umbellatus</i>)	1%
Fox Sedge (<i>Carex vulpinoidea</i>)	35%
Fringed Sedge (<i>Carex crinita</i>)	5%
Green Bulrush (<i>Scirpus atrovirens</i>)	1%
New England aster (<i>Aster novae-angliae</i>)	1%
Rice Cutgrass (<i>Leersia oryzoides</i>)	1%
Soft Rush (<i>Juncus effusus</i>)	3%
Spotted Joe Pye Weed (<i>Eupatorium maculatum</i>)	1%
Square Stemmed Monkey Flower (<i>Mimulus ringens</i>)	1%
Swamp Milkweed (<i>Asclepias incarnate</i>)	1%
Virginia Wild Rye (<i>Elymus virginicus</i>)	40%
Woolgrass (<i>Scirpus cyperinus</i>)	4%

300.2.7) Rip-Rap

The riprap for the rock weirs to be graded heavy angular stone (quarry stone is recommended) with particles averaging in size from 100mm to 150mm. Fine particles may be included to fill voids. Wherever riprap is placed, the area is to be over-dug so that finished top of riprap is at design cross-section, at design elevation or flush with existing ground.

300.2.8) Sand Bags

The sand bags are to be 1m x 1m x 1m bags and filled with washed pea stone. The sand bags with contents are to be removed from the floodplain at the end of construction.

GENERAL CONDITIONS**TABLE OF CONTENTS**

200.1	SCOPE	1
200.2	ORDER OF PRECEDENCE	1
200.3	MUNICIPALITY	1
200.4	TENDERS	1
200.5	EXAMINATION OF SITE, PLANS AND SPECIFICATIONS	1
200.6	COMMENCEMENT AND COMPLETION OF WORK	2
200.7	NOTICES RE COMMENCEMENT OF WORK	2
200.8	PERMITS, NOTICES, LAWS AND RULES	2
200.9	HEALTH AND SAFETY	2
200.10	LIMITATIONS OF OPERATIONS	2
200.11	SUPERVISION	3
200.12	CHARACTER AND EMPLOYMENT OF WORKERS	3
200.13	SUB-CONTRACTORS	3
200.14	PAYMENT	3
200.15	TERMINATION OF CONTRACT BY THE MUNICIPALITY	3
200.16	LIQUIDATED DAMAGES	4
200.17	CONTRACTOR'S LIABILITY	4
200.18	LIABILITY INSURANCE	5
200.19	LOSSES DUE TO ACTS OF NATURE, ETC.	5

200 GENERAL CONDITIONS**200.1 SCOPE**

The work to be done under this contract consists of supplying all labour, equipment and materials to construct the drainage work as outlined in the Instructions to Tenderers, the Form of Tender and Agreement, the Schedule of Tender Prices, the Drawings, the General Conditions, Special Provisions and the Standard Specifications.

200.2 ORDER OF PRECEDENCE

In case of any inconsistency or conflict between the drawings and specifications, the following order of precedence shall apply: Addenda, Form of Tender and Agreement, Schedule of Tender Prices, Special Provisions, Contract Drawings, Standard Specifications, General Conditions.

200.3 MUNICIPALITY

Municipality refers to a municipal corporation in the Province of Ontario. Where reference to Township, County, Region, Town, City or Owner appears it shall be deemed to be the same as the word Municipality. Where reference to owner appears in the specifications it is usually in reference to the owner of the property on which the drain is being constructed.

200.4 TENDERS

Tenders are to be submitted on a lump sum basis for the complete works or a portion thereof, as instructed by the Municipality. The Schedule of Tender Prices must be completed and submitted with the Form of Tender and Agreement even though the Contract will be a lump sum. As outlined in the Instructions to Tenders a deposit in the form of a certified cheque, bank draft, bonding or irrevocable letter of credit must accompany each tender as a guarantee of good faith. The deposit shall name the Municipality as the payee. All deposits, except that of the Tenderer to whom the work is awarded, will be returned within 10 days of the time the contract is awarded. The certified cheque of the Tenderer awarded the work will be retained as Contract Security and returned with the Completion Certificate for the work. A Performance Bond may also be required to ensure maintenance of the work for a period of one year after the date of the Completion Certificate.

200.5 EXAMINATION OF SITE, PLANS AND SPECIFICATIONS

Prior to the submission of the Tender, the Tenderer must examine the premises and site to compare them with the Drawings and Specifications in order to be satisfied with the existing conditions and the extent of the work to be done. The Tenderer must ensure that the meaning and intent of the drawings, estimated quantities and specifications is clearly understood before submission of the Tender. No allowances shall be made on behalf of the Contractor by reason of any error made in the preparation of the tender submission.

Any estimates of quantities shown or indicated on the drawings or elsewhere in the tender document are provided for the convenience of the Tenderer. The Tenderer should check the estimate of quantities for accuracy. Any use made of the estimated quantities by the Tenderer in calculating the tendered amounts is done at the Tenderers risk.

200.6 COMMENCEMENT AND COMPLETION OF WORK

The work must commence immediately after the Tenderer is notified of the contract award or at a later date, if set out as a condition in the Form of Tender and Agreement. If weather and ground conditions are unsuitable, work may be started at a later date from either of the above two dates if such delay is approved by the Engineer. The Contractor shall provide a minimum of 48 hours advance notice to the Engineer and the Municipality before commencement of any work. The work must proceed in such manner as to ensure its completion at the earliest possible date consistent with first class workmanship and within the time limit set out in the tender/contract document. Failure to commence or complete the work as set out in the tender/contract document may result in a forfeiture of all or part of the Contract Security if the Engineer deems that damages have been sustained to the Municipality or to any landowner because of the non-commencement or non-completion of the contract as awarded and that the failure to meet the specified dates has been the fault of the Contractor.

200.7 NOTICES RE COMMENCEMENT OF WORK

If the Contractor leaves the job site for a period of time after initiation of work, a minimum of 48 hours advance notice shall be given to the Engineer and the Municipality before commencement of any further work. If any work is commenced without the advance notice the Contractor shall be fully responsible for all such work undertaken prior to such notification and shall make good any works or materials judged to be inadequate or constructed in any manner that may have been subject to alteration if made known to the Engineer prior to commencement of construction.

200.8 PERMITS, NOTICES, LAWS AND RULES

The Contractor shall apply and pay for all necessary permits or licenses required for the execution of the work. This shall not include the obtaining of permanent easements or rights or servitude. The Contractor shall give all necessary notices and pay all fees required by the law and comply with all laws, ordinances, rules and regulations relating to the work and to the preservation of the public's health and safety and if the specifications and drawings are at variance therewith, any resulting additional expense incurred by the Contractor shall constitute an addition to the contract price.

200.9 HEALTH AND SAFETY

Contractor must comply with the Occupational Health and Safety Act (OHSA) and the associated Regulations for Construction Projects. Contractor will also follow any site-specific safety and training requirements of the Municipality, agencies, utility companies or other authorities.

Communication about site-specific hazards and safety requirements shall occur at the pre-construction meeting. If no pre-construction meeting is conducted, Contractor will communicate site-specific hazards and safety requirements before beginning work.

Contractor shall immediately report any workplace incidents, near misses, injuries and occupational illnesses to the Engineer.

200.10 LIMITATIONS OF OPERATIONS

Except for such work as may be required by the Engineer to maintain the works in a safe and satisfactory condition, the Contractor shall not carry out operations under the contract on Sundays or Statutory Holidays without permission in writing from the Engineer. The Engineer may direct in writing to the Contractor to cease or limit operations under the contract on any day or days if the operations are of such a nature, or if the work is so located, or if the traffic is of such a volume, that the Engineer deems it necessary or expedient to do so.

200.11 SUPERVISION

The Contractor shall provide constant supervision of the construction work and shall keep a competent foreman in charge at the site.

200.12 CHARACTER AND EMPLOYMENT OF WORKERS

The Contractor shall employ only orderly, competent and skillful workers to do the work and shall give preference to available qualified residents in the area of the contract. Whenever the Engineer informs the Contractor in writing that any workers are, in the opinion of the Engineer, disorderly, incompetent, or breaking the law, such workers shall be discharged from the job site and shall not again be employed on the job site without the written consent of the Engineer.

200.13 SUB-CONTRACTORS

If the Municipality so directs, the Contractor shall not sublet the whole or any part of this contract without the approval of the Engineer.

200.14 PAYMENT

Progress payments in cash equal to about 90% of the value of the work done and materials incorporated in the work will be made to the Contractor monthly. If directed by the Engineer the Contractor may be required to provide a written request for the progress payment amount. An additional 7% will be paid 45 days after the date of the Completion Certificate by the Engineer and 3% of the contract price may be reserved by the Municipality as a maintenance holdback for one year from the date of the Completion Certificate.

The holdbacks noted above may be increased by the Municipality if, in the written opinion of the Engineer, particular conditions of the contract require such greater holdback.

After the completion of the work any part of maintenance holdback may be used to correct defects from faulty construction and/or materials provided that notice shall first be given by the Engineer in writing to the Contractor stating that the Contractor has seven (7) days in which to remedy the defect in construction and/or materials.

200.15 TERMINATION OF CONTRACT BY THE MUNICIPALITY

Termination of the contract by the Municipality may be considered if the Contractor:

1. should be adjudged bankrupt or make a general assignment for the benefit of creditors or if a receiver should be appointed on account of insolvency;
2. should refuse or fail to supply enough properly skilled workmen or proper materials after having received seven (7) days' notice in writing from the Engineer to supply such additional workmen or materials in order to commence or complete the works;
3. should fail to make prompt payment to sub-contractors or for materials or labour;
4. should persistently disregard laws, ordinances, or instructions from the Engineer, or otherwise be guilty of a substantial violation of the provisions of the contract;

then the Municipality, upon Certificate of the Engineer that sufficient cause exists to justify such action, may without prejudice to any other right or remedy, give written notice to the Contractor to terminate the employment of the Contractor and take possession of the premises, and of all materials, tools and appliances thereon, and may finish the work by whatever method the Municipality may deem expedient, but without undue delay or expense. In such case, the Contractor shall not be entitled to receive any further payment until the work is finished. If the unpaid balance of the contract price will exceed the expense of finishing the work including compensation to the Engineer for additional

services and including other damages of every name and nature, such excess shall be paid to the Contractor. If such expense will exceed such unpaid balance including the Contract Security, the Contractor shall pay the difference to the Municipality. The expense incurred by the Municipality, as herein provided, shall be certified by the Engineer. If the contract is terminated by the Municipality due to the Contractor's failure to properly commence the works, the Contractor shall forfeit the Contract Security and furthermore shall pay to the Municipality an amount to cover the increased costs, if any, associated with a new tender for the contract being terminated.

If any unpaid balance and the Contract Security do not equal the monies owed by the Contractor upon the termination of the contract, the Municipality may also charge such expenses against any money which is or may thereafter be due to the Contractor from the Municipality.

200.16 LIQUIDATED DAMAGES

It is agreed by the parties to the Contract that in case all the work called for under the Contract is not finished or complete within the period of time as set forth in the Tender/Contract Document, damage will be sustained by the Municipality. It is understood by the parties that it will be impracticable and extremely difficult to ascertain and determine the actual damage which the Municipality will sustain in the event of and by reason of such delay. The parties hereto agree that the Contractor will pay to the Municipality a sum as set out in the Form of Tender and Agreement for liquidated damages for each and every calendar day delay, including Saturdays, Sundays and Statutory Holidays, in finishing the work in excess of the number of working days prescribed. It is agreed that the liquidated damages amount is an estimate of the actual damage to the Municipality which will accrue during the period in excess of the prescribed number of working days.

The Municipality may deduct any amount due under this section from any monies that may be due or payable to the Contractor on any account whatsoever. The liquidated damages payable under this section are in addition to and without prejudice to any other remedy, action or other alternative that may be available to the Municipality.

The Contractor shall not be assessed with liquidated damages for any delay caused by acts of nature, or of the Public Enemy, Acts of the Province or of any Foreign State, Fire, Flood, Epidemics, Quarantine Restrictions, Embargoes or any delays of Sub-Contractors due to such causes.

If the time available for the completion of the work is increased or decreased by reason of alterations or changes made under the provisions of the Contract, the number of working days shall be increased or decreased as determined by the Engineer.

If the Form of Tender and Agreement does not show an amount for Liquidated Damages then Liquidated Damages do not apply for this contract.

200.17 CONTRACTOR'S LIABILITY

The Contractor and all workers, agents or any party under the Contractor's control, including Sub-Contractors, shall use due care that no person or property is injured and that no rights are infringed during the construction work outlined in the contract. The Contractor shall be solely responsible for all damages by whomsoever claimable in respect of any injury to persons or to lands, buildings, structures, fences, livestock, trees, crops, roadways, ditches, drains and watercourses, whether natural or artificial, or property of whatever description and in respect of any infringement of any right, privilege or easement wherever occasioned in the carrying on of the work or any part thereof, or by any neglect, misfeasance or non-feasance on the Contractor's part or on the part of any workers, agents or parties under the Contractor's control including Sub-Contractors, and shall bear the full cost thereof. The Contractor shall be fully responsible to make such temporary provisions as may be necessary to ensure the avoidance of any such damage, injury or infringement and to prevent the interruption of or danger or menace to the traffic in any railway or any public or private road entrance or sidewalk and to secure to all persons and corporations the uninterrupted enjoyment of all their

rights, in and during the performance of the work. The Contractor shall indemnify and save harmless the Municipality and the Engineer from and against all claims, demands, losses, costs, damages, actions, suits or other proceedings by whomsoever made, brought or prosecuted in any manner based upon, occasioned by, or attributed to any such damage, injury or infringement.

Wherever any work is of such an extent and nature that it must necessarily be confined to particular areas of a roadway, a working area, or private property, the Contractor shall use reasonable care not to damage or deface the remaining portions of the property, and if any damage is occasioned as a result of the Contractor's operations, it shall be rectified by and at the expense of the Contractor, to the satisfaction of the Engineer. Notwithstanding the indemnity provisions contained in this section, where in the opinion of the Engineer the Contractor has failed to rectify any damage, injury or infringement or has failed to adequately compensate any person for any damage, injury or infringement for which the Contractor is responsible under the contract, the Engineer, following notice in writing to the Contractor of an intention so to do, may withhold payment of any monies due the Contractor under this or any other contract until the Contractor has rectified such damage, injury or infringement or has paid adequate compensation for such damage, injury or infringement, provided however, that the Municipality will not withhold such monies where in the opinion of the Engineer there are reasonable grounds upon which the Contractor denies liability for such damage, injury or infringement and the Contractor has given the claimant a reasonable time in which to establish the validity of the claim, and provided further that the amount withheld under this section shall not exceed the amount of such claims against the Contractor.

Where the Contractor uses privately owned lands for pits or waste disposal areas, the Contractor shall comply with applicable laws and provide the Engineer with a release signed by or on behalf of the owner of each pit or waste disposal area used by the Contractor. If the said release is not obtained, then sufficient monies will be withheld from the Contractor except, however, where the owner's signature is withheld solely on the basis of damage, injury, or infringement it will be dealt with as provided elsewhere in this subsection.

Nothing herein contained shall be construed as in any way restricting or limiting the liability of the Contractor under the laws of the country, province or locality in which the work is being done. Neither the Completion Certificate nor final payment thereunder, nor any provision in the Contract Document shall relieve the Contractor from this liability.

200.18 LIABILITY INSURANCE

The Contractor shall take out and keep in force until the date of acceptance of the entire work by the Engineer, a comprehensive policy of public liability and property damage insurance providing insurance coverage of at least \$3,000,000 for each and every accident, exclusive of interest and cost, against loss or damage resulting from bodily injury to or death of one or more persons and loss of or damage to property and such policy shall where, and as requested by the Municipality, name the Municipality and the Engineer as an additional insured thereunder and shall protect the Municipality against all claims for all damage or injury including death to any person or persons and for damage to any property of the Municipality or any other public or private property resulting from or arising out of any act or omission on part of the Contractor or any of his servants or agents during the execution of the Contract.

200.19 LOSSES DUE TO ACTS OF NATURE, ETC.

All damage, loss, expense and delay incurred or experienced by the Contractor in the prosecution of the work, by reason of unanticipated difficulties, bad weather, strikes, wars, acts of nature, or other mischances, shall be borne by the Contractor and shall not be the subject of a claim for additional compensation.

TABLE OF CONTENTS

400.1	ABBREVIATIONS.....	1
400.2	PRE CONSTRUCTION MEETING	1
400.3	COLD WEATHER.....	1
400.4	WORKING AREA	1
400.5	ACCESS.....	1
400.6	ACCESS TO PROPERTIES ADJOINING THE WORK	2
400.7	DRAINAGE SUPERINTENDENT	2
400.8	ALTERATIONS TO WORK.....	2
400.9	ERRORS AND UNUSUAL CONDITIONS	2
400.10	TESTS	2
400.11	BENCHMARKS AND STAKES.....	3
400.12	OPENING UP OF FINISHED WORK	3
400.13	FINAL INSPECTION.....	3
400.14	WARRANTY	3
400.15	MATERIALS	4
400.16	RIPRAP	5
400.17	GEOTEXTILE	5
400.18	DISPOSAL OF MATERIALS	5
400.19	NOTIFICATION OF RAILROADS, ROAD AUTHORITIES AND UTILITIES	5
400.20	WORKING IN ROAD ALLOWANCES	6
400.21	LOCATIONS OF EXISTING UTILITIES.....	6
400.22	LANEWAYS.....	7
400.23	EXISTING CROSSING CLEANOUT	7
400.24	FENCES.....	7
400.25	LIVESTOCK	8
400.26	STANDING CROPS	8
400.27	CLEARING VEGETATION	8
400.28	ROCK REMOVAL.....	9
400.29	SEEDING	10
400.30	EROSION CONTROL BLANKETS	11
400.31	SEDIMENT CONTROL.....	11
400.32	GRASSED WATERWAYS AND OVERFLOW SWALES.....	12
400.33	BUFFER STRIPS	13
400.34	MAINTENANCE CORRIDOR	13
400.35	POLLUTION	13
400.36	SPECIES AT RISK	13

400 STANDARD SPECIFICATIONS FOR CONSTRUCTION OF DRAINS**400.1 ABBREVIATIONS**

- i) M.T.O. means the Ministry of Transportation of Ontario.
- ii) A.S.T.M. means the American Society for Testing Materials.
- iii) C.S.A. means the Canadian Standard Association.
- iv) O.P.S.D. means Ontario Provincial Standard Drawings
- v) O.P.S.S. means Ontario Provincial Standard Specifications
- vi) DFO means Fisheries and Oceans Canada
- vii) MNRF means Ministry of Natural Resources and Forestry
- viii) MOECC means Ministry of Environment and Climate Change

400.2 PRE CONSTRUCTION MEETING

The Contractor should arrange a pre-construction meeting with the Engineer, Municipality, affected landowners prior to commencement of construction.

If there is no pre-construction meeting or if a landowner is not present at the pre-construction meeting, the following shall apply. The drain is to be walked by the Contractor and each landowner prior to construction to ensure that both agree on the work to be done. Any difference of opinion shall be referred to the Engineer for decision. If the landowner is not contacted for such review, they are to advise the Engineer and/or Municipality.

400.3 COLD WEATHER

When working in cold weather is approved by the Engineer, the Contractor shall provide suitable means for heating and protection. All work completed in cold weather conditions shall be to the satisfaction of the Engineer and any additional cost to remedy unsatisfactory work, or protect the work shall be borne by the Contractor. All backfilling operations shall be done as soon as possible to avoid backfilling with ground containing frozen particles. The Contractor will assume all responsibility for damages to any tile drains and for settlements or bank slippages that may result from work in cold weather.

400.4 WORKING AREA

Where any part of the drain is on a road allowance, the road allowance shall be the working area. For a closed drain the working area shall be a 10 metre width on either side of the trench or any combination not exceeding 20 metres. A 10m x 10m working area shall exist around any catchbasin, junction box or access point. For an open drain the working area shall be 17 metres on the side for leveling and 3 metres on the opposite side. A 10m working area shall exist for any overflow swale or grassed waterway. If any part of the drain is close to a property line then the fence line shall be one of the limits of the work area. Reduced or increased working areas will be described in detail on the Drawings.

400.5 ACCESS

The Contractor shall have access to the drain by entering the working area directly from road allowances or along access routes shown on the Drawings. All specifications governing fences, livestock and crops during drain construction apply to access routes. No other access routes shall be used unless first approved by the Engineer and the affected landowner. The Contractor shall contact each landowner prior to using the designated access routes. Contractor shall make good any damages caused by using the designated access routes.

400.6 ACCESS TO PROPERTIES ADJOINING THE WORK

The Contractor shall provide at all times and at no additional cost, adequate pedestrian access to private homes and commercial establishments unless otherwise authorized by the Engineer. Where interruptions to access have been authorized by the Engineer, reasonable notice shall be given by the Contractor to the affected landowners and such interruptions shall be arranged to minimize interference to those affected.

400.7 DRAINAGE SUPERINTENDENT

Where a Drainage Superintendent (Superintendent) is appointed by the Municipality, the Engineer may designate the Superintendent to act as the Engineer's representative. If so designated, the Superintendent will have the power to inspect and direct the execution of the work.

Any instructions given by the Superintendent which change the proposed work or with which the Contractor does not agree shall be referred to the Engineer for final decision.

400.8 ALTERATIONS TO WORK

The Engineer shall have the power to make alterations, additions and/or deletions in the work as shown or described in the Drawings or Specifications and the Contractor shall proceed to implement such changes without delay. Alterations ordered by the Engineer shall in no way render the contract void.

If a landowner desires deviations from the work described on the Drawings, the landowner shall submit a written request to the Engineer, at least 48 hours in advance of the work in question.

In every such case, the contract amount shall be increased or decreased as required according to a fair evaluation of the work completed. Where such changes involve additional work similar to items in the contract, the price for additional work shall be determined after consideration is given to the tendered price for similar items.

In no case shall the Contractor commence work considered to be extra work without the Engineer's approval. Payment for extra work is contingent on receipt of documentation to the satisfaction of the Engineer. Refer to the Extra Work Summary included in the Special Provisions.

400.9 ERRORS AND UNUSUAL CONDITIONS

The Contractor shall notify the Engineer immediately of any error or unusual conditions which may be found. Any attempt by the Contractor to correct the error without notice shall be done at the Contractor's risk. Any additional cost incurred by the Contractor to remedy an error or unusual condition without notice shall be borne by the Contractor. The Engineer shall direct the alteration necessary to correct errors or unusual conditions. The contract amount shall be adjusted in accordance with a fair evaluation of documentation for the work added, deleted or adjusted.

400.10 TESTS

The Engineer reserves the right to subject any materials to a competent testing laboratory for compliance with the standard. If any materials supplied by the Contractor are determined to be inadequate to meet the applicable standards, the Contractor shall bear full responsibility to remove and/or replace all such inadequate materials with materials capable of meeting the standards.

The cost of testing the materials supplied by the Contractor shall be borne by the Contractor.

400.11 BENCHMARKS AND STAKES

Prior to construction, the Engineer will confirm the benchmarks. The Contractor shall be held liable for the cost of replacing any benchmarks destroyed during construction.

If the Engineer provides layout stakes, the Contractor shall be held liable for the cost of replacing any layout stakes destroyed during construction.

Where property bars are shown on the Drawings, they are to be protected and if damaged by the Contractor, they will be reinstated by an Ontario Land Surveyor at the expense of the Contractor. Where property bars not shown on the Drawings are damaged, they will be reinstated by an Ontario Land Surveyor at the expense of the project.

400.12 OPENING UP OF FINISHED WORK

If ordered by the Engineer, the Contractor shall make such openings in the work as are needed to re-examine the work, and shall forthwith make the work good again. Should the Engineer find the work so opened up to be faulty in any respect, the whole of the expense of opening, inspecting and making the work good shall be borne by the Contractor. Should the Engineer find the work opened up to be in an acceptable condition the Contractor shall be paid for the expense of opening and making the work good, unless the Contractor has been obligated by any specification or by the direction of the Engineer to leave the work open for the Engineer's inspection.

400.13 FINAL INSPECTION

Final inspection by the Engineer will be made within twenty (20) days after receiving notice in writing from the Contractor that work is complete, or as soon thereafter as weather conditions permit. All the work included in the contract must at the time of final inspection have the full dimensions and cross-sections.

Prior to commencing the final inspection an on-site meeting may be held by the Engineer and landowners directly affected by the construction of the drain. The Contractor will attend this meeting upon notice by the Engineer.

If there is no on-site meeting with the Engineer and landowners, the Contractor shall obtain from each landowner a written statement indicating that the work has been performed to the owner's satisfaction. If the Contractor is unable to obtain a written statement from the landowner, the Engineer will determine if further work is required prior to issuing the Completion Certificate.

400.14 WARRANTY

There shall be a one-year warranty period on all completed work. The warranty period will commence on the date of the Completion Certificate.

When directed by the Engineer, the Contractor shall repair and make good any deficiencies in the work that may appear during the warranty period.

Before the work shall be finally accepted by the Municipality, the Contractor shall complete all work as directed by the Engineer and remove all debris and surplus materials and leave the work neat and presentable.

400.15 MATERIALS**400.15.1 Concrete Drain Tile**

Concrete drain tile shall conform to the requirements of the most recent ASTM C412 specifications for heavy duty extra quality, unless a stronger concrete tile is required by the Special Provisions or Drawings. All tile furnished shall be subject to the approval of the Engineer.

The minimum nominal lengths of the tile shall be 750mm for 150 to 350mm diameter tile and 1200mm for 400 to 900mm diameter tile.

All tile should be of good quality, free from distortions and cracks and shall meet the standards specified. The ends should be smooth and free from cracks or checks. All rejected tile are to be immediately removed from the site.

Granular backfill, where required, shall consist of approved sand or gravel having no particles retained on a screen having 50mm square openings.

Earth backfill shall consist of approved material having no large lumps or boulders.

400.15.2 Corrugated Plastic Tubing

Corrugated plastic tubing shall conform to the *Land Improvement Contractors of Ontario Standard Specification for Corrugated Plastic Drainage Tubing, 2006*. Type of material (solid or perforated) and need for filter sock will be specified on the Drawings or in the description of the work in the Special Provisions. Filter sock where specified shall be a standard synthetic filter material as provided by a recognized plastic tubing manufacturer unless noted differently on the contract drawings or elsewhere in the contract document. Protect coils of plastic tubing from damage and deformation.

400.15.3 Corrugated Steel Pipe

Corrugated Steel Pipe (CSP) shall be according to OPSS 1801 (CSA G401). Unless stated otherwise in the Special Provisions the pipe shall be:

- galvanized
- helical corrugation with lock seam and re-rolled annular ends
- 68mm x 13mm corrugation profile for diameters up to 1200mm
- 125mm x 25mm corrugation profile for diameters 1200mm and larger
- minimum wall thickness of 1.6mm for diameters up to 500mm
- minimum wall thickness of 2.0mm for diameters 600mm and larger
- joined using standard couplers matching the pipe diameter and material

Other coatings that may be specified include aluminized Type 2 or polymer. Polymer coating shall be a 254mm polymer film laminated to both sides of the pipe.

400.15.4 Plastic Pipe

Plastic Pipe shall be a high density polyethylene (HDPE) double wall corrugated pipe with smooth inner wall, solid with no perforations in accordance with OPSS 1840.

A minimum stiffness of 320 KPa at 5% deflection

The pipe shall be joined with snap-on or split couplers.

400.15.5 Concrete Sewer Pipe

Concrete sewer pipe shall be in accordance with OPSS 1820.

Non-reinforced concrete sewer pipe shall be used for pipe 375mm in diameter and smaller and reinforced concrete sewer pipe shall be used for pipe over 375mm.

Classes shall be as shown on the Contract Drawings or as described in the Form of Tender.

All new concrete sewer pipe shall have rubber-type gasket joints.

Where concrete sewer pipe "seconds" are specified, the pipe should exhibit no damage or cracks on the barrel section and shall be capable of satisfying the crushing strength requirements of OPSS 1820. The pipe may contain cracks or chips in the bell or spigot which prevent the use of rubber gaskets but the joints must be protected with filter cloth.

400.16 RIPRAP

All riprap is to be placed on a geotextile underlay (Terrafix 360R or equal) unless directed otherwise in the specific construction notes. The riprap is to be graded heavy angular stone (quarry stone is recommended) with particles averaging in size from 225mm to 300mm and is to be placed at 300mm thickness. Fine particles may be included to fill voids. Along upstream edges of riprap, where surface water will enter, underlay is to extend a minimum of 300mm upstream from riprap and then be keyed down a minimum of 300mm. Wherever riprap is placed, the area is to be over-dug so that finished top of riprap is at design cross-section, at design elevation or flush with existing ground.

400.17 GEOTEXTILE

To be non-woven fabric that is rot proof, non-biodegradable, chemically resistant to acidic or alkaline soils and is dimensionally stable under different hydraulic conditions. The filter fabric is to be a material whose primary function is to act as a highly permeable, non-clogging soil separator for fine soils (Terrafix 360R or equal). Contractor is to avail himself of manufacturer's recommendations for cutting, installation and precautions necessary to avoid damage to fabric. Other approved equals will be considered by the Engineer prior to construction.

400.18 DISPOSAL OF MATERIALS

The Contractor shall remove all surplus materials from the job site at the end of the project. The Contractor shall locate the disposal site for all materials to be disposed of. Disposal of materials shall comply with applicable regulations.

400.19 NOTIFICATION OF RAILROADS, ROAD AUTHORITIES AND UTILITIES

Contractor will notify any Railroad, Road Authority or Utility at least 48 hours in advance regarding work to be performed on their property or affecting their infrastructure. The notice will be in writing and is exclusive of Saturdays, Sundays and Holidays.

A utility includes any entity supplying the general public with necessities or conveniences.

400.20 WORKING IN ROAD ALLOWANCES**400.20.1 General**

Work within public road allowances shall be done in accordance with the Ontario Traffic Manual Book 7, latest edition.

400.20.2 Road Crossings

If no specific detail is provided for road crossings on the drawings or in the specifications the following shall apply:

- A Road Authority will supply no labour, equipment or materials for the construction of the road crossing.
- Contractor will not commence road crossing work until any required permits have been obtained. The Engineer may apply for any required permits prior to construction.
- Contractor will notify the Road Authority at least 72 hours in advance of any construction in the road allowance.
- Road crossings may be made with an open cut unless otherwise noted.
- Exact location of crossing shall be verified with the Road Authority and the Engineer.
- Pipe shall be placed on a minimum 150mm depth of Granular A shaped for the pipe.
- Pipe backfill shall be compacted Granular A and extend 300mm above the top of the pipe.
- Trench shall be backfilled with acceptable native material for the base width of the road bed.
- The material shall be placed in lifts not exceeding 300mm in depth and shall be thoroughly compacted with an approved mechanical vibrating compactor.
- Top 600mm of the road bed backfill shall consist of 450mm Granular B and 150mm of Granular A placed in lifts and fully compacted.
- Any surplus excavated material within the road allowance may be spread on the right-of-way with consent of the Road Superintendent otherwise the surplus material shall be hauled away.
- Existing asphalt or concrete pavement or surface treatment shall be replaced by the Contractor to the satisfaction of the Engineer and Road Authority.
- Contractor shall be responsible for correcting any backfill settlement during construction and during the warranty period. Upon approval of the road authority, surplus gravel shall be stockpiled near gravel road crossings to provide backfill for future trench settlement.
- All road crossings shall meet the approval of the Road Authority.
- If any road crossing is not left in a safe manner at the end of the working day barricades and warning signs shall be erected to guarantee the safety of the travelling public.
- If the Engineer deems a road to surface to have been damaged by the construction of a drain, either across or along the road, the Engineer may direct the Contractor to restore the road surface to existing or better condition at no additional cost.

400.20.3 Maintenance of Traffic

Unless directed otherwise on the drawings or in the specifications the Contractor shall keep the road open to traffic at all times. The Contractor shall provide suitable warning signs and/or flagging to the satisfaction of the Road Authority to notify of the construction work.

If a detour is required, the Contractor shall submit a proposal as to the details of the detour for approval by the Road Authority. If necessary to close the road to through traffic, the Contractor shall provide for and adequately sign the detour route. Contractor shall undertake all notifications required for a road closure in consultation with the Municipality.

400.21 LOCATIONS OF EXISTING UTILITIES

The position of pole lines, conduits, watermain, sewers and other underground and overhead utilities are not necessarily shown on the Contract Drawings, and, where shown, the accuracy of the position

of such utilities and structures is not guaranteed. Before starting work, the Contractor shall have all utilities located in accordance with the Ontario Underground Infrastructure Notification System Act.

All utilities shall be exposed to the satisfaction of the utility company to verify that the construction proposed will not conflict with the utility structure. Additional payment will be allowed for relocation of utilities if conflicts should occur.

The Contractor is responsible for protecting all located and exposed utilities from damage during construction. The Contractor shall assume liability for damage caused to all properly located utilities.

400.22 LANEWAYS

If no specific detail is provided for laneway crossings on the Drawings or in the Specifications the following shall apply:

- Pipe backfill shall be acceptable native material that can be compacted in place.
- Top 450mm of laneway backfill shall consist of 300mm Granular B and 150mm of Granular A placed in lifts and fully compacted.
- Minimum cover on laneway culverts shall be 300mm.
- Existing asphalt or concrete pavement or surface treatment shall be replaced by the Contractor.
- The width of surface restoration shall match the existing laneway.
- Contractor shall be responsible for correcting any backfill settlement during construction and during the warranty period.

The timing of laneway closures will be coordinated by the Contractor to the satisfaction of the landowner.

400.23 EXISTING CROSSING CLEANOUT

Where the Special Provisions require an existing crossing to be cleaned, the Contractor shall provide a bottom width and depth that provides capacity equivalent to the capacity of the channel on either side. Excavated materials shall be hauled away unless adjacent landowners give permission for leveling. Care shall be taken to ensure that existing abutments or any portion of the structure are not damaged or undercut. The method of removing the material is to be pre-approved by the Engineer.

400.24 FENCES

If the Contractor is responsible to remove and install fences, the following shall apply:

- All fences removed by a Contractor are to be re-erected in as good a condition as existing materials permit.
- All fences shall be properly stretched and fastened. Where directed by the Engineer, additional steel posts shall be placed to adequately support a fence upon re-erection.
- Where practical and where required by the landowner, the Contractor shall take down an existing fence at the nearest anchor post and roll the fence back rather than cutting the fence and attempting to patch it.
- Where fence materials are in such poor condition that re-erection is not possible, the Contractor shall replace the fence using equivalent materials. Such fence material shall be approved by the Engineer and the landowner. Where the Engineer approves new fence material, additional payment will be provided.

Any fences paralleling an open drain, that are not line fences, that hinder the proper working of the excavating machinery for drain construction or maintenance shall be removed and rebuilt by the

landowner at their own expense. If such parallel fences are line fences they shall be removed and reinstalled by the Contractor.

No excavated or cleared material shall be placed against fences.

The installation of all fences shall be done to the satisfaction of the Engineer and the landowner.

400.25 LIVESTOCK

If any construction will be within a fenced field containing livestock that are evident or have been made known to the Contractor, the Contractor shall notify the owner of the livestock 48 hours in advance of access into the field. Thereafter, the owner shall be responsible for the protection of the livestock in the field during construction and shall also be liable for any damage to or by the livestock.

Where the owner so directs or where the Contractor has failed to reach the owner, the Contractor shall adequately re-erect all fences at the end of each working day. No field containing livestock shall have a trench left open at the end of the working day, unless the trench has been adequately backfilled or protected. Failure of the Contractor to comply with this paragraph shall render the Contractor liable for any damage to or by the livestock.

Where livestock may be encountered on any property the Contractor shall notify the Engineer to arrange for inspection of the work prior to backfilling.

400.26 STANDING CROPS

The Contractor shall not be held responsible for damages to standing crops within the working area for the drain. However, the Contractor shall notify the owner of the crops 48 hours prior to commencement of construction so as to allow the owner an opportunity to harvest or salvage the crop within the drain working area. If this advance notice is not given the Contractor may be liable for the loss of the standing crops.

400.27 CLEARING VEGETATION

400.27.1 General

The area for clearing, if not defined elsewhere, shall be 15m on each side of the drain.

400.27.2 Trees to Remain

Where it is feasible to work around existing trees that do not impede the function of the drainage works, the Contractor shall not remove any deciduous tree larger than 300mm and any coniferous tree larger than 200mm, unless authorized by the Engineer.

400.27.3 Incidental Clearing

Incidental clearing includes removal of trees, brush or other vegetation with an excavator during construction activities, and the cost is to be included in the price for the related construction activity.

400.27.4 Power Brushing

Power brushing includes removal of above-ground vegetation with a rotary brush cutter or other mechanical means. Stump and root removal is not required. Power brushed vegetation in a channel cross-section shall be removed and leveled in the working area. Excavated material may be placed and leveled on power brushed vegetation.

400.27.5 Close-Cut Clearing

Close-cut clearing includes removal of above-ground vegetation cut flush with the ground. Stump and root removal is not required.

400.27.6 Clearing And Grubbing

Clearing and grubbing includes removal of vegetation, including stumps and roots. Removal of earth from the grubbed area into the windrows or piles is to be minimized.

400.27.7 Disposal of Cleared Vegetation**400.27.7.1 In Bush Areas**

Cleared vegetation is to be pushed into windrows or piles at the edge of the cleared area. Stumps and roots are to be piled first at the edge of the cleared area, followed by other vegetation (trunks, branches, etc.). Provisions for lateral drainage are required through all windrows. Windrows are not to block any laneways or trails. After removing cleared vegetation, the working area shall be leveled to the satisfaction of the Engineer.

400.27.7.2 In Field Areas

Cleared vegetation resulting from incidental clearing or power brushing may be hauled away, mulched in place or reduced to a size that permits cultivation using conventional equipment without causing undue hardship on farm machinery.

Cleared vegetation resulting from close-cut clearing or clearing and grubbing is to be hauled away to an approved location. Disposal sites may be in bush areas or other approved locations on the same farm. No excavated material shall be levelled over any logs, brush or rubbish of any kind.

400.27.8 Landowner Requested Salvage

A landowner may request that wood be separated from the windrows for the landowner's future use. This additional work would be eligible for extra payment, subject to the approval of the Engineer. The cost of the additional work would be assessed to the landowner.

400.27.9 Clearing by Landowner

Wherever the Special Provisions indicate that clearing may be undertaken by the landowner, work by the landowner shall be in accordance with the Clearing Vegetation requirements of this specification and must be completed so as not to cause delay for the Contractor. If the landowner does not complete clearing in accordance with these requirements, the Contractor will undertake the clearing at a price approved by the Engineer.

400.28 ROCK REMOVAL**400.28.1 General**

Rock shall be defined as bedrock and boulders that are greater than one-half cubic metre in size and that require blasting or hoe-ram removal. Bedrock or boulders that can be removed with a standard excavator bucket are not considered rock removal.

400.28.2 Blasting Requirements

All blasting shall be performed by a competent, qualified blaster in accordance with OPSS 120. Blasting mats are required. A pre-blast survey meeting the requirements of OPSS 120 must be completed for any structure within 200m of any blasting. The cost for pre-blast survey shall be included in the tender price for rock removal.

400.28.3 Typical Sections and Pay Limits

For tile drains and road culverts, rock shall be removed to 150mm below the proposed grade shown on the profile so that pipes are not in direct contact with rock. The width of rock removal shall be 1m minimum or the diameter of the pipe plus 600mm.

For open drains, rock removal shall match the proposed grade and bottom width shown on the Drawings. Side slopes shall be vertical or sloped outward. Side slopes shall be free of loose rock when excavation is completed.

Payment for the quantity of rock removed will be based on the typical sections described in these specifications and confirmed by field measurements. There will be no payment for overbreak.

400.28.4 Disposal of Rock

Excavated rock shall be piled at the edge of the working area at locations designated by the landowner. The cost to pile excavated rock shall be included in the tender price for rock removal. If the Special Provisions or the landowner require excavated rock to be hauled away, additional payment will be considered.

Where approved by the Engineer, excavated rock may be used in place of imported riprap.

400.29 SEEDING

400.29.1 General

Contractor responsible for re-seeding as necessary for uniform catch during warranty period. Areas that remain grassed after construction may not need to be seeded unless directed otherwise by the Engineer.

400.29.2 Drainage Works and Road Allowances

All disturbed ditch banks, berms and road allowances are to be seeded at the end of the day.

The following seed mixture shall be applied at 60kg/ha using a mechanical (cyclone) spreader:

- 35% Creeping Red Fescue
- 25% Birdsfoot Trefoil
- 25% Kentucky Bluegrass
- 10% Cover Crop (Oats, Rye, Barley, Wheat)
- 5% White Clover

Provide temporary cover for late fall planting by adding an additional 10 kg/ha of rye or winter wheat.

400.29.3 Hydroseeding

Where hydroseeding is specified, disturbed areas will be restored by the uniform application of a standard roadside mix, fertilizer, mulch and water at a rate of 2,000 kg/ha and be in accordance with OPSS 804.

400.29.4 Seeding Lawns

Unless specified otherwise, lawn areas shall be seeded with Canada No. 1 lawn grass mixture applied at 300 kg/ha using a mechanical (cyclone) spreader on 100mm of topsoil. Fertilizer shall be 5:20:20 or 10:10:10 applied at 300 kg/ha. Seed and fertilizer shall be applied together. Contractor shall arrange for watering with landowners.

400.29.5 Sod

Where sod is specified, sod is to be commercial grade turfgrass nursery sod, Kentucky Bluegrass placed on 50mm of topsoil. Fertilizer shall be 5-20-20 applied at 10kg/ha. Place sod in accordance with supplier instructions. Contractor is responsible for saturating the sod with water on the day of sod placement. Subsequent watering is the responsibility of the landowner.

400.30 EROSION CONTROL BLANKETS

Erosion Control Blankets (ECB) shall be biodegradable and made of straw/coconut (Terrafix SC200, Nilex SC32 or equal) or coconut (Terrafix C200, Nilex C32 or equal) with photodegradable, double net construction. The blanket and the staples shall be supplied and installed as per OPSS 804.

Erosion control blanket shall be placed and stapled into position as per the manufacturer's installation instructions on slopes as directed by the Engineer. Blankets shall be installed in direct contact with the ground surface to form a uniform, cohesive mat over the seeded earth area. The blankets are to be single course with 150mm overlap between blankets and joints are to be staggered. The Contractor shall ensure that the ECB is anchored to the soil and that tenting of the ECB does not occur.

On slopes, when the ECB cannot be extended 1m beyond the crest of the slope, the uppermost edge of the ECB shall be anchored in a 150mm wide by 150mm deep trench. The trench shall be backfilled with earth and compacted.

400.31 SEDIMENT CONTROL**400.31.1 General**

Contractor shall install sediment control features at the downstream limits of the project and at other locations as shown on the drawings or directed by the Engineer.

Sediment control features shall be installed prior to any excavation taking place upstream of that location. The Contractor shall maintain all sediment control features throughout construction and the warranty period.

Sediment that accumulates during construction shall be removed and levelled as required.

400.31.2 Flow Check Dams**400.31.2.1 Temporary Straw Bale Flow Check Dam**

The straw bale flow check dam shall consist of a minimum of 3 bales. Each bale is to be embedded at least 150mm into the channel bottom and shall be anchored in place with 2 T-bar fence posts or 1.2m wooden stakes driven through the bale.

Straw bales shall be hauled away at the end of the warranty period. Accumulated sediments shall be excavated and levelled when the temporary straw bale flow check dam is removed.

400.31.2.2 Temporary Rock Flow Check Dam

The temporary rock flow check dam shall extend to the top of the banks so that dam overtopping does not cause bank erosion. Rock shall be embedded a minimum of 150mm into the ditch bottom and banks. No geotextile is required for temporary rock flow check dams.

Accumulated sediments shall be excavated and levelled when the temporary rock flow check dam is removed at the conclusion of the warranty period.

400.31.2.3 Permanent Rock Flow Check Dam

The requirements of temporary rock flow check dams shall apply except rock shall be placed on geotextile and the dam shall remain in place permanently.

400.31.3 Sediment Traps**400.31.3.1 General**

The channel bottom shall be deepened in accordance with the dimensions provided in the Drawings or Special Provisions. If dimensions are not specified on the Drawings, the sediment trap shall be excavated within the channel cross-section at least 0.3m below the design grade.

The Contractor will monitor the sediment trap during construction and cleanout accumulated sediments as required to maintain the function of the sediment trap.

If specified to be temporary, no sediment trap maintenance is required after construction is complete.

If specified to be permanent, the contractor will clean out the sediment trap at the conclusion of the warranty period, unless directed otherwise by the Engineer.

400.31.3.2 Sediment Trap with Flow Check Dam

A permanent rock sediment trap shall include a permanent sediment trap and a rock flow check dam.

A temporary rock/straw sediment trap shall include a temporary sediment trap and a rock/straw flow check dam.

400.31.4 Turbidity Curtains

A turbidity curtain is required when there is permanent water level/flow and a sediment trap is not feasible.

Turbidity curtains shall be in accordance with OPSS 805 and installed per manufacturer's instructions.

Turbidity curtains shall be sized and anchored to ensure the bottom edge of the curtain is continuously in contact with the waterbody bed so that sediment passage from the enclosed area is prevented. The curtain must be free of tears and capable of passing the base flow from the drainage works. Turbidity curtain locations may be approved by the Engineer.

Turbidity curtains are to remain functional until work in the enclosed area is completed. Prior to relocating or removing turbidity curtains, accumulated sediment is to be removed from the drain and levelled.

Where a turbidity curtain remains in place for more than two weeks it shall be inspected for damage or clogging and replaced, repaired or cleaned as required.

400.31.5 Silt Fence

Silt fence shall be in accordance with OPSS 805.07.02.02 and OPSD 219.110 (light-duty).

400.32 GRASSED WATERWAYS AND OVERFLOW SWALES

Grassed waterways and overflow swales typically follow low ground along the historic flow route. The cross-section shall be saucer shaped with a nominal 1m bottom width, 8:1 side slopes and 300mm depth unless stated otherwise in the Special Provisions.

All grassed waterways are to be permanently vegetated. Grassed waterways shall be seeded with the following permanent seed mixture: 50% red fescue, 45% perennial ryegrass and 5% white clover, broadcast at 80 kg/ha. Fertilizer to be 7-7-7 applied at 80 kg/ha.

Provide temporary cover for late fall planting by adding an additional 10 kg/ha of rye or winter wheat.

Overflow swales may be cropped using conventional farming practice.

400.33 BUFFER STRIPS

Open drains shall include minimum 3m wide, permanently vegetated buffer strips on each side of the drain. Catchbasins shall include a minimum 1m radius, vegetated buffer strip around the catchbasin.

Cultivation of buffer strips using conventional farming practice may be undertaken, provided sediment transport into the drain is minimized.

400.34 MAINTENANCE CORRIDOR

The maintenance corridor along the route of the drain, as established in the report, shall be kept free of obstructions, ornamental vegetation and structures. When future maintenance is undertaken, the cost of removing such items from the corridor shall be assessed to the landowner.

400.35 POLLUTION

The Contractor shall keep their equipment in good repair. The Contractor or any landowner shall not spill or cause to flow any polluted material into the drain that is not acceptable to the MOECC. The local MOECC office and the Engineer shall be contacted if a polluted material enters the drain. The Contractor shall refill or repair equipment away from open water. If the Contractor causes a spill, the Contractor is responsible to clean-up the spill in accordance with MOECC clean-up protocols.

400.36 SPECIES AT RISK

If a Contractor encounters a known Species At Risk designated by the MNRF or DFO, the Contractor shall notify the Engineer immediately and follow the Ministry's guidelines for work around the species.

STANDARD SPECIFICATIONS**FOR****OPEN DRAINS****TABLE OF CONTENTS**

410.1	DESCRIPTION	1
410.2	MATERIALS	1
410.3	CONSTRUCTION.....	1
410.3.1	Excavation	1
410.3.2	Low Flow Channels	1
410.3.3	Line	1
410.3.4	Grade Control	1
410.3.5	Variation from Design Grade	2
410.3.6	Excavated Material	2
410.3.7	Excavation at Existing Bridge and Culvert Sites	3
410.3.8	Bridges and Culverts	3
410.3.9	Obstructions	3
410.3.10	Tile Outlets	4
410.3.11	Completion	4

410.1 DESCRIPTION

Work under this item shall include the supply of labour, equipment and materials required for: channel excavation to the cross-section specified, leveling or disposal of all excavated material (spoil) as directed, reconstruction of all intercepted drains as required and any other items related to open drain construction as required by the Schedule of Tender Prices, Special Provisions or the Drawings.

410.2 MATERIALS

Refer to Section 400, Standard Specifications for Drain Construction for any materials required for open drain construction.

410.3 CONSTRUCTION**410.3.1 Excavation**

The bottom width and the side slopes of the ditch shall be as shown on the profile drawing. If the channel cross-section is not specified in the Special Provisions it shall be a 1m bottom width with 1.5m horizontal to 1m vertical (1.5:1) bank slope. At locations along the drain where the specified side slopes change there shall be a transitional length of not less than 5m between the varying side slopes. At locations along the drain where the specified bottom width changes there shall be a transitional length of not less than 5m. In all cases there shall be a smooth transition between changes in any part of the channel cross-section. Where the bottom width of the existing ditch matches the specified bottom width, ditch excavation shall be completed without disturbing existing banks.

410.3.2 Low Flow Channels

Unless specified otherwise in the Special Provisions, all intermittent open drains with a bottom width greater than 1.8m and a grade less than 0.07%, shall have a low flow channel. The bottom of the low flow channel shall be the grade shown on the profiles.

The low flow channel shall have a U-shaped cross-section with an average top width of 0.5m and a minimum depth of 0.3m. The low flow channel will not be seeded and may meander along the main channel bottom provided it remains at least .3m from the toe of main channel bank slope.

410.3.3 Line

The drain shall be constructed according to the alignment shown on the drawings or shall follow the course of the existing ditch. All bends shall have a minimum inside radius of 2m. There shall be a smooth transition between changes in the channel alignment. The Contractor shall contact the Engineer before removing any bends or irregularities in an existing ditch.

410.3.4 Grade Control

The profile shows the grade line for the bottom of the ditch. Cuts may be shown on the profile from the existing top of bank and/or from the existing ditch bottom to the new ditch bottom. These cuts are shown for the convenience of the Contractor and are not recommended for quantity estimate or grade control. Accurate grade control must be maintained by the Contractor during ditch excavation. The ditch bottom elevation should be checked every 50 metres and compared to the elevation on the profile.

Benchmarks are identified on the Contract Drawings. The Engineer will confirm all benchmark elevations prior to construction.

410.3.5 Variation from Design Grade

A variation of greater than 25mm above the design grade line may require re-excavation. Excavation below design grade up to 150mm is recommended so that sediment accumulation during or following excavation will not place the ditch bottom above the design grade at completion. Under some circumstances the Engineer may direct that over excavation greater than 200mm will have to be backfilled. No additional payment will be made if backfilling is required to remedy over excavation.

410.3.6 Excavated Material

Excavated material (spoil) shall be deposited on either or both sides of the drain within the specified working area as directed in the Special Provisions. The Contractor shall verify the location for the spoil with each landowner before commencing work on their property. If not specified, spoil shall be placed on the low side of the ditch or opposite trees and fences. The spoil shall be placed a minimum 1m from the top of the bank. No excavated material shall be placed in tributary drains, depressions, or low areas such that water is trapped behind the spoil bank. Swales shall be provided through the leveled or piled spoil at approximately 60m intervals to prevent trapping water behind the spoil bank.

The excavated material shall be placed and leveled to a maximum depth of 250mm; unless otherwise instructed. If excavating more than 450mm topsoil shall be stripped, stockpiled separately and replaced over the leveled spoil, unless stated otherwise in the Special Provisions. The edge of the spoil bank furthest from the ditch shall be feathered down to existing ground. The edge of the spoil bank nearest the ditch shall have a maximum slope of 2:1. The material shall be leveled such that it may be cultivated with conventional equipment without causing undue hardship on farm machinery.

Wherever clearing is necessary prior to leveling, the Contractor shall remove all stumps and roots from the working area. No excavated material shall cover any logs, brush or rubbish of any kind. Large stones in the leveled spoil that are greater than 300mm in diameter shall be moved to the edge of the spoil bank nearest to the ditch but in general no closer than 1m to the top of bank.

Lateral channels that outlet into the drain shall be tapered over a distance of 10m to match the grade of drain excavation. No additional payment will be made for this work.

Where the elevation difference between the lateral channel and the drain is greater than 450mm, a rock chute or similar bank protection approved by the Engineer shall be provided. Additional payment may be allowed for this work.

Where it is specified to straighten any bends or irregularities in the alignment of the ditch or to relocate any portion of an existing ditch, the excavation from the new cut shall be used for backfilling the original ditch. Regardless of the distance between the new ditch and old ditch, no additional payment will be allowed for backfilling the existing ditch.

The Contractor shall contact the Engineer if a landowner indicates in writing that spoil on the owner's property does not need to be leveled. The Engineer may release the Contractor from the obligation to level the spoil and the Engineer shall determine the credit to be applied to the Contractor's payment. No additional compensation is provided to the owner if the spoil is not leveled.

The Engineer may require the Contractor to obtain written statements from any or all of the landowners affected by the leveling of the spoil. Final determination on whether or not the leveling of spoil meets the specification shall be made by the Engineer.

410.3.7 Excavation at Existing Bridge and Culvert Sites

The Contractor shall excavate the drain to the specified depth under all bridges and to the full width of the structure unless specified otherwise in the Special Provisions. All necessary care and precautions shall be taken to protect permanent structures. Temporary bridges may be removed and left on the bank of the drain. In cases where the design grade line falls below the top of footings, the Contractor shall take care to not over-excavate below the grade line. The Contractor shall notify the Engineer if excavation of the channel exposes the footings of the bridge or culvert, so the Engineer can make an evaluation.

The Contractor shall clean through all pipe culverts to the grade line and width specified on the profile. The Contractor shall immediately contact the Engineer after a culvert cleanout if it is found that the culvert bottom is above the grade line or where the structural integrity of the culvert is questionable.

Material resulting from cleanout through bridges or culverts shall be levelled on the adjacent private lands or hauled offsite at the expense of the bridge/culvert owner.

410.3.8 Bridges and Culverts

The size and material for any new ditch crossings shall be as outlined in the Special Provisions.

For culvert installation instructions, refer to the General Specifications for Drain Construction and the Drawings.

Any crossings assembled on-site shall be assembled in accordance with the manufacturer's specifications.

If directed on the drawings that the existing crossing is to be salvaged for the owner, the Contractor shall carefully remove the existing crossing and place it beside the ditch or haul to a location as specified by the owner. If the existing crossing is not to be saved then the Contractor shall remove and dispose of the existing crossing. Disposal by burying on-site must be approved by the Engineer and the owner.

All new pipe crossings shall be installed at the invert elevations as specified on the Drawings, usually a minimum of 50mm below design grade. If the ditch is over excavated greater than 200mm below design grade the Contractor shall confirm with the Engineer the elevations for installation of the new pipe crossing.

For backfill and surface restoration, refer to the General Specifications for Drain Construction and the Drawings.

Installation of private crossings during construction must be approved by the Engineer.

410.3.9 Obstructions

All trees, brush, fallen timber and debris shall be removed from the ditch cross-section and as required for spreading of the spoil. The roots shall be left in the banks if no bank excavation is required as part of the new channel excavation. In wooded or heavily overgrown areas all cleared material may be pushed into piles or rows along the edge of the cleared path and away from leveled spoil. All dead trees along either side of the drain that may impede the performance of the drain if allowed to remain and fall into the ditch, shall be removed and put in piles, unless directed otherwise by the Engineer.

410.3.10 Tile Outlets

The location of all existing tile outlets may not be shown on the profile for the drain. The Contractor shall contact each owner and ensure that all tile outlets are marked prior to commencing excavation on the owner's property. If a marked tile outlet or the tile upstream is damaged due to construction, it shall be replaced at the Contractor's expense. Additional payment will be allowed for the repair or replacement of any unmarked tile outlets encountered during excavation. In all cases, if an existing tile outlet requires replacement the Contractor shall confirm the replacement tile outlet with the Engineer. Where riprap protection exists at any existing tile outlet such protection shall be removed and replaced as necessary to protect the outlet after reconstruction of the channel.

If any tile outlet becomes plugged as a result of construction, the Contractor shall remove the obstruction.

410.3.11 Completion

At the time of final inspection, all work in the contract shall have the full dimensions and cross-sections specified.