
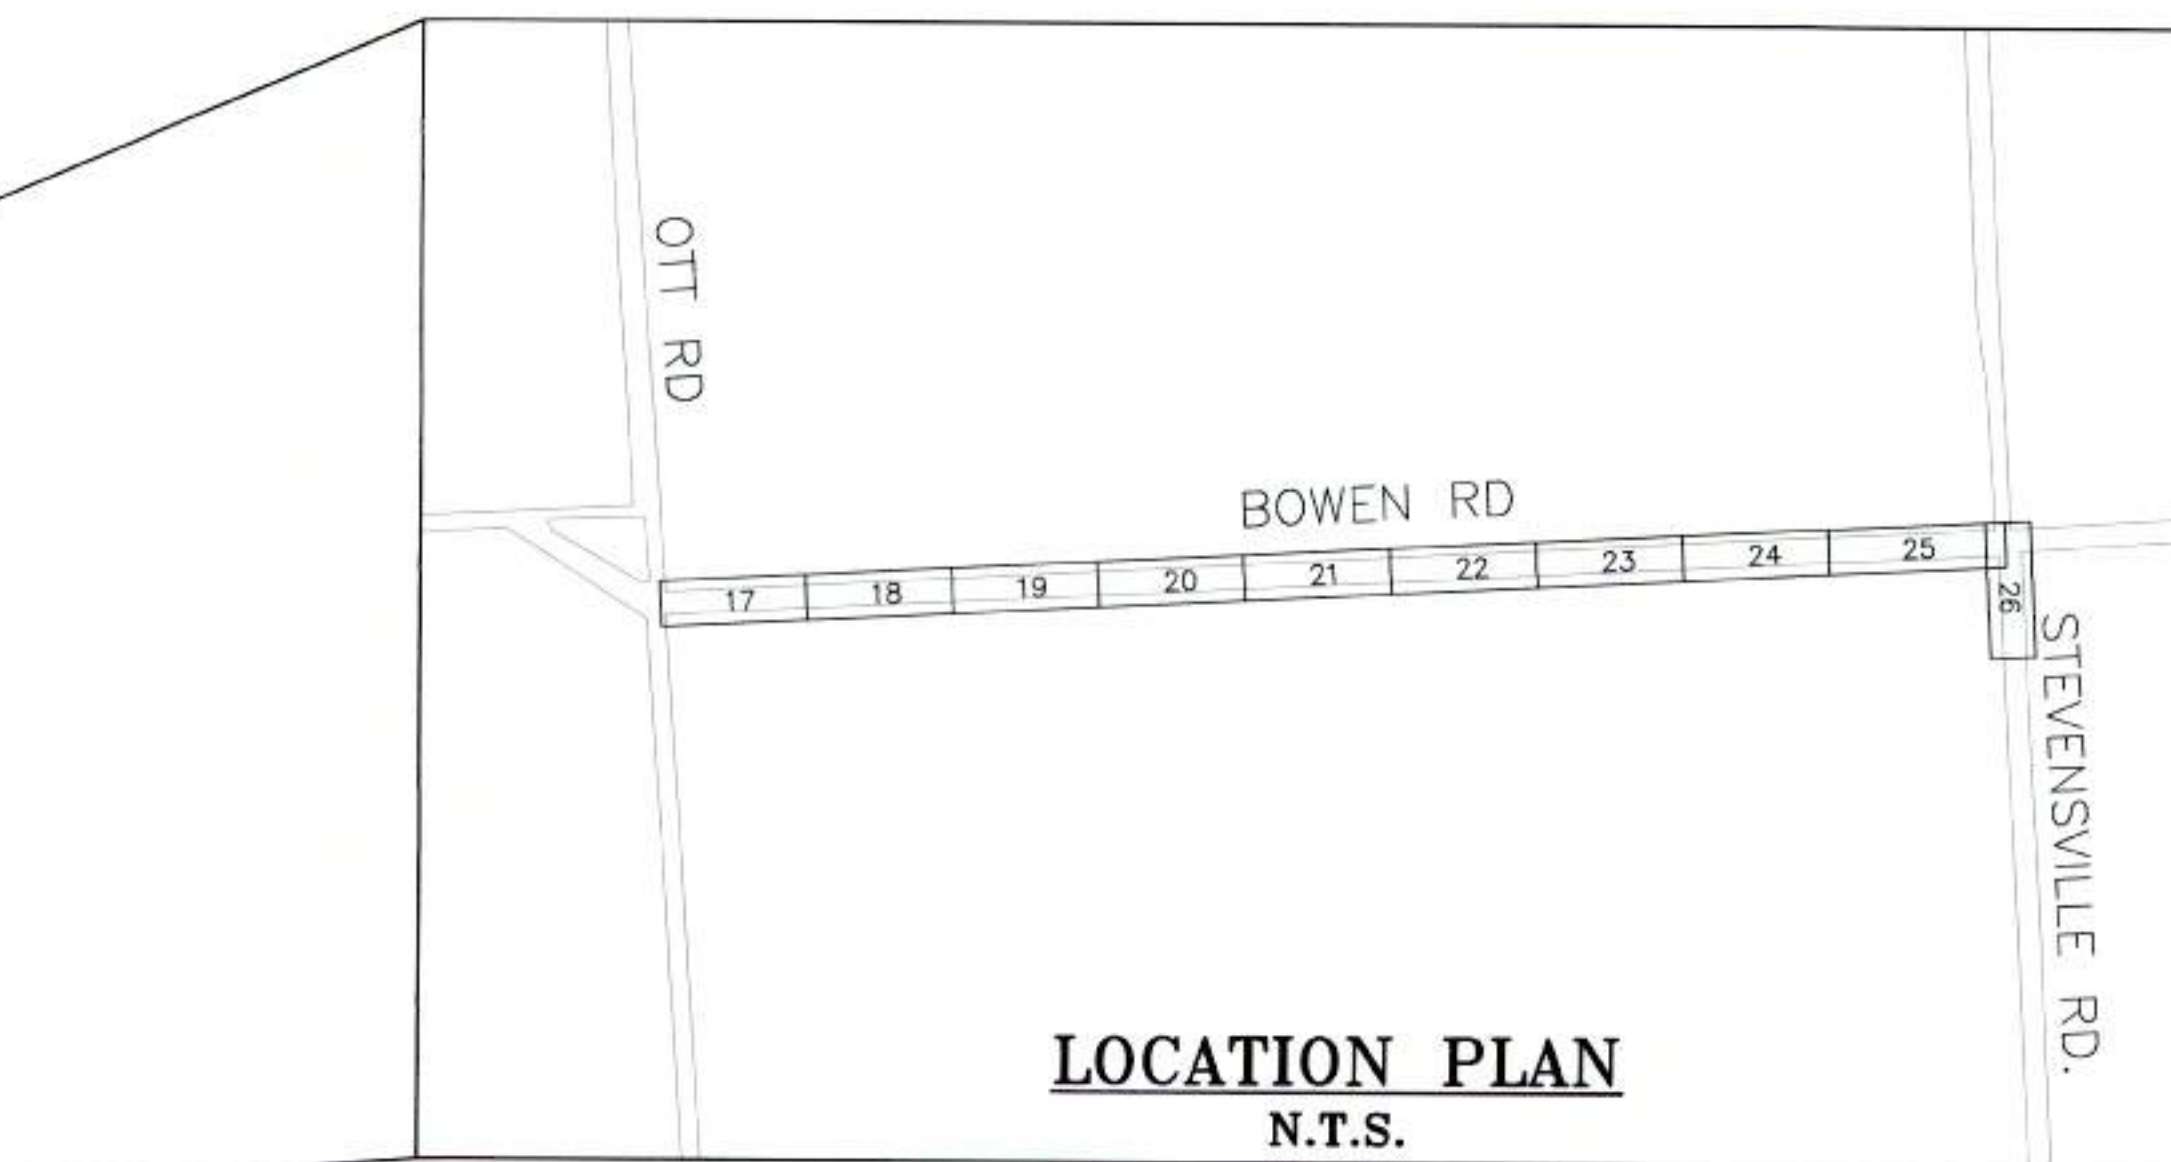


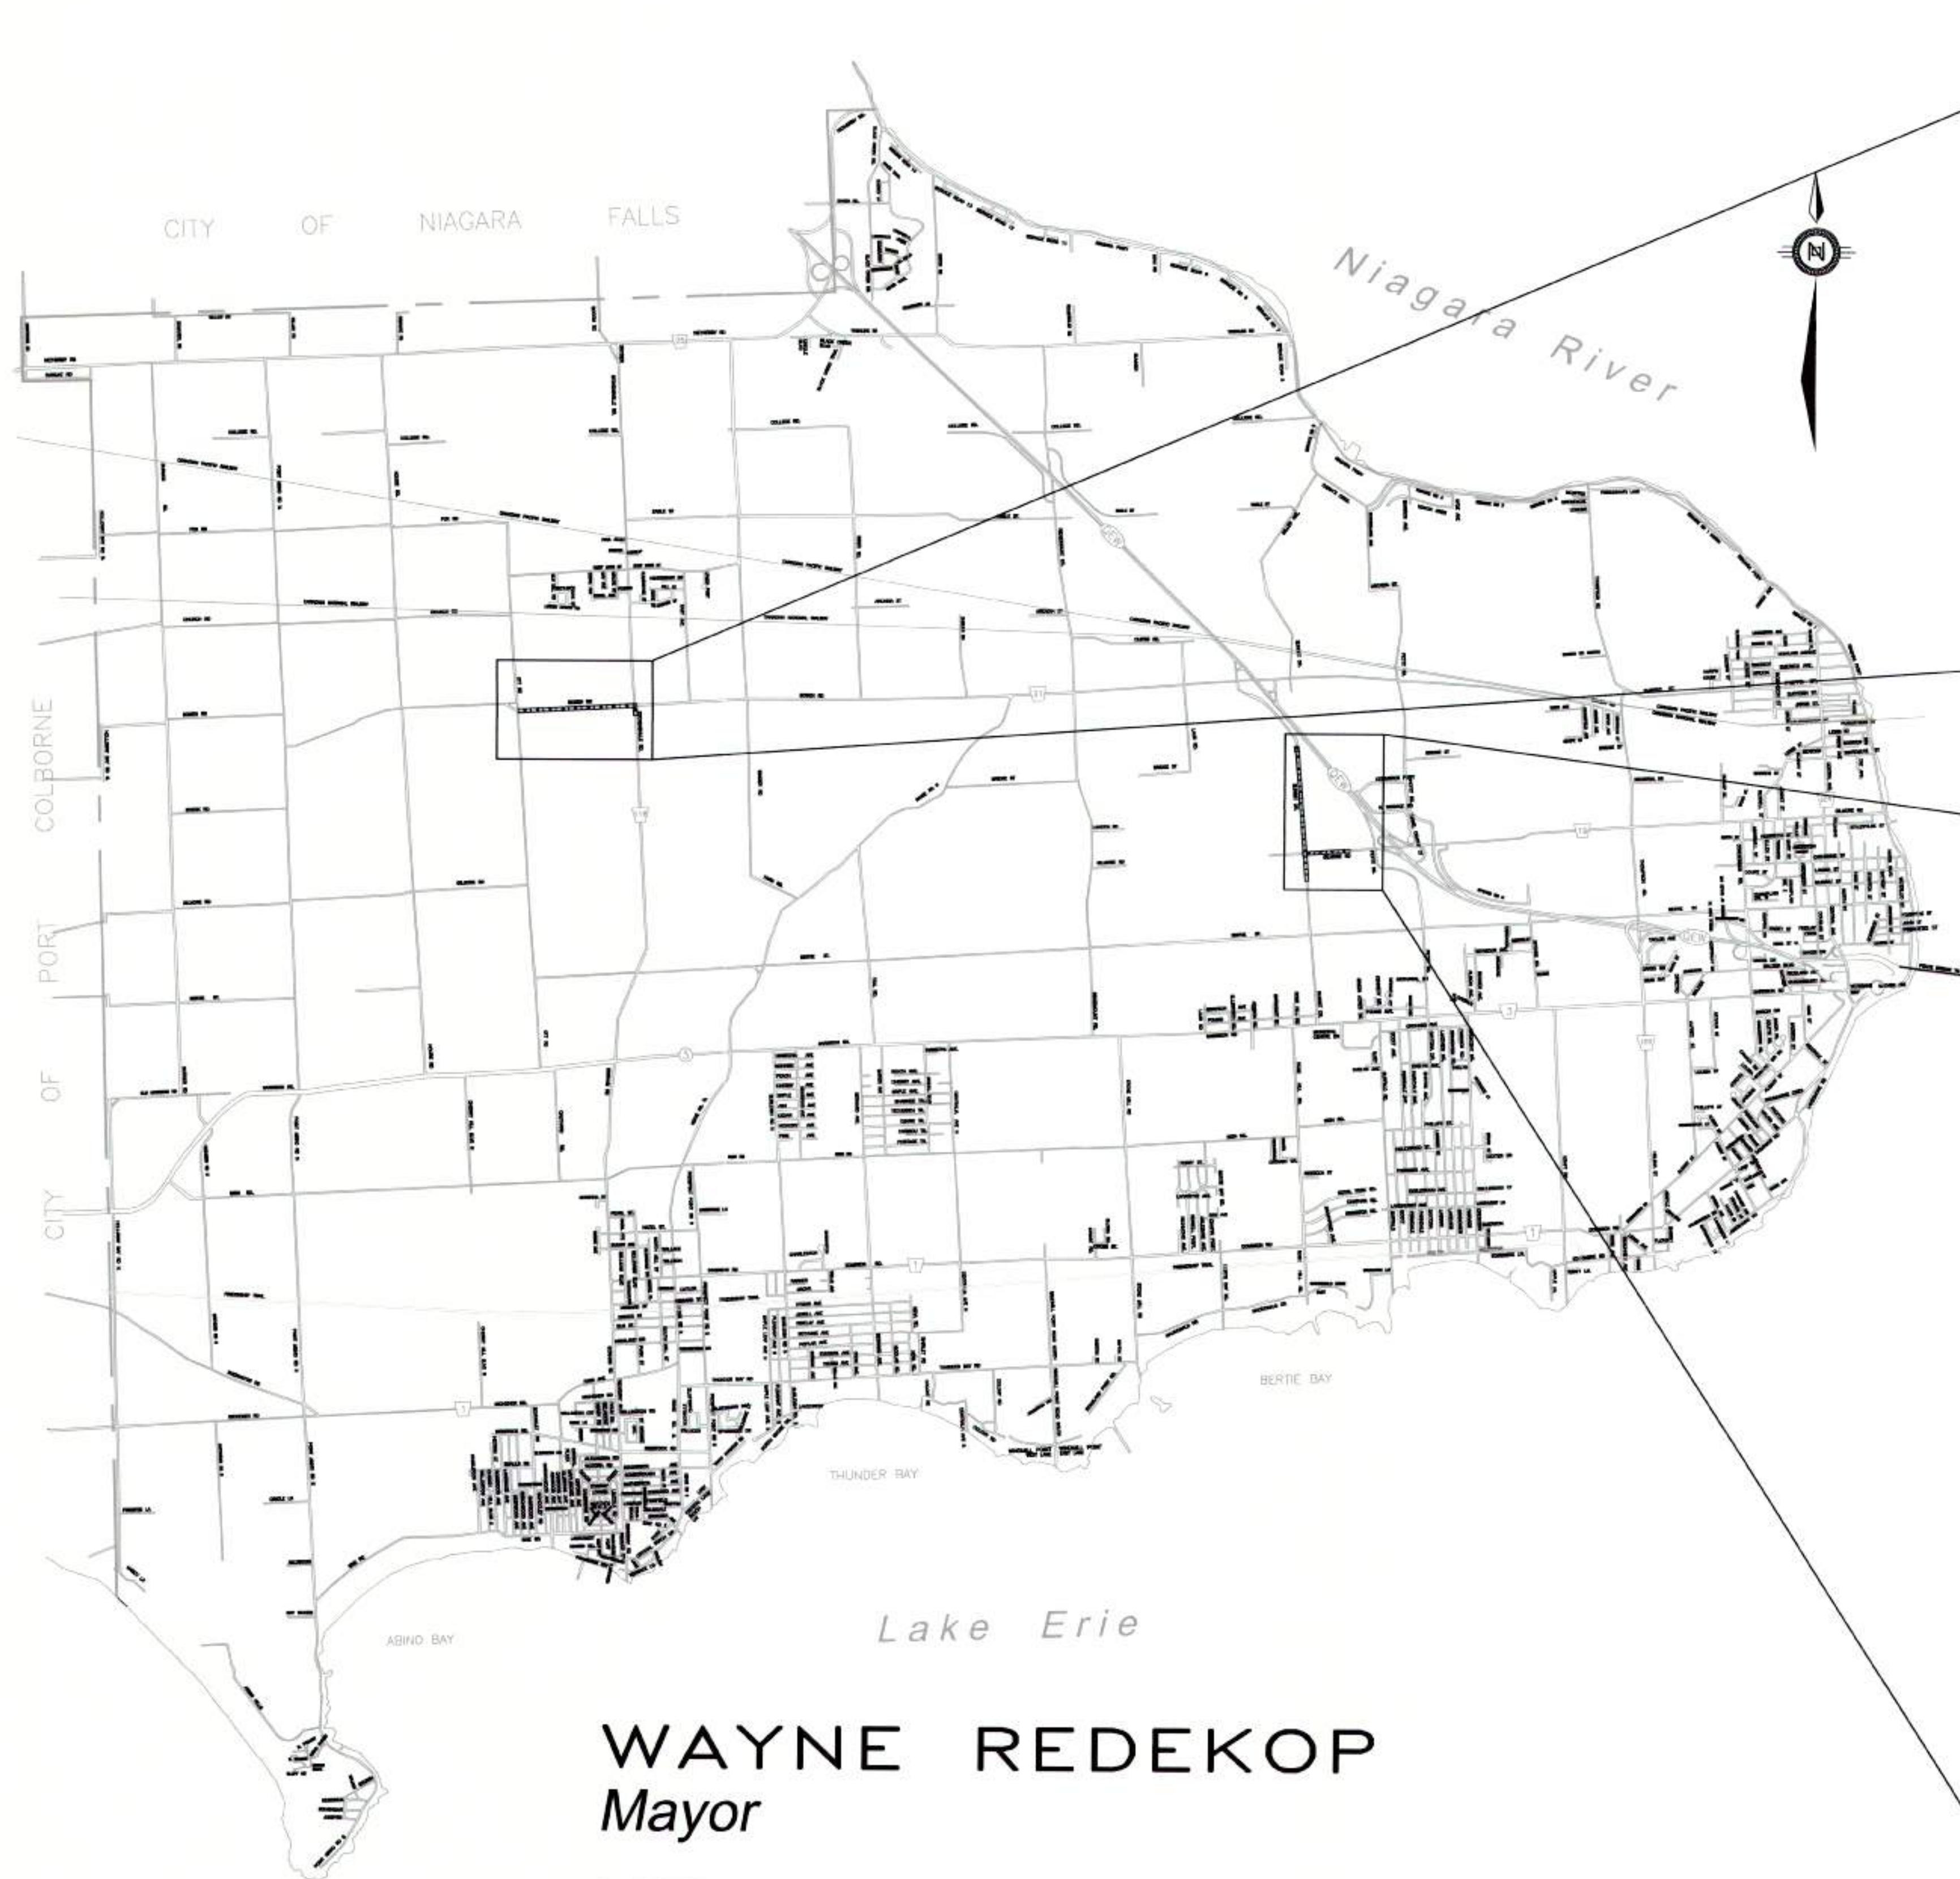

LIST OF DRAWINGS

DRAWING #	LOCATION	STATION
SHEET 1	SUNSET DR.	0+000 TO 0+110
SHEET 2	SUNSET DR.	0+110 TO 0+230
SHEET 3	SUNSET DR.	0+230 TO 0+350
SHEET 4	SUNSET DR.	0+350 TO 0+470
SHEET 5	SUNSET DR.	0+470 TO 0+590
SHEET 6	SUNSET DR.	0+590 TO 0+710
SHEET 7	SUNSET DR.	0+710 TO 0+830
SHEET 8	SUNSET DR.	0+830 TO 0+950
SHEET 9	SUNSET DR.	0+950 TO 1+070
SHEET 10	SUNSET DR.	1+070 TO 1+190
SHEET 11	SUNSET DR.	1+190 TO 1+310
SHEET 12	SUNSET DR.	1+310 TO 1+360
SHEET 13	GILMORE RD.	0+000 TO 0+100
SHEET 14	GILMORE RD.	0+100 TO 0+220
SHEET 15	GILMORE RD.	0+220 TO 0+420
SHEET 16	GILMORE RD.	0+340 TO 0+420
SHEET 17	BOWEN RD	0+000 TO 0+115
SHEET 18	BOWEN RD	0+115 TO 0+235
SHEET 19	BOWEN RD	0+235 TO 0+355
SHEET 20	BOWEN RD	0+355 TO 0+475
SHEET 21	BOWEN RD	0+475 TO 0+595
SHEET 22	BOWEN RD	0+595 TO 0+715
SHEET 23	BOWEN RD	0+715 TO 0+835
SHEET 24	BOWEN RD	0+835 TO 0+955
SHEET 25	BOWEN RD	0+955 TO 1+093
SHEET 26	STEVENSVILLE RD	1+093 TO 1+160
SHEET 27	DETAIL & CROSS SECTIONS	

WAYNE REDEKOP
Mayor

KELLY M. WALSH P.Eng.
Director of Infrastructure Services

THE CORPORATION OF THE TOWN OF FORT ERIE
INFRASTRUCTURE SERVICES – ENGINEERING DIVISION





SUNSET DR./GILMORE RD./BOWEN RD
ROAD RECONSTRUCTION

REV.	DATE	BY	ISSUE
3	MAR. 24-2021	LJS	ISSUE FOR CONSTRUCTION
2	NOV. 20-2020	LJS	ISSUE FOR TENDER
1	NOV. 17-2020	LJS	ISSUE FOR REVIEW

FOR ERIE
ONTARIO
Our Focus: Your Future
INFRASTRUCTURE SERVICES

2020 ROAD RECONSTRUCTION
SUNSET DR., GILMORE RD., AND BOWEN RD
PROJECT NO. IS-201-R0020
SCALE HORIZONTAL 1:200
VERTICAL 1:50
DATE APRIL, 2020
SHEET 3

STA 0+110
SEE SHEET #2

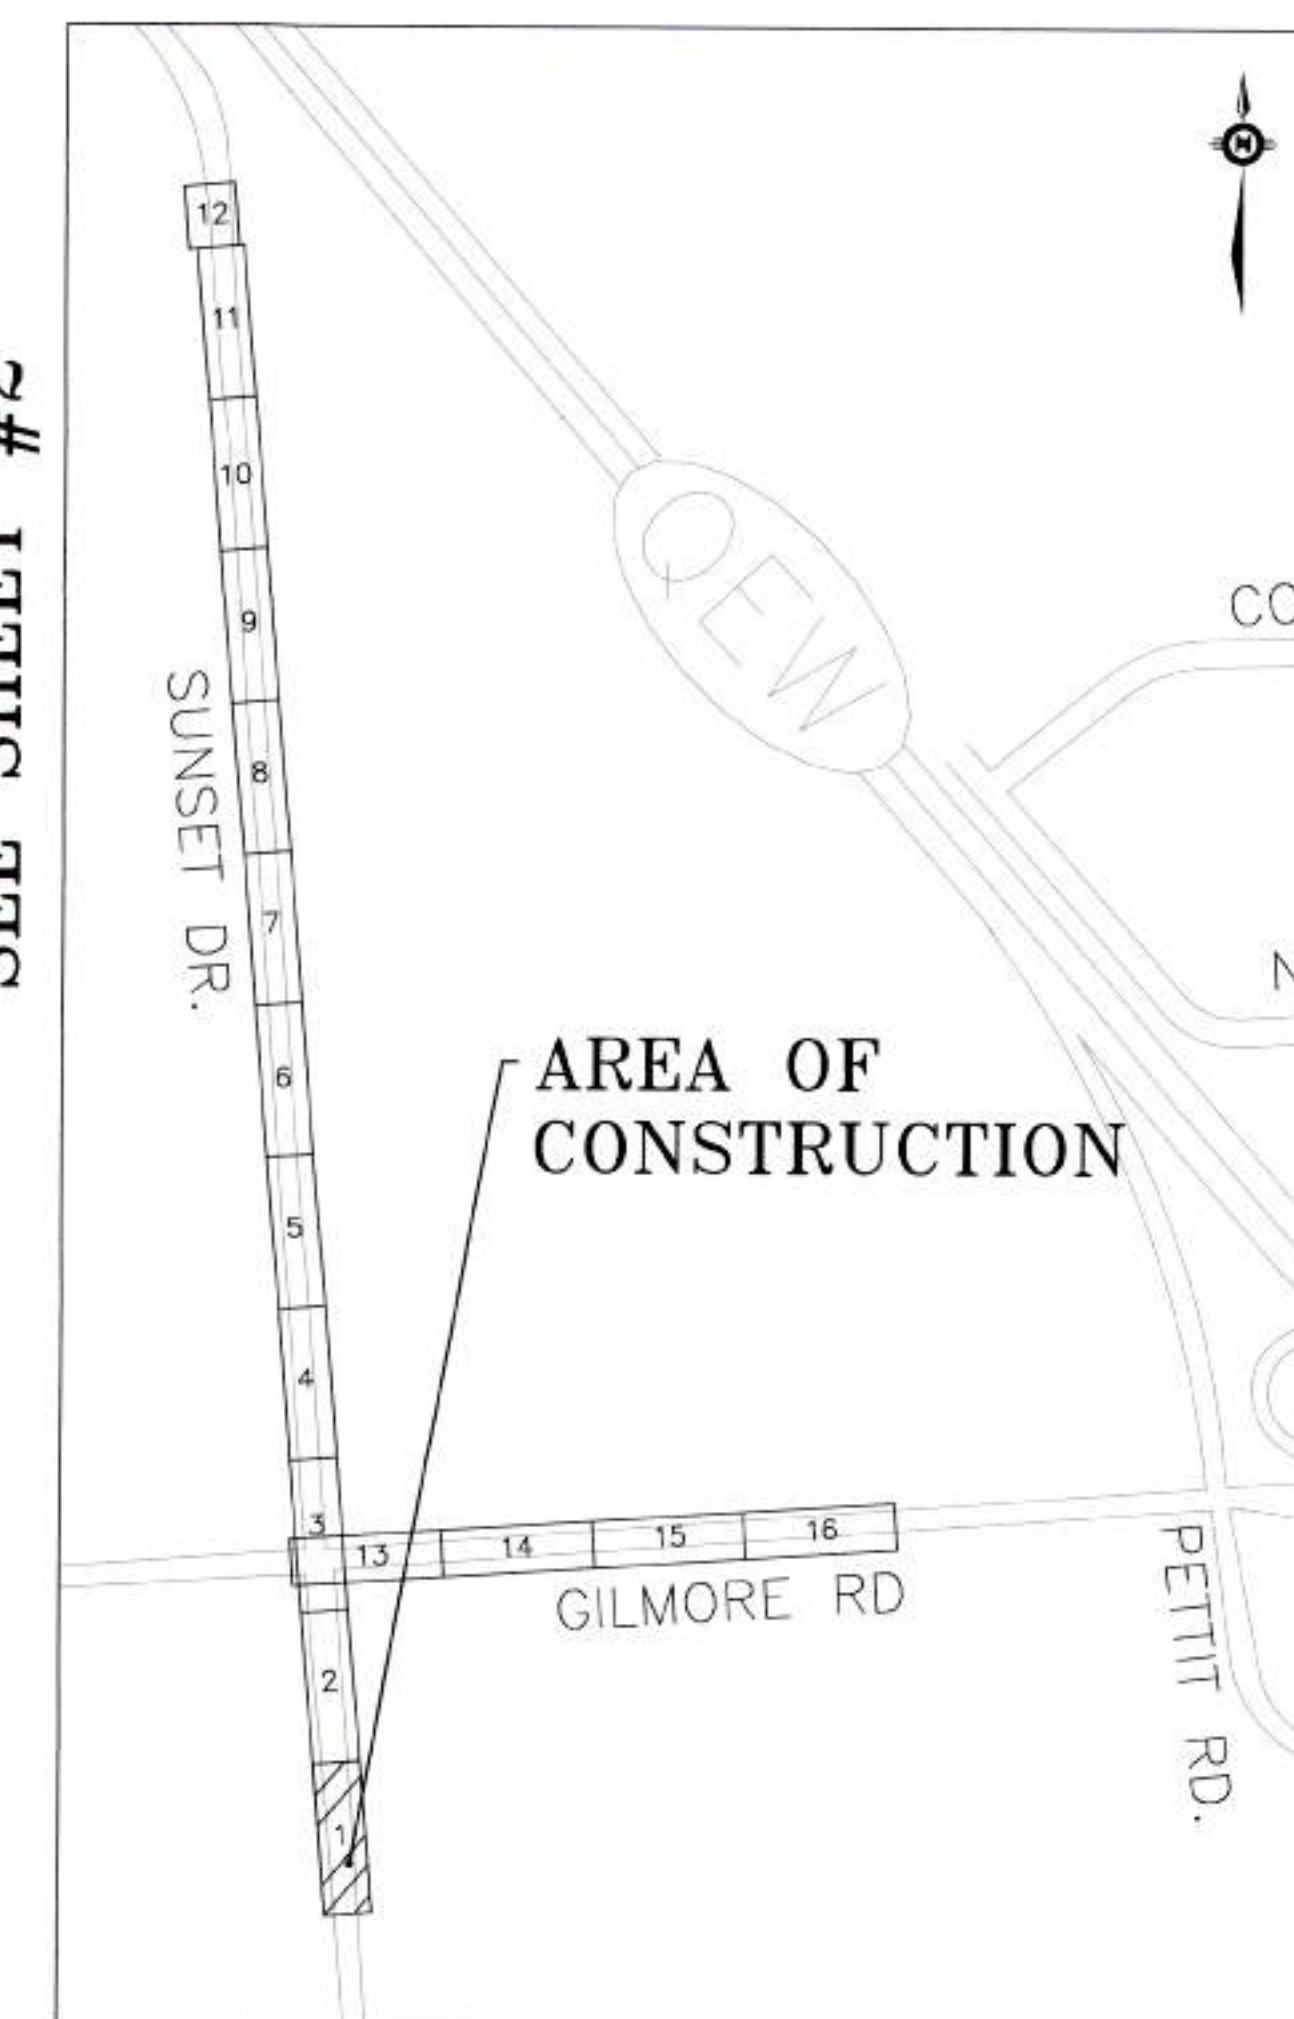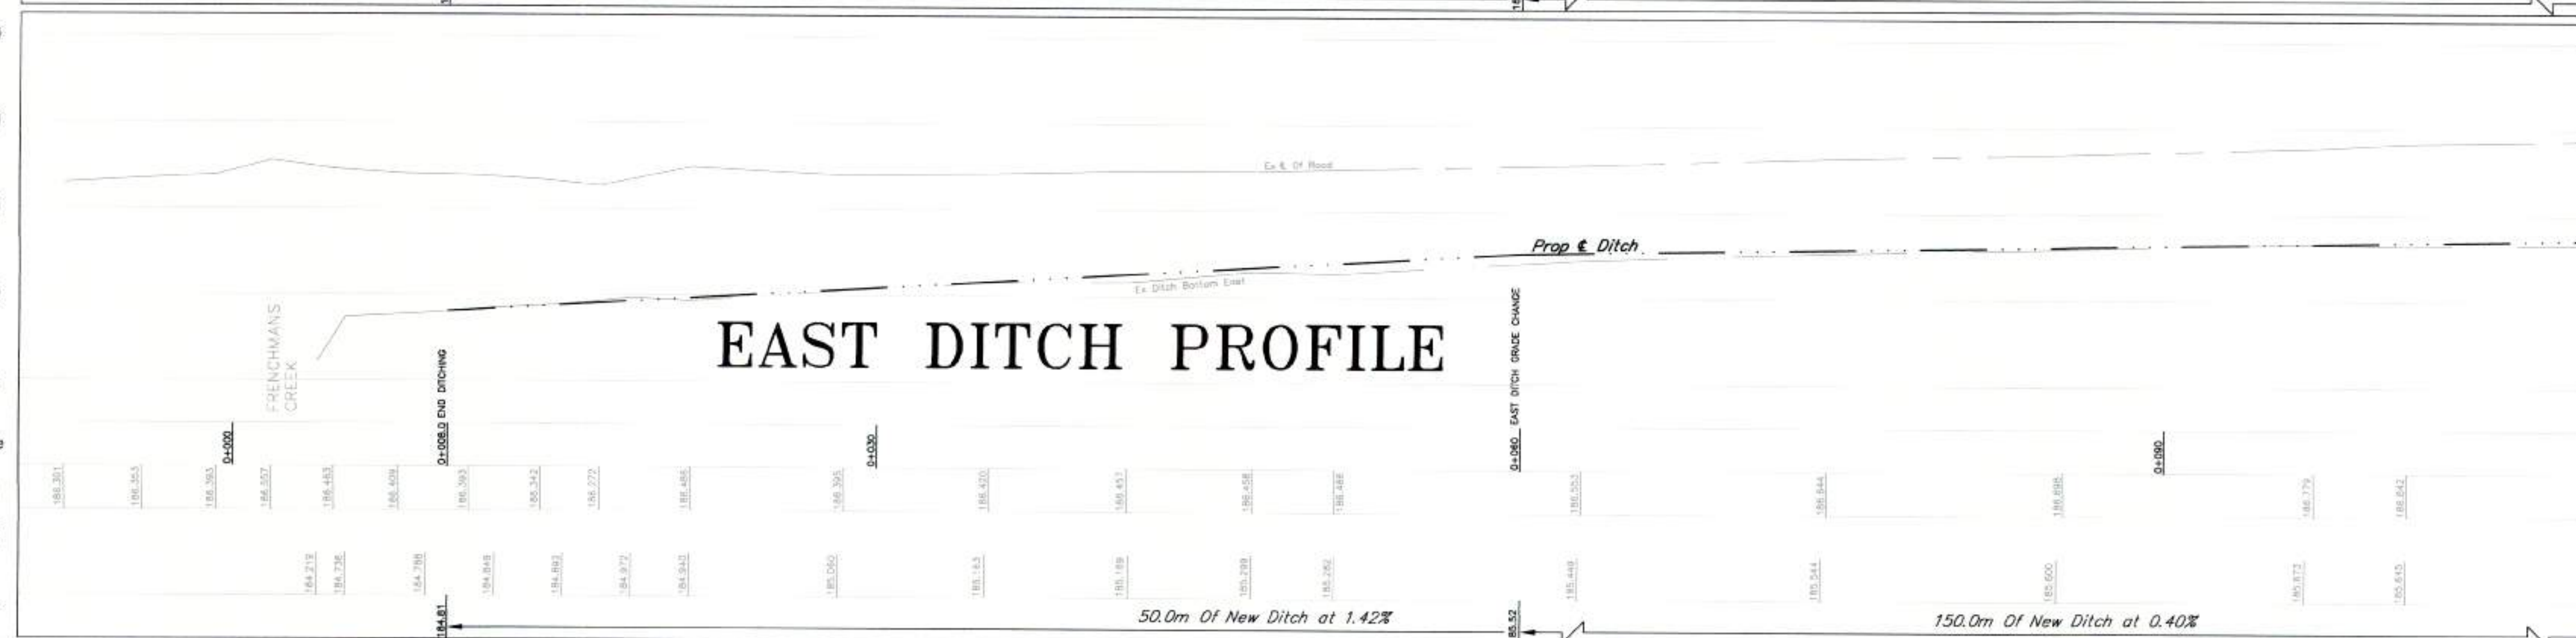

REV.	ISSUE	DATE	BY
3	ISSUE FOR CONSTRUCTION	MAR. 24-2021	LJS
2	ISSUE FOR TENDER	NOV. 20-2020	LJS
1	ISSUE FOR REVIEW	NOV. 17-2020	LJS



BENCH MARK SUNSET RD/GILMORE RD
TOP CATCH BASIN GRATE LOCATED
AT NORTHEAST CORNER BOWEN RD AND
STEVENSVILLE RD
ELEVATION = 178.810m



BENCH MARK BOWEN RD
NORTHWEST CORNER OF CONCRETE
HEADWALL LOCATED AT EAST SIDE OF
SUNSET RD OVER FRENCHMANS
CREEK 265M SOUTH OF GILMORE RD
ELEVATION = 186.494m






2020 ROAD RECONSTRUCTION SUNSET DR, GILMORE RD, AND BOWEN RD							
DSN.	LS	DSN. CKD.	RL	DWG.	LS	DWG. CKD.	RL
SCALE		HORIZONTAL 1:200 VERTICAL 1:50		PROJECT NO. ISE-20T-RCON20			
DATE		APRIL, 2020		SHEET		1 OF 27	
						REV.	

SEE SHEET #1
STA 0+110

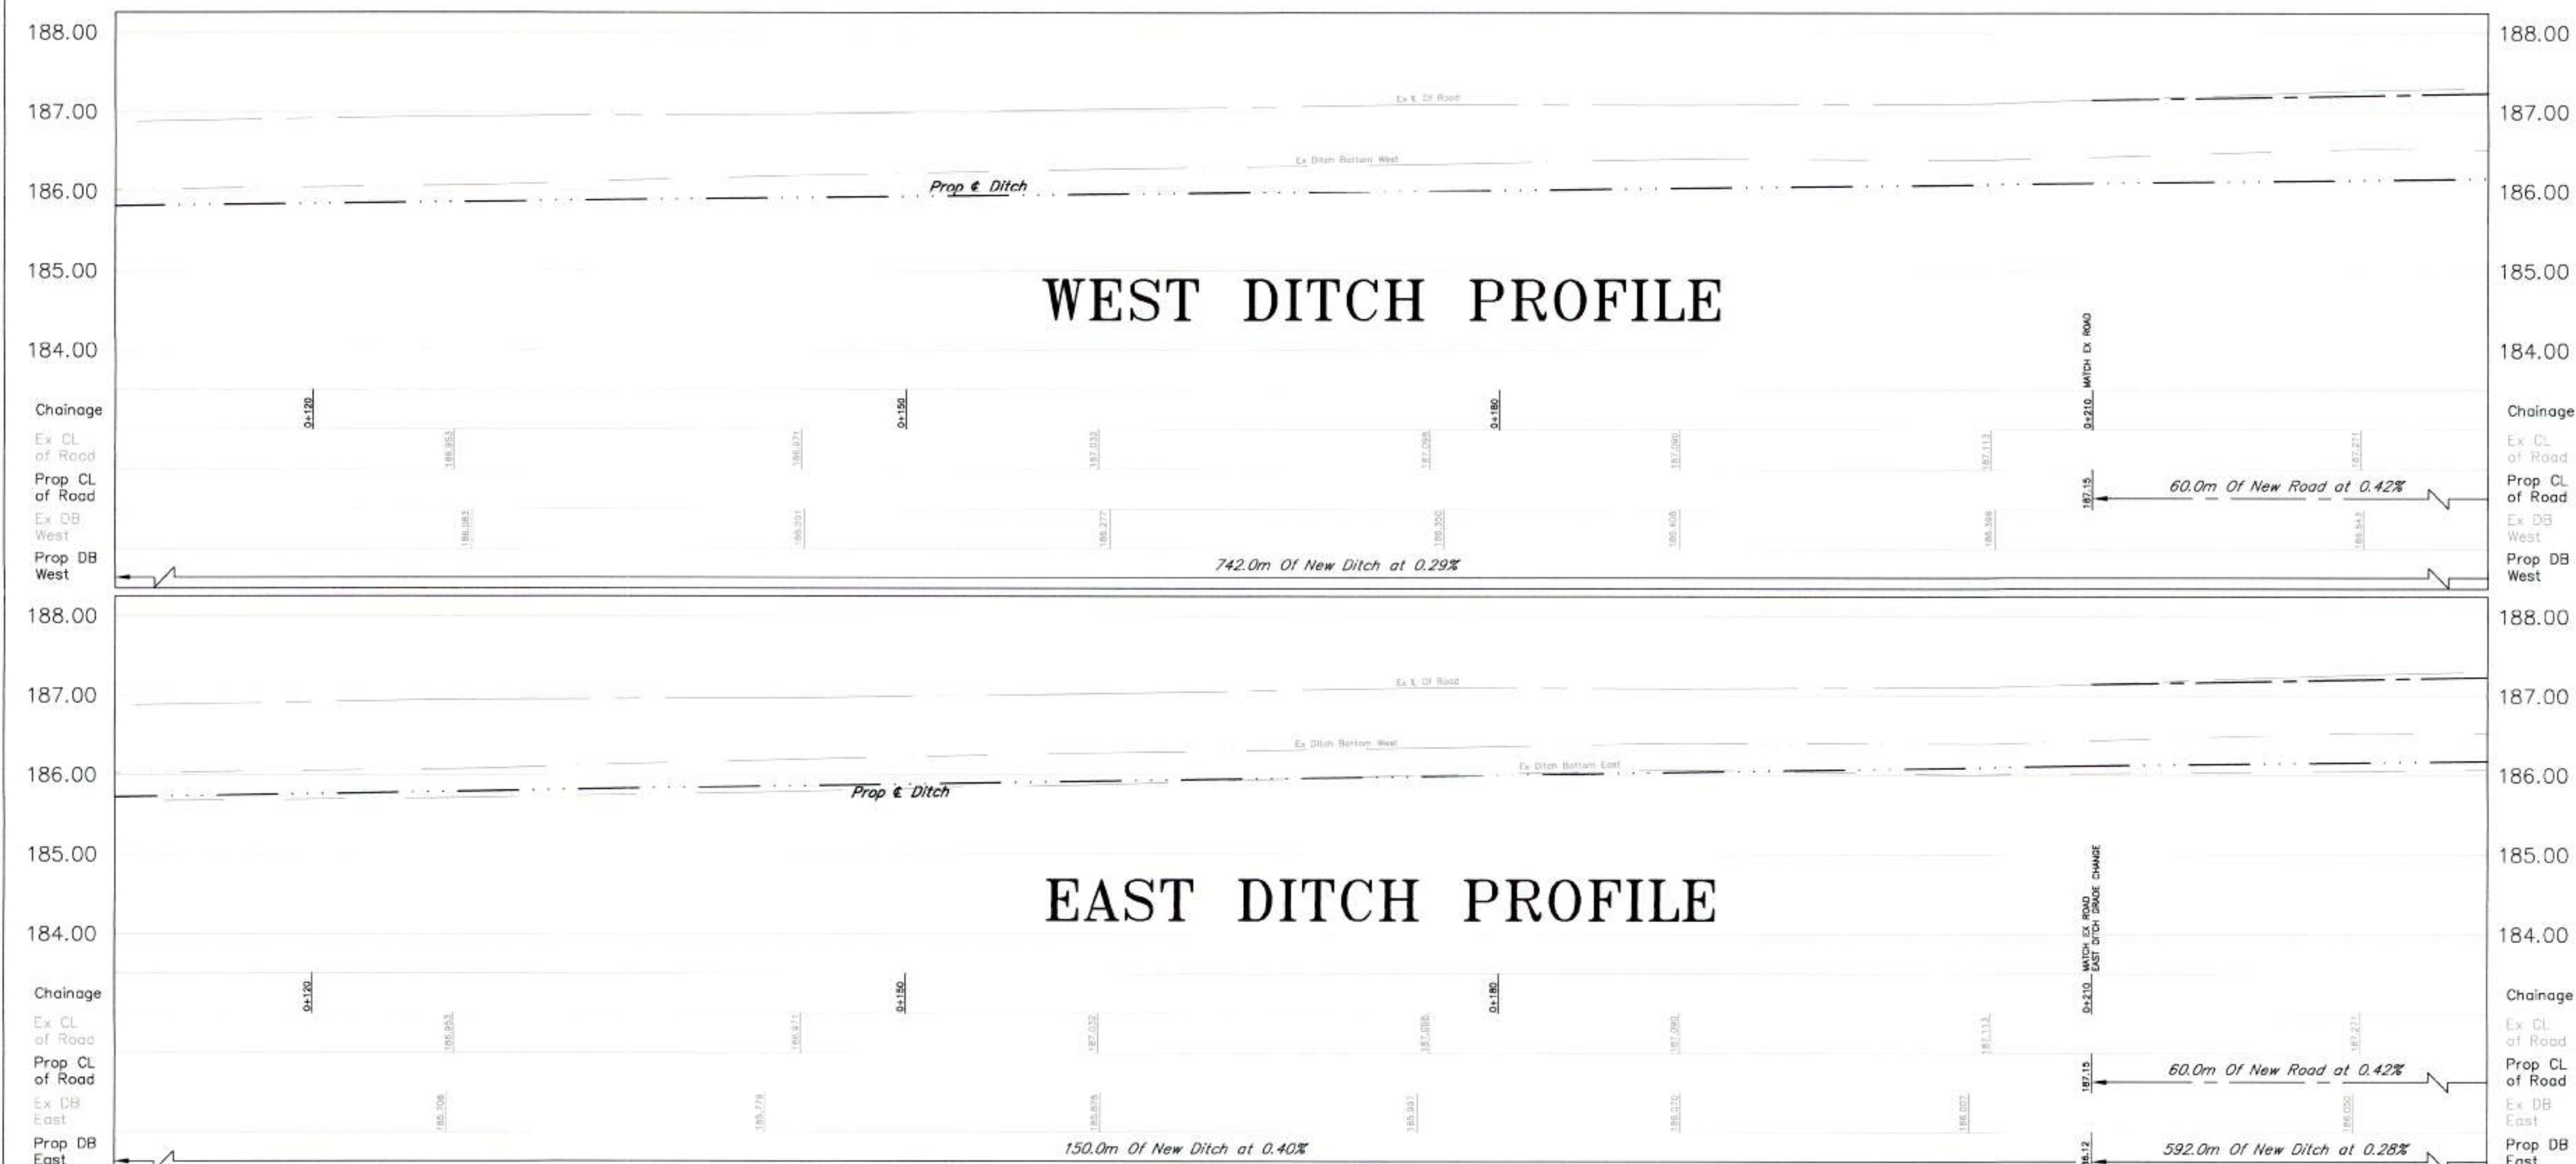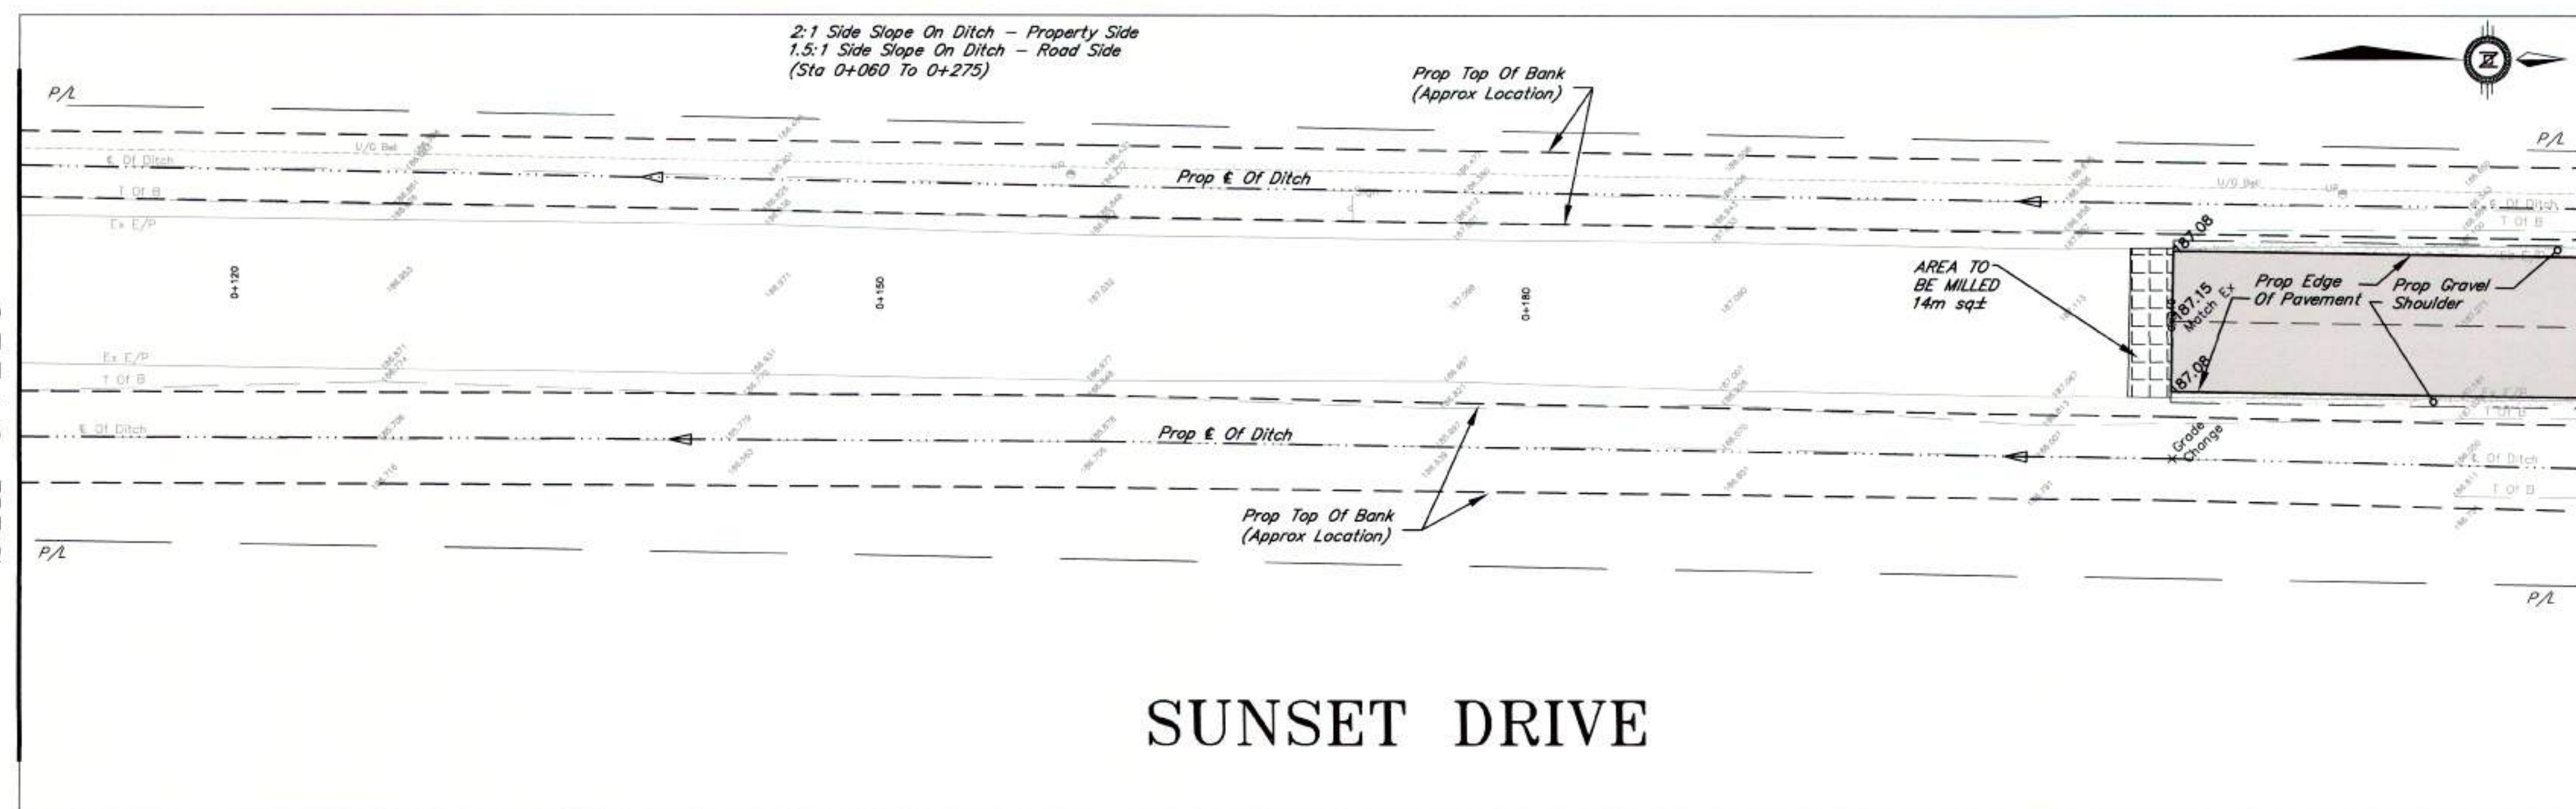

  LEGEND		EXISTING	PROPOSED	REV.	ISSUE	DATE	BY	 BENCH MARK SUNSET RD/GILMORE RD TOP CATCH BASIN GRATE LOCATED AT NORTHEAST CORNER BOWEN RD AND STEVENSVILLE RD ELEVATION = 178.810m BENCH MARK BOWEN RD NORTHWEST CORNER OF CONCRETE HEADWALL LOCATED AT EAST SIDE OF SUNSET RD OVER FRENCHMAN'S CREEK 265M SOUTH OF GILMORE RD ELEVATION = 186.494m	 2020 ROAD RECONSTRUCTION SUNSET DR, GILMORE RD, AND BOWEN RD DSN. LS DSN. CKD. RL DWG. LS DWG. CKD. RL SCALE HORIZONTAL 1:200 VERTICAL 1:50 PROJECT NO. ISE-20T-RCON20 DATE APRIL, 2020 SHEET 2 OF 27 REV. 3 Our Focus: Your Future INFRASTRUCTURE SERVICES
		Top Of Bank			Top Of Bank				
		Centreline Of Ditch			Centreline Ditch				
		Culvert			Culvert				
		Edge of Road			Culvert				
		Elevation							
					Gravel Shoulder				
					Edge of Road				
					Centreline Road				
					Subdrain				
									

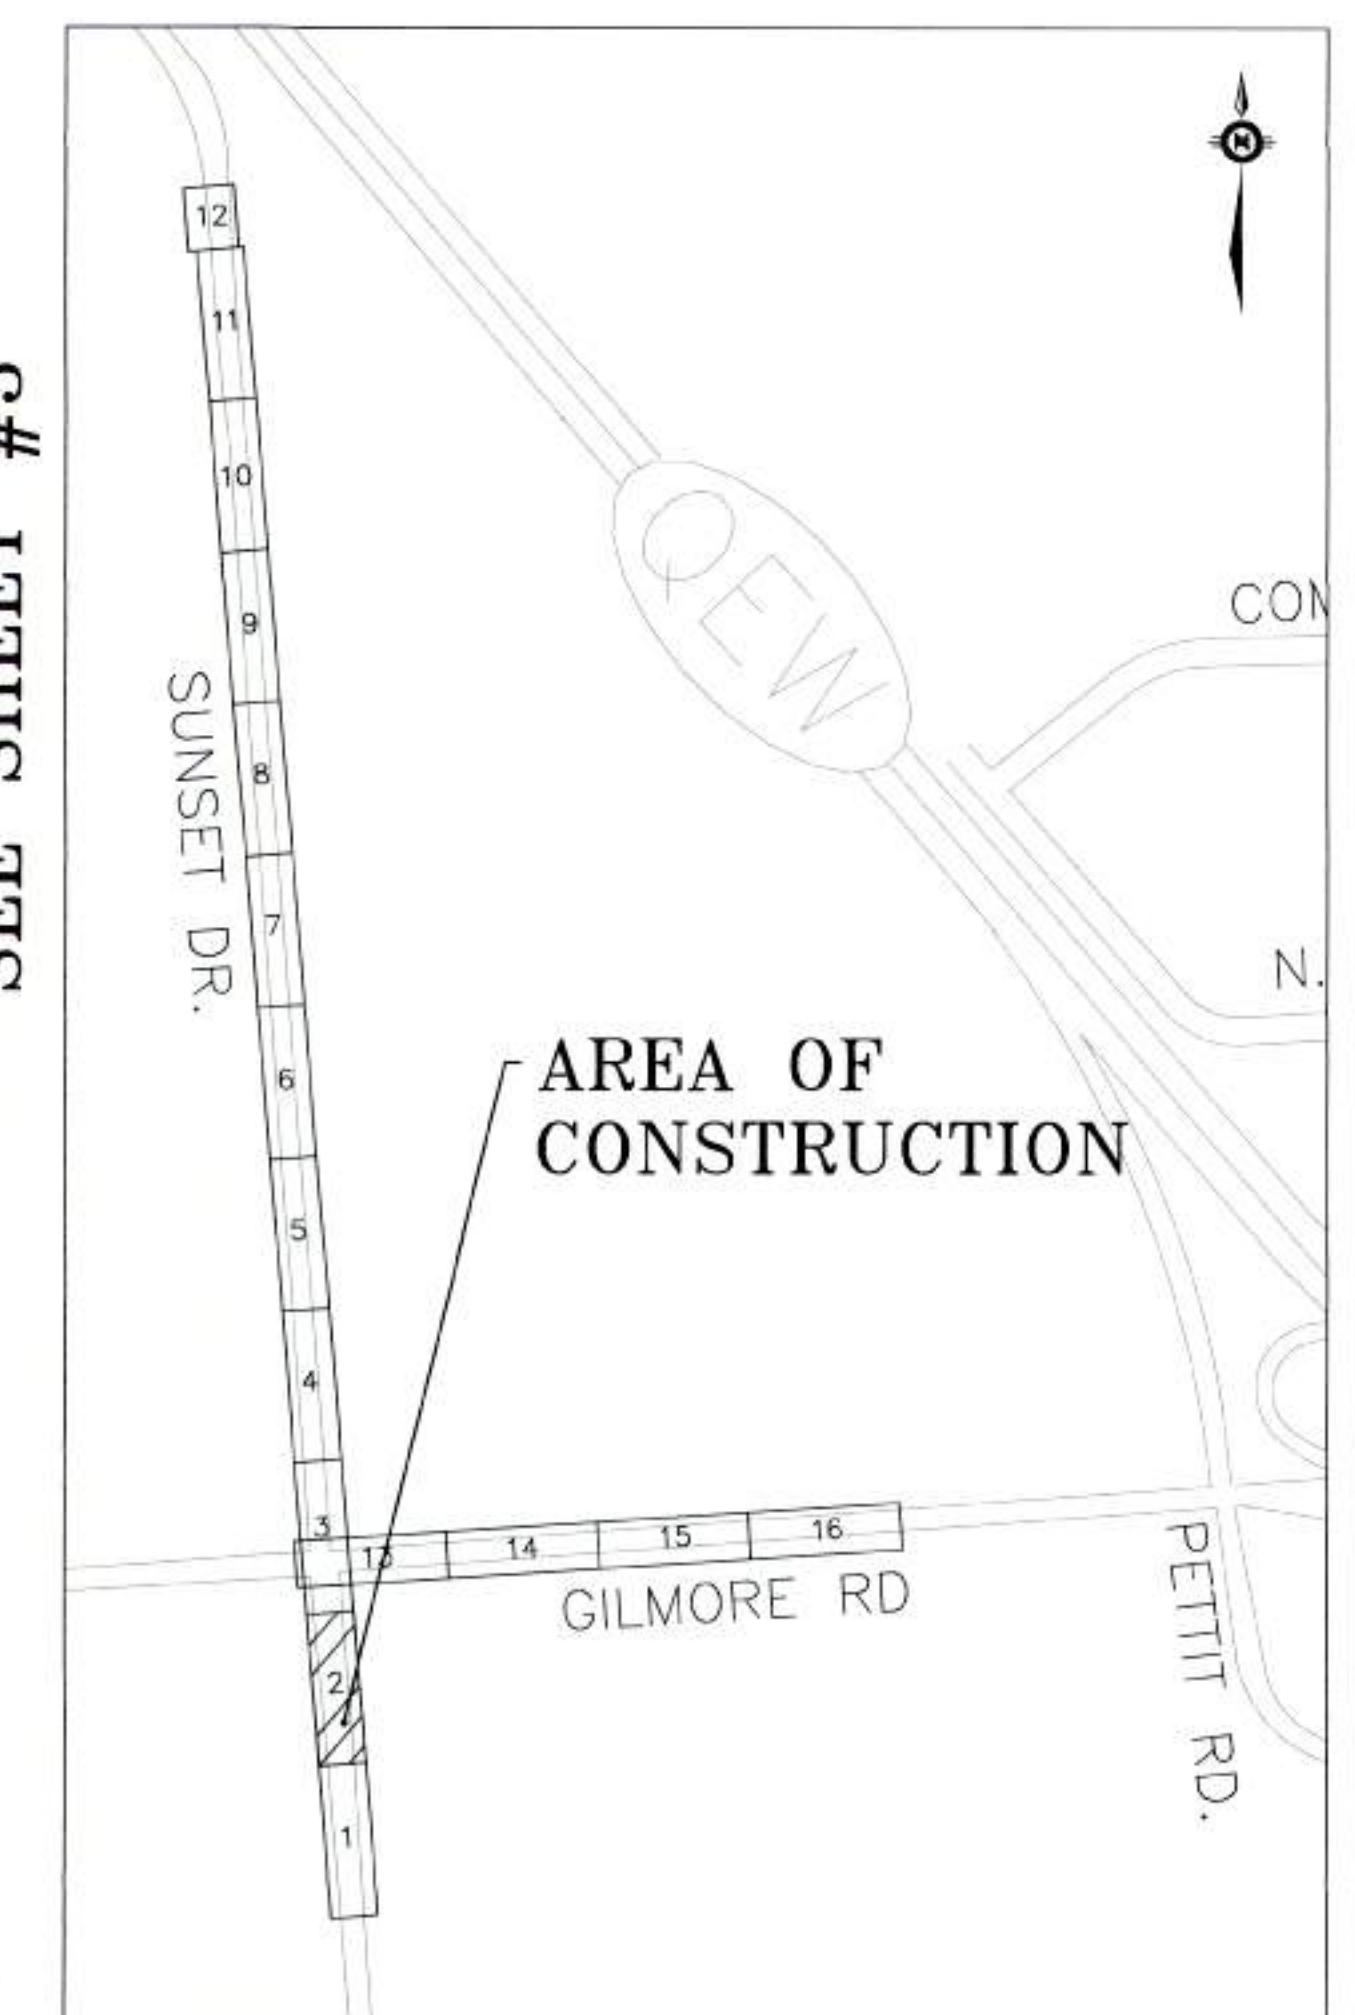

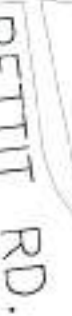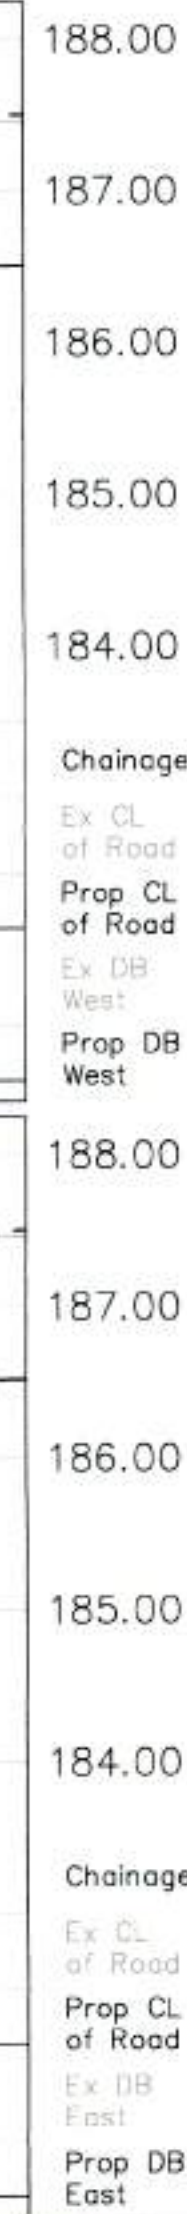

REV.	ISSUE
3	ISSUE FOR CONSTRUCTION
2	ISSUE FOR TENDER
1	ISSUE FOR REVIEW




DATE	BY	DESCRIPTION
		BENCH MARK SUNSET RD/GILMORE RD TOP CATCH BASIN GRATE LOCATED AT NORTHEAST CORNER BOWEN RD AND STEVENSVILLE RD ELEVATION = 178.810m
		BENCH MARK BOWEN RD NORTHWEST CORNER OF CONCRETE HEADWALL LOCATED AT EAST SIDE OF SUNSET RD OVER FRENCHMANS CREEK 265M SOUTH OF GILMORE RD ELEVATION = 186.494m
MAR. 24-2021	LJS	
NOV. 20-2020	LJS	
NOV. 17-2020	LJS	



2020 ROAD RECONSTRUCTION SUNSET DR, GILMORE RD, AND BOWEN RD									
DSN.	LS	DSN.	CKD.	RL	DWG.	LS	DWG.	CKD.	RL
SCALE	HORIZONTAL 1:200 VERTICAL 1:50				PROJECT NO.	ISE-20T-RCON20			
DATE	APRIL, 2020				SHEET	3 OF 27			REV. 3

SEE SHEET #3
STA 0+350

STA 0+470
SEE SHEET #5


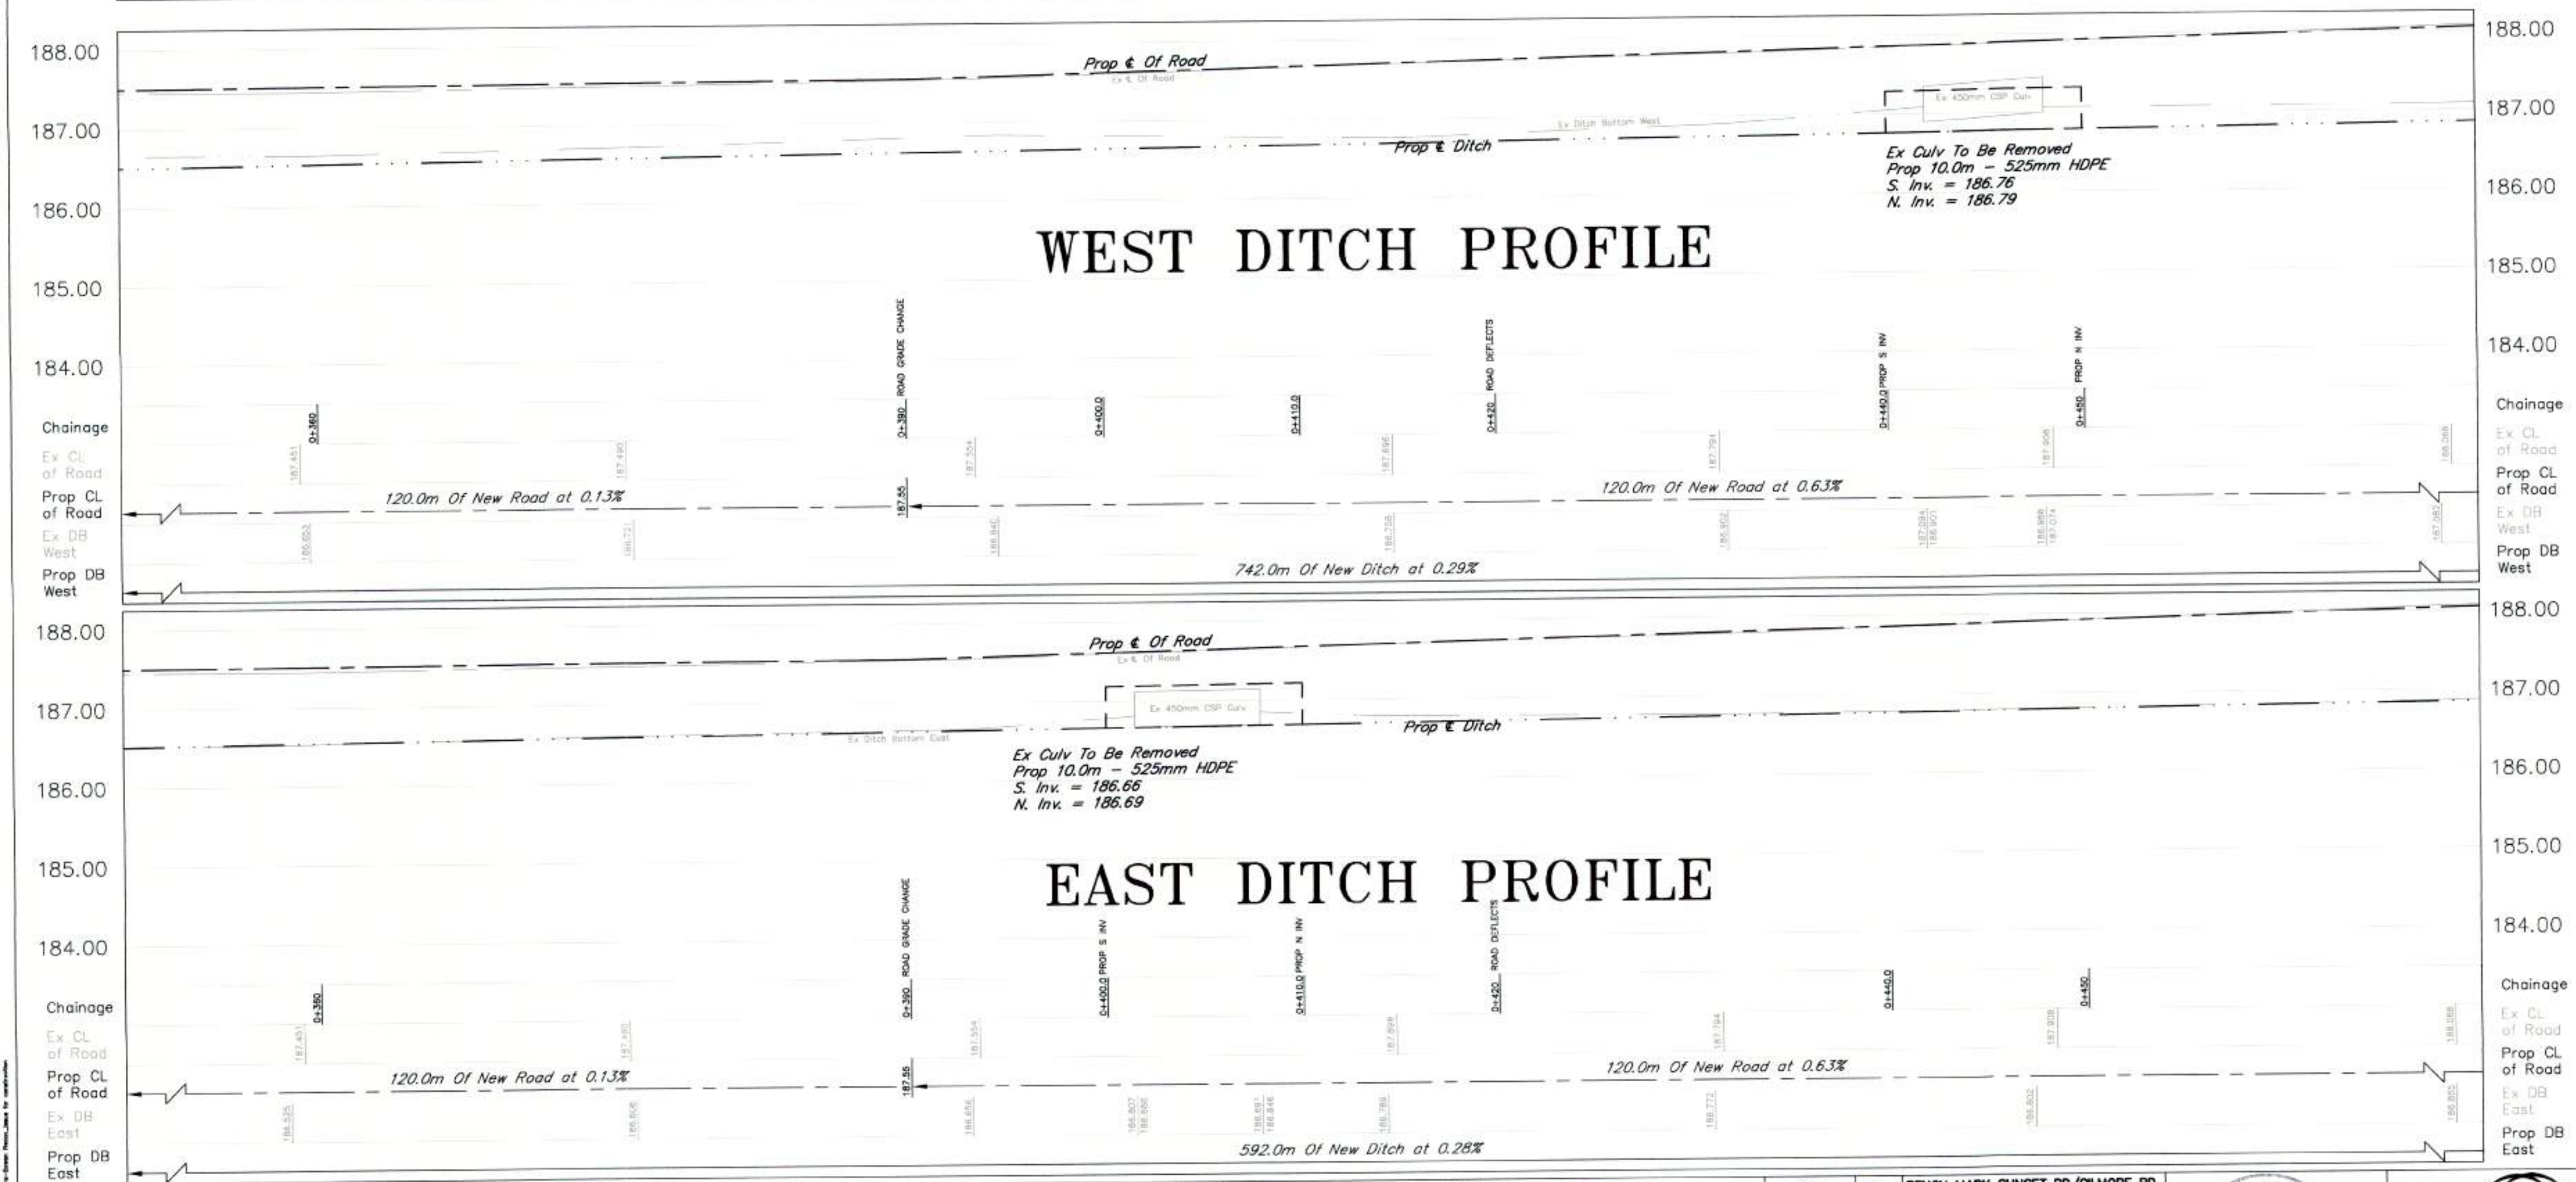
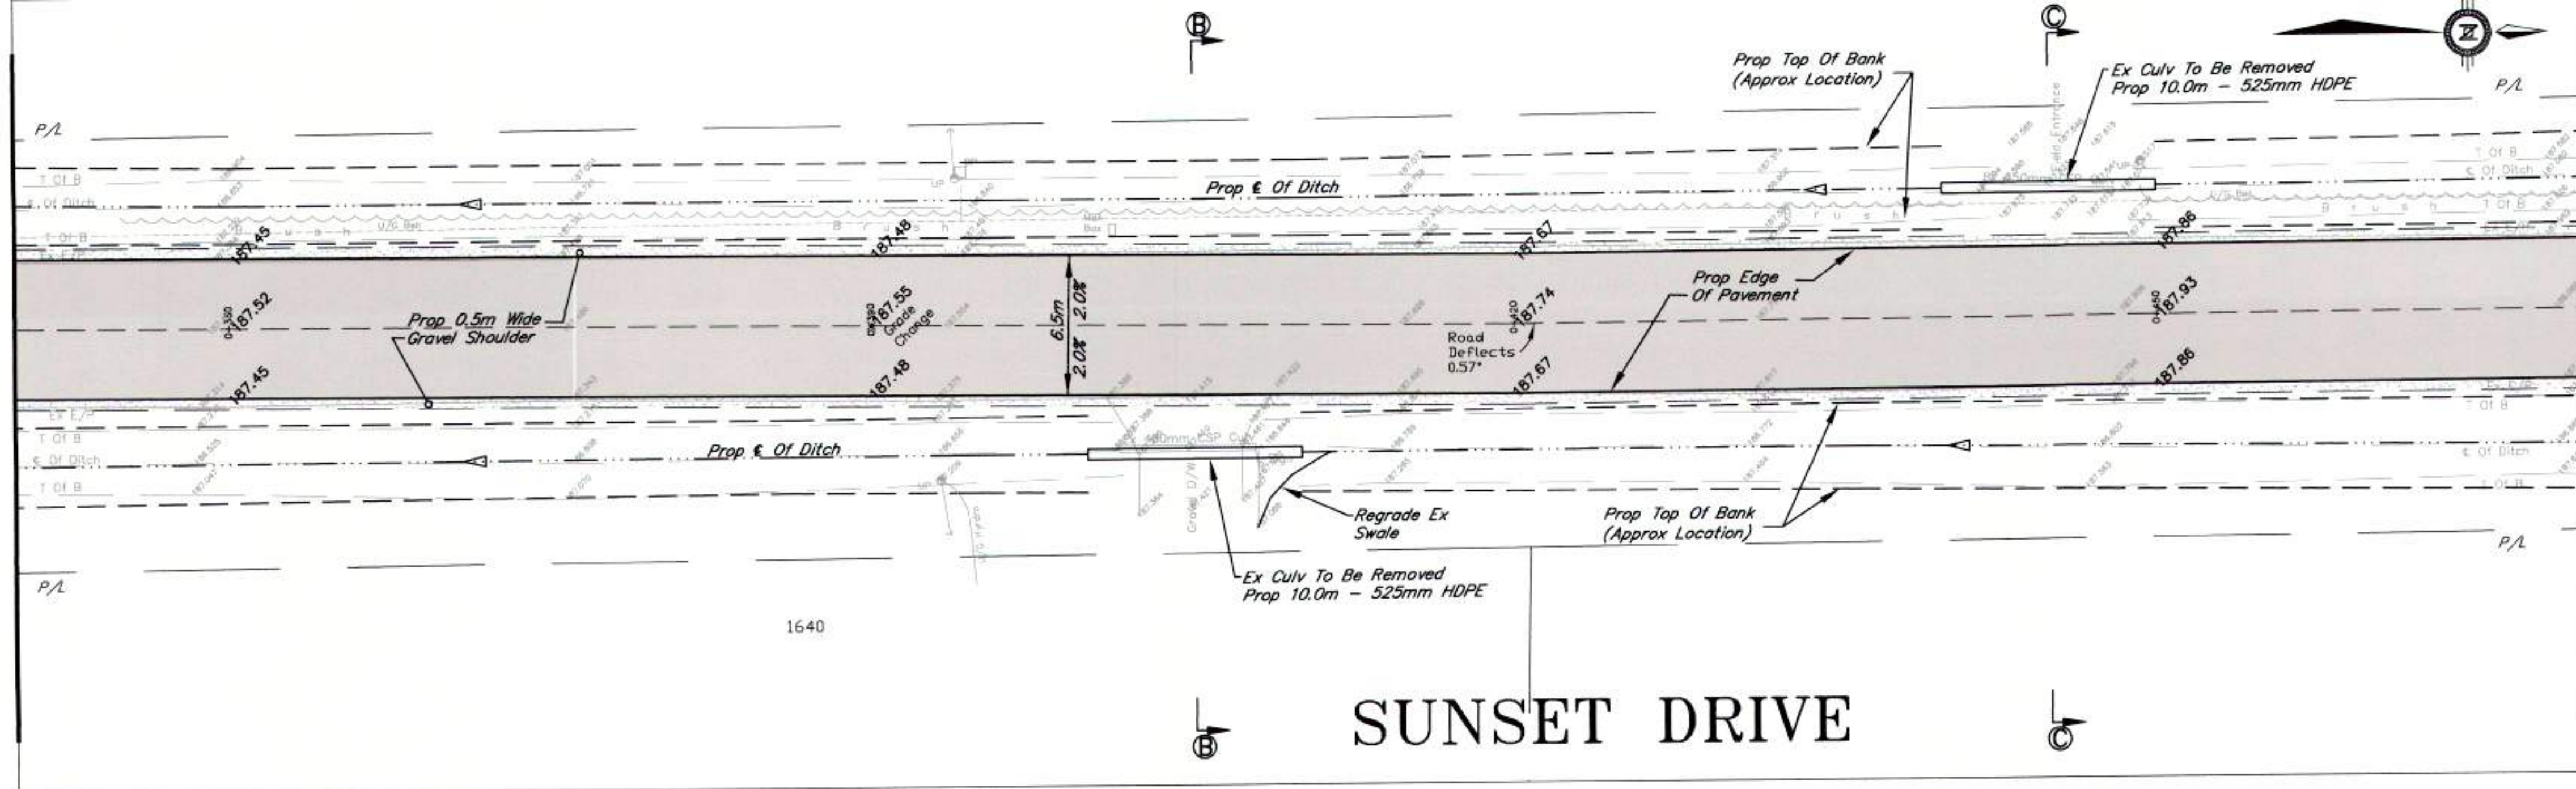
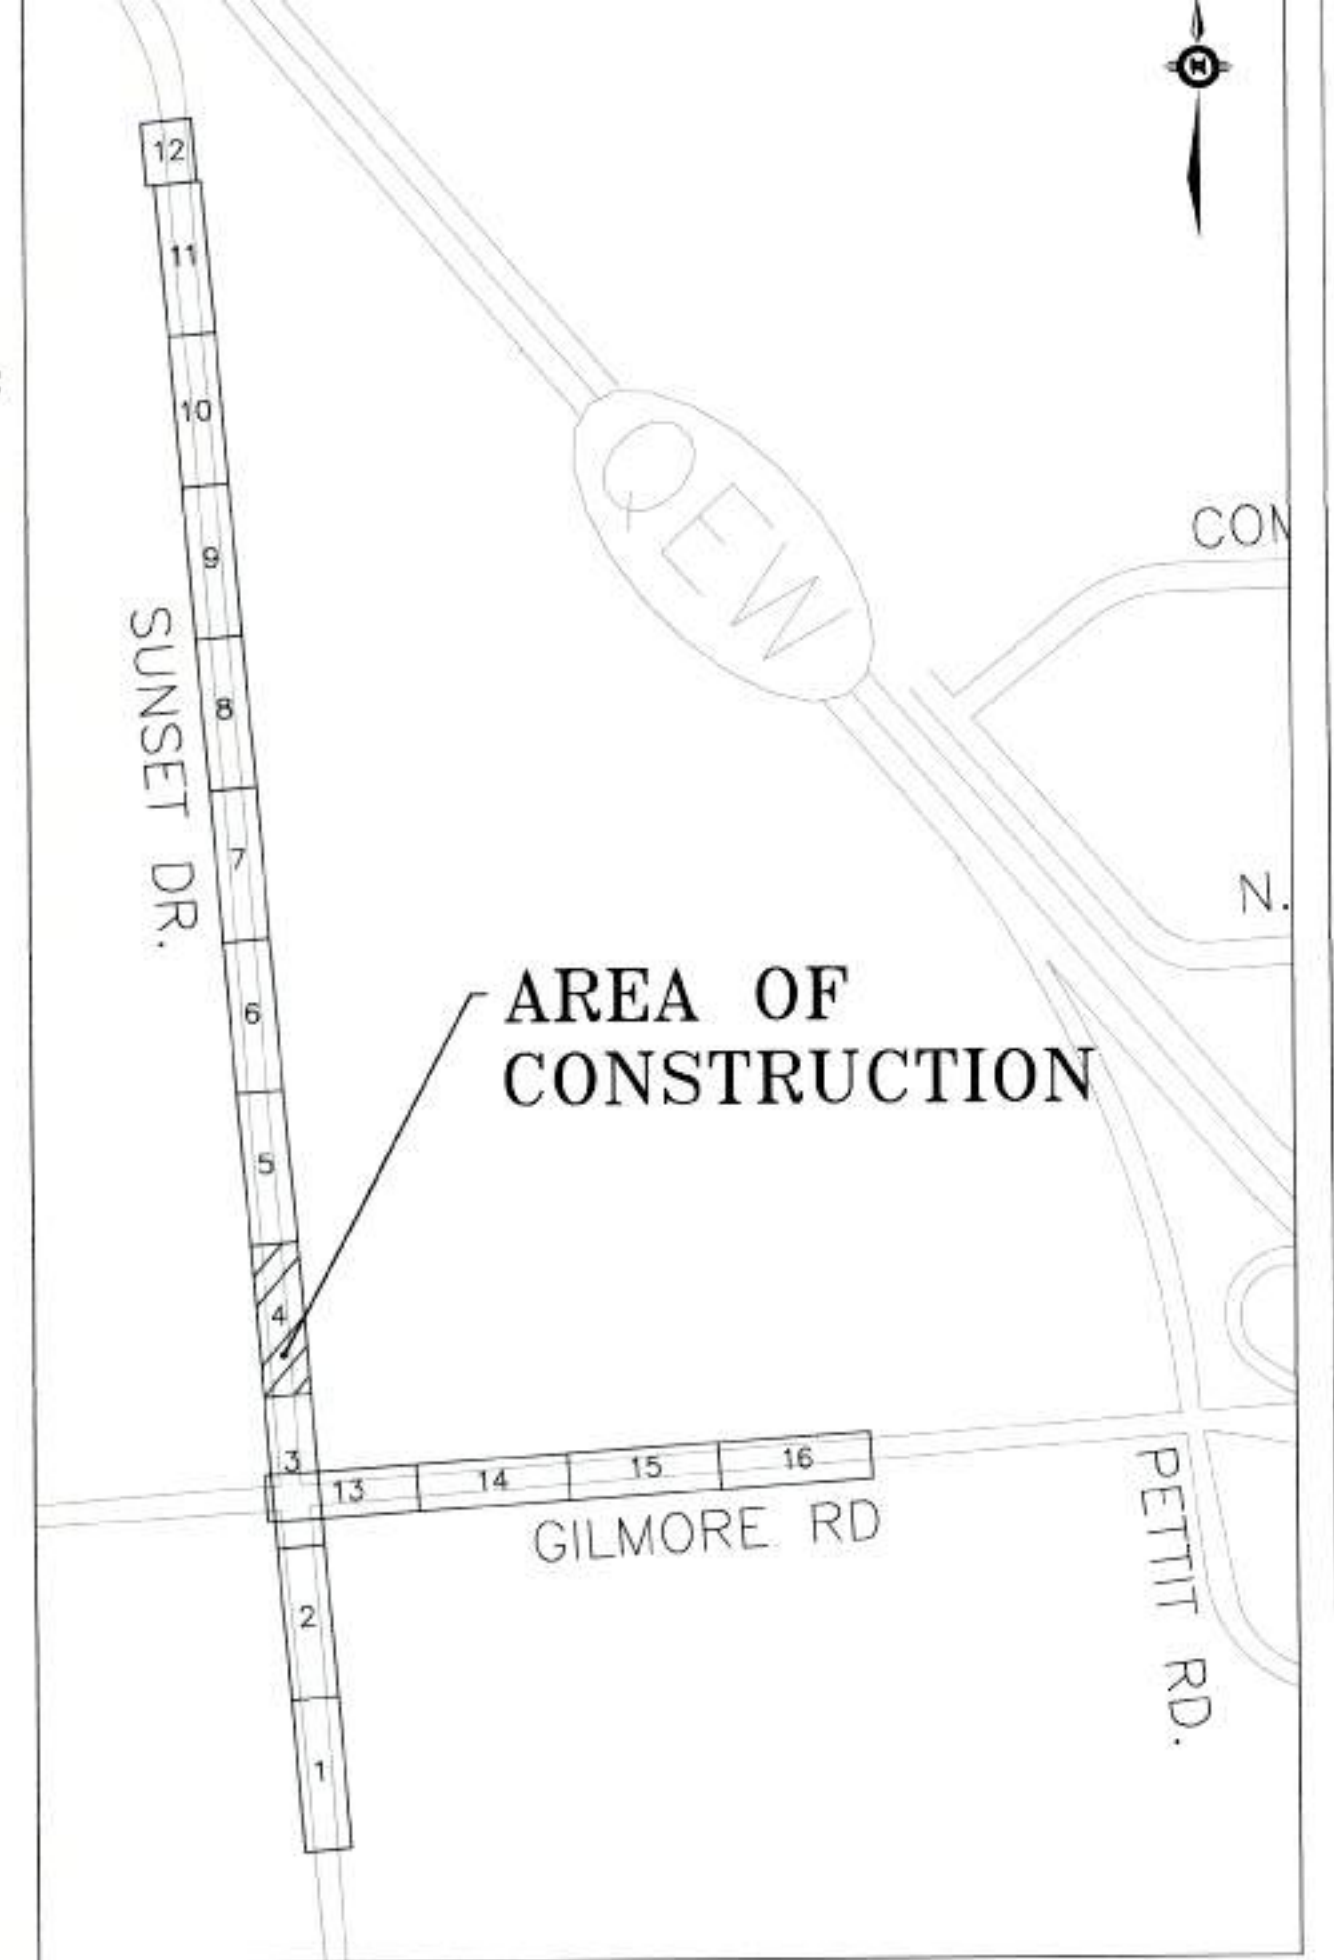


LEGEND					2020 ROAD RECONSTRUCTION SUNSET DR, GILMORE RD, AND BOWEN RD				
EXISTING					PROPOSED				
Top Of Bank					Top Of Bank				
Centreline Of Ditch					Centreline Ditch				
Culvert					Culvert				
Edge of Road					Gravel Shoulder				
Elevation					Edge of Road				
					Centreline Road				
					Subdrain				

Checked by JRM - Jan 17, 2020
Designed by JRM - Jan 16, 2020
Checked by JRM - Jan 16, 2020
Checked by JRM - Jan 16, 2020

SEE SHEET #4
STA 0+470

STA 0+590
SEE SHEET #6

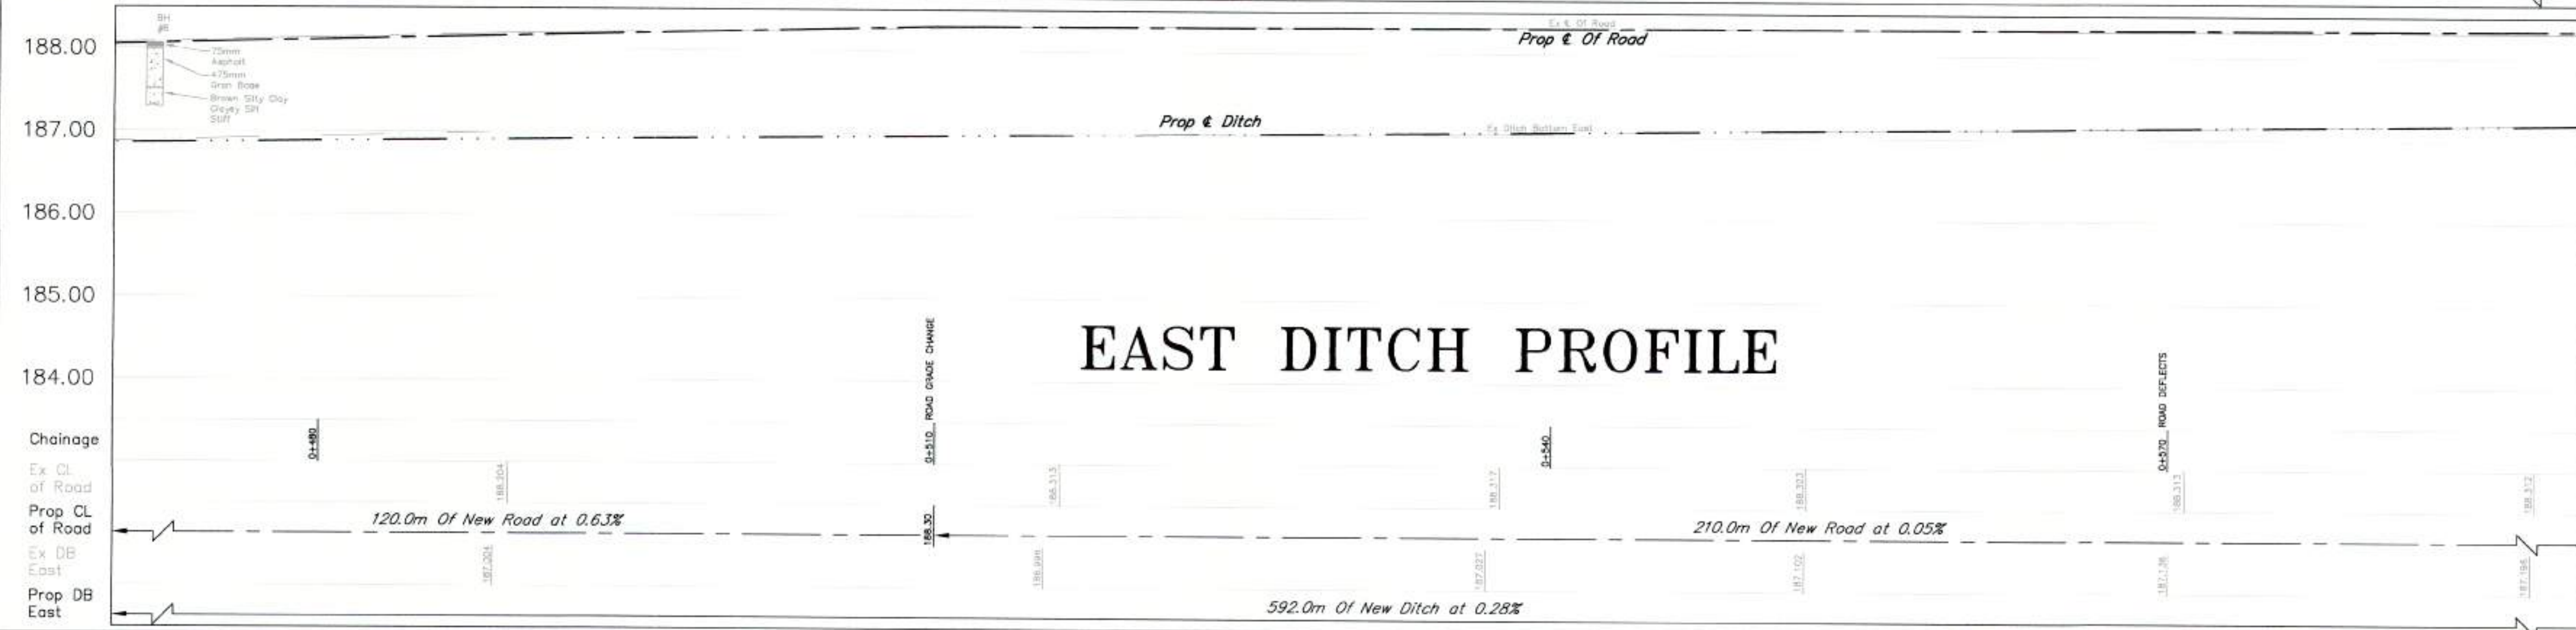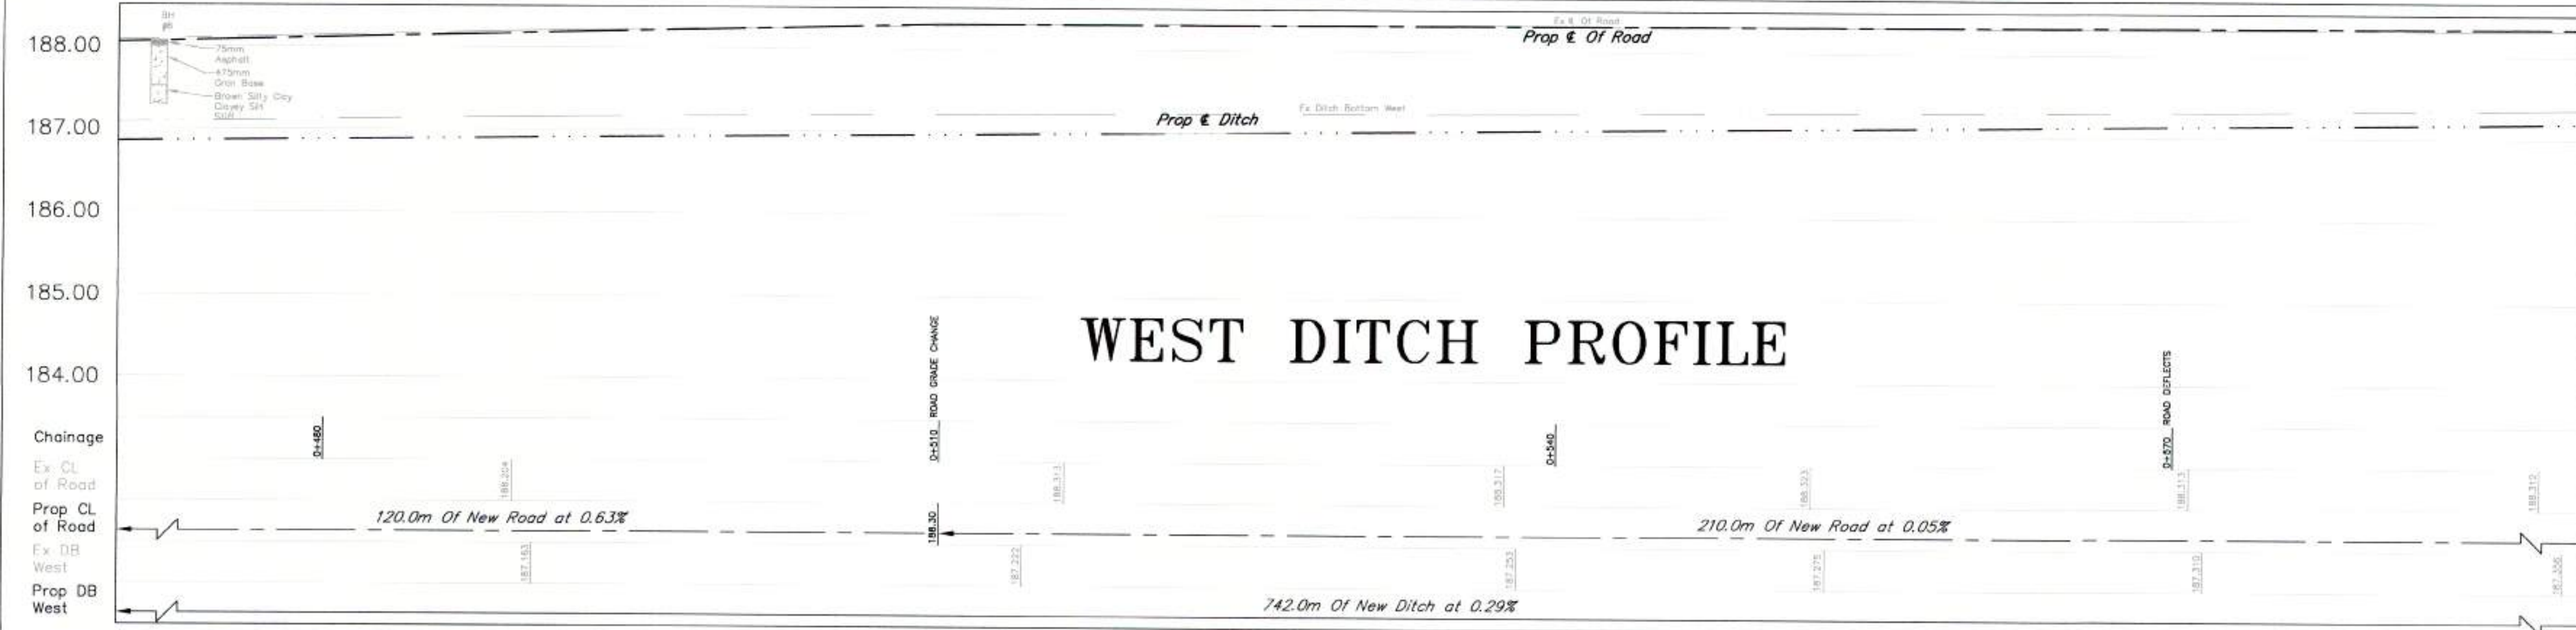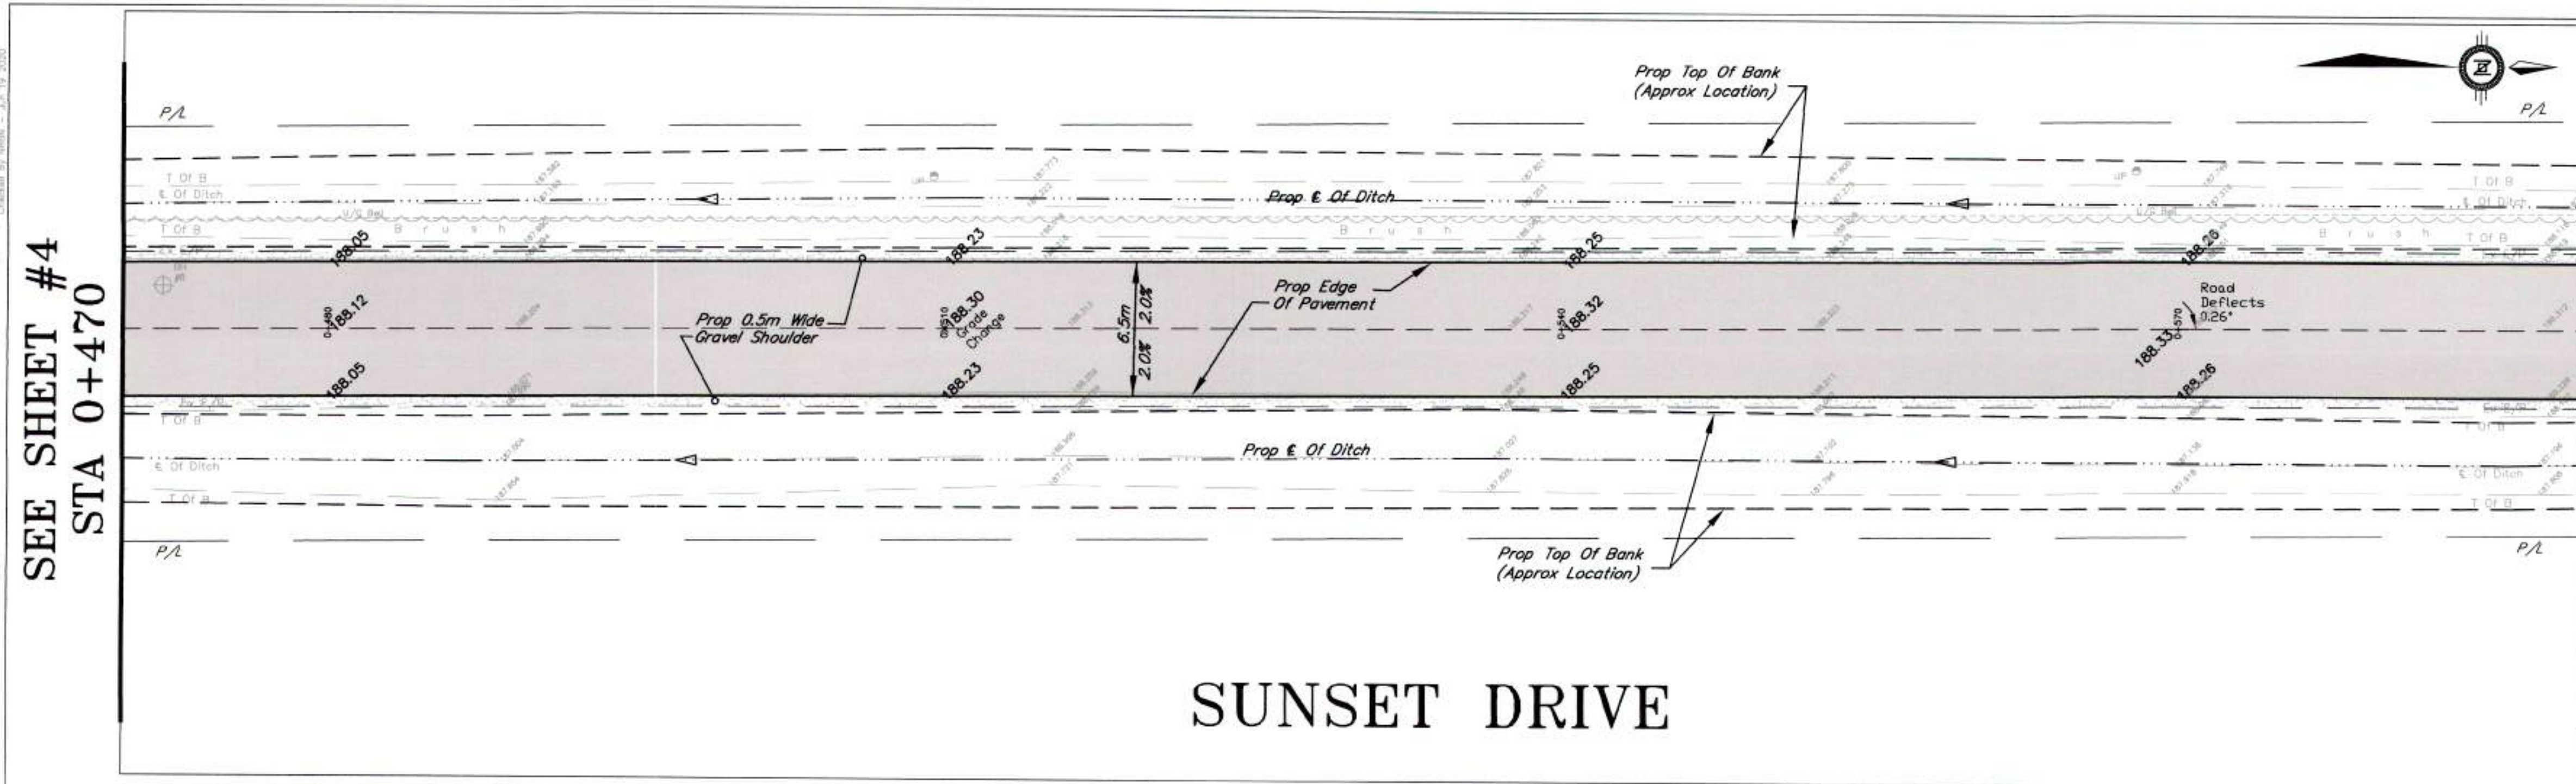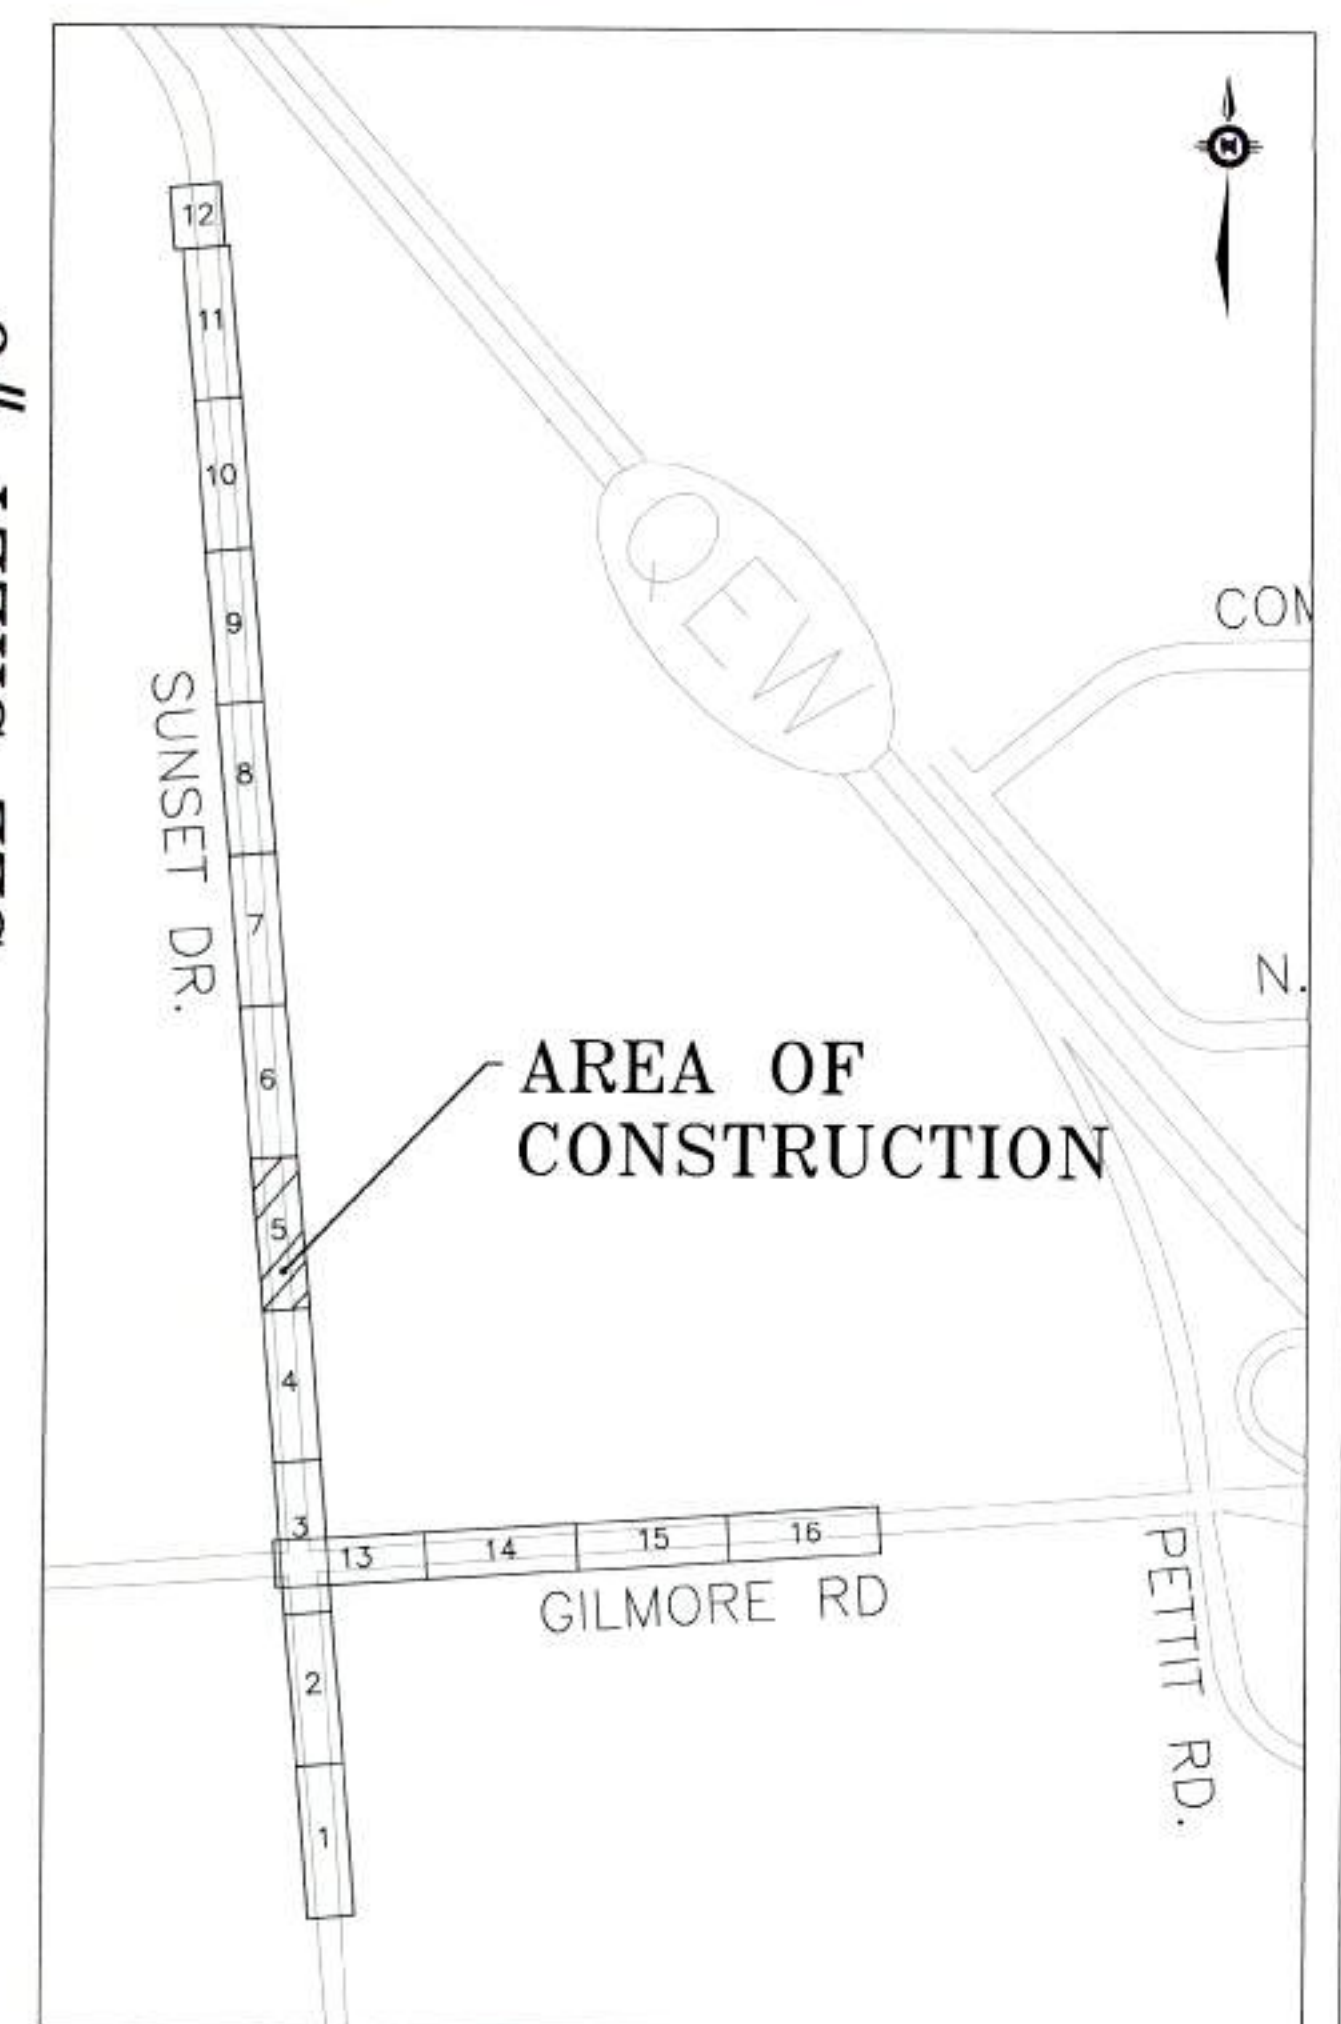

LEGEND		EXISTING		PROPOSED		REV.		ISSUE		DATE		BY		BENCH MARK SUNSET RD/GILMORE RD		BENCH MARK BOWEN RD		2020 ROAD RECONSTRUCTION SUNSET DR, GILMORE RD, AND BOWEN RD	
---	Top Of Bank	---	Top Of Bank	---	Top Of Bank	1												DSN.	DSN. CKD.
---	Centreline Of Ditch	---	Centreline Of Ditch	---	Centreline Ditch	2												LS	RL
---	Culvert	---	Culvert	---	Culvert	3												DWG.	DWG. CKD.
---	Edge of Road	---	Edge of Road	---	Edge of Road													PROJECT NO.	ISE-20T-RCON20
---	Elevation	---	Elevation	---	Elevation													SHEET	5 OF 27
---		---		---														REV.	3

REV.	ISSUE	DATE	BY
3	ISSUE FOR CONSTRUCTION	MAR. 24-2021	LJS
2	ISSUE FOR TENDER	NOV. 20-2020	LJS
1	ISSUE FOR REVIEW	NOV. 17-2020	LJS

TOP CATCH BASIN GRATE LOCATED AT NORTHEAST CORNER BOWEN RD AND STEVENSVILLE RD
ELEVATION = 178.810m

NORTHWEST CORNER OF CONCRETE HEADWALL LOCATED AT EAST SIDE OF SUNSET RD OVER FRENCHMAN'S CREEK 265M SOUTH OF GILMORE RD
ELEVATION = 186.494m

3/26/21

FORT-ERIE
ONTARIO
Our Focus: Your Future
INFRASTRUCTURE SERVICES




SCALE
HORIZONTAL 1:200
VERTICAL 1:50

DATE
APRIL, 2020

Checked by: B.M. - July 17, 2020
Checked by: J.M. - July 22, 2020
Checked by: J.M. - July 22, 2020
Checked by: J.M. - July 22, 2020
Checked by: J.M. - July 22, 2020

SEE SHEET #5
STA 0+590

STA 0+710
SEE SHEET #7

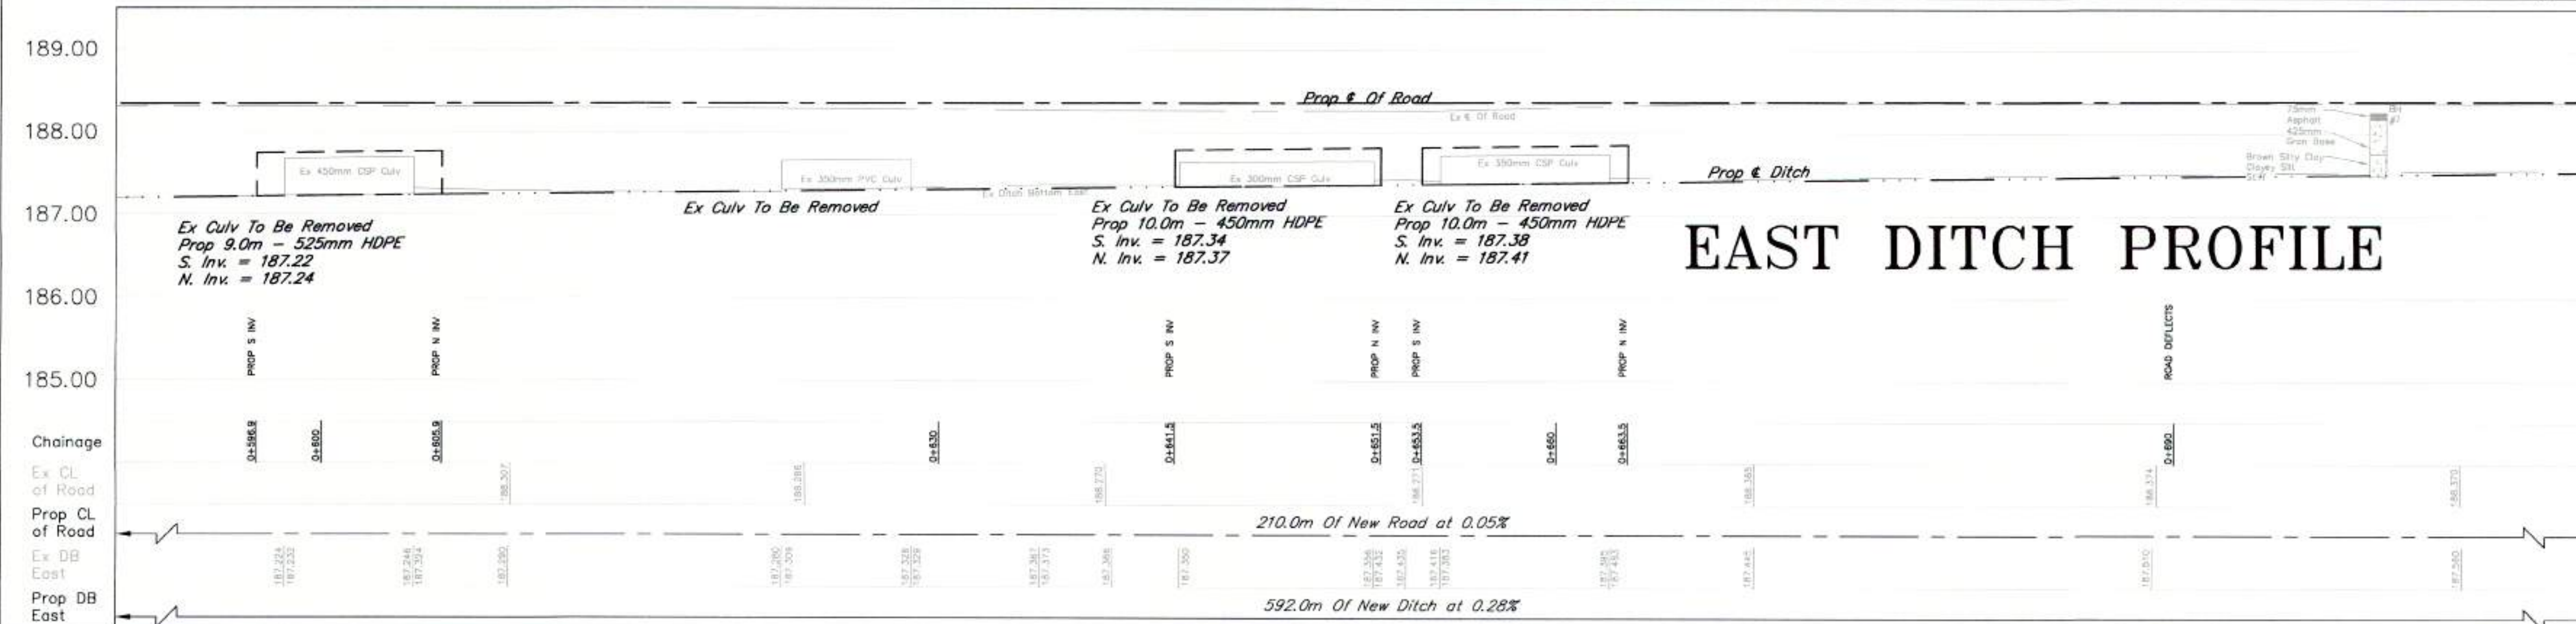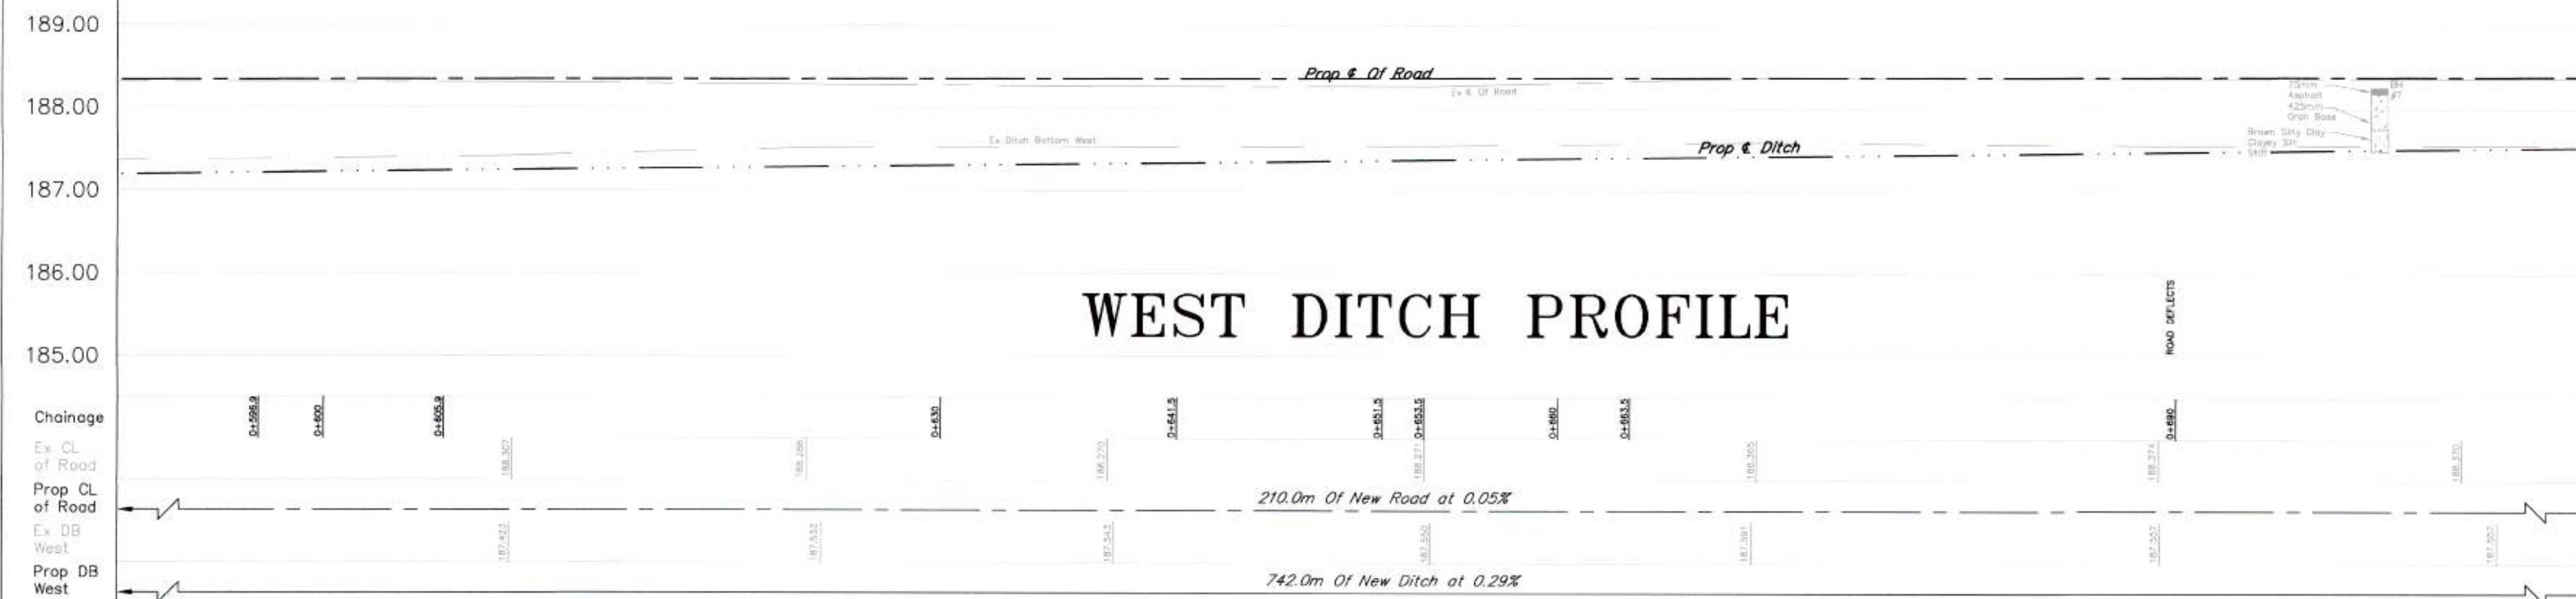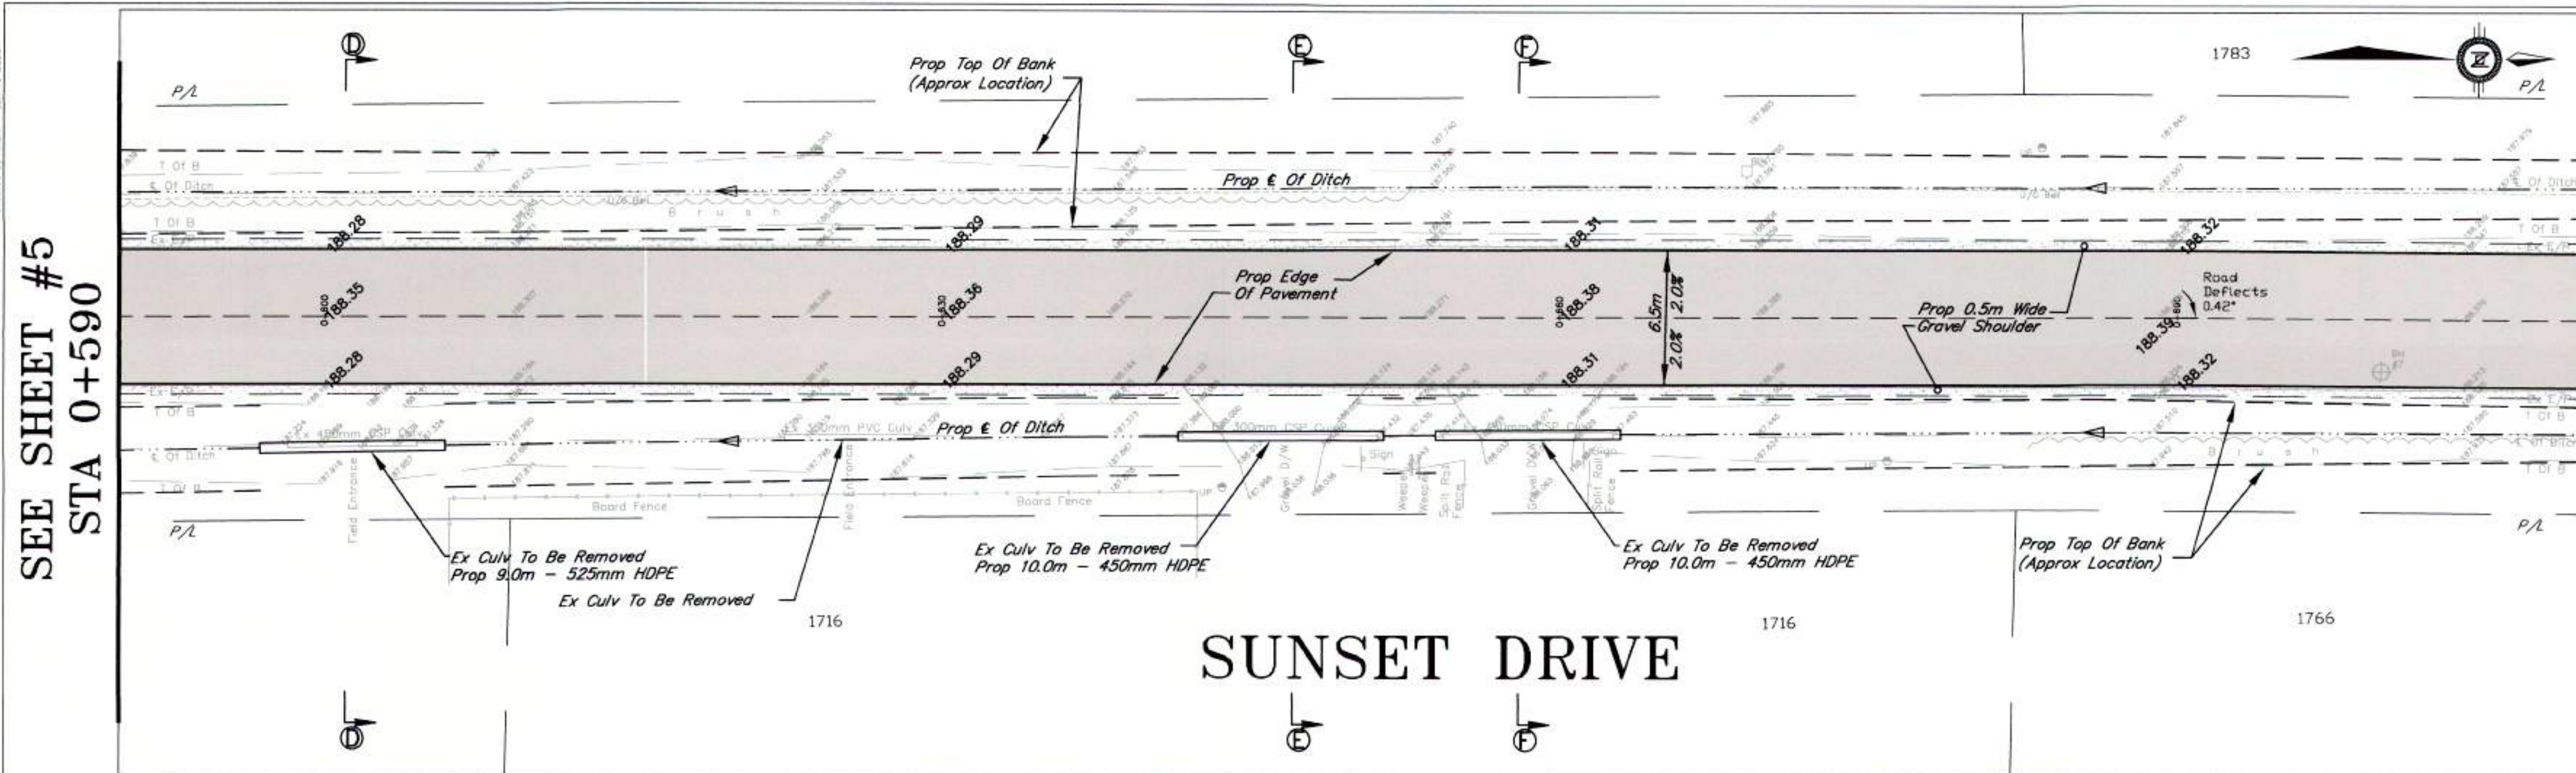

LEGEND	
EXISTING	PROPOSED
Top Of Bank	Top Of Bank
Centreline Of Ditch	Centreline Of Ditch
Culvert	Culvert
Edge of Road	Edge of Road
Elevation	Elevation
Gravel Shoulder	Gravel Shoulder
Edge of Road	Edge of Road
Centreline Road	Centreline Road
Subdrain	Subdrain

REV.	ISSUE	DATE	BY
3	ISSUE FOR CONSTRUCTION	MAR. 24-2021	LIS
2	ISSUE FOR TENDER	NOV. 20-2020	LIS
1	ISSUE FOR REVIEW	NOV. 17-2020	LIS

BENCH MARK SUNSET RD/GILMORE RD
TOP CATCH BASIN GRATE LOCATED AT NORTHEAST CORNER BOWEN RD AND STEVENSVILLE RD
ELEVATION = 178.810m
BENCH MARK BOWEN RD
NORTHWEST CORNER OF CONCRETE HEADWALL LOCATED AT EAST SIDE OF SUNSET RD OVER TRENCHMANS CREEK 265M SOUTH OF GILMORE RD
ELEVATION = 186.494m



2020 ROAD RECONSTRUCTION SUNSET DR, GILMORE RD, AND BOWEN RD							
DSN.	LS	DSN. CKD.	RL	DWG.	LS	DWG. CKD.	RL
SCALE	HORIZONTAL 1:200		VERTICAL 1:50		PROJECT NO.	ISE-20T-RCON20	
DATE	APRIL, 2020		SHEET		6 OF 27		REV. 3



REV.	ISSUE	DATE	BY
3	ISSUE FOR CONSTRUCTION	MAR. 24-2021	LJS
2	ISSUE FOR TENDER	NOV. 20-2020	LJS
1	ISSUE FOR REVIEW	NOV. 17-2020	LJS


BENCH MARK SUNSET RD/GILMORE RD TOP CATCH BASIN GRATE LOCATED AT NORTHEAST CORNER BOWEN RD AND STEVENSVILLE RD ELEVATION = 178.810m BENCH MARK BOWEN RD NORTHWEST CORNER OF CONCRETE HEADWALL LOCATED AT EAST SIDE OF SUNSET RD OVER FRENCHMANS CREEK 265M SOUTH OF GILMORE RD ELEVATION = 186.494m
--






2020 ROAD RECONSTRUCTION SUNSET DR, GILMORE RD, AND BOWEN RD							
DSN.	LS	DSN. CKD.	RL	DWG.	LS	DWG. CKD.	RL
SCALE	HORIZONTAL 1:200 VERTICAL 1:50			PROJECT NO. ISE-20T-RCON20			
DATE	APRIL, 2020			SHEET 7 OF 27			REV.

Checked by: J. J. Marotta
Checked by: J. J. Marotta
Checked by: J. J. Marotta
Checked by: J. J. Marotta

SEE SHEET #7
STA 0+830

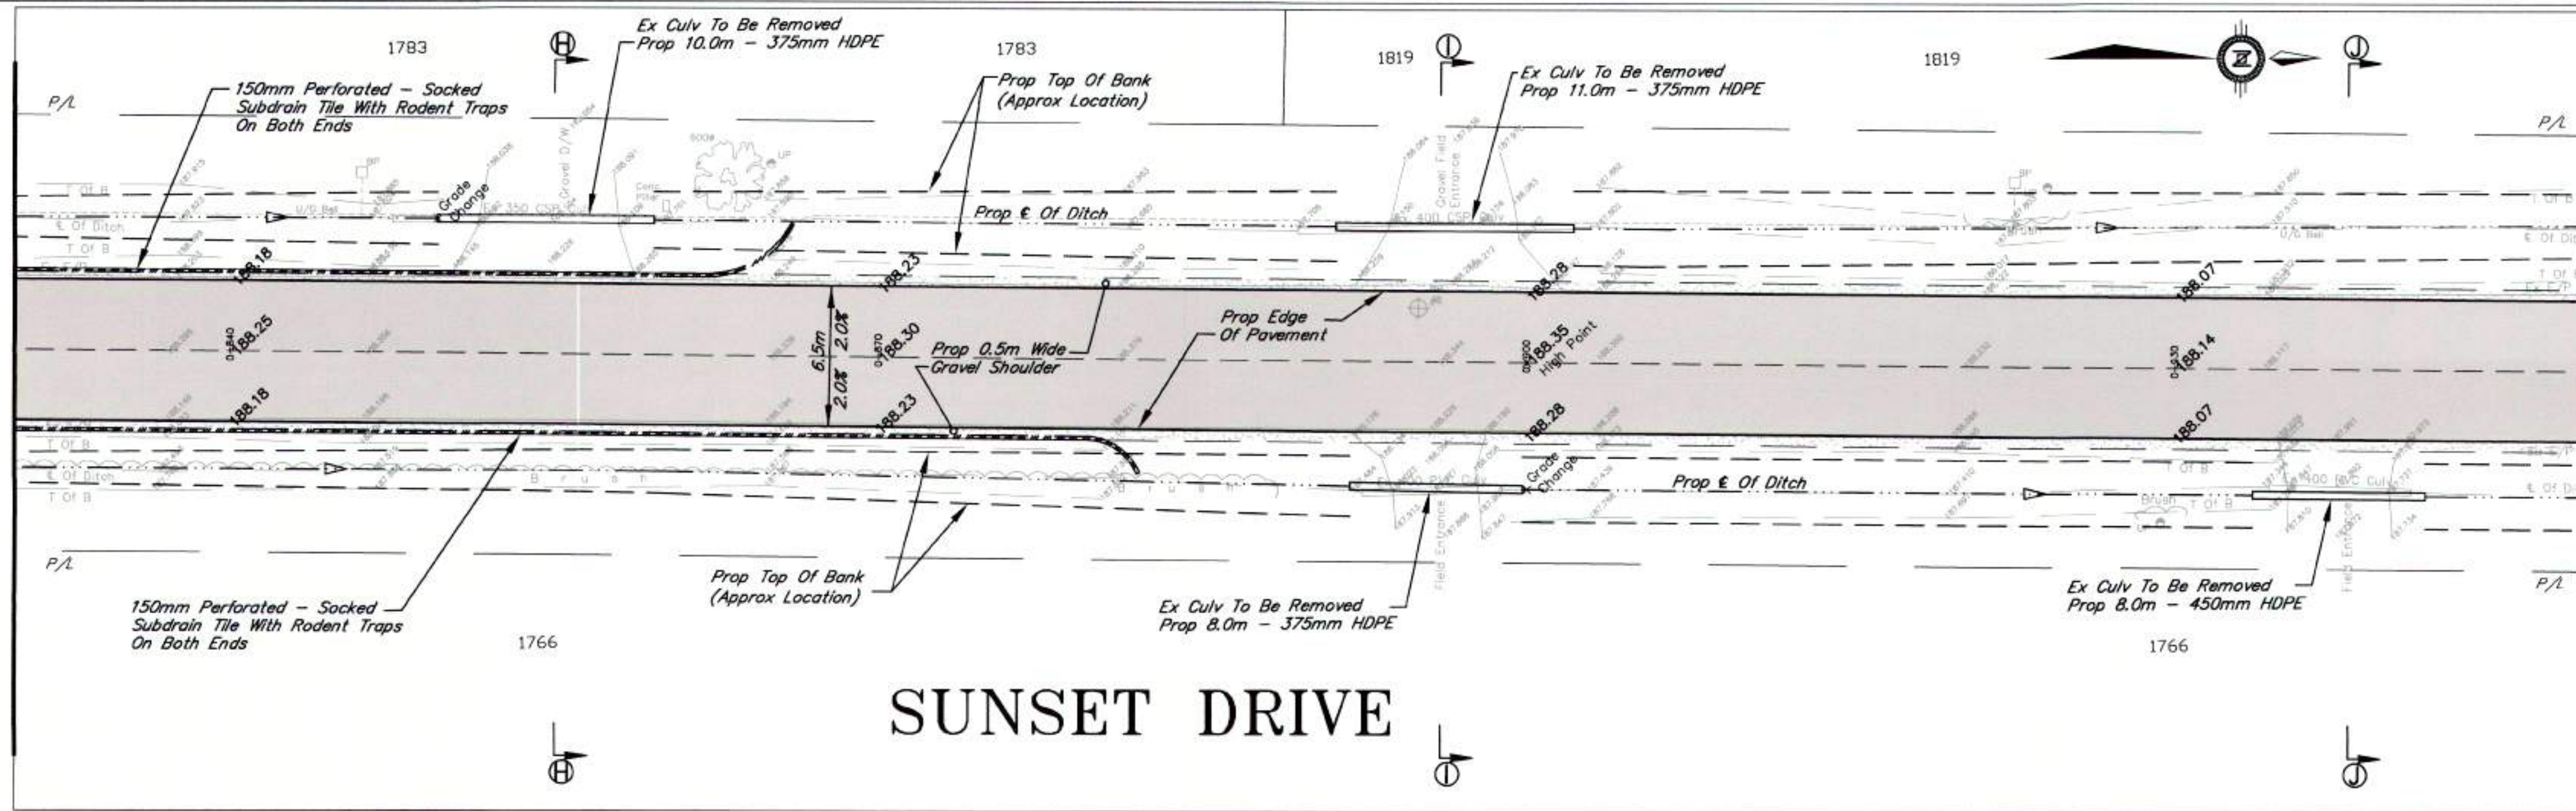


STA 0+950
SEE SHEET #9

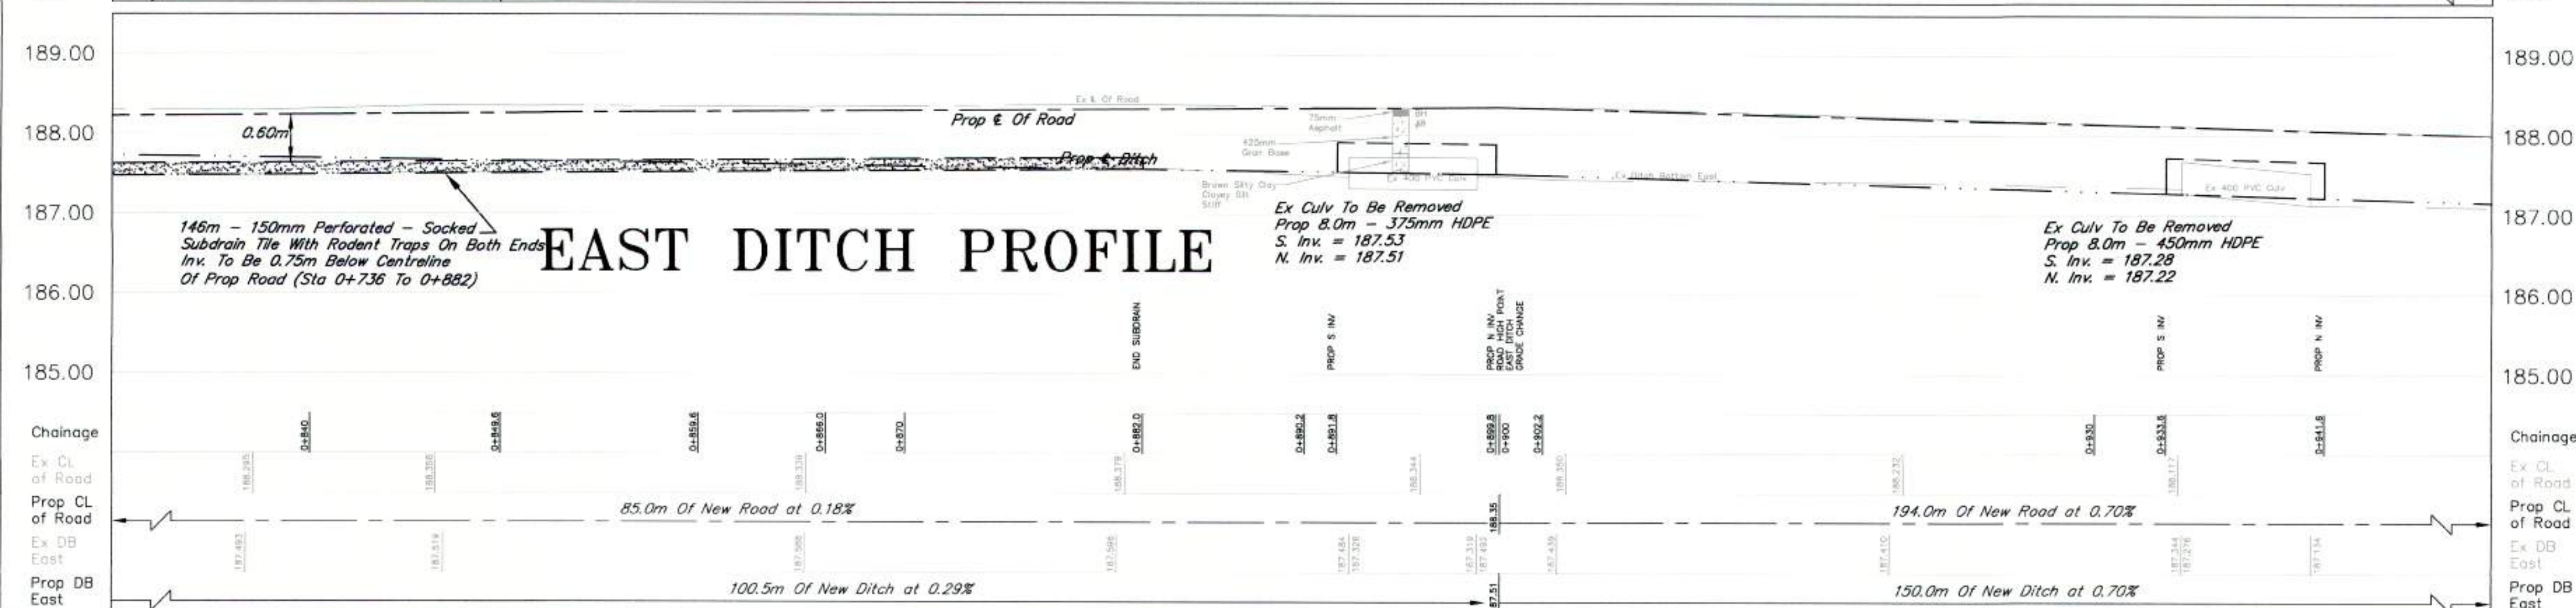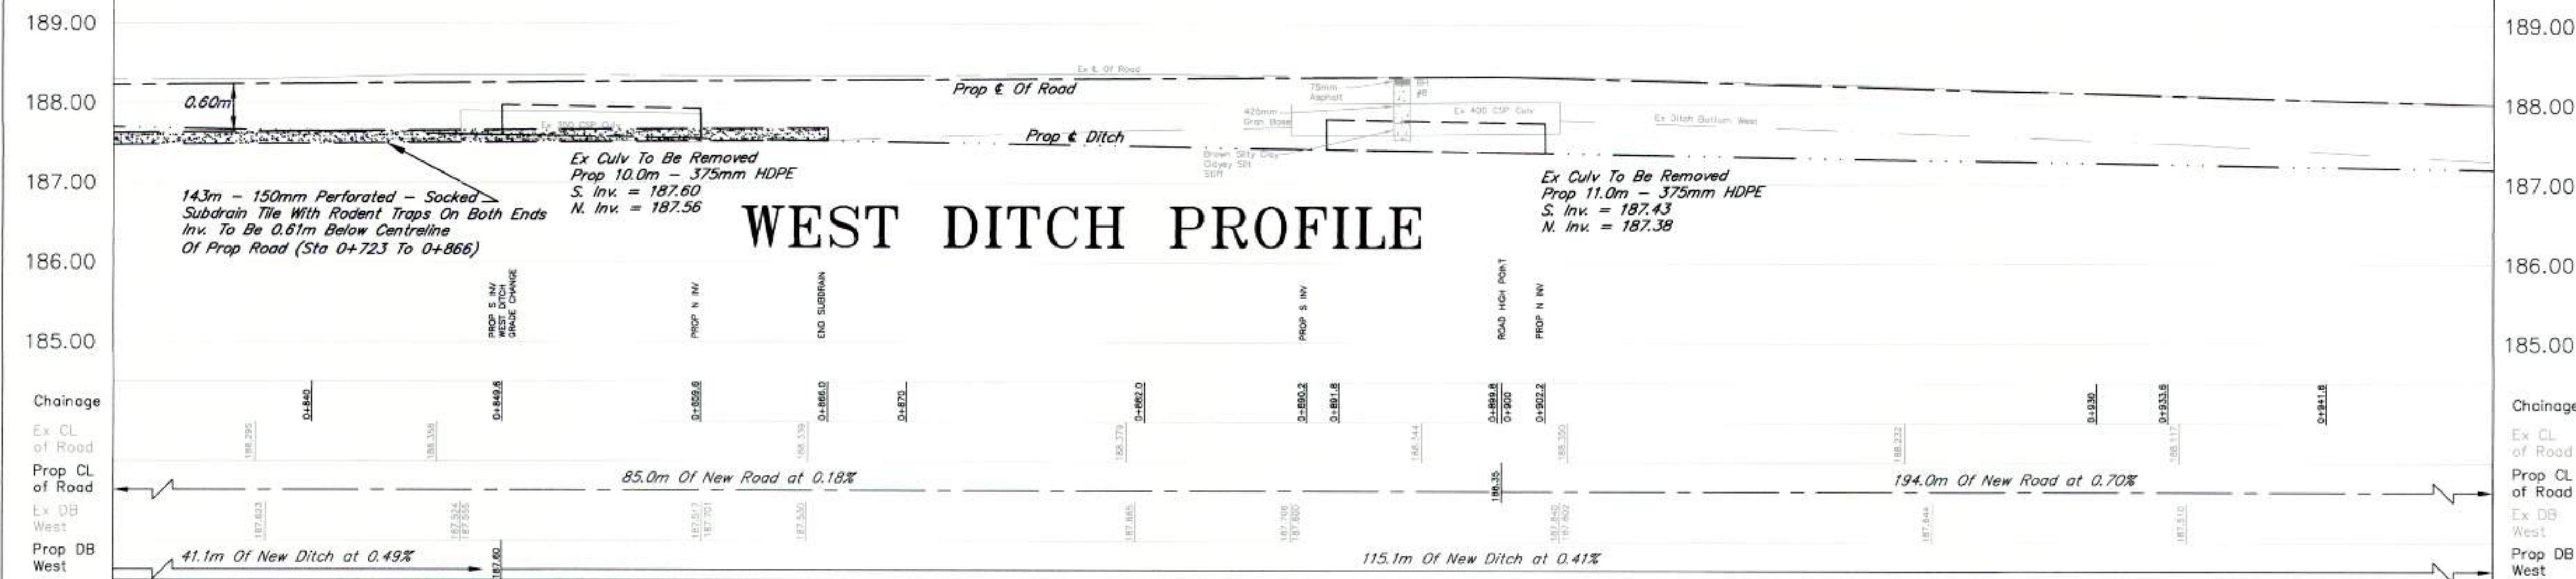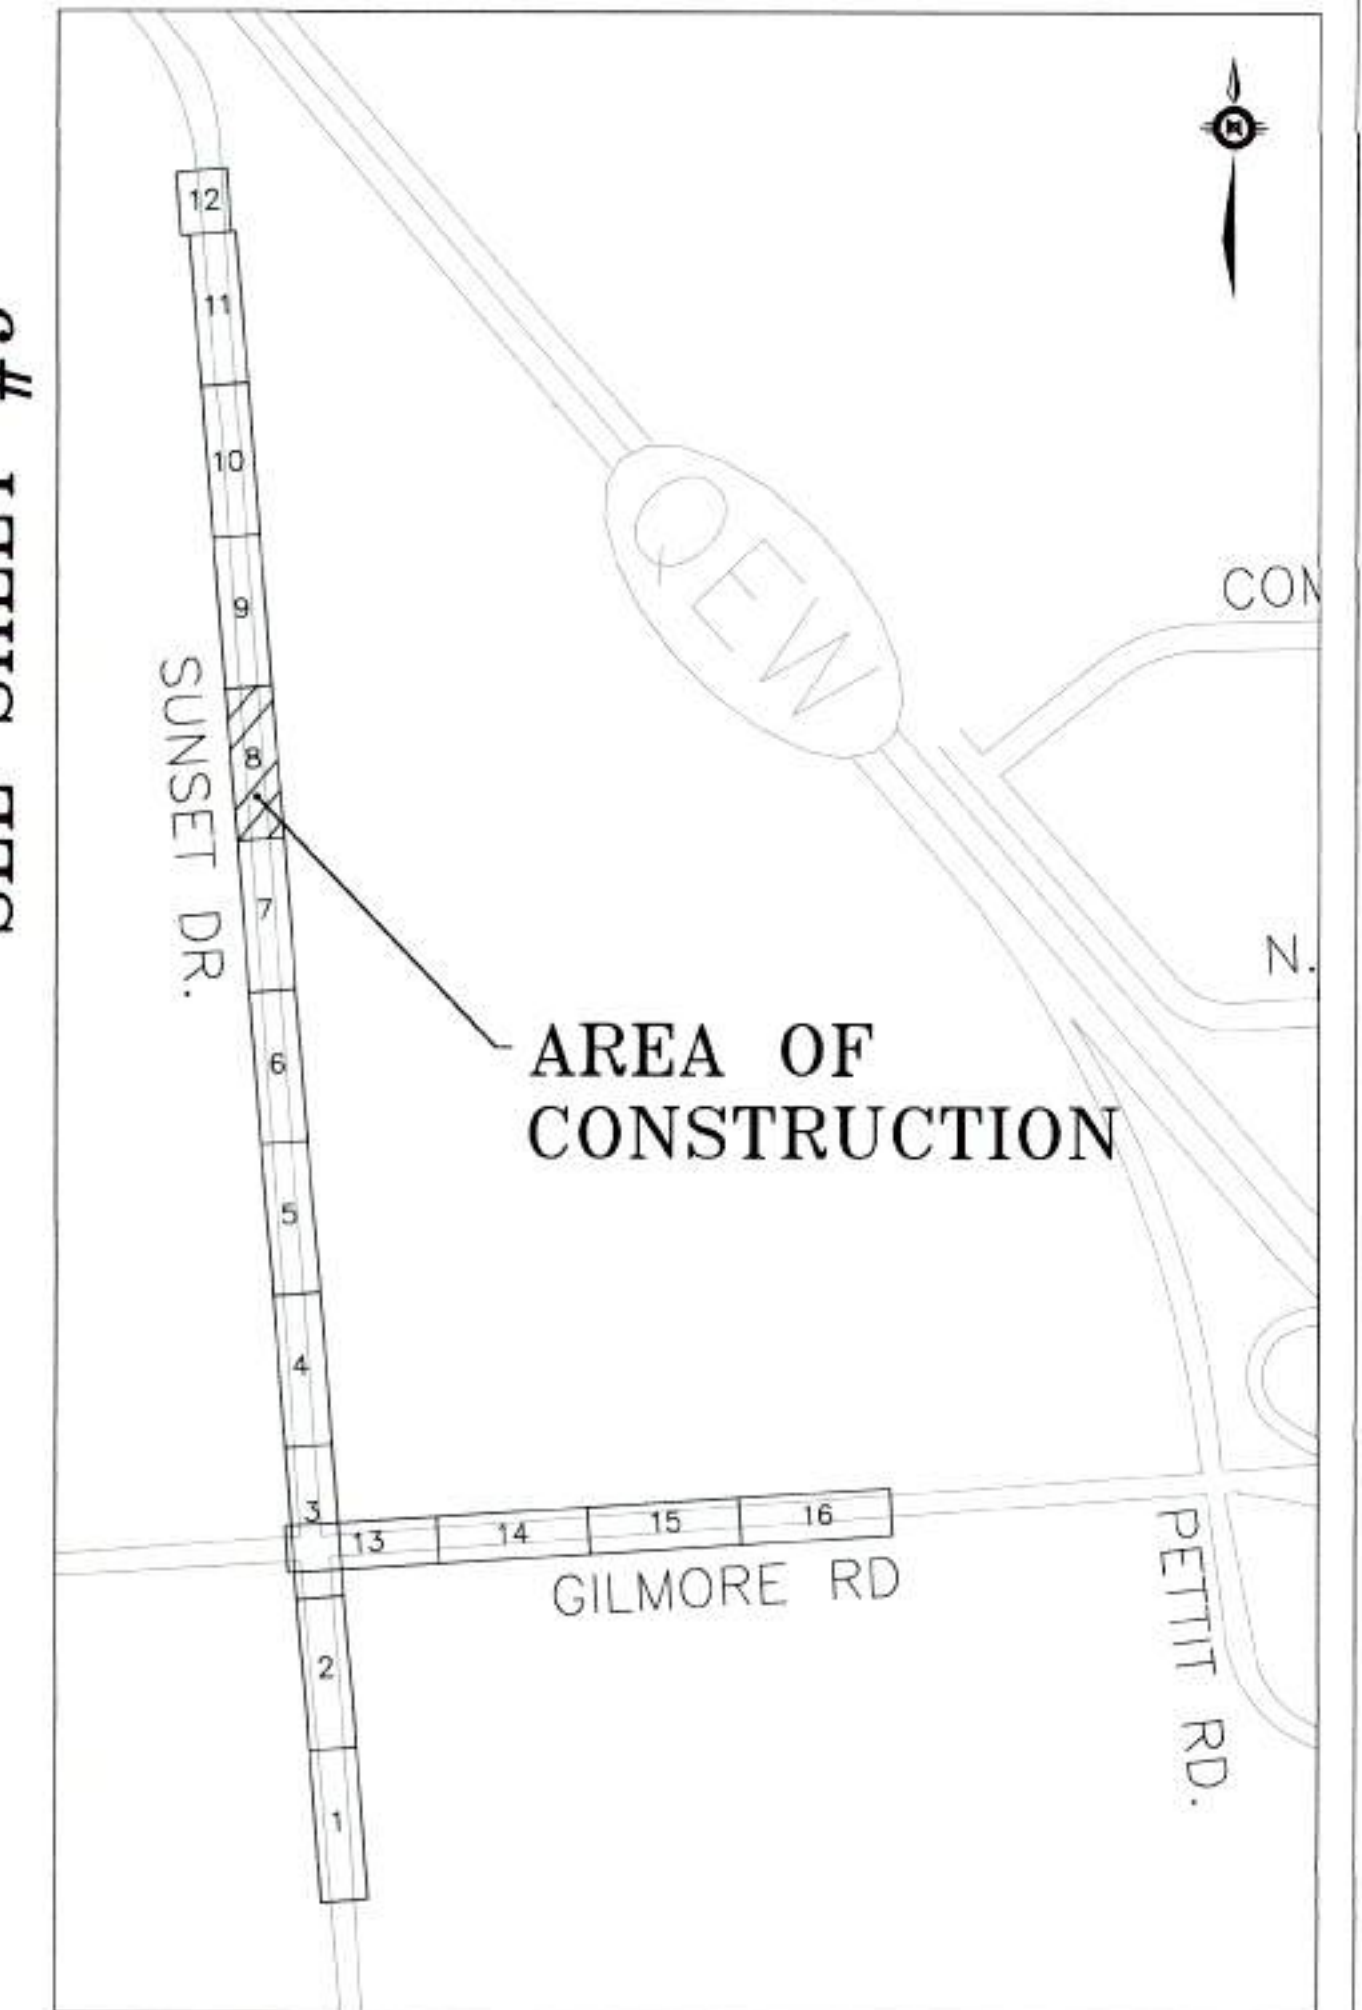

LEGEND		EXISTING		PROPOSED	
---	Top Of Bank	---	Top Of Bank	---	Top Of Bank
---	Centreline Of Ditch	---	Centreline Of Ditch	---	Centreline Of Ditch
---	Culvert	---	Culvert	---	Culvert
---	Edge Of Road	---	Edge Of Road	---	Edge Of Road
---	Elevation	---	Elevation	---	Elevation
---	Gravel Shoulder	---	Gravel Shoulder	---	Gravel Shoulder
---	Edge of Road	---	Edge of Road	---	Edge of Road
---	Centreline Road	---	Centreline Road	---	Centreline Road
---	Subdrain	---	Subdrain	---	Subdrain

REV.	ISSUE	DATE	BY
3	ISSUE FOR CONSTRUCTION	MAR. 24-2021	LJS
2	ISSUE FOR TENDER	NOV. 20-2020	LJS
1	ISSUE FOR REVIEW	NOV. 17-2020	LJS

BENCH MARK SUNSET RD/GILMORE RD
TOP CATCH BASIN GRATE LOCATED AT NORTHEAST CORNER BOWEN RD AND STEVENSVILLE RD
ELEVATION = 178.810m
BENCH MARK BOWEN RD
NORTHWEST CORNER OF CONCRETE HEADWALL LOCATED AT EAST SIDE OF SUNSET RD OVER FRENCHMAN'S CREEK 265M SOUTH OF GILMORE RD
ELEVATION = 186.494m

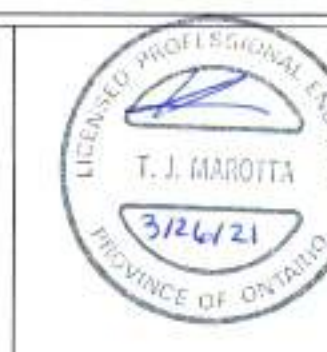


FORT ERIE
ONTARIO
Our Focus: Your Future
INFRASTRUCTURE SERVICES

2020 ROAD RECONSTRUCTION SUNSET DR, GILMORE RD, AND BOWEN RD			
DSN.	LS	DSN. CKD.	RL
SCALE	HORIZONTAL 1:200 VERTICAL 1:50	PROJECT NO.	ISE-20T-RCON20
DATE	APRIL, 2020	SHEET	8 OF 27
			REV. 3


Checked by: JRM - Jul 17, 2020
Designed by: JRM - Jun 18, 2020
Drawn by: JRM - Jun 18, 2020
Checked by: JRM - Jun 18, 2020

SEE SHEET #8
STA 0+950

STA 1+070
SEE SHEET #10

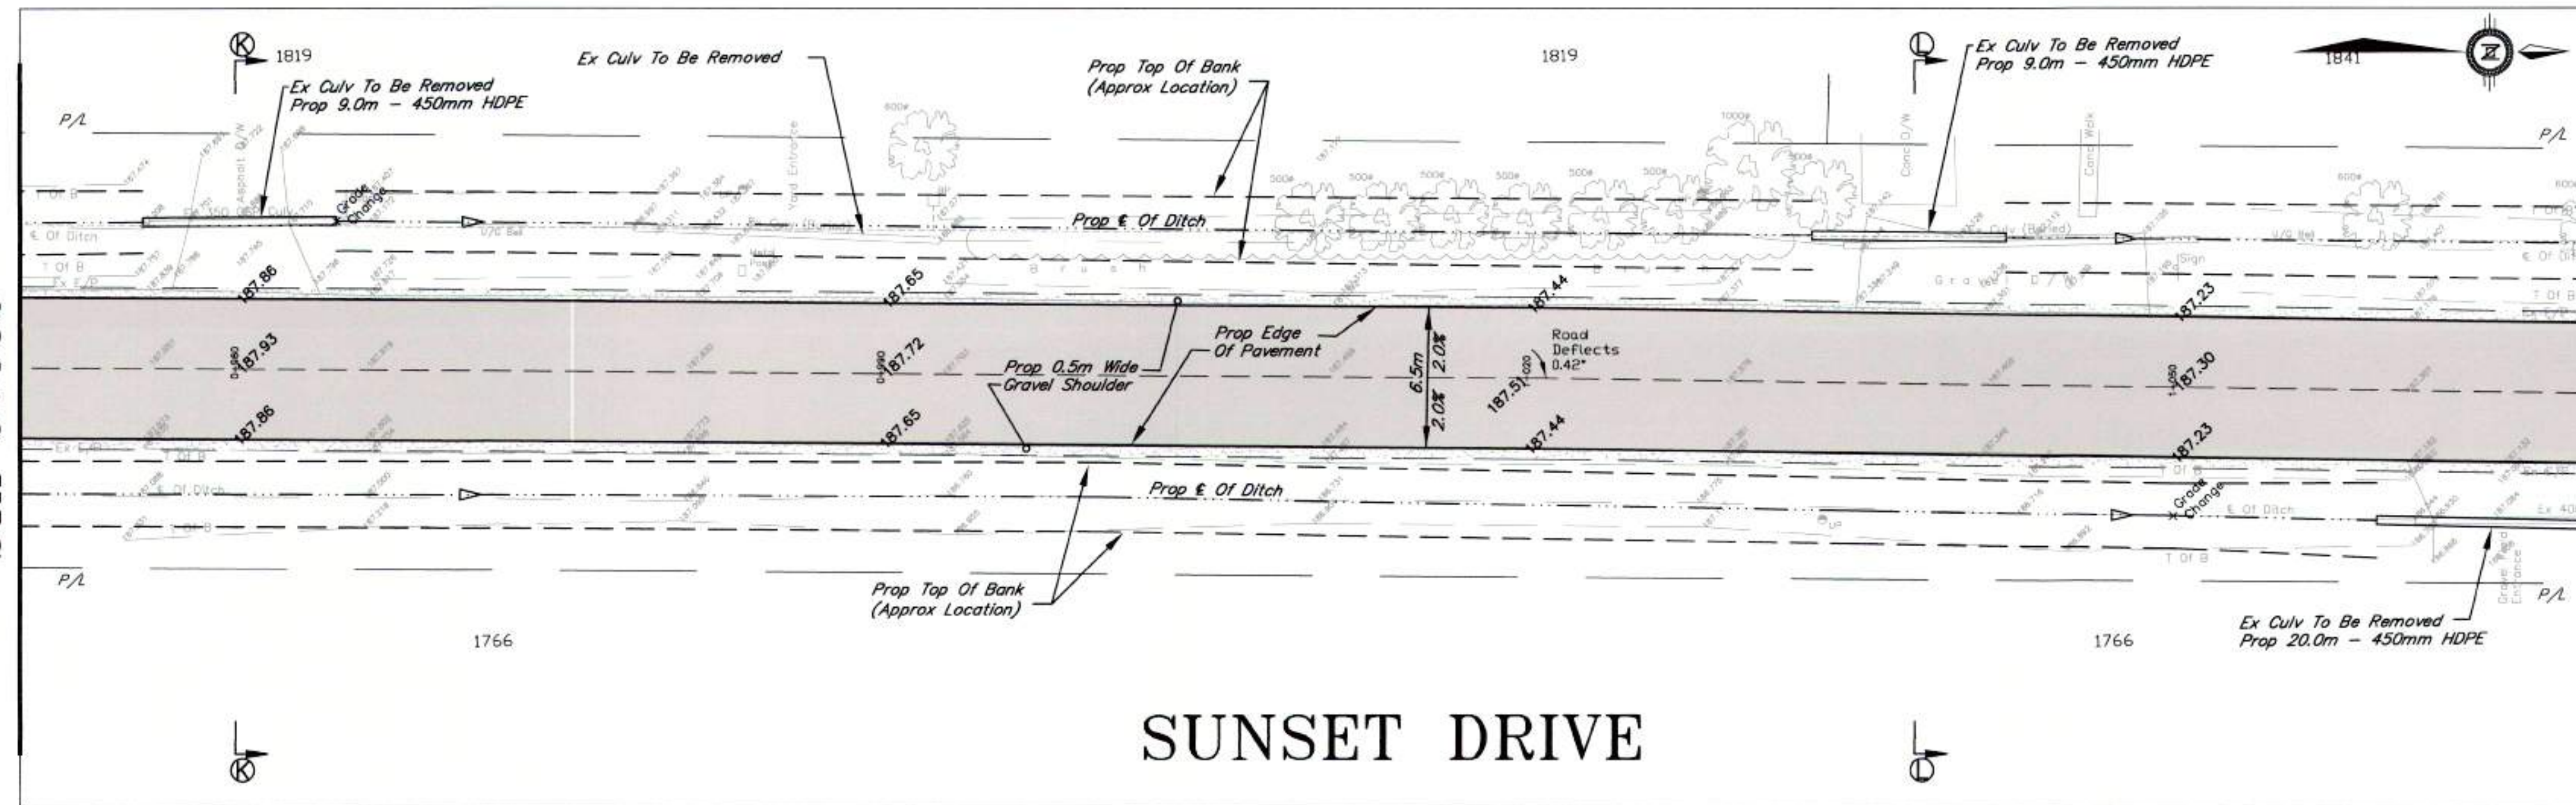

SUNSET DRIVE

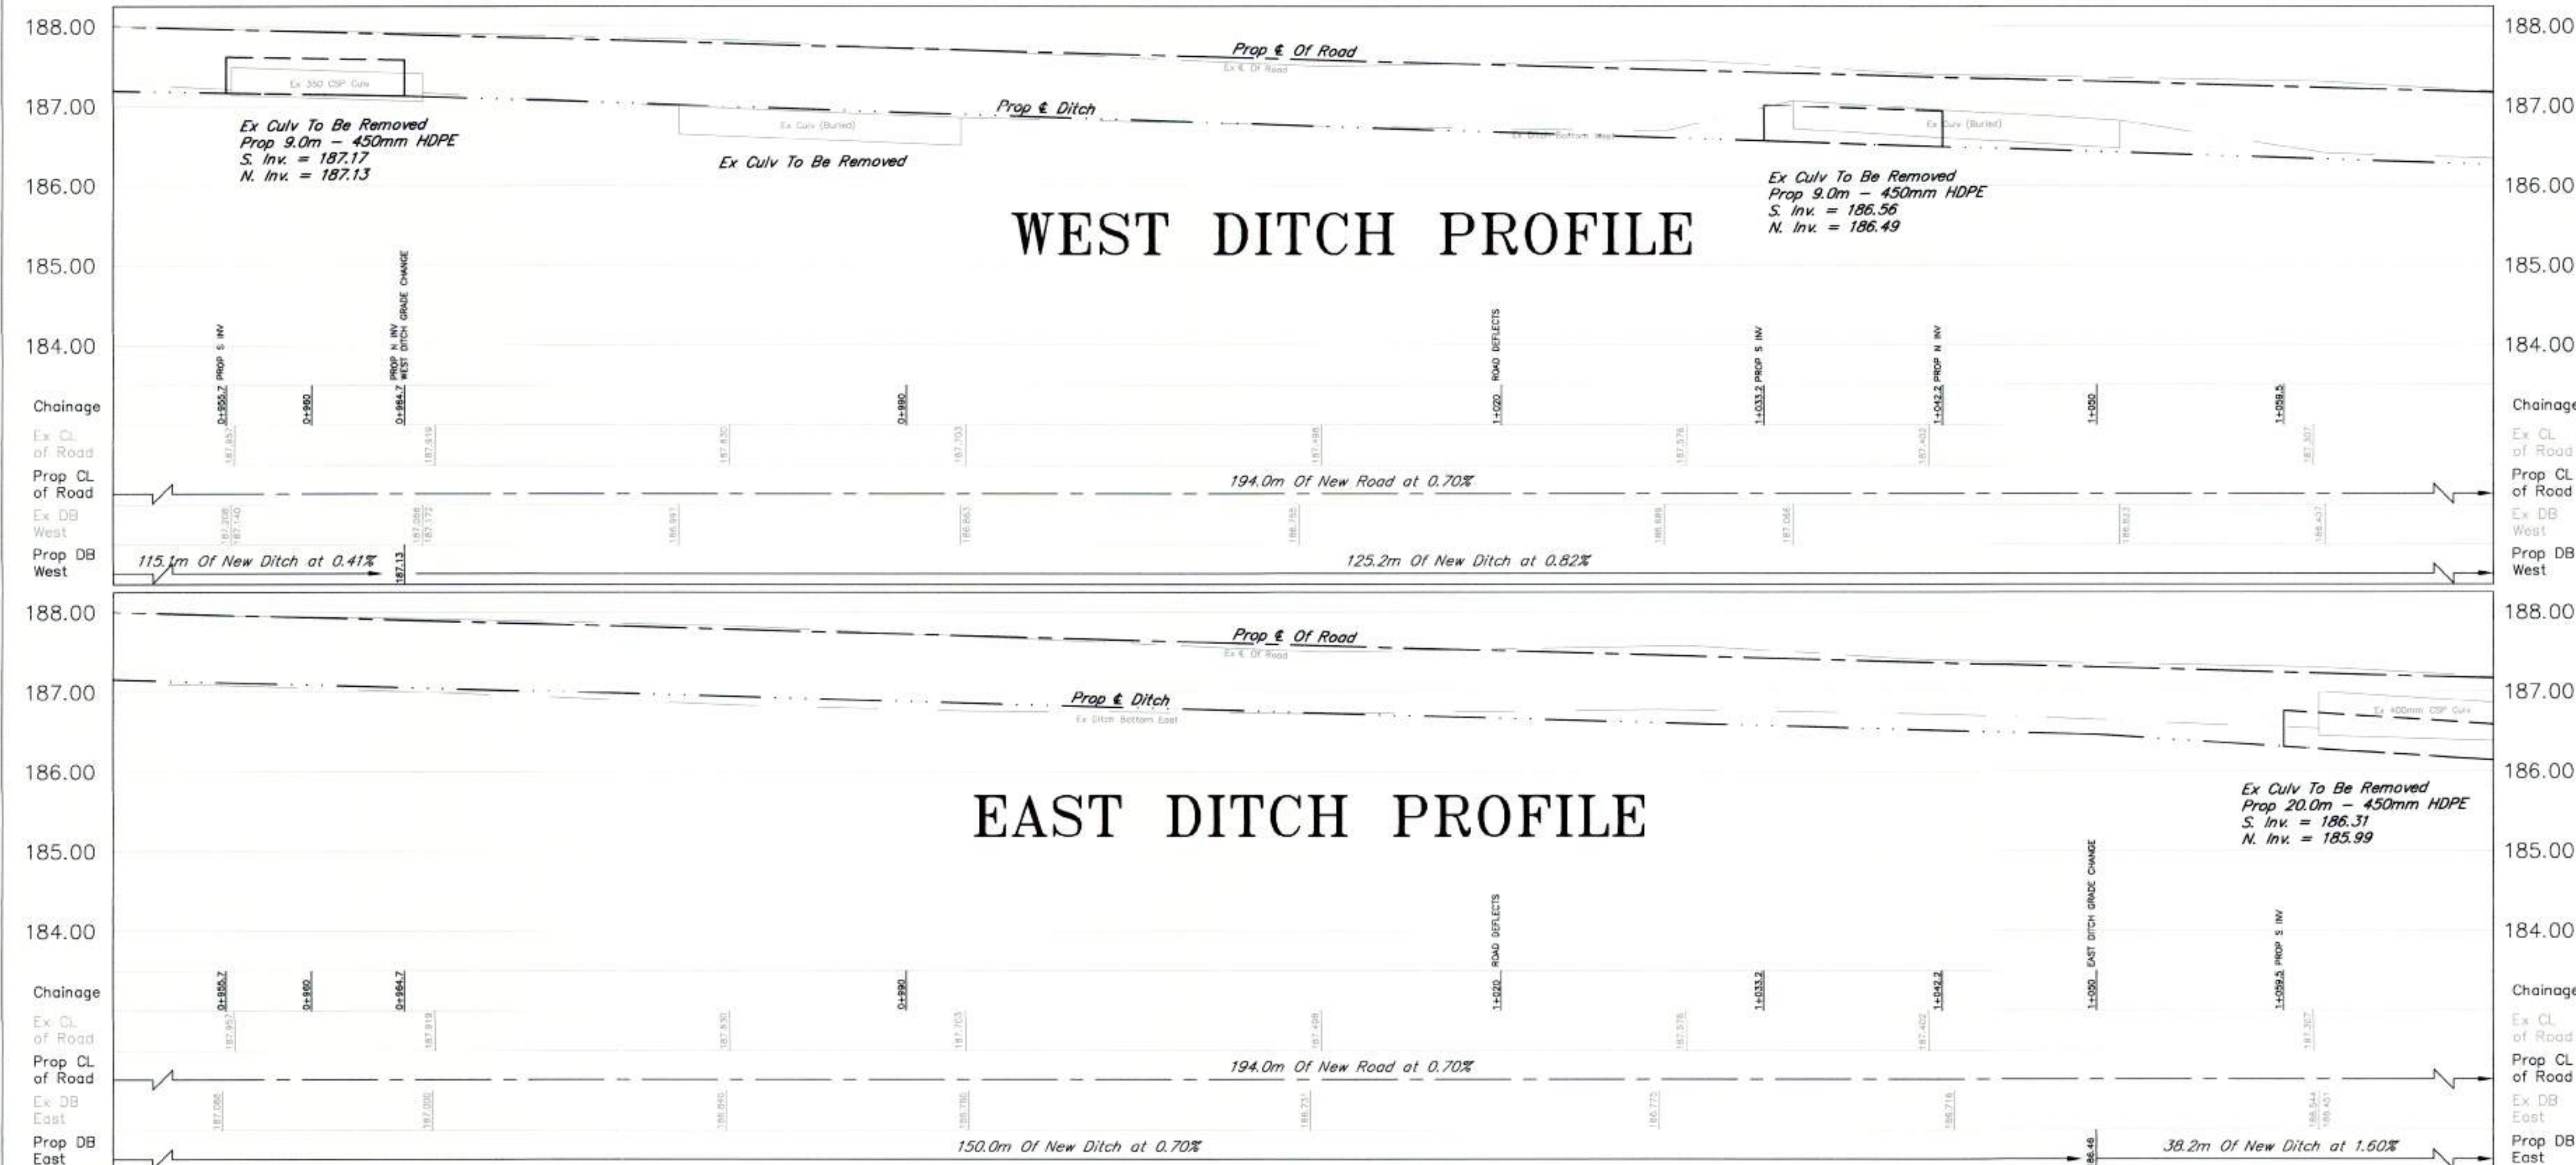

WEST DITCH PROFILE

EAST DITCH PROFILE

LEGEND	
EXISTING	PROPOSED
Top Of Bank	Top Of Bank
Centreline Of Ditch	Centreline Ditch
Culvert	Culvert
Edge of Road	
Elevation	
	Gravel Shoulder
	Edge of Road
	Centreline Road
	Subdrain


REV.	ISSUE	DATE	BY
3	ISSUE FOR CONSTRUCTION	MAR. 24-2021	LJS
2	ISSUE FOR TENDER	NOV. 20-2020	LJS
1	ISSUE FOR REVIEW	NOV. 17-2020	LJS

BENCH MARK SUNSET RD/GILMORE RD
TOP CATCH BASIN GRATE LOCATED AT NORTHEAST CORNER BOWEN RD AND STEVENSVILLE RD
ELEVATION = 178.810m

BENCH MARK BOWEN RD
NORTHWEST CORNER OF CONCRETE HEADWALL LOCATED AT EAST SIDE OF SUNSET RD OVER FRENCHMAN'S CREEK 265M SOUTH OF GILMORE RD
ELEVATION = 186.494m




2020 ROAD RECONSTRUCTION SUNSET DR, GILMORE RD, AND BOWEN RD					
DSN.	LS	DSN. CKD.	RL	DWG.	LS
				DWG. CKD.	RL
SCALE	HORIZONTAL 1:200 VERTICAL 1:50		PROJECT NO. ISE-20T-RCON20		
DATE	APRIL, 2020		SHEET	9 OF 27	
				REV.	3



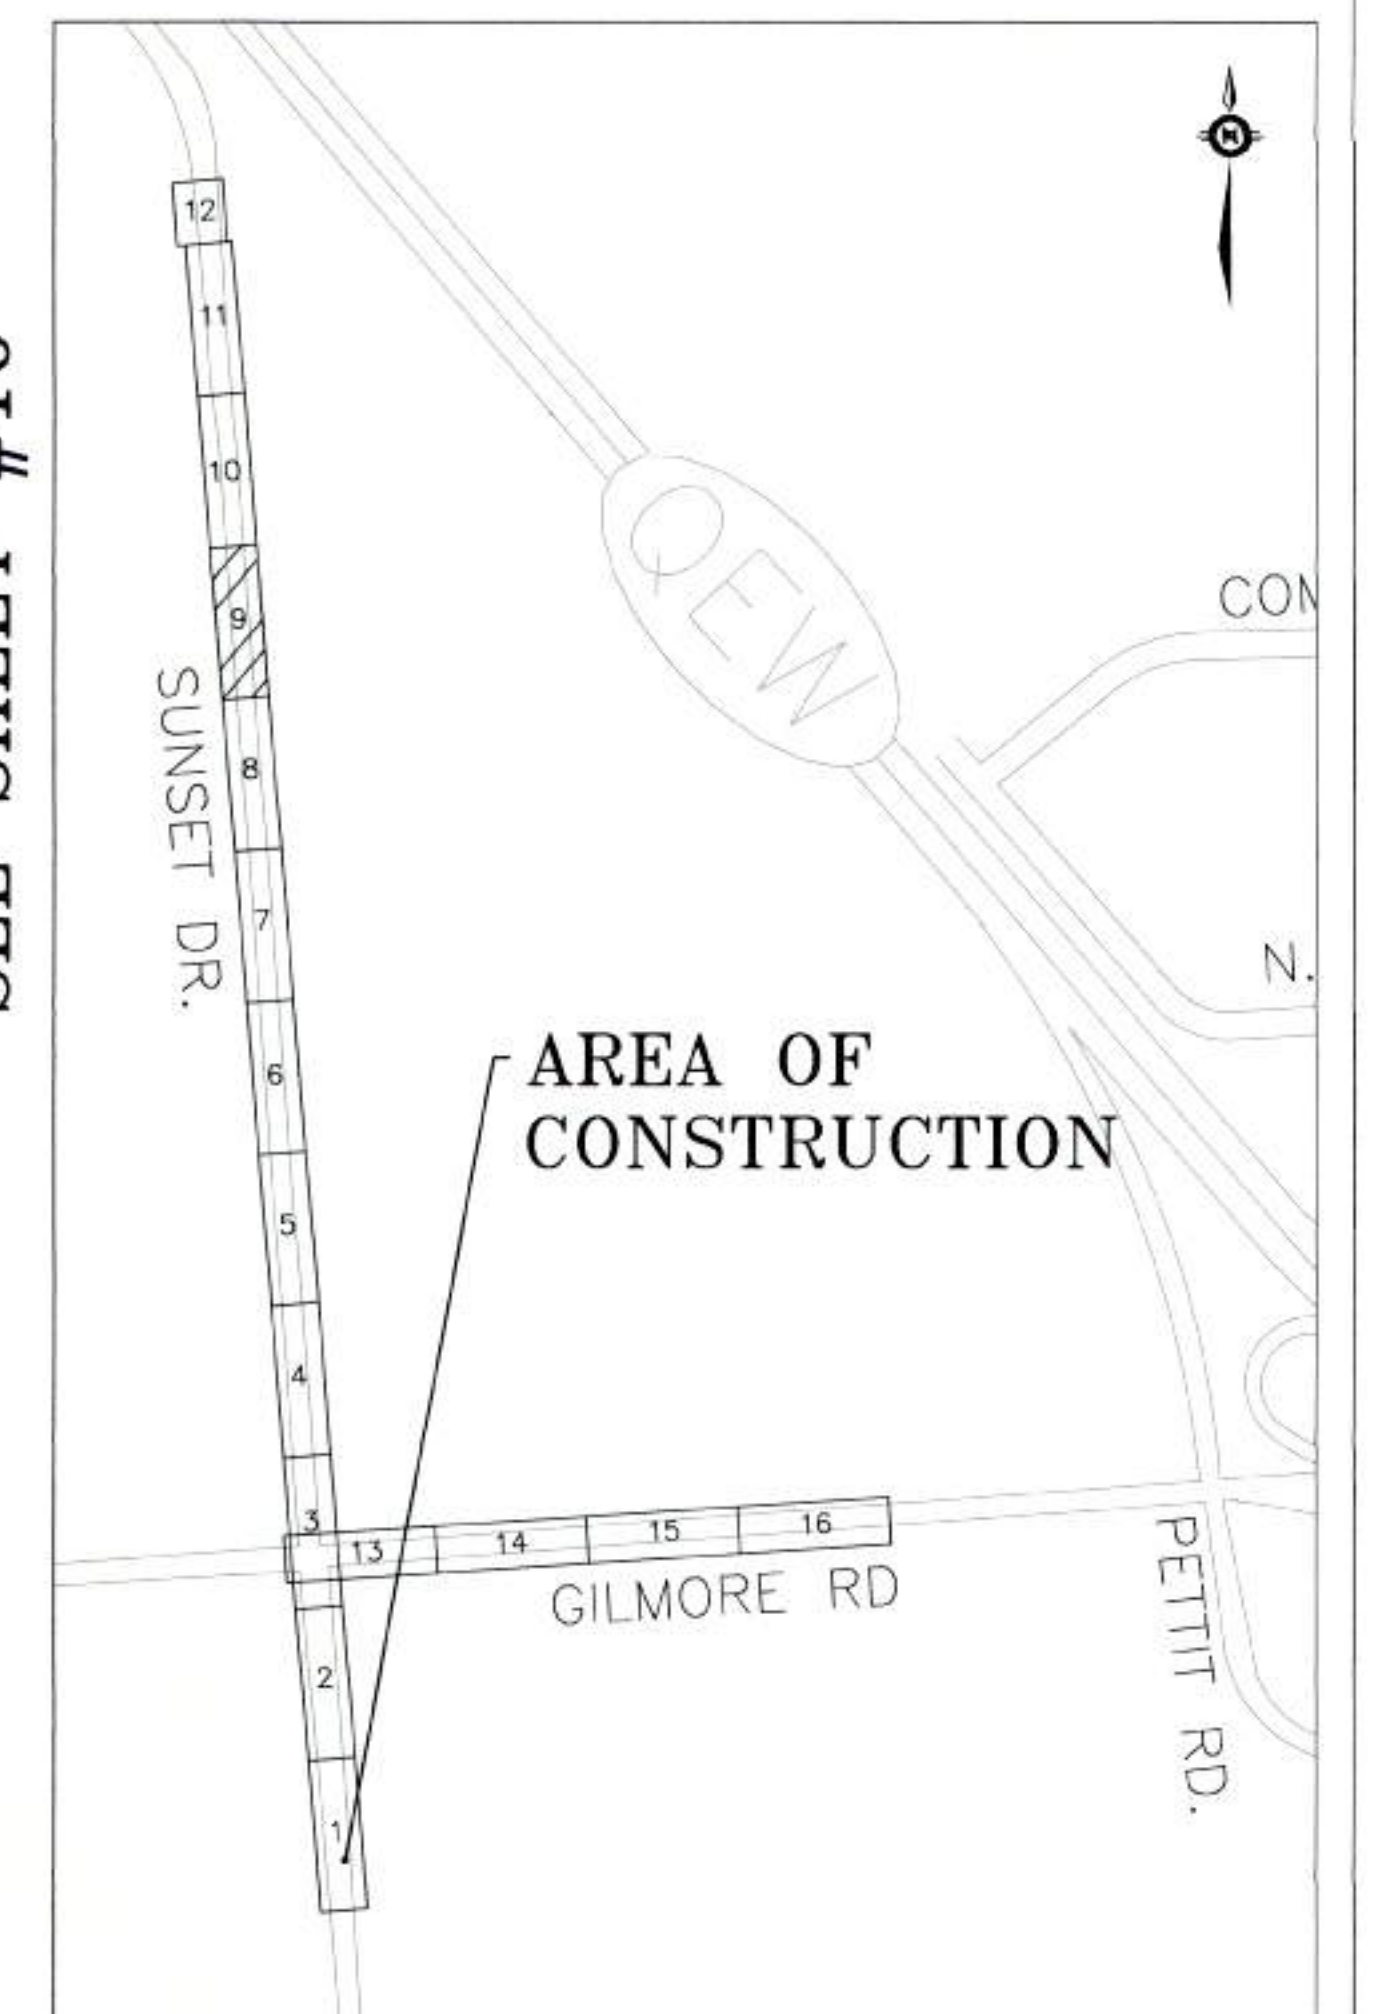


Checked by MLO - Jul 17, 2020
Designed by J. J. MANDITTA
Drawn by J. J. MANDITTA
Date: Jul 17, 2020

SEE SHEET #9
STA 1+070

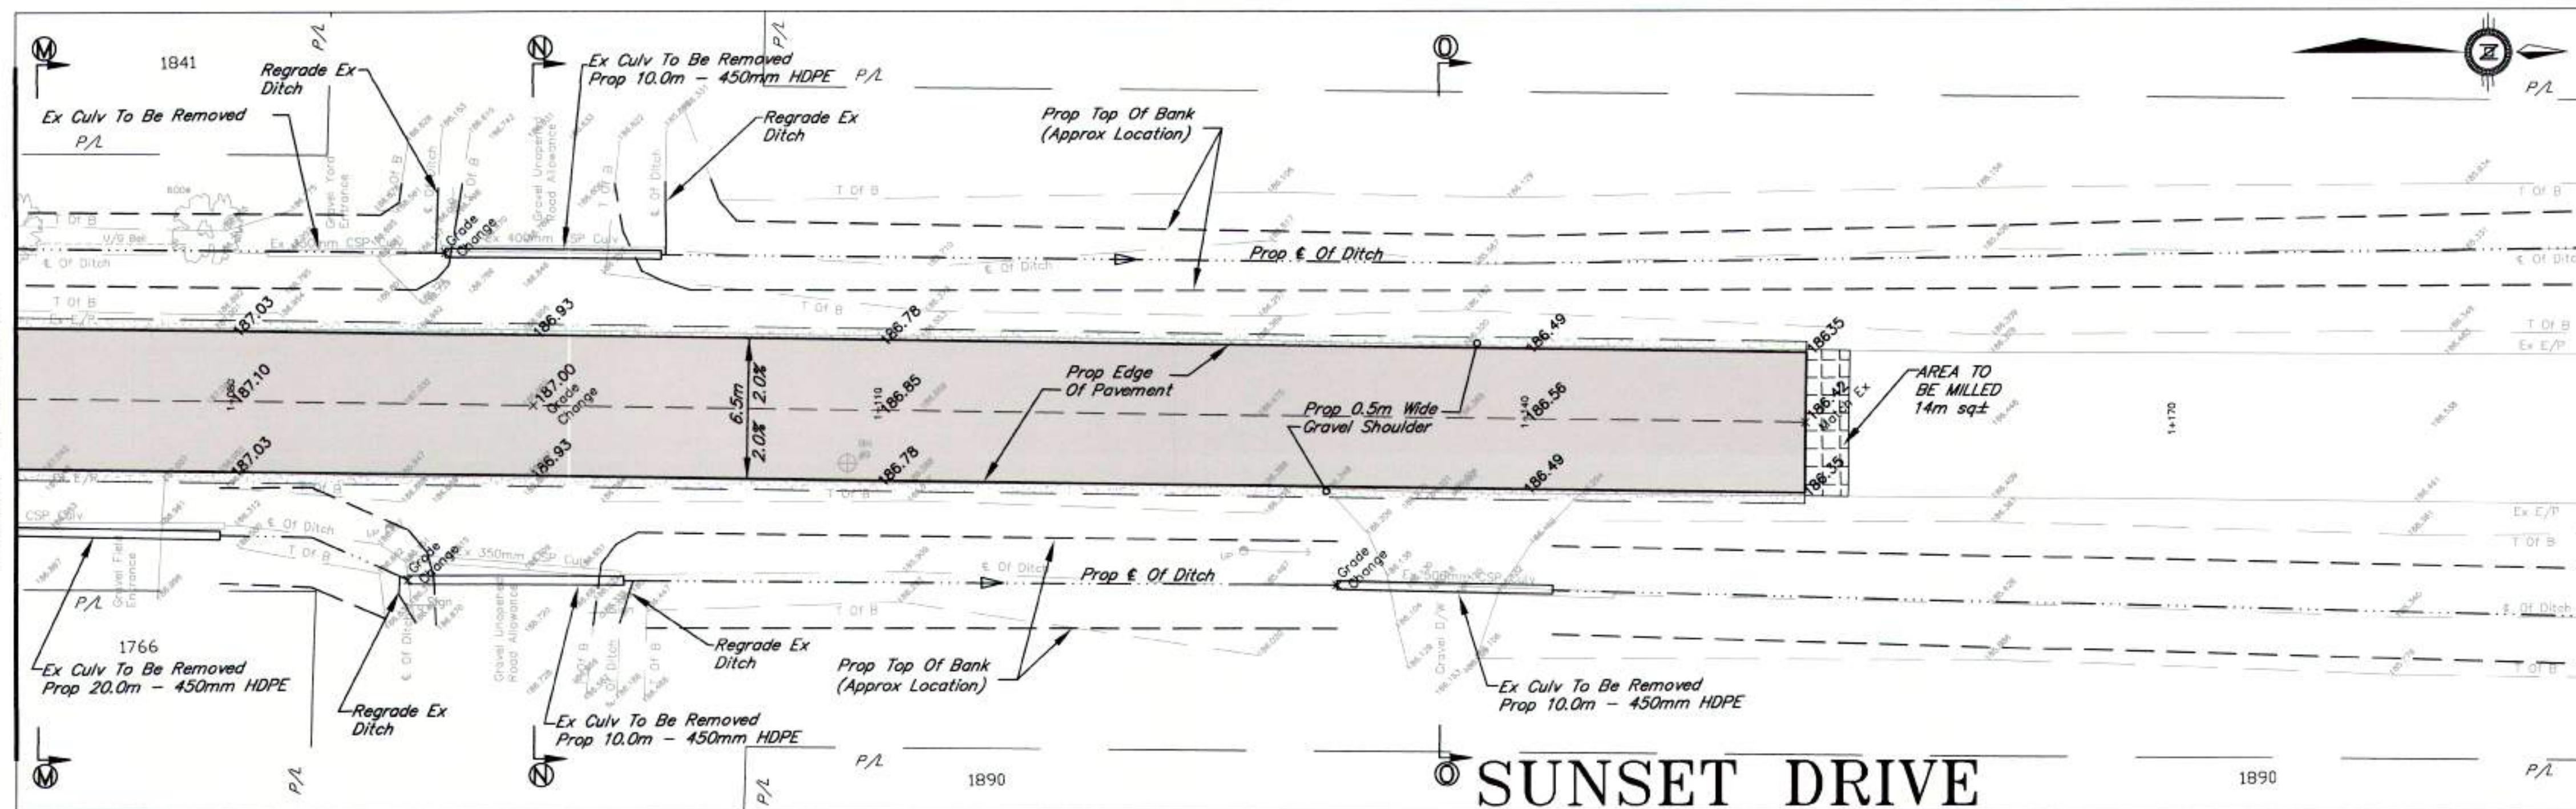

STA 1+190
SEE SHEET #11

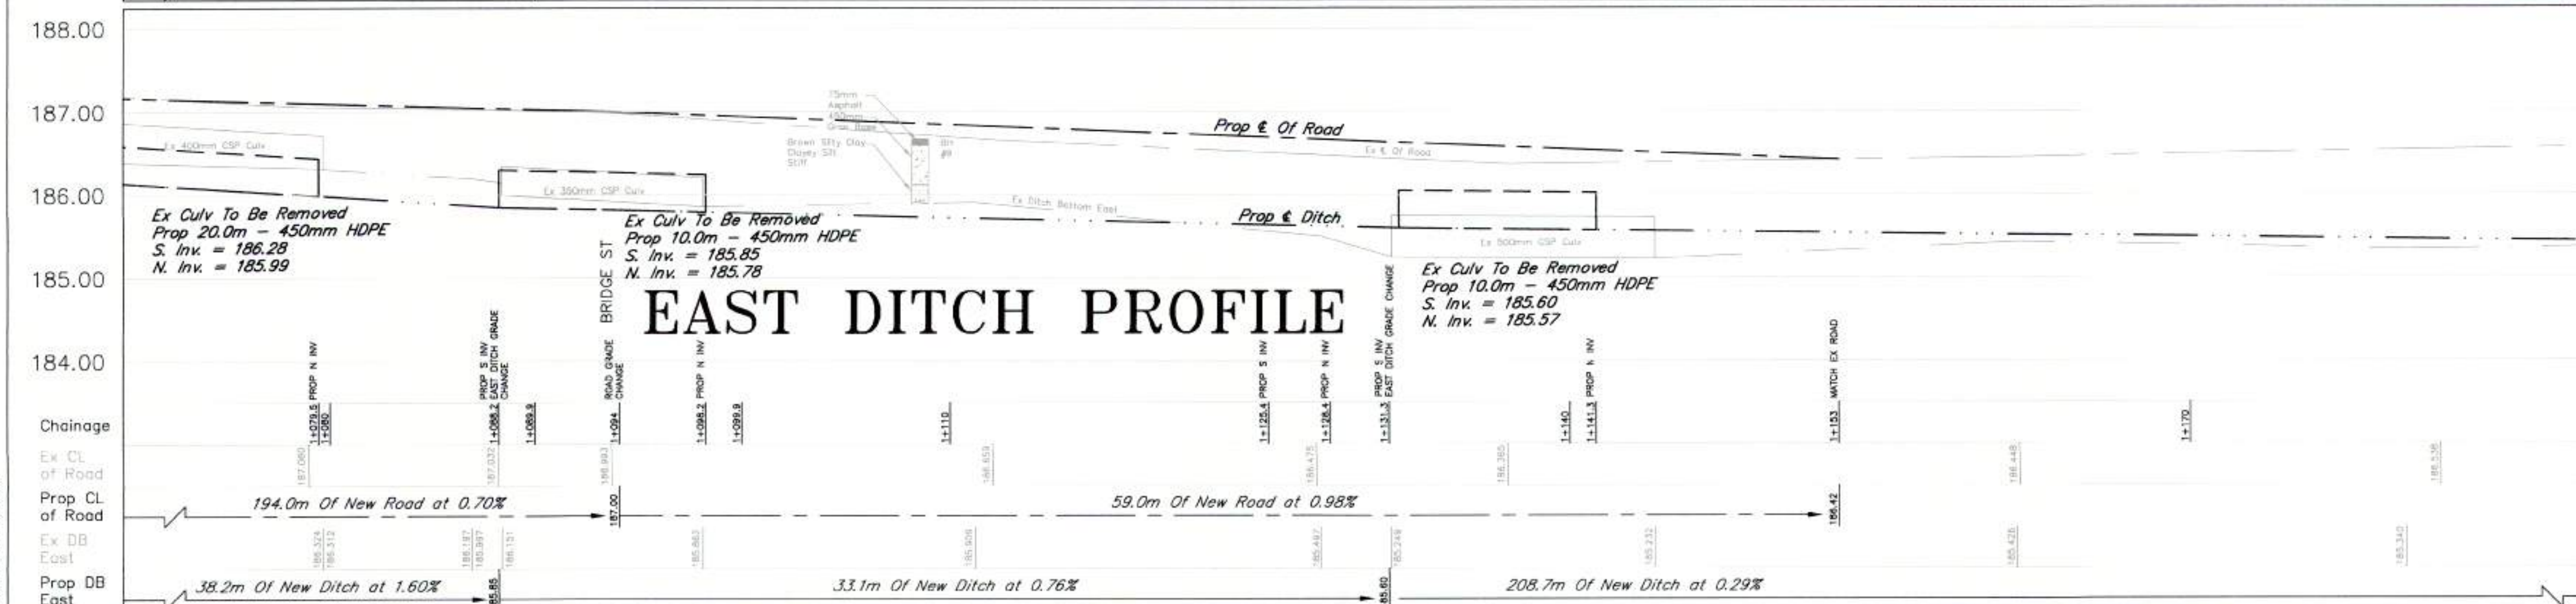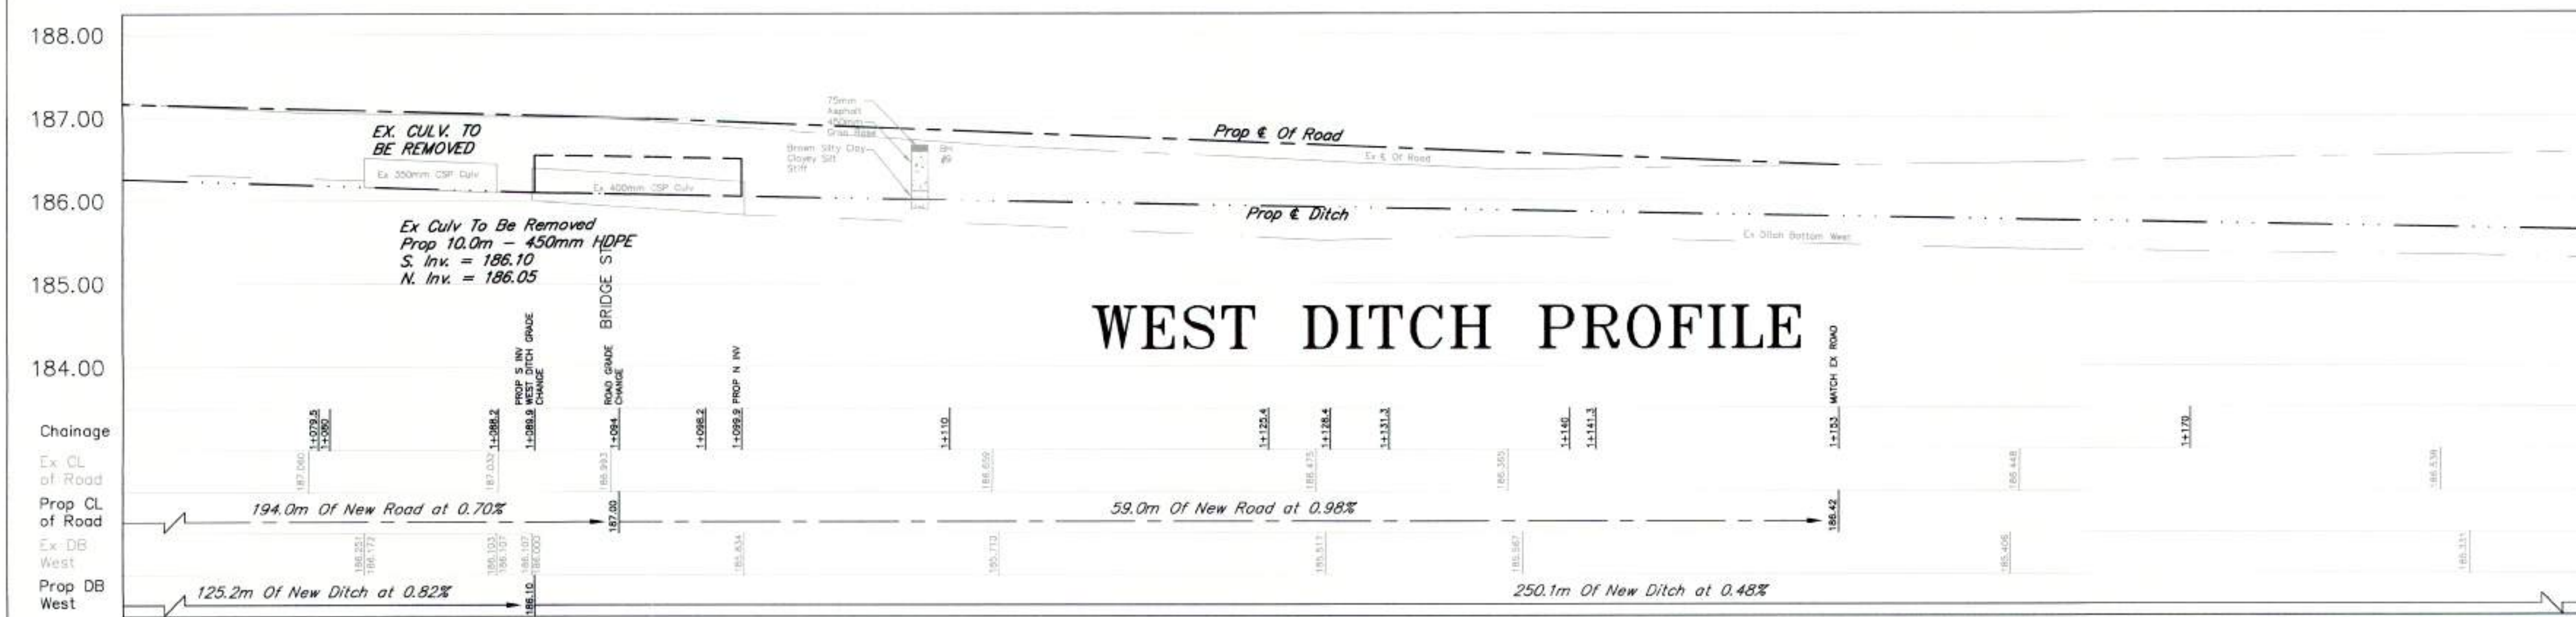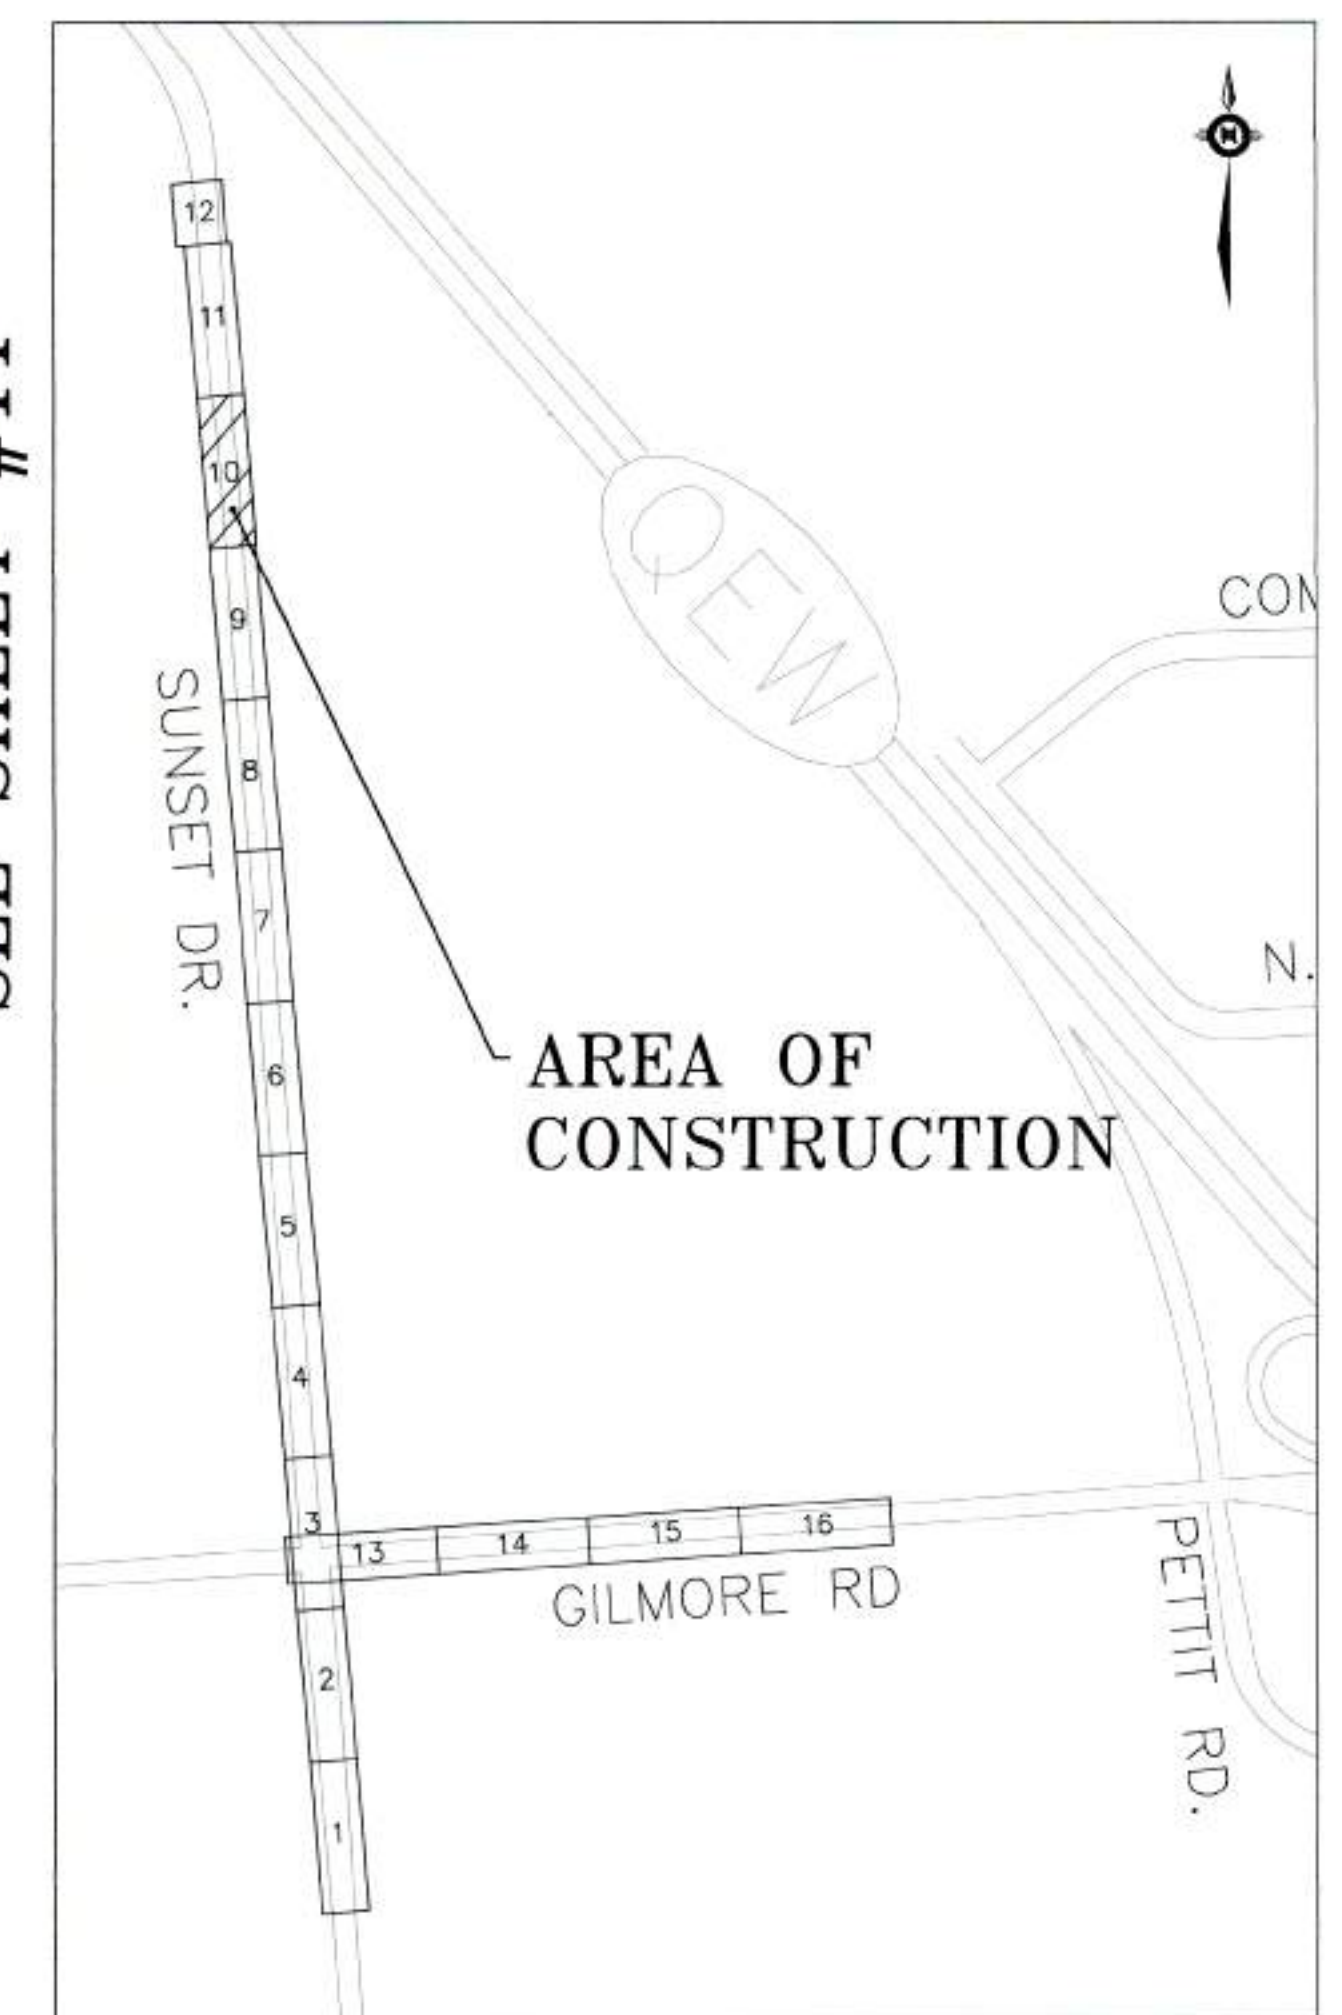

LEGEND	
EXISTING	PROPOSED
Top Of Bank	Top Of Bank
Centreline Of Ditch	Centreline Ditch
Culvert	Culvert
Edge of Road	Gravel Shoulder
Elevation	Edge of Road
	Centreline Road
	Subdrain

REV.	ISSUE	DATE	BY
3	ISSUE FOR CONSTRUCTION	MAR. 24-2021	LJS
2	ISSUE FOR TENDER	NOV. 20-2020	LJS
1	ISSUE FOR REVIEW	NOV. 17-2020	LJS

BENCH MARK SUNSET RD/GILMORE RD
TOP CATCH BASIN GRATE LOCATED AT NORTHEAST CORNER BOWEN RD AND STEVENSVILLE RD
ELEVATION = 178.810m

BENCH MARK BOWEN RD
NORTHWEST CORNER OF CONCRETE HEADWALL LOCATED AT EAST SIDE OF SUNSET RD OVER FRENCHMAN'S CREEK 265M SOUTH OF GILMORE RD
ELEVATION = 186.494m





2020 ROAD RECONSTRUCTION SUNSET DR, GILMORE RD, AND BOWEN RD					
DSN.	LS	DSN. CKD.	RL	DWG.	LS
SCALE	HORIZONTAL 1:200 VERTICAL 1:50		PROJECT NO. ISE-20T-RCON20		
DATE	APRIL, 2020		SHEET 10 OF 27		REV. 3


Checked by: [Signature] 11/19/2020
Designed by: [Signature] 11/19/2020
Drawn by: [Signature] 11/19/2020
Checked by: [Signature] 11/19/2020

SEE SHEET #10
STA 1+190


STA 1+310
SEE SHEET #12

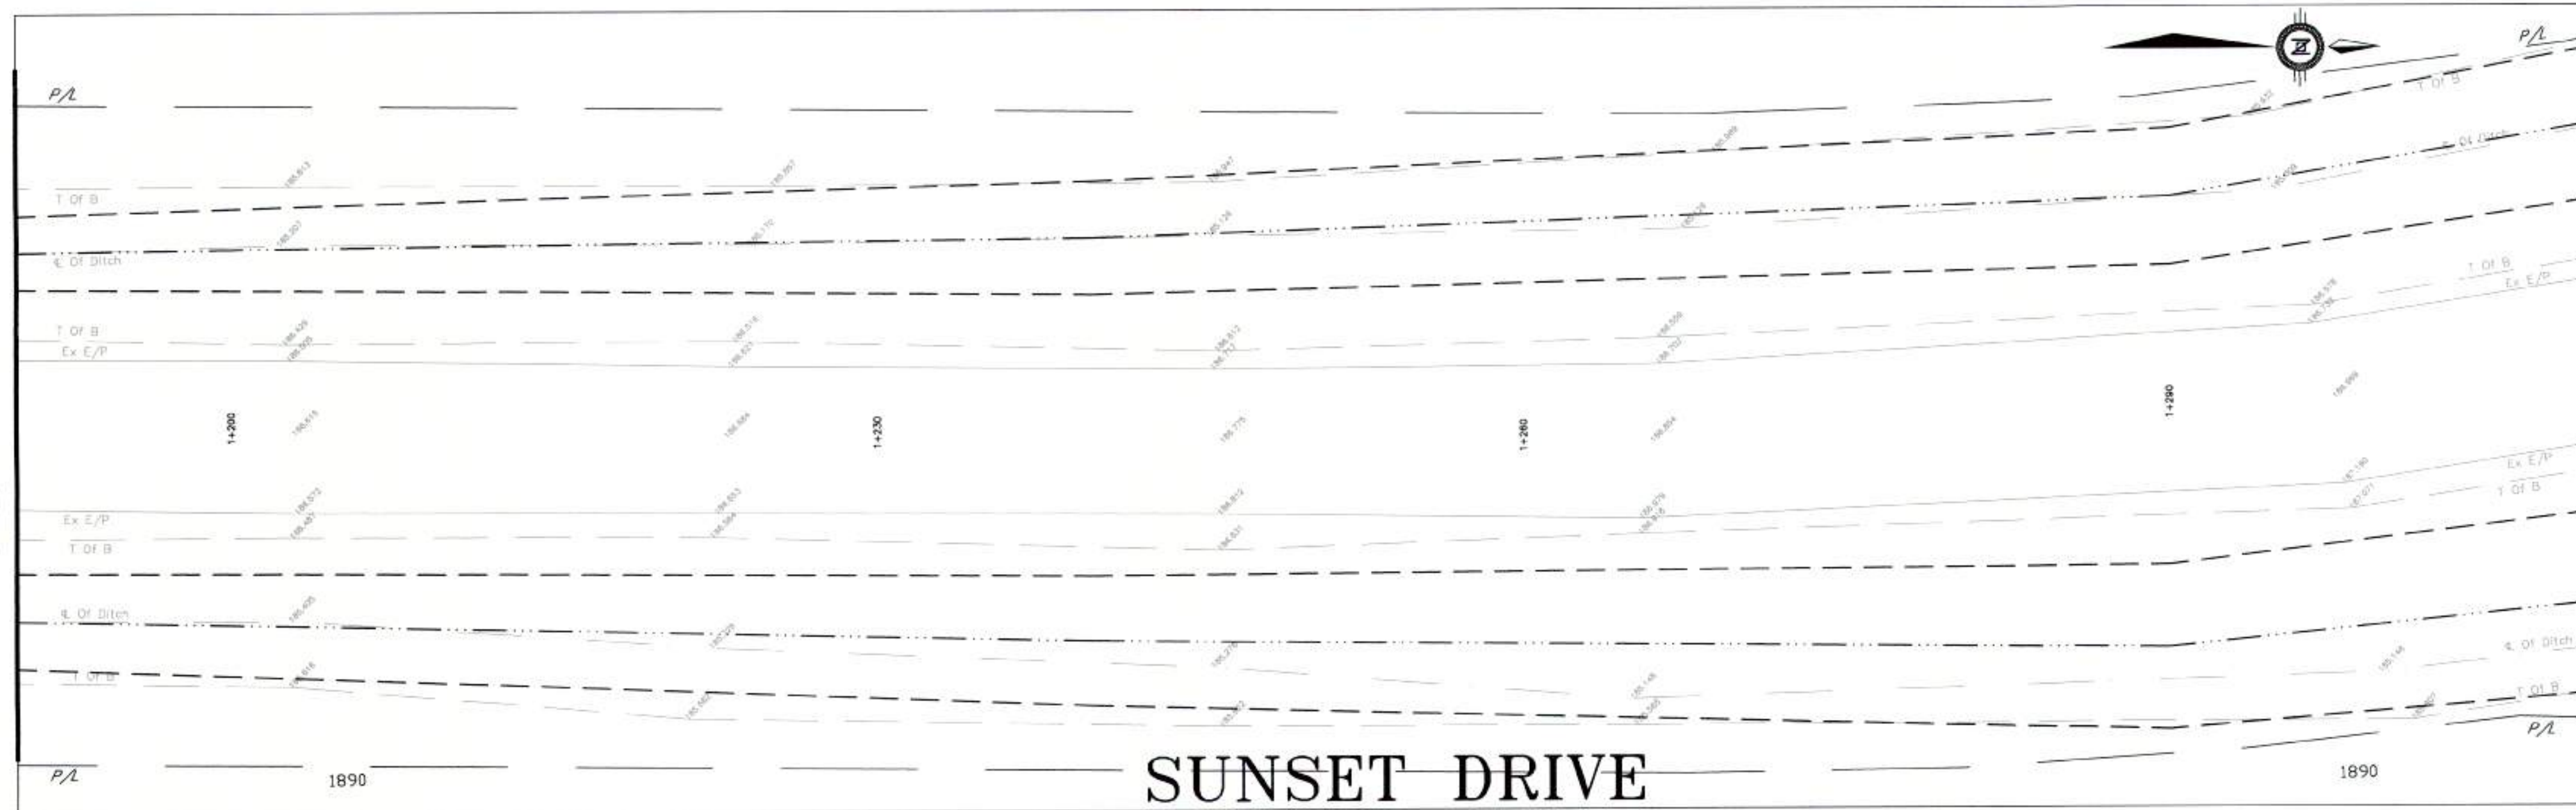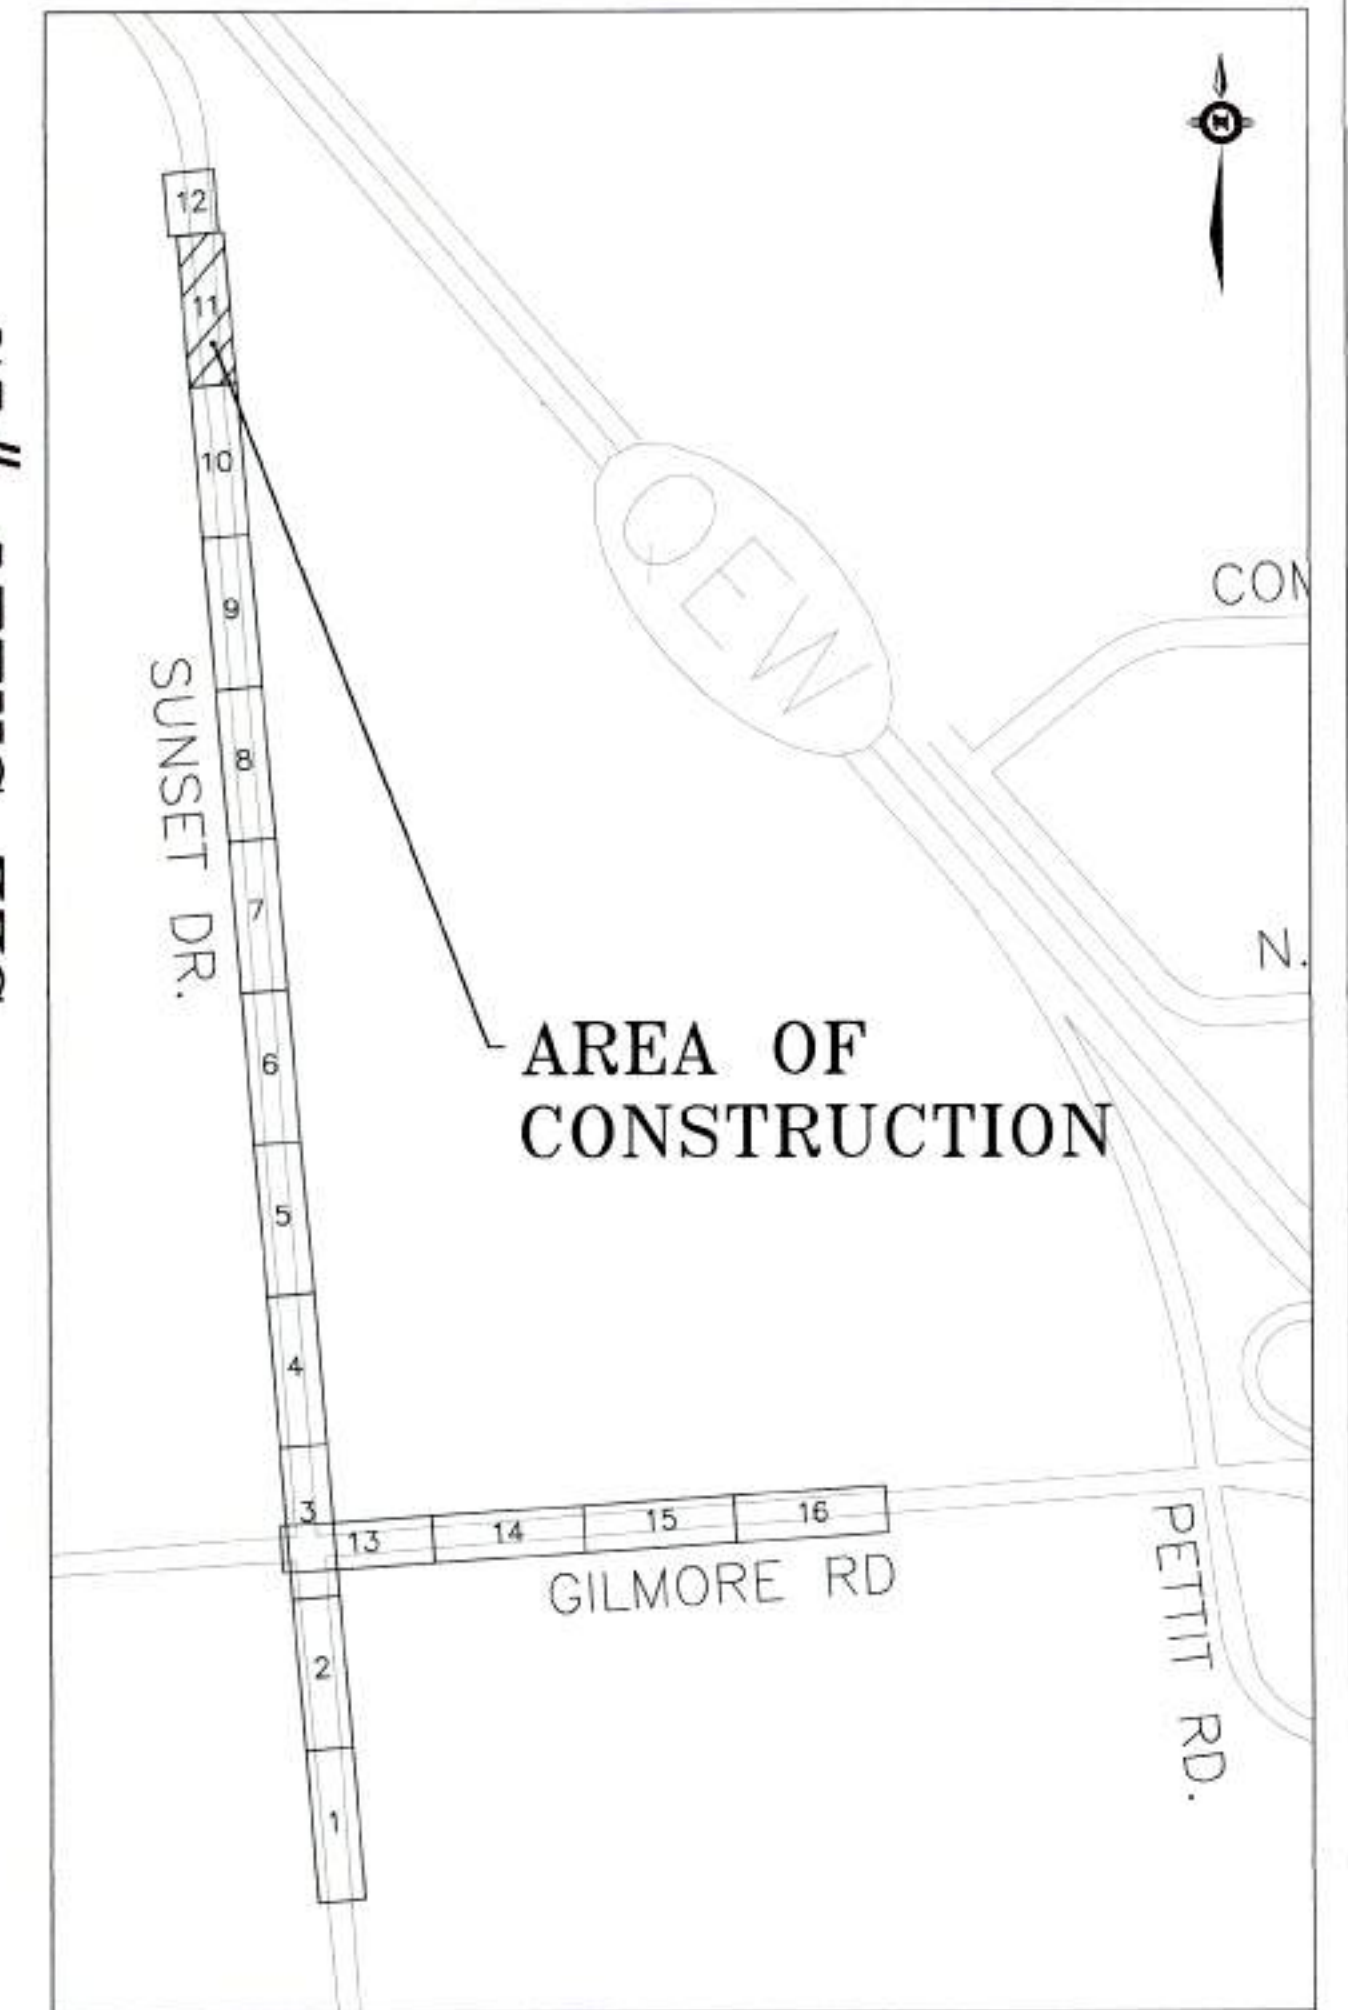

WEST DITCH PROFILE

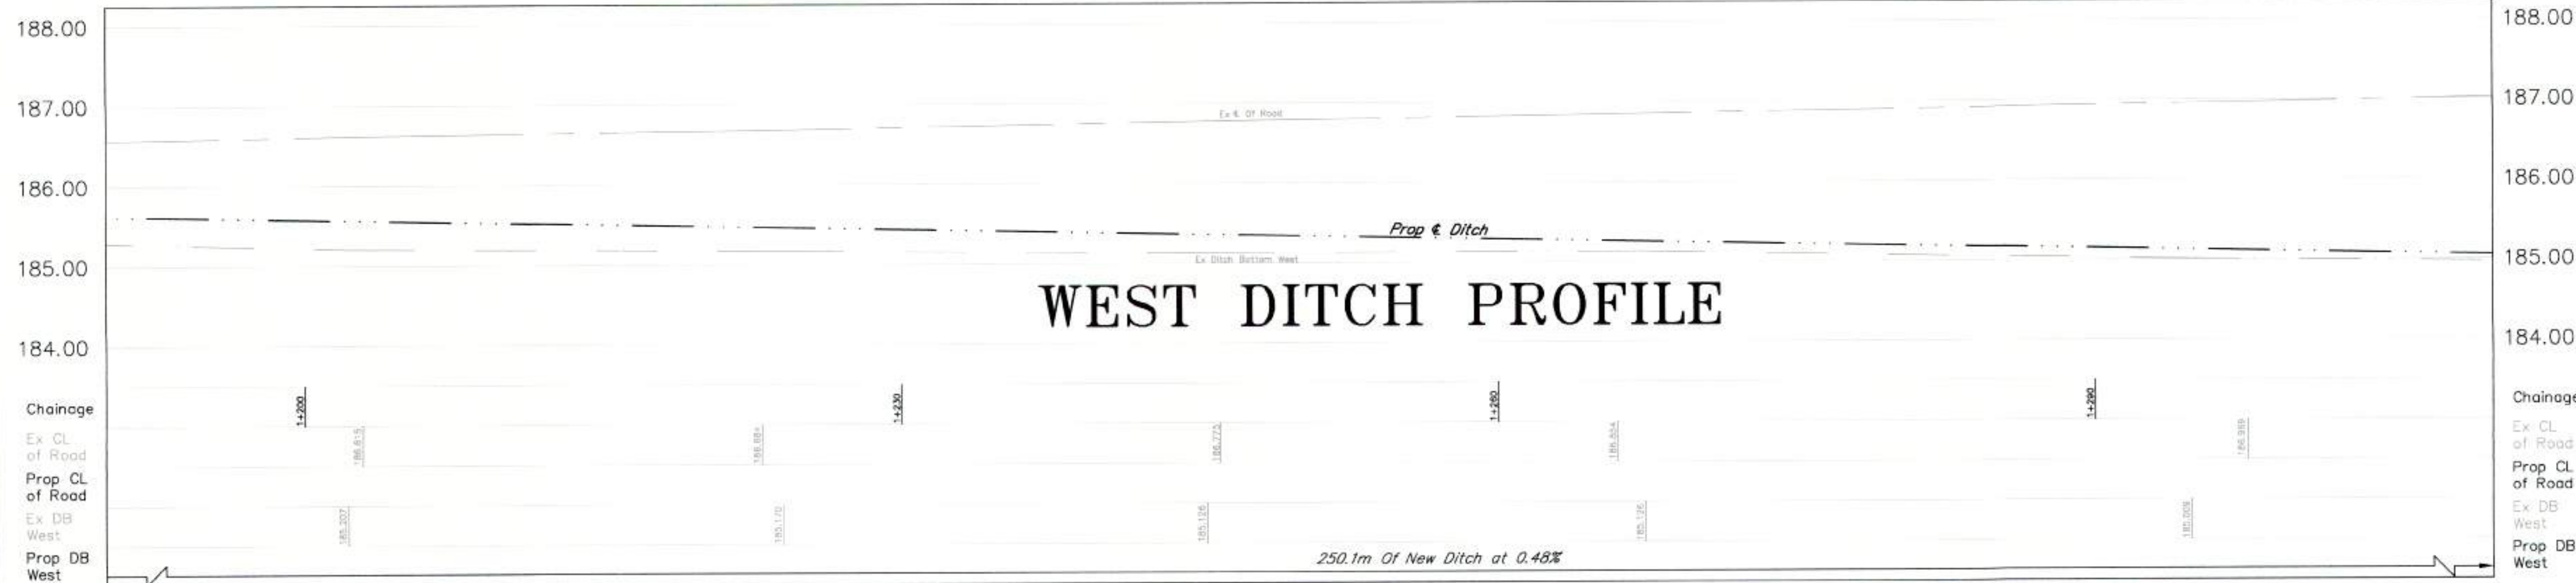

EAST DITCH PROFILE

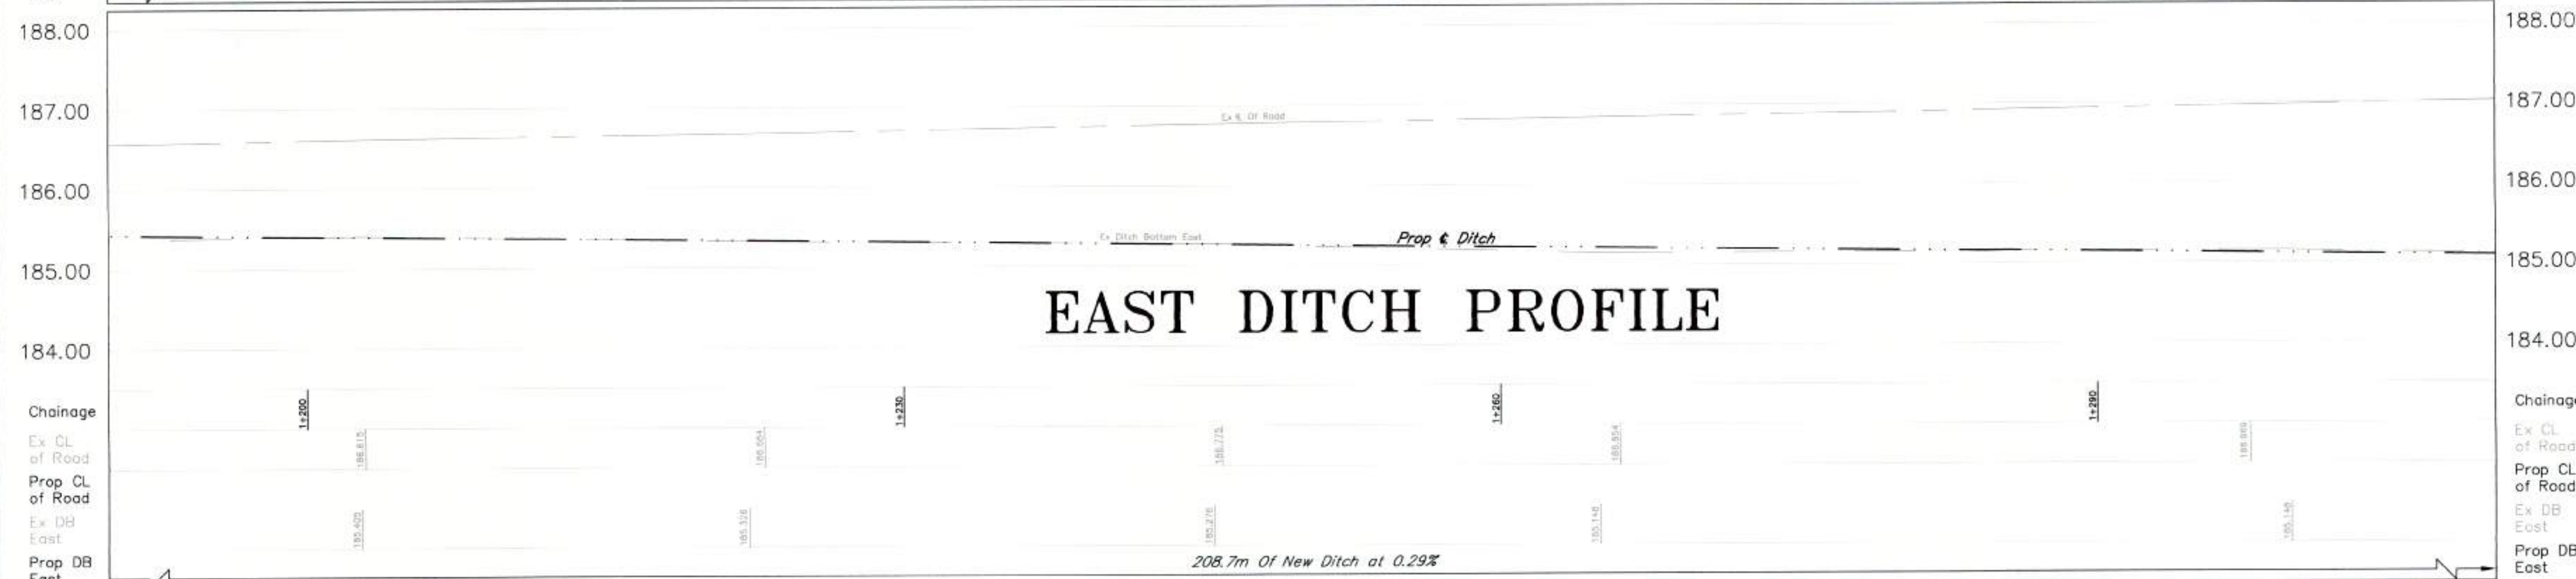

LEGEND	
EXISTING	PROPOSED
Top Of Bank	Top Of Bank
Centreline Of Ditch	Centreline Ditch
Culvert	Culvert
Edge of Road	Gravel Shoulder
Elevation	Edge of Road
	Centreline Road
	Subdrain



REV.	ISSUE	DATE	BY
3	ISSUE FOR CONSTRUCTION	MAR. 24-2021	LJS
2	ISSUE FOR TENDER	NOV. 20-2020	LJS
1	ISSUE FOR REVIEW	NOV. 17-2020	LJS




2020 ROAD RECONSTRUCTION SUNSET DR, GILMORE RD, AND BOWEN RD			
DSN. LS	DSN. CKD. RL	DWG. LS	DWG. CKD. RL
SCALE: HORIZONTAL 1:200 VERTICAL 1:50		PROJECT NO. ISE-20T-RCON20	
DATE: APRIL, 2020		SHEET 11 OF 27	
		REV. 3	

Checked by: J. L. Masotta, July 17, 2020
Designed by: J. L. Masotta, July 17, 2020
Checked by: J. L. Masotta, July 17, 2020
Designed by: J. L. Masotta, July 17, 2020

SEE SHEET #11
STA 1+310

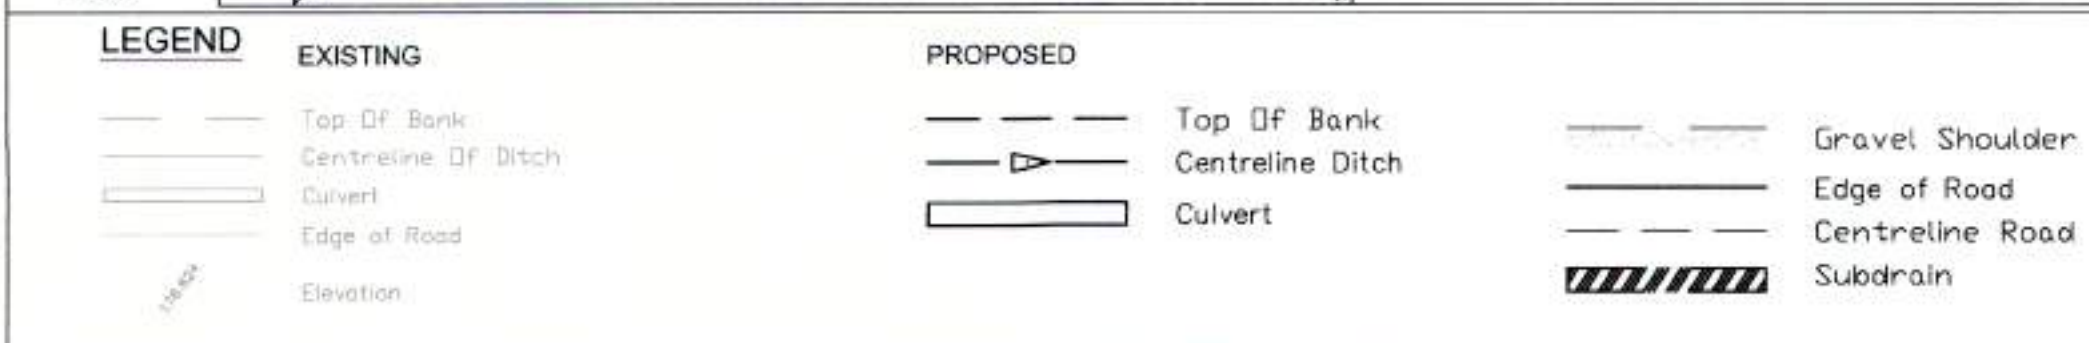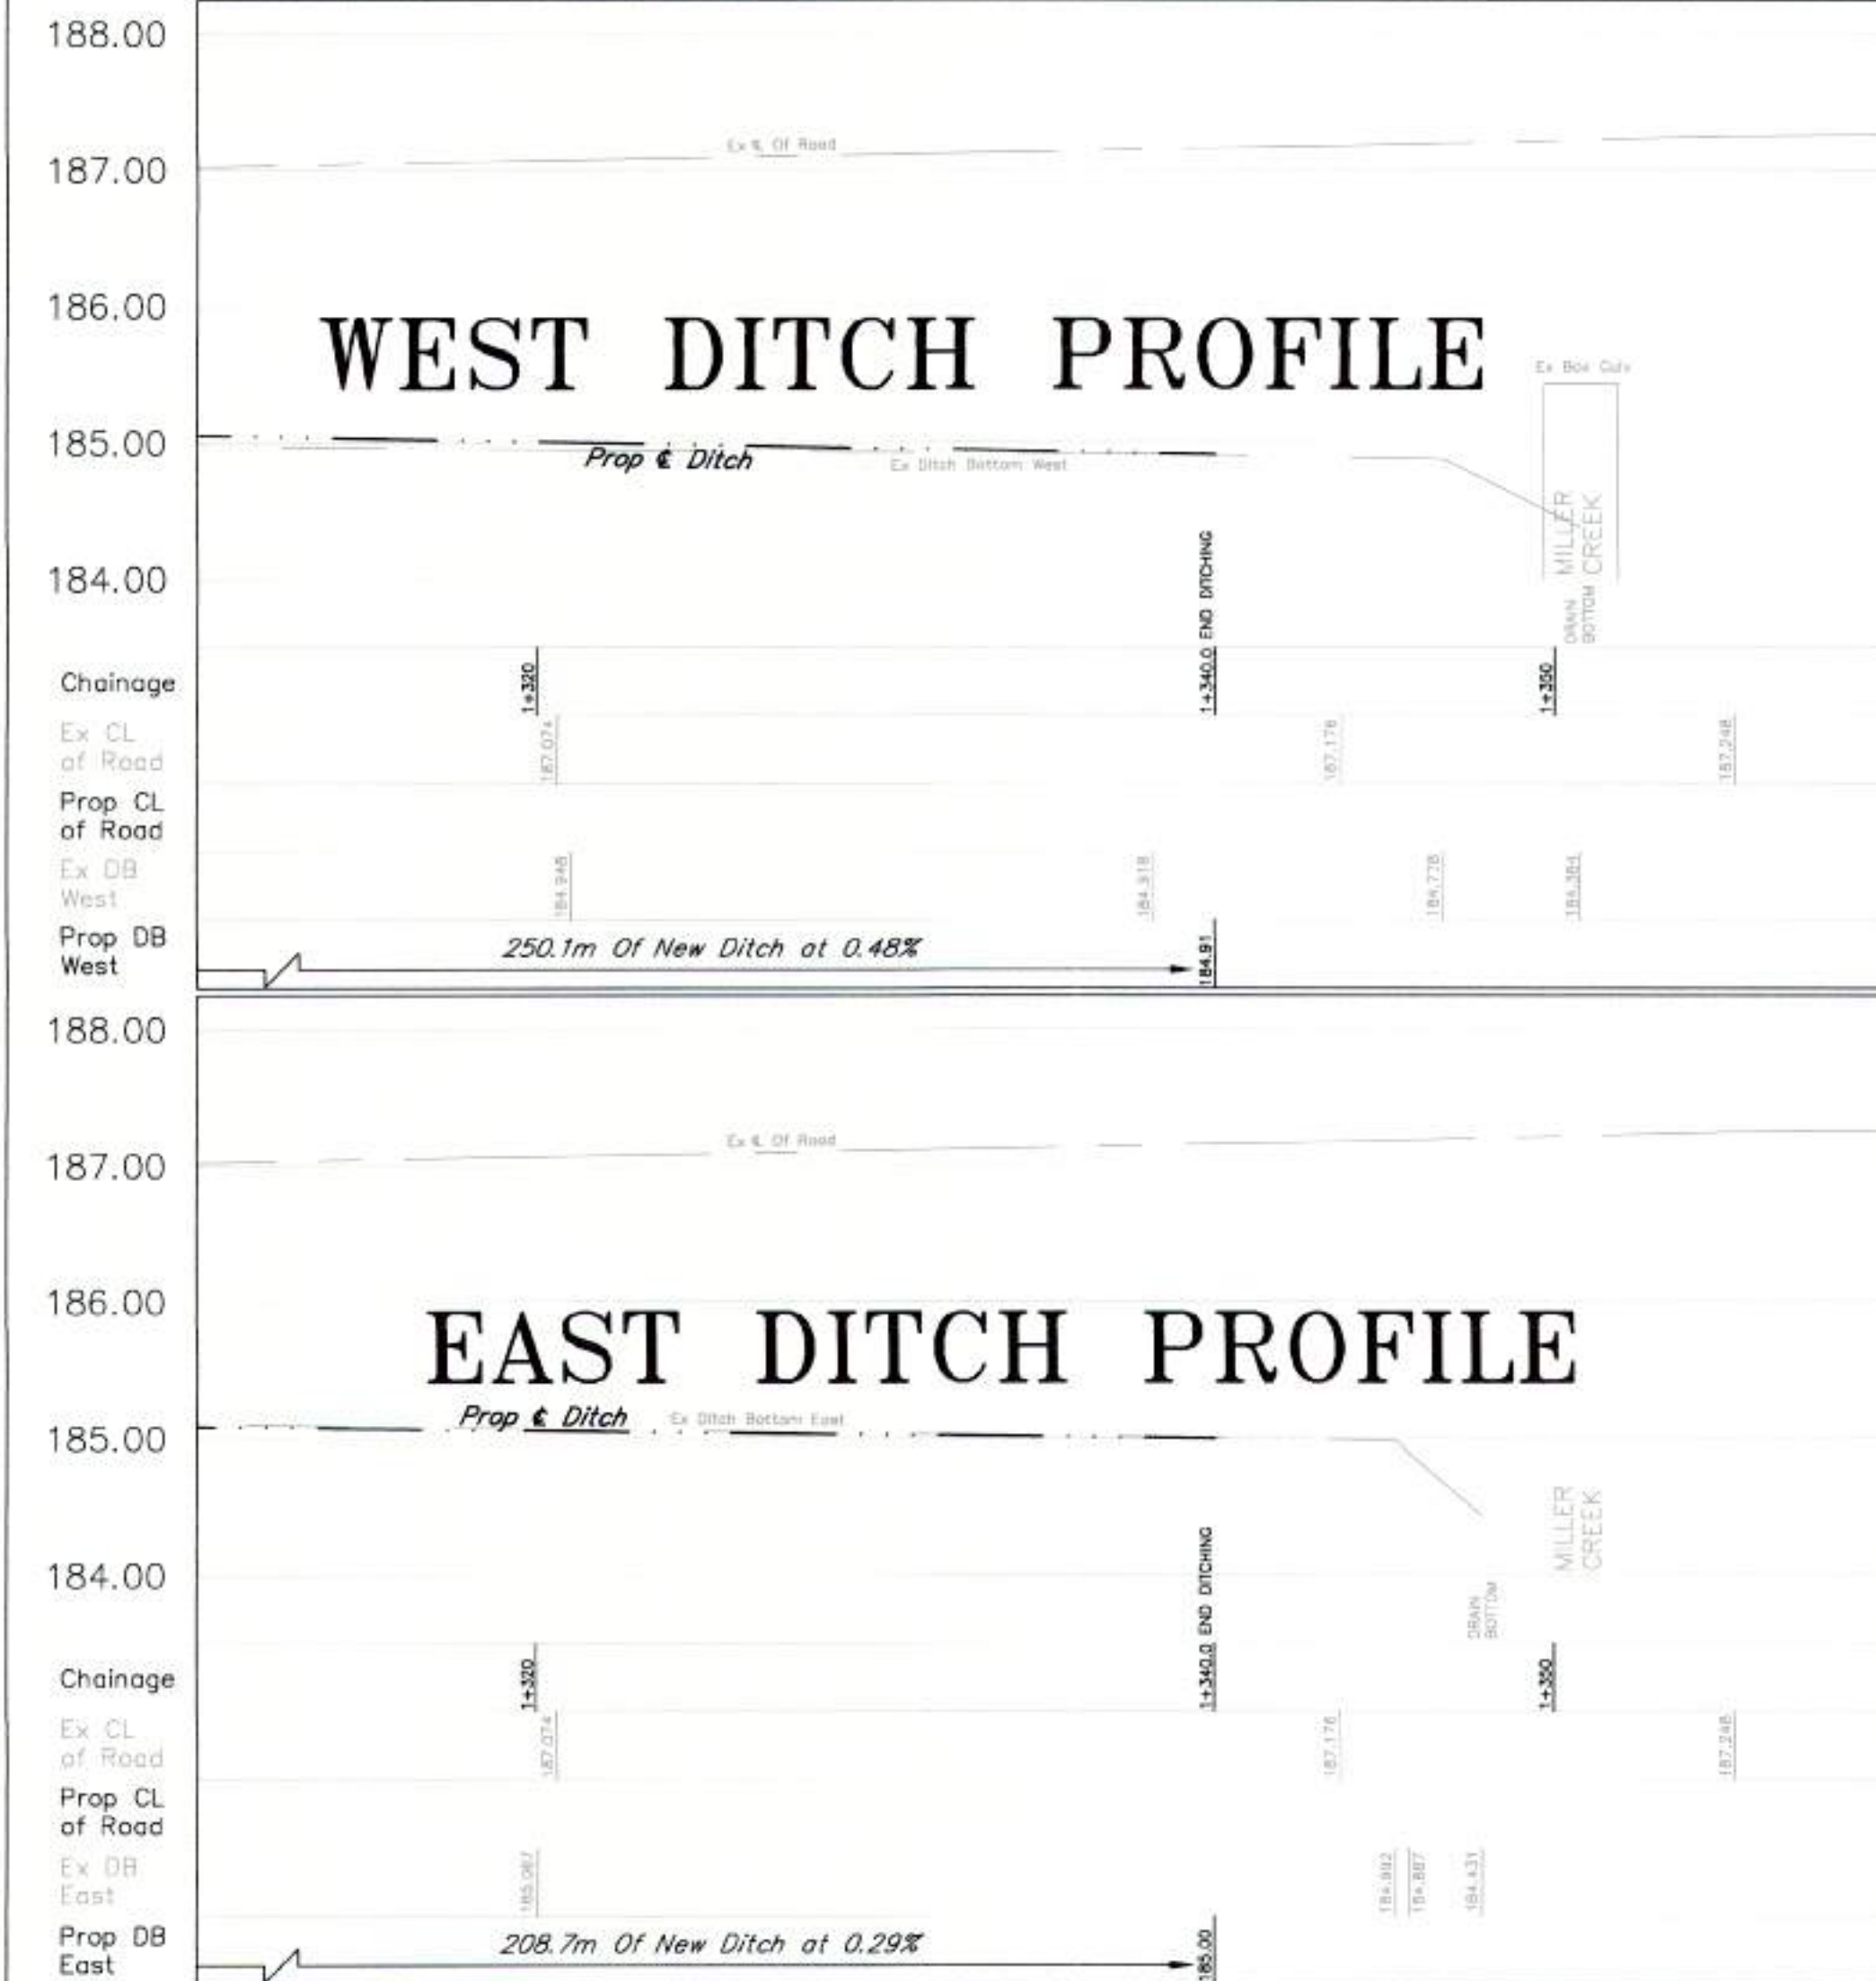

STA 1+360
END CONSTRUCTION

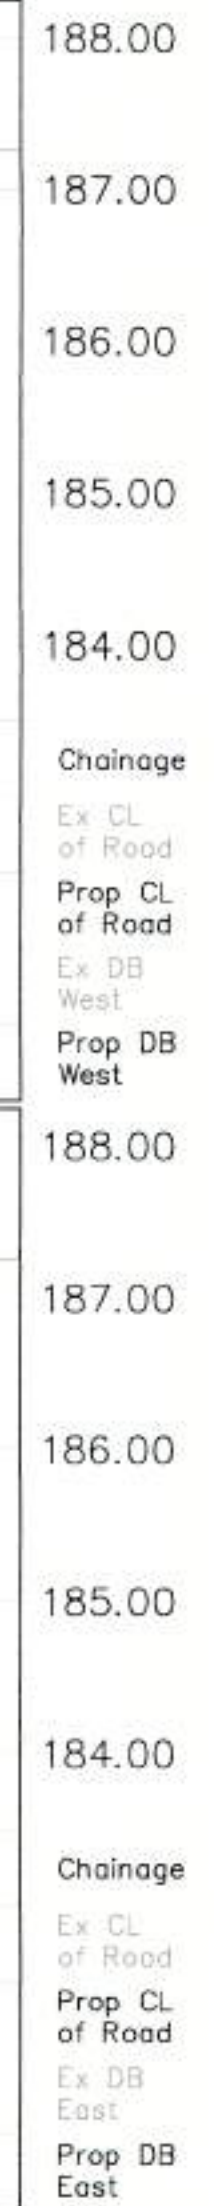



REV.	ISSUE	DATE	BY
3	ISSUE FOR CONSTRUCTION	MAR. 24-2021	LJS
2	ISSUE FOR TENDER	NOV. 20-2020	LJS
1	ISSUE FOR REVIEW	NOV. 17-2020	LJS

BENCH MARK SUNSET RD/GILMORE RD
TOP CATCH BASIN GRATE LOCATED AT NORTHEAST CORNER BOWEN RD AND STEVENSON RD
ELEVATION = 178.810m
BENCH MARK BOWEN RD
NORTHWEST CORNER OF CONCRETE HEADWALL LOCATED AT EAST SIDE OF SUNSET RD OVER FRENCHMAN'S CREEK 265M SOUTH OF GILMORE RD
ELEVATION = 186.494m




FORT ERIE
ONTARIO
Our Focus: Your Future
INFRASTRUCTURE SERVICES



2020 ROAD RECONSTRUCTION			
SUNSET DR, GILMORE RD, AND BOWEN RD			
DSN.	LS	DSN. CKD.	RL
SCALE	HORIZONTAL 1:200	DWG.	LS
DATE	APRIL, 2020	PROJECT NO.	ISE-20T-RCON20
		SHEET	12 OF 27
		REV.	3

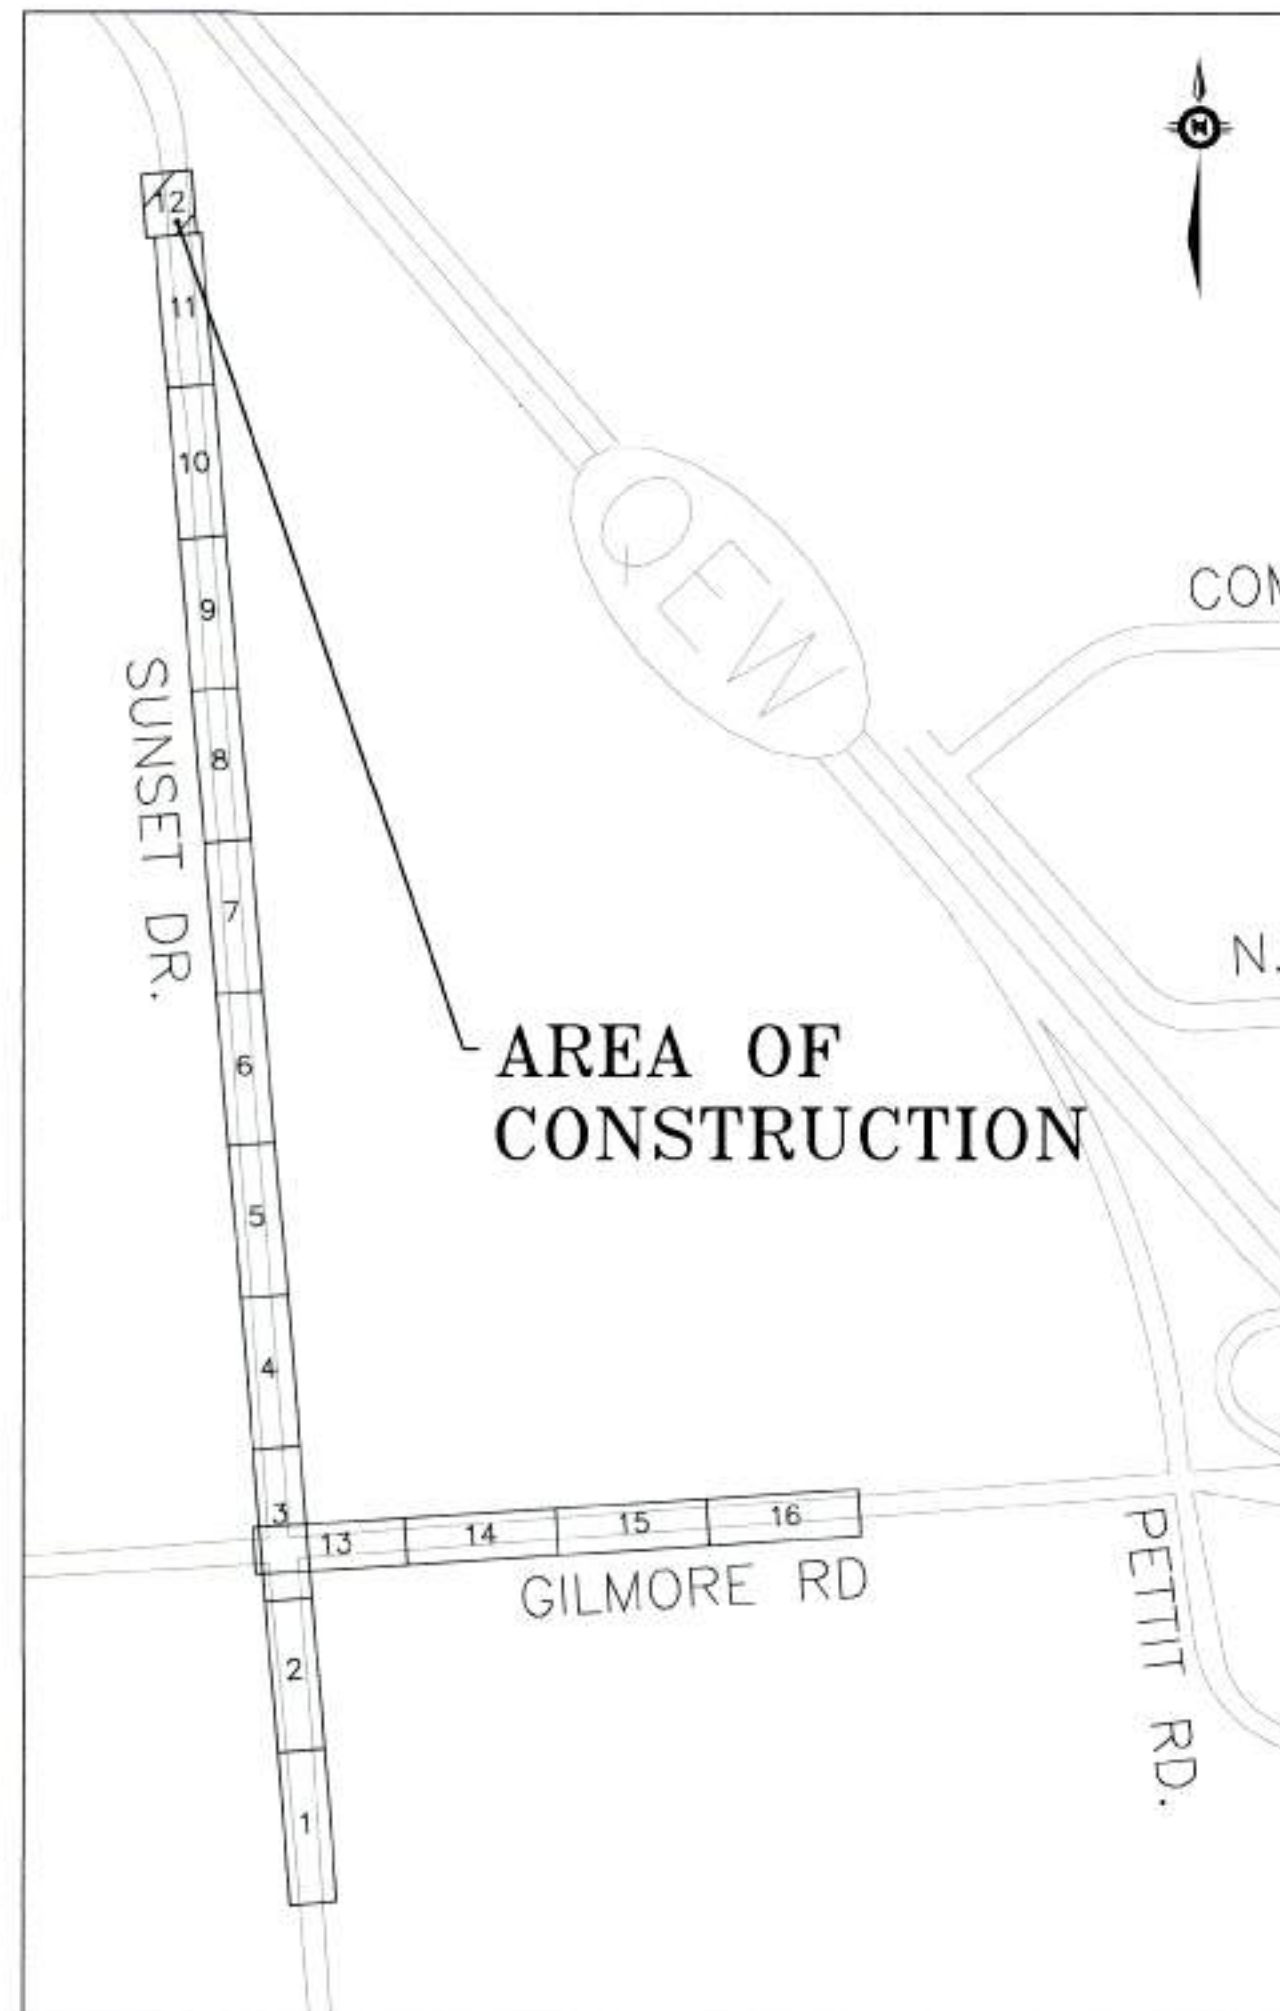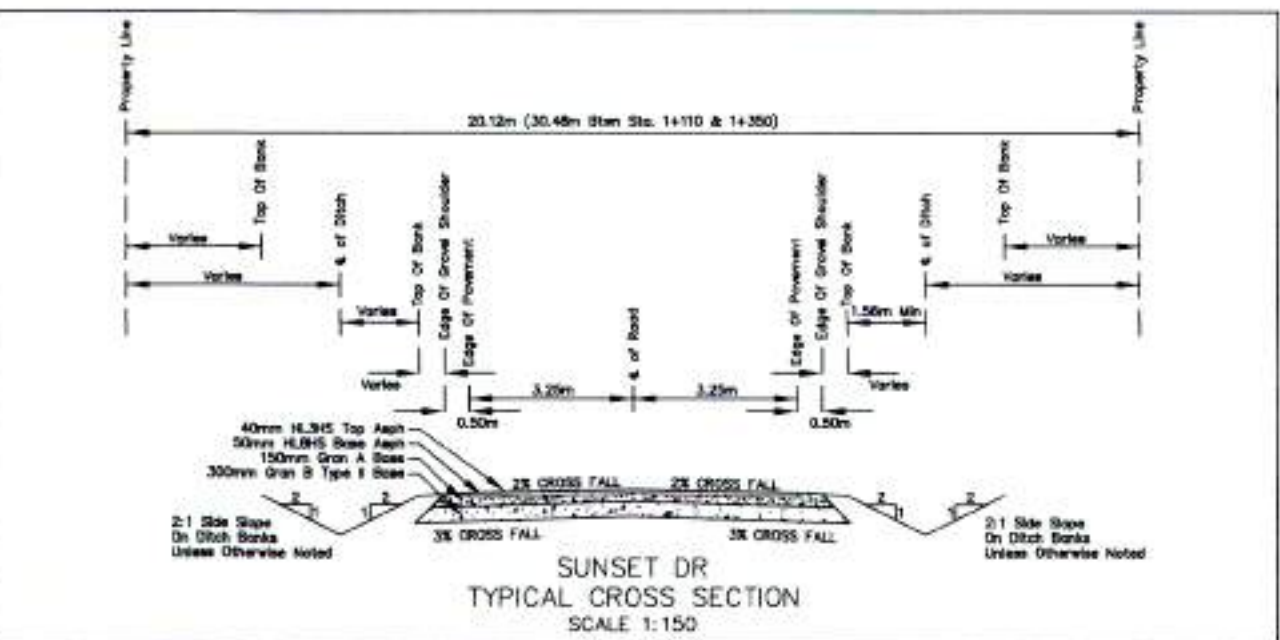

START CONSTRUCTION
STA 0+000

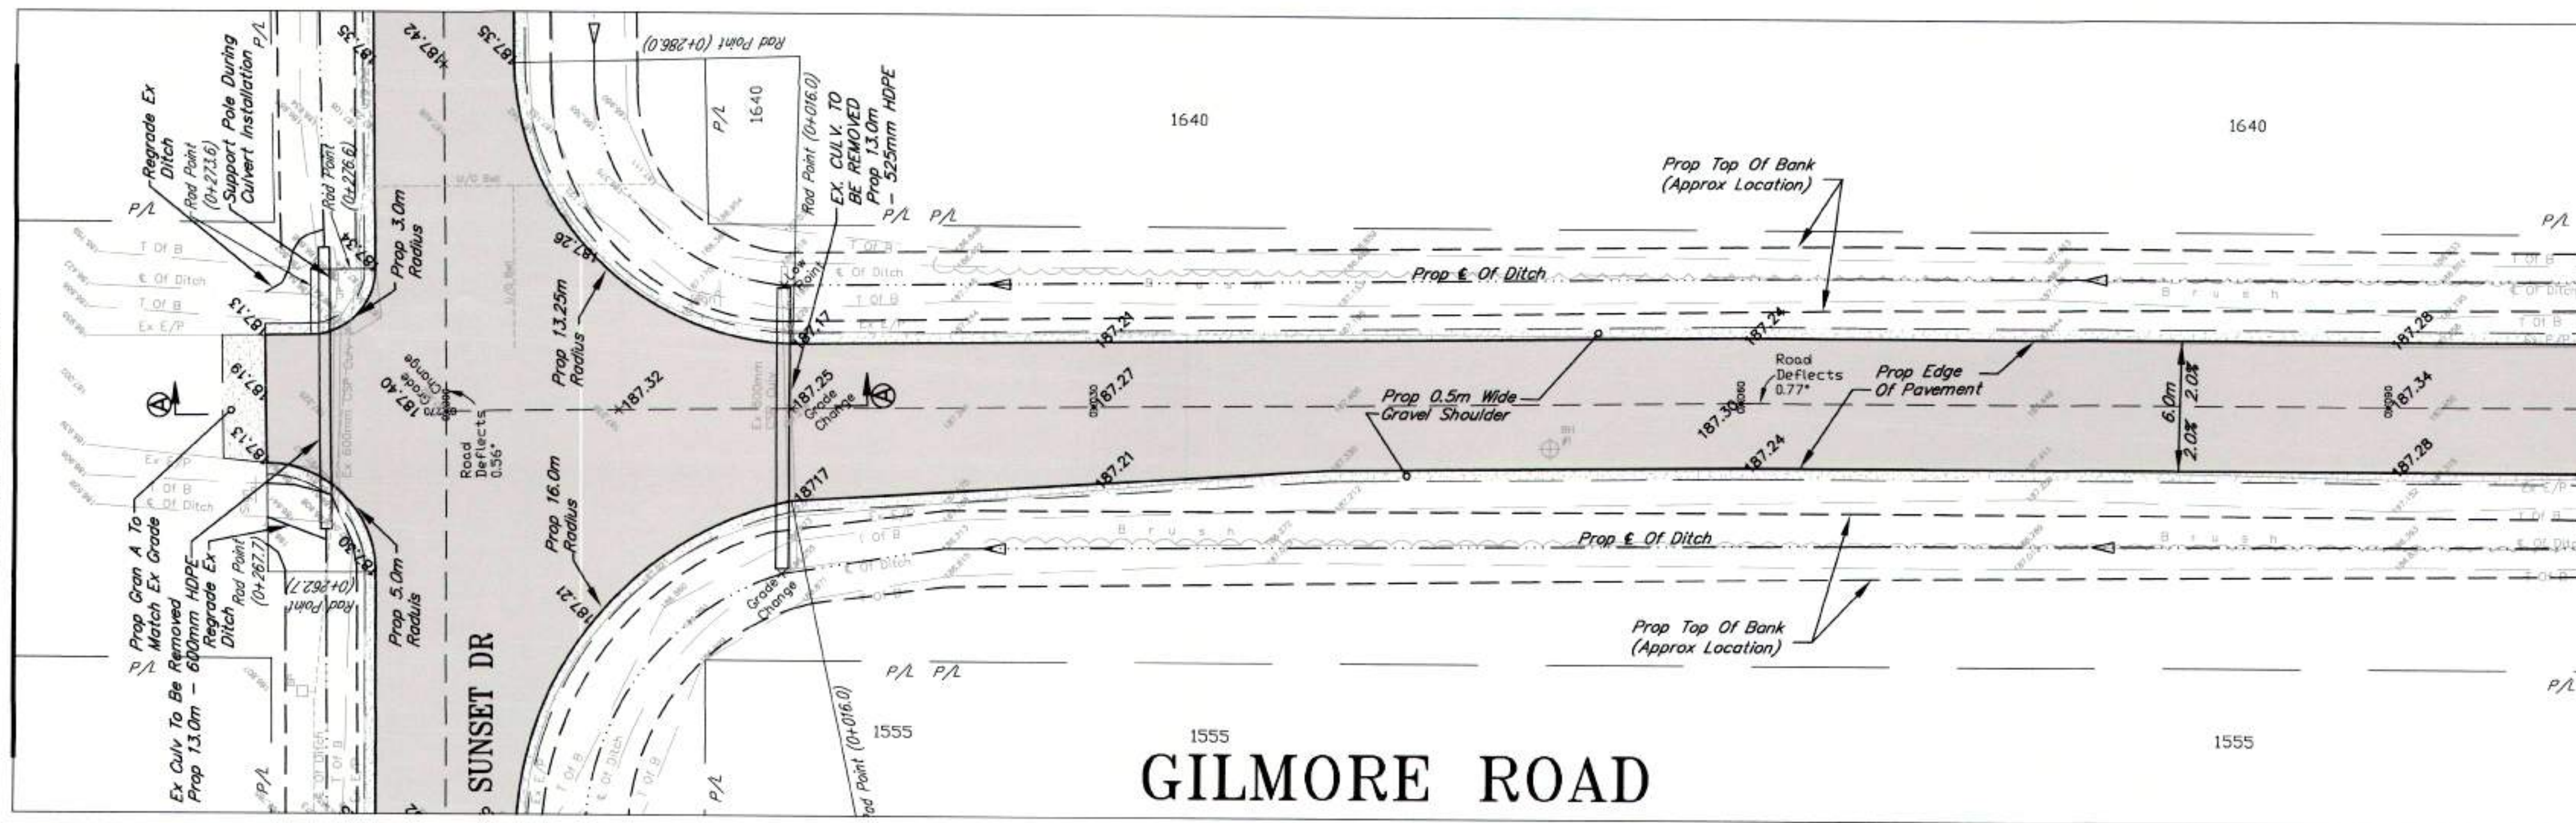

STA 0+100
SEE SHEET #14

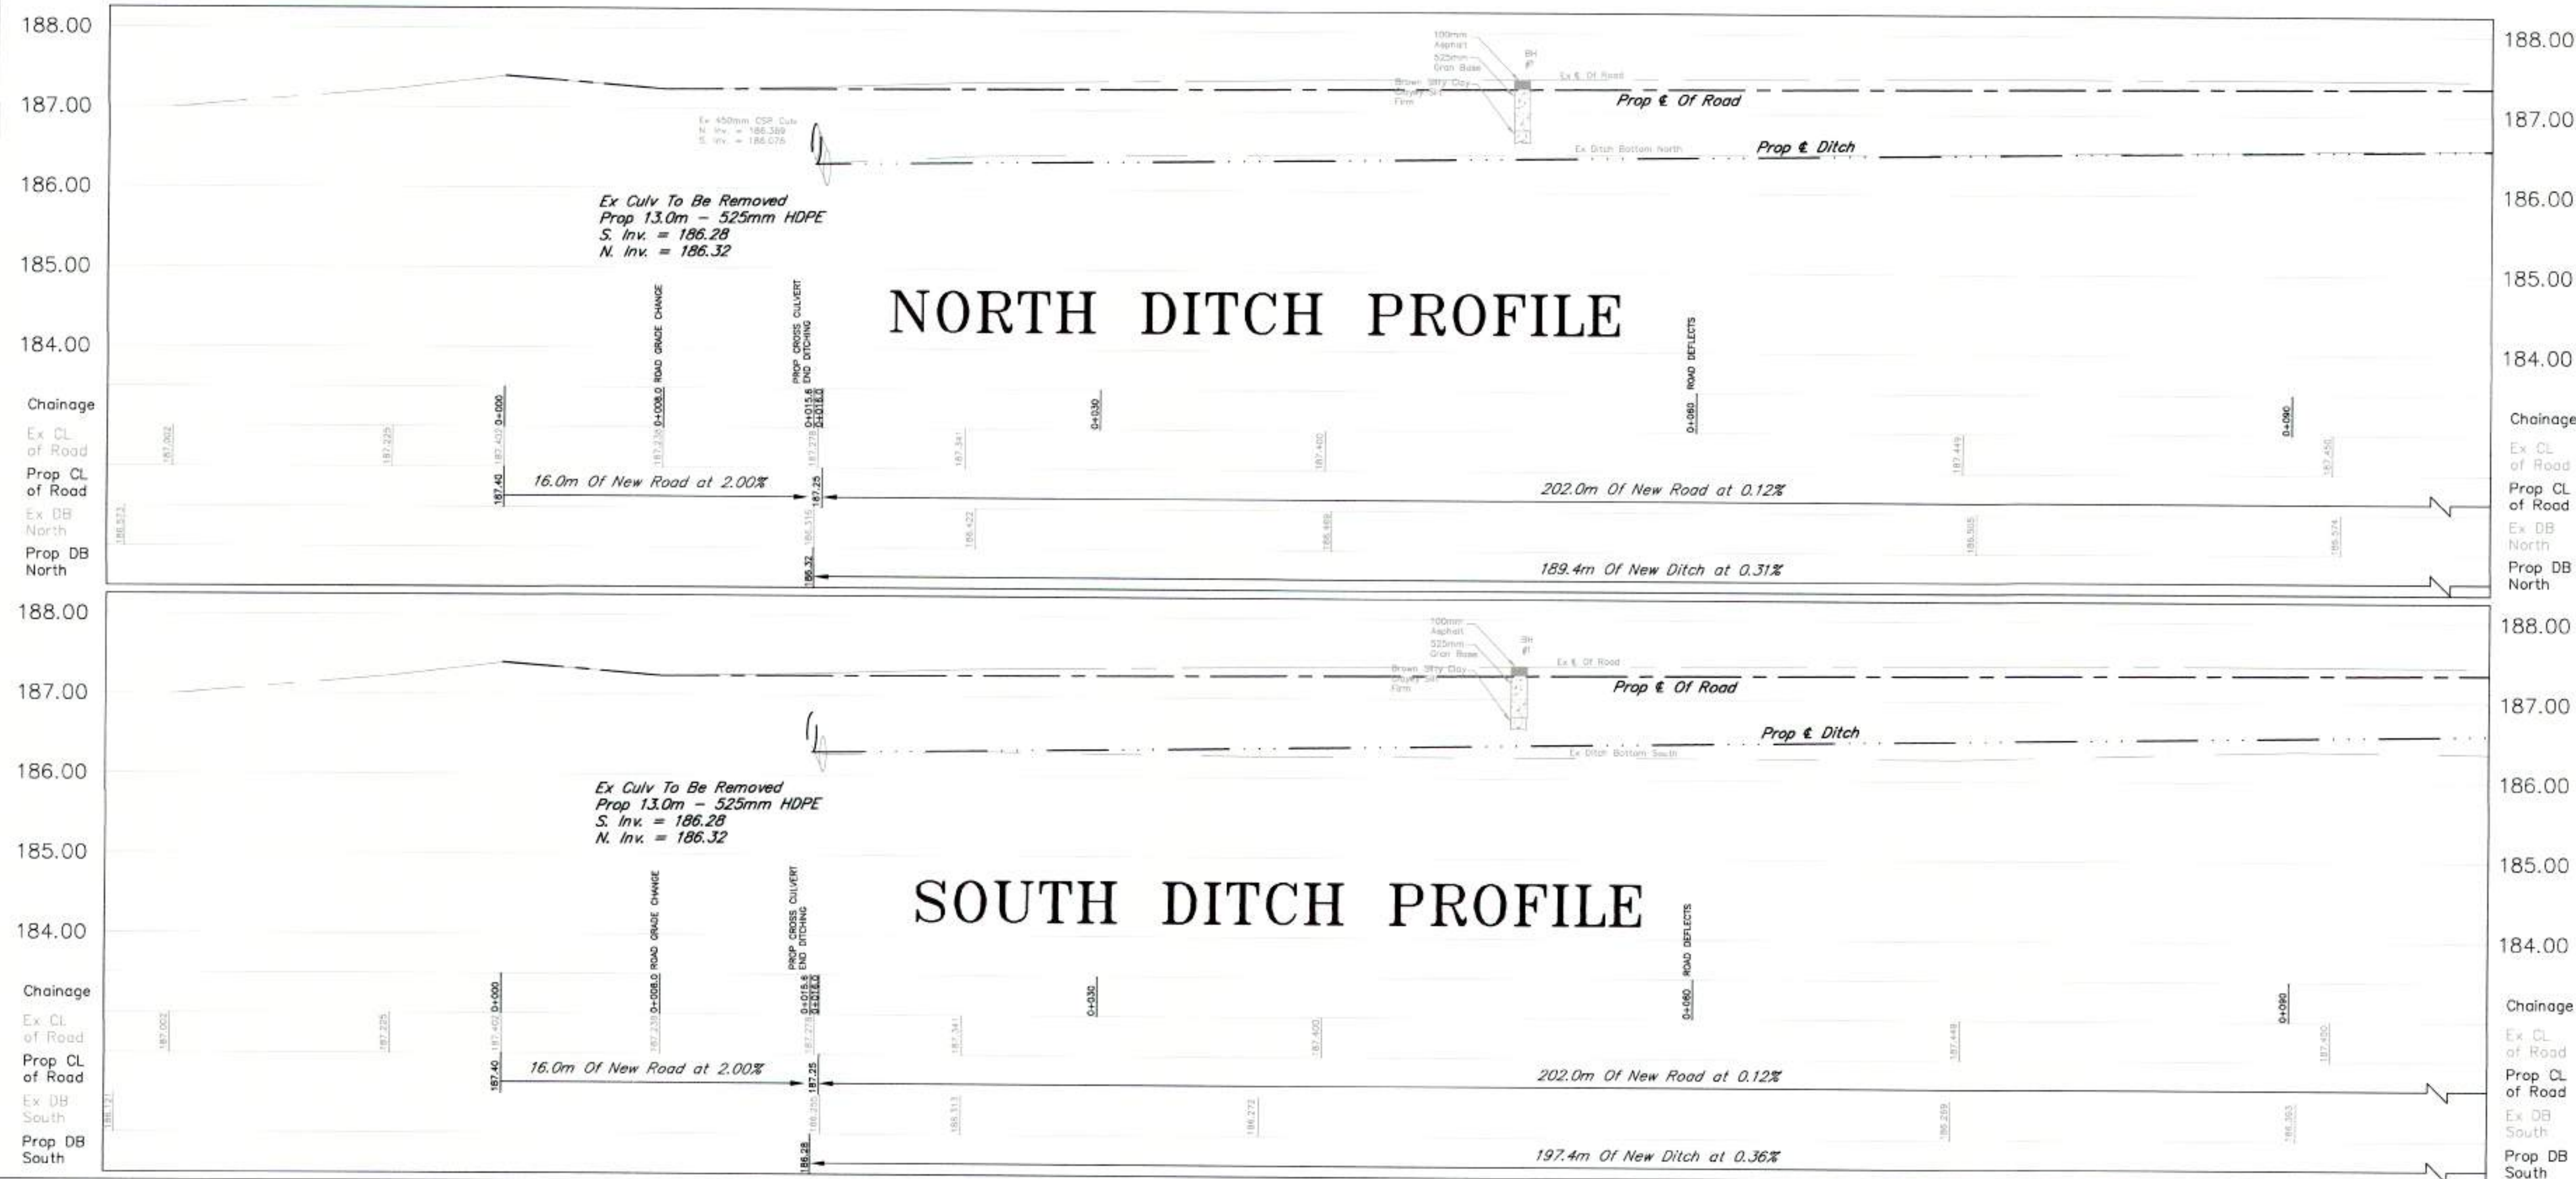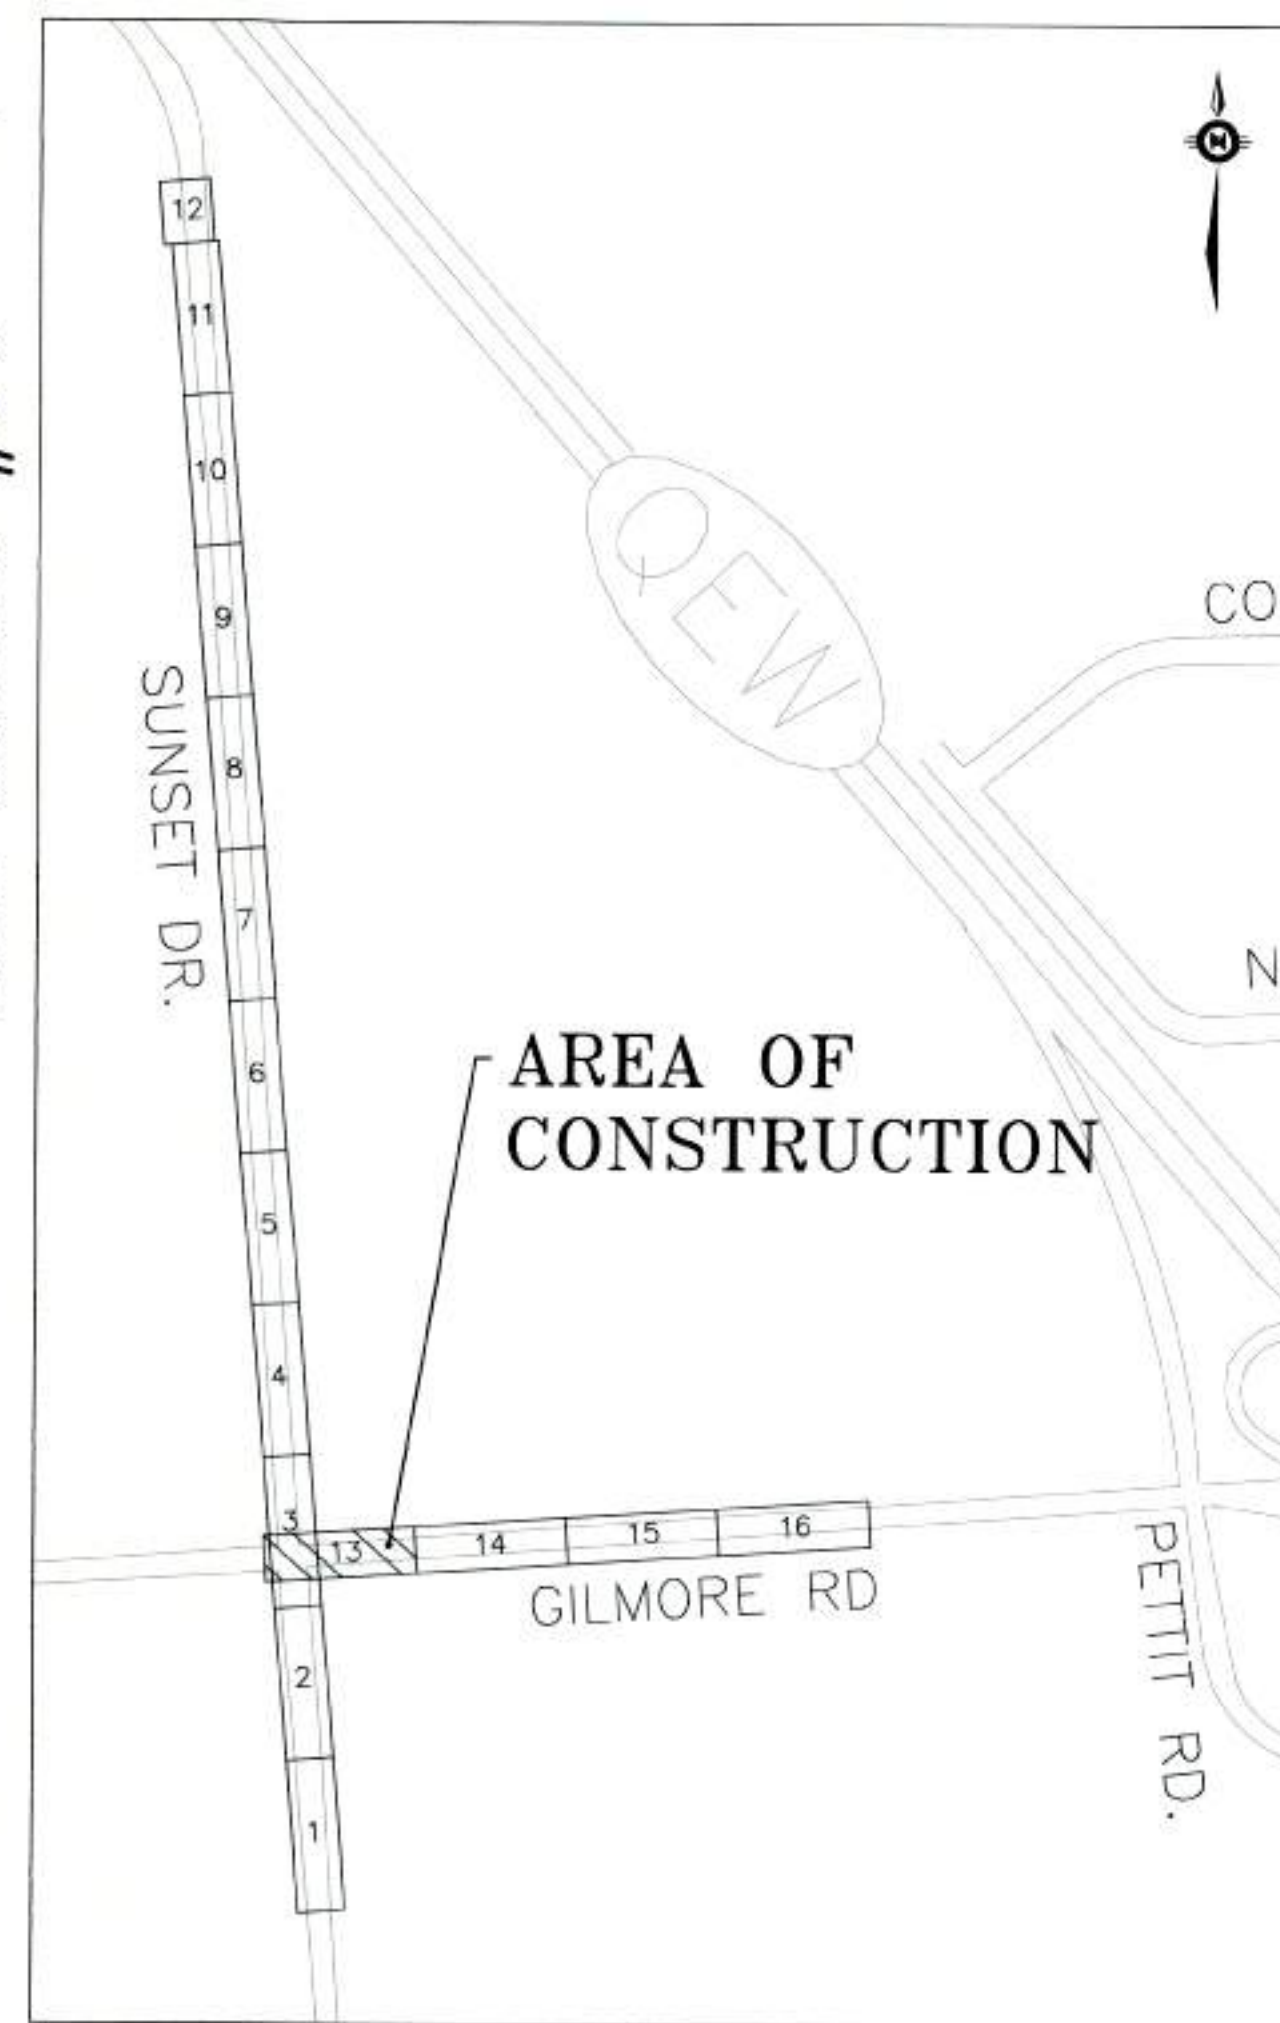

LEGEND	
EXISTING	PROPOSED
Top Of Bank	Top Of Bank
Centreline Of Ditch	Centreline Ditch
Culvert	Culvert
Edge of Road	Gravel Shoulder
Elevation	Edge of Road
	Centreline Road
	Subdrain

REV.	ISSUE	DATE	BY
3	ISSUE FOR CONSTRUCTION	MAR. 24-2021	LJS
2	ISSUE FOR TENDER	NOV. 20-2020	LJS
1	ISSUE FOR REVIEW	NOV. 17-2020	LJS

BENCH MARK SUNSET RD/GILMORE RD
TOP CATCH BASIN GRATE LOCATED AT NORTHEAST CORNER BOWEN RD AND STEVENSVILLE RD
ELEVATION = 178.810m
BENCH MARK BOWEN RD
NORTHWEST CORNER OF CONCRETE HEADWALL LOCATED AT EAST SIDE OF SUNSET RD OVER TRENOMANS CREEK 265M SOUTH OF GILMORE RD
ELEVATION = 186.494m







2020 ROAD RECONSTRUCTION SUNSET DR, GILMORE RD, AND BOWEN RD			
DSN.	LS	DSN. CKD.	RL
SCALE	HORIZONTAL 1:200 VERTICAL 1:50	PROJECT NO.	ISE-201-RCON20
DATE	APRIL, 2020	SHEET	13 OF 27
REV.			3

Drawn by: J. J. Maggita
Checked by: J. J. Maggita
Date: 17-2020
Project: 2020 Road Reconstruction
Sheet: 15 of 27

SEE SHEET #13
STA 0+100

STA 0+220
SEE SHEET #15

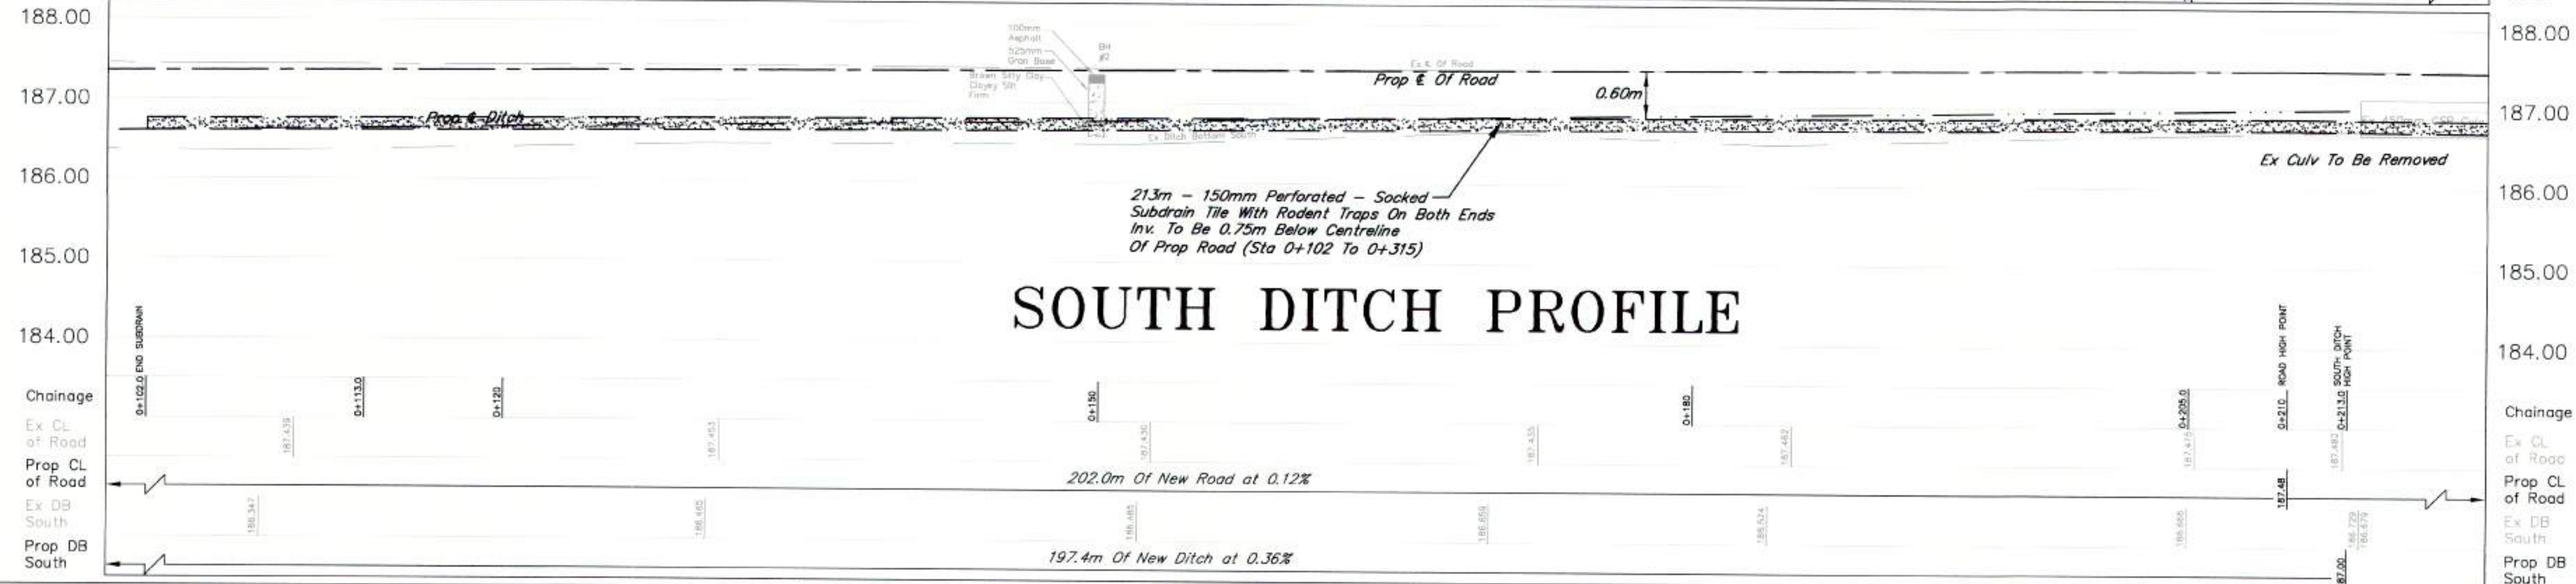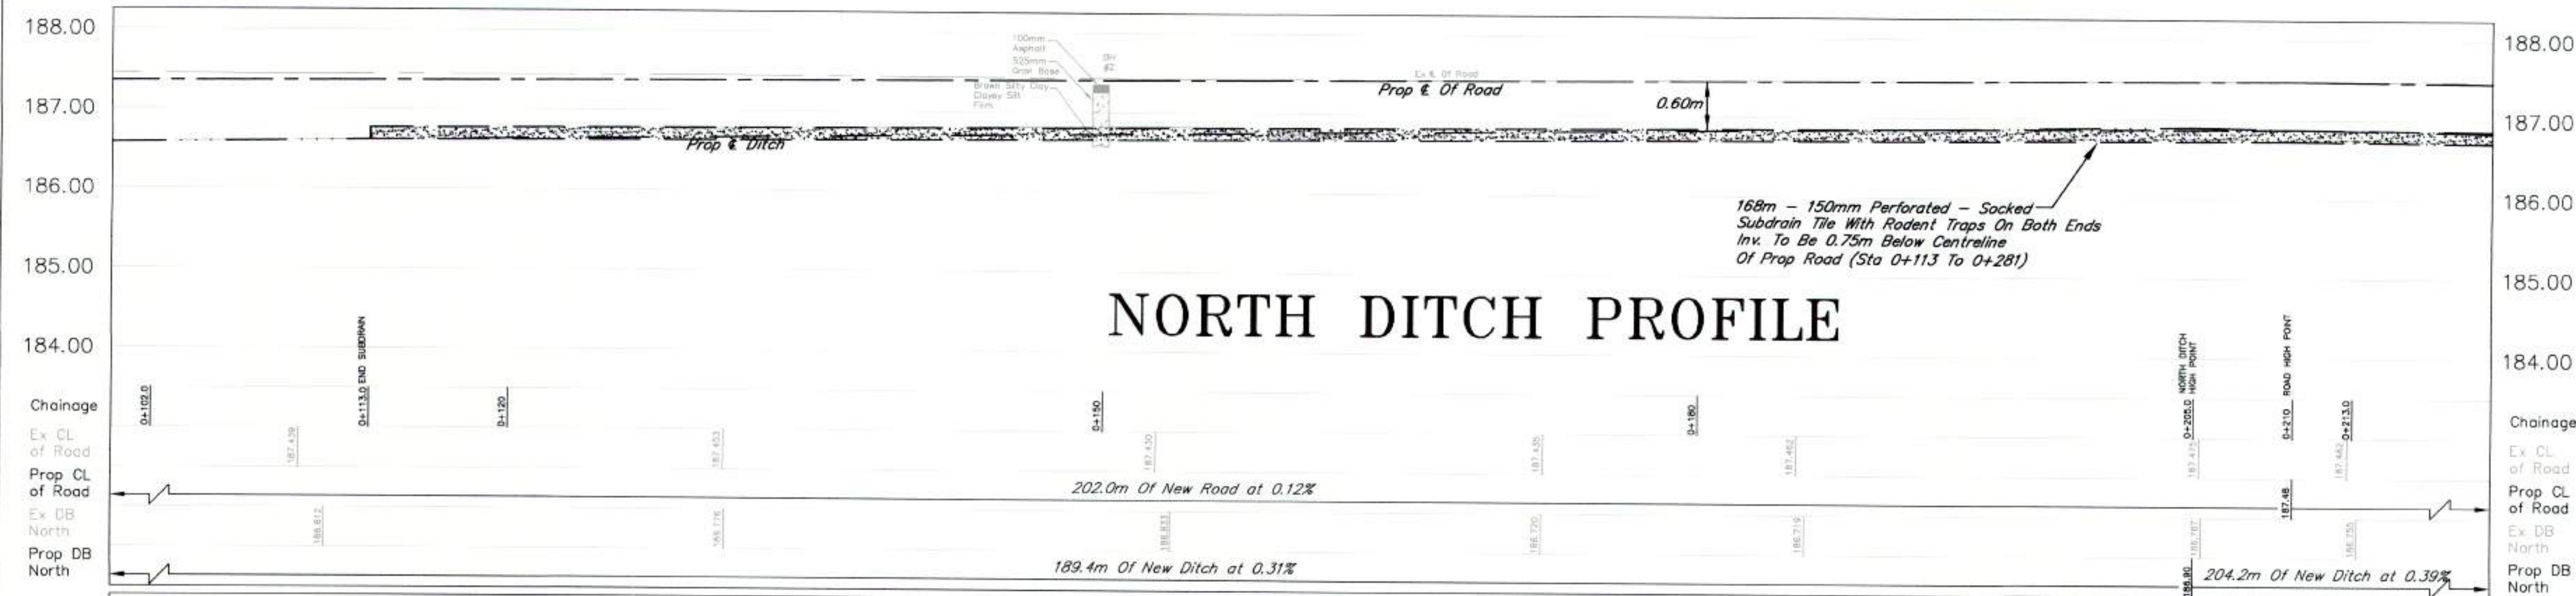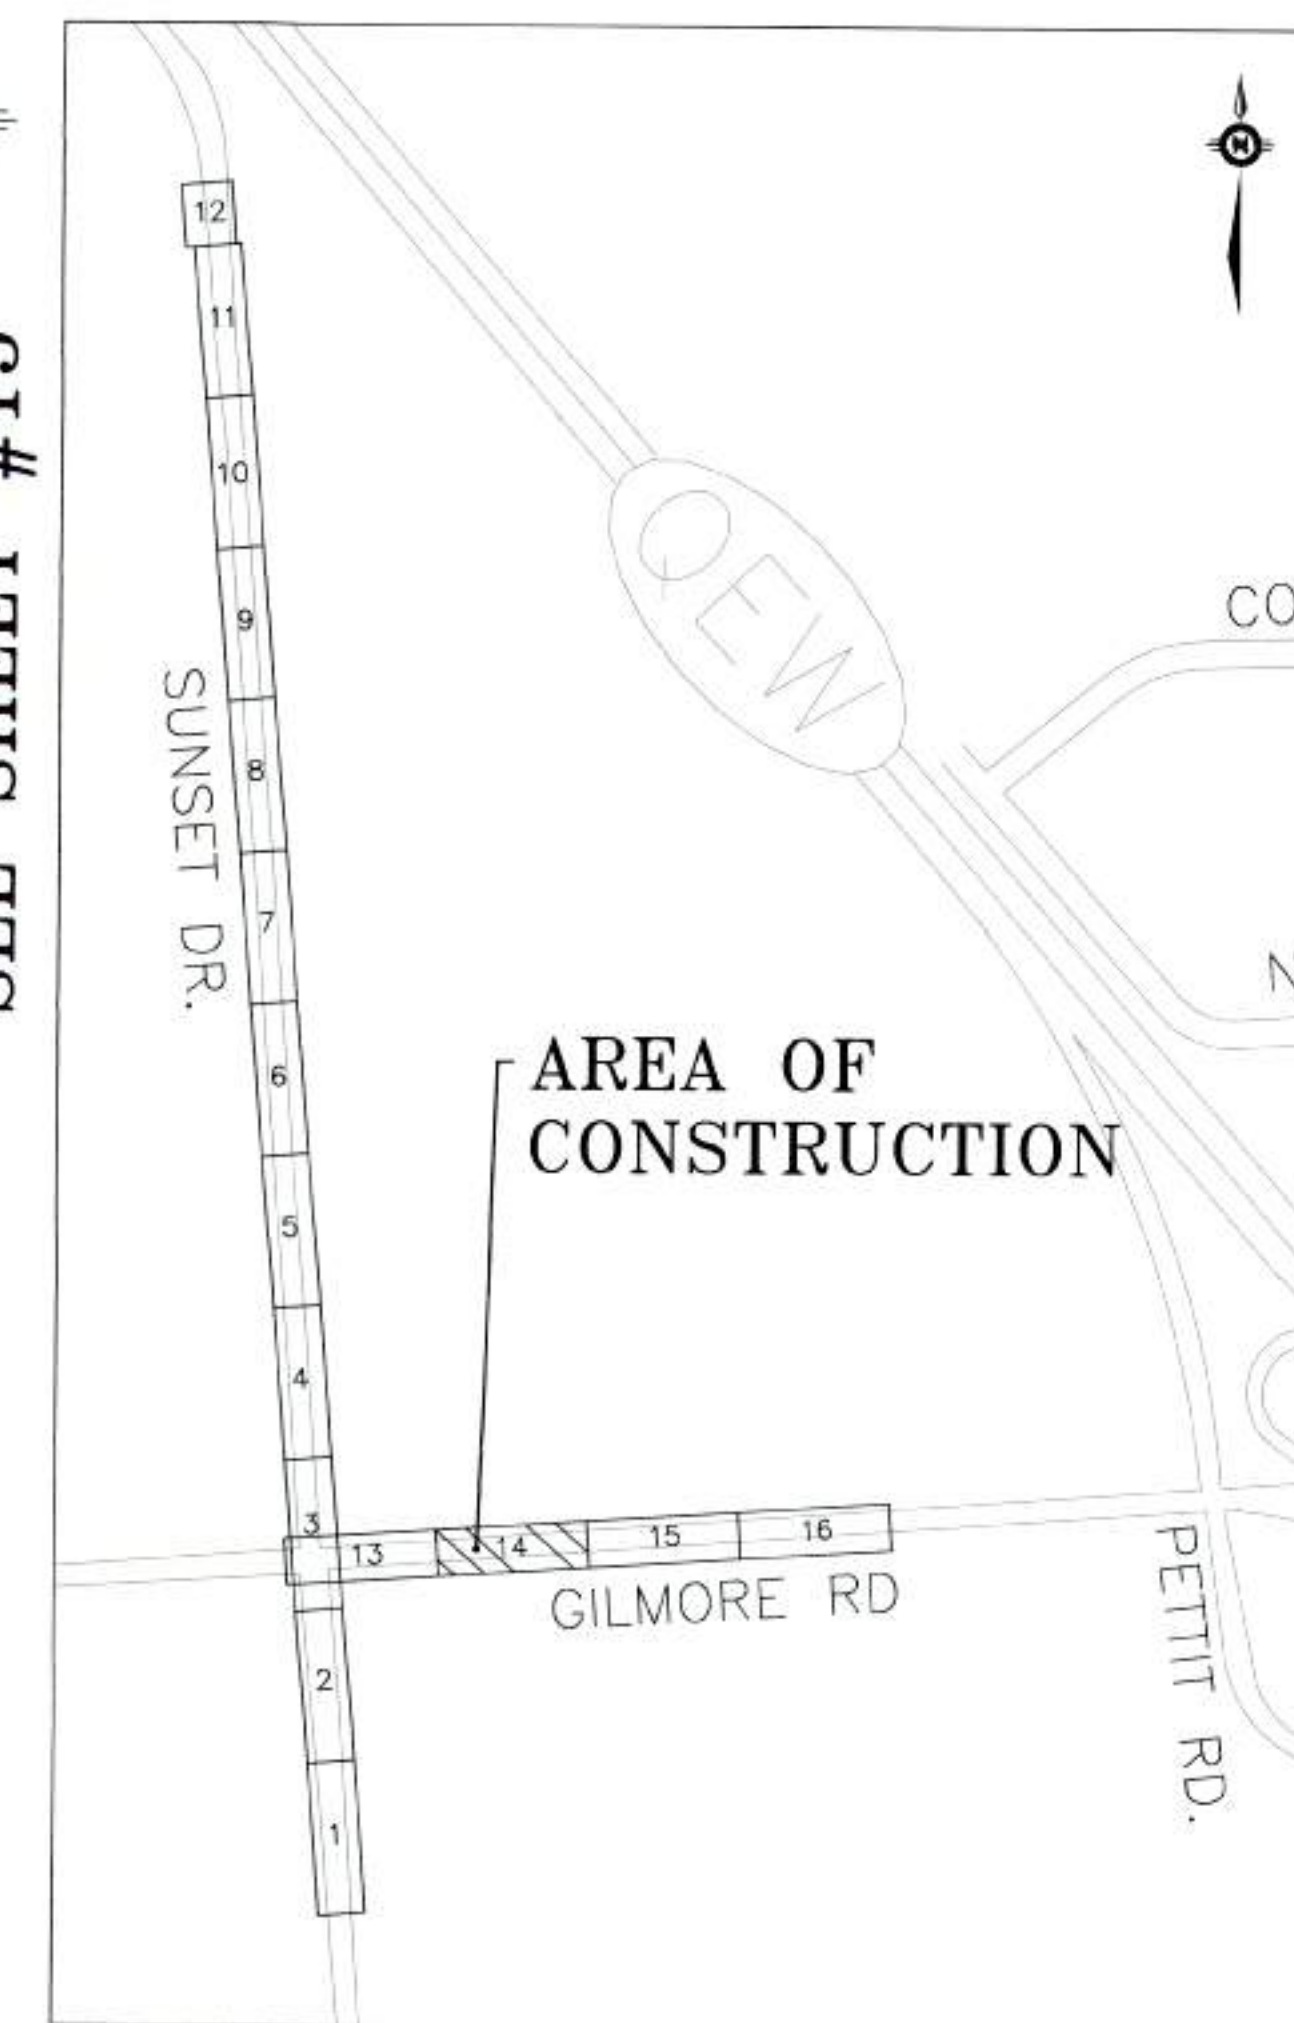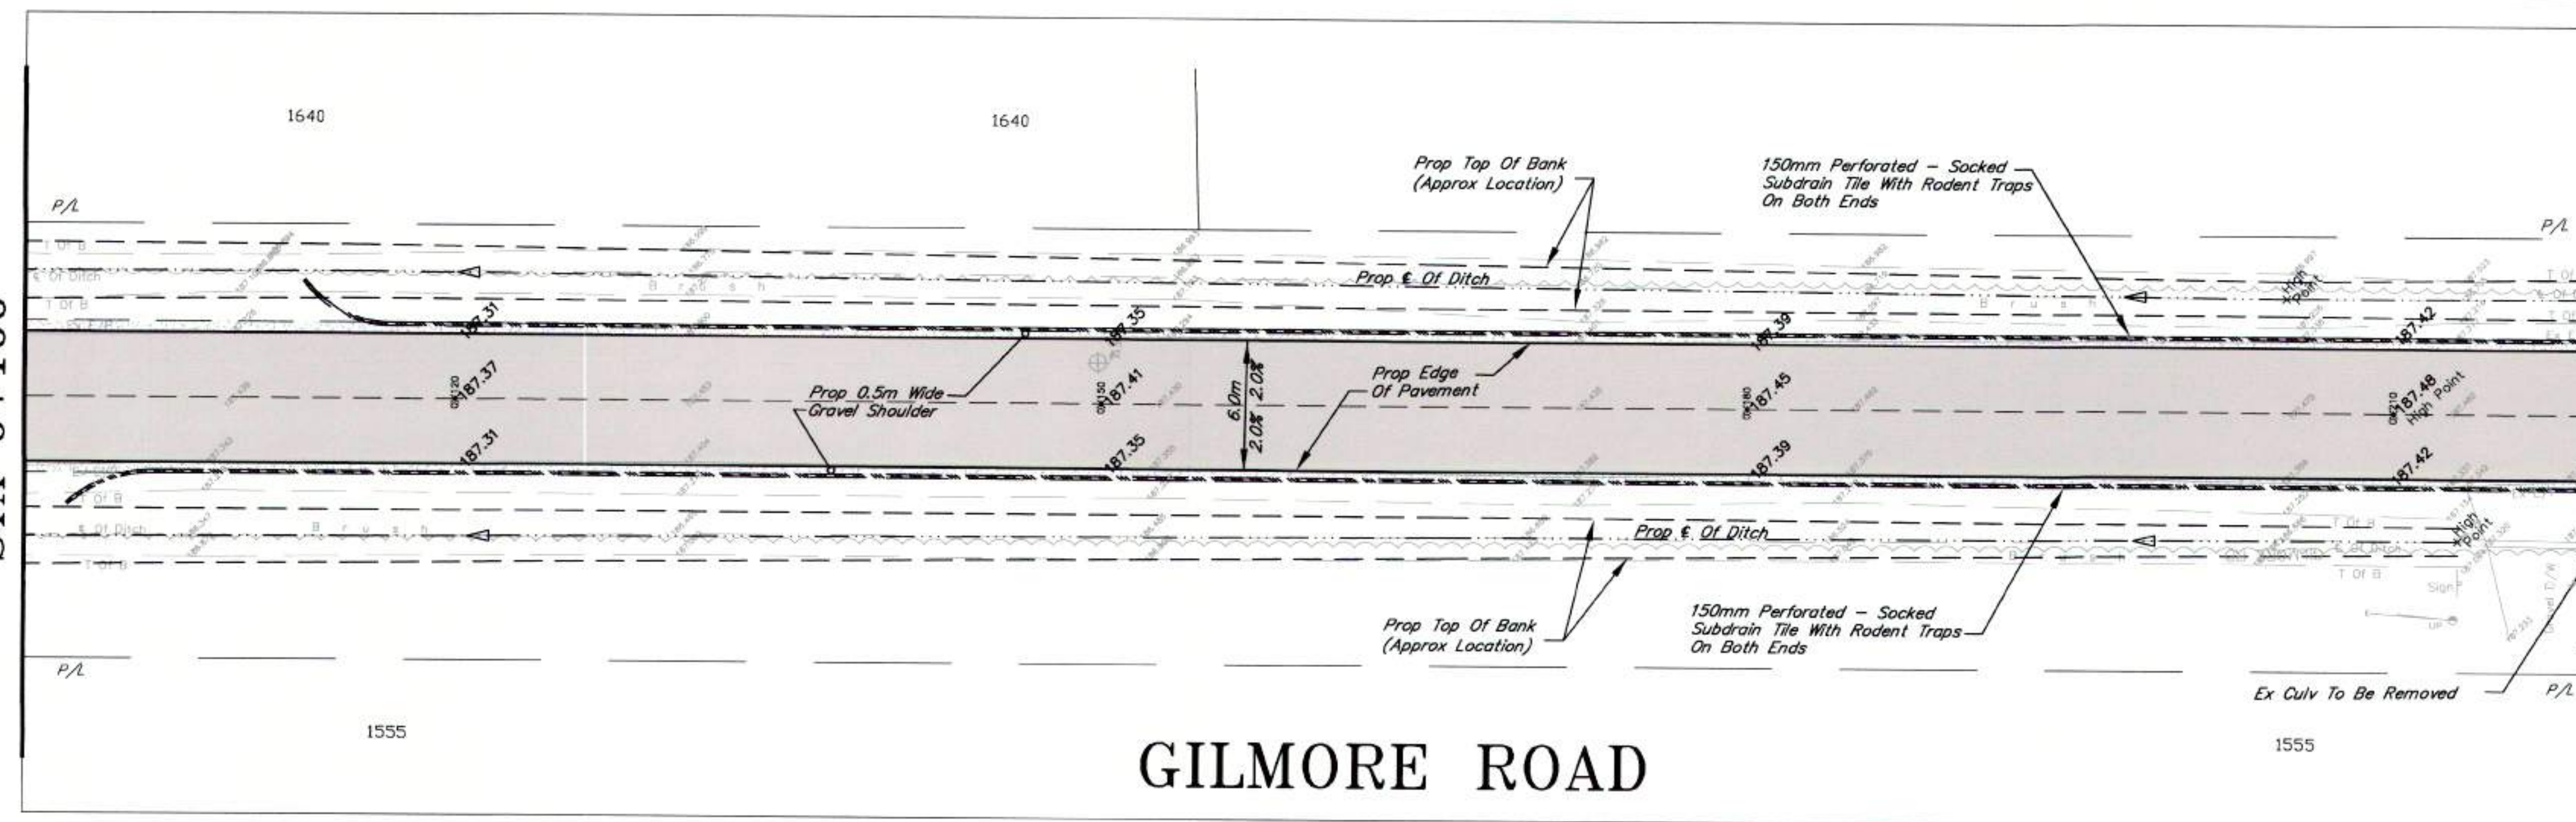

LEGEND	
EXISTING	PROPOSED
Top Of Bank	Top Of Bank
Centreline Of Ditch	Centreline Of Ditch
Culvert	Culvert
Edge of Road	Edge of Road
Elevation	Elevation
	Gravel Shoulder
	Edge of Road
	Centreline Road
	Subdrain

REV.	ISSUE	DATE	BY
3	ISSUE FOR CONSTRUCTION	MAR. 24-2021	LJS
2	ISSUE FOR TENDER	NOV. 20-2020	LJS
1	ISSUE FOR REVIEW	NOV. 17-2020	LJS

BENCH MARK SUNSET RD/GILMORE RD
TOP CATCH BASIN GRATE LOCATED AT NORTHEAST CORNER BOWEN RD AND STEVENSVILLE RD
ELEVATION = 178.810m
BENCH MARK BOWEN RD
NORTHWEST CORNER OF CONCRETE HEADWALL LOCATED AT EAST SIDE OF SUNSET RD OVER TRENOMANS CREEK 265M SOUTH OF GILMORE RD
ELEVATION = 186.494m




Our Focus: Your Future
INFRASTRUCTURE SERVICES

2020 ROAD RECONSTRUCTION SUNSET DR, GILMORE RD, AND BOWEN RD			
DSN.	DSN. CKD.	DSN.	DSN.
LS	RL	LS	RL
SCALE	HORIZONTAL 1:200 VERTICAL 1:50	PROJECT NO.	ISE-20T-RCON20
DATE	APRIL, 2020	SHEET	14 OF 27
		REV.	3

Checked by: [Name] - Jan 17, 2020
Designed by: [Name] - Jan 17, 2020
Drawn by: [Name] - Jan 17, 2020
Reviewed by: [Name] - Jan 17, 2020

SEE SHEET #14
STA 0+220


STA 0+340
SEE SHEET #16

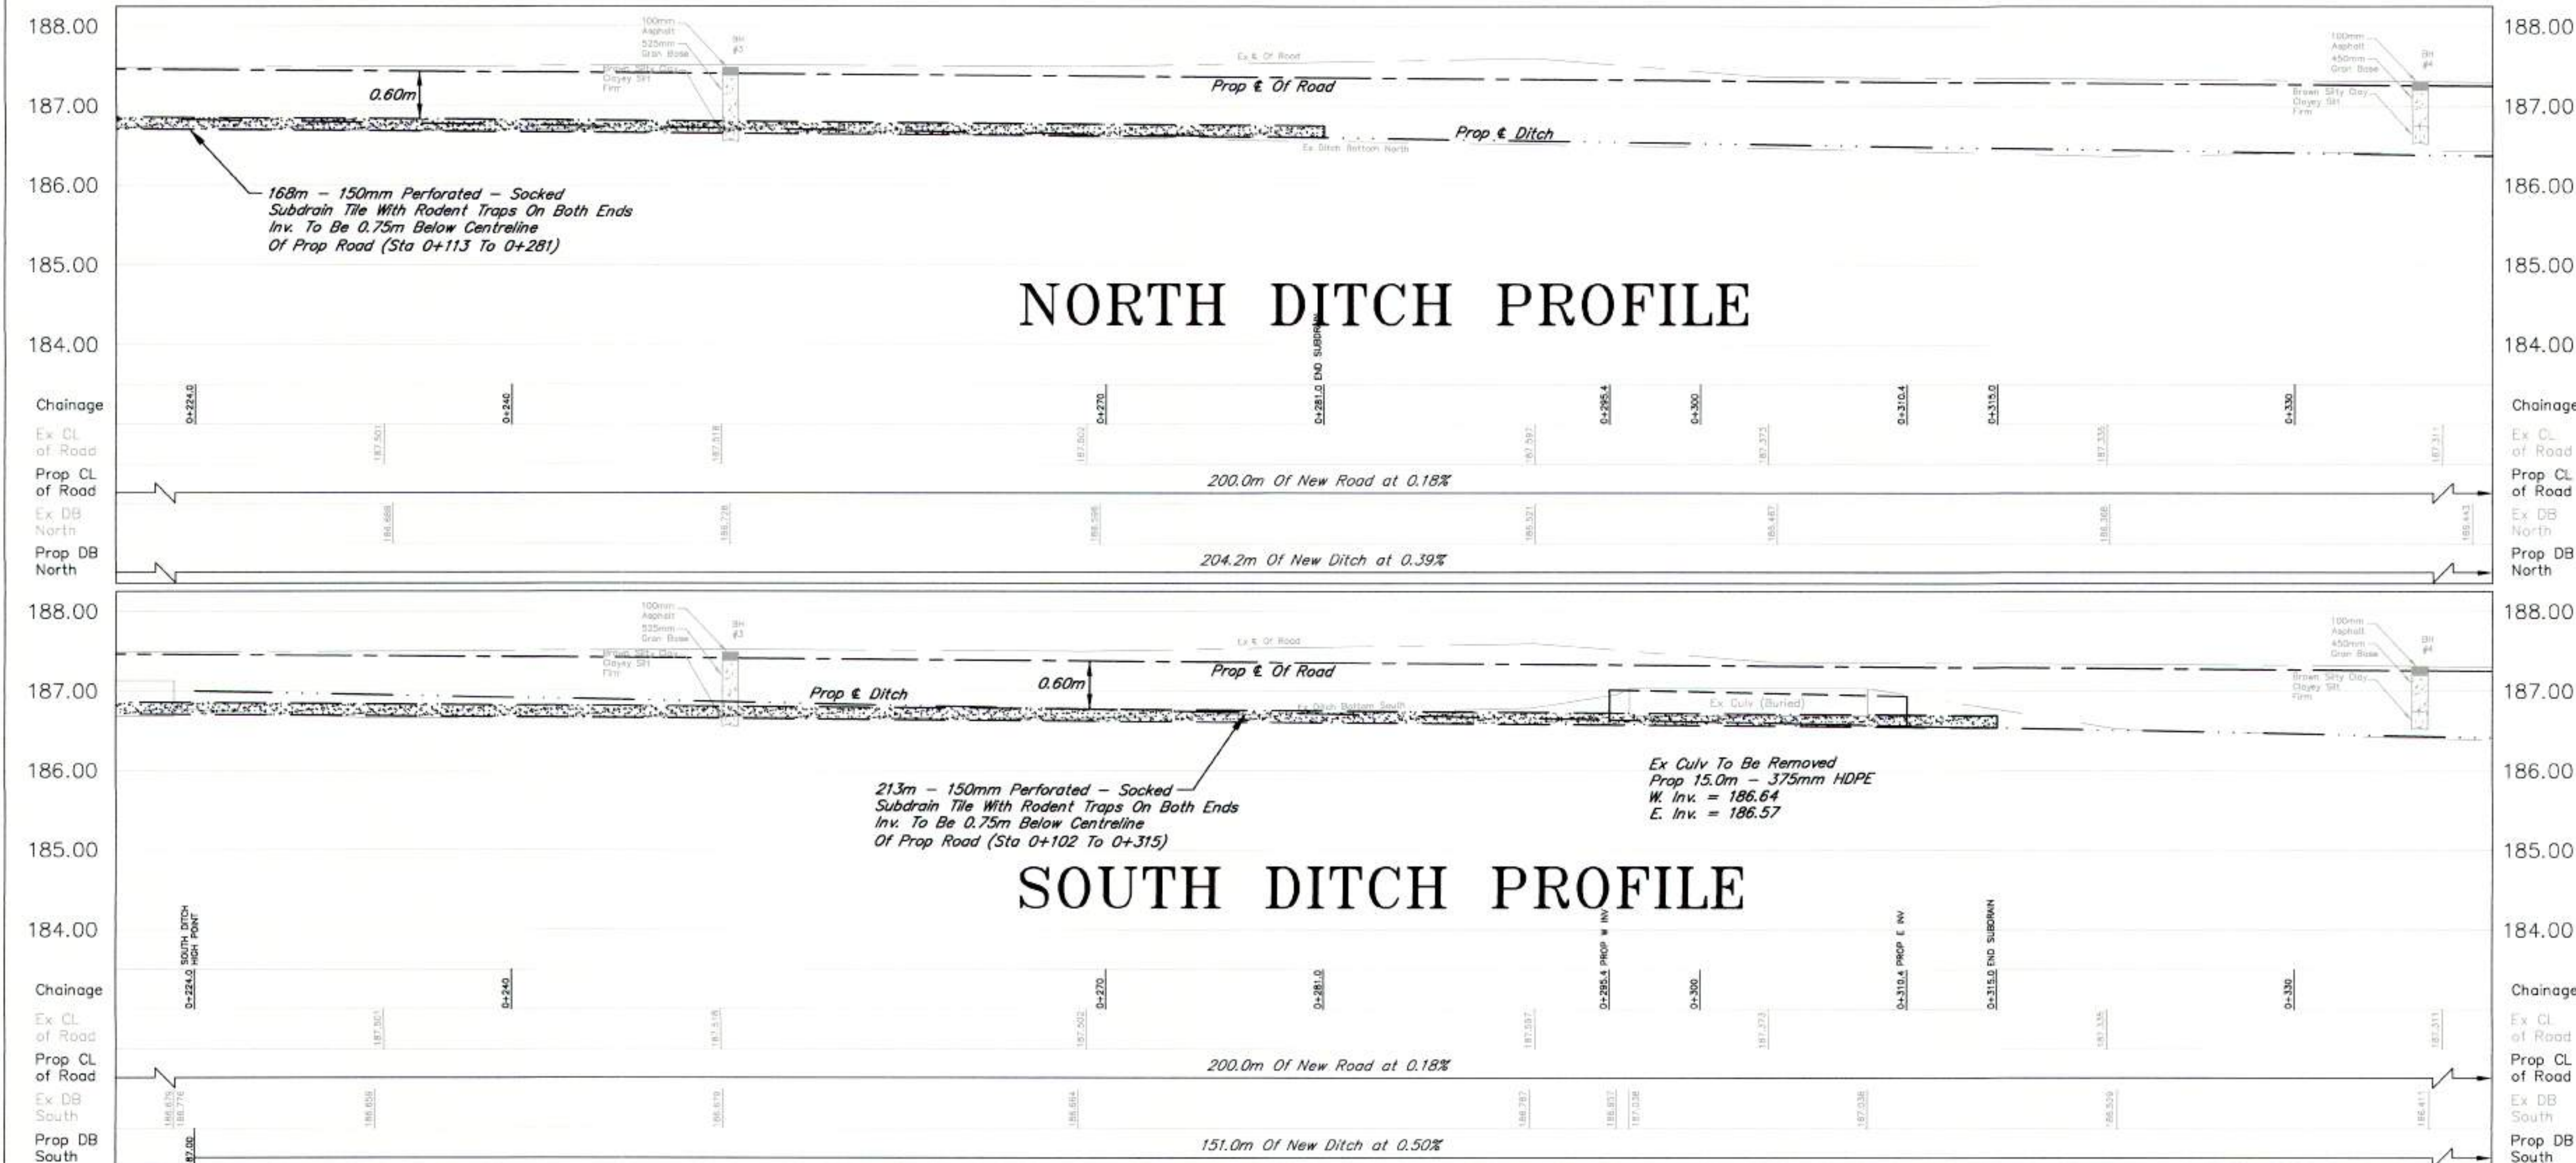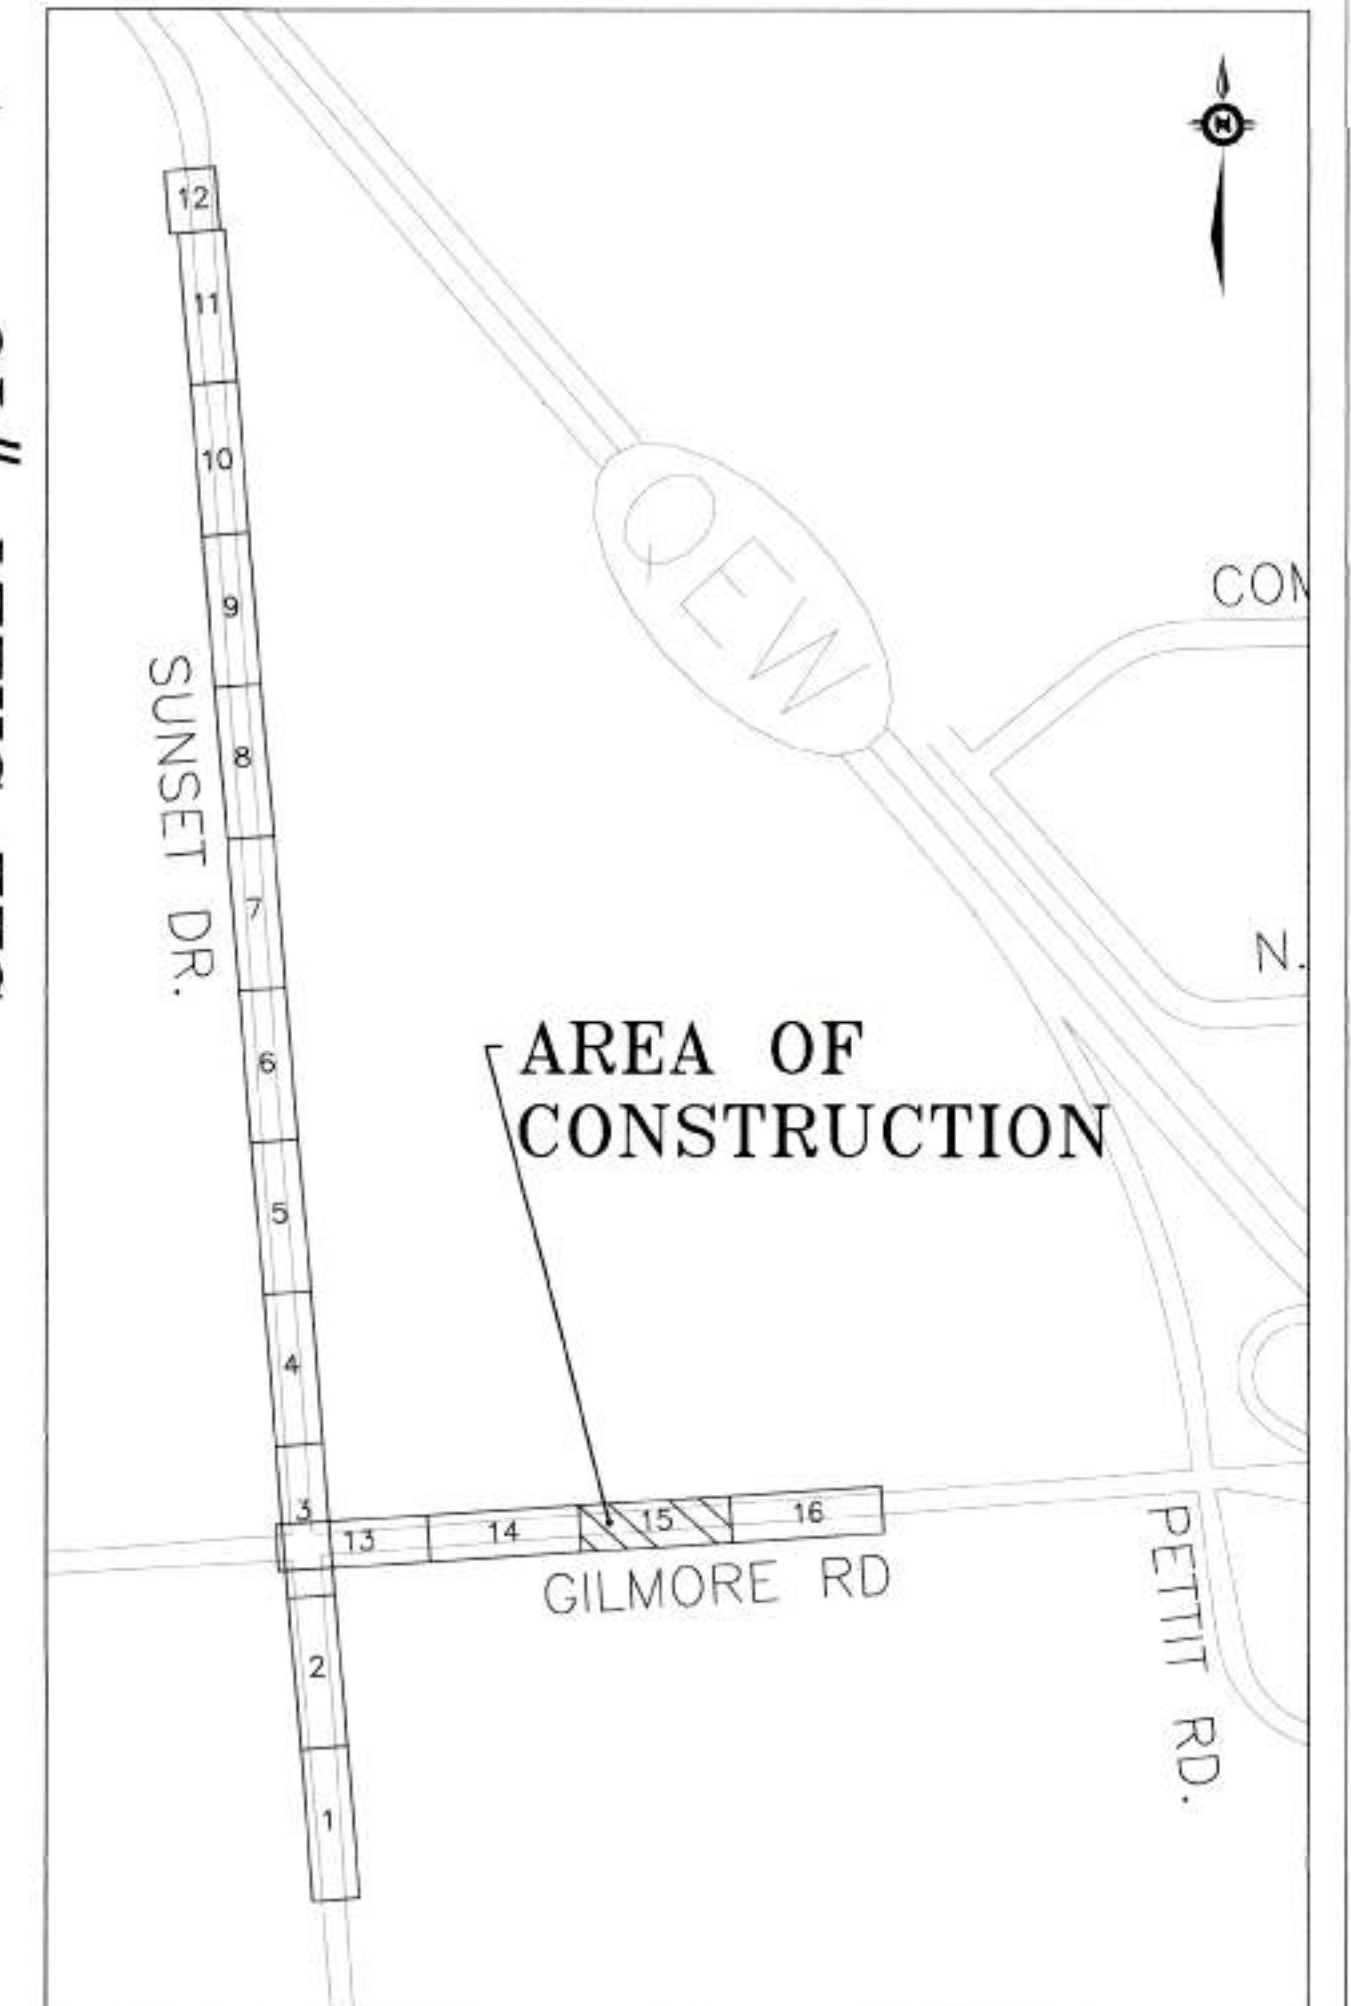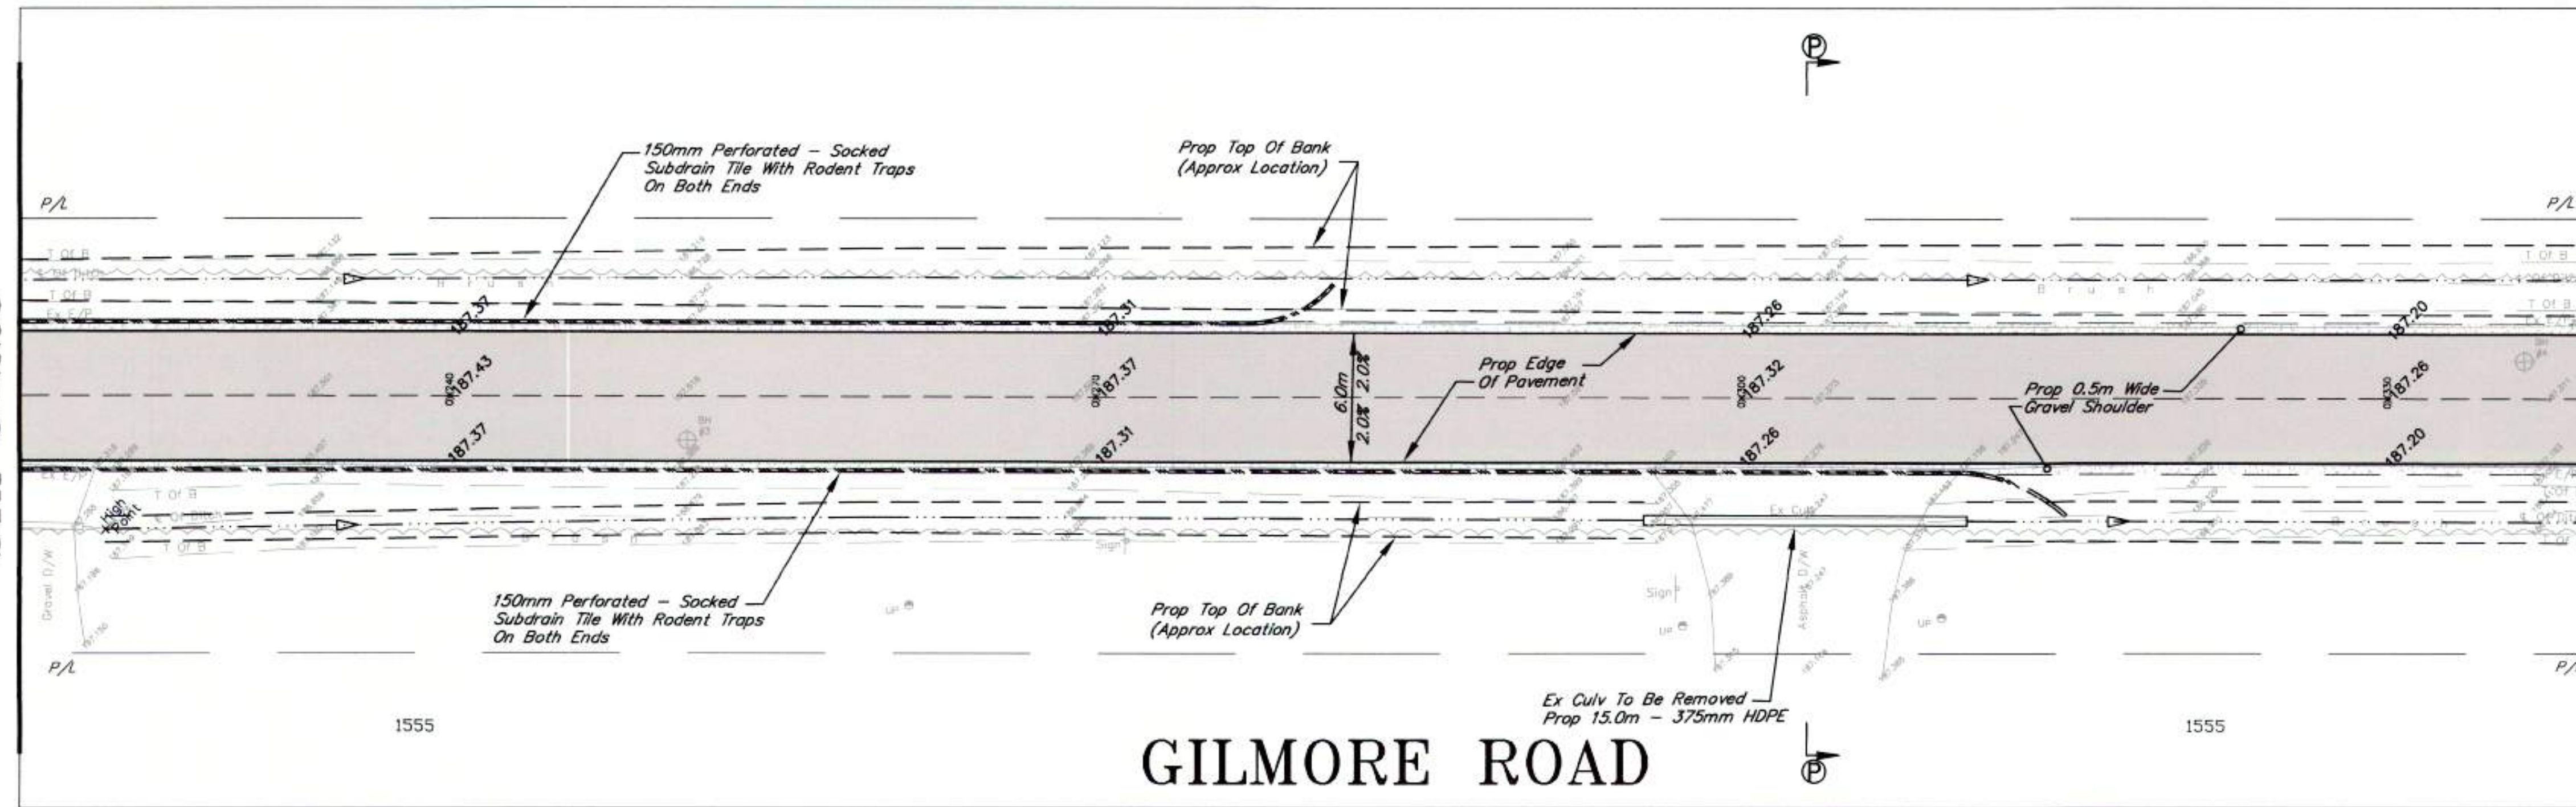

LEGEND	
EXISTING	PROPOSED
Top Of Bank	Top Of Bank
Centreline Of Ditch	Centreline Ditch
Culvert	Culvert
Edge of Road	
Elevation	
	Gravel Shoulder
	Edge of Road
	Centreline Road
	Subdrain

REV.	ISSUE	DATE	BY
3	ISSUE FOR CONSTRUCTION	MAR. 24-2021	LJS
2	ISSUE FOR TENDER	NOV. 20-2020	LJS
1	ISSUE FOR REVIEW	NOV. 17-2020	LJS


BENCH MARK SUNSET RD/GILMORE RD
TOP CATCH BASIN GRATE LOCATED AT NORTHEAST CORNER BOWEN RD AND STEVENSON RD
ELEVATION = 178.810m
BENCH MARK BOWEN RD
NORTHWEST CORNER OF CONCRETE HEADWALL LOCATED AT EAST SIDE OF SUNSET RD OVER FRENCHMAN'S CREEK 265M SOUTH OF GILMORE RD
ELEVATION = 186.494m

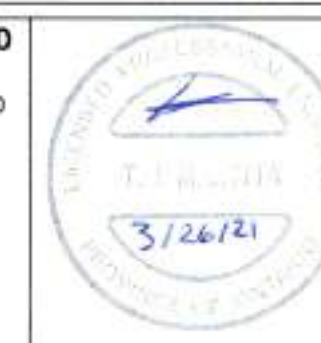



FORT ERIE
ONTARIO
Our Focus: Your Future
INFRASTRUCTURE SERVICES

2020 ROAD RECONSTRUCTION SUNSET DR, GILMORE RD, AND BOWEN RD			
DSN. LS	DSN. CKD. RL	DWG. LS	DWG. CKD. RL
SCALE	HORIZONTAL 1:200 VERTICAL 1:50	PROJECT NO.	ISE-20T-RCON20
DATE	APRIL, 2020	SHEET	15 OF 27
			REV. 3

SEE SHEET #16
STA 0+340

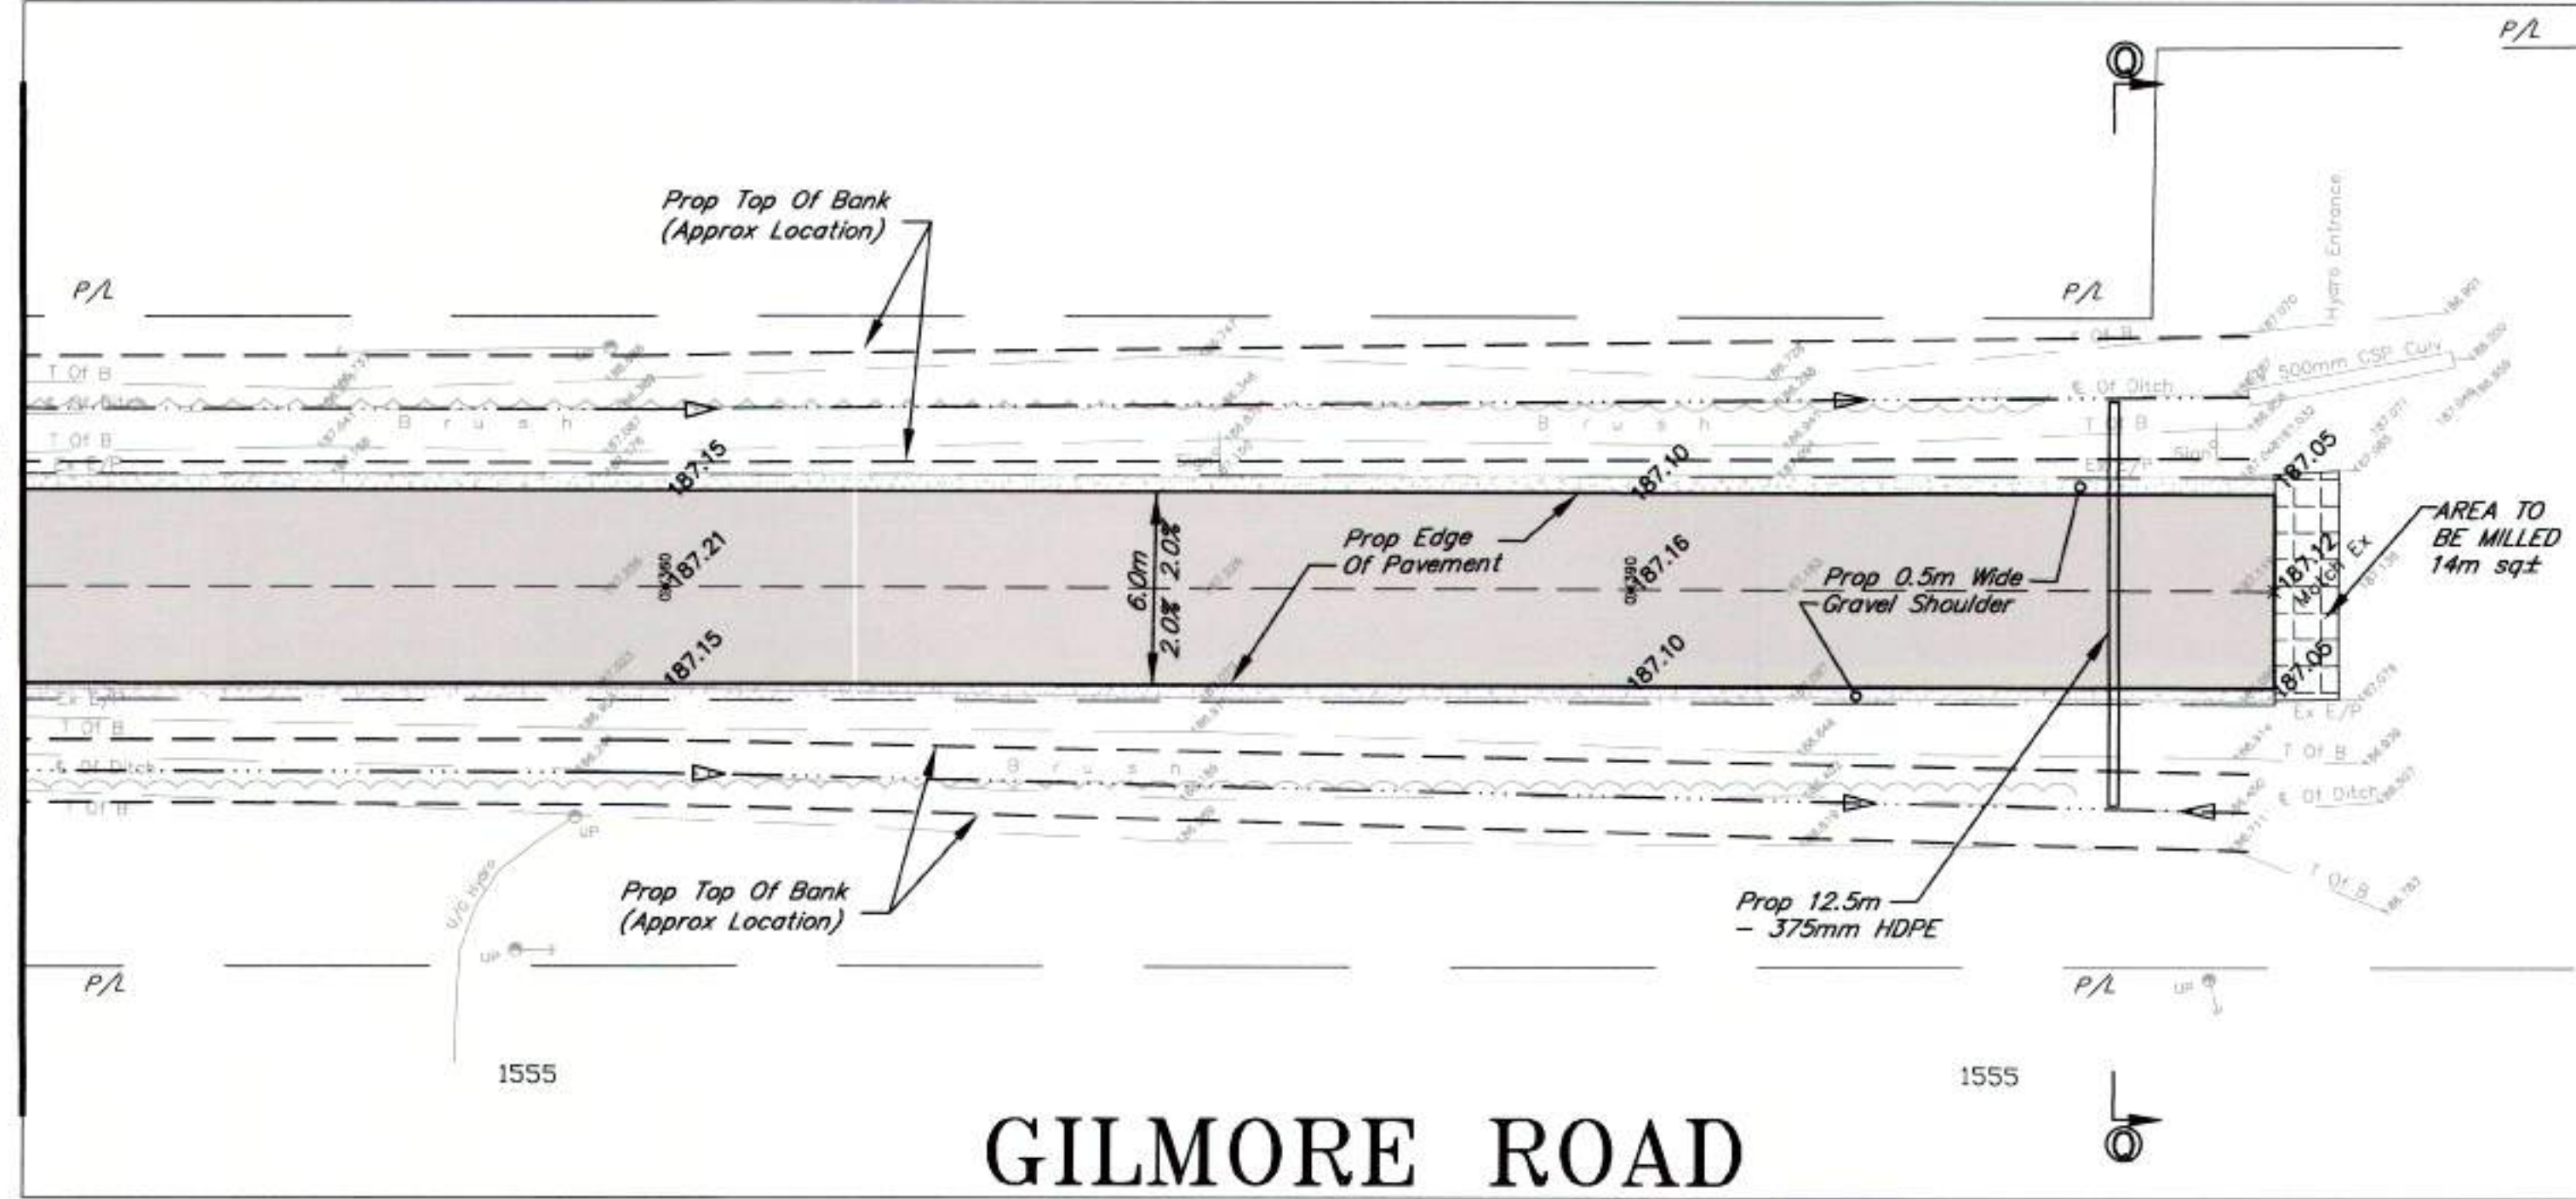

STA 0+420
END OF CONSTRUCTION

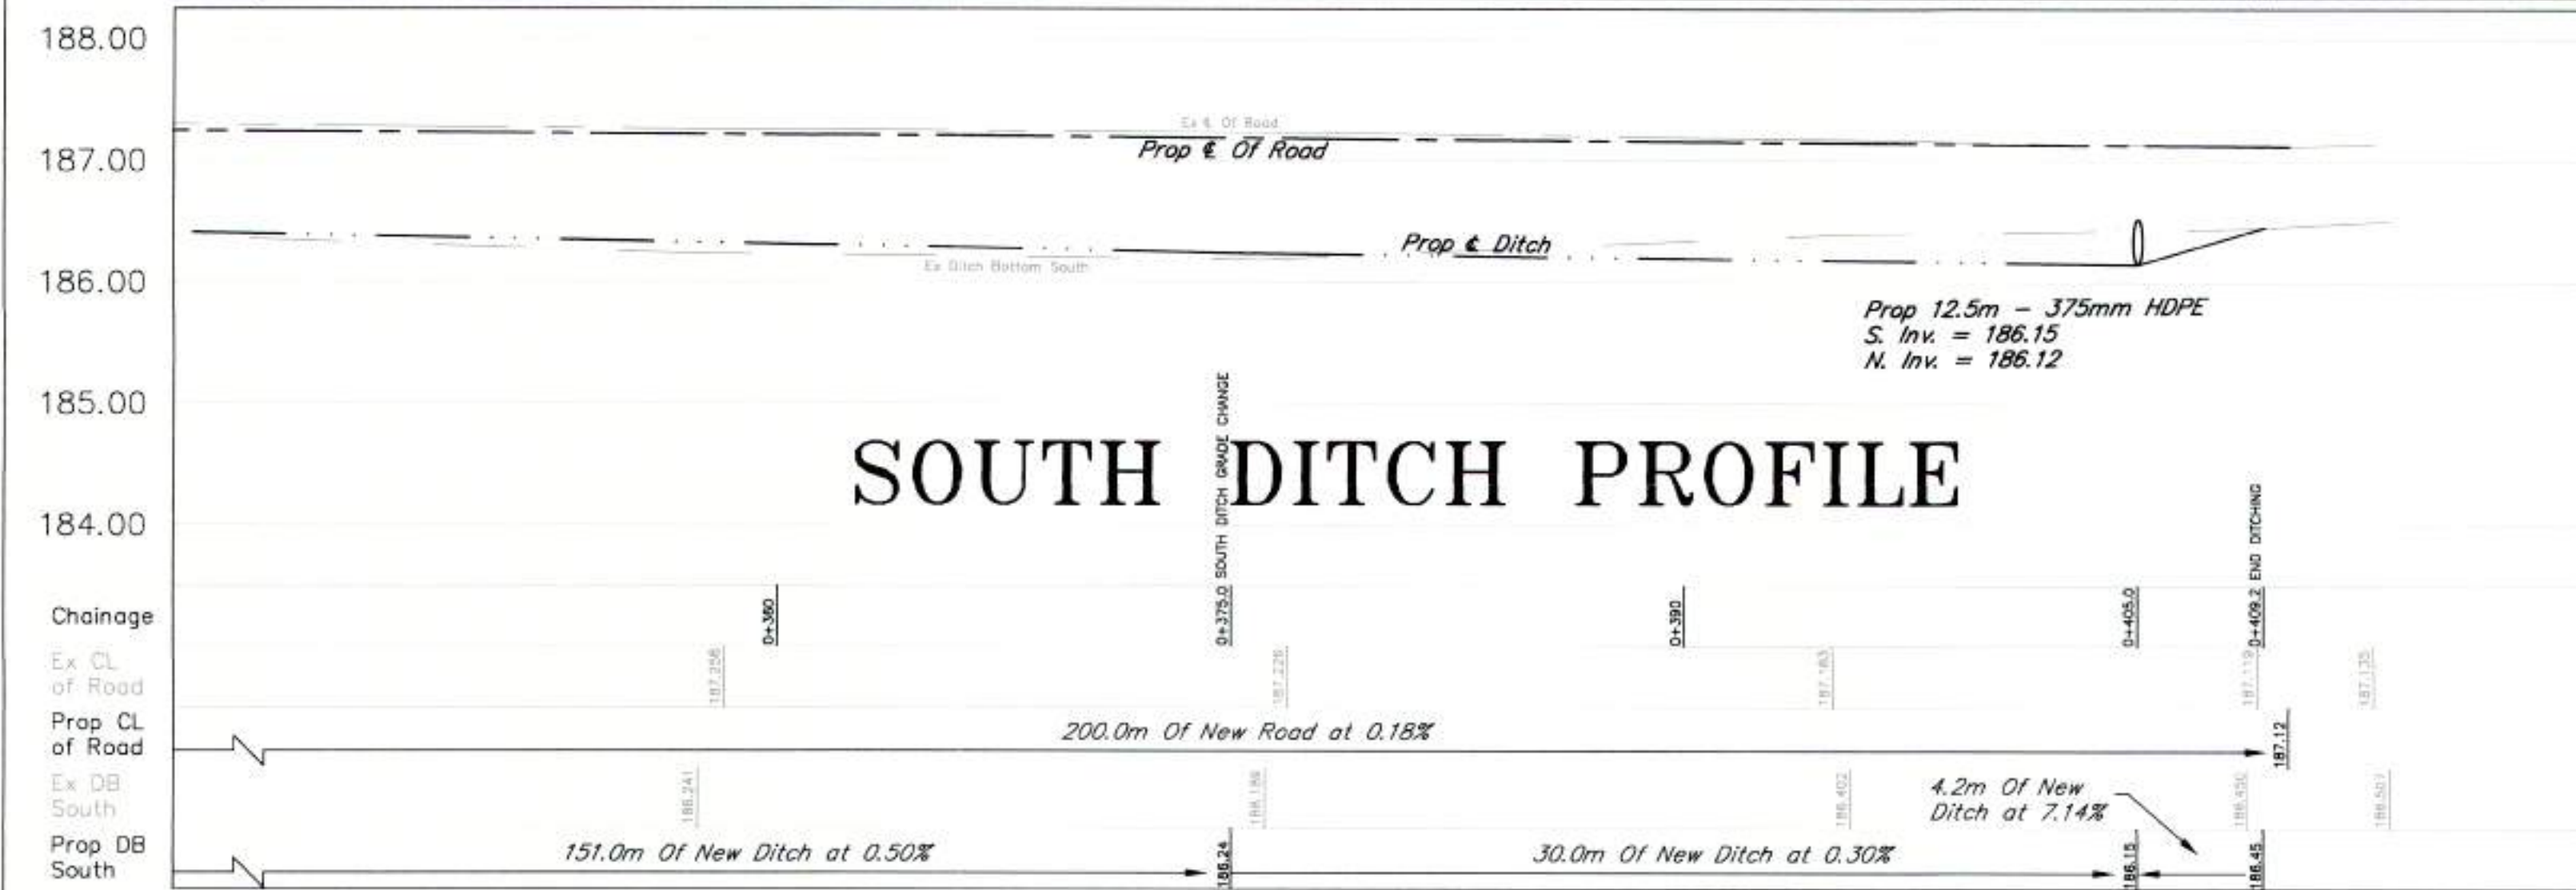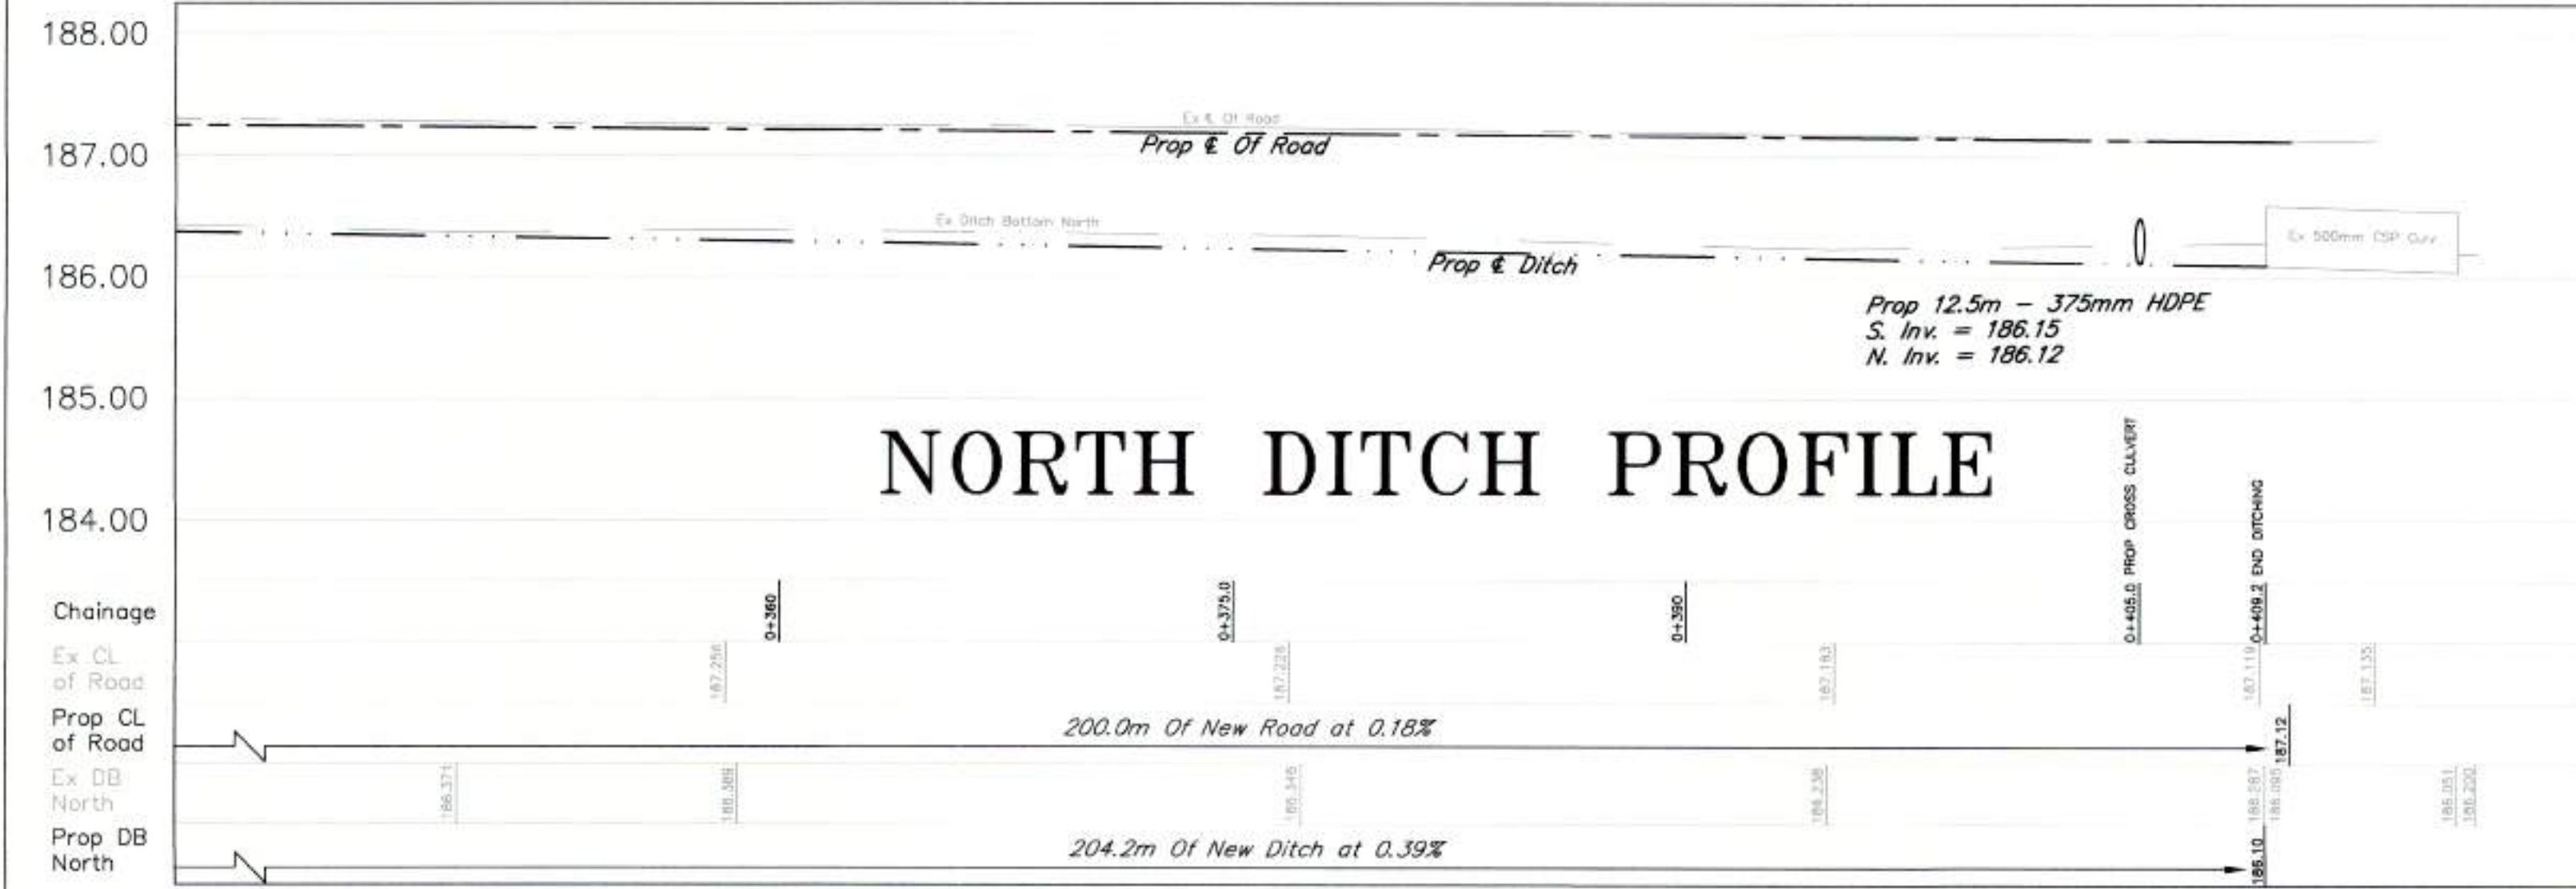

LEGEND	
EXISTING	PROPOSED
Top Of Bank	Top Of Bank
Centreline Of Ditch	Centreline Of Ditch
Culvert	Culvert
Edge of Road	Edge of Road
Elevation	Elevation
	Gravel Shoulder
	Edge of Road
	Centreline Road
	Subdrain

REV.	ISSUE	DATE	BY
3	ISSUE FOR CONSTRUCTION	MAR. 24-2021	LJS
2	ISSUE FOR TENDER	NOV. 20-2020	LJS
1	ISSUE FOR REVIEW	NOV. 17-2020	LJS





BENCH MARK SUNSET RD/GILMORE RD
TOP CATCH BASIN GRATE LOCATED AT NORTHEAST CORNER BOWEN RD AND STEVENSVILLE RD
ELEVATION = 178.810m
BENCH MARK BOWEN RD
NORTHWEST CORNER OF CONCRETE HEADWALL LOCATED AT EAST SIDE OF SUNSET RD OVER FRENCHMAN'S CREEK 265M SOUTH OF GILMORE RD
ELEVATION = 186.494m



2020 ROAD RECONSTRUCTION			
SUNSET DR, GILMORE RD, AND BOWEN RD			
DSN.	LS	DSN. CKD.	RL
SCALE	HORIZONTAL 1:200	DWG.	LS
DATE	APRIL, 2020	DWG. CKD.	RL
PROJECT NO.		ISE-20T-RCON20	
SHEET		16 OF 27	
		REV.	
		3	

1997, 1998, 1999,26

STA 0+115
SEE SHEET #18

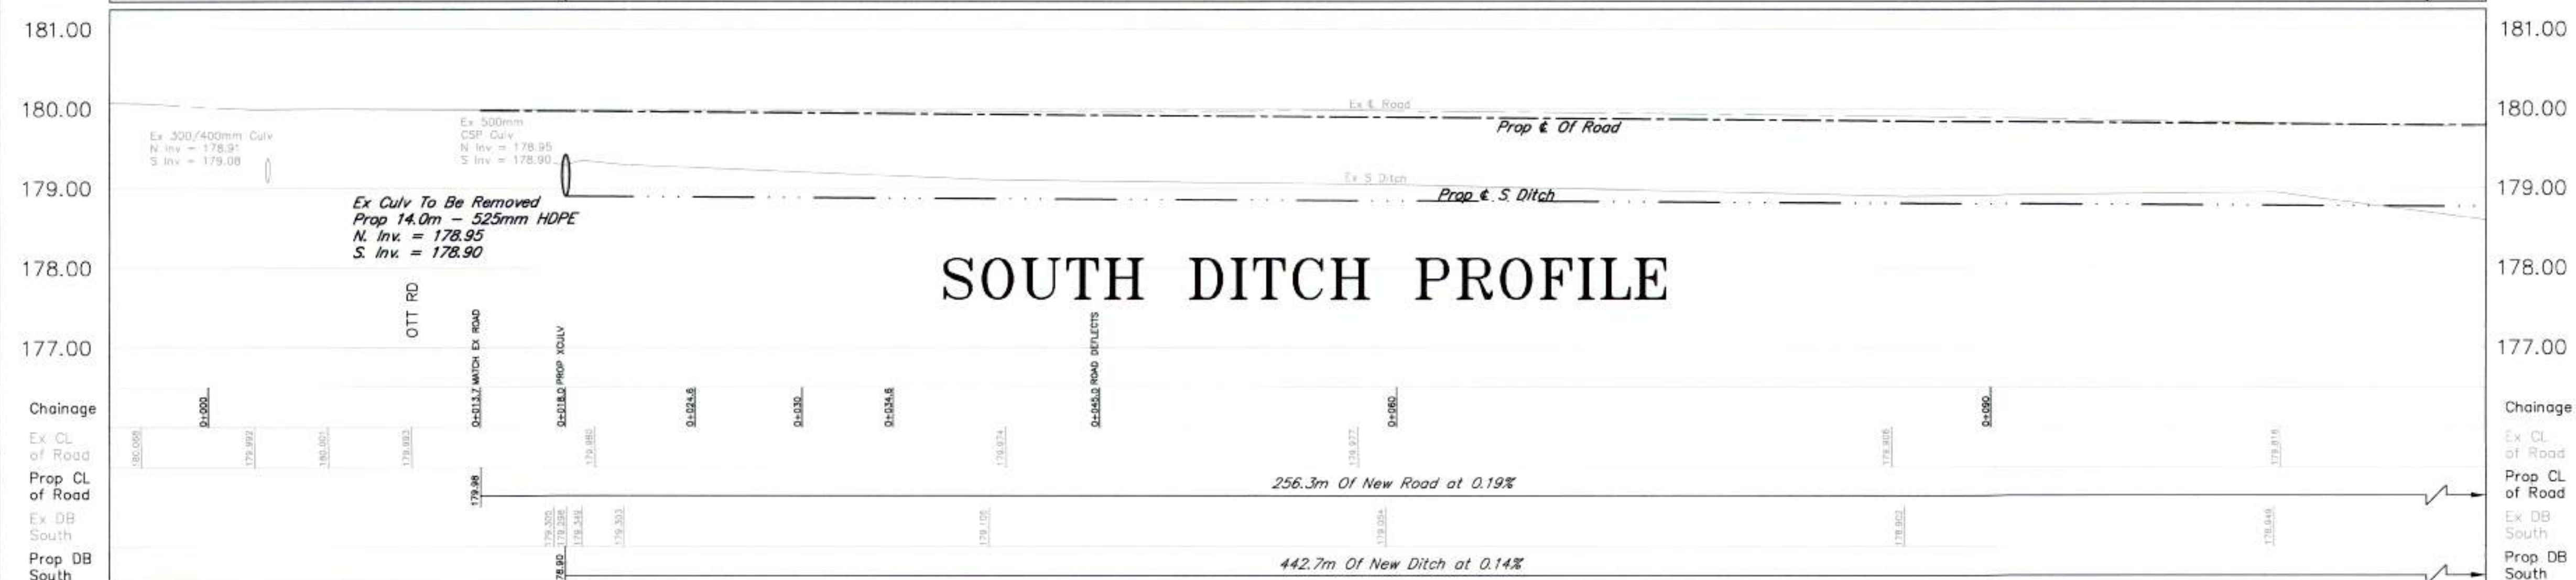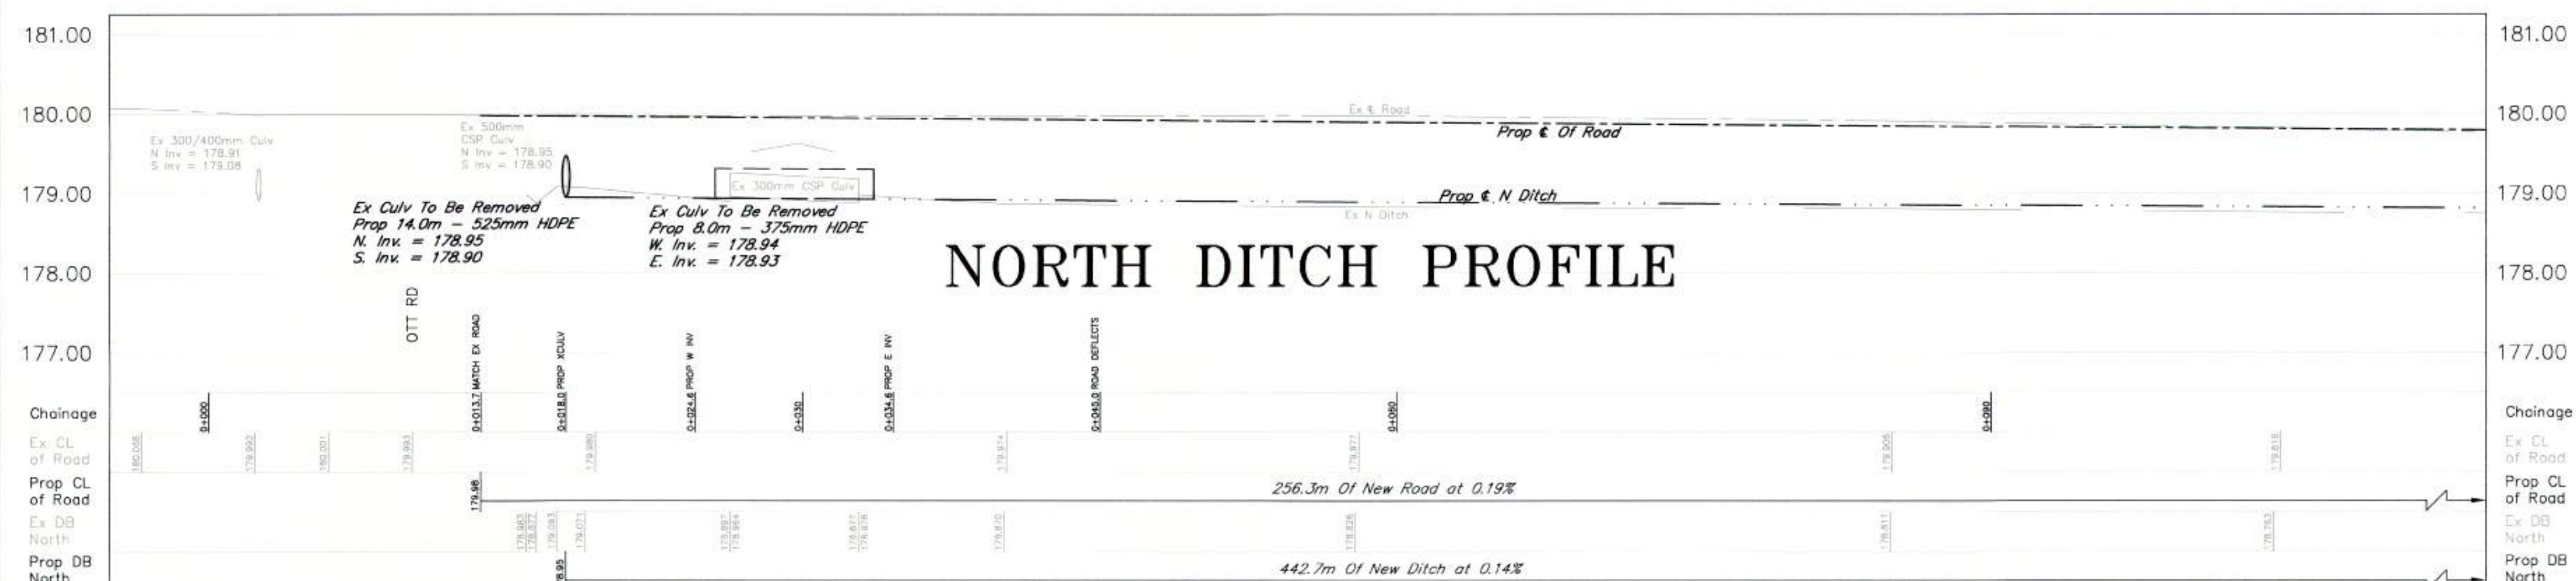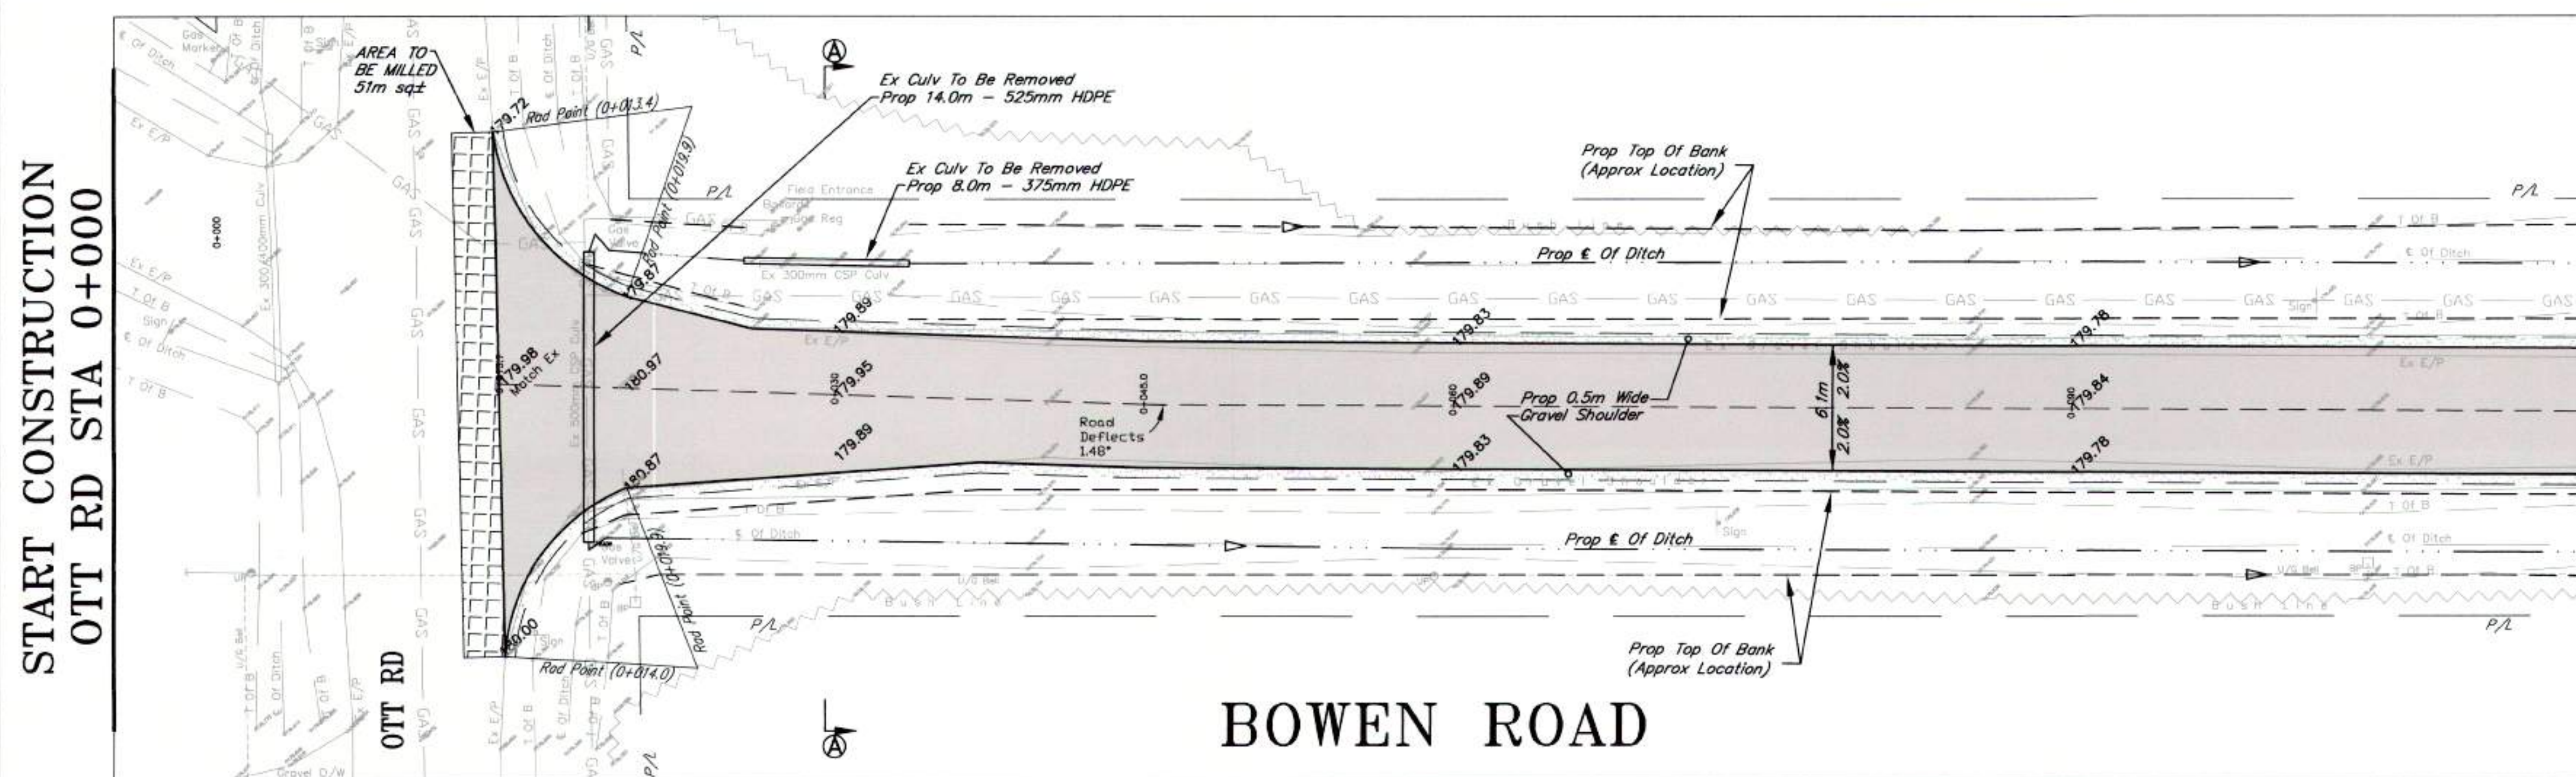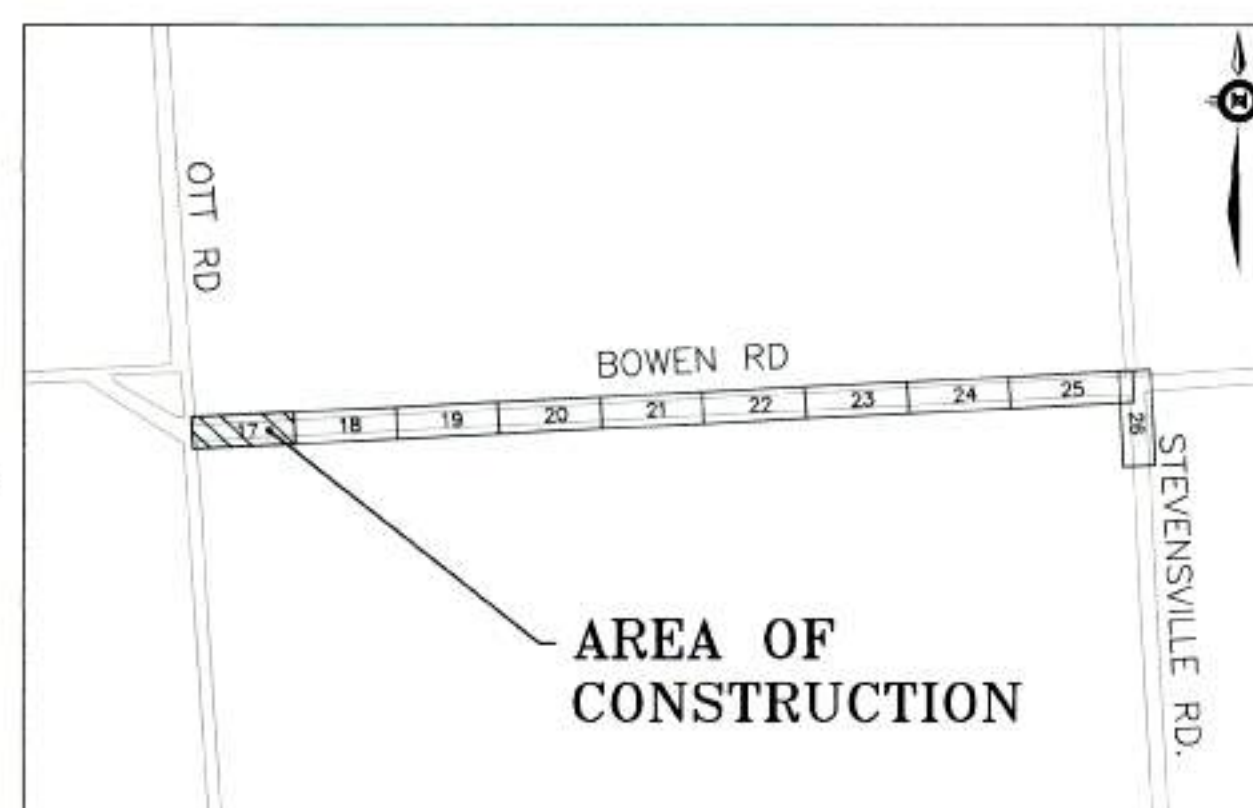

LEGEND		EXISTING	PROPOSED		
	Top Of Bank		Top Of Bank		Gravel Shoulder
	Centreline Of Ditch		Centreline Ditch		Edge of Road
	Culvert		Culvert		Centreline Road
	Edge of Road				Subdrain
	Flowline				

REV.	ISSUE	DATE	BY
3	ISSUE FOR CONSTRUCTION	MAR. 24-2021	LJS
2	ISSUE FOR TENDER	NOV. 20-2020	LJS
1	ISSUE FOR REVIEW	NOV. 17-2020	LJS

BENCH MARK SUNSET RD/GILMORE RD
TOP CATCH BASIN GRATE LOCATED
AT NORTHEAST CORNER BOWEN RD AND
STEVENSVILLE RD
ELEVATION = 178.810m

BENCH MARK BOWEN RD
NORTHWEST CORNER OF CONCRETE
HEADWALL LOCATED AT EAST SIDE OF
SUNSET RD OVER FRENCHMANS
CREEK 265M SOUTH OF GILMORE RD
ELEVATION = 186.494m




2020 ROAD RECONSTRUCTION
SUNSET DR, GILMORE RD, AND BOWEN RD



DSN.	LS	DSN. CKD.	RL	DWG.	LS	DWG. CKD.	RL
SCALE	HORIZONTAL 1:200 VERTICAL 1:50			PROJECT NO.	ISE-20T-RCON20		
DATE	APRIL, 2020			SHEET	17 OF 27		REV.

Created by: [Name] on: [Date]
Checked by: [Name] on: [Date]
Designed by: [Name] on: [Date]
Reviewed by: [Name] on: [Date]

SEE SHEET 17
STA 0+115

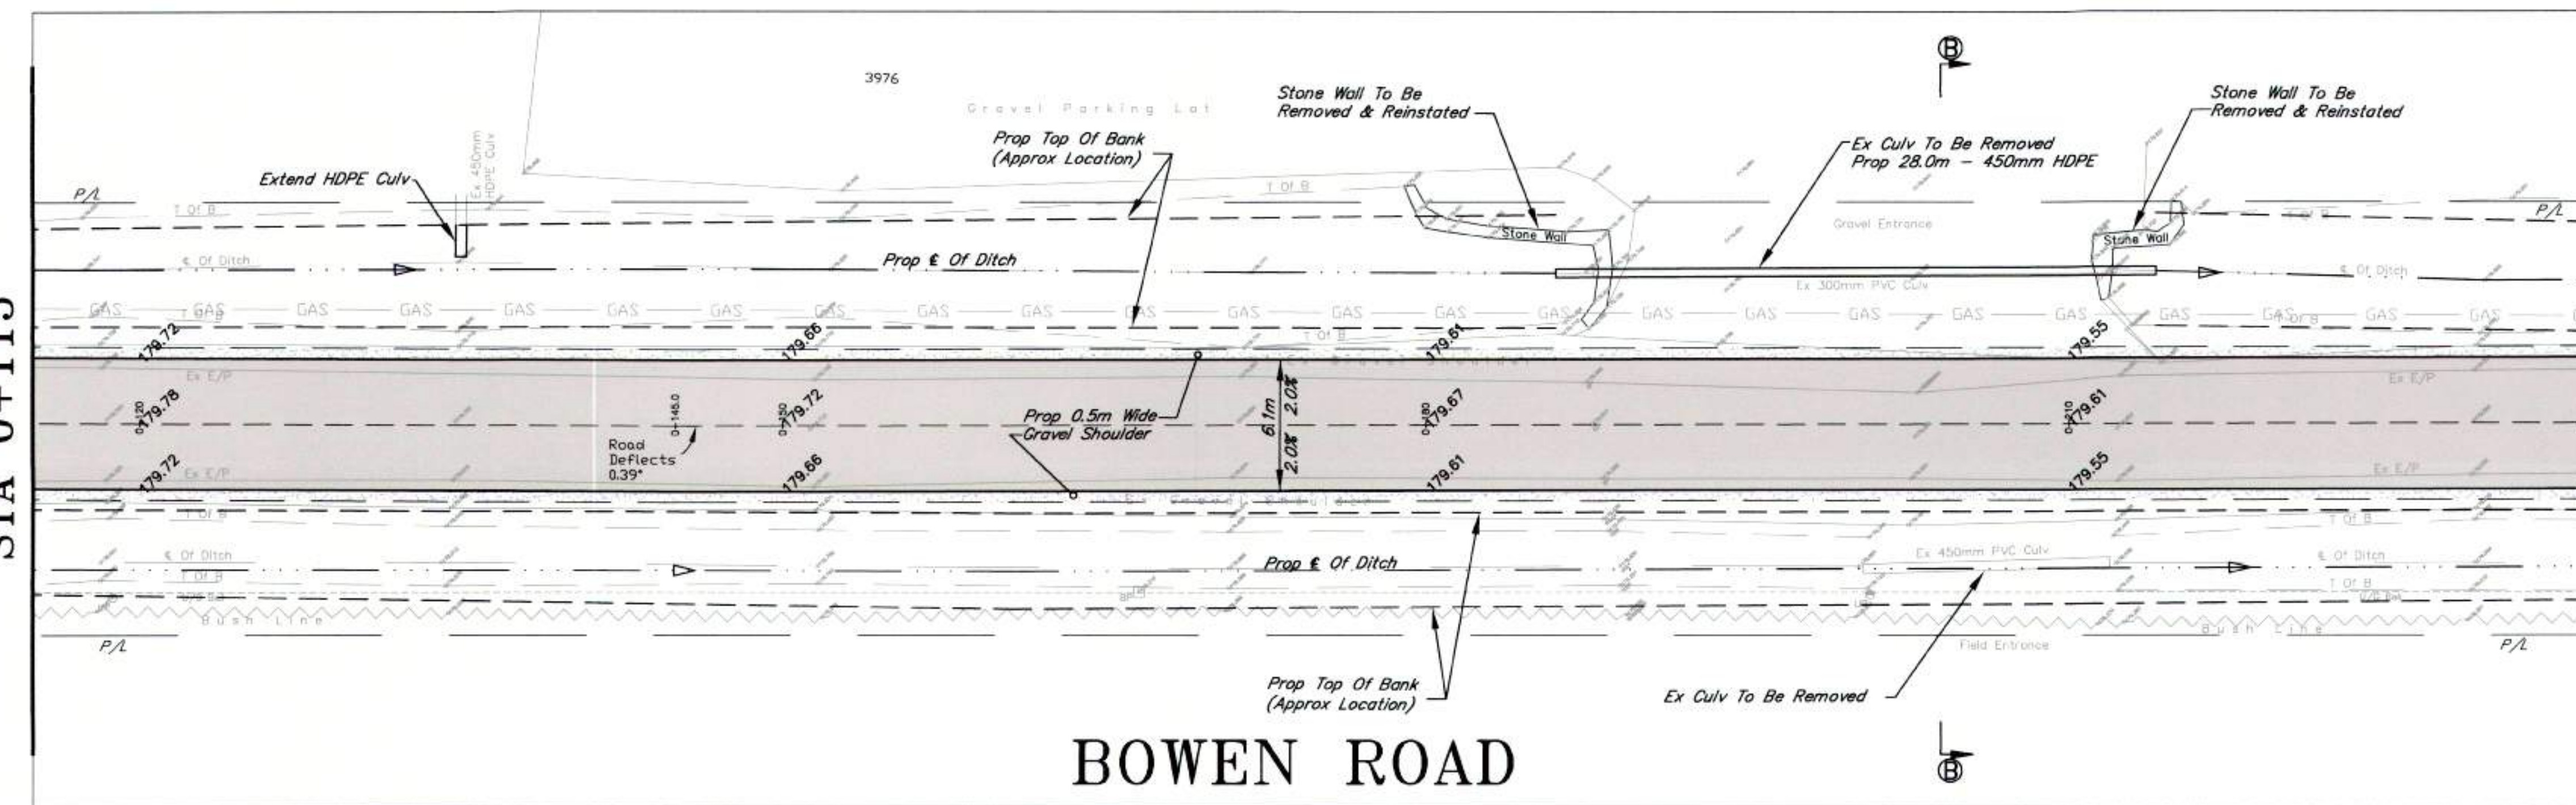

STA 0+235
SEE SHEET #19

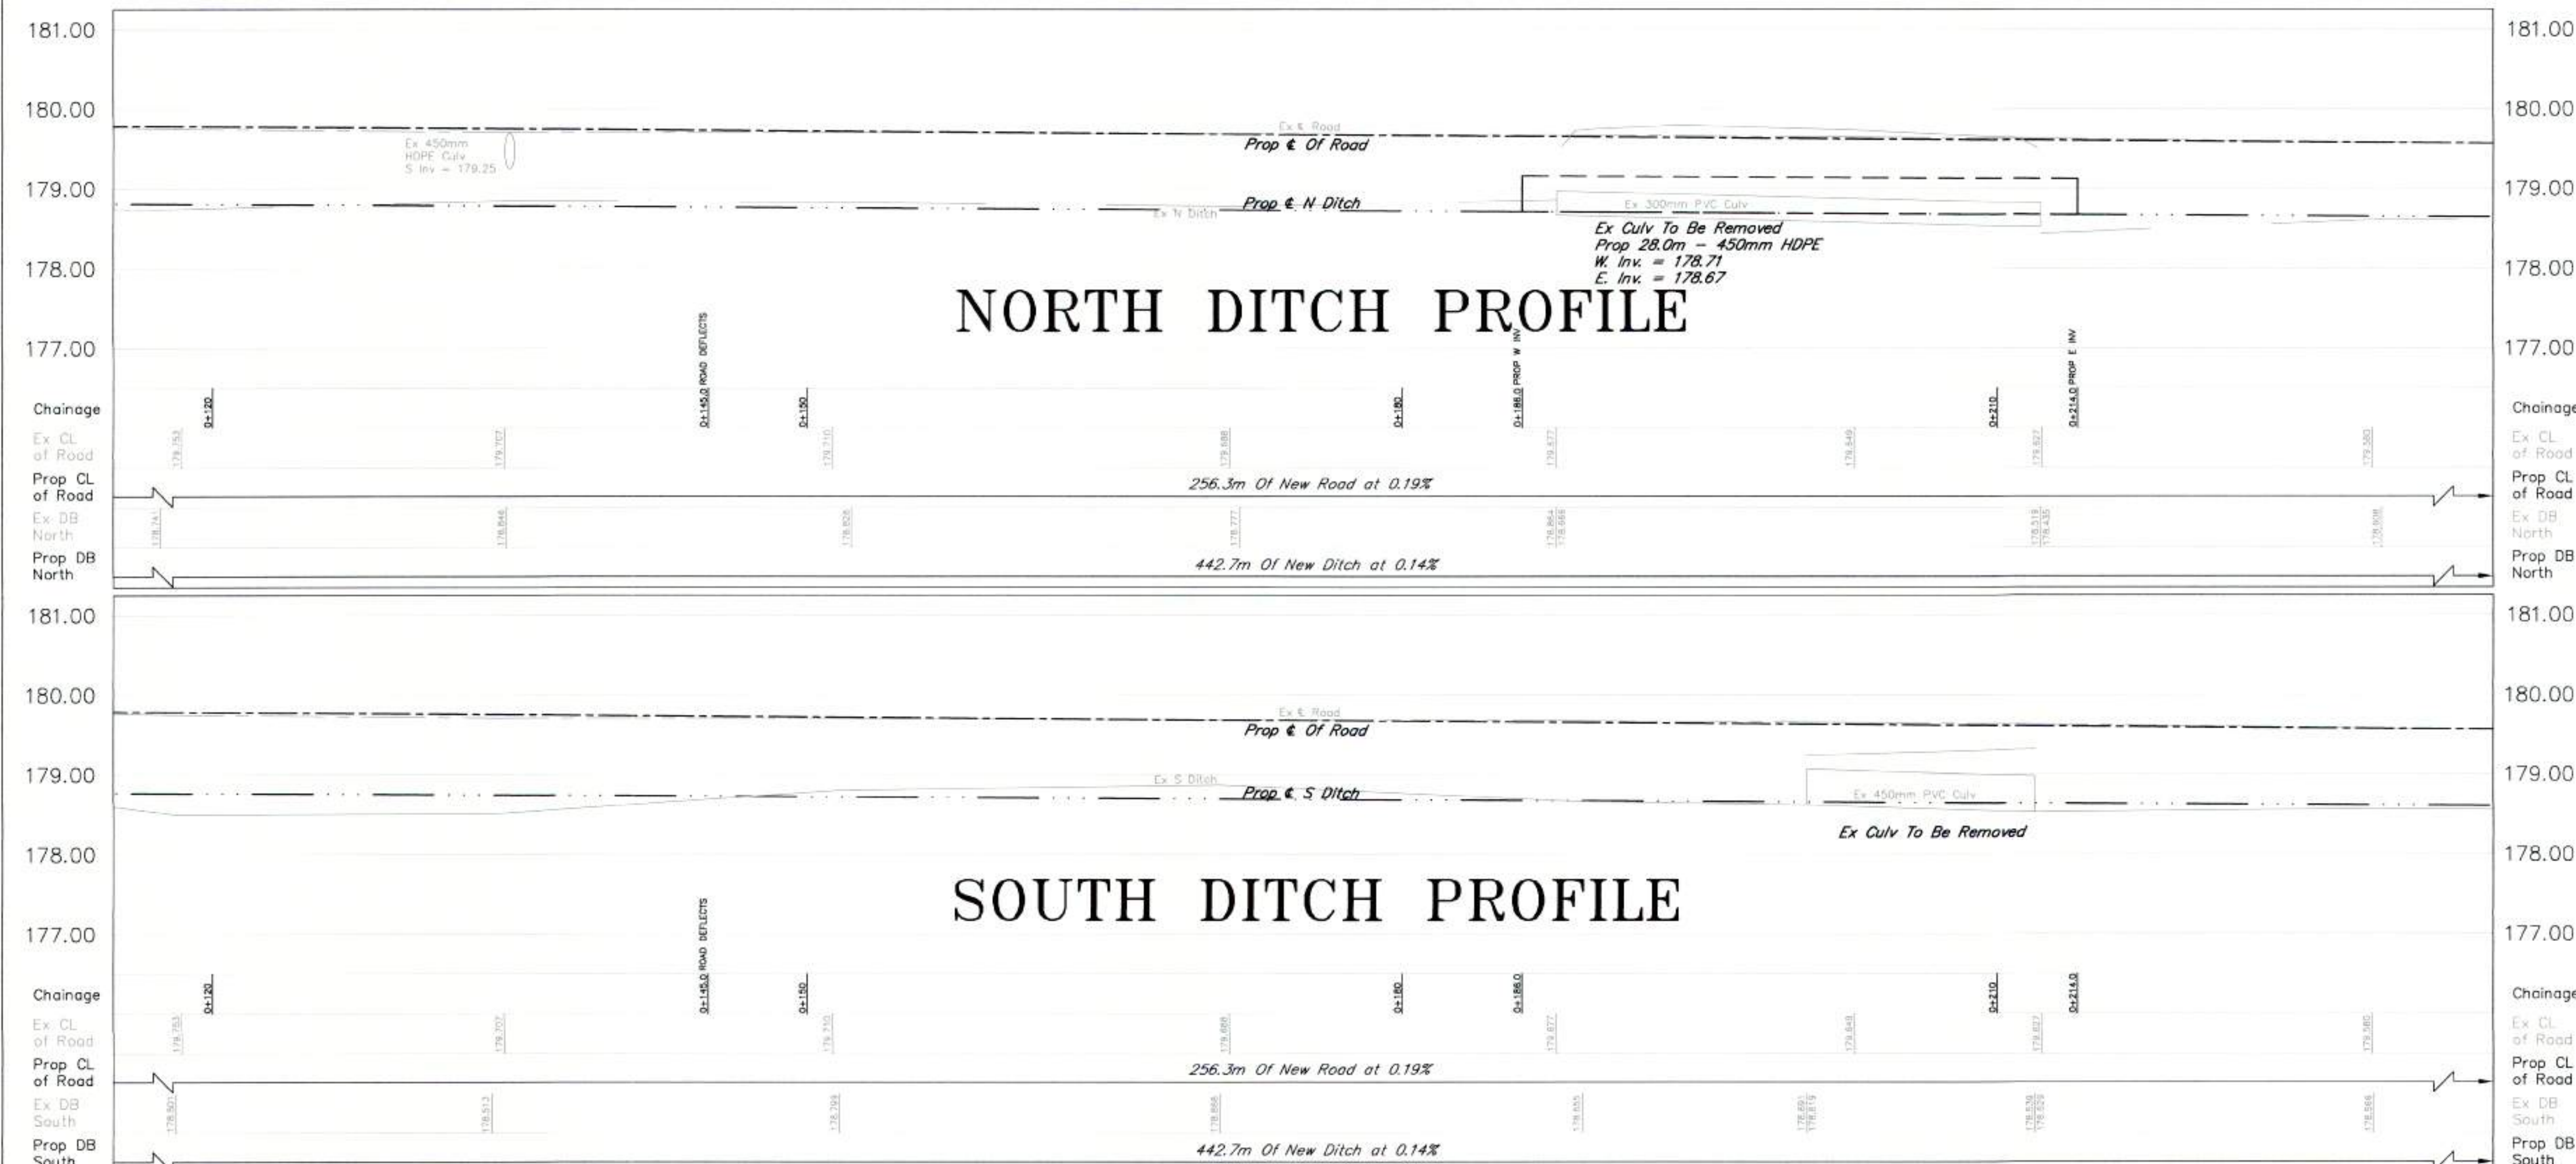
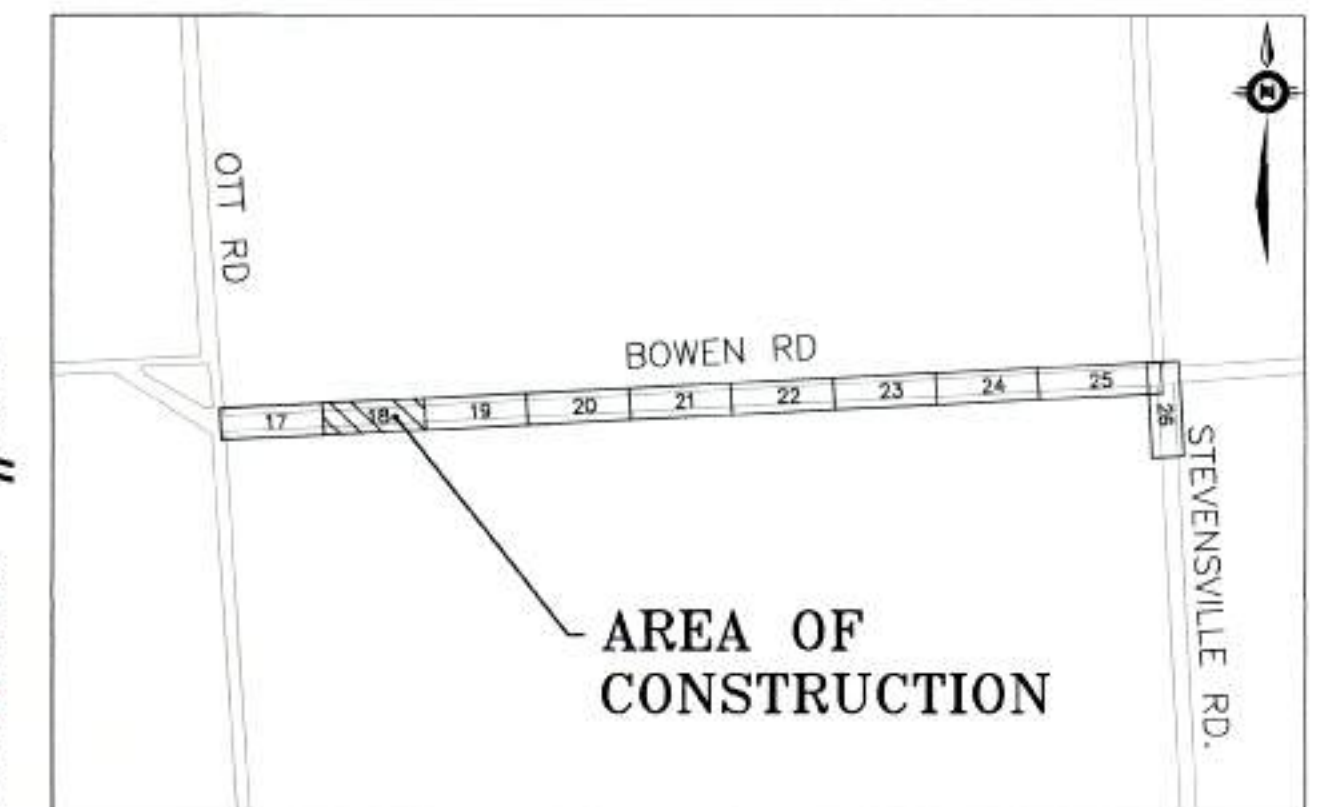


LEGEND				2020 ROAD RECONSTRUCTION			
EXISTING		PROPOSED		SUNSET DR, GILMORE RD, AND BOWEN RD			
Top Of Bank	Top Of Bank	Centreline Ditch	Centreline Ditch	DSN.	LS	DSN. CKD.	RL
Culvert	Culvert	Edge of Road	Edge of Road	DWG.	LS	DWG. CKD.	RL
Edge of Road	Edge of Road	Centreline Road	Centreline Road	SCALE	HORIZONTAL 1:200		PROJECT NO.
Elevation	Elevation	Subdrain	Subdrain	DATE	VERTICAL 1:50		ISE-20T-RCON20
				APRIL, 2020	SHEET		18 OF 27
						REV.	
						3	


Checked by: J. J. M. 17-2020
Checked by: J. J. M. 18-2020
Checked by: J. J. M. 19-2020
Checked by: J. J. M. 20-2020

SEE SHEET 18
STA 0+235

STA 0+355
SEE SHEET #20

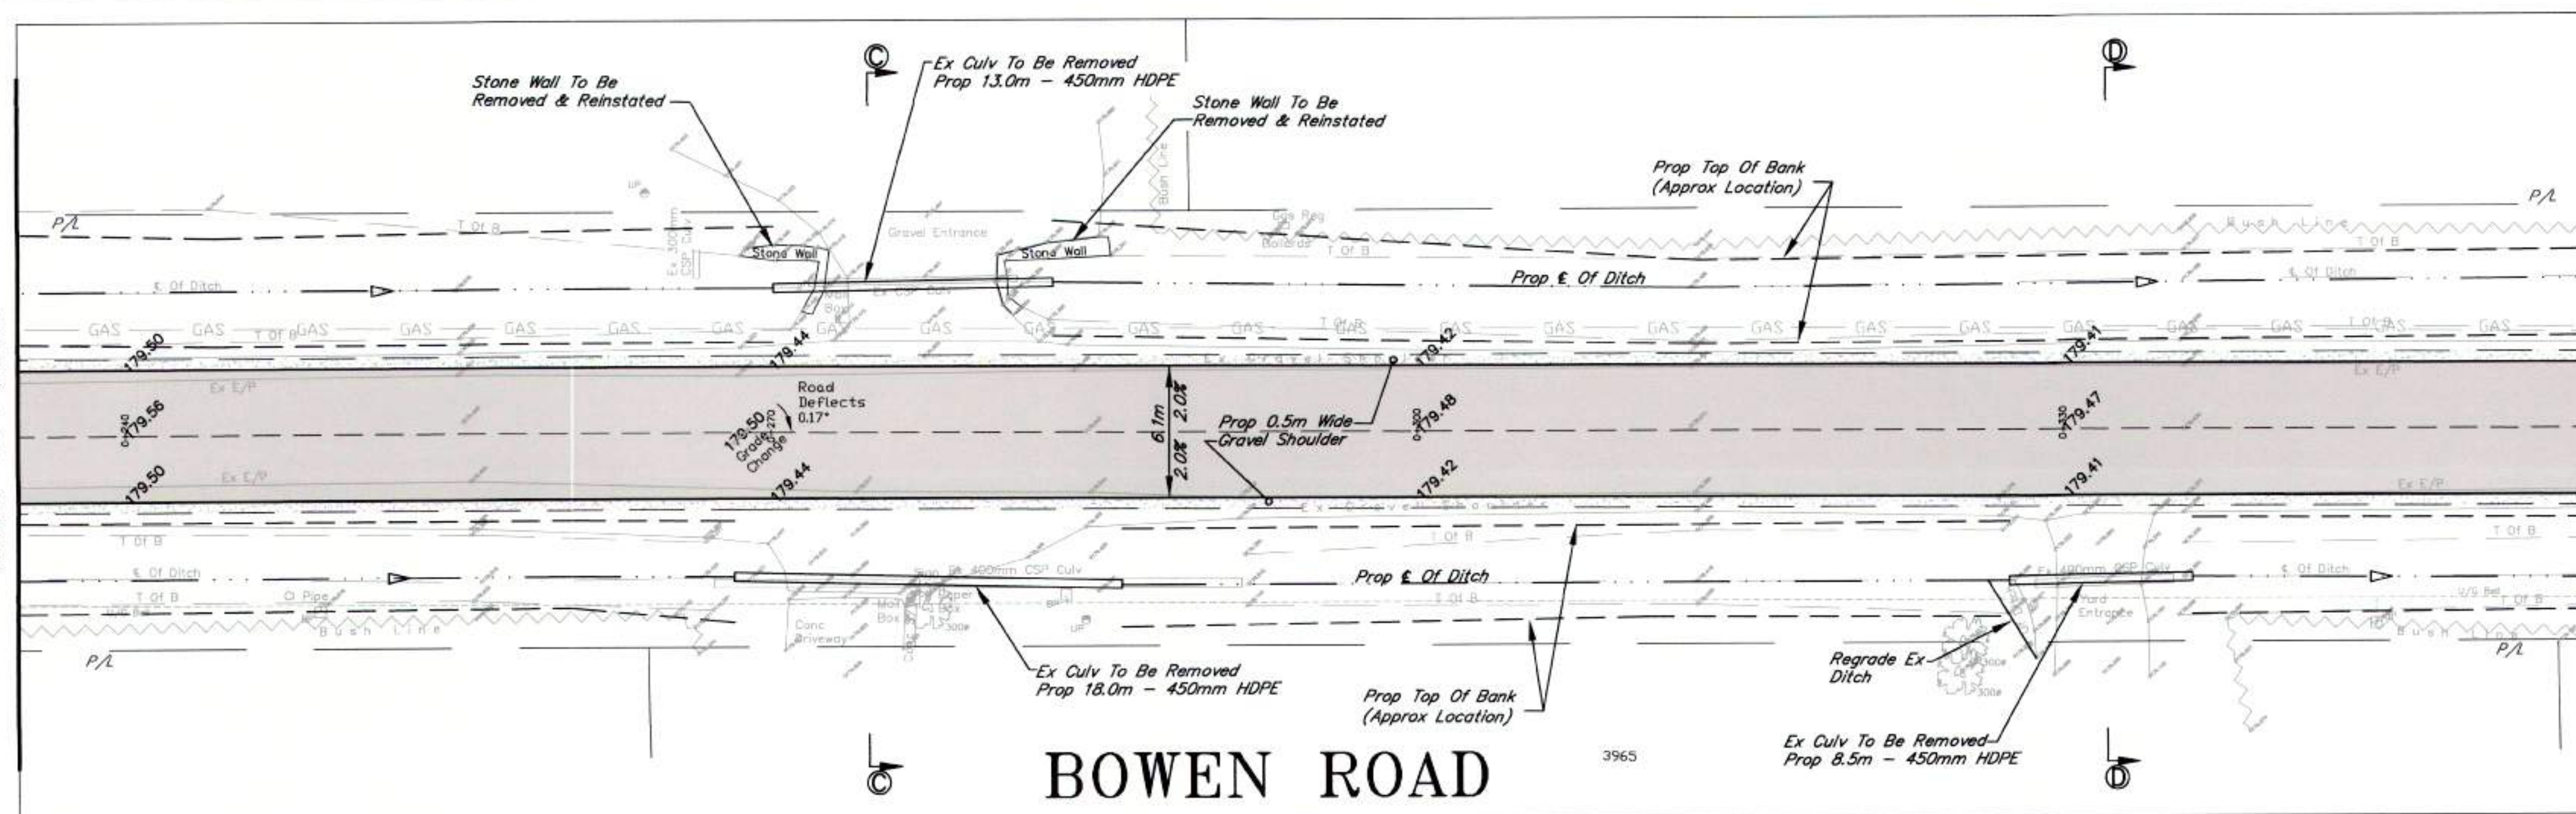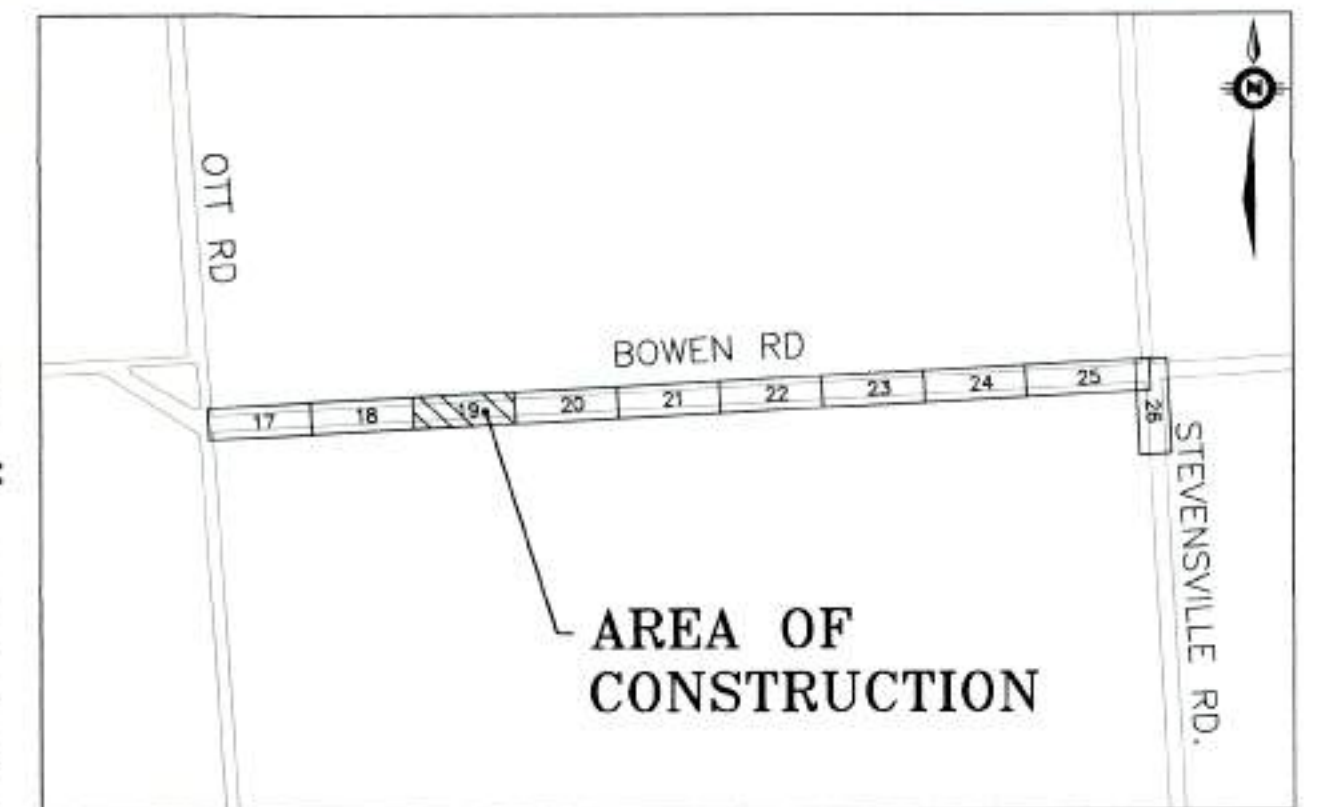

BOWEN ROAD

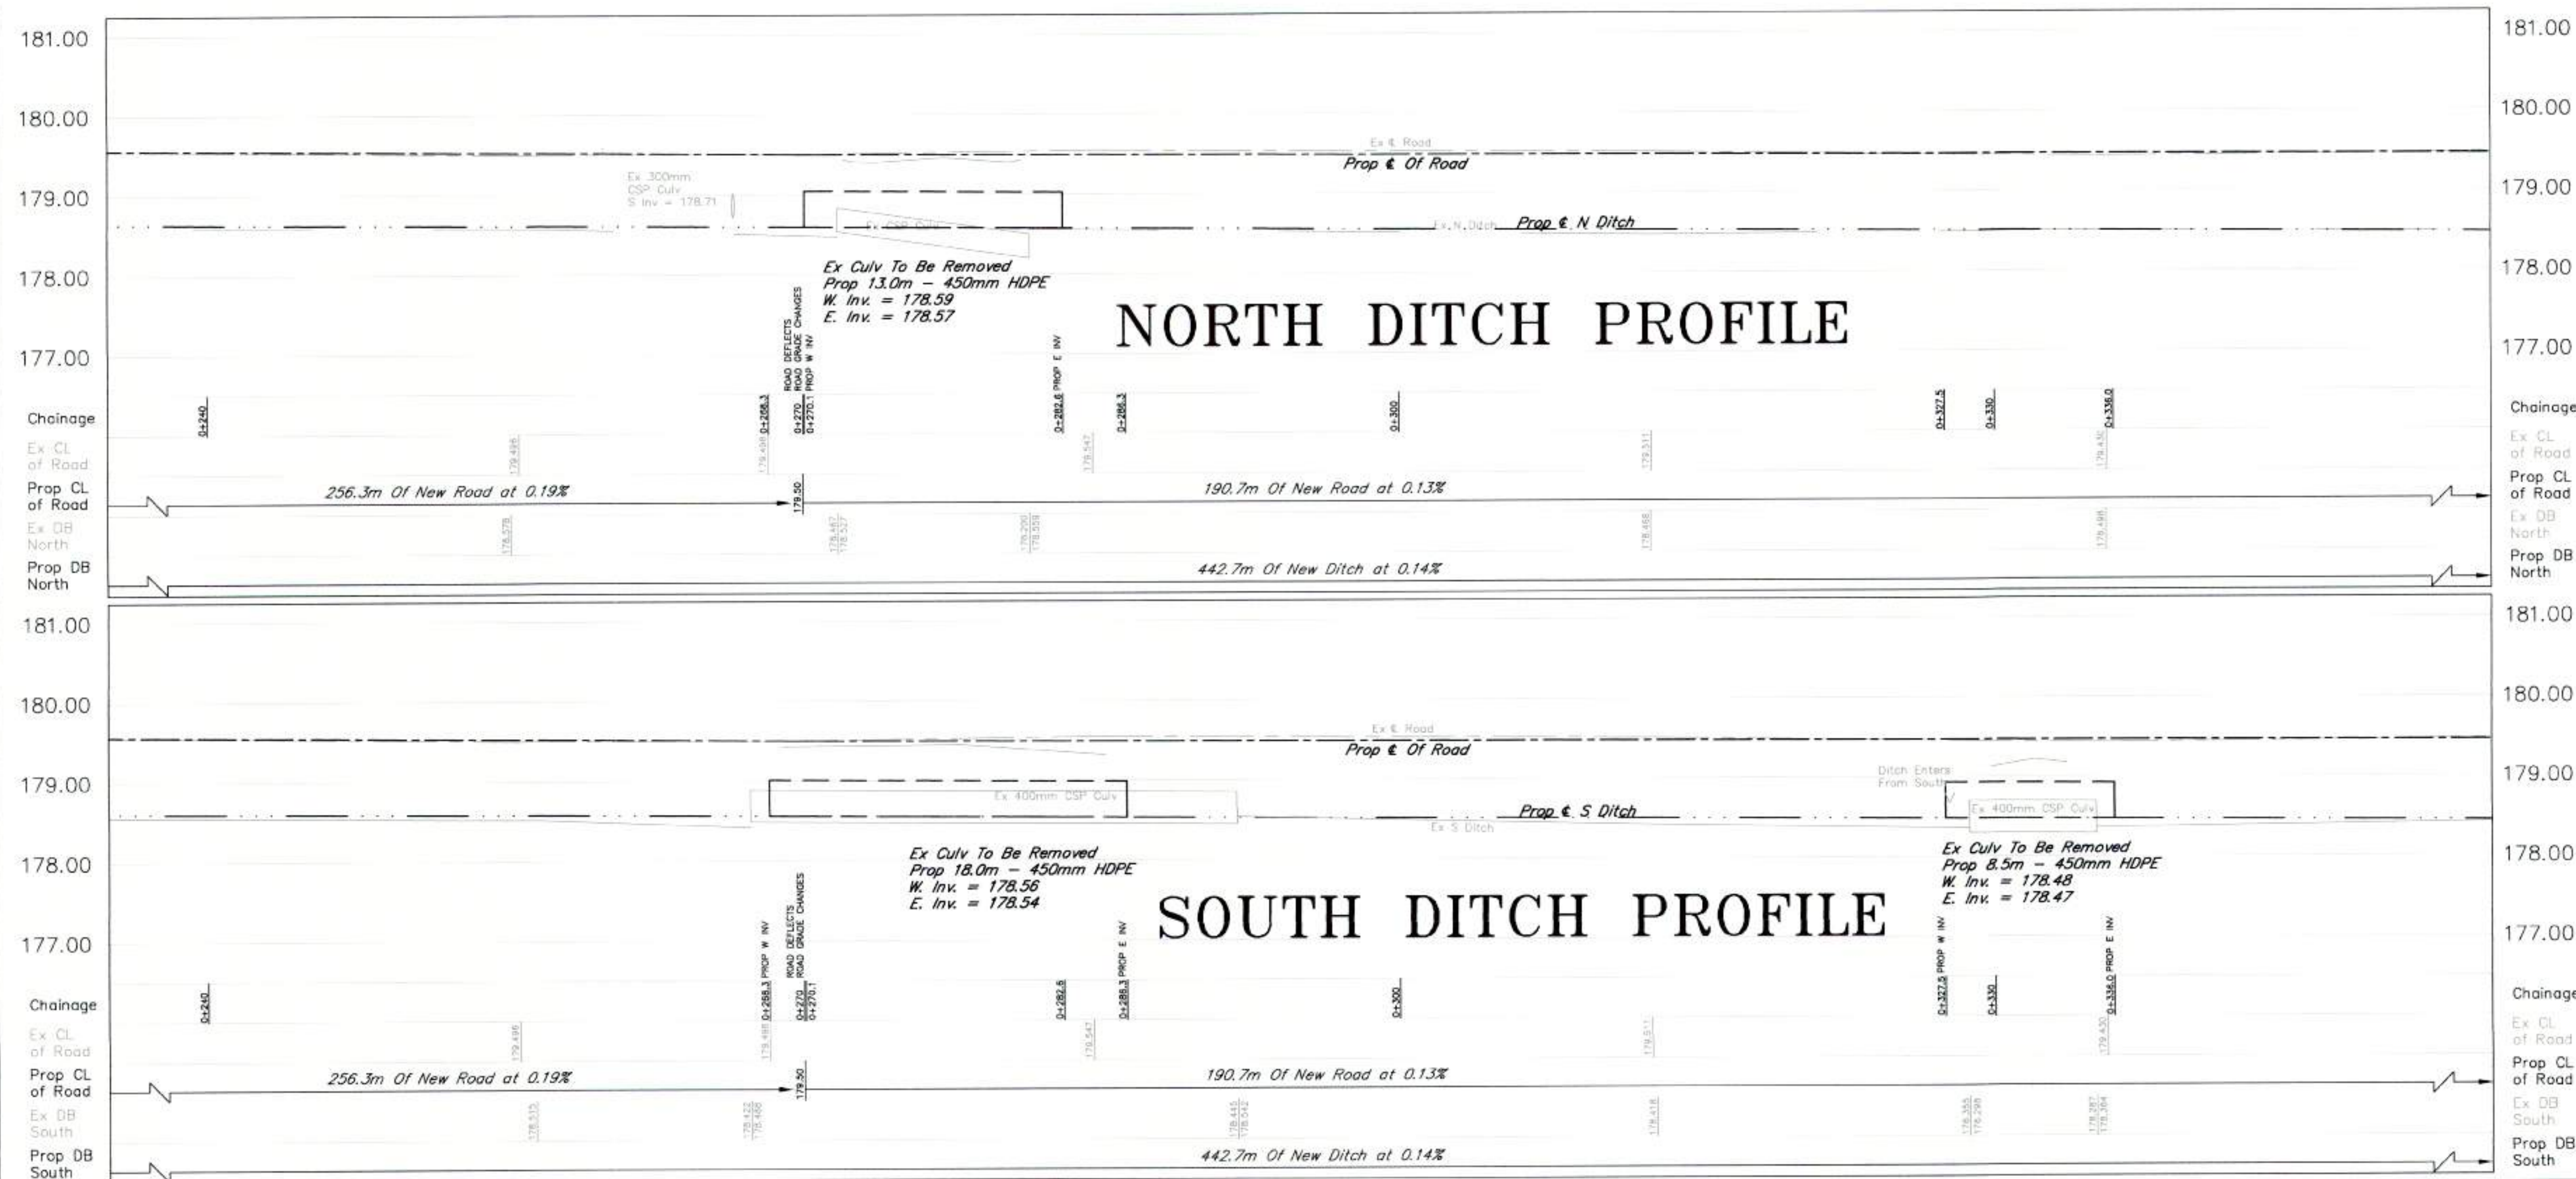

NORTH DITCH PROFILE

SOUTH DITCH PROFILE

LEGEND	
EXISTING	PROPOSED
Top Of Bank	Top Of Bank
Centreline Of Ditch	Centreline Ditch
Culvert	Culvert
Edge of Road	Edge of Road
Elevation	Subdrain


REV.	ISSUE	DATE	BY
3	ISSUE FOR CONSTRUCTION	MAR. 24-2021	LJS
2	ISSUE FOR TENDER	NOV. 20-2020	LJS
1	ISSUE FOR REVIEW	NOV. 17-2020	LJS

BENCH MARK SUNSET RD/GILMORE RD
TOP CATCH BASIN GRATE, LOCATED AT NORTHEAST CORNER BOWEN RD AND STEVENSVILLE RD
ELEVATION = 178.810m
BENCH MARK BOWEN RD
NORTHWEST CORNER OF CONCRETE HEADWALL LOCATED AT EAST SIDE OF SUNSET RD OVER FRENCHMAN'S CREEK 265M SOUTH OF GILMORE RD
ELEVATION = 186.494m



2020 ROAD RECONSTRUCTION SUNSET DR, GILMORE RD, AND BOWEN RD			
DSN. LS	DSN. CKD. RL	DWG. LS	DWG. CKD. RL
SCALE HORIZONTAL 1:200 VERTICAL 1:50		PROJECT NO. ISE-20T-RCON20	
DATE APRIL, 2020		SHEET 19 OF 27	REV. 3

STA 0+475
SEE SHEET #21

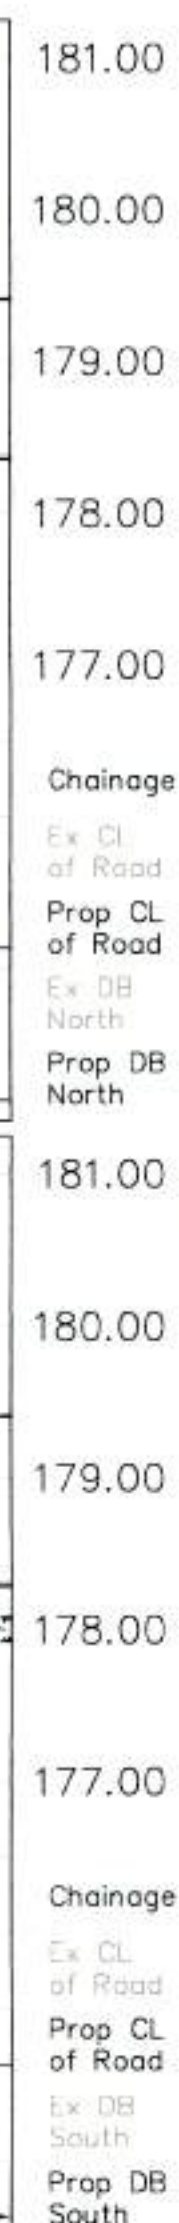

REV.	ISSUE	DATE	BY
3	ISSUE FOR CONSTRUCTION	MAR. 24-2021	LJS
2	ISSUE FOR TENDER	NOV. 20-2020	LJS
1	ISSUE FOR REVIEW	NOV. 17-2020	LJS






2020 ROAD RECONSTRUCTION SUNSET DR, GILMORE RD, AND BOWEN RD							
DSN.	LS	DSN. CKD.	RL	DWG.	LS	DWG. CKD.	RL
SCALE	HORIZONTAL 1:200 VERTICAL 1:50			PROJECT NO.	ISE-20T-RCON20		
DATE	APRIL, 2020			SHEET	20 OF 27		REV.

Drawn by [redacted] - Apr 17, 2020
Checked by [redacted] - Apr 17, 2020
Designed by [redacted] - Apr 17, 2020
Created by [redacted] - Apr 17, 2020

SEE SHEET 20
STA 0+475

STA 0+595
SEE SHEET #22

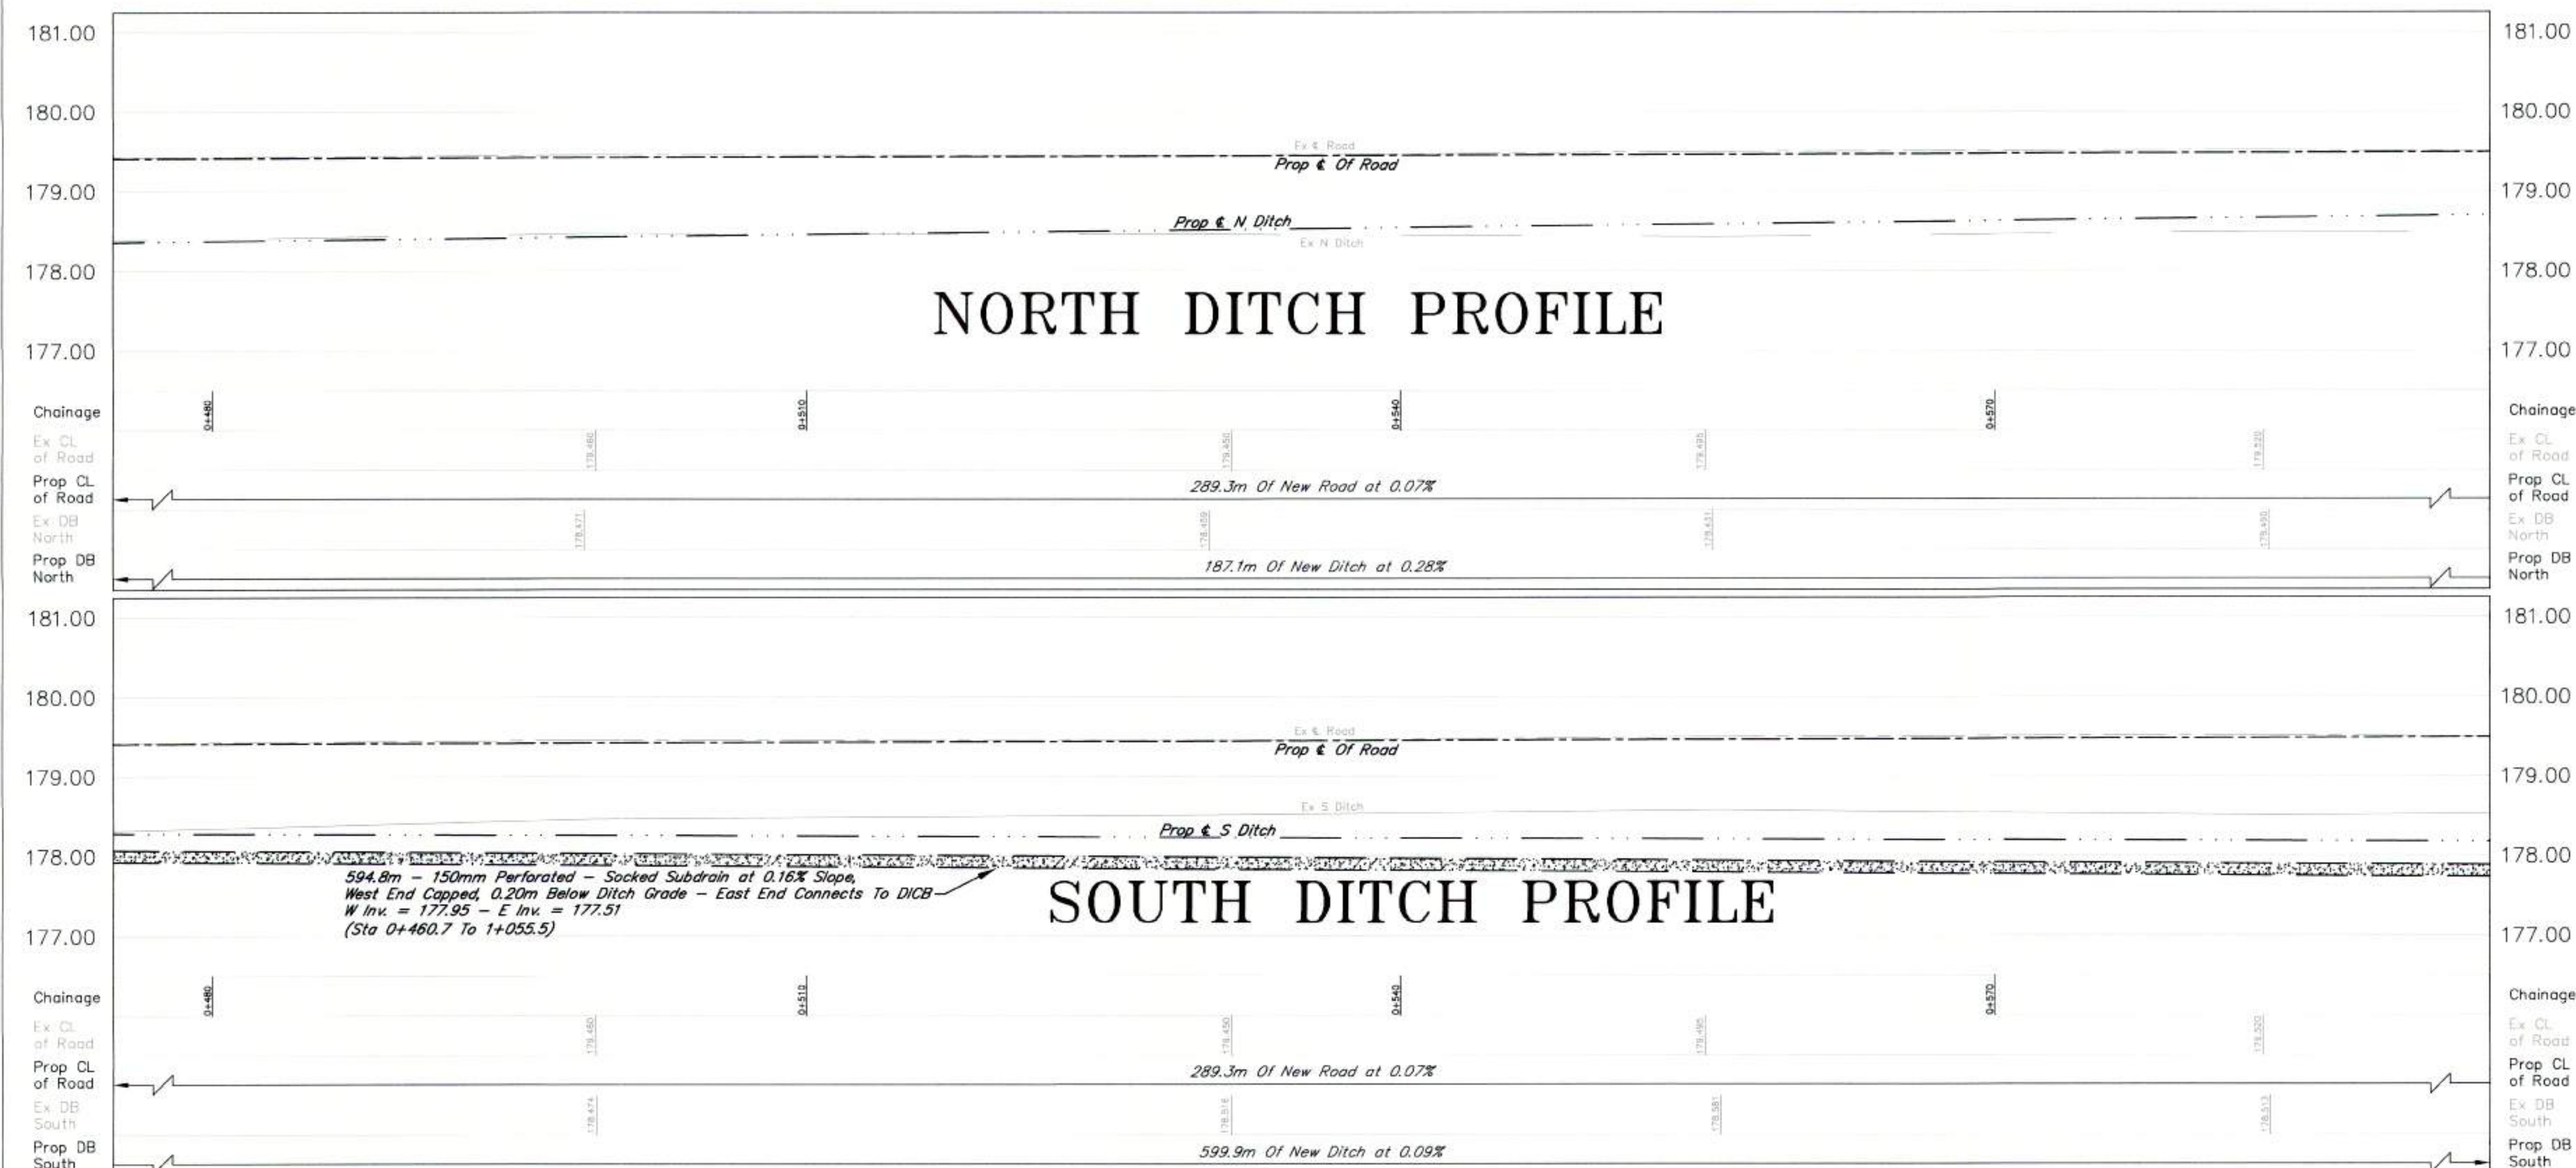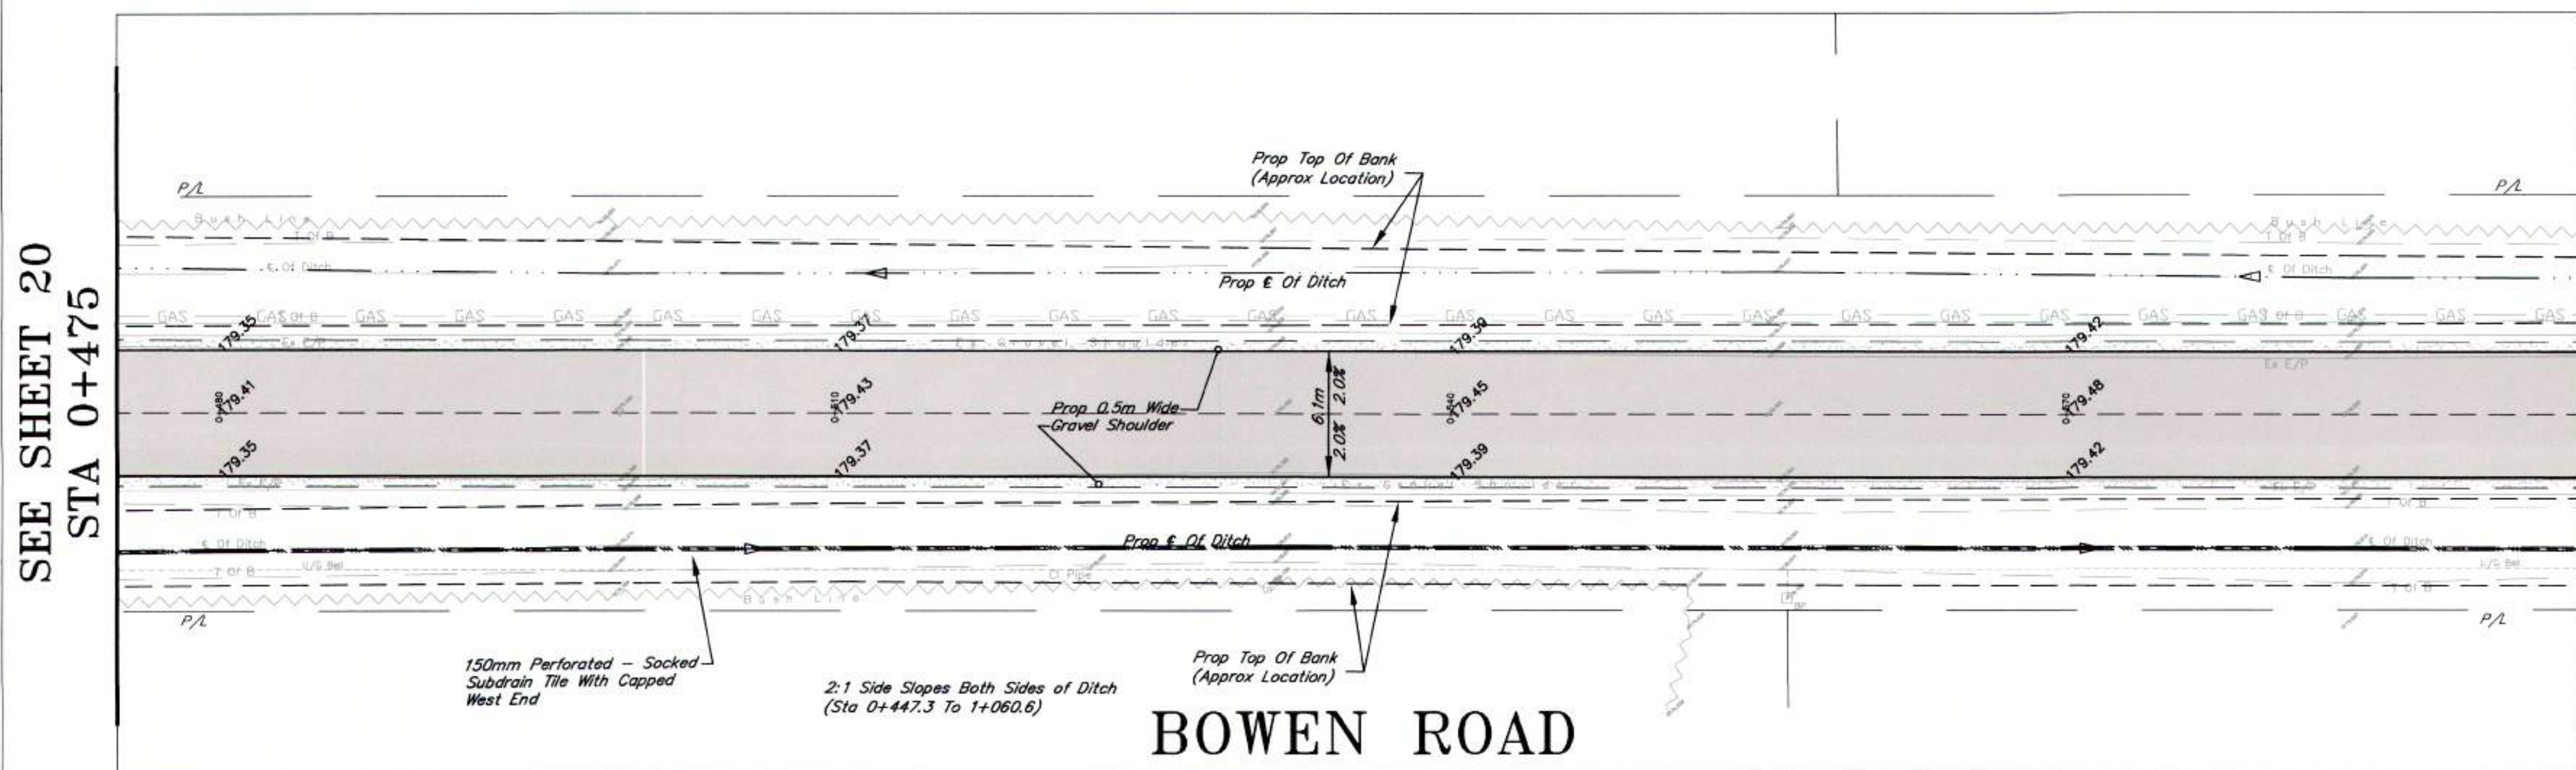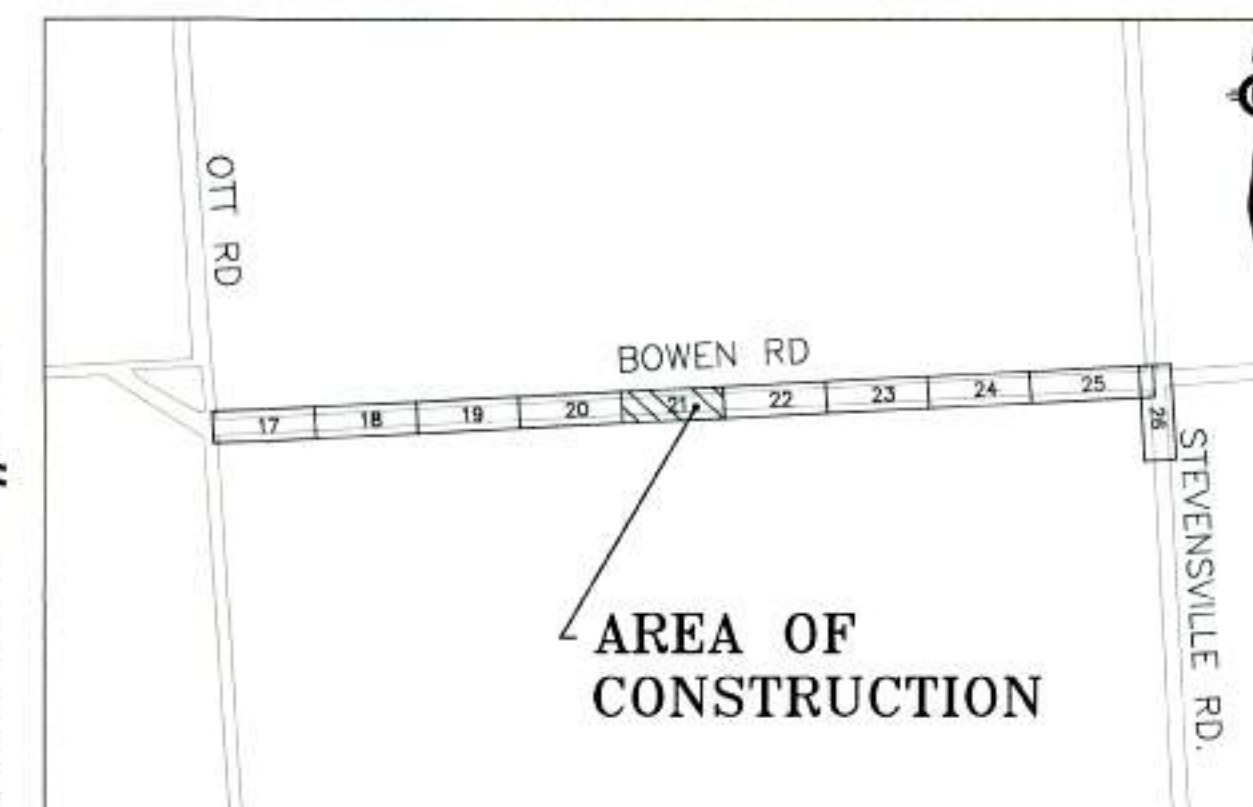

LEGEND	
EXISTING	PROPOSED
Top Of Bank	Top Of Bank
Centreline Of Ditch	Centreline Of Ditch
Culvert	Culvert
Edge of Road	Edge of Road
Elevation	Elevation
Gravel Shoulder	Gravel Shoulder
Edge of Road	Edge of Road
Centreline Road	Centreline Road
Subdrain	Subdrain


REV.	ISSUE	DATE	BY
3	ISSUE FOR CONSTRUCTION	MAR. 24-2021	LJS
2	ISSUE FOR TENDER	NOV. 20-2020	LJS
1	ISSUE FOR REVIEW	NOV. 17-2020	LJS

BENCH MARK SUNSET RD/GILMORE RD
TOP CATCH BASIN GRATE LOCATED AT NORTHEAST CORNER BOWEN RD AND STEVENSVILLE RD
ELEVATION = 178.810m
BENCH MARK BOWEN RD
NORTHWEST CORNER OF CONCRETE HEADWALL LOCATED AT EAST SIDE OF SUNSET RD OVER FRENCHMAN'S CREEK 265M SOUTH OF GILMORE RD
ELEVATION = 186.494m






2020 ROAD RECONSTRUCTION SUNSET DR, GILMORE RD, AND BOWEN RD			
DSN. LS	DSN. CKD. RL	DWG. LS	DWG. CKD. RL
SCALE HORIZONTAL 1:200 VERTICAL 1:50		PROJECT NO. ISE-20T-RCON20	
DATE APRIL, 2020	SHEET 21 OF 27	REV. 3	

SEE SHEET 21
STA 0+595

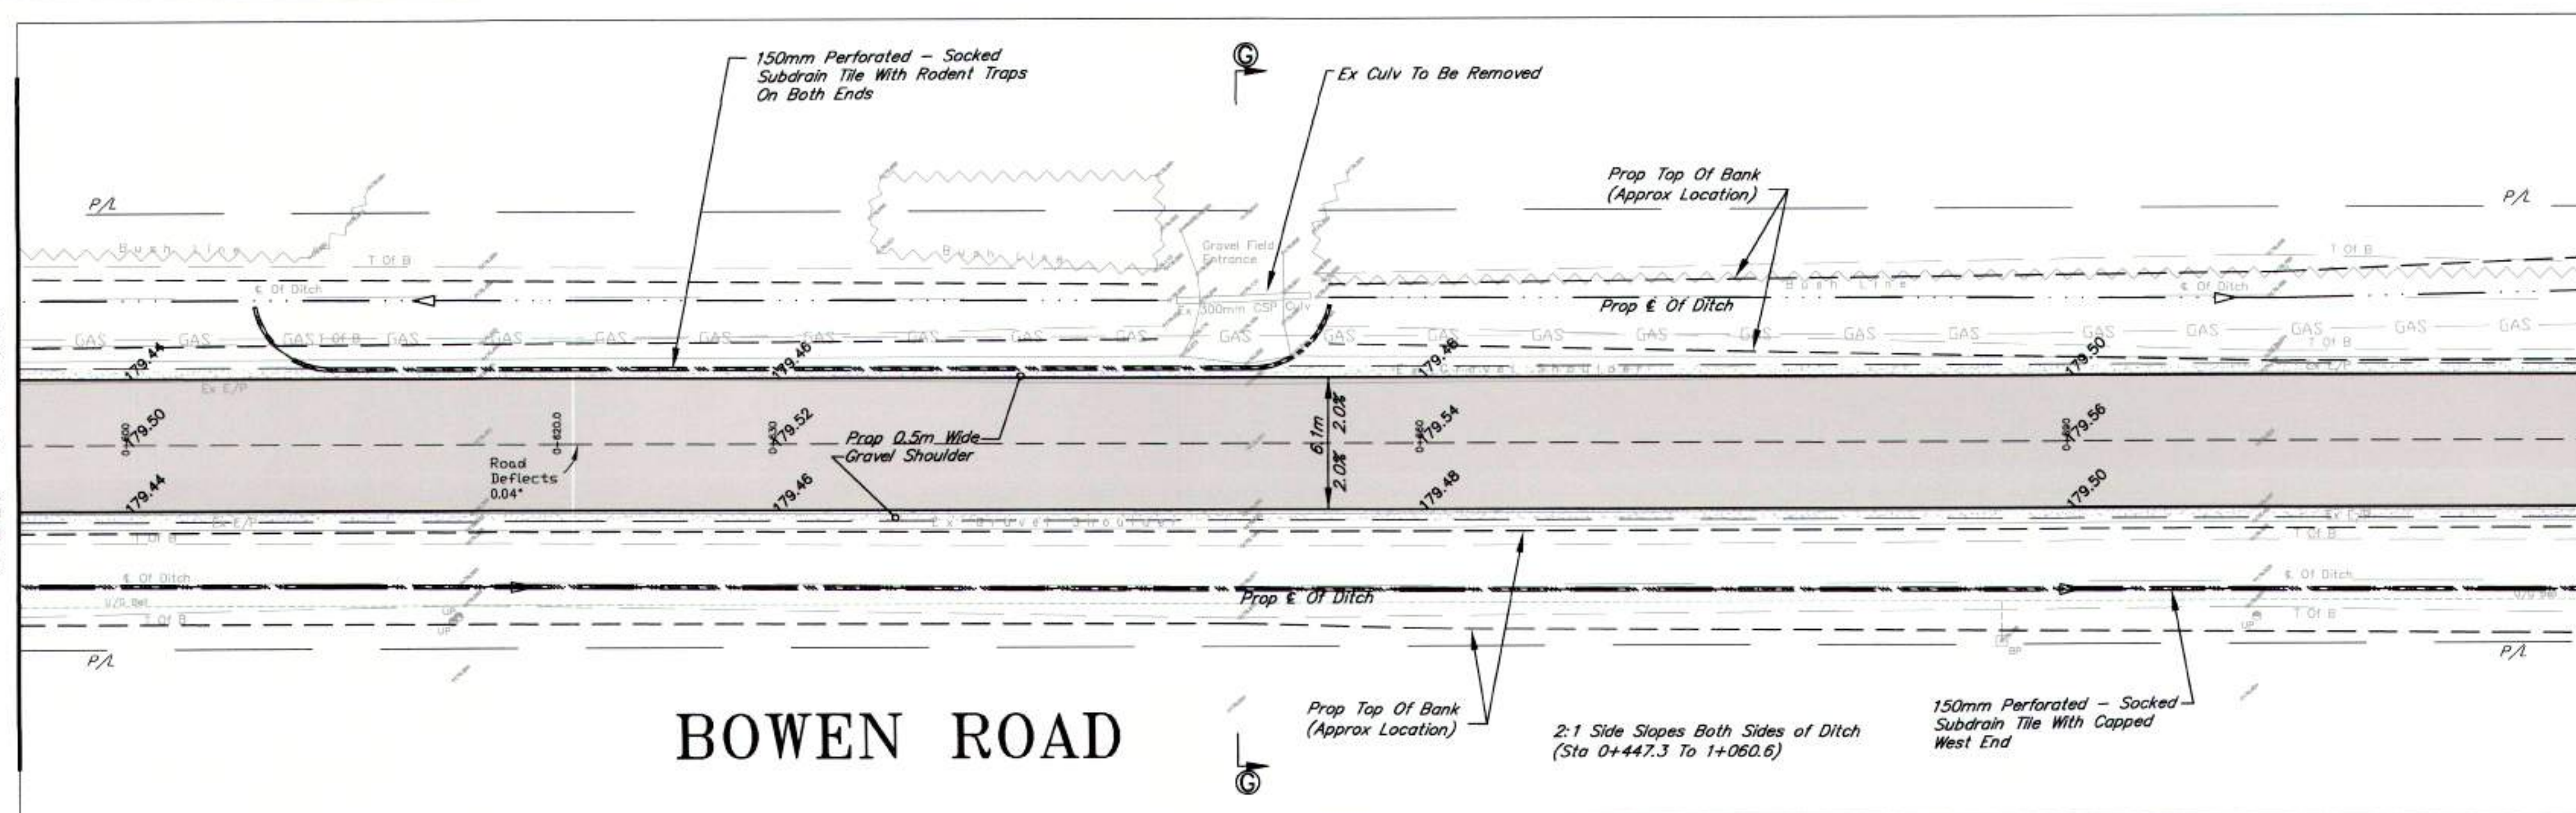

STA 0+715
SEE SHEET #23

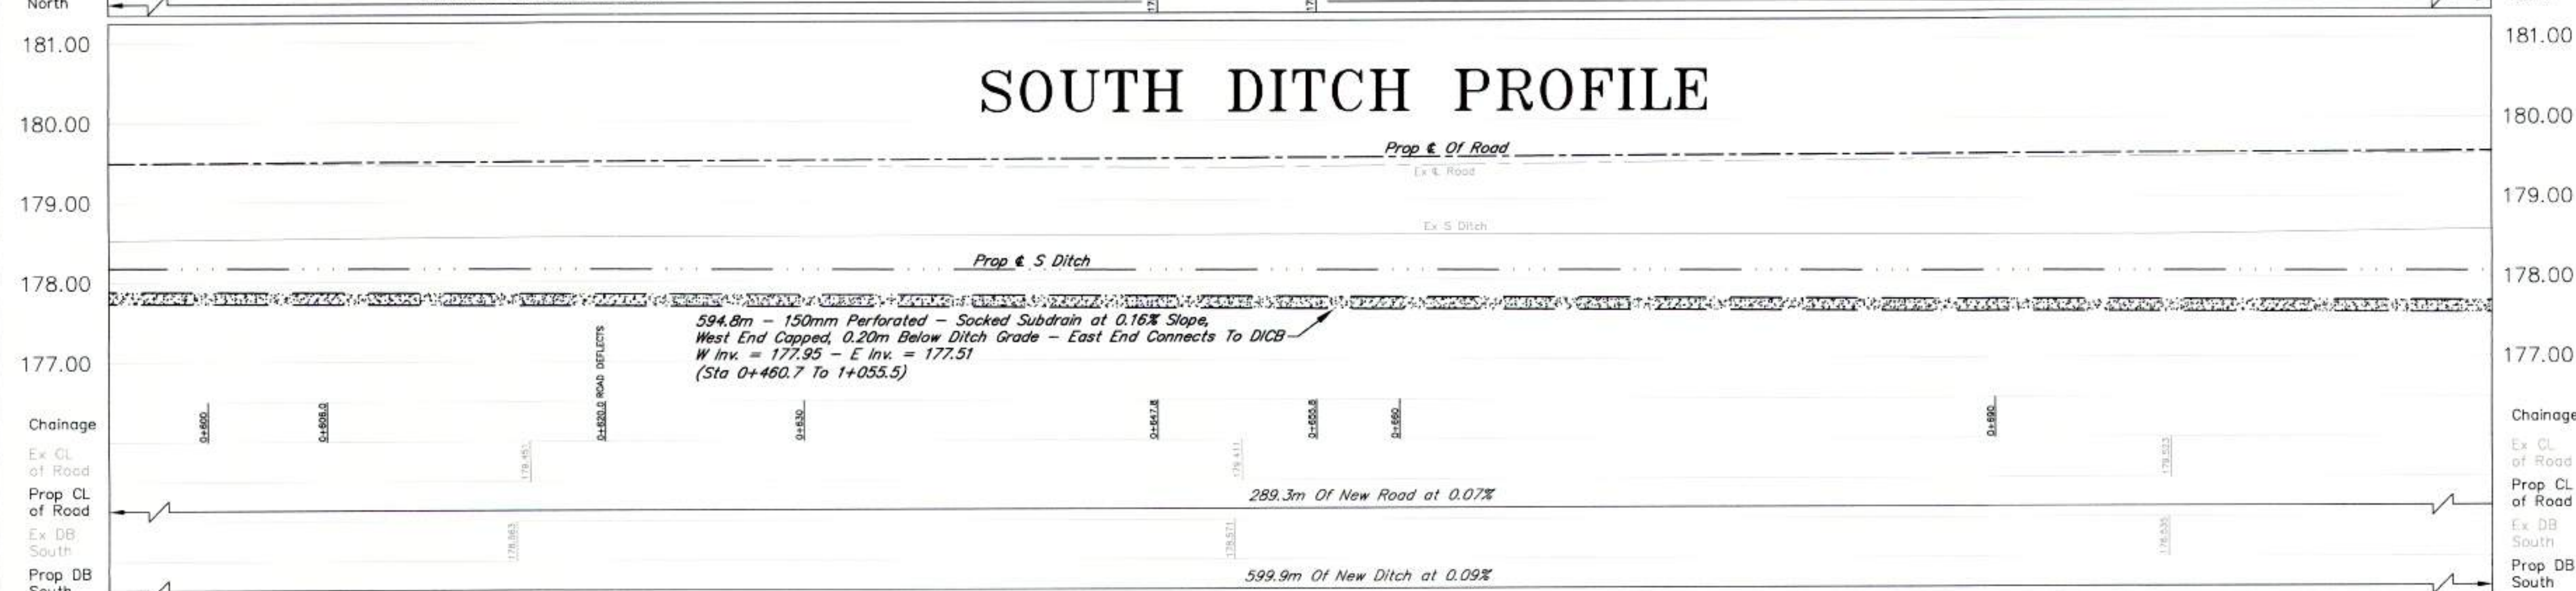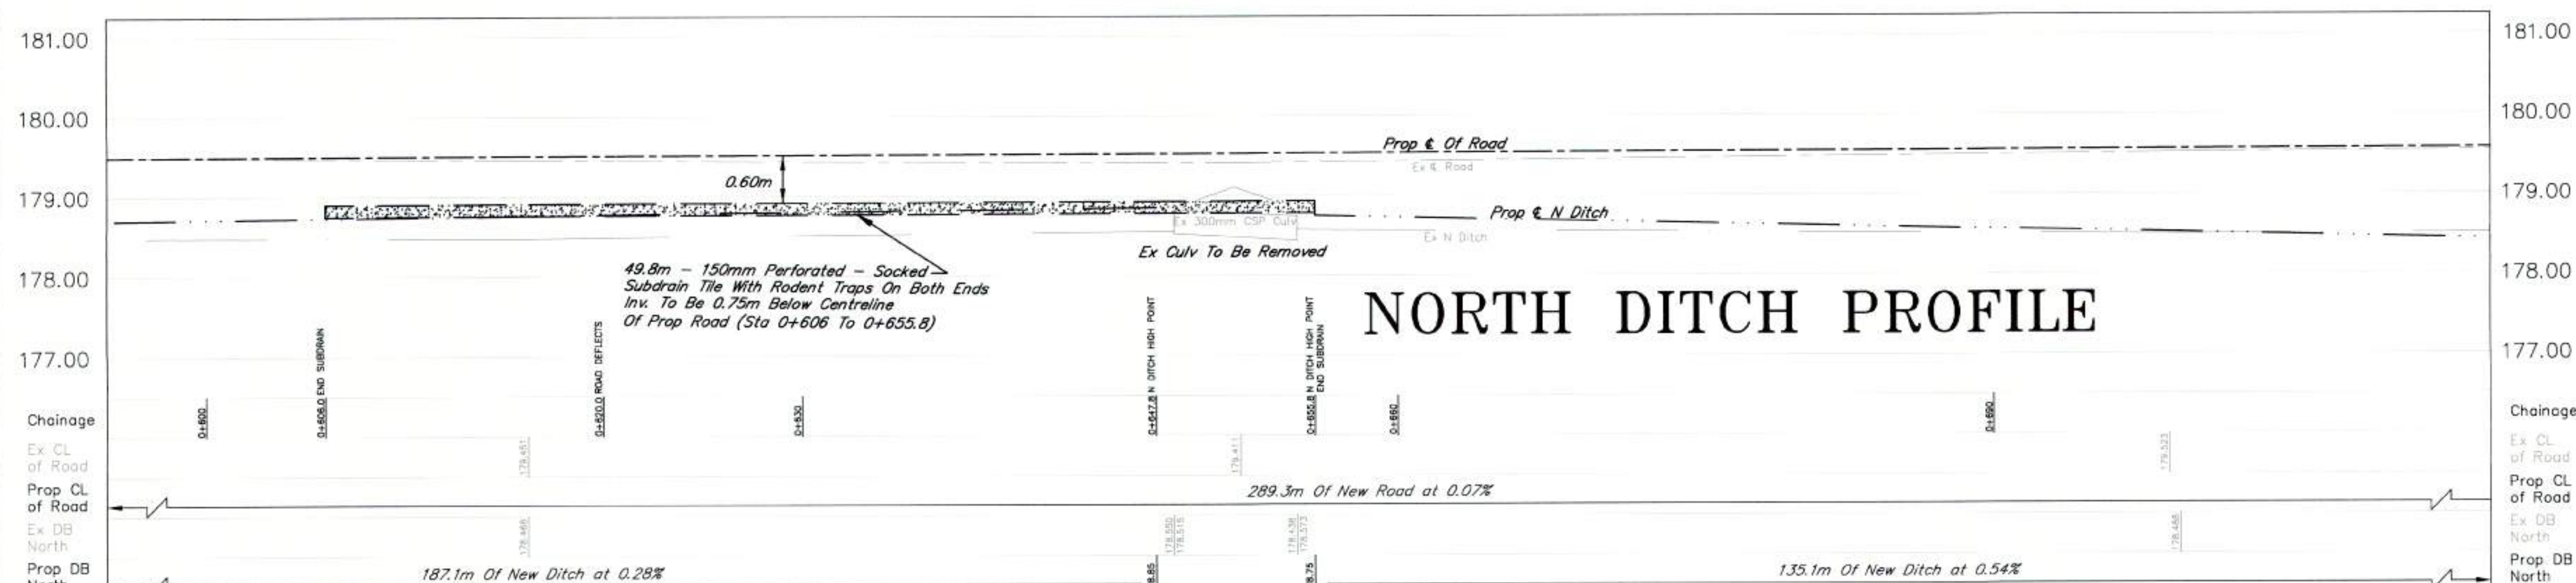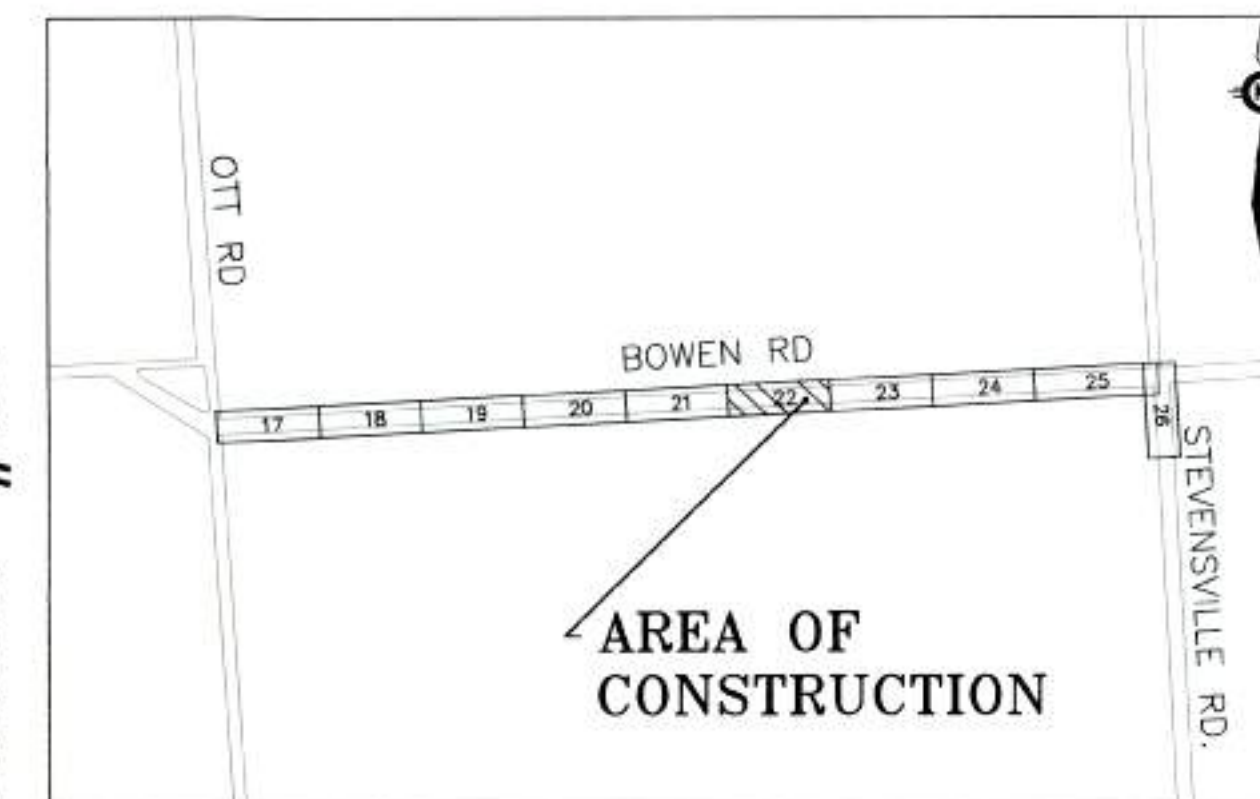


LEGEND		EXISTING		PROPOSED	
	Top Of Bank		Top Of Bank		Gravel Shoulder
	Centreline Of Ditch		Centreline Ditch		Edge of Road
	Culvert				Centreline Road
	Edge of Road		Culvert		Subdrain
	Elevation				

REV.	ISSUE	DATE	BY	BENCH MARK SUNSET RD/GILMORE RD TOP CATCH BASIN GRATE LOCATED AT NORTHEAST CORNER BOWEN RD AND STEVENSVILLE RD ELEVATION = 178.810m BENCH MARK BOWEN RD NORTHWEST CORNER OF CONCRETE HEADWALL LOCATED AT EAST SIDE OF SUNSET RD OVER FRENCHMANS CREEK 265M SOUTH OF GILMORE RD ELEVATION = 186.494m
3	ISSUE FOR CONSTRUCTION	MAR. 24-2021	LJS	
2	ISSUE FOR TENDER	NOV. 20-2020	LJS	
1	ISSUE FOR REVIEW	NOV. 17-2020	LJS	





2020 ROAD RECONSTRUCTION							
SUNSET DR, GILMORE RD, AND BOWEN RD							
DSN.	LS	DSN. CKD.	RL	DWG.	LS	DWG. CKD.	RL
SCALE HORIZONTAL 1:200 VERTICAL 1:50				PROJECT NO.		ISE-20T-RCON20	
DATE APRIL, 2020				SHEET 22 OF 27		REV	

SEE SHEET 22
STA 0+715

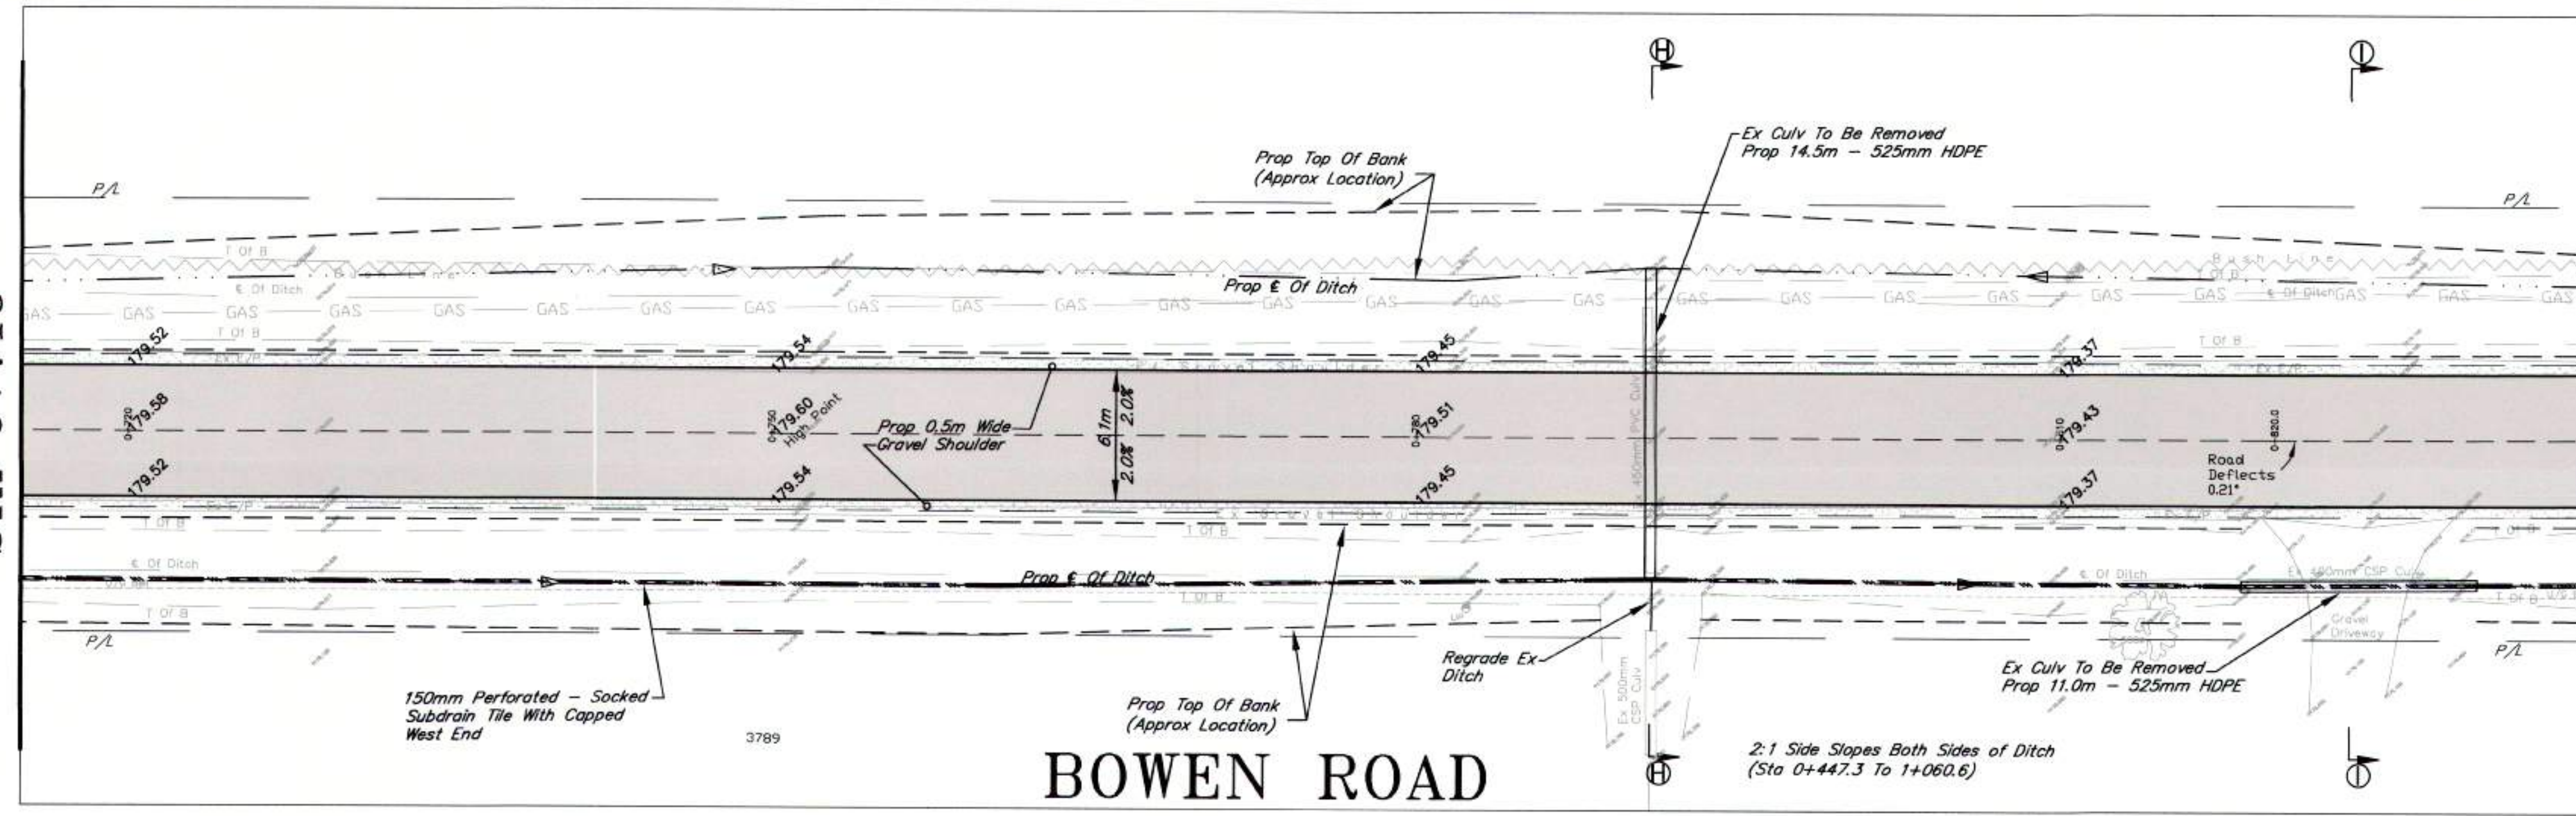

STA 0+835
SEE SHEET #24

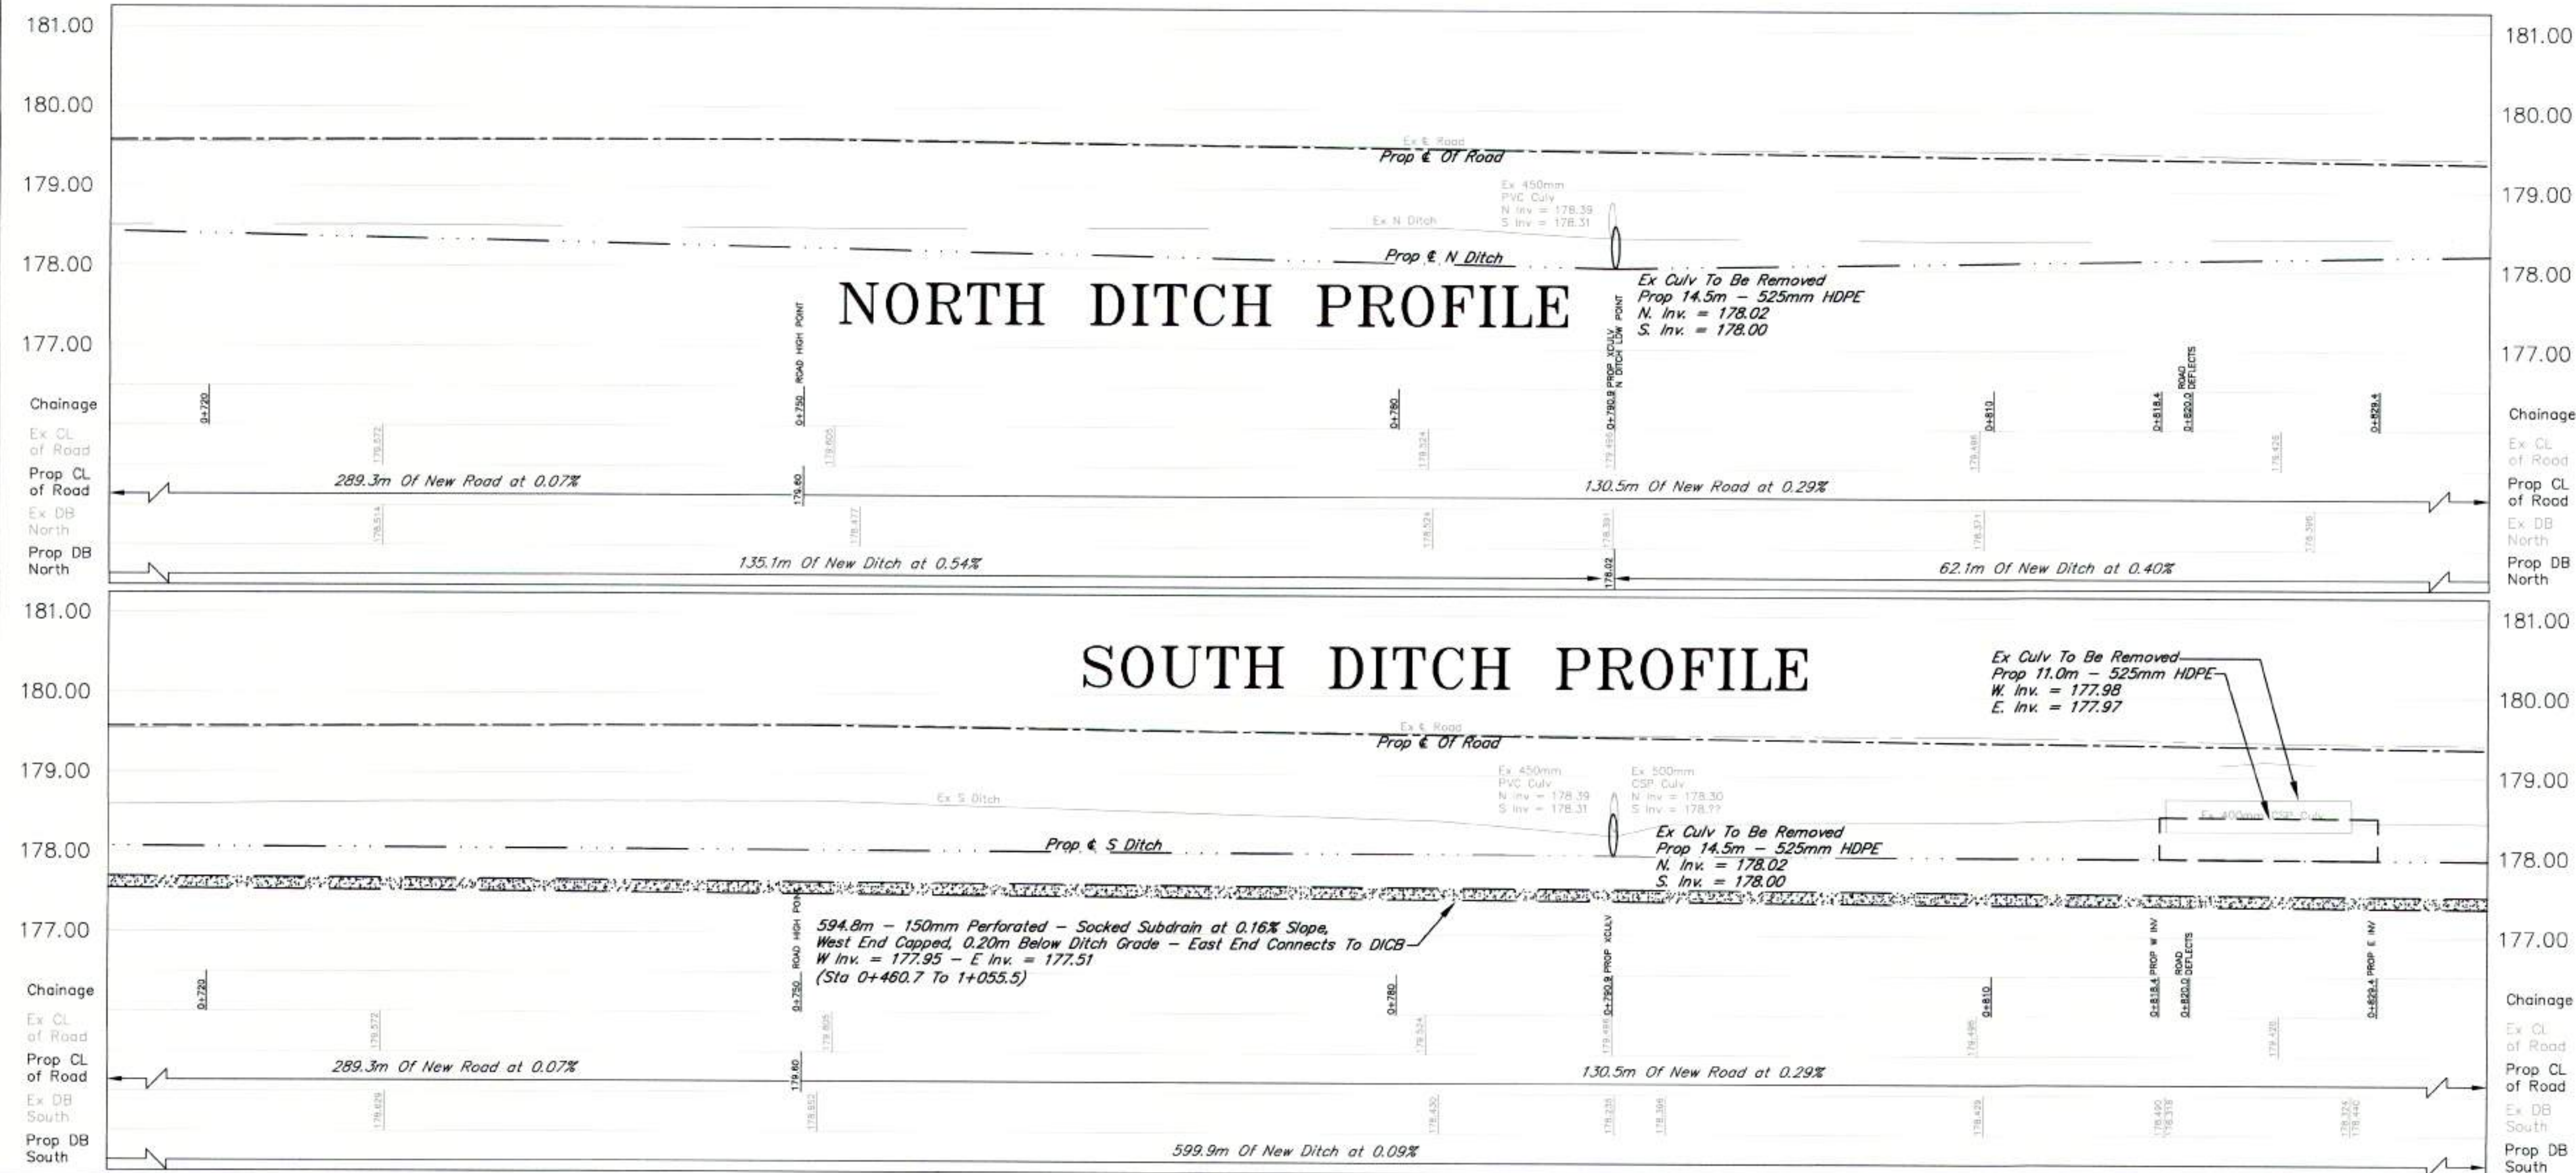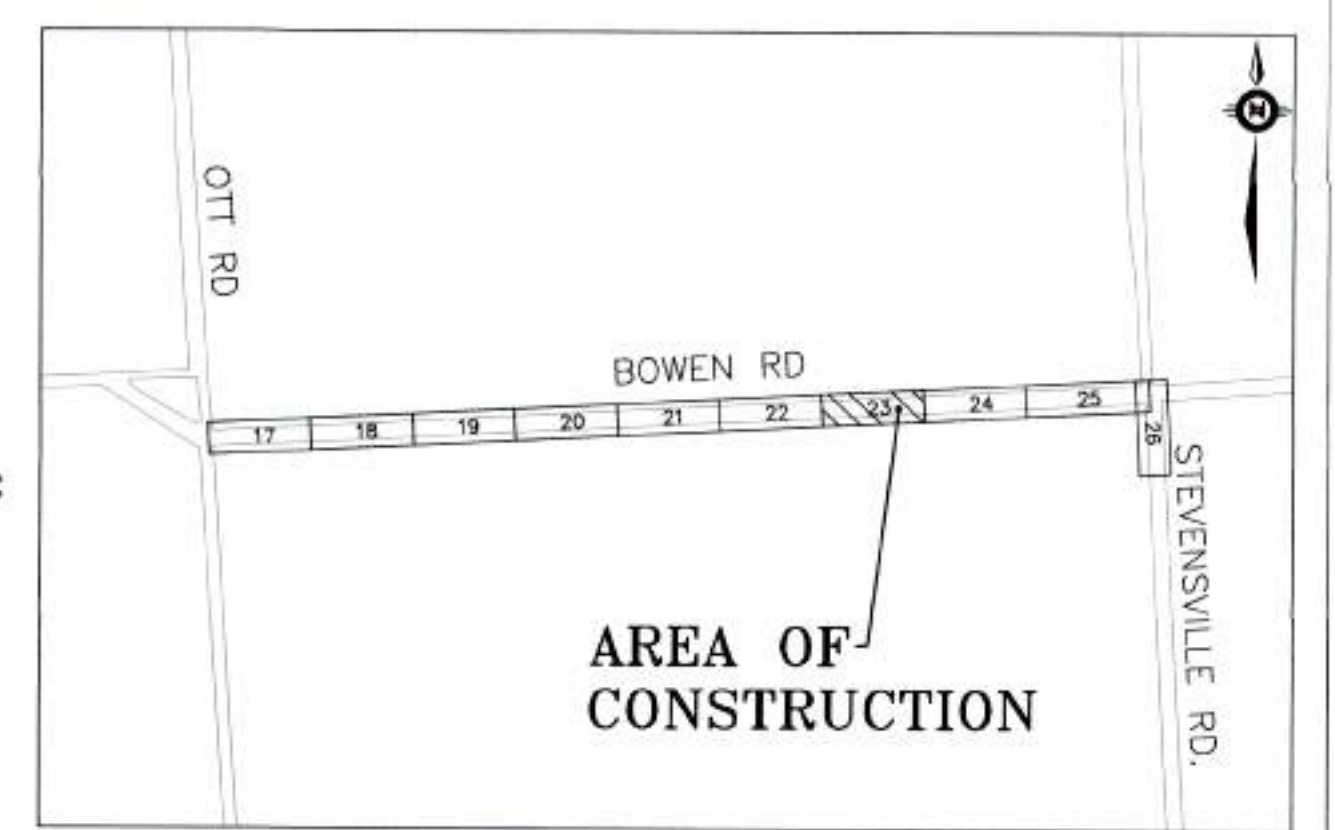

LEGEND		
EXISTING	PROPOSED	
Top Of Bank	Top Of Bank	Gravel Shoulder
Centreline Of Ditch	Centreline Ditch	Edge of Road
Culvert	Culvert	Centreline Road
Edge of Road		Subdrain
Elevation		




REV.	ISSUE	DATE	BY
3	ISSUE FOR CONSTRUCTION	MAR. 24-2021	LJS
2	ISSUE FOR TENDER	NOV. 20-2020	LJS
1	ISSUE FOR REVIEW	NOV. 17-2020	LJS

BENCH MARK SUNSET RD/GILMORE RD
TOP CATCH BASIN GRATE LOCATED AT NORTHEAST CORNER BOWEN RD AND STEVENSVILLE RD.
ELEVATION = 178.810m
BENCH MARK BOWEN RD
NORTHWEST CORNER OF CONCRETE HEADWALL LOCATED AT EAST SIDE OF SUNSET RD OVER FRENCHMAN'S CREEK 265M SOUTH OF GILMORE RD
ELEVATION = 186.494m



FORT ERIE
ONTARIO
Our Focus: Your Future
INFRASTRUCTURE SERVICES

2020 ROAD RECONSTRUCTION SUNSET DR, GILMORE RD, AND BOWEN RD					
DSN.	LS	DSN. CKD.	RL	DWG.	LS
				DWG. CKD.	RL
SCALE	HORIZONTAL 1:200 VERTICAL 1:50			PROJECT NO.	ISE-20T-RCON20
DATE	APRIL, 2020			SHEET	23 OF 27
				REV.	3

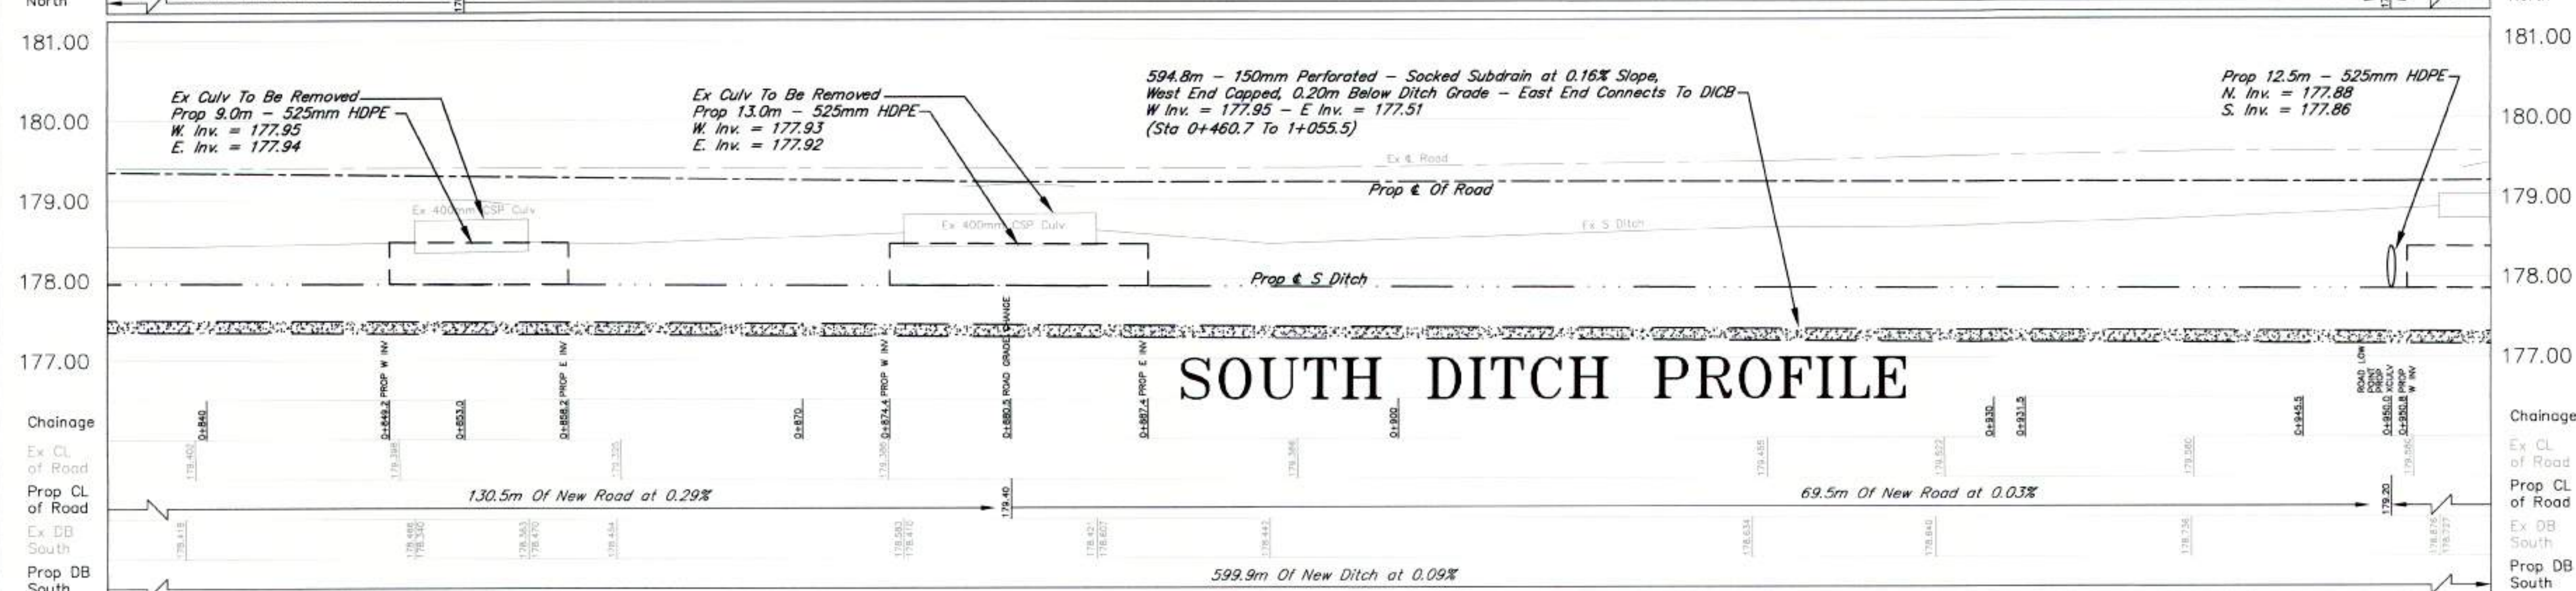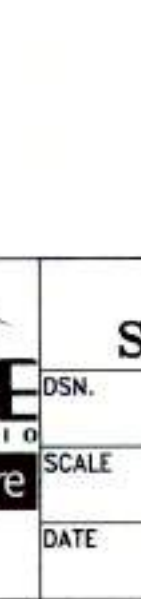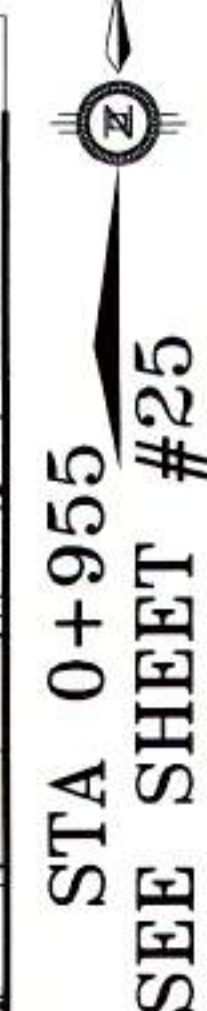

REV.	ISSUE	DATE	BY	BENCH MARK SUNSET RD/GILMORE RD
				TOP CATCH BASIN GRATE LOCATED AT NORTHEAST CORNER BOWEN RD AND STEVENSVILLE RD ELEVATION = 178.810m
				BENCH MARK BOWEN RD
3	ISSUE FOR CONSTRUCTION	MAR. 24-2021	LJS	NORTHWEST CORNER OF CONCRETE HEADWALL LOCATED AT EAST SIDE OF SUNSET RD OVER FRENCHMAN'S CREEK 265M SOUTH OF GILMORE RD
2	ISSUE FOR TENDER	NOV. 20-2020	LJS	ELEVATION = 186.494m
1	ISSUE FOR REVIEW	NOV. 17-2020	LJS	






2020 ROAD RECONSTRUCTION				
SUNSET DR, GILMORE RD, AND BOWEN RD				
DSN.	LS	DSN. CKD.	RL	DWG.
SCALE	HORIZONTAL 1:200 VERTICAL 1:50		PROJECT NO.	ISE-20T-RCON20
DATE	APRIL, 2020		SHEET	24 OF 27
			REV.	

STA 1+093
SEE SHEET #26



2020 ROAD RECONSTRUCTION							
SUNSET DR, GILMORE RD, AND BOWEN RD							
DSN.	LS	DSN. CKD.	RL	DWG.	LS	DWG. CKD.	RL
SCALE HORIZONTAL 1:200 VERTICAL 1:50				PROJECT NO. ISE-20T-RCON20			
DATE APRIL, 2020				SHEET 25 OF 27			REV.

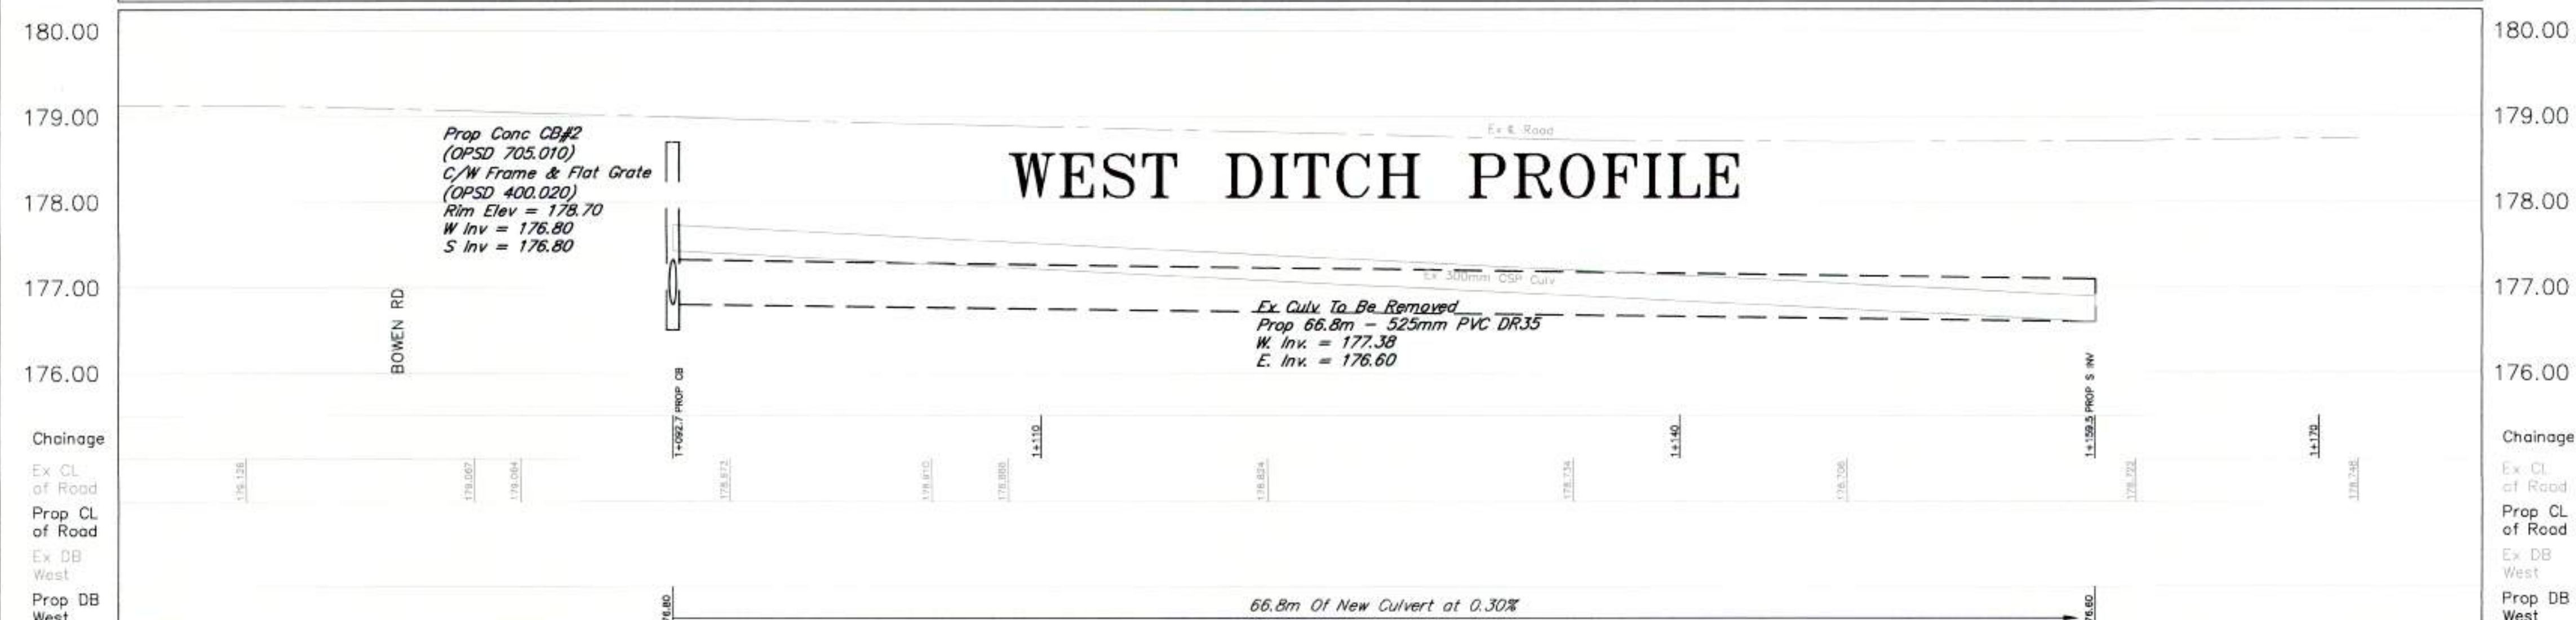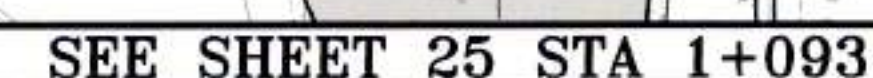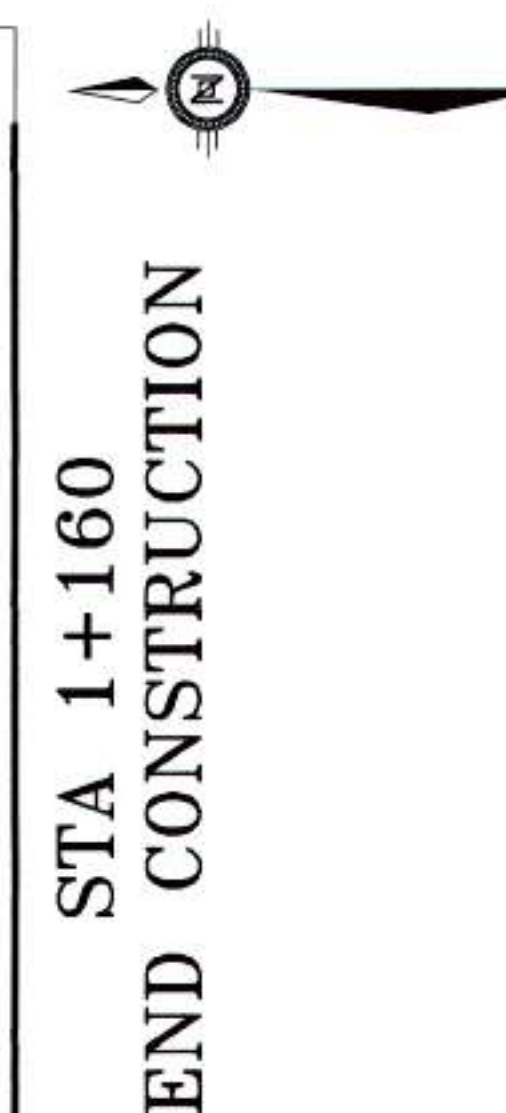


REV.	ISSUE	DATE	BY
3	ISSUE FOR CONSTRUCTION	MAR. 24-2021	LJ
2	ISSUE FOR TENDER	NOV. 20-2020	LJ
1	ISSUE FOR REVIEW	NOV. 17-2020	LJ

BENCH MARK SUNSET RD/GILMORE RD
TOP CATCH BASIN GRATE LOCATED
AT NORTHEAST CORNER BOWEN RD AND
STEVENSVILLE RD
ELEVATION = 178.810m

BENCH MARK BOWEN RD
NORTHWEST CORNER OF CONCRETE
HEADWALL LOCATED AT EAST SIDE OF
SUNSET RD OVER FRENCHMANS
CREEK 265M SOUTH OF GILMORE RD
ELEVATION = 186.494m



2020 ROAD RECONSTRUCTION				
SUNSET DR, GILMORE RD, AND BOWEN RD				
DSN.	LS	DSN. CKD.	RL	DWG.
SCALE	HORIZONTAL 1:200 VERTICAL 1:50		PROJECT NO.	ISE-20T-RCON20
DATE	APRIL, 2020		SHEET	26 OF 27
				REV.

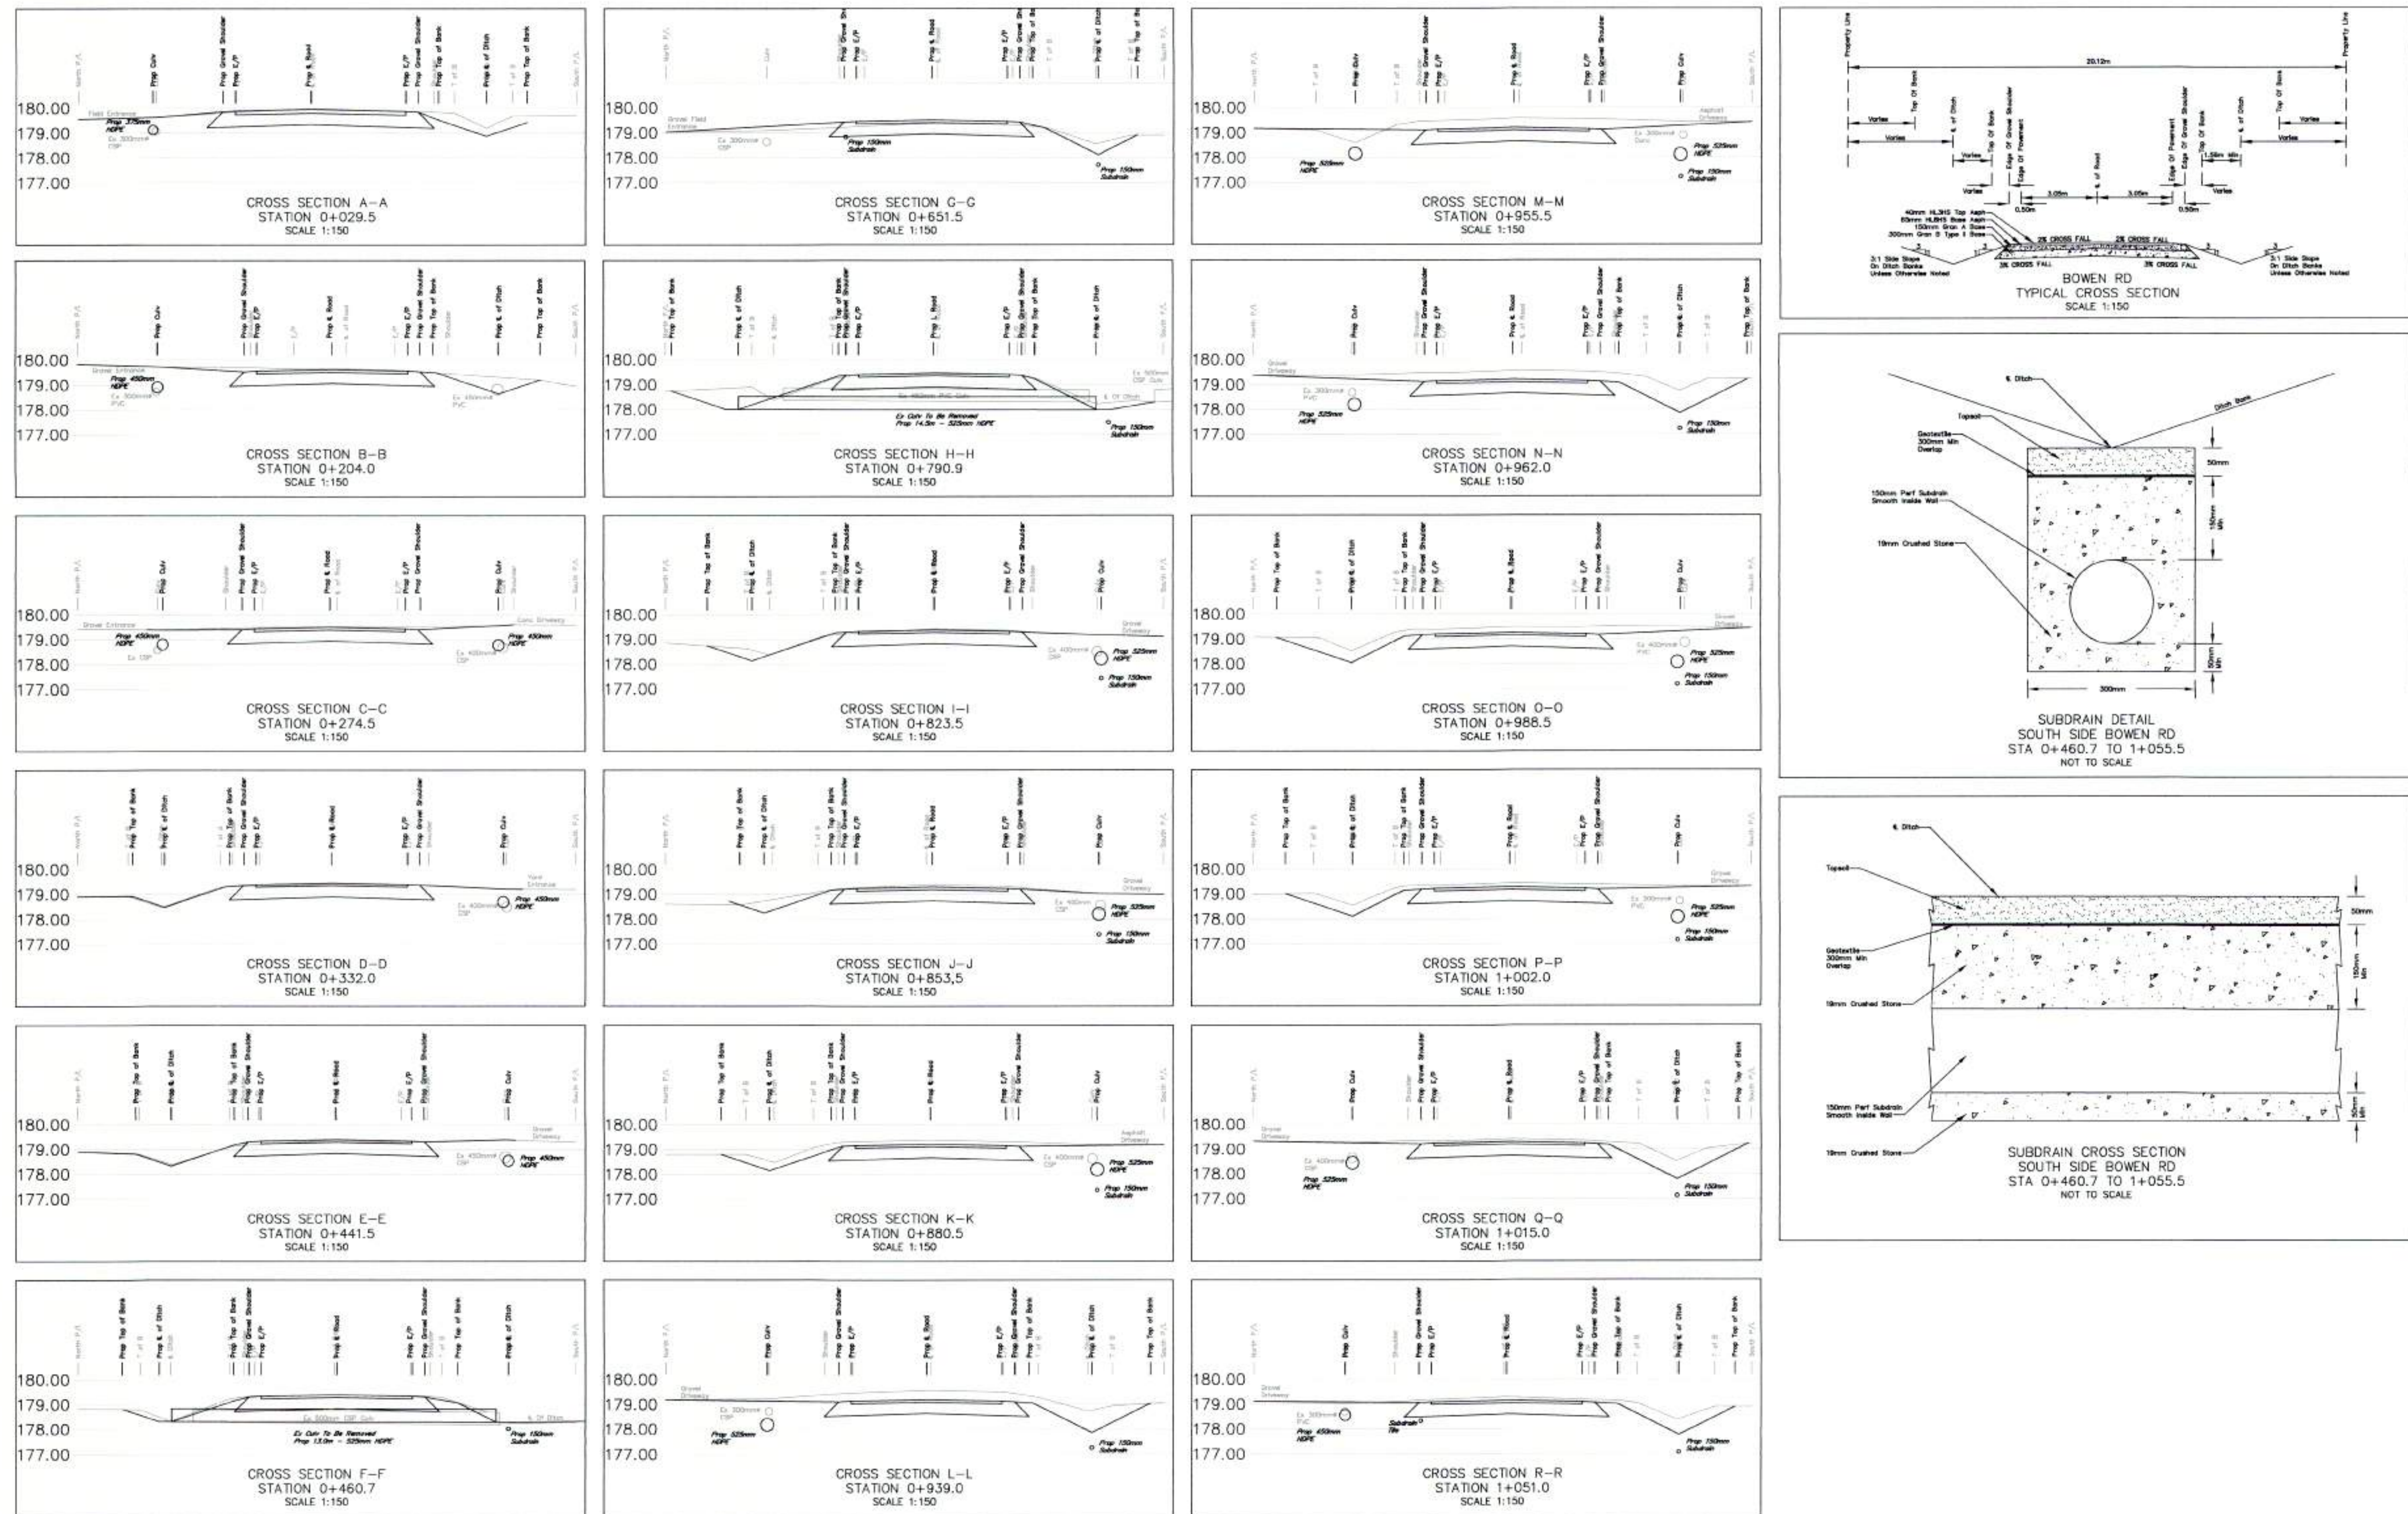

BOWEN RD CROSS SECTIONS

LEGEND	EXISTING	PROPOSED
Top of Bank	Top of Bank	Top of Bank
Centreline Ditch	Centreline Ditch	Centreline Ditch
Culvert	Culvert	Culvert
Edge of Road	Edge of Road	Edge of Road
Elevation	Elevation	Elevation
Gravel Shoulder	Gravel Shoulder	Gravel Shoulder
Edge of Road	Edge of Road	Edge of Road
Centreline Road	Centreline Road	Centreline Road
Subdrain	Subdrain	Subdrain

REV.	ISSUE	DATE	BY
3	ISSUE FOR CONSTRUCTION	MAR. 24-2021	LJS
2	ISSUE FOR TENDER	NOV. 20-2020	LJS
1	ISSUE FOR REVIEW	NOV. 17-2020	LJS



2020 ROAD RECONSTRUCTION SUNSET DR, GILMORE RD, AND BOWEN RD			
DSN. LS	DSN. CKD. RL	DWG. LS	DWG. CKD. RL
SCALE	HORIZONTAL 1:200 VERTICAL 1:50	PROJECT NO.	ISE-20T-RCON20
DATE	APRIL, 2020	SHEET	27 OF 27
		REV.	3