



Checked by: J. J. HANJOTA
Drawn by: J. J. HANJOTA
Date: 11/30/20
Project: 2020 ROAD RECONSTRUCTION
SHEET 2 OF 2

START CONSTRUCTION
STA 0+000


STA 0+110
SEE SHEET #2

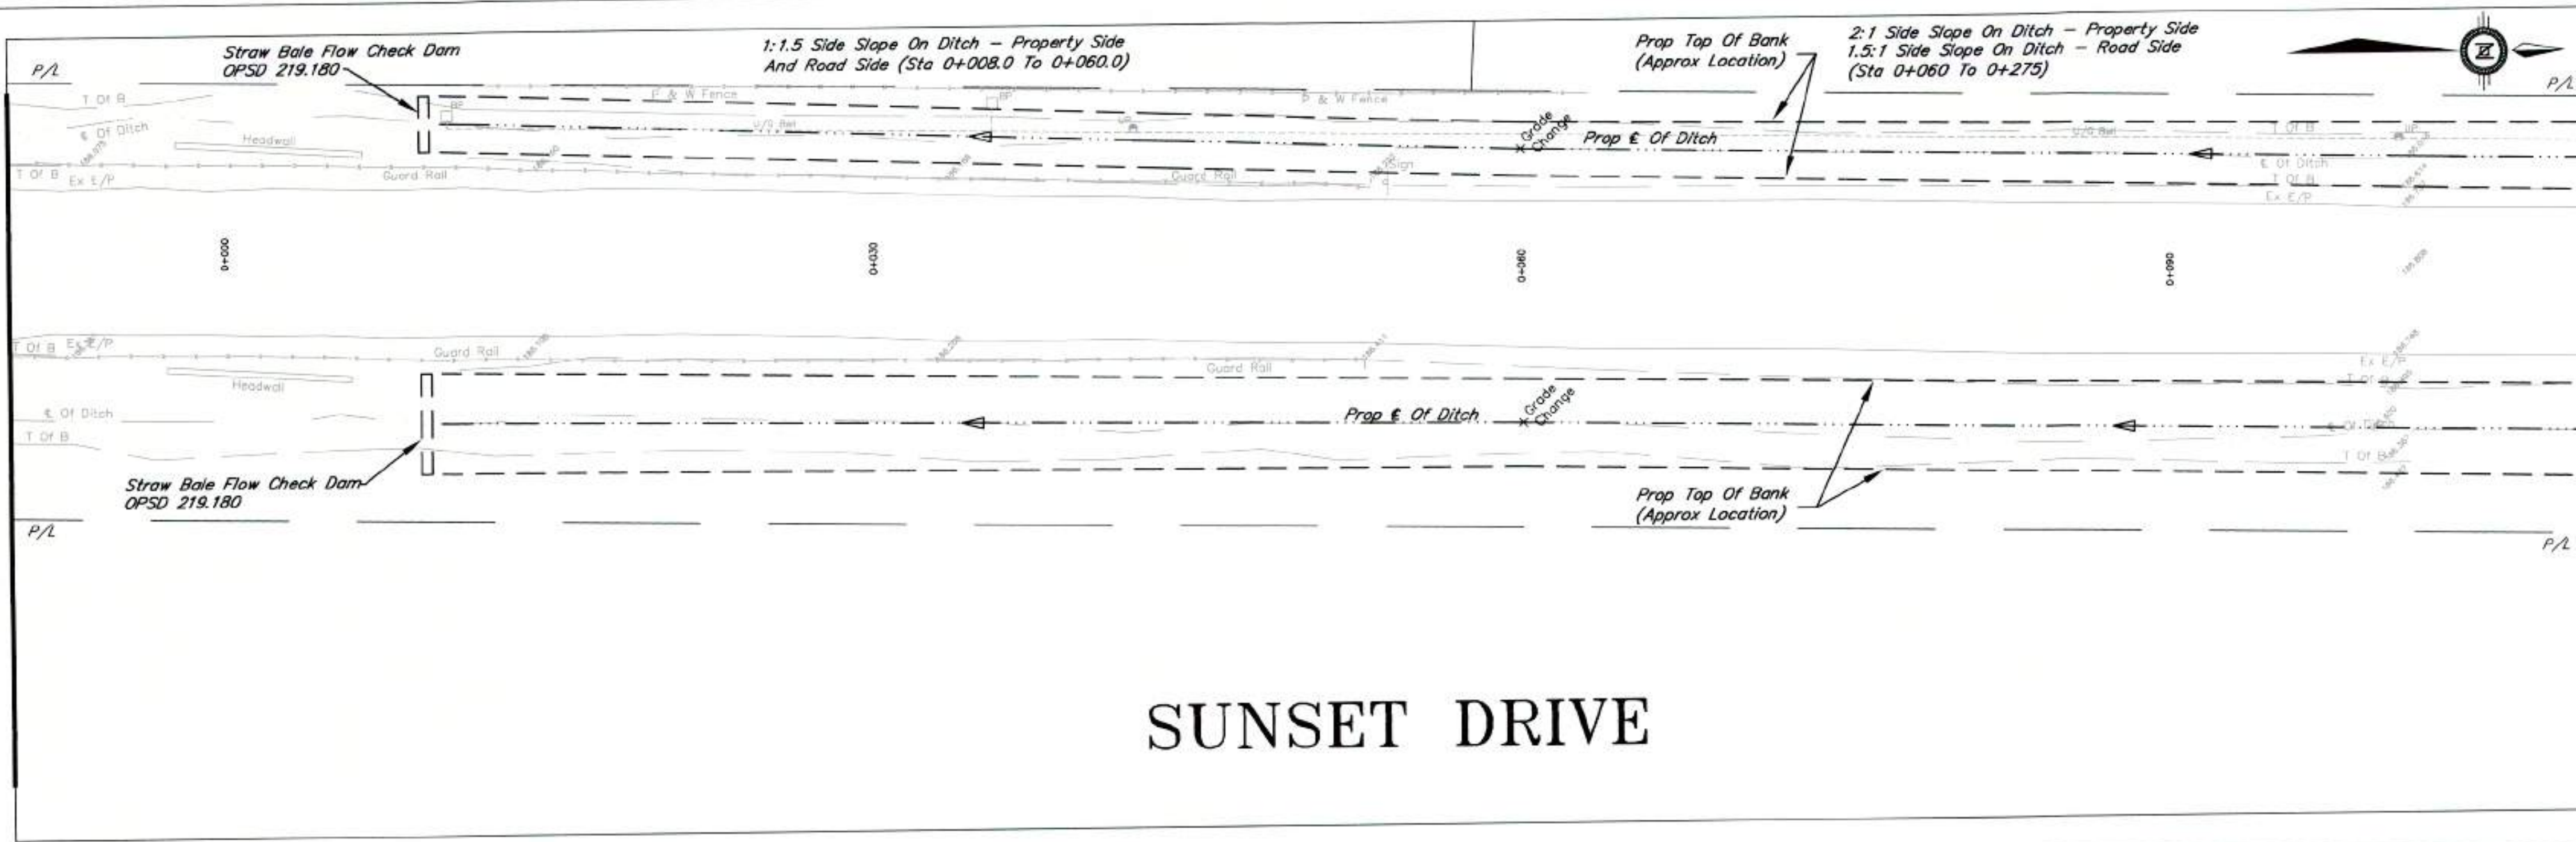


SUNSET DRIVE

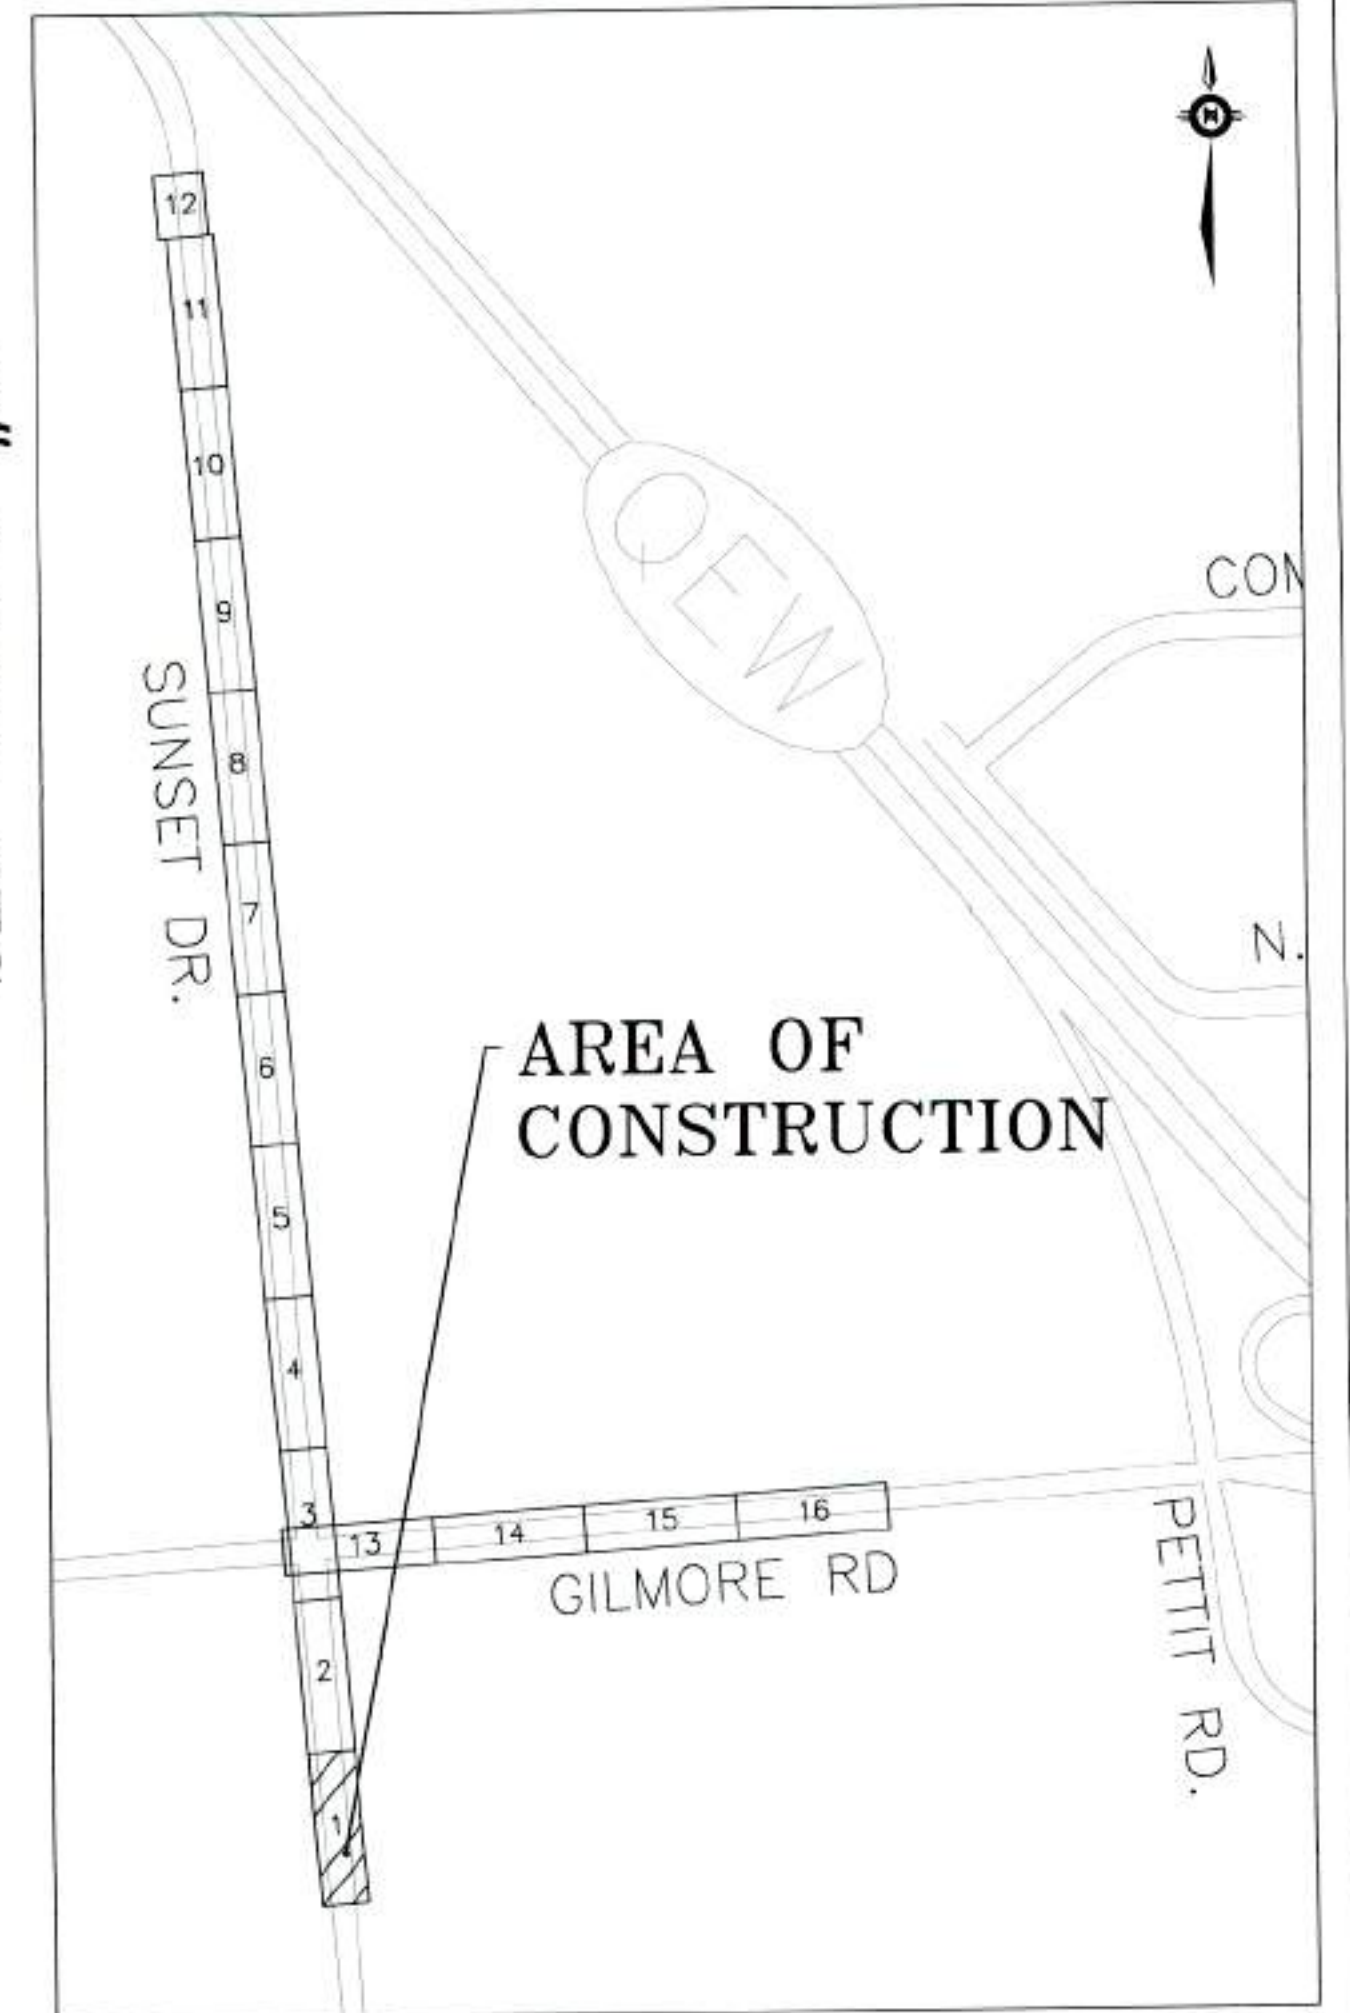

AREA OF CONSTRUCTION

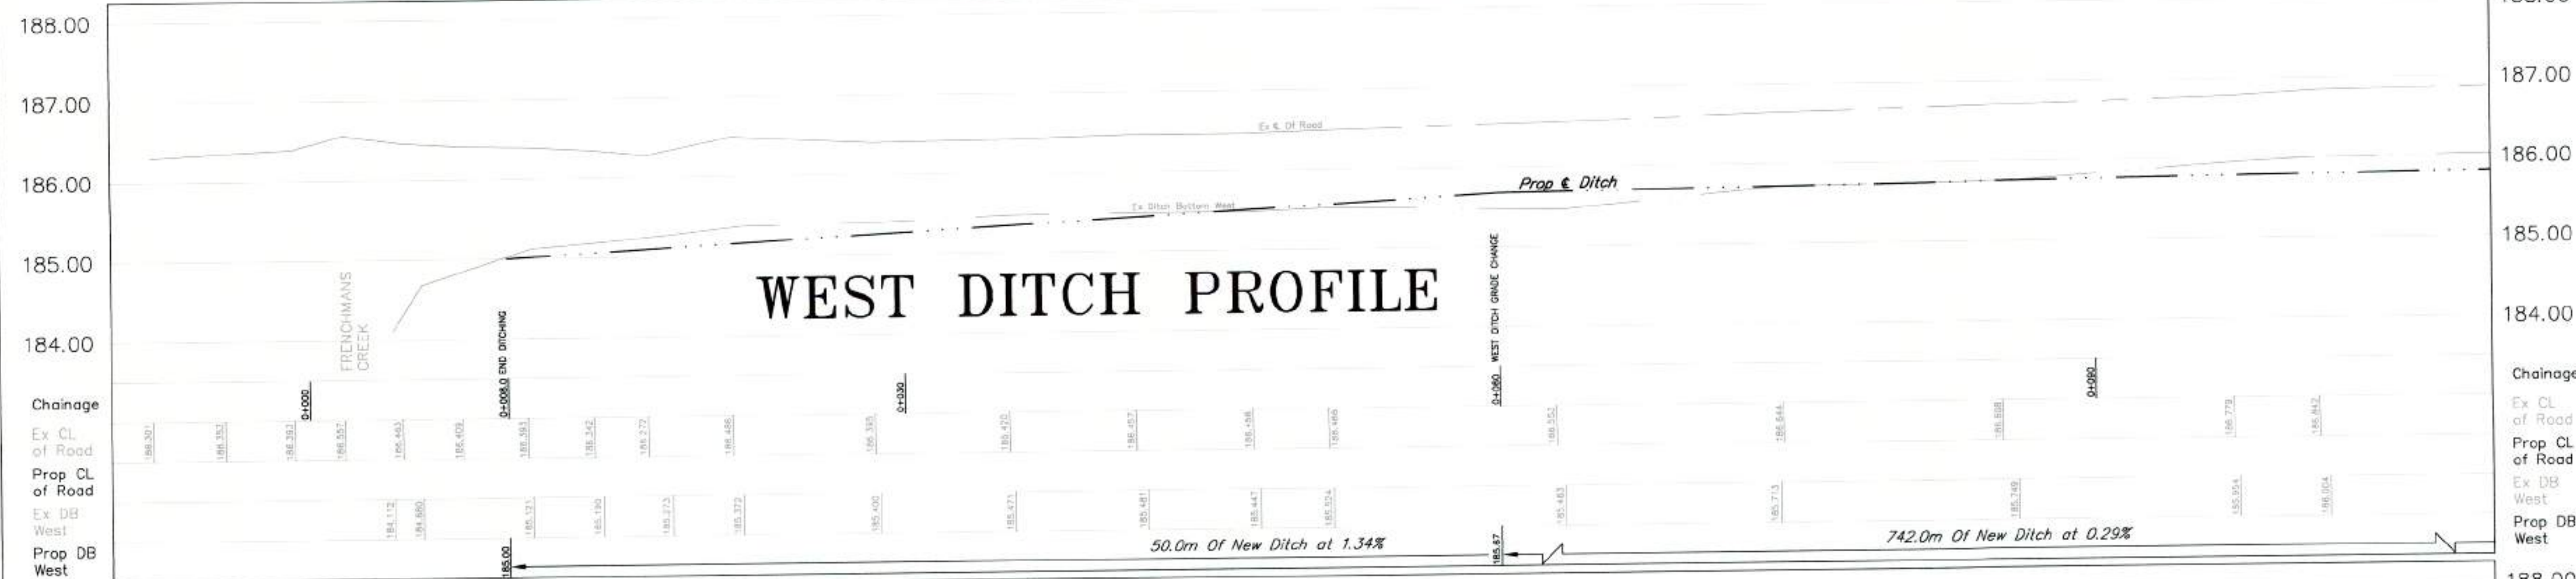

WEST DITCH PROFILE

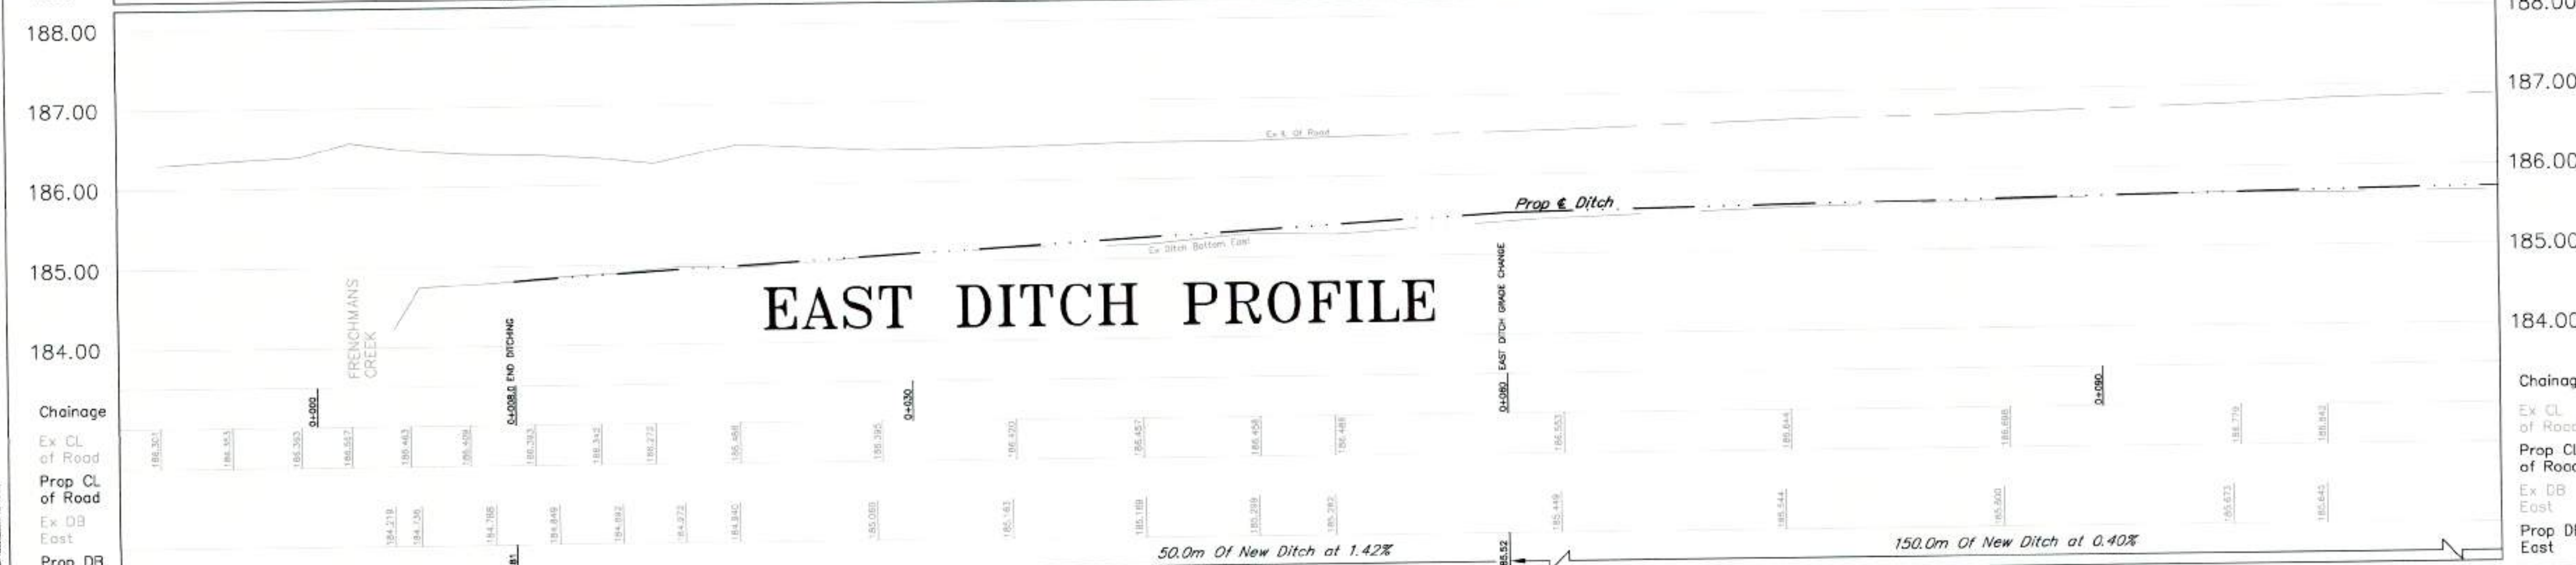

EAST DITCH PROFILE

LEGEND		PROPOSED	
—	Top Of Bank	—	Top Of Bank
—	Centreline Of Ditch	—	Centreline Ditch
—	Culvert	—	Culvert
—	Edge of Road	—	Gravel Shoulder
—	Elevation	—	Edge of Road
—		—	Centreline Road
—		—	Subdrain

REV.	ISSUE	DATE	BY
2	ISSUE FOR TENDER	NOV. 20-2020	LJS
1	ISSUE FOR REVIEW	NOV. 17-2020	LJS

BENCH MARK SUNSET RD/GILMORE RD
TOP CATCH BASIN GRATE, LOCATED AT NORTHEAST CORNER BOWEN RD AND STEVENSON RD
ELEVATION = 178.810m
BENCH MARK BOWEN RD
NORTHWEST CORNER OF CONCRETE HEADWALL LOCATED AT EAST SIDE OF SUNSET RD OVER FRENCHMAN'S CREEK 265M SOUTH OF GILMORE RD
ELEVATION = 186.494m





2020 ROAD RECONSTRUCTION SUNSET DR, GILMORE RD, AND BOWEN RD			
DSN. LS	DSN. CKD. RL	DWG. LS	DWG. CKD. RL
SCALE	HORIZONTAL 1:200 VERTICAL 1:50	PROJECT NO.	ISE-20T-RCON20
DATE	APRIL, 2020	SHEET	1 OF 27
		REV.	2


Checked by: JLB - Jul 17, 2020
Checked by: JLB - Jul 23, 2020
Checked by: JLB - Aug 23, 2020
Checked by: JLB - Sep 17, 2020

SEE SHEET #1
STA 0+110


STA 0+230
SEE SHEET #3

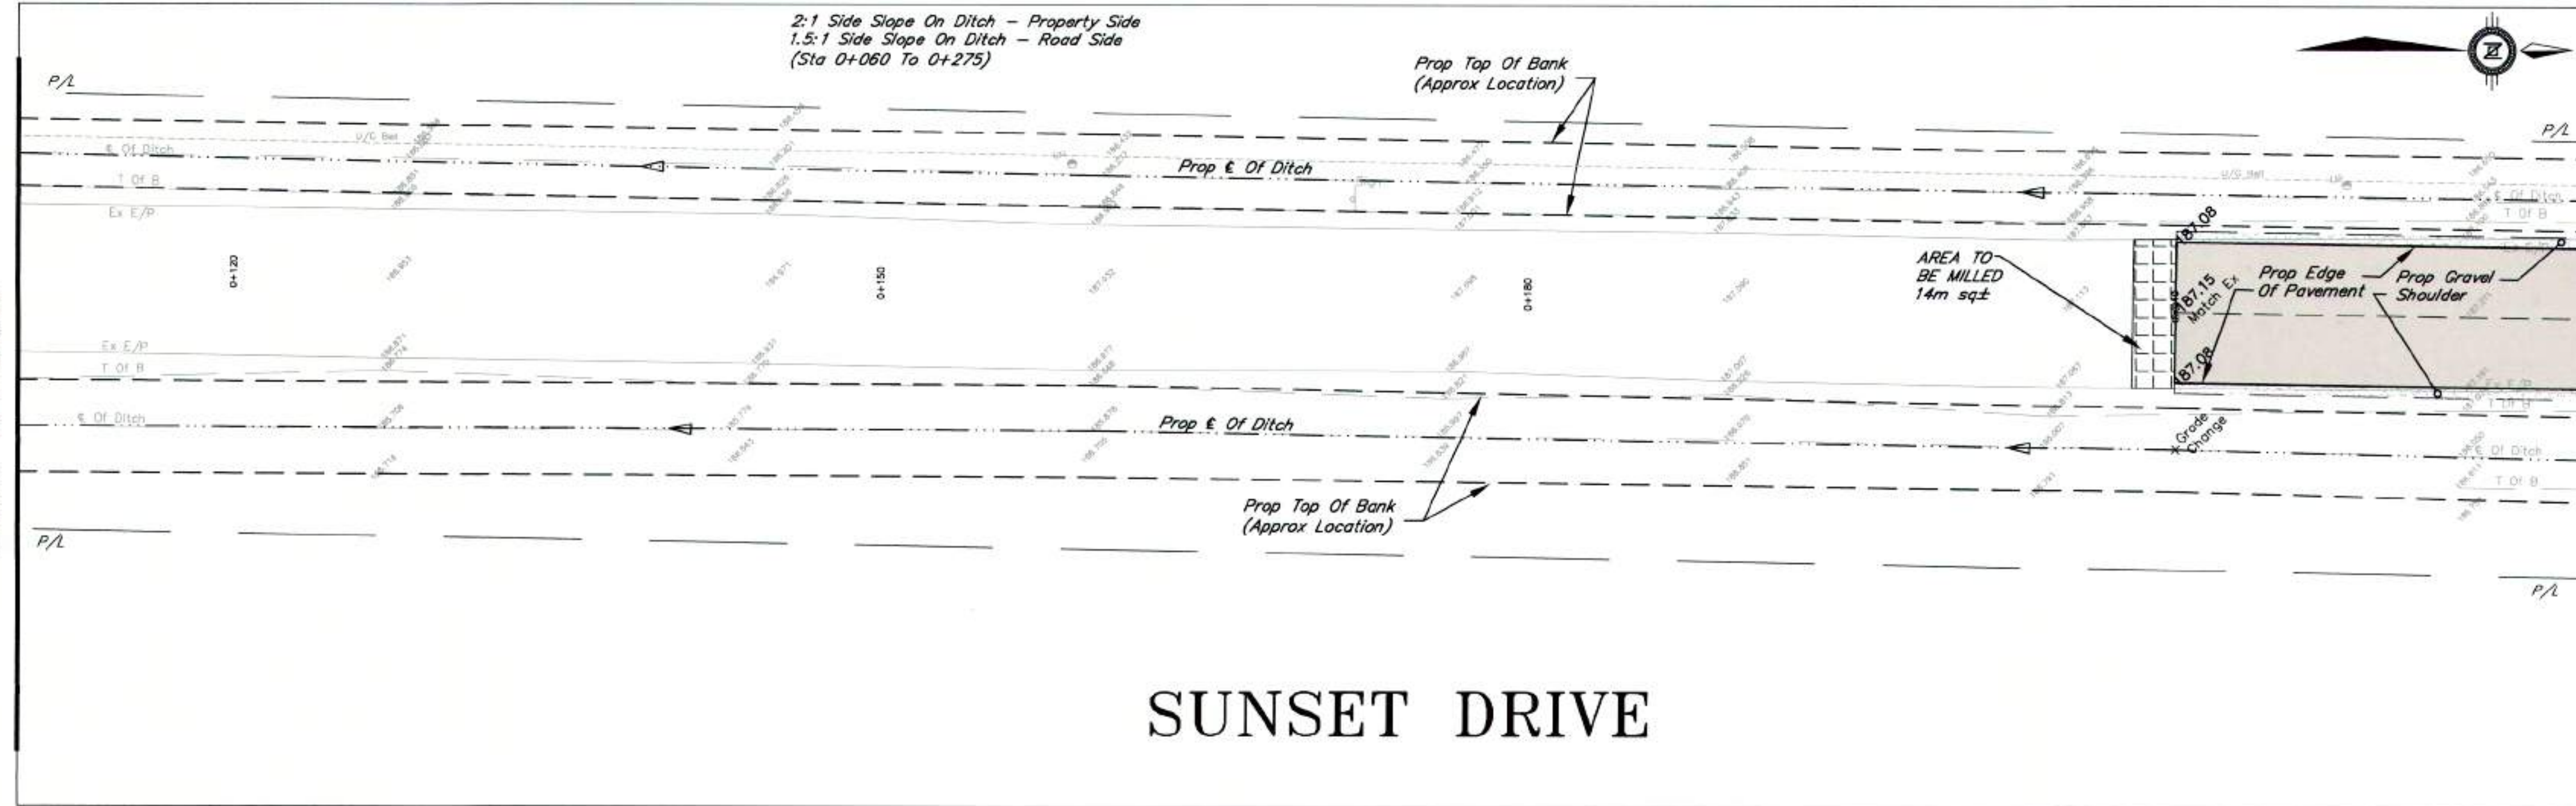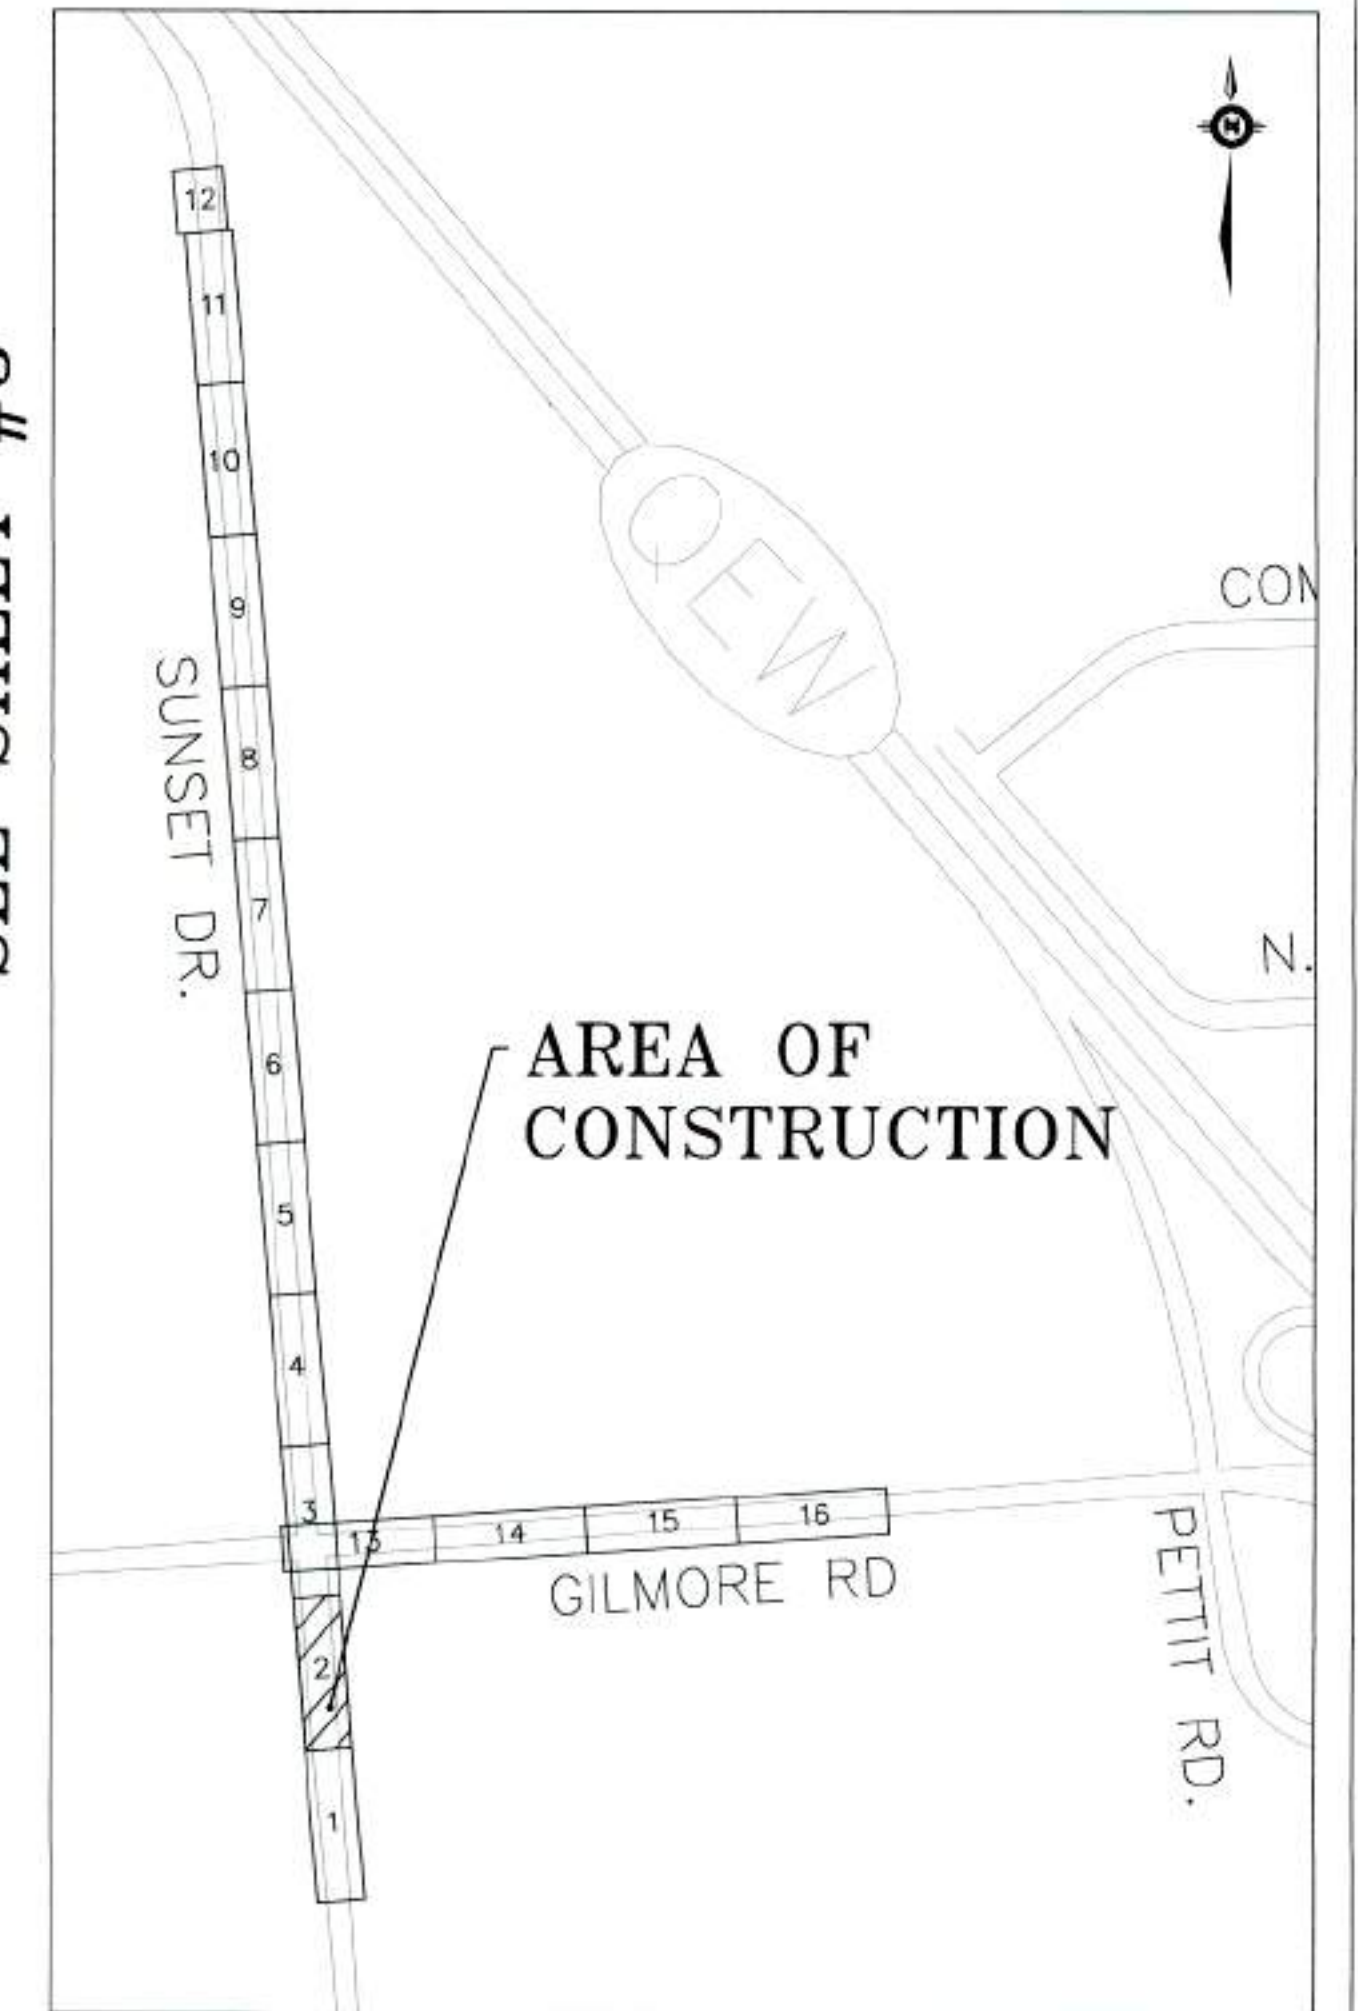

SUNSET DRIVE

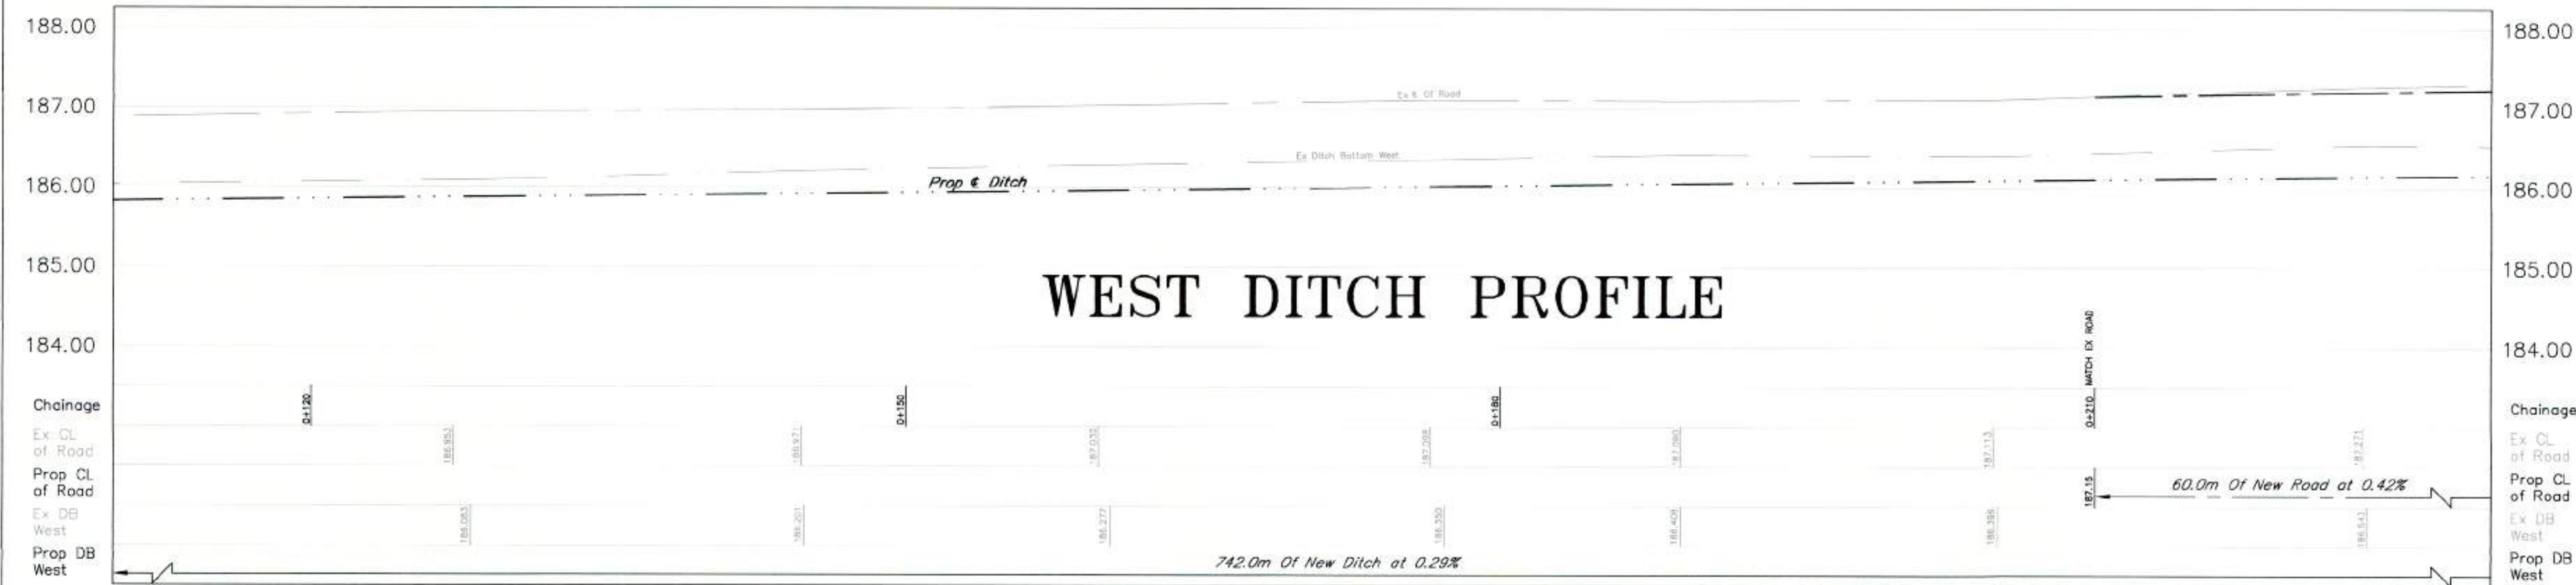

WEST DITCH PROFILE

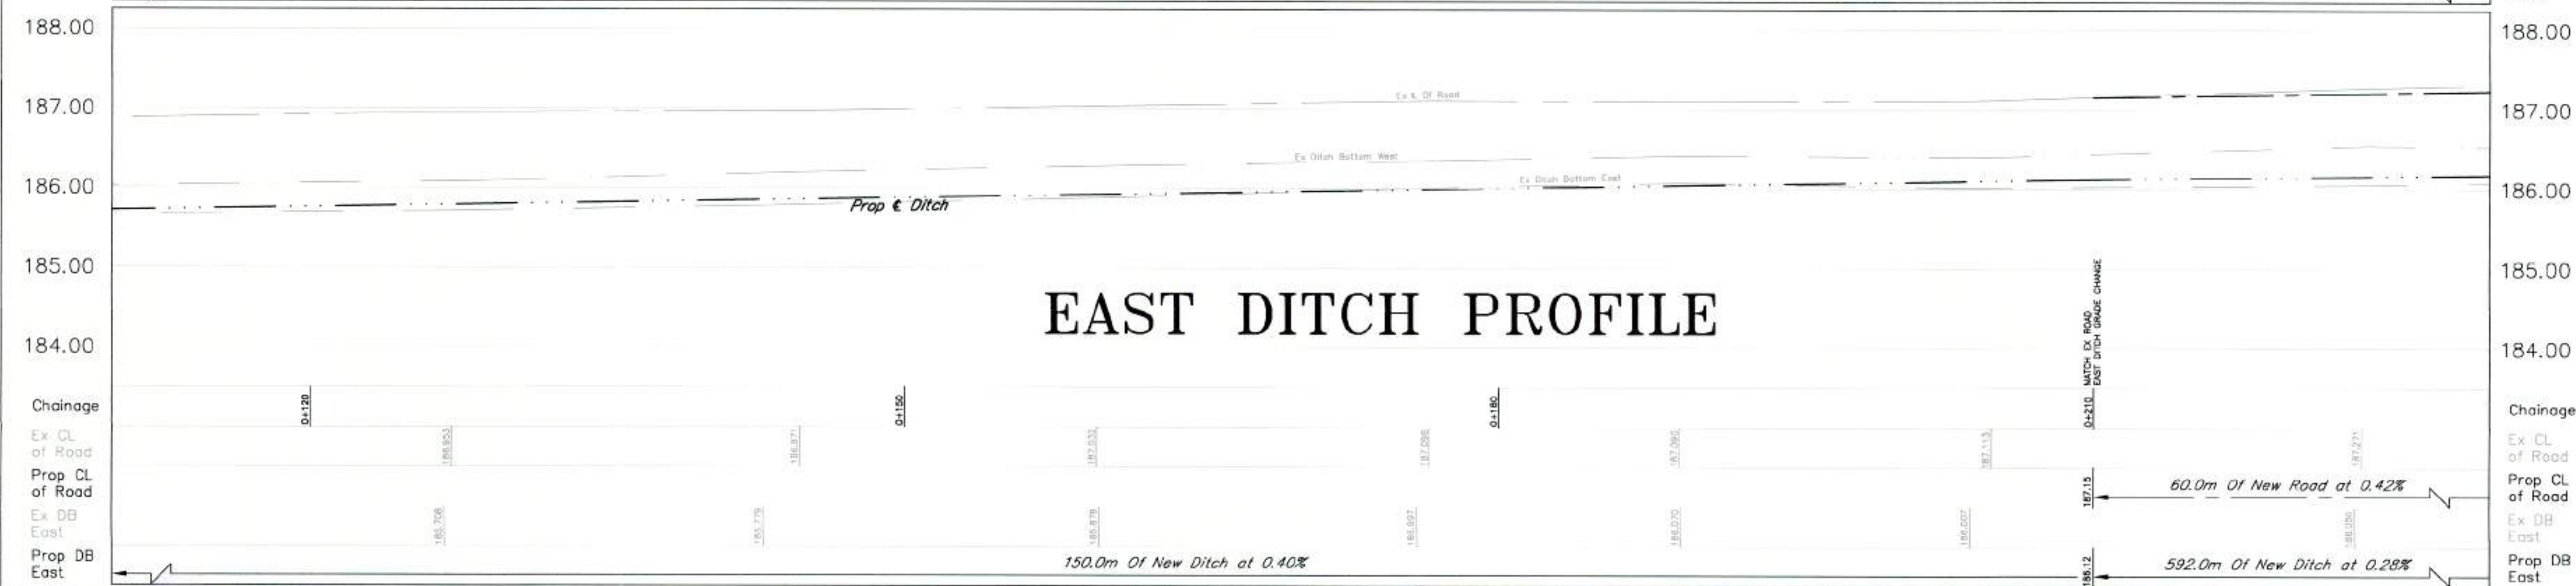

EAST DITCH PROFILE

LEGEND	
EXISTING	PROPOSED
Top Of Bank	Top Of Bank
Centreline Of Ditch	Centreline Ditch
Culvert	Culvert
Edge of Road	Gravel Shoulder
Elevation	Edge of Road
	Centreline Road
	Subdrain

REV.	ISSUE	DATE	BY
2	ISSUE FOR TENDER	NOV. 20-2020	LJS
1	ISSUE FOR REVIEW	NOV. 17-2020	LJS





BENCH MARK SUNSET RD/GILMORE RD
TOP CATCH BASIN GRATE LOCATED AT NORTHEAST CORNER BOWEN RD AND STEVENSVILLE RD
ELEVATION = 178.810m
BENCH MARK BOWEN RD
NORTHWEST CORNER OF CONCRETE HEADWALL LOCATED AT EAST SIDE OF SUNSET RD OVER FRENCHMANS CREEK 265M SOUTH OF GILMORE RD
ELEVATION = 186.494m



FORT ERIE
ONTARIO
Our Focus: Your Future
INFRASTRUCTURE SERVICES

2020 ROAD RECONSTRUCTION SUNSET DR, GILMORE RD, AND BOWEN RD			
DSN.	DSN. CKD.	DWG.	DWG. CKD.
LS	RL	LS	RL
SCALE		PROJECT NO.	
HORIZONTAL 1:200		ISE-20T-RCON20	
VERTICAL 1:50		SHEET	
DATE		REV.	
APRIL, 2020		2 OF 27	

SEE SHEET #2
STA 0+230

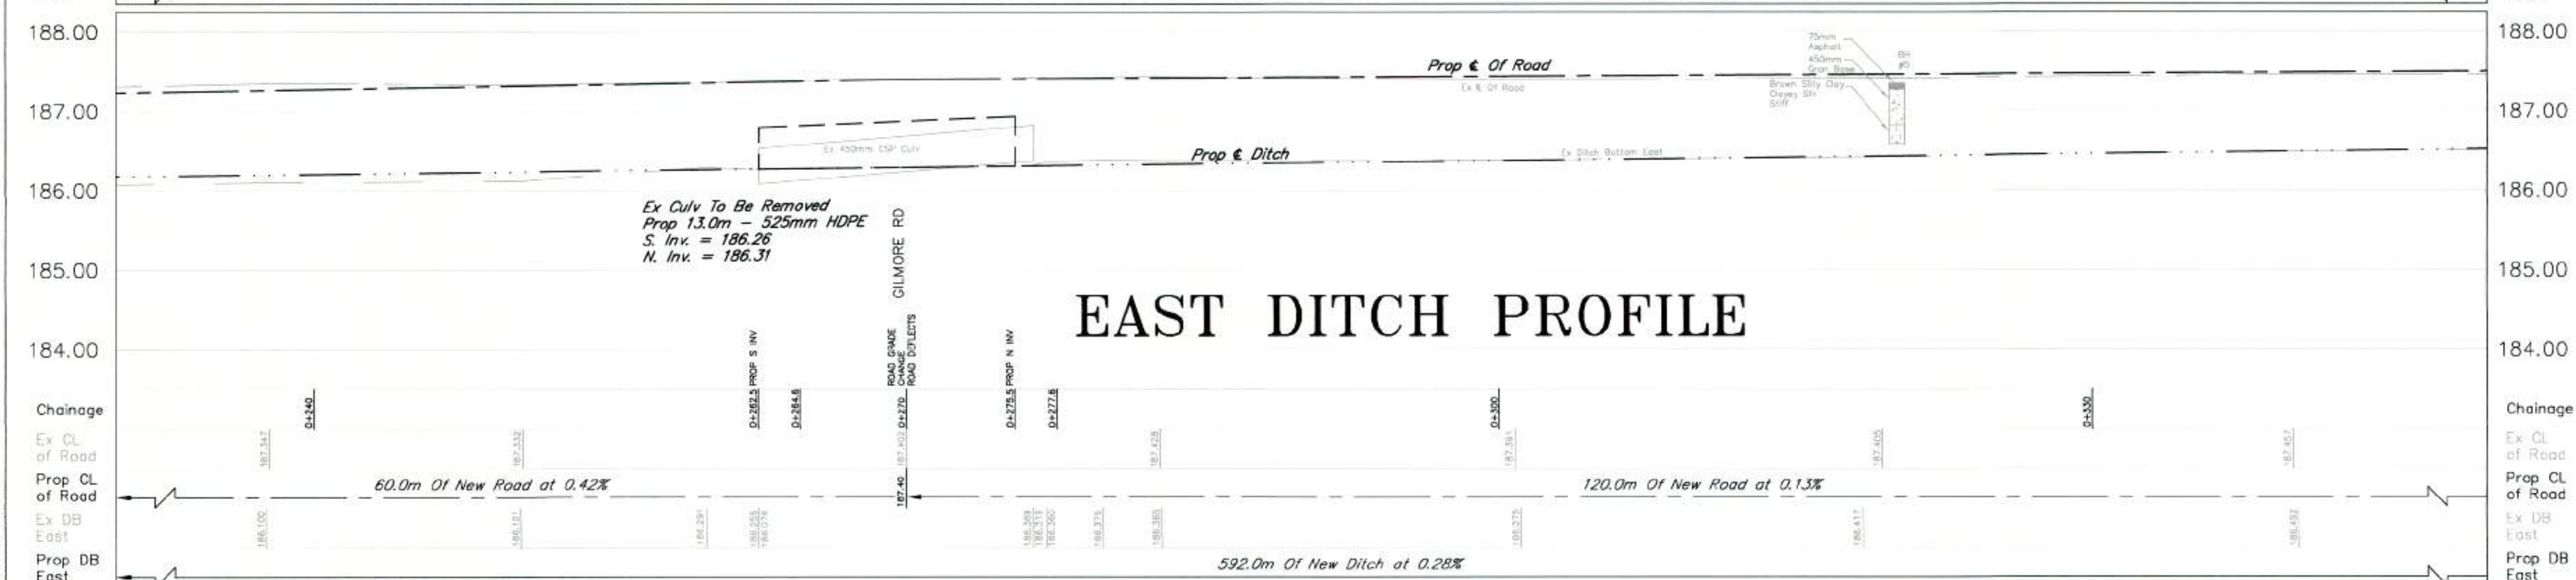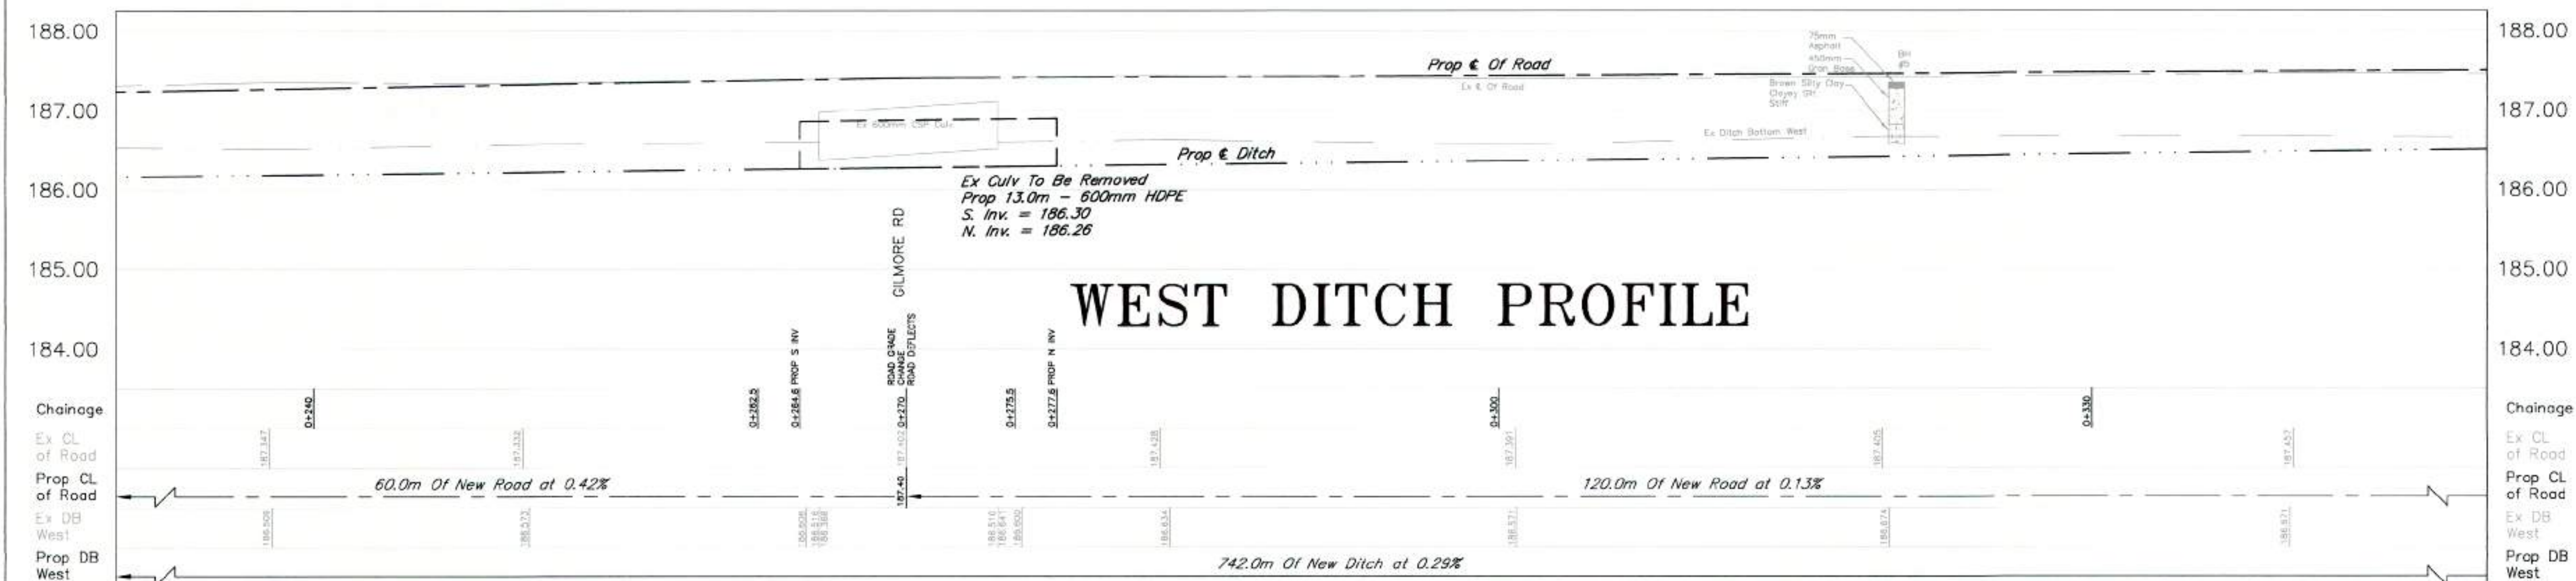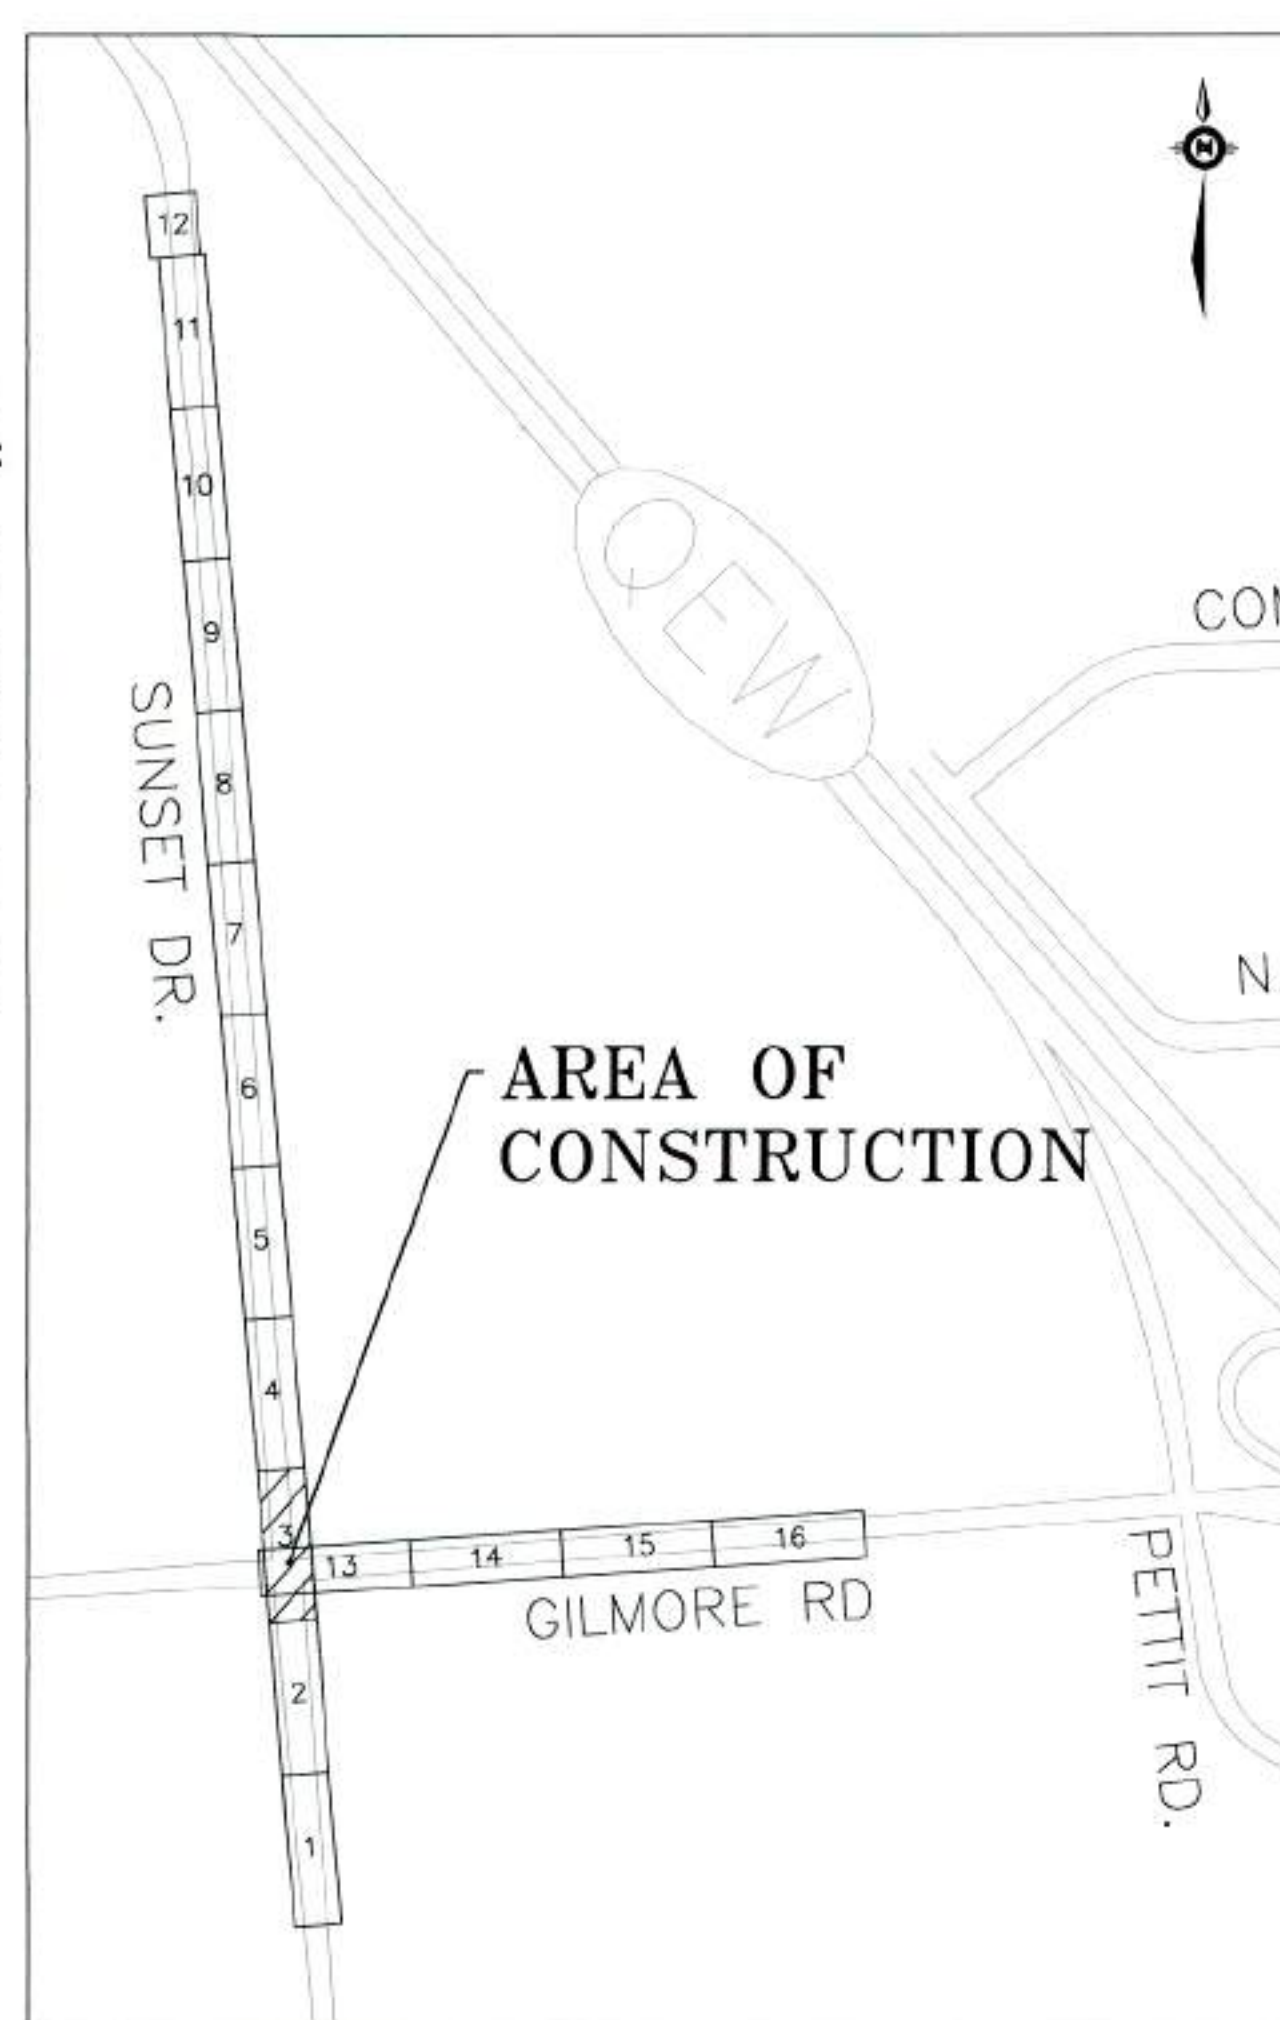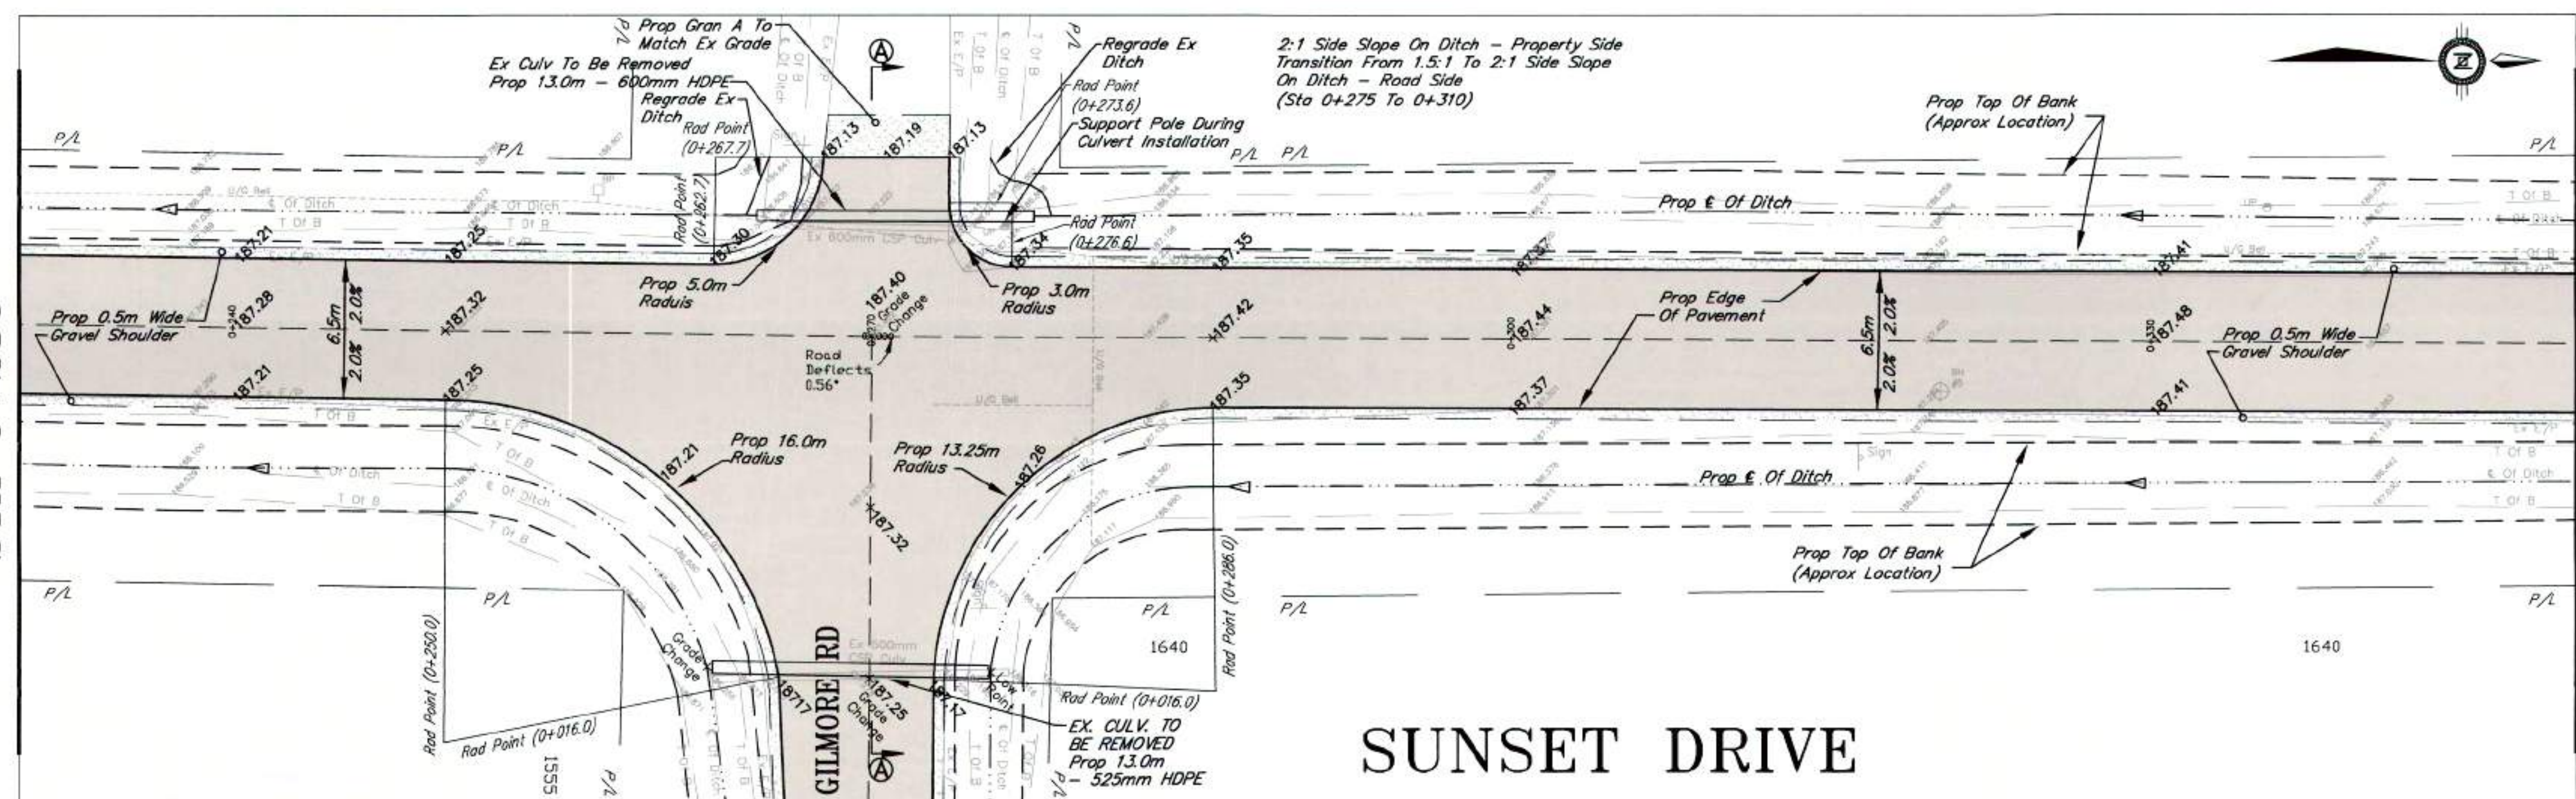

LEGEND		EXISTING		PROPOSED	
	Top of Bank		Top of Bank		Gravel Shoulder
	Centerline of Ditch		Centerline Ditch		Edge of Road
	Culvert		Culvert		Centerline Road
	Edge of Road				Subdrain
	Elevation				

REV.	ISSUE	DATE	BY	BENCH MARK SUNSET RD/GILMORE RD TOP CATCH BASIN GRATE LOCATED AT NORTHEAST CORNER BOWEN RD AND STEVENSVILLE RD ELEVATION = 178.810m BENCH MARK BOWEN RD NORTHWEST CORNER OF CONCRETE HEADWALL LOCATED AT EAST SIDE OF SUNSET RD OVER FRENCHMAN'S CREEK 265M SOUTH OF GILMORE RD ELEVATION = 186.494m
2	ISSUE FOR TENDER	NOV. 20-2020	LJS	
1	ISSUE FOR REVIEW	NOV. 17-2020	LJS	







2020 ROAD RECONSTRUCTION							
SUNSET DR, GILMORE RD, AND BOWEN RD							
DSN.	LS	DSN. CKD.	RL	DWG.	LS	DWG. CKD.	RL
SCALE	HORIZONTAL 1:200 VERTICAL 1:50			PROJECT NO.	ISE-20T-RCON20		
DATE	APRIL, 2020			SHEET	3 OF 27		REV.

Checked by: J. B. - Jan 17, 2020
Designed by: J. B. - Jan 17, 2020
Checked by: J. B. - Jan 22, 2020
Designed by: J. B. - Jan 22, 2020
Checked by: J. B. - Jan 27, 2020
Designed by: J. B. - Jan 27, 2020

SEE SHEET #3
STA 0+350

STA 0+470
SEE SHEET #5

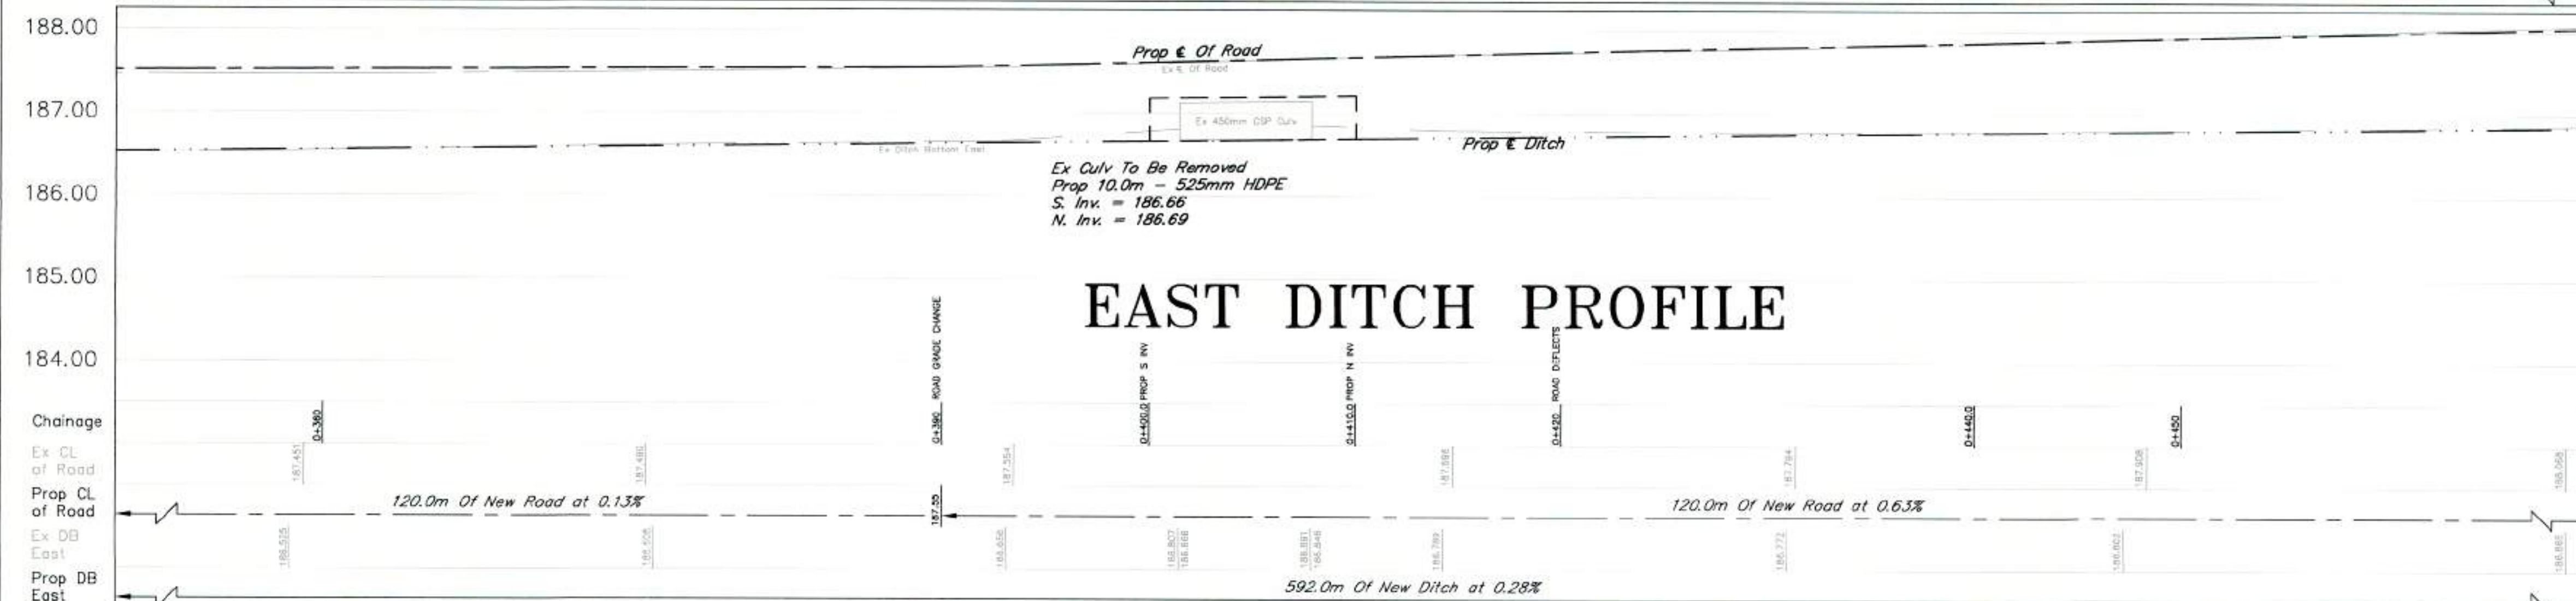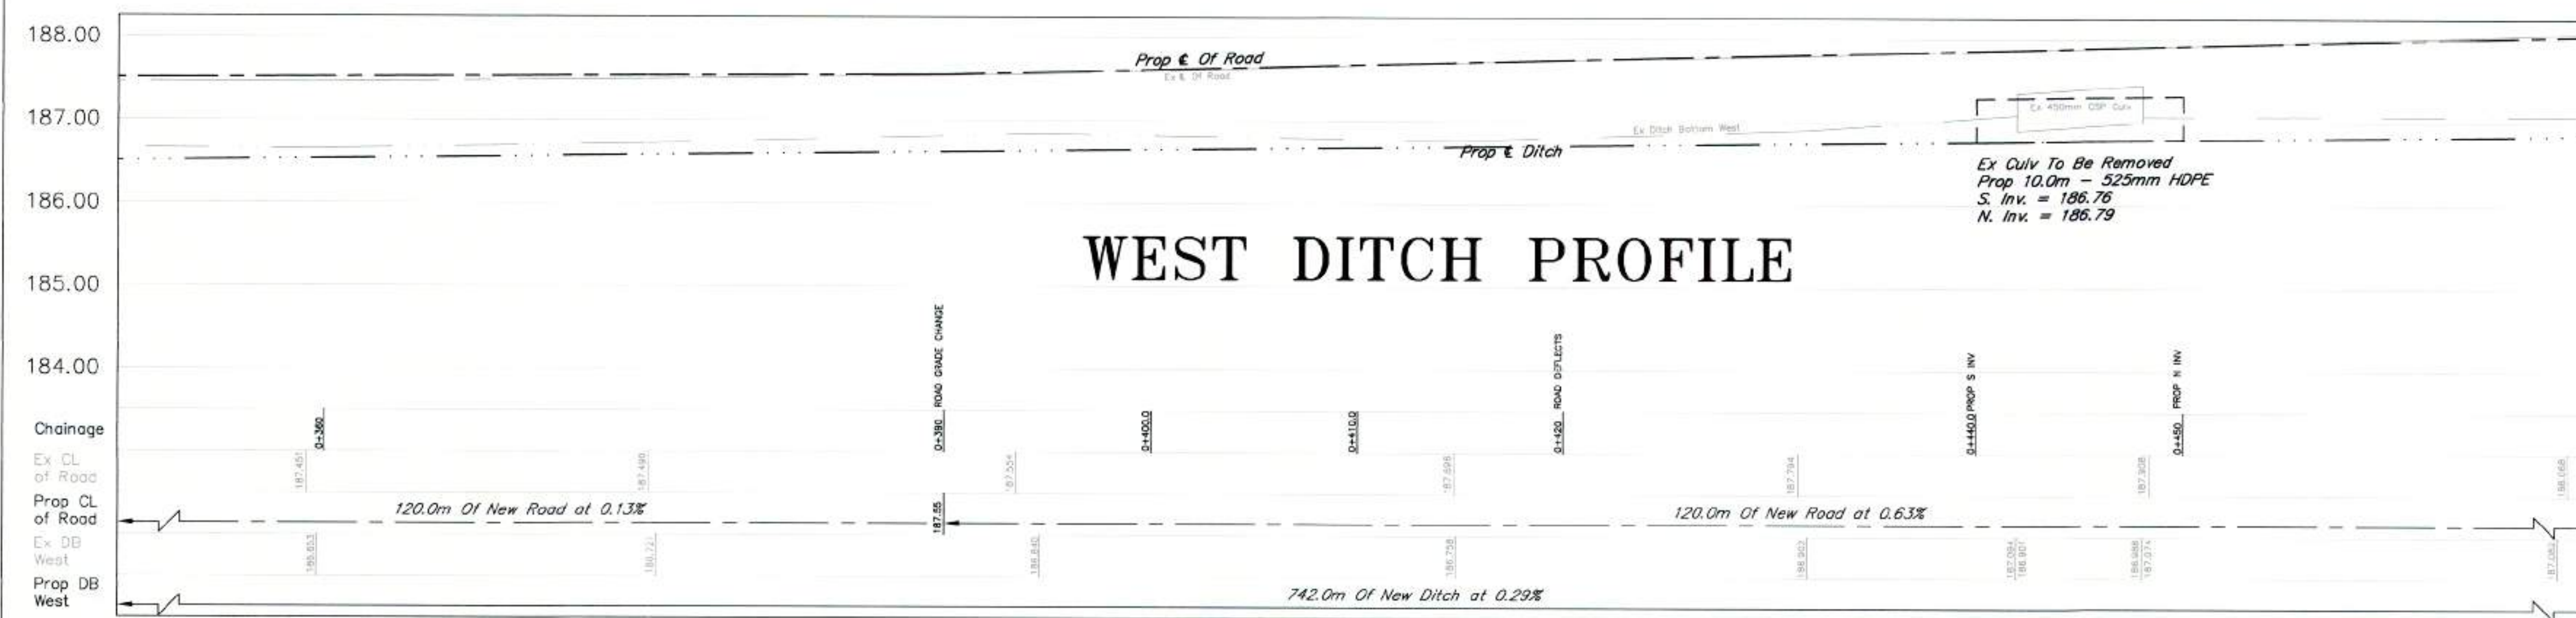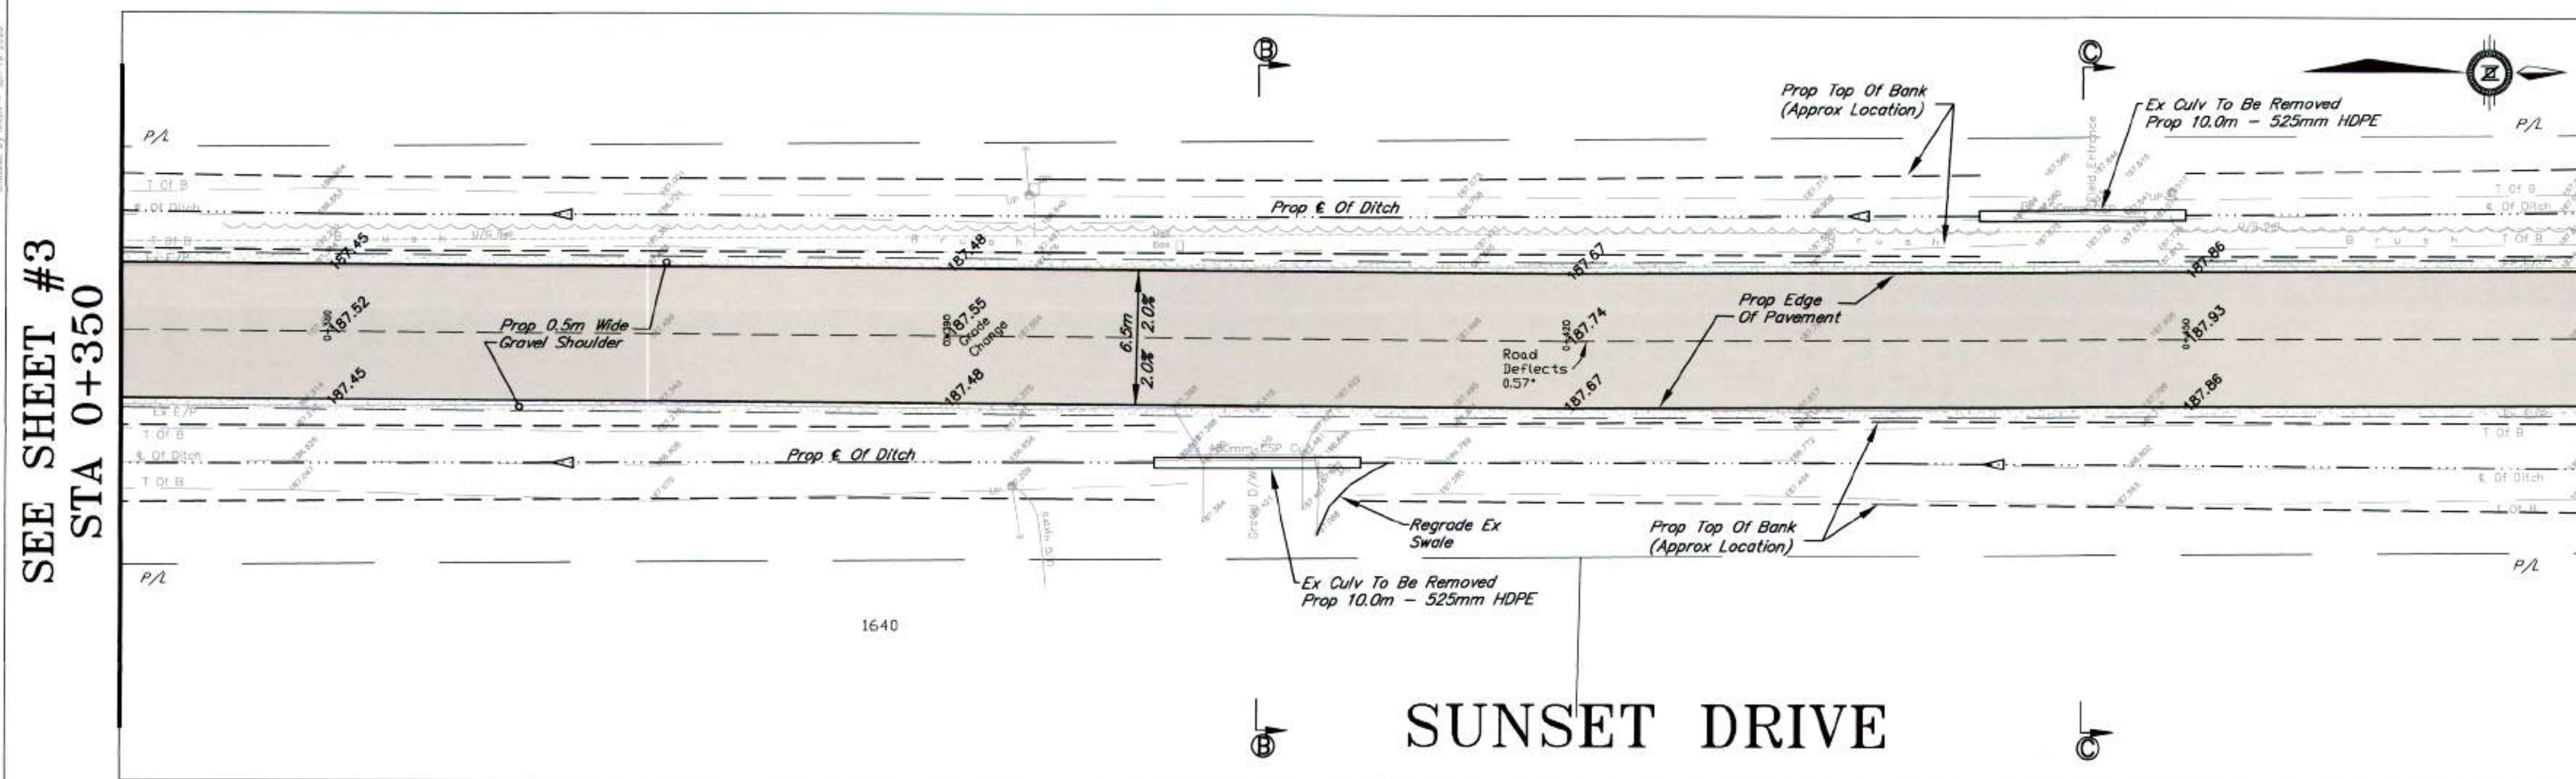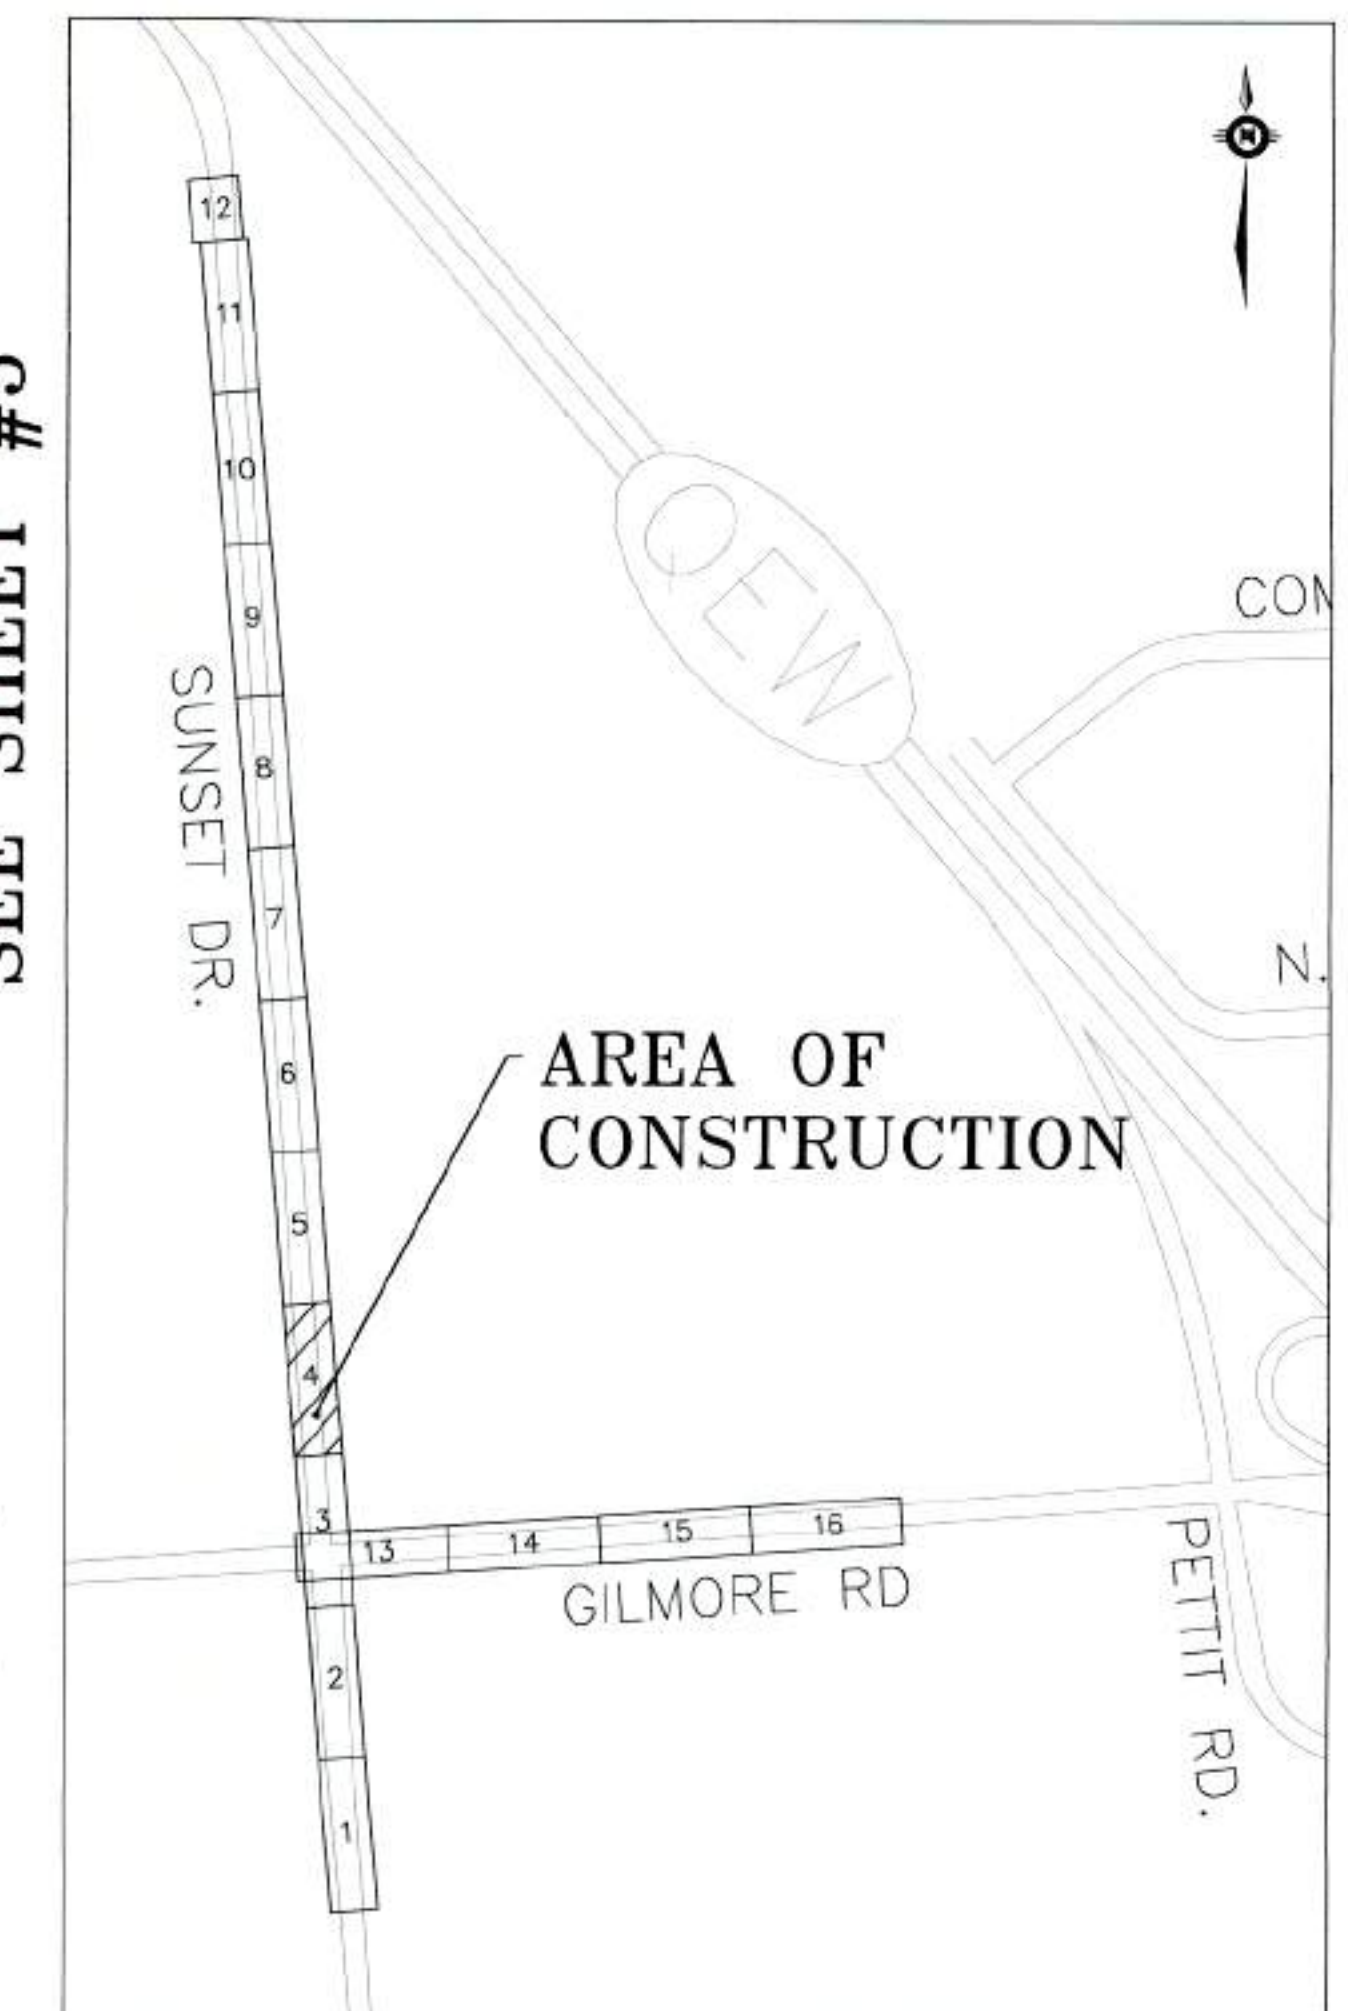

LEGEND	
EXISTING	PROPOSED
Top Of Bank	Top Of Bank
Centreline Of Ditch	Centreline Ditch
Culvert	Culvert
Edge of Road	
Elevation	
	Gravel Shoulder
	Edge of Road
	Centreline Road
	Subdrain

REV.	ISSUE	DATE	BY
2	ISSUE FOR TENDER	NOV. 20-2020	LJS
1	ISSUE FOR REVIEW	NOV. 17-2020	LJS

BENCH MARK SUNSET RD/GILMORE RD
TOP CATCH BASIN GRATE LOCATED AT NORTHEAST CORNER BOWEN RD AND STEVENSVILLE RD
ELEVATION = 178.810m
BENCH MARK BOWEN RD
NORTHWEST CORNER OF CONCRETE HEADWALL LOCATED AT EAST SIDE OF SUNSET RD OVER FRENCHMAN'S CREEK 265M SOUTH OF GILMORE RD
ELEVATION = 186.494m







2020 ROAD RECONSTRUCTION SUNSET DR, GILMORE RD, AND BOWEN RD			
DSN.	LS	DSN. CKD.	RL
SCALE	HORIZONTAL 1:200 VERTICAL 1:50		PROJECT NO.
DATE	APRIL, 2020		ISE-20T-RCON20
SHEET	4 OF 27		REV.
			2

Checked by: B. Hall - 17/2020
Designed by: B. Hall - 17/2020
Drawn by: C. Hall - 17/2020
Checked by: M. Hall - 17/2020




SEE SHEET #4
STA 0+470

STA 0+590
SEE SHEET #6

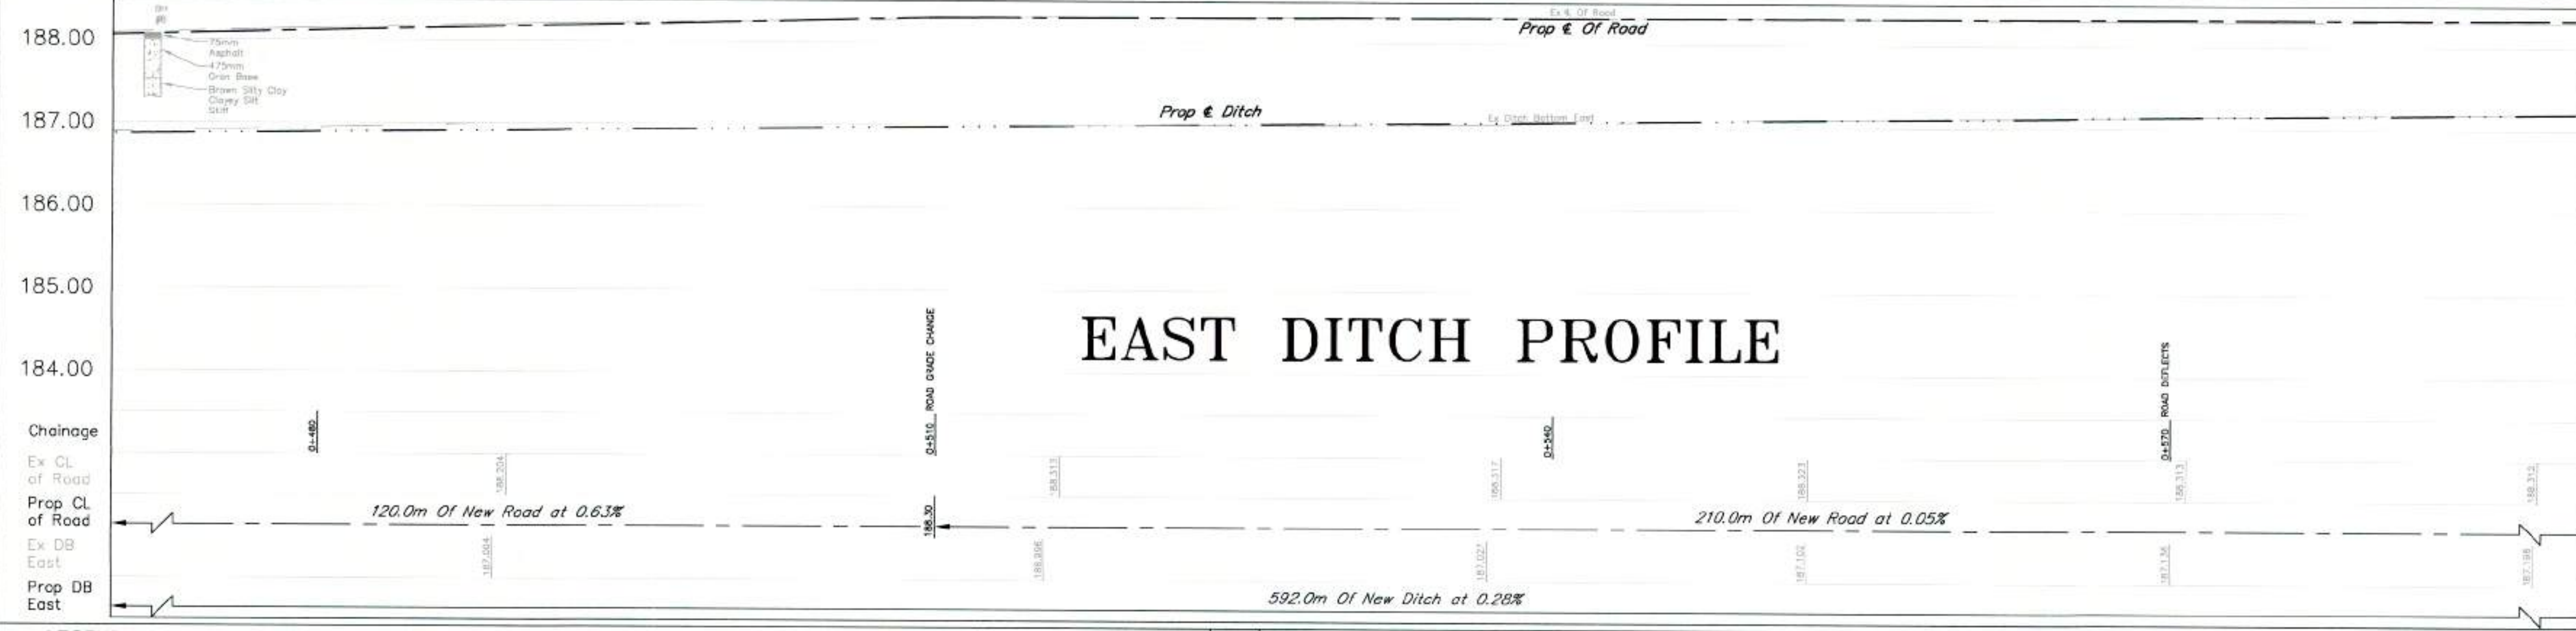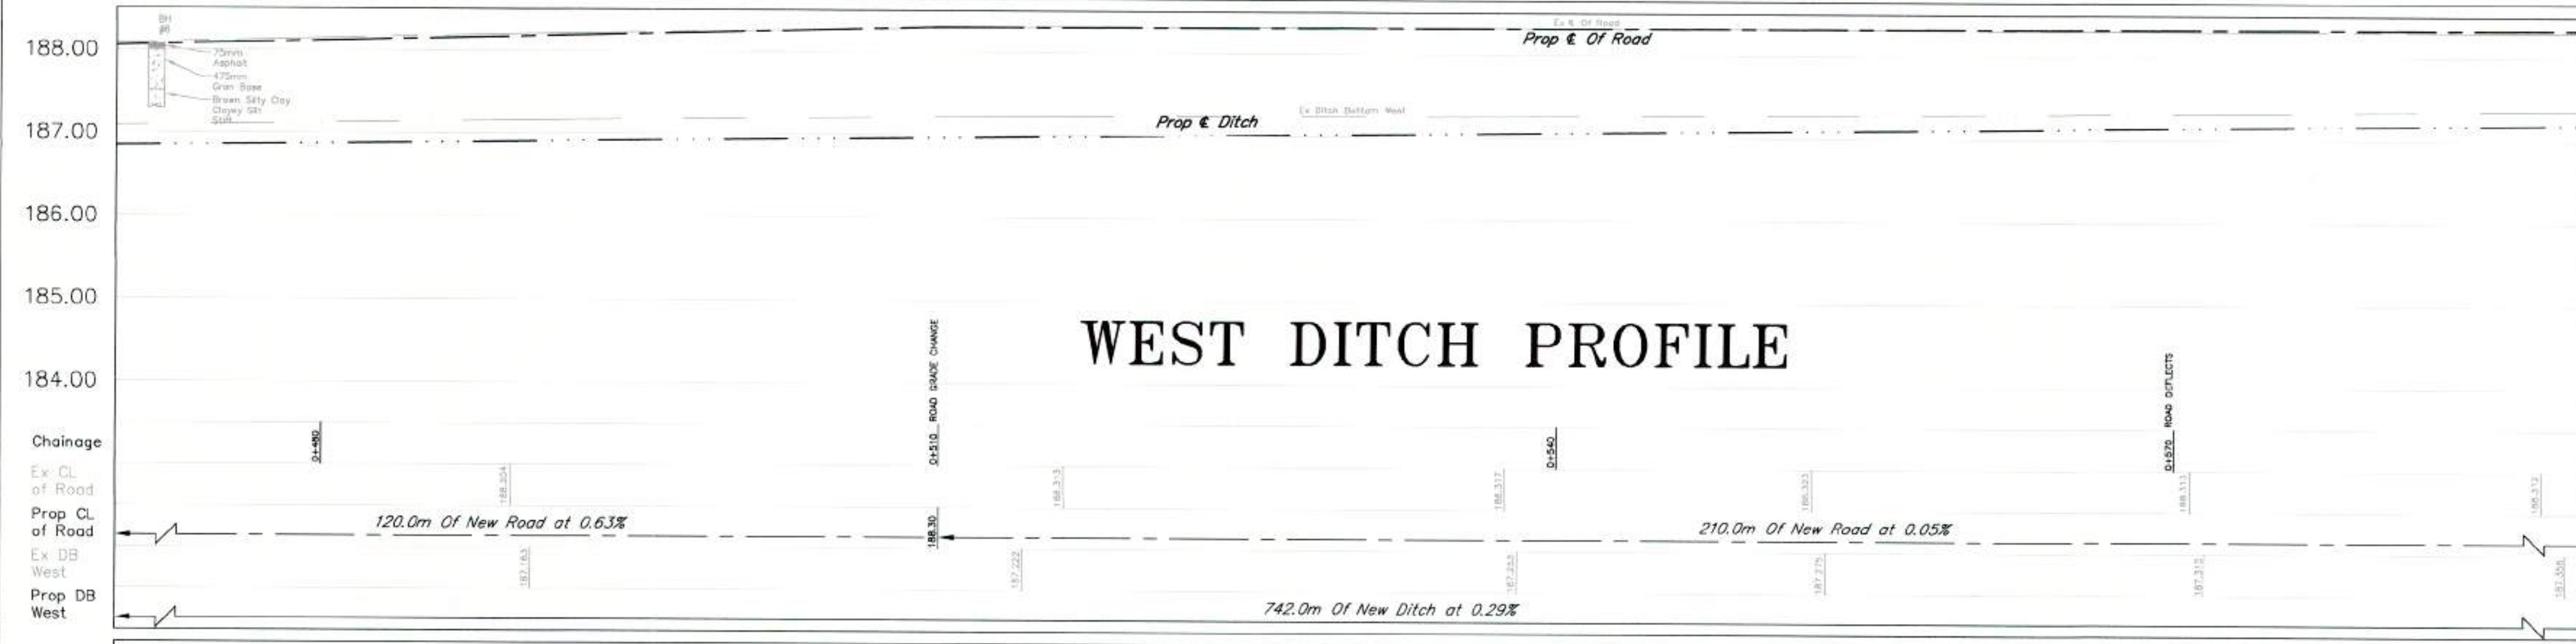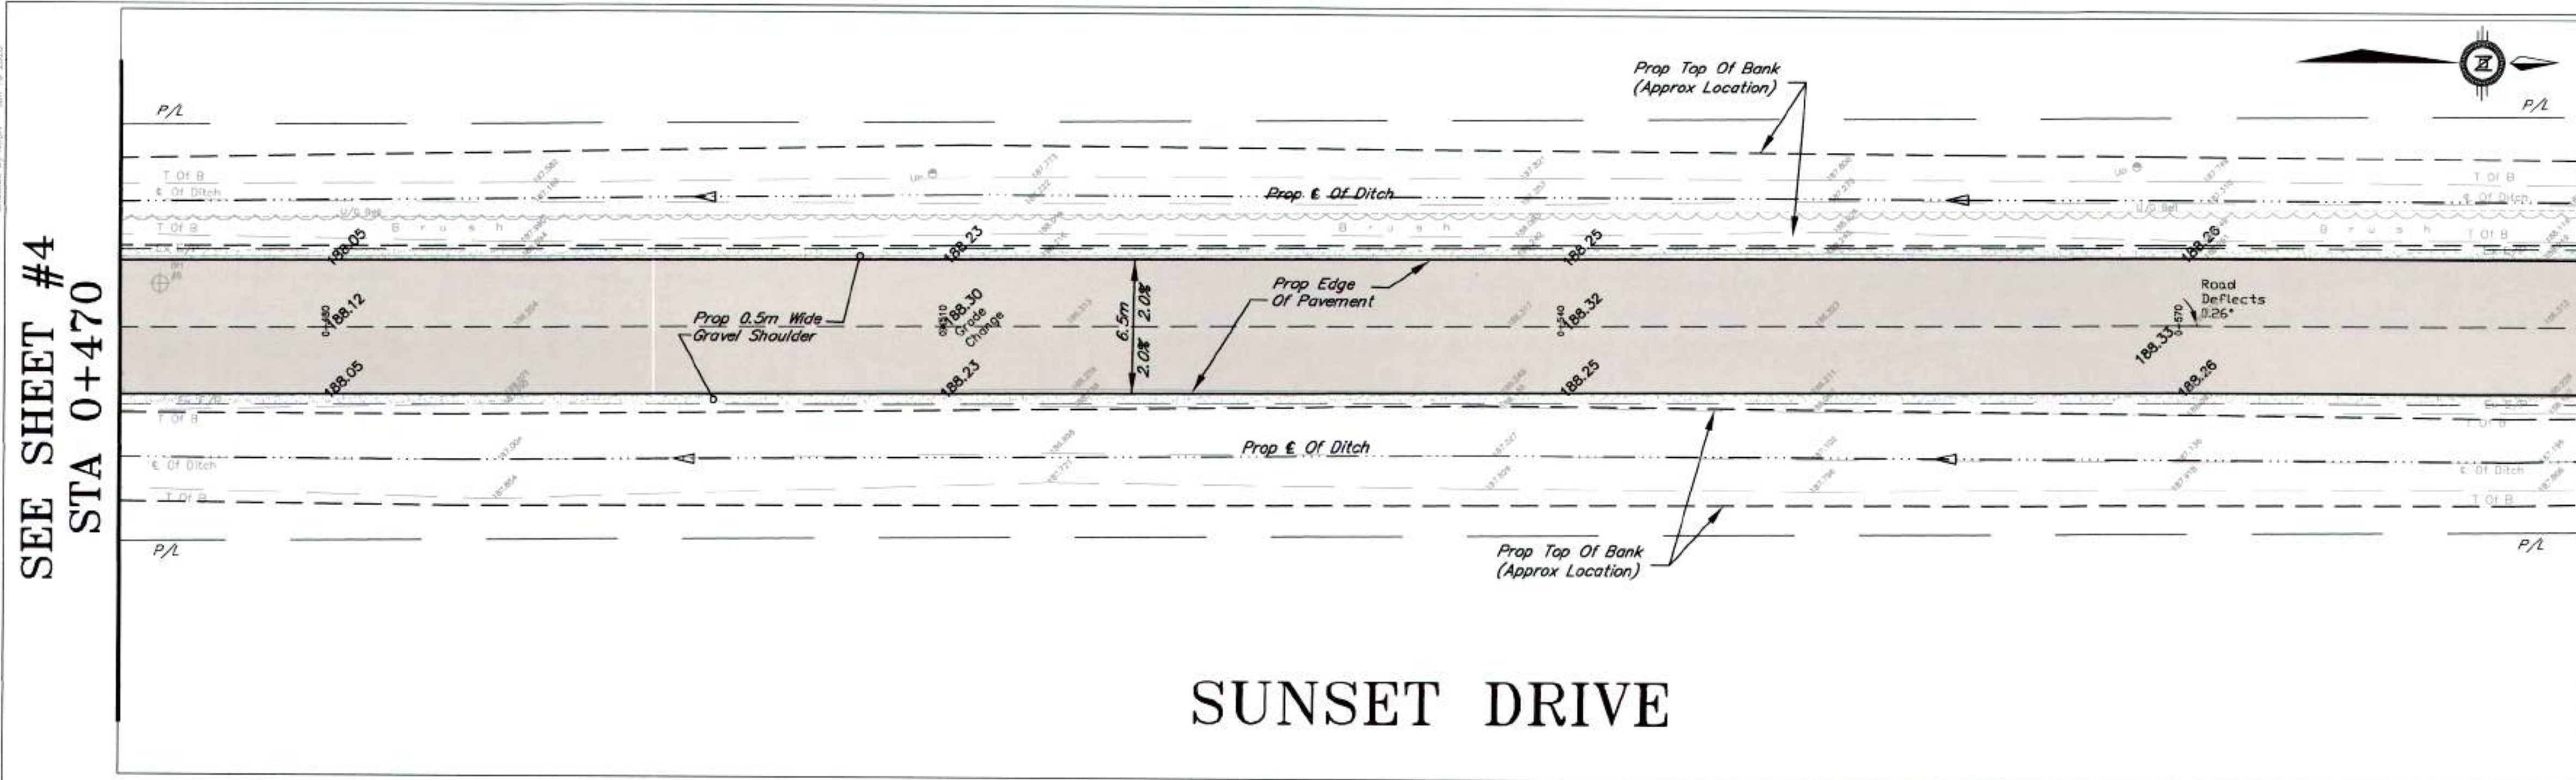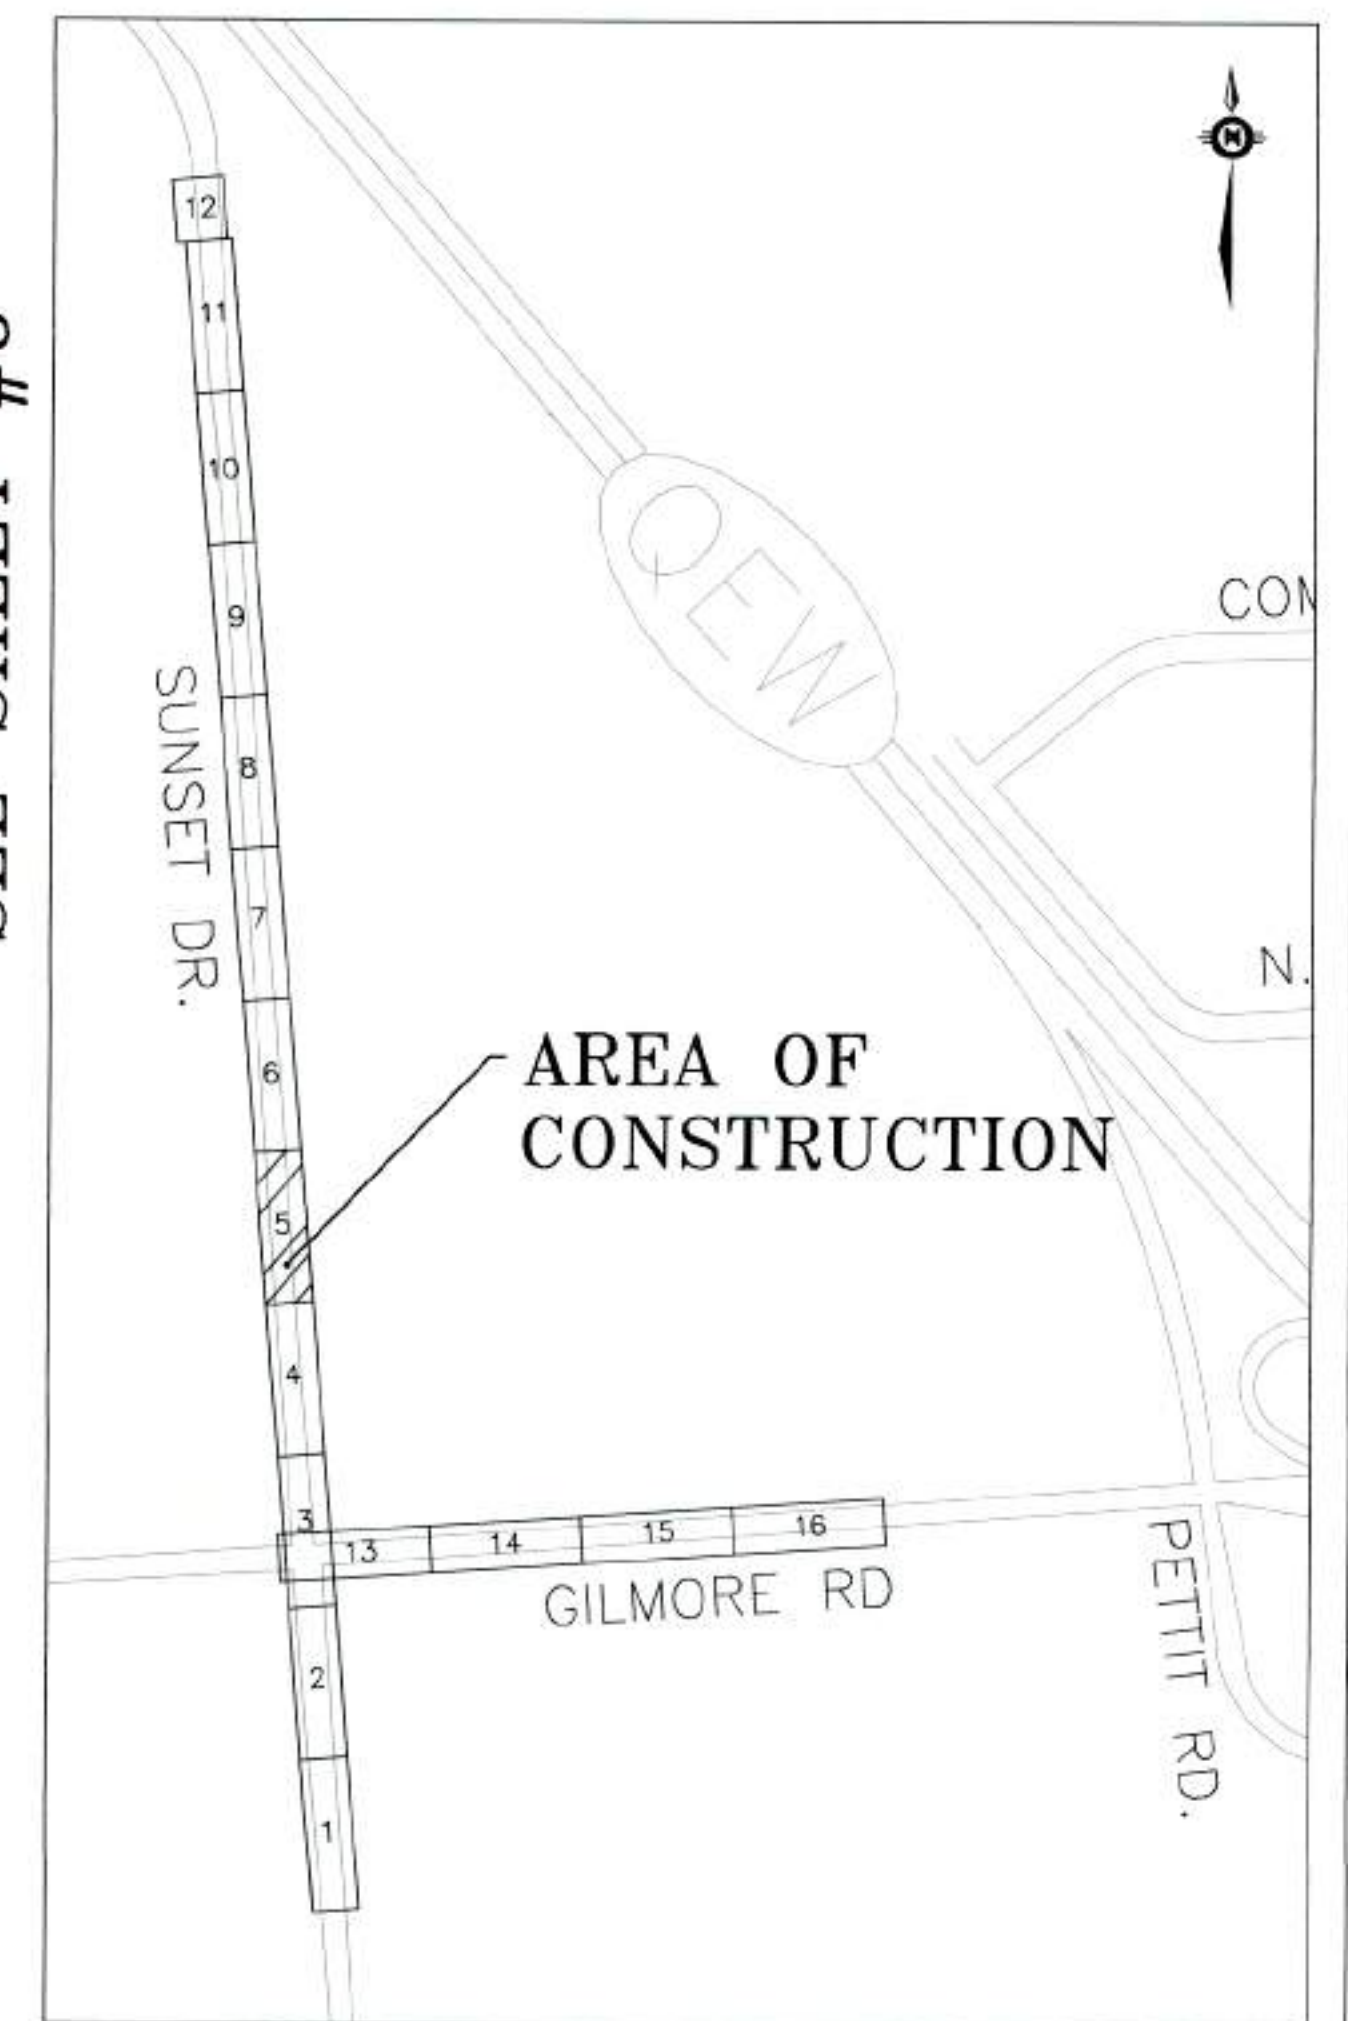

LEGEND			REV.			DATE			BY			BENCH MARK SUNSET RD/GILMORE RD			BENCH MARK BOWEN RD			2020 ROAD RECONSTRUCTION SUNSET DR, GILMORE RD, AND BOWEN RD		
EXISTING	PROPOSED		1	2	3	NOV. 17-2020	NOV. 20-2020	LJS	LJS	LJS	LJS	TOP CATCH BASIN GRATE, LOCATED AT NORTHEAST CORNER BOWEN RD AND STEVENSON RD. ELEVATION = 178.810m	
Top Of Bank	Top Of Bank	Gravel Shoulder	1	2	3	NOV. 17-2020	NOV. 20-2020	LJS	LJS	LJS	LJS	TOP CATCH BASIN GRATE, LOCATED AT NORTHEAST CORNER BOWEN RD AND STEVENSON RD. ELEVATION = 178.810m	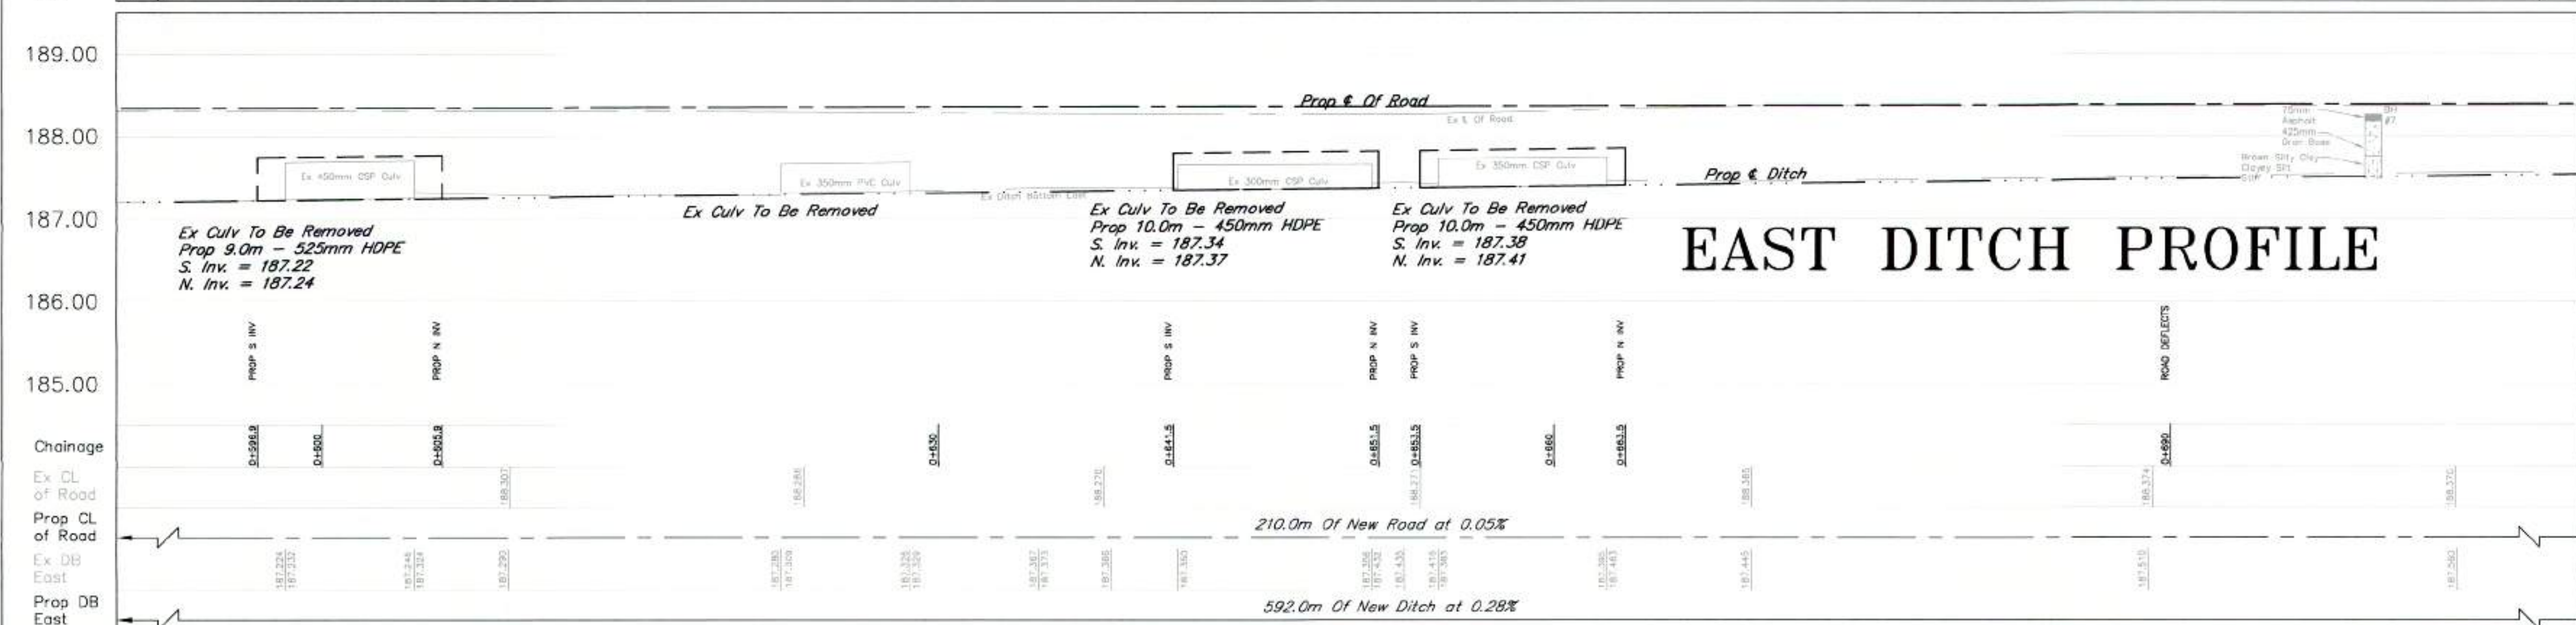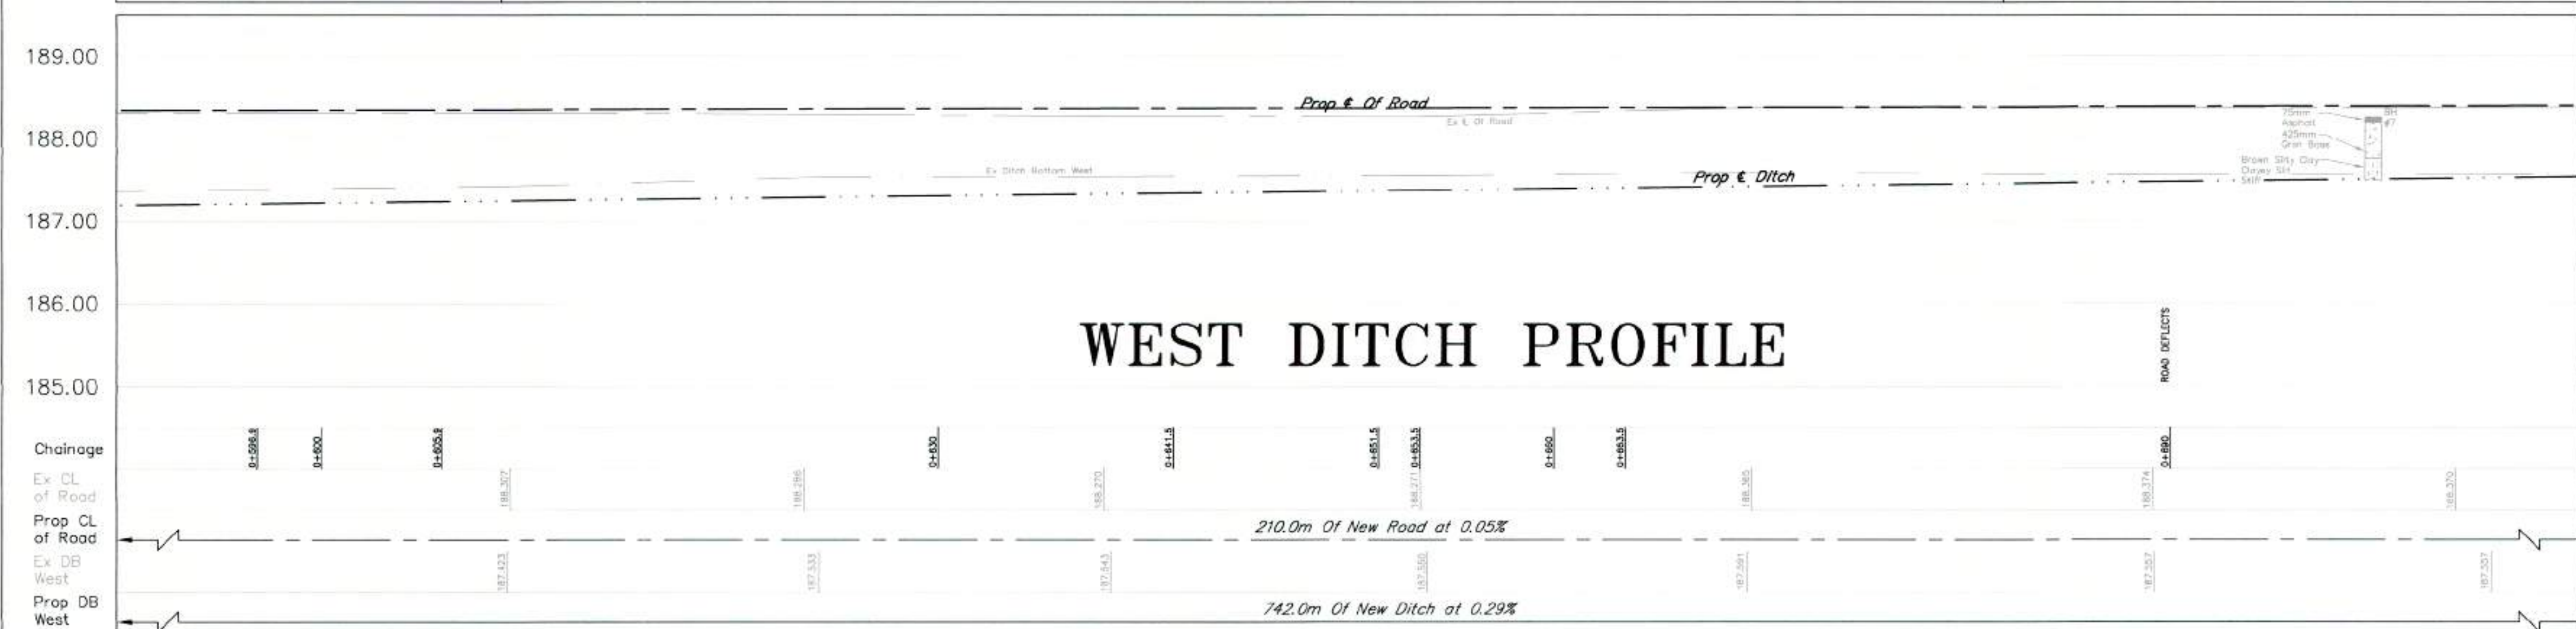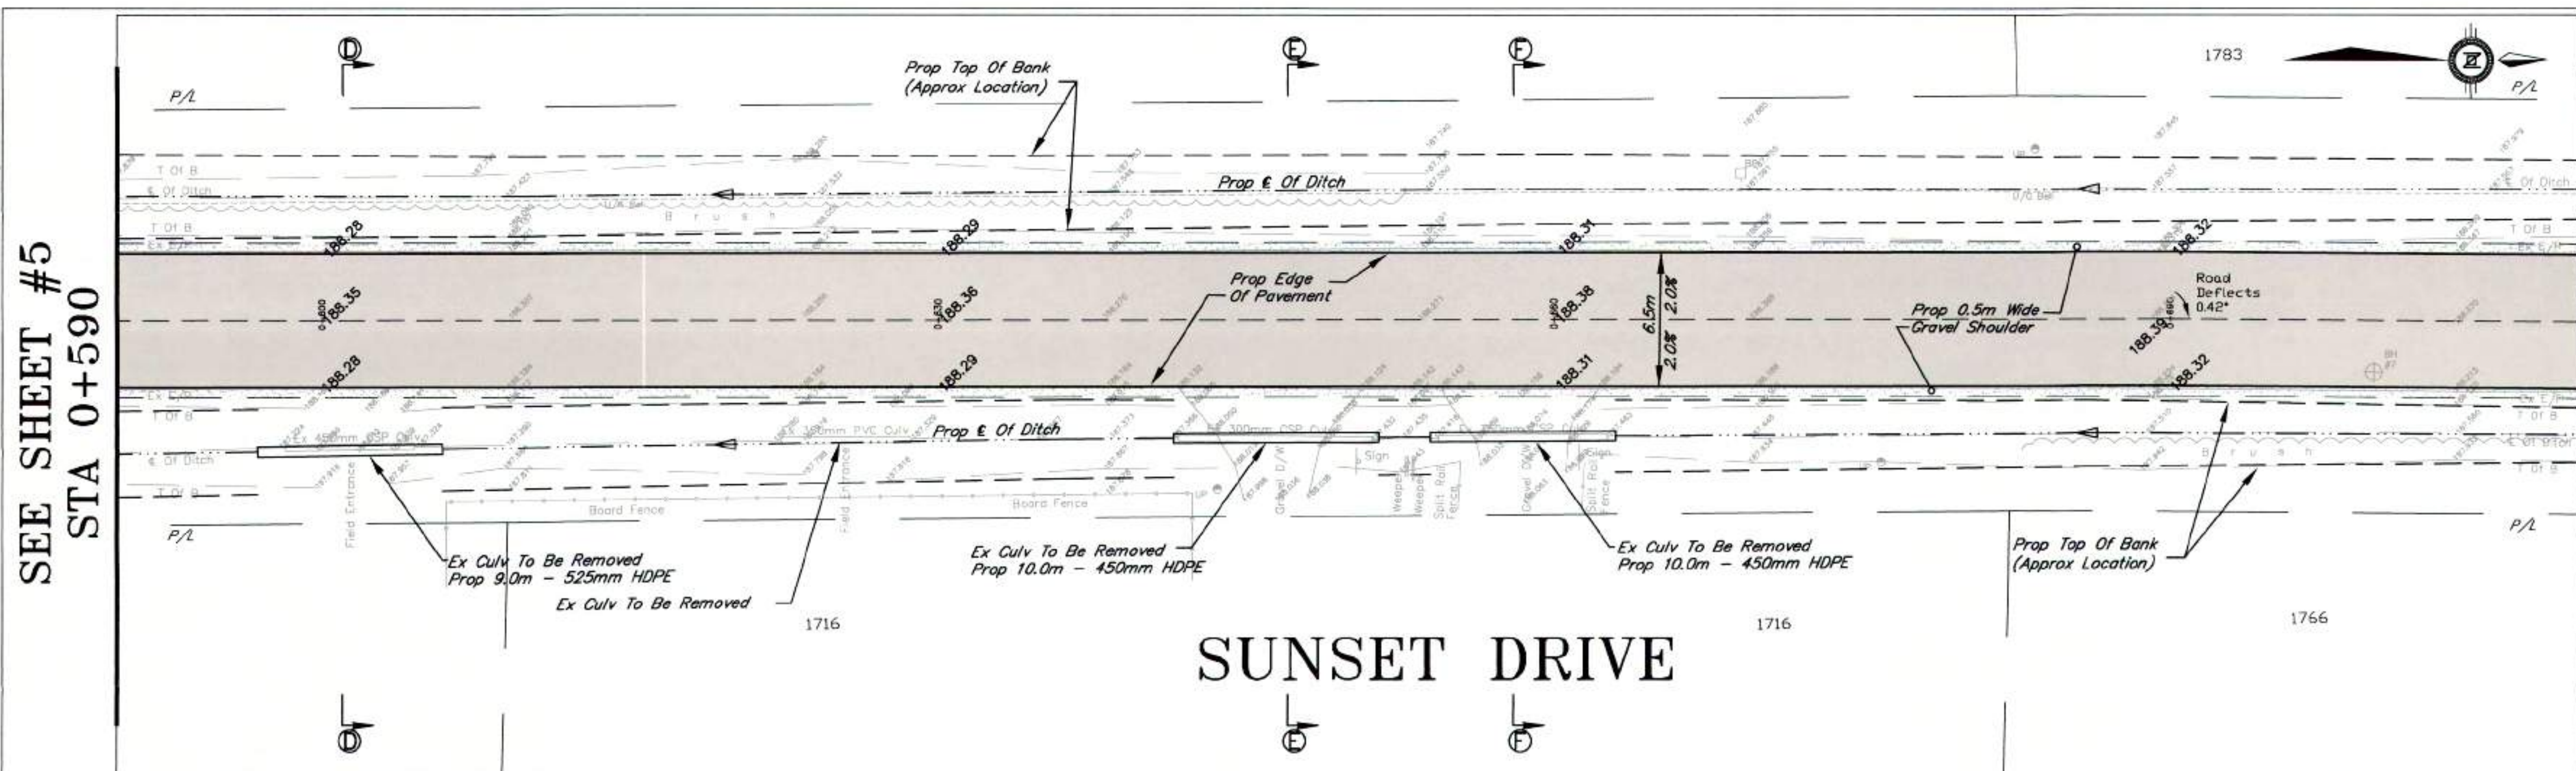

LEGEND		EXISTING	PROPOSED	
	Top Of Bank		Top Of Bank	 Gravel Shoulder
	Centreline Of Ditch		Centreline Ditch	 Edge of Road
	Culvert			 Centreline Road
	Edge of Road		Culvert	 Subdrain
	Elevation			

REV.	ISSUE	DATE	BY	BENCH MARK SUNSET RD/GILMORE RD
				TOP CATCH BASIN GRATE LOCATED AT NORTHEAST CORNER BOWEN RD AND STEVENSVILLE RD ELEVATION = 178.810m
				BENCH MARK BOWEN RD
				NORTHWEST CORNER OF CONCRETE HEADWALL LOCATED AT EAST SIDE OF SUNSET RD OVER TRENCHMANS CREEK 265M SOUTH OF GILMORE RD
2	ISSUE FOR TENDER	NOV. 20-2020	LJS	ELEVATION = 186.494m
1	ISSUE FOR REVIEW	NOV. 17-2020	LJS	







2020 ROAD RECONSTRUCTION							
SUNSET DR, GILMORE RD, AND BOWEN RD							
DSN.	LS	DSN. CKD.	RL	DWG.	LS	DWG. CKD.	RL
SCALE	HORIZONTAL 1:200 VERTICAL 1:50			PROJECT NO.	ISC-20T-RCON20		
DATE	APRIL, 2020			SHEET	6 OF 27		REV. 2

Checked by BGL - JUL 11 2020
Designed by DWP - JUL 16 2020
Checked by DWP - JUL 17 2020
Checked by DWP - JUL 17 2020

SEE SHEET #6
STA 0+710

STA 0+830
SEE SHEET #8

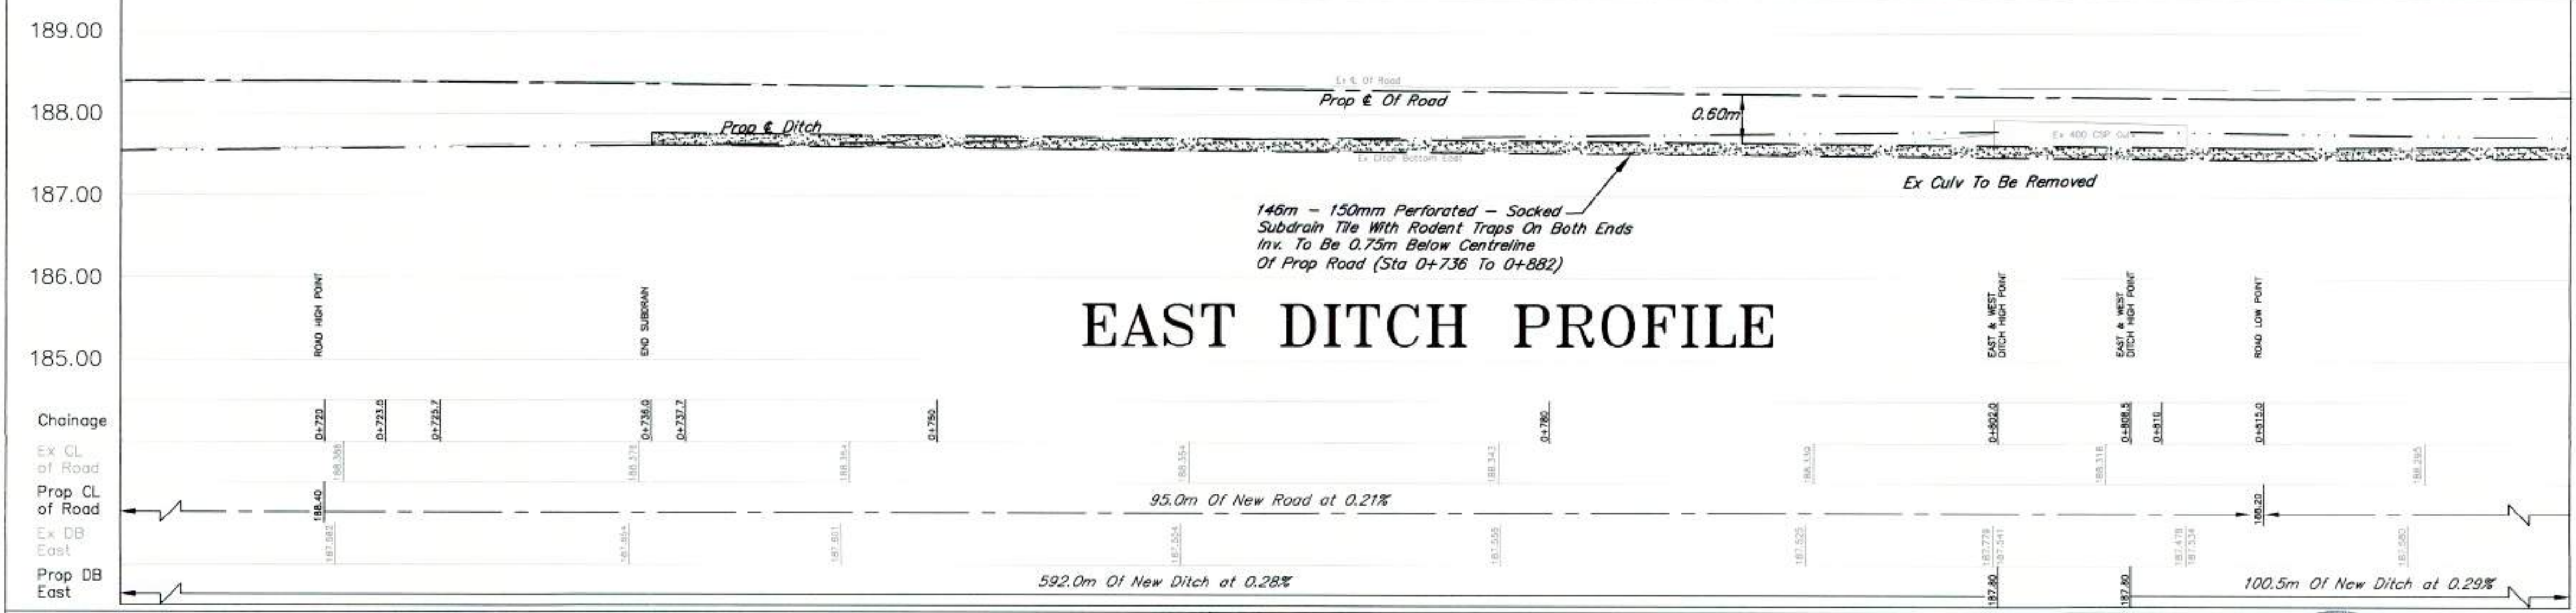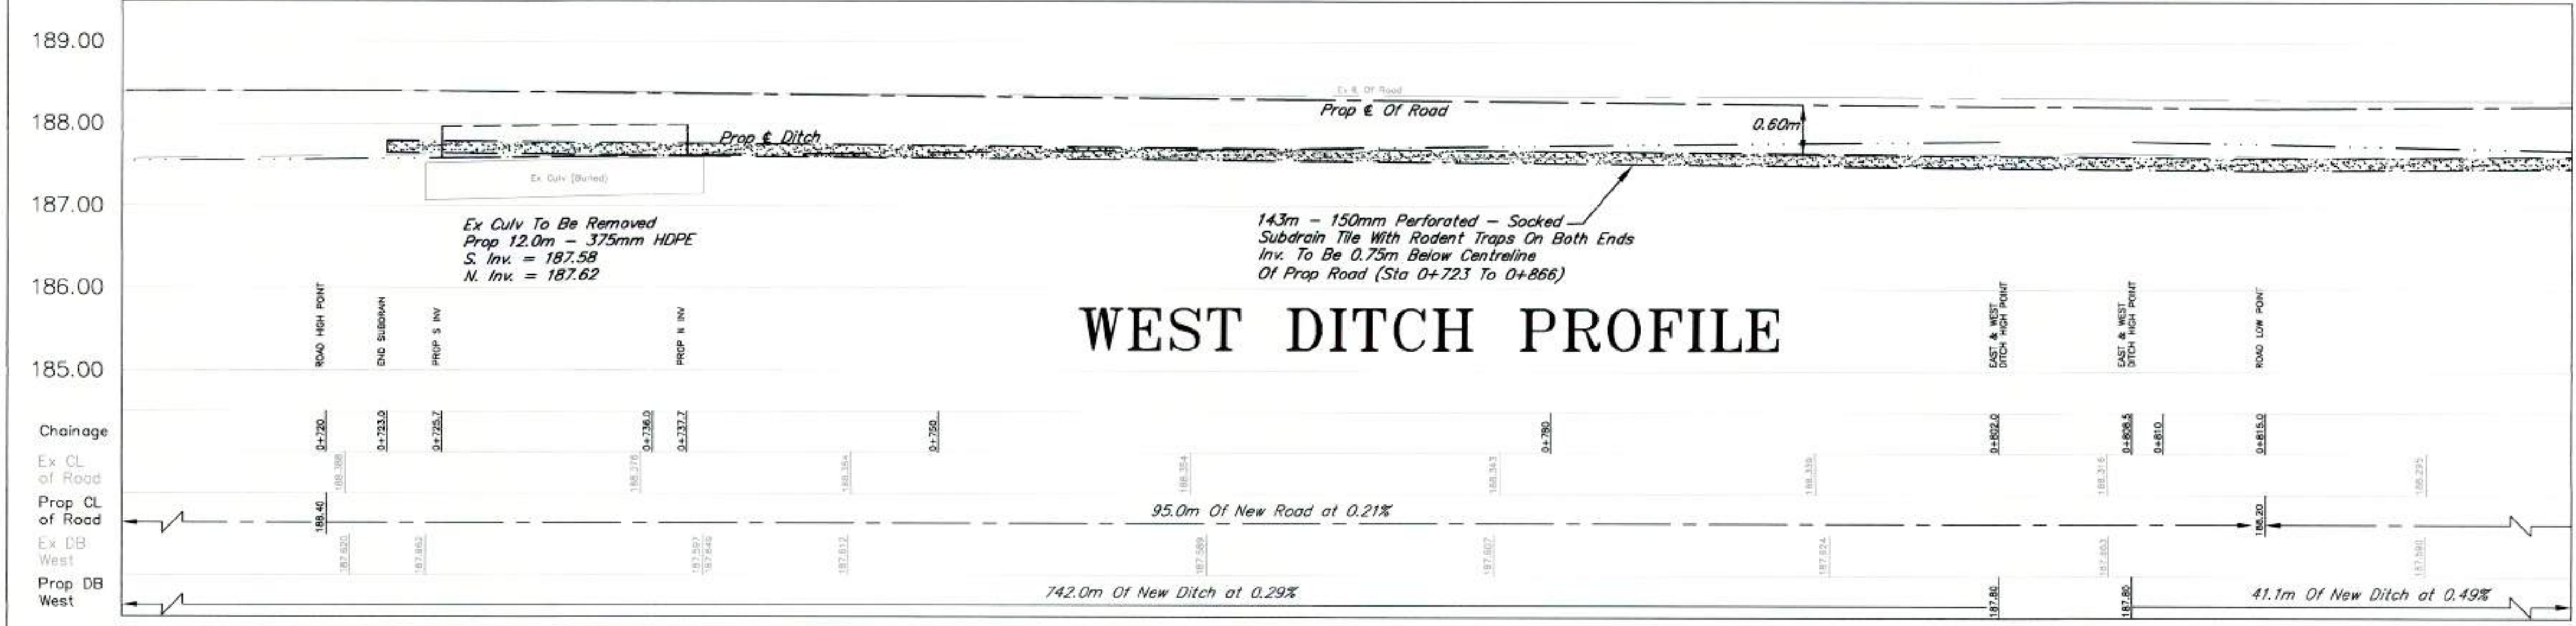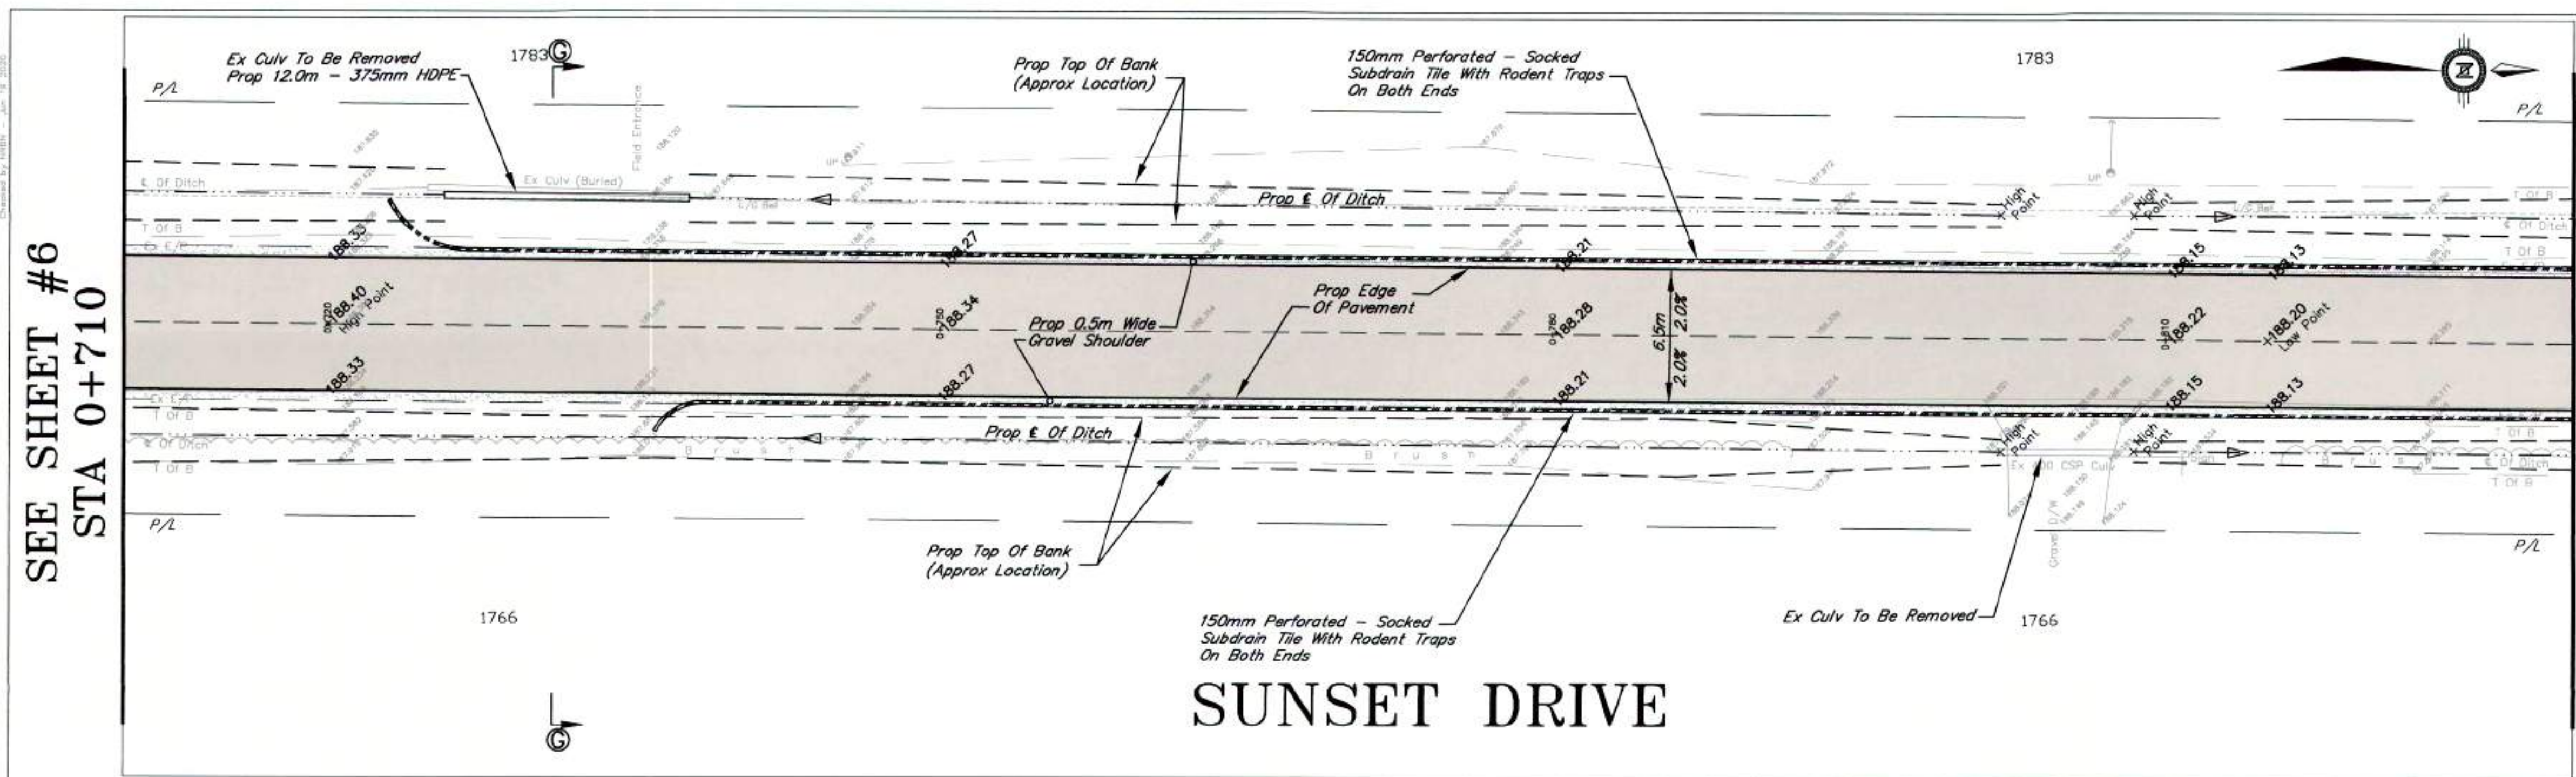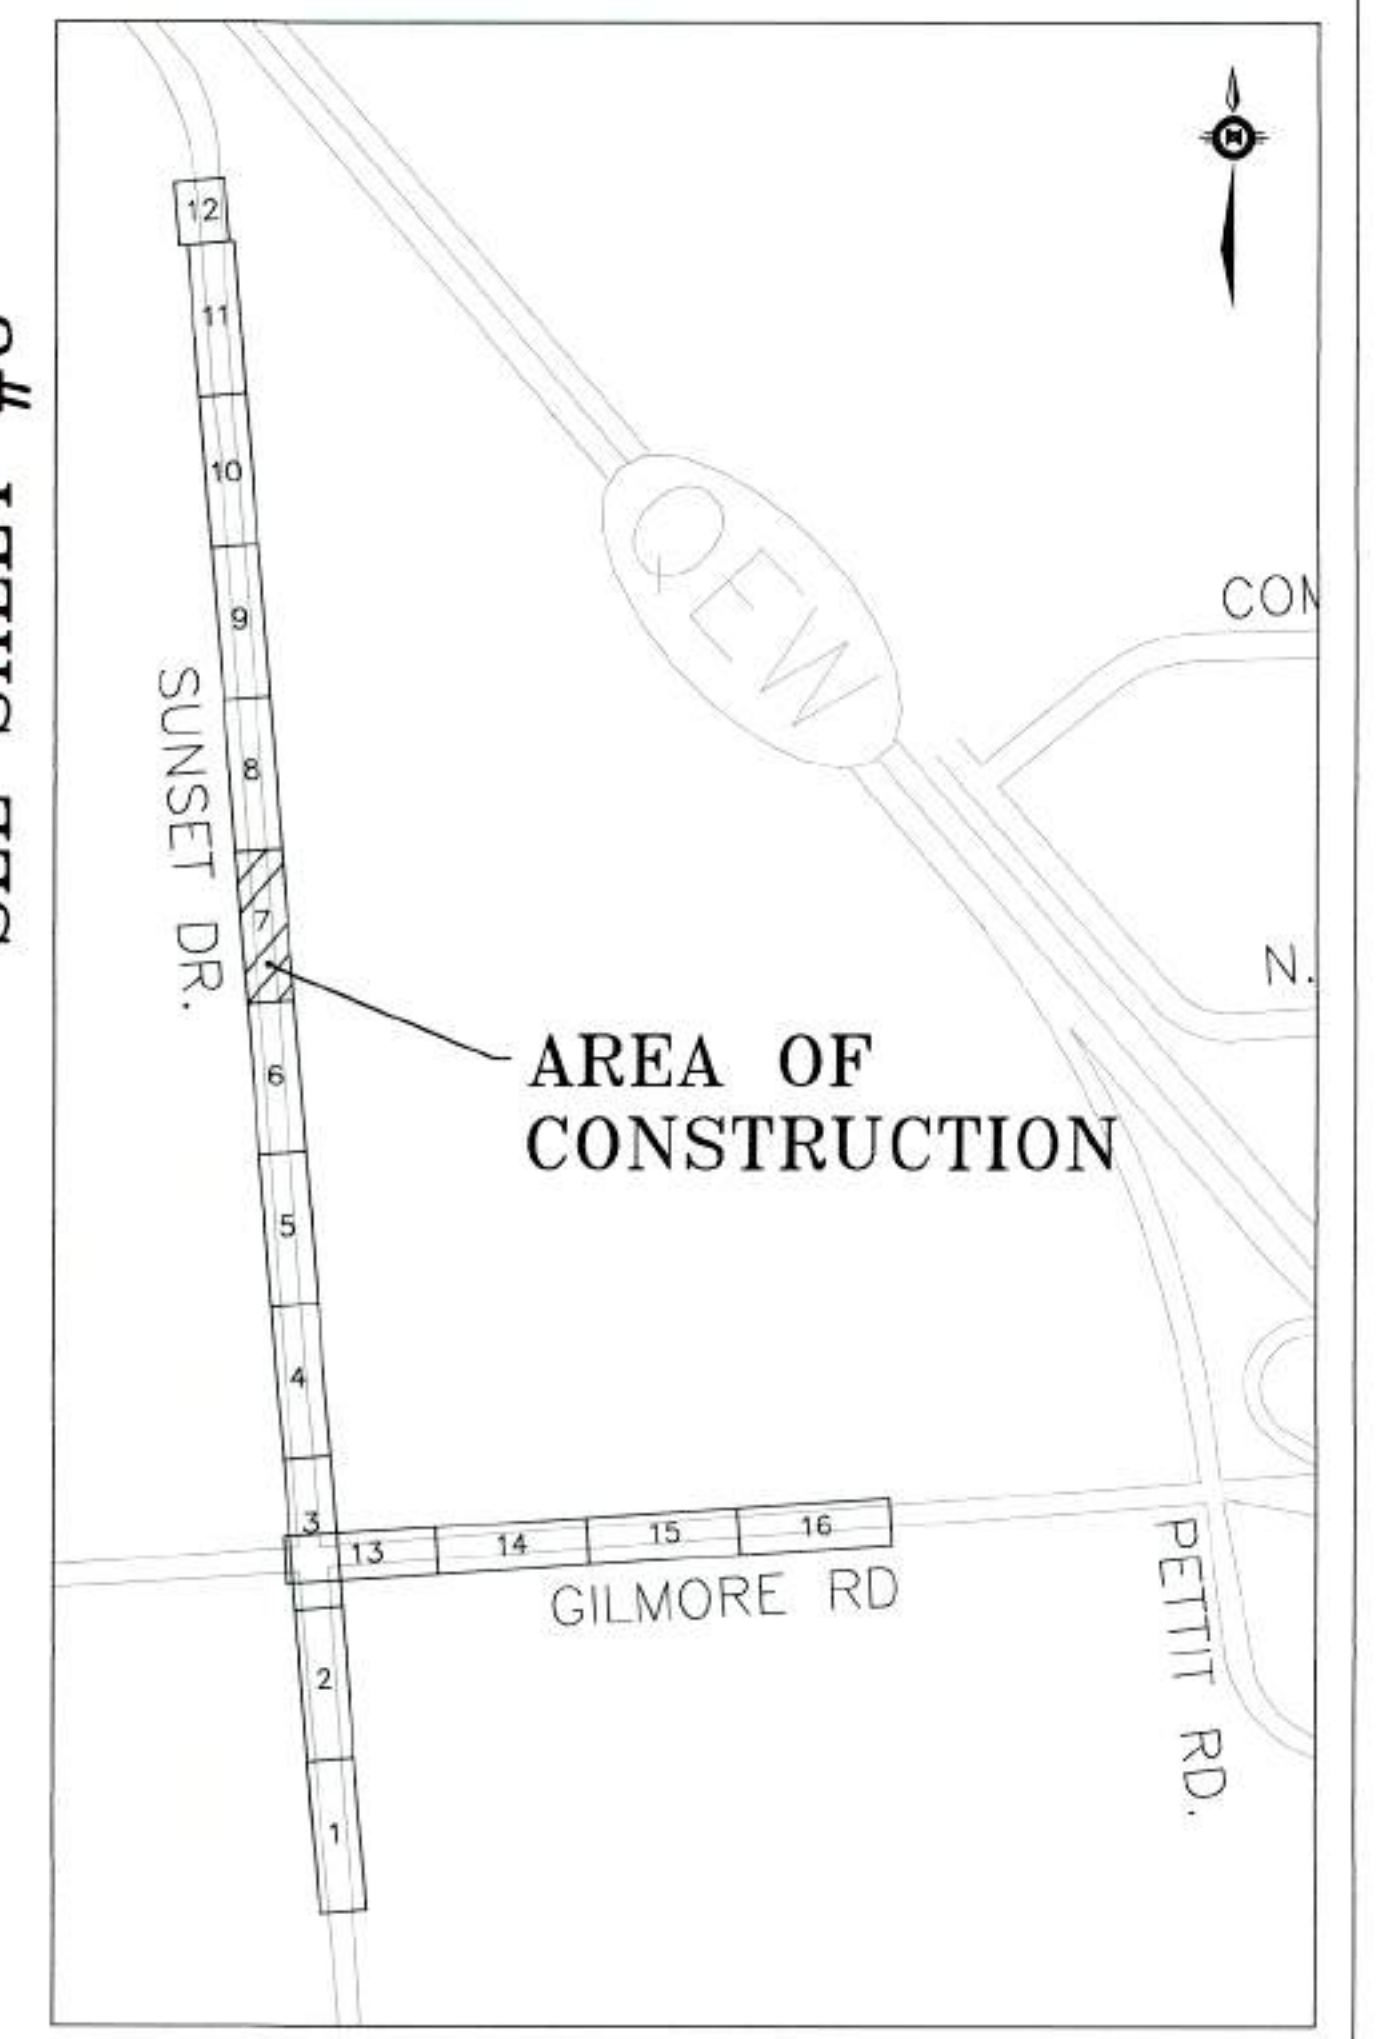

LEGEND	
EXISTING	PROPOSED
Top Of Bank	Top Of Bank
Centreline Of Ditch	Centreline Ditch
Culvert	Culvert
Edge of Road	
Elevation	
	Gravel Shoulder
	Edge of Road
	Centreline Road
	Subdrain


REV.	ISSUE	DATE	BY
2	ISSUE FOR TENDER	NOV. 20-2020	LJS
1	ISSUE FOR REVIEW	NOV. 17-2020	LJS

BENCH MARK SUNSET RD/GILMORE RD
TOP CATCH BASIN GRATE LOCATED AT NORTHEAST CORNER BOWEN RD AND STEVENSVILLE RD
ELEVATION = 178.810m
BENCH MARK BOWEN RD
NORTHWEST CORNER OF CONCRETE HEADWALL LOCATED AT EAST SIDE OF SUNSET RD OVER FRENCHMAN'S CREEK 265M SOUTH OF GILMORE RD
ELEVATION = 186.494m






2020 ROAD RECONSTRUCTION SUNSET DR, GILMORE RD, AND BOWEN RD			
DSN. LS	DSN. CKD. RL	DWG. LS	DWG. CKD. RL
SCALE HORIZONTAL 1:200 VERTICAL 1:50		PROJECT NO. ISE-20T-RCON20	
DATE APRIL, 2020		SHEET 7 OF 27	
		REV. 2	

SEE SHEET #7
STA 0+830

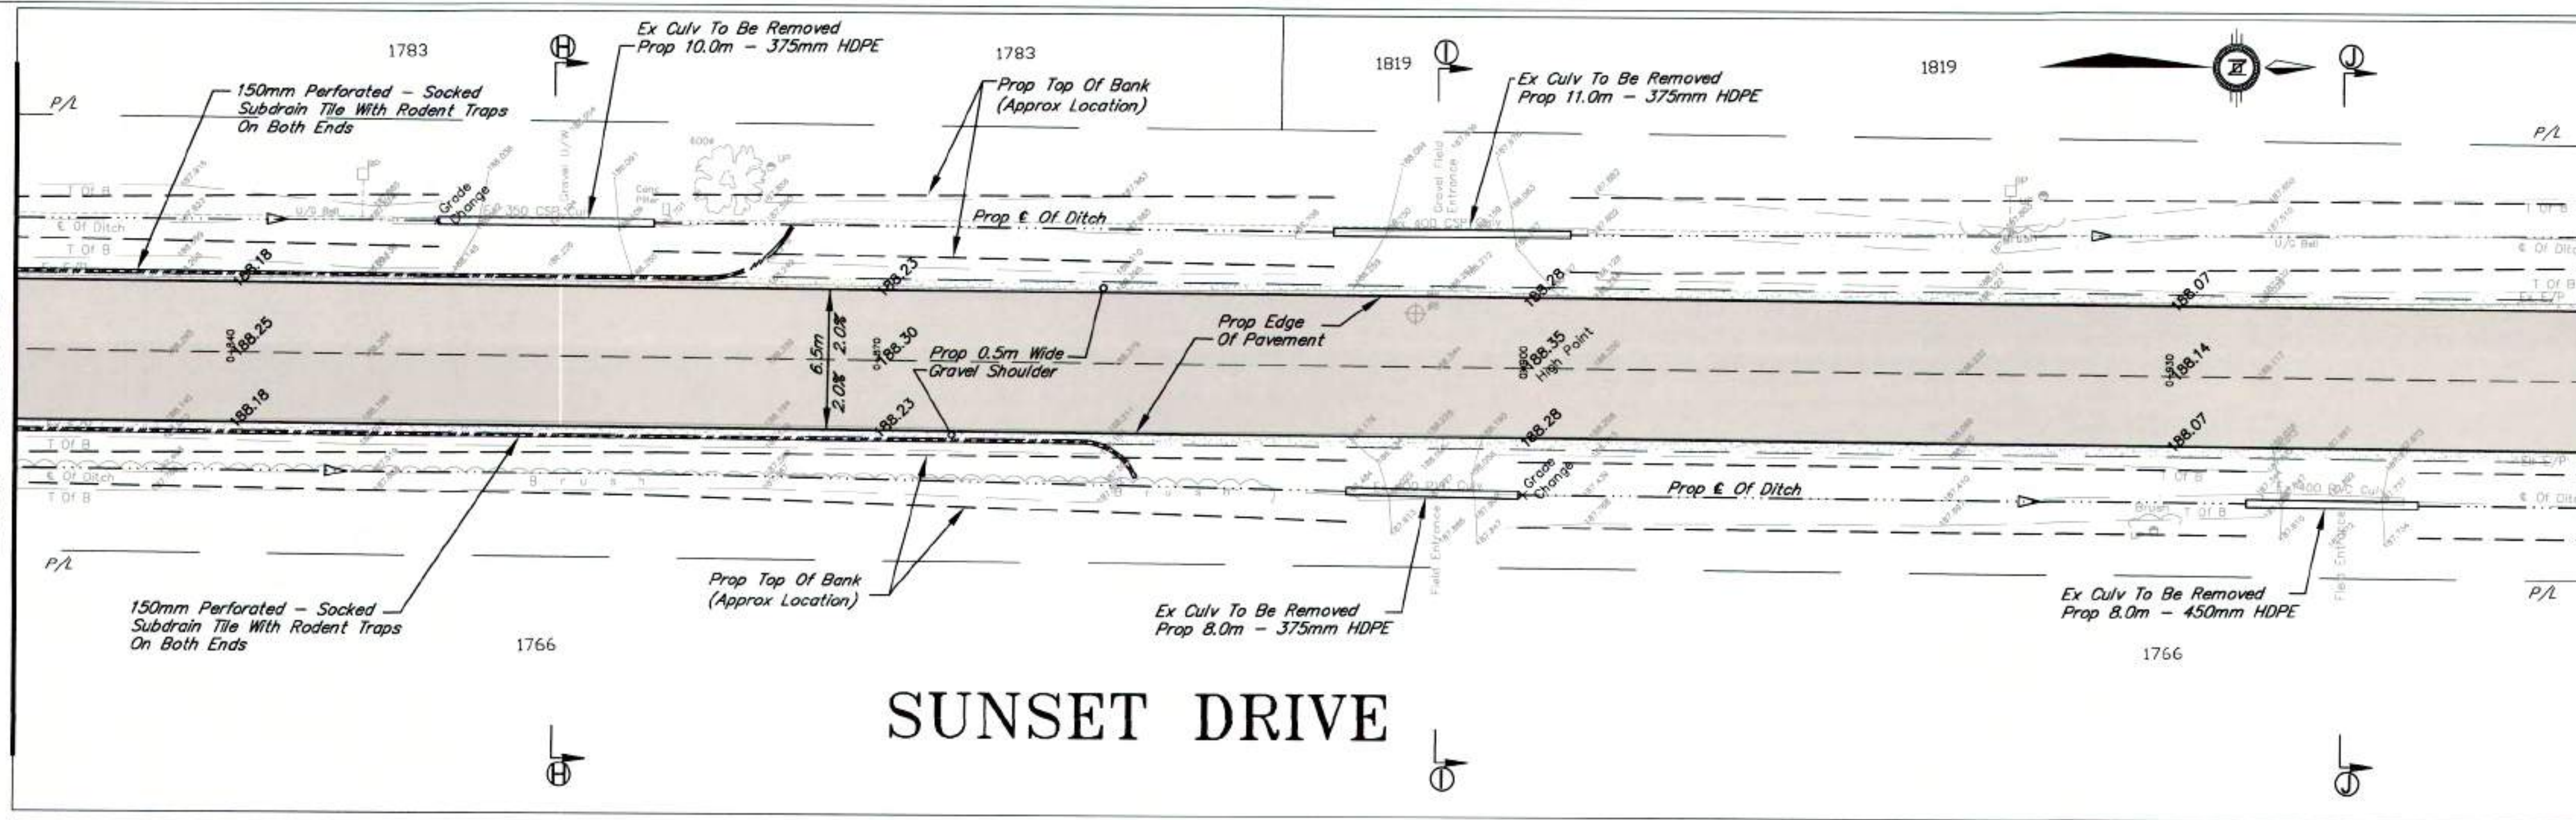

STA 0+950
SEE SHEET #9

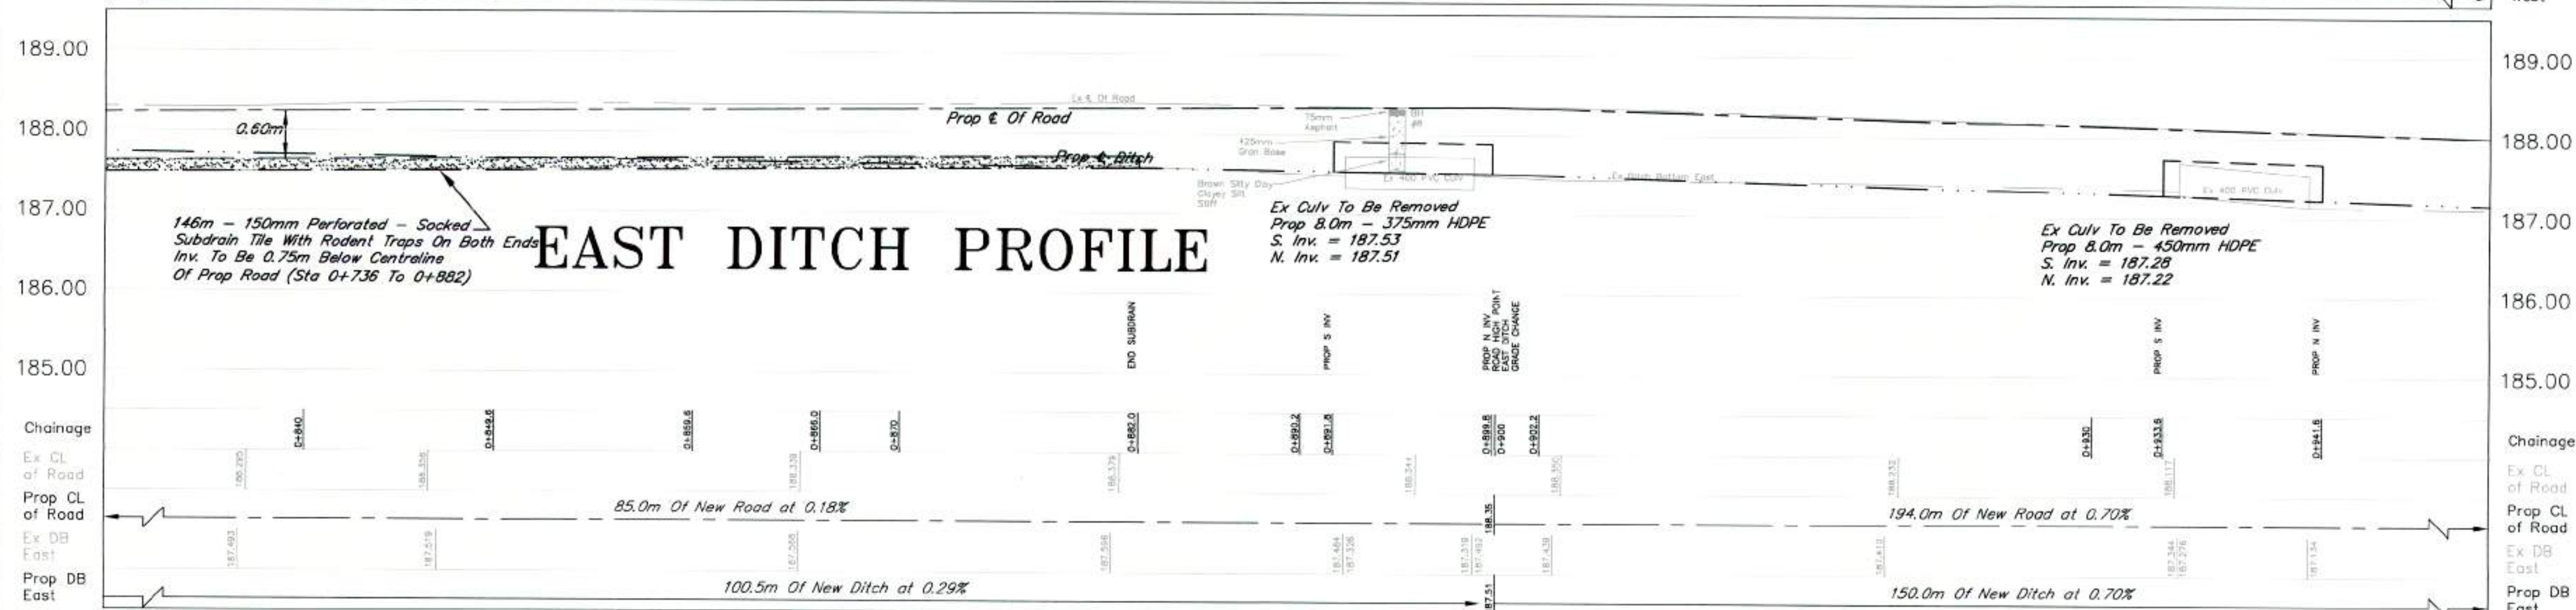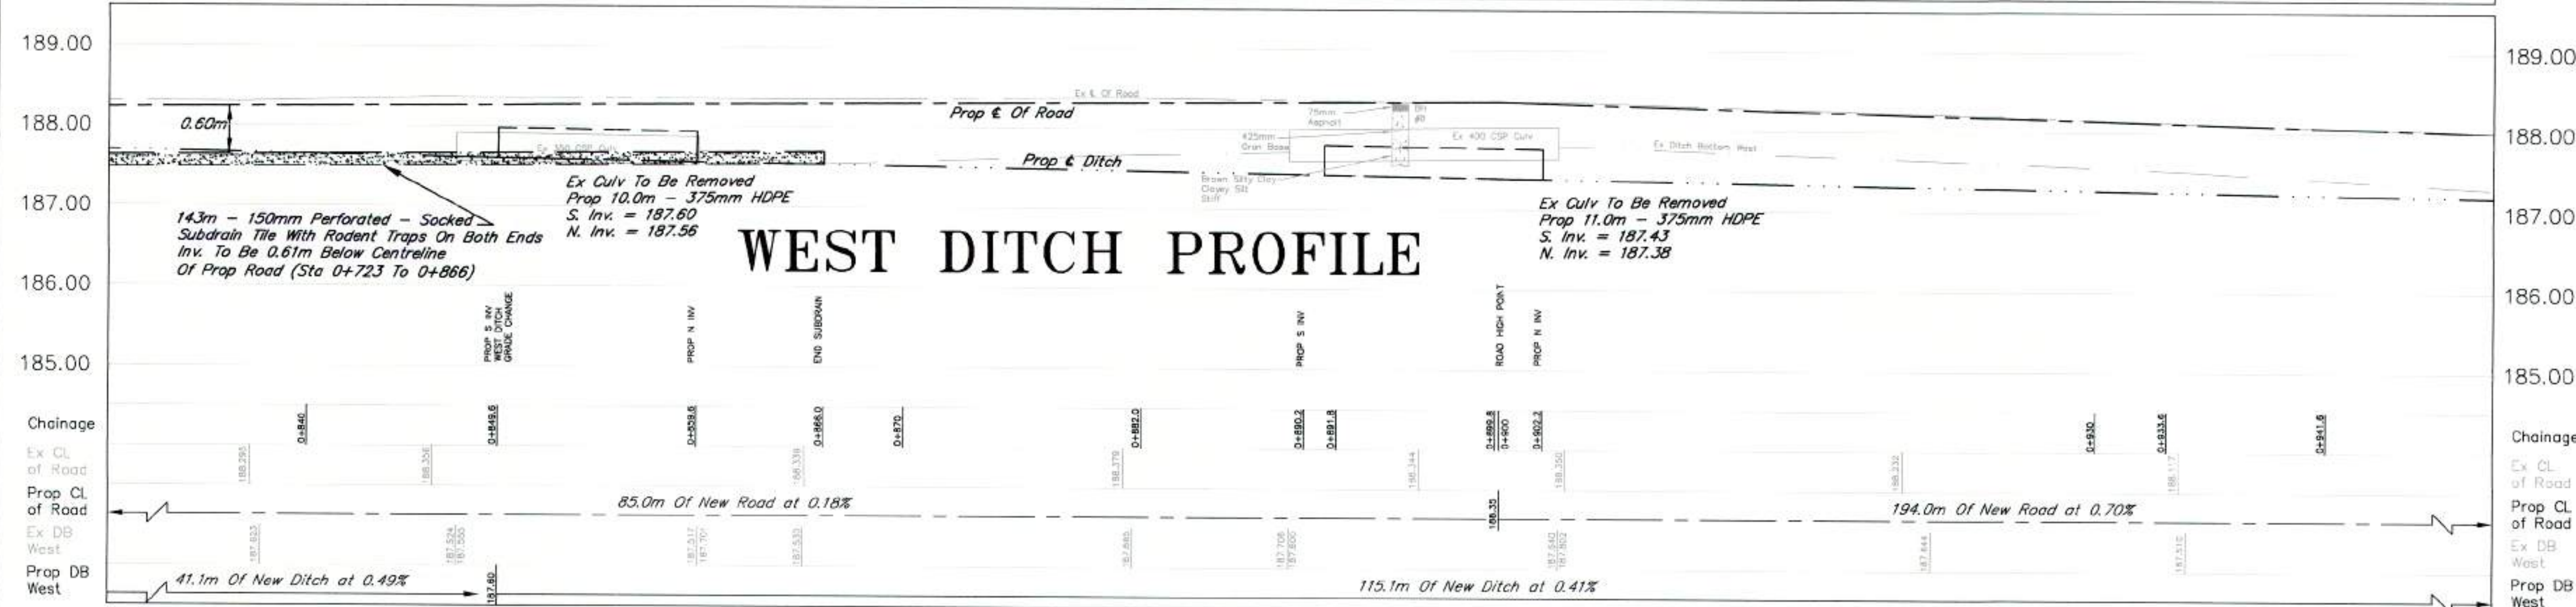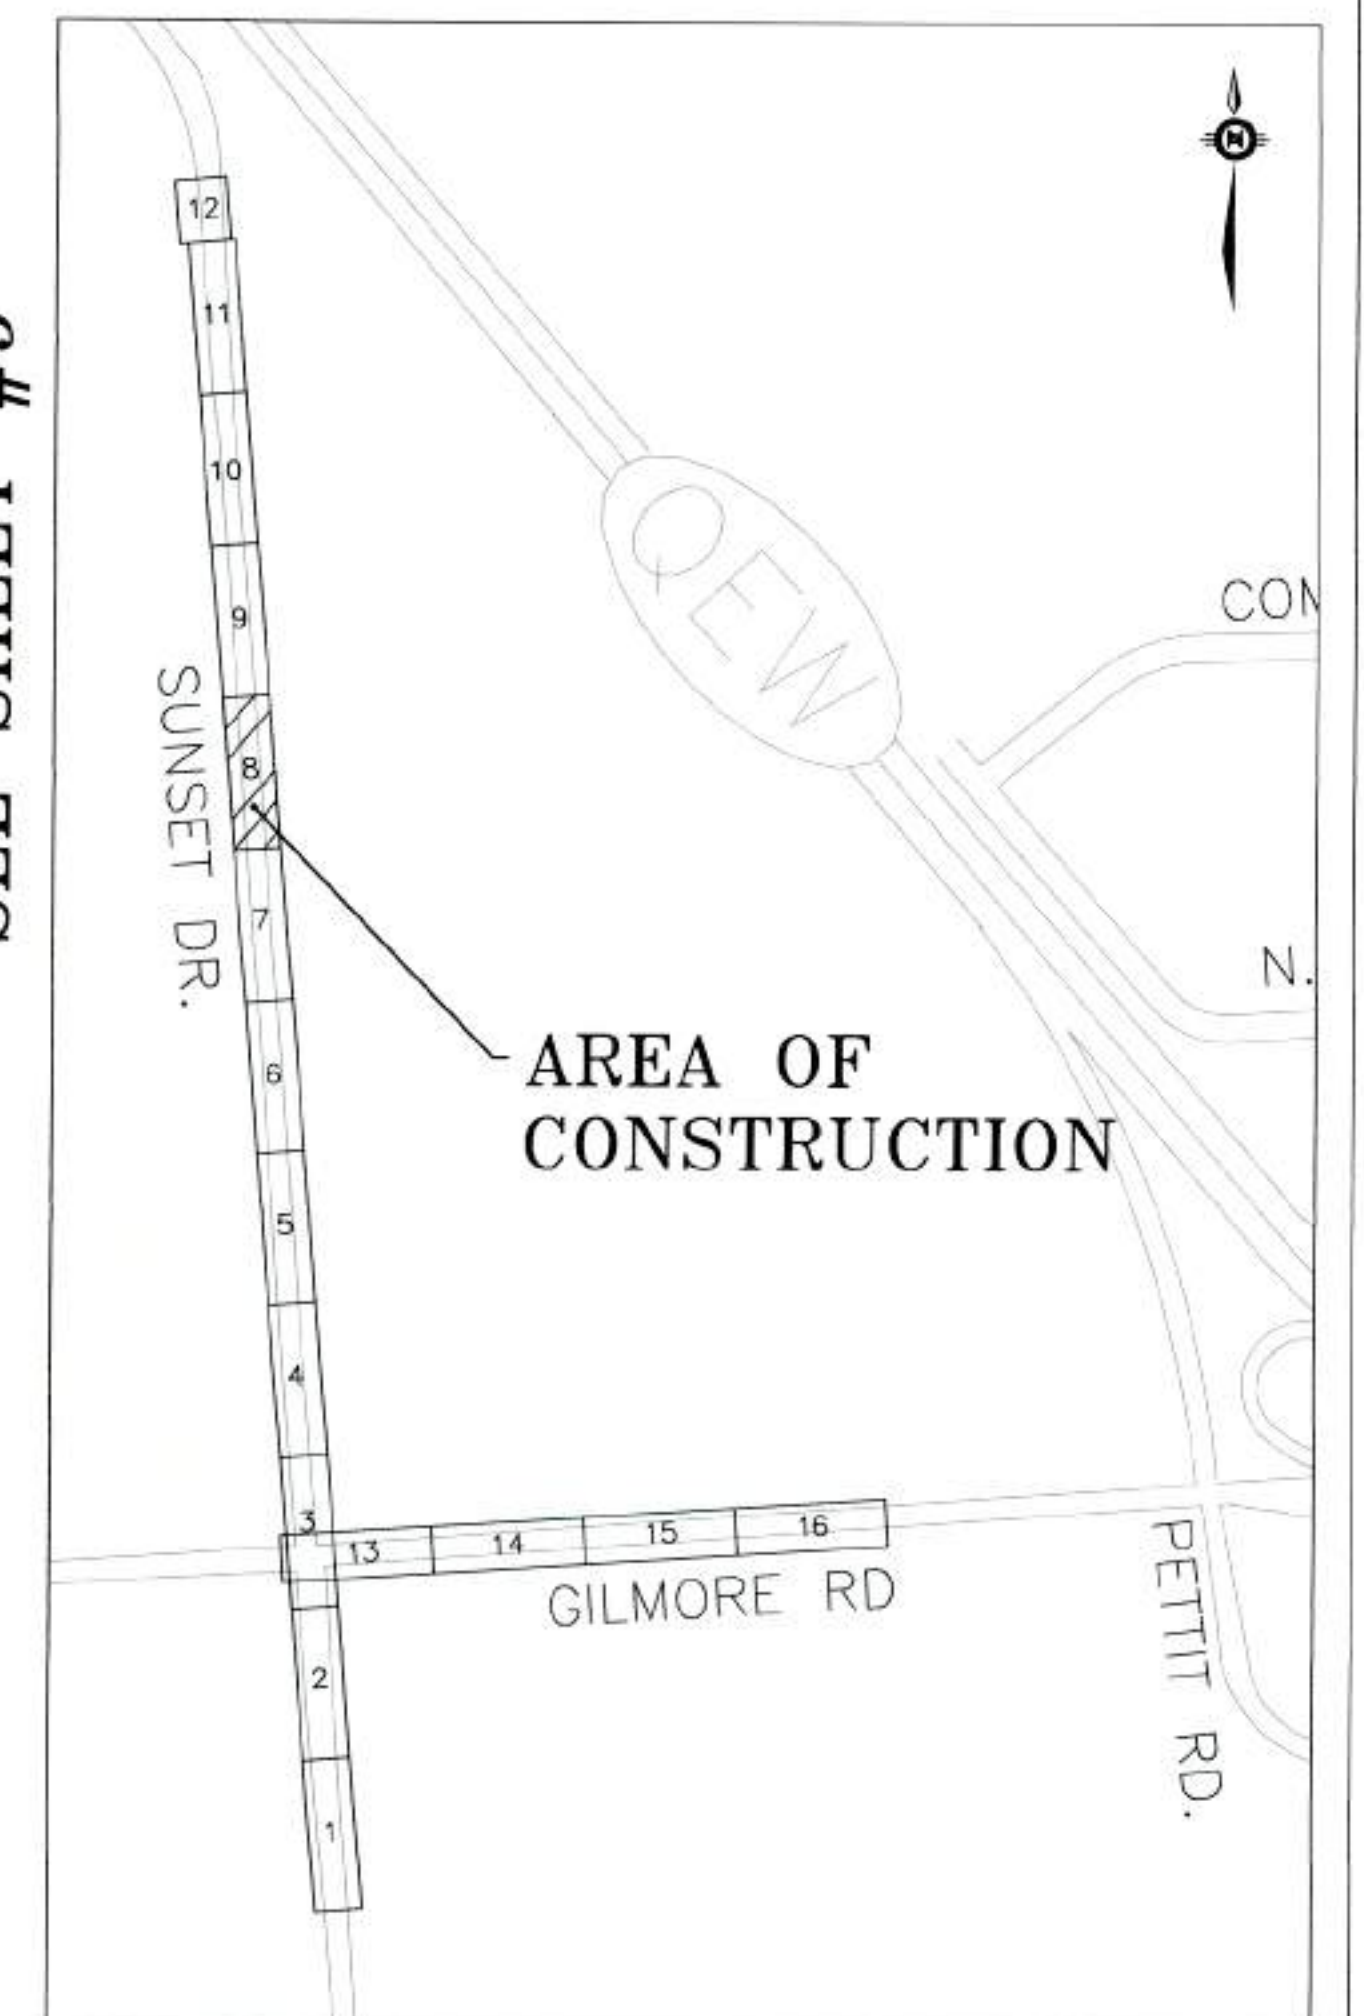

LEGEND	
EXISTING	PROPOSED
Top Of Bank	Top Of Bank
Centreline Of Ditch	Centreline Ditch
Culvert	Culvert
Edge of Road	Gravel Shoulder
Elevation	Edge of Road
	Centreline Road
	Subdrain

REV.	ISSUE	DATE	BY
2	ISSUE FOR TENDER	NOV. 20-2020	LJS
1	ISSUE FOR REVIEW	NOV. 17-2020	LJS

BENCH MARK SUNSET RD/GILMORE RD
TOP CATCH BASIN GRATE LOCATED AT NORTHEAST CORNER BOWEN RD AND STEVENSVILLE RD
ELEVATION = 178.810m
BENCH MARK BOWEN RD
NORTHWEST CORNER OF CONCRETE HEADWALL LOCATED AT EAST SIDE OF SUNSET RD OVER TRENCHMAN'S CREEK 265M SOUTH OF GILMORE RD
ELEVATION = 186.494m







2020 ROAD RECONSTRUCTION SUNSET DR, GILMORE RD, AND BOWEN RD					
DSN.	LS	DSN. CKD.	RL	DWG.	LS
SCALE	HORIZONTAL 1:200 VERTICAL 1:50		PROJECT NO. ISE-20T-RCON20		
DATE	APRIL, 2020		SHEET 8 OF 27		REV. 2

Checked by: J. J. Marotta, P. Eng. - 11/30/2020
Designed by: J. J. Marotta, P. Eng. - 11/30/2020
Checked by: J. J. Marotta, P. Eng. - 11/30/2020
Designed by: J. J. Marotta, P. Eng. - 11/30/2020

SEE SHEET #8
STA 0+950


STA 1+070
SEE SHEET #10

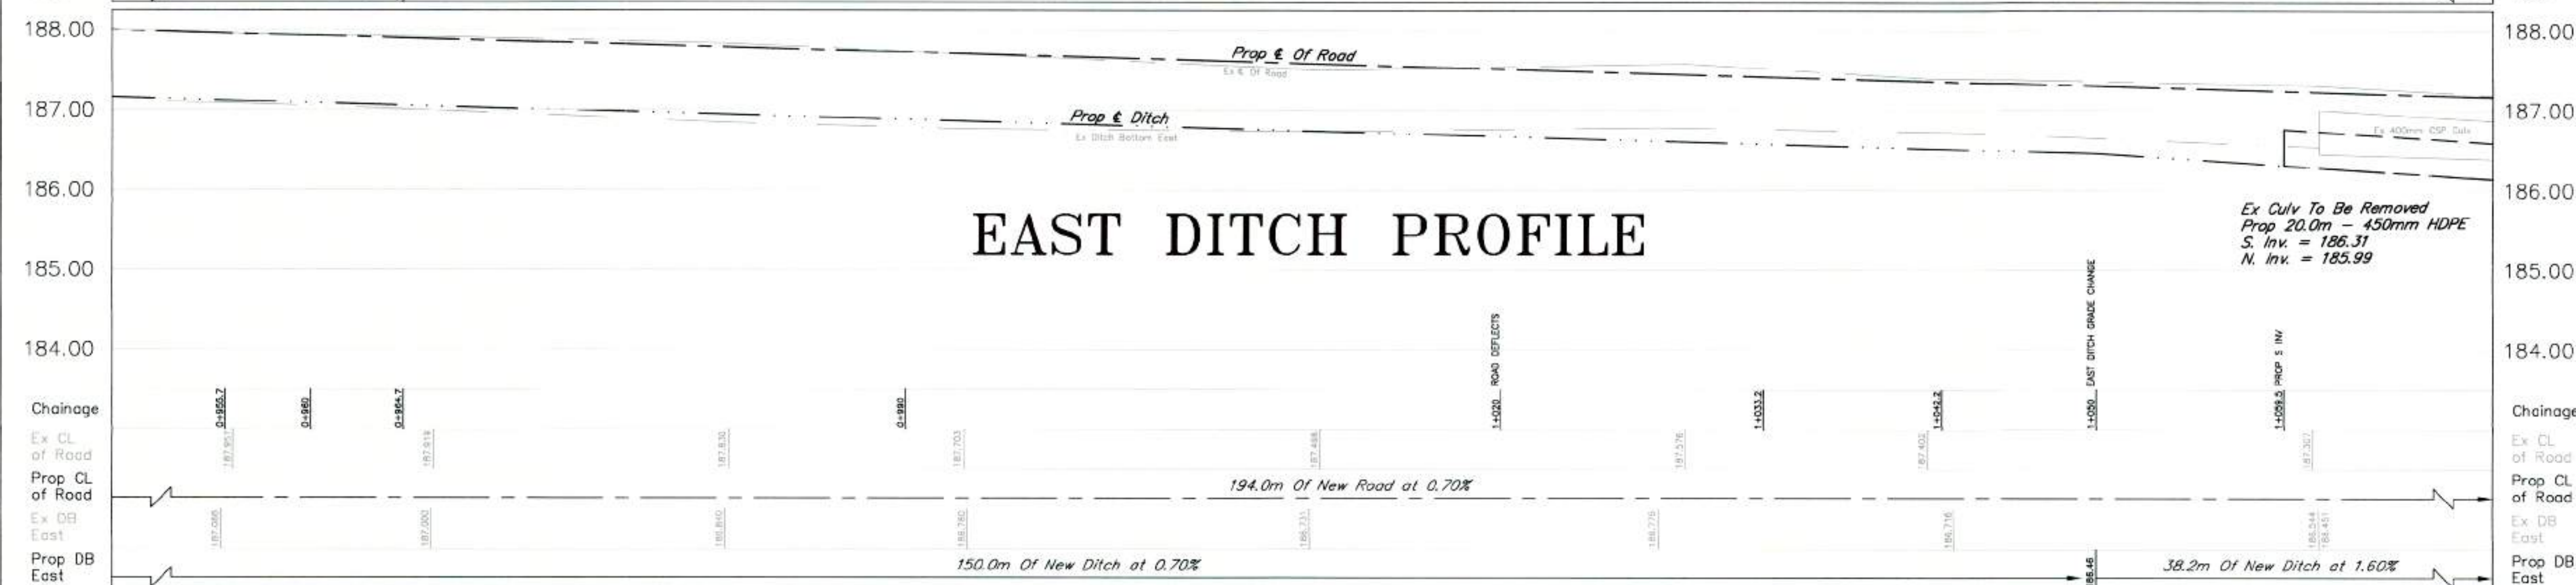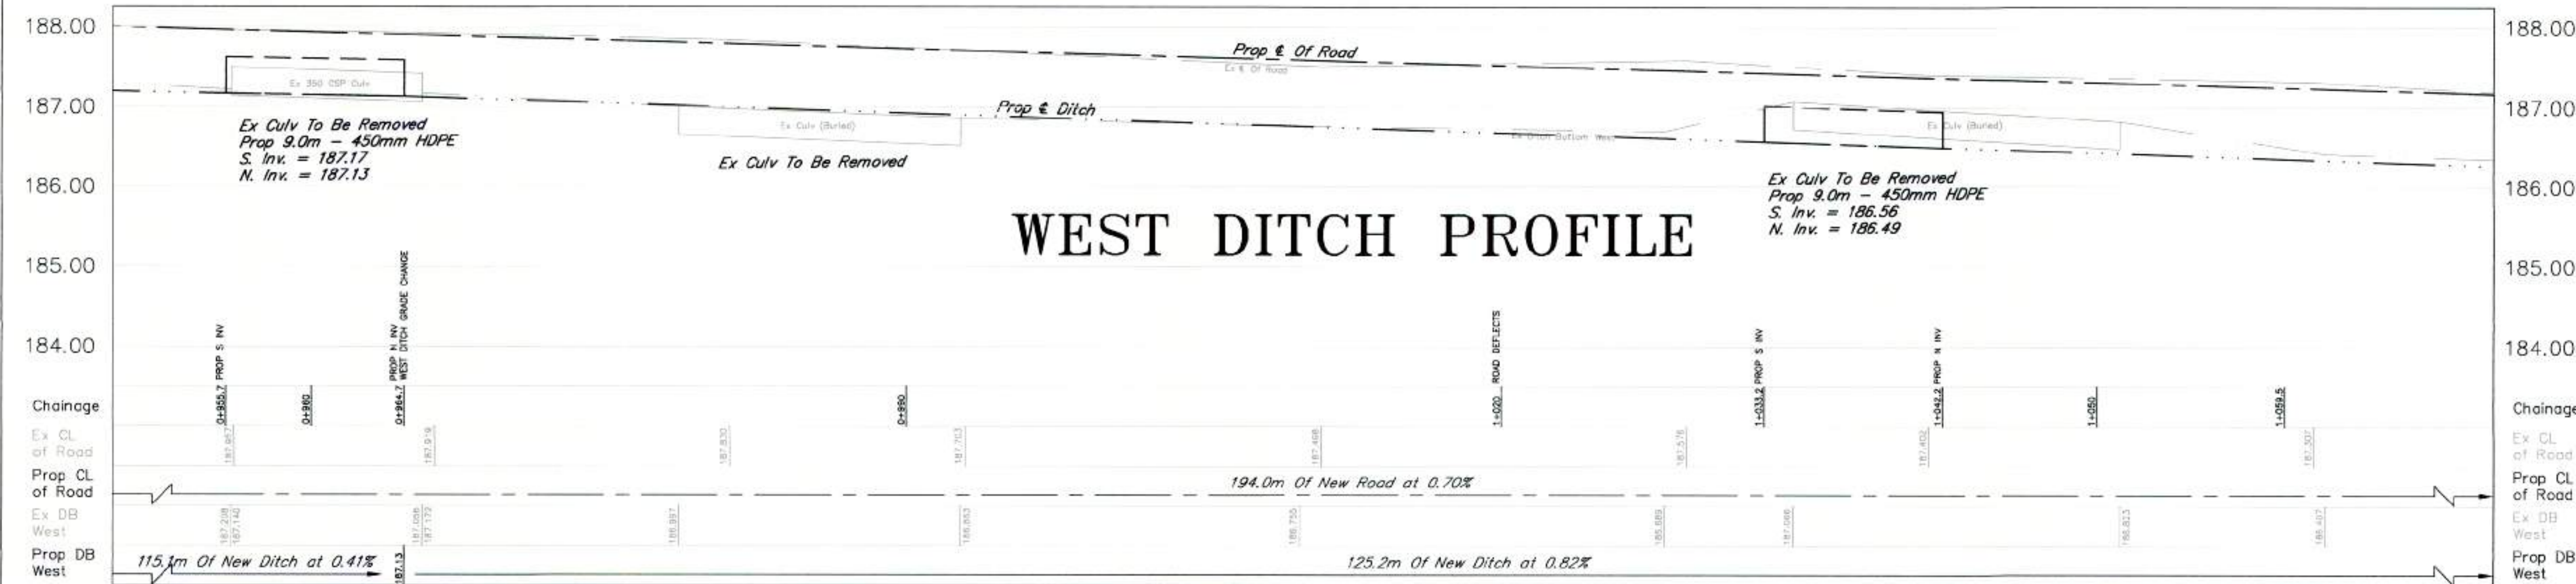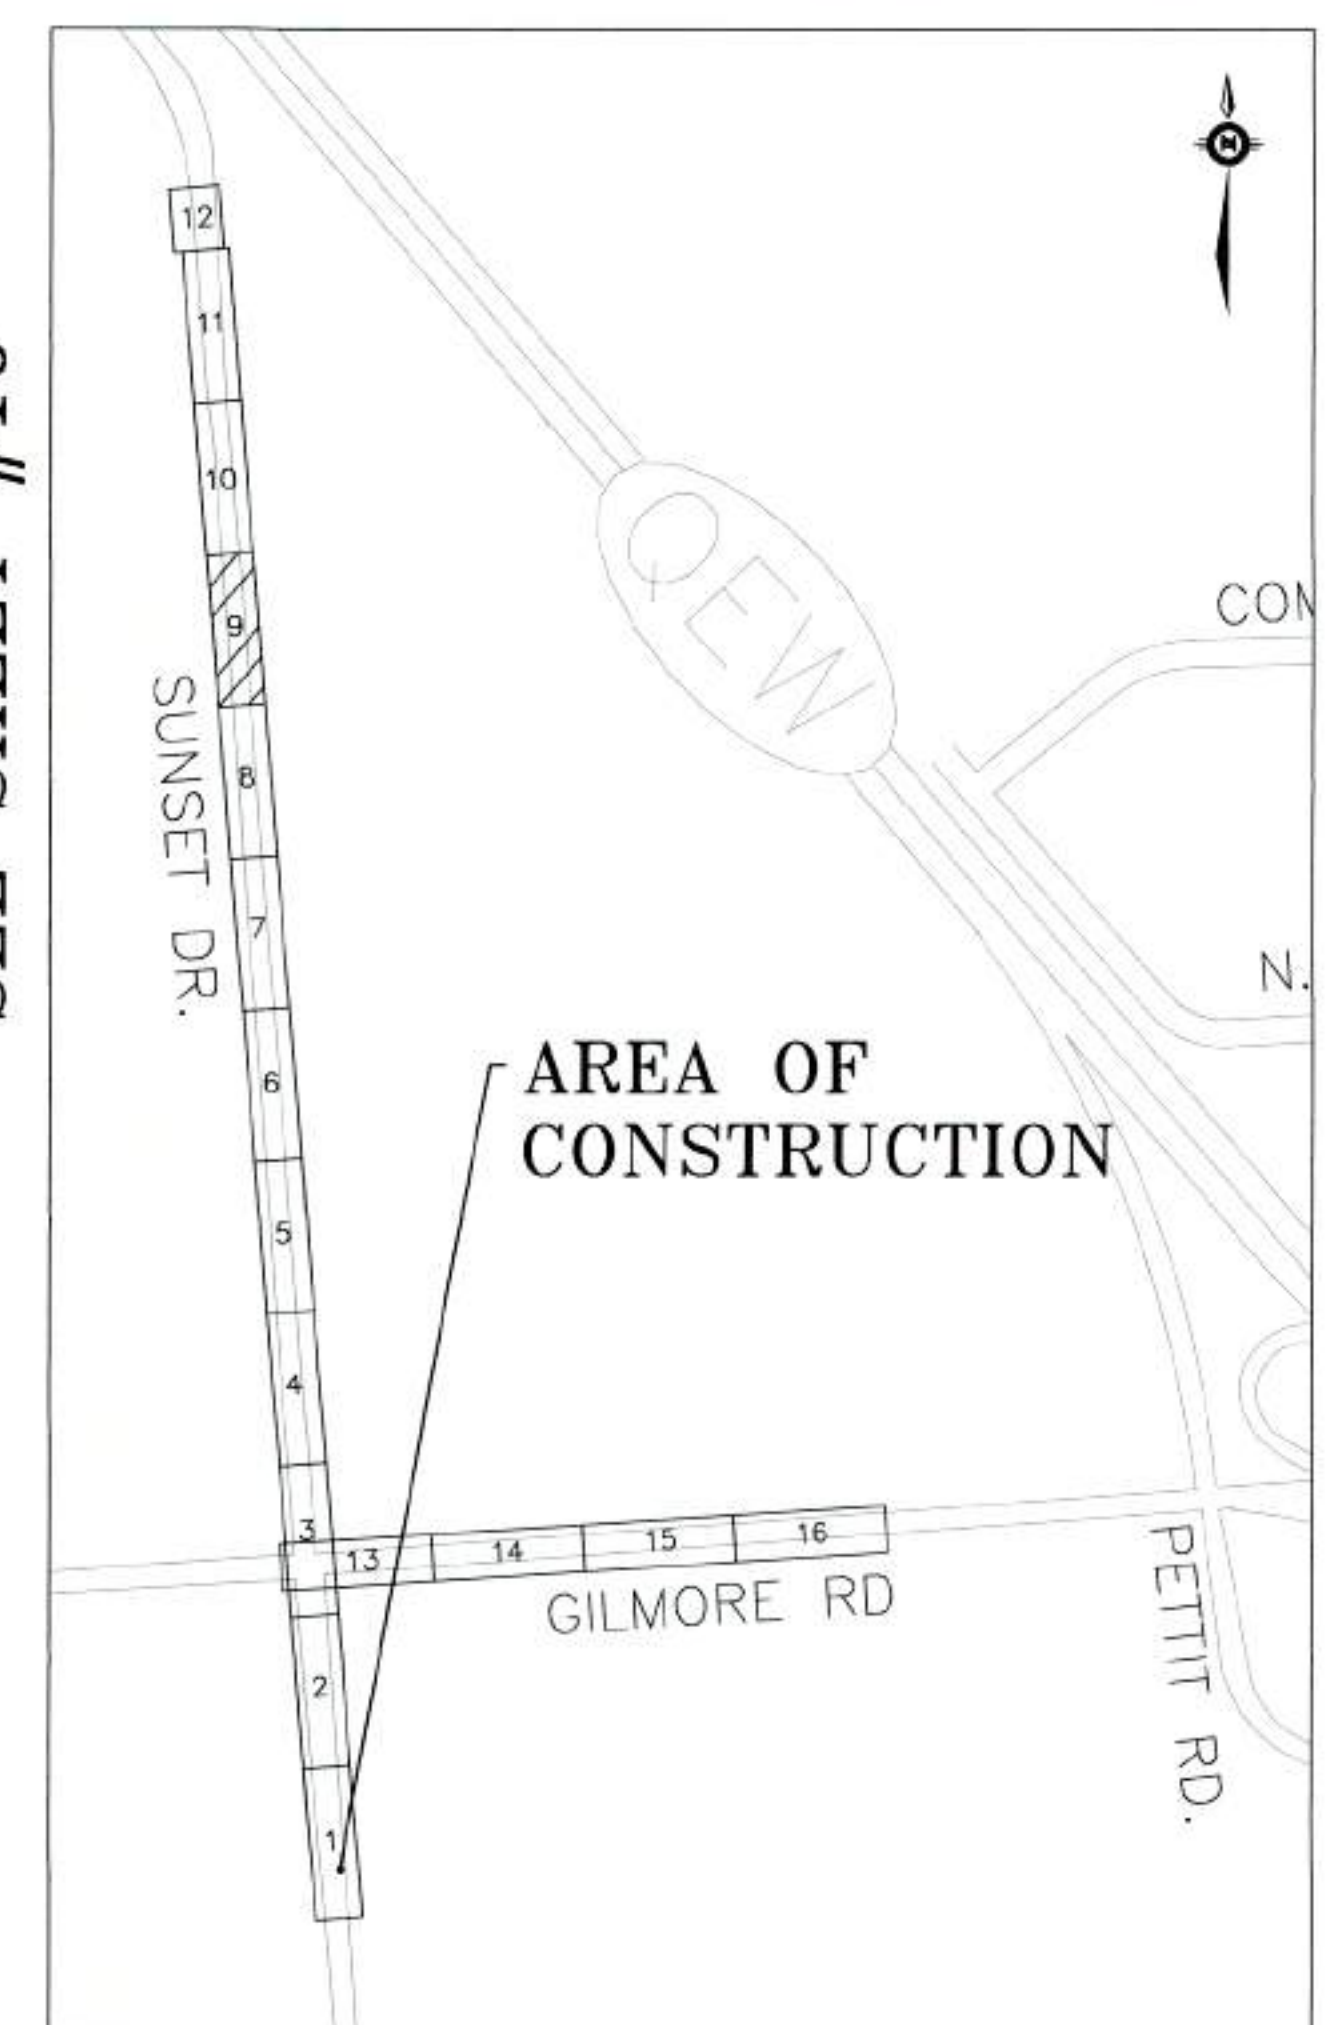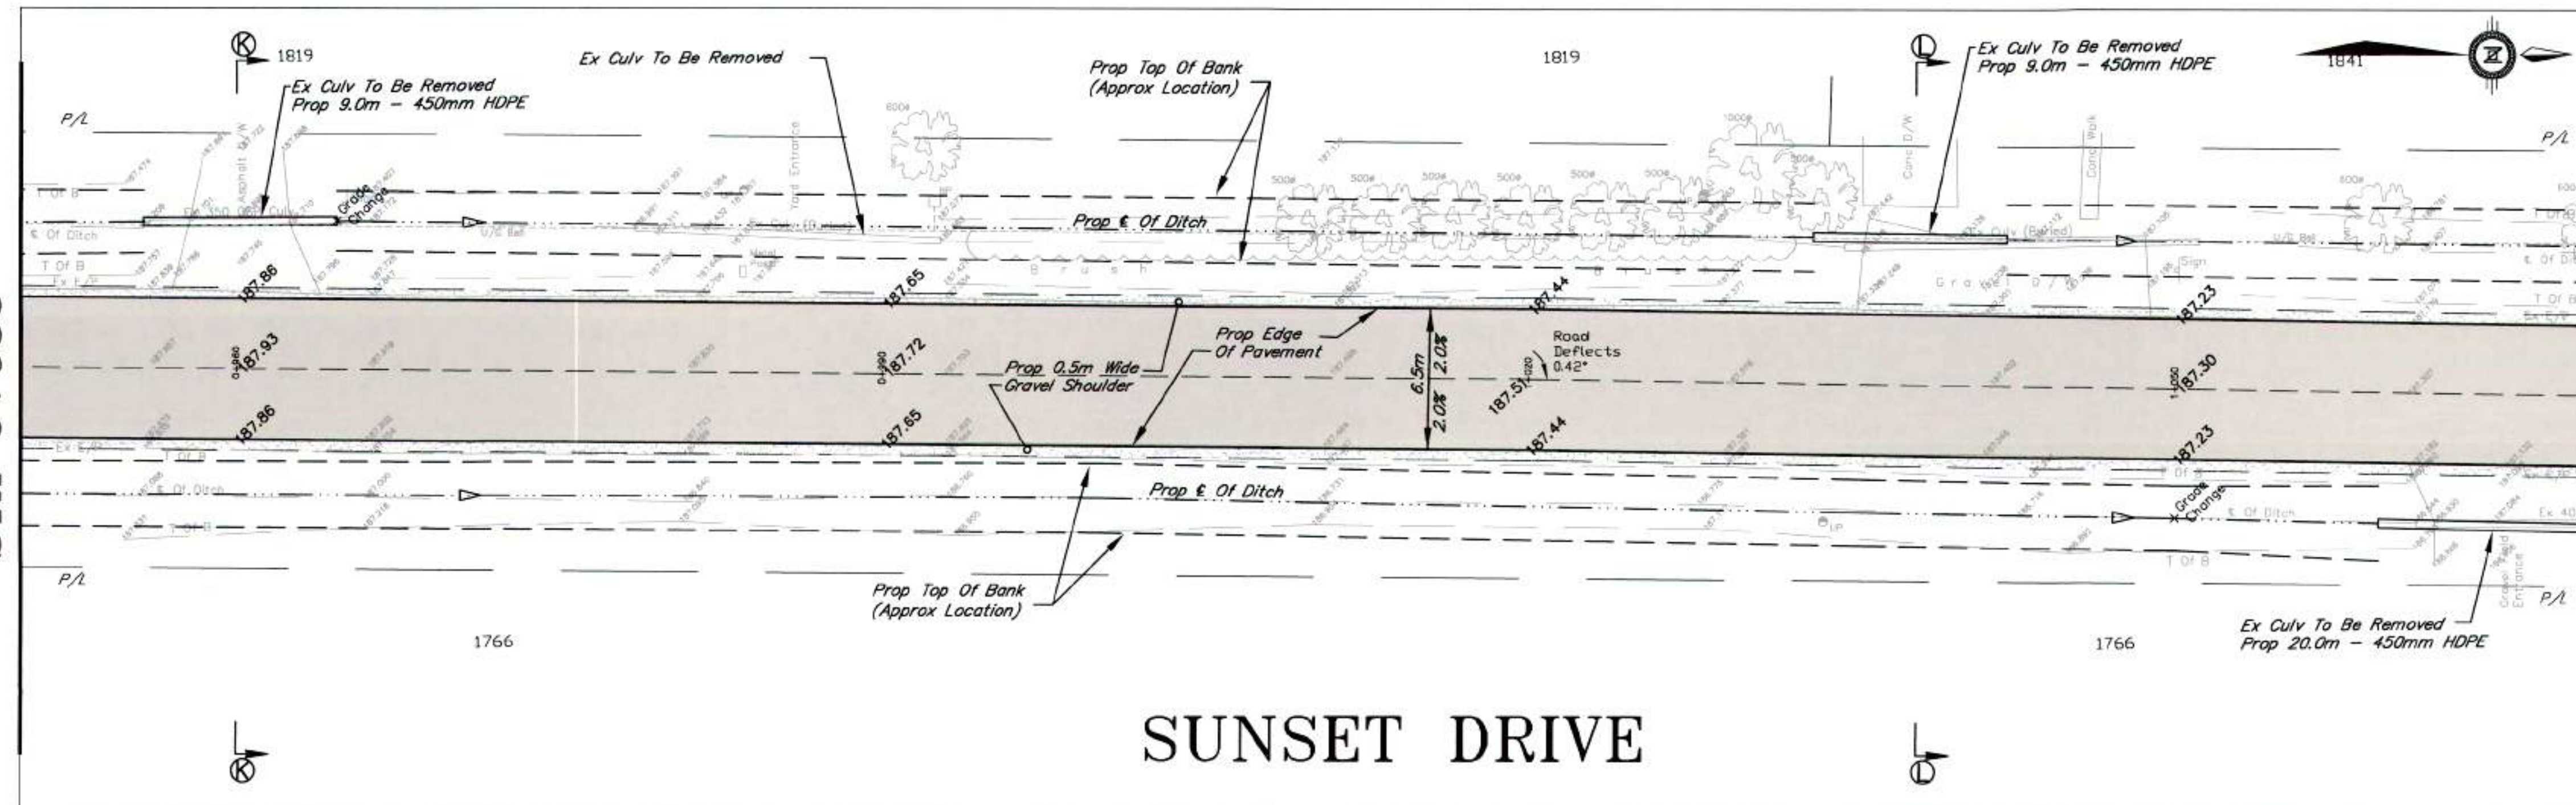


LEGEND	
EXISTING	PROPOSED
Top Of Bank	Top Of Bank
Centreline Of Ditch	Centreline Ditch
Culvert	Culvert
Edge of Road	
Elevation	
	Gravel Shoulder
	Edge of Road
	Centreline Road
	Subdrain

REV.	ISSUE	DATE	BY
2	ISSUE FOR TENDER	NOV. 20-2020	LJS
1	ISSUE FOR REVIEW	NOV. 17-2020	LJS

BENCH MARK SUNSET RD/GILMORE RD
TOP CATCH BASIN GRATE, LOCATED AT NORTHEAST CORNER BOWEN RD AND STEVENSVILLE RD
ELEVATION = 178.810m
BENCH MARK BOWEN RD
NORTHWEST CORNER OF CONCRETE HEADWALL LOCATED AT EAST SIDE OF SUNSET RD OVER FRENCHMAN'S CREEK 265M SOUTH OF GILMORE RD
ELEVATION = 186.494m

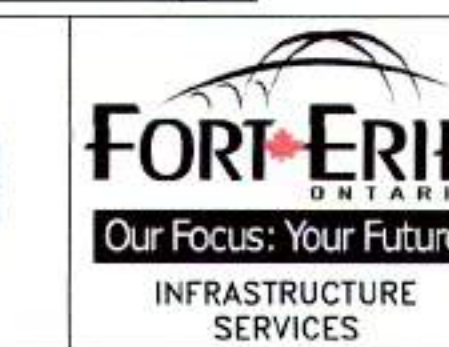

2020 ROAD RECONSTRUCTION SUNSET DR, GILMORE RD, AND BOWEN RD			
DSN.	DSN. CKD.	DWG.	DWG. CKD.
LS	RL	LS	RL
SCALE		PROJECT NO.	
HORIZONTAL 1:200 VERTICAL 1:50		ISE-201-RCON20	
DATE	APRIL, 2020	SHEET	9 OF 27
			REV. 2

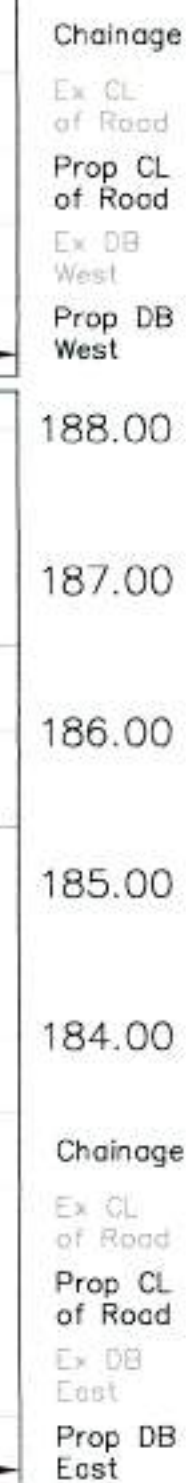


REV.	ISSUE	DATE	BY	DESCRIPTION
				BENCH MARK SUNSET RD/GLIMORE RD TOP CATCH BASIN GRATE LOCATED AT NORTHEAST CORNER BOWEN RD AND STEVENSVILLE RD ELEVATION = 178.810m
				BENCH MARK BOWEN RD NORTHWEST CORNER OF CONCRETE HEADWALL LOCATED AT EAST SIDE OF SUNSET RD OVER FRENCHMANS CREEK 285M SOUTH OF GLIMORE RD ELEVATION = 186.49mm
2	ISSUE FOR TENDER	NOV. 20-2020	LJS	
		NOV. 13-2020	LJS	






2020 ROAD RECONSTRUCTION SUNSET DR, GILMORE RD, AND BOWEN RD			
DSN.	LS	DSN. CKD. RL	DWG. LS DWG. CKD. RL
SCALE	HORIZONTAL 1:200 VERTICAL 1:50		PROJECT NO. ISE-20T-RCON20
DATE	APRIL, 2020		SHEET 10 OF 27 REV. 2

Checked by JRM - Jul 17, 2020
Designed by JRM - Jun 19, 2020
Checked by JRM - Jun 19, 2020
Checked by JRM - Jun 19, 2020

SEE SHEET #10
STA 1+190

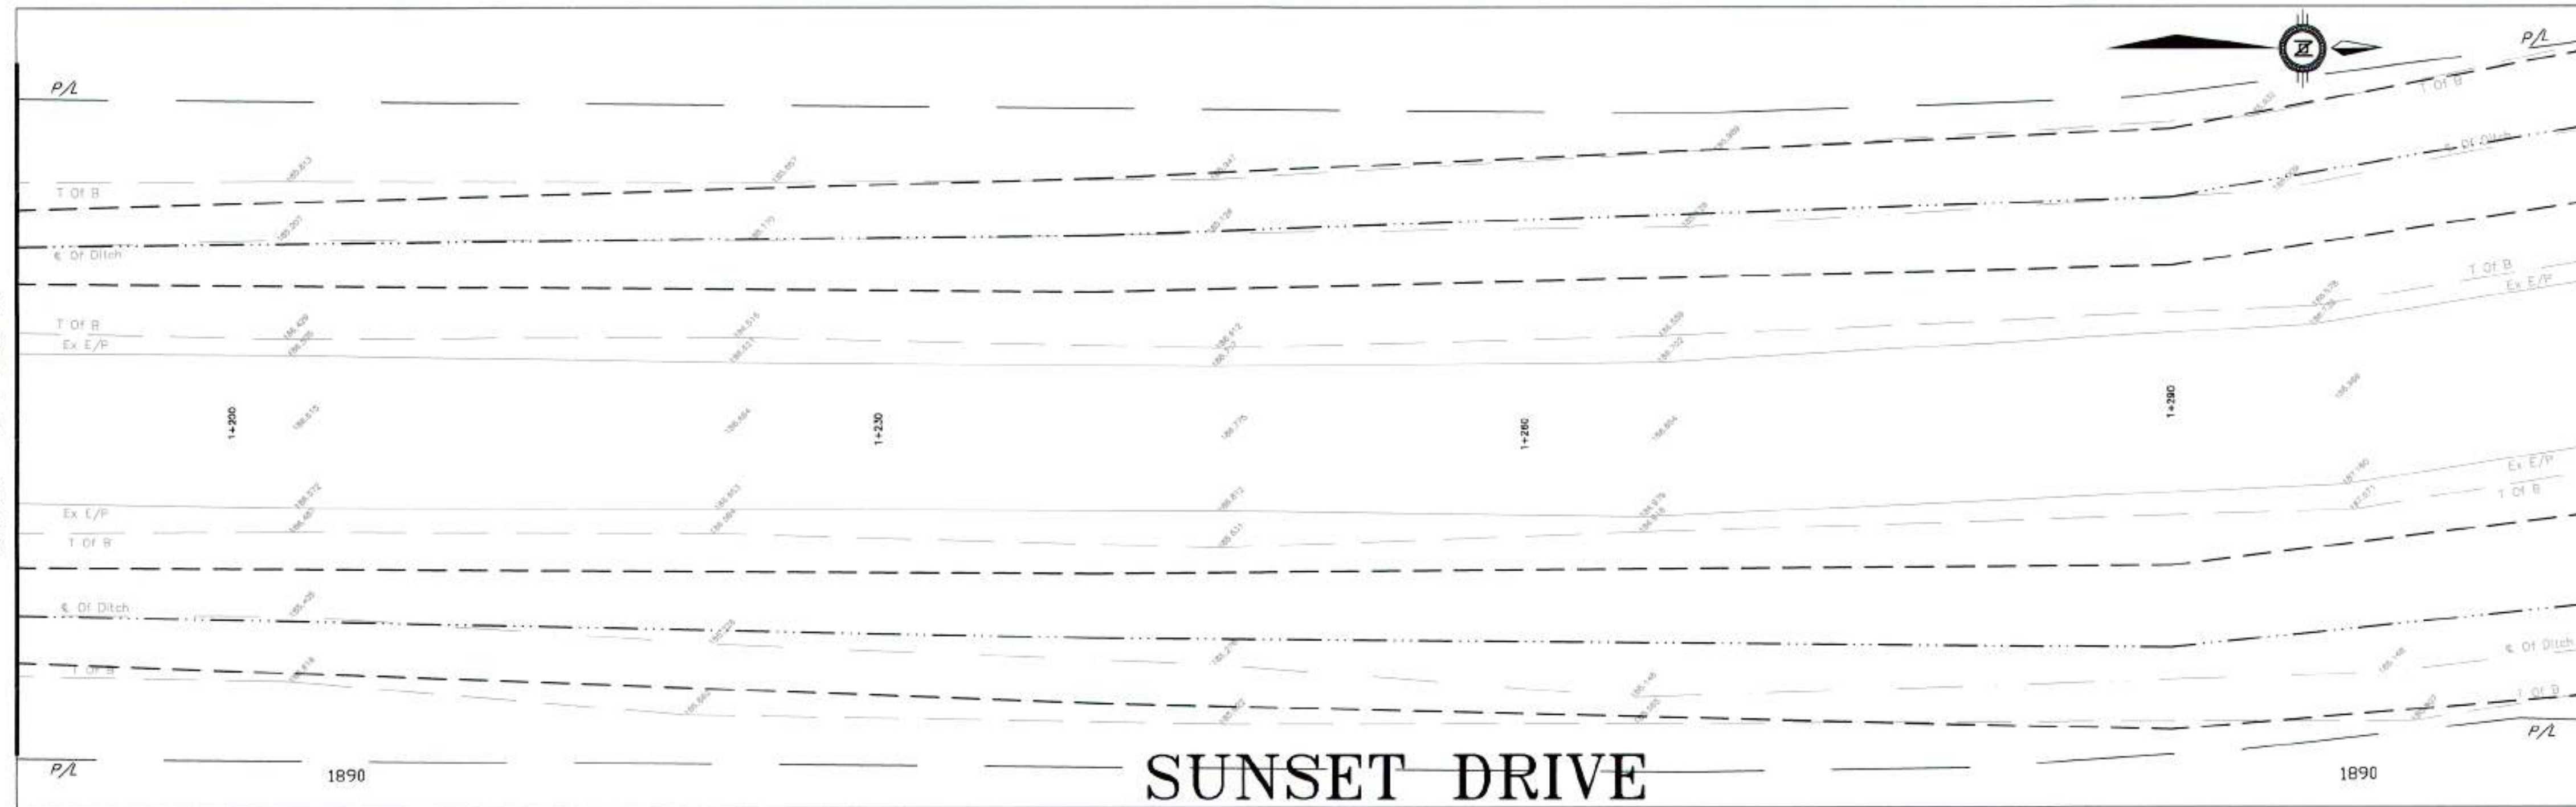

STA 1+310
SEE SHEET #12

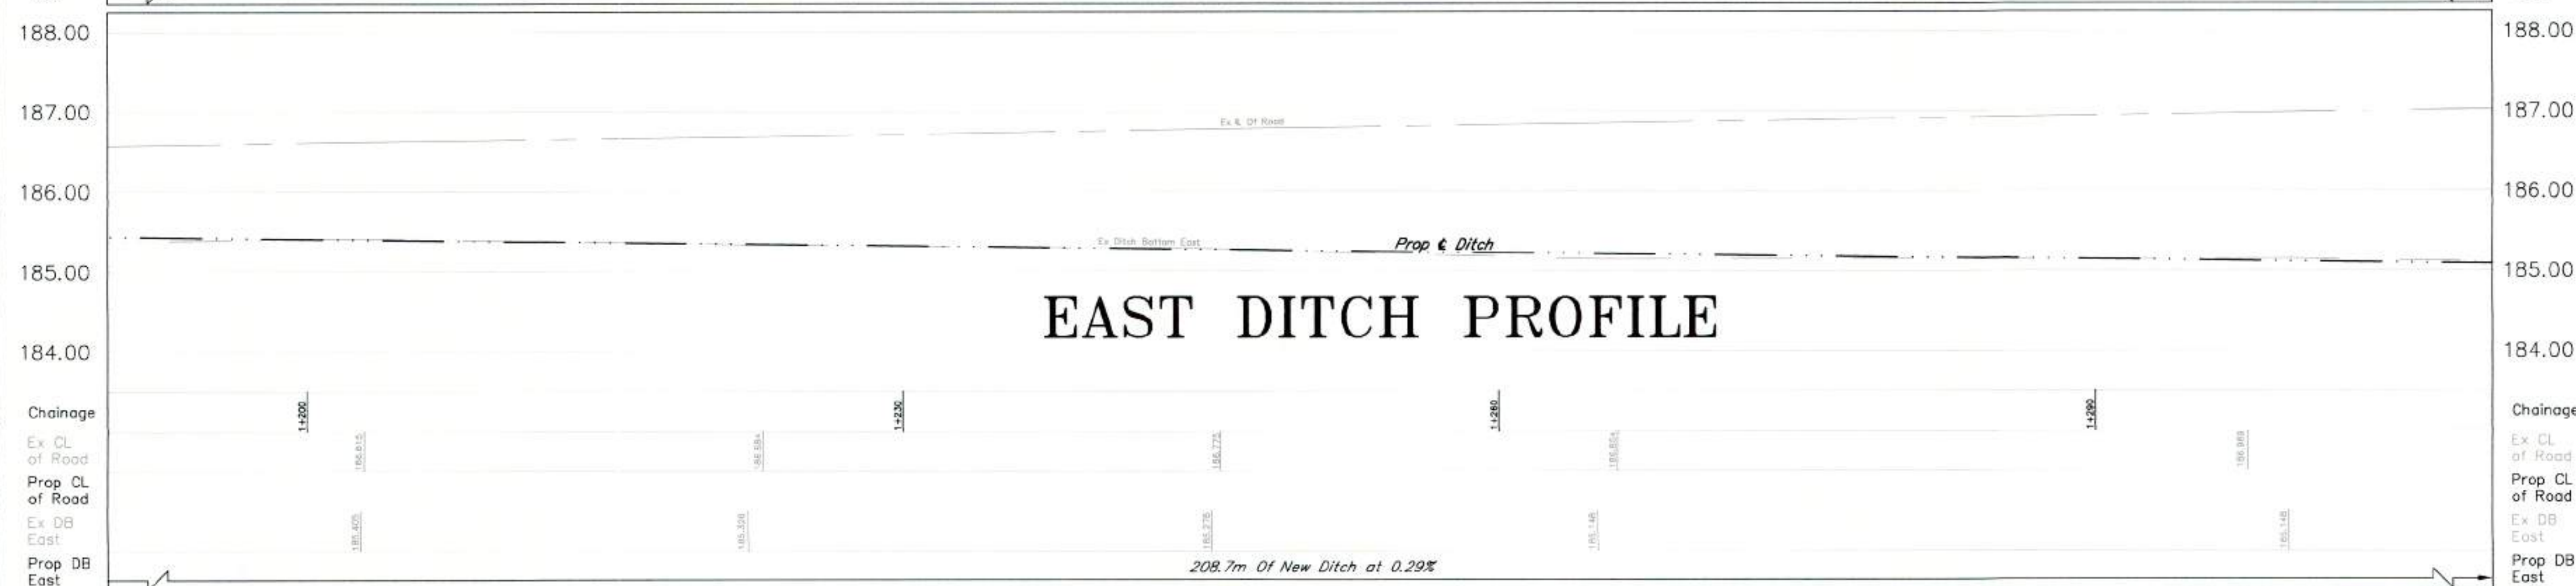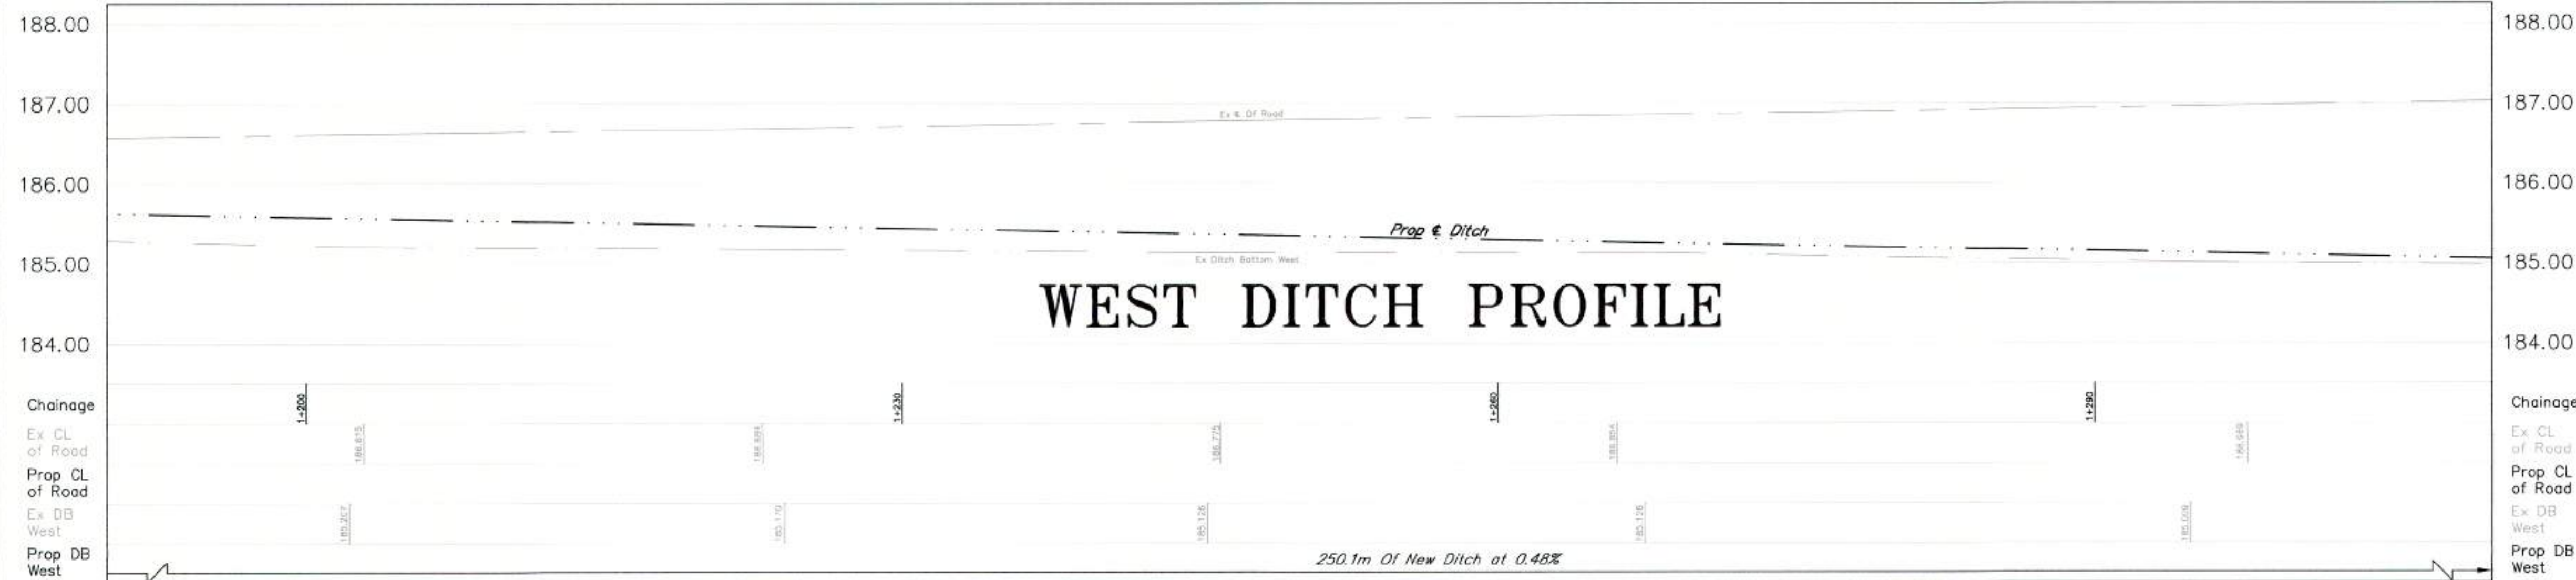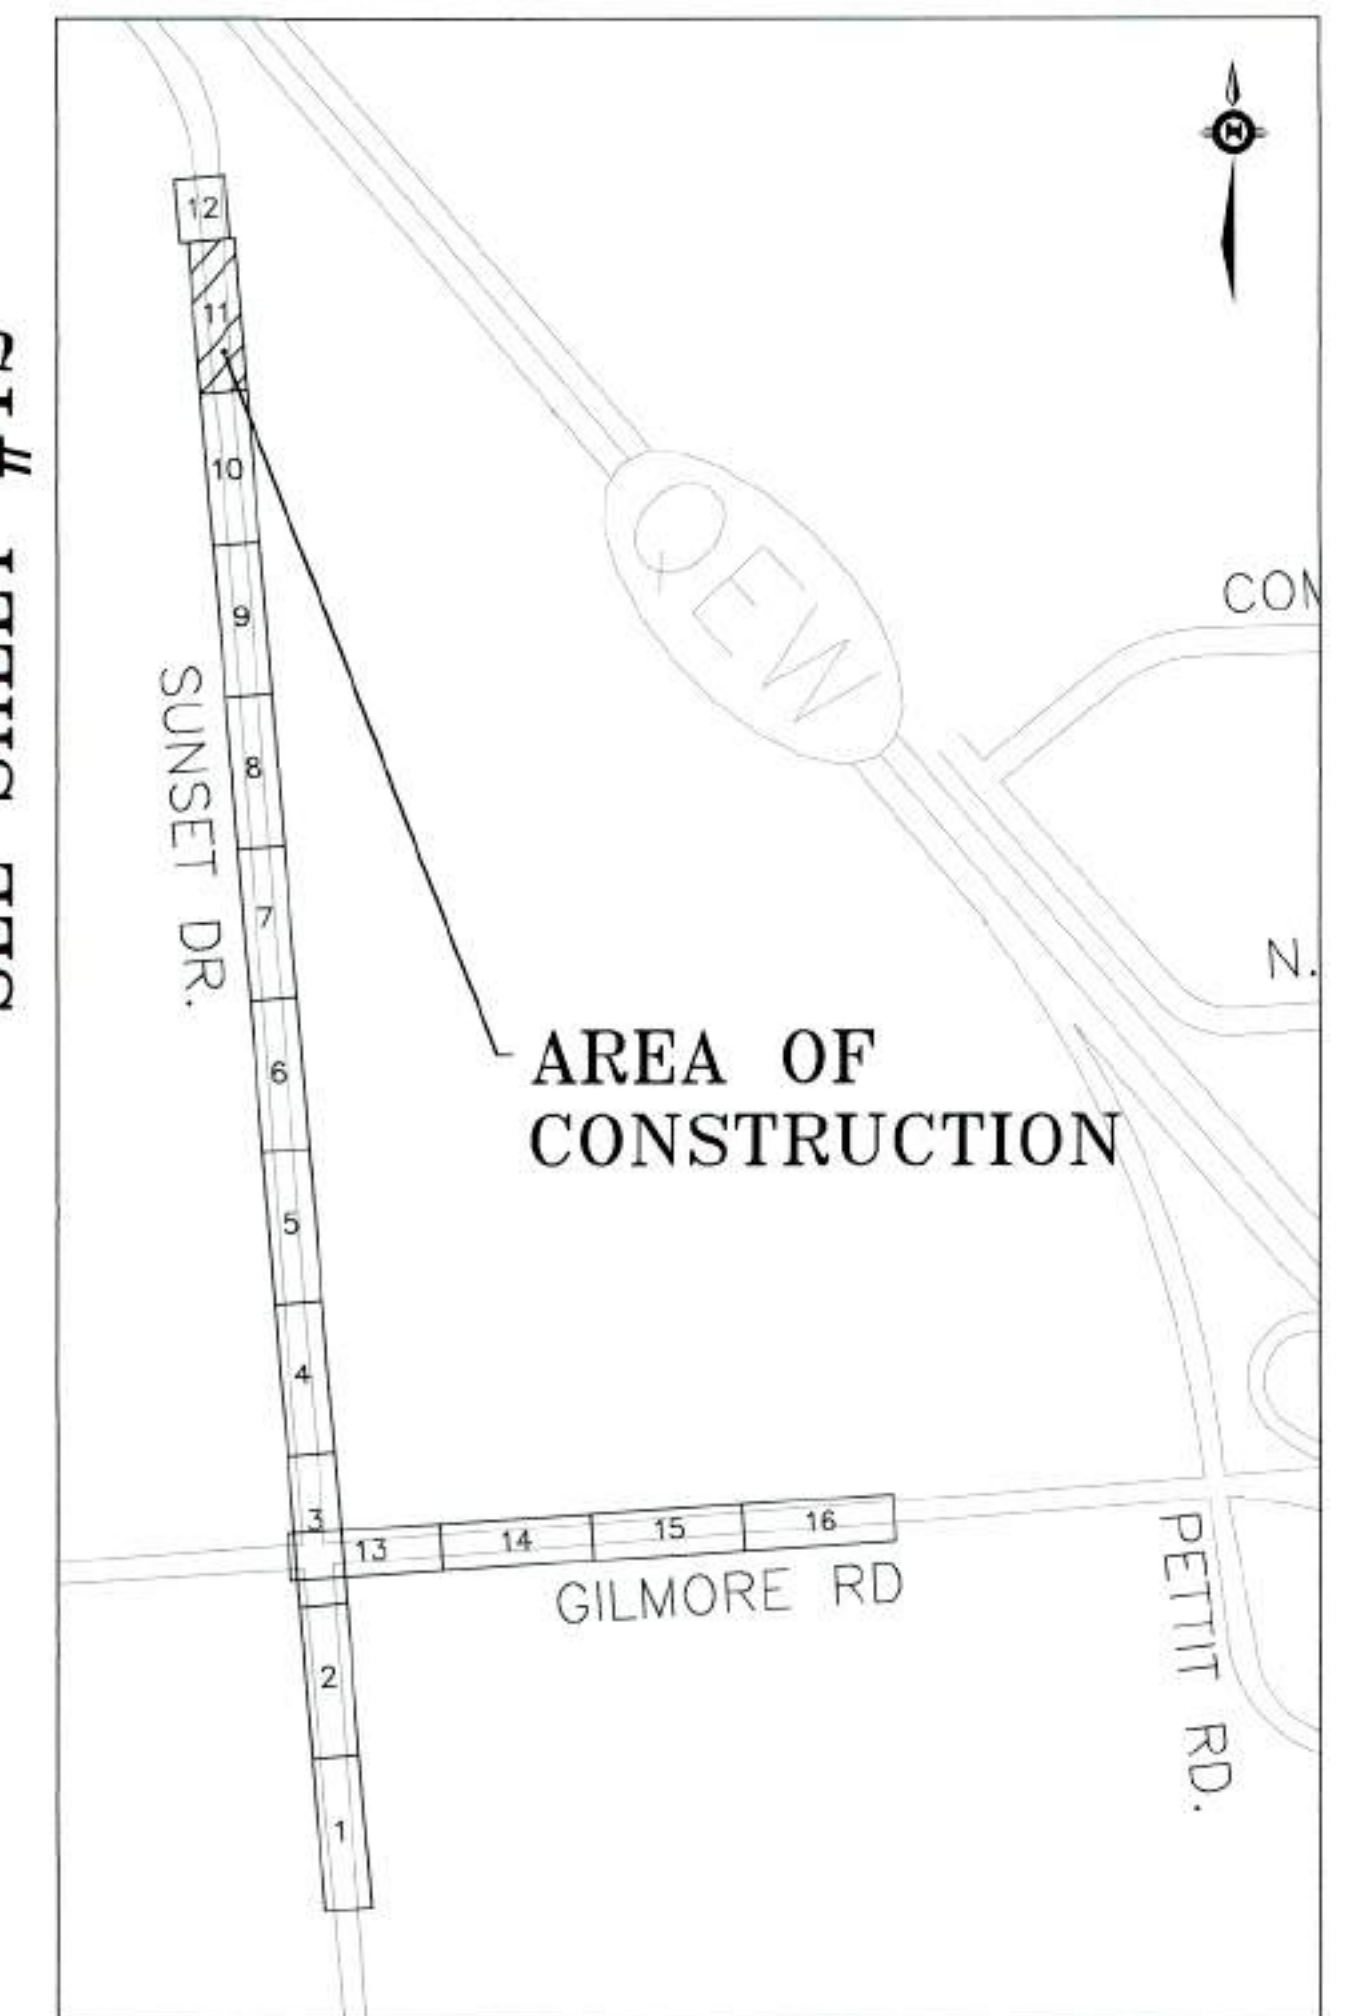


LEGEND	
EXISTING	PROPOSED
Top Of Bank	Top Of Bank
Centreline Of Ditch	Centreline Ditch
Culvert	Culvert
Edge of Road	Gravel Shoulder
Elevation	Edge of Road
	Centreline Road
	Subdrain

REV.	ISSUE	DATE	BY
2	ISSUE FOR TENDER	NOV. 28-2020	LJS
1	ISSUE FOR REVIEW	NOV. 17-2020	LJS




2020 ROAD RECONSTRUCTION SUNSET DR, GILMORE RD, AND BOWEN RD			
DSN.	LS	DSN. CKD.	RL
SCALE	HORIZONTAL 1:200 VERTICAL 1:50		PROJECT NO. ISE-20T-RCON20
DATE	APRIL, 2020	SHEET	11 OF 27
REV.			2

SEE SHEET #11
STA 1+310

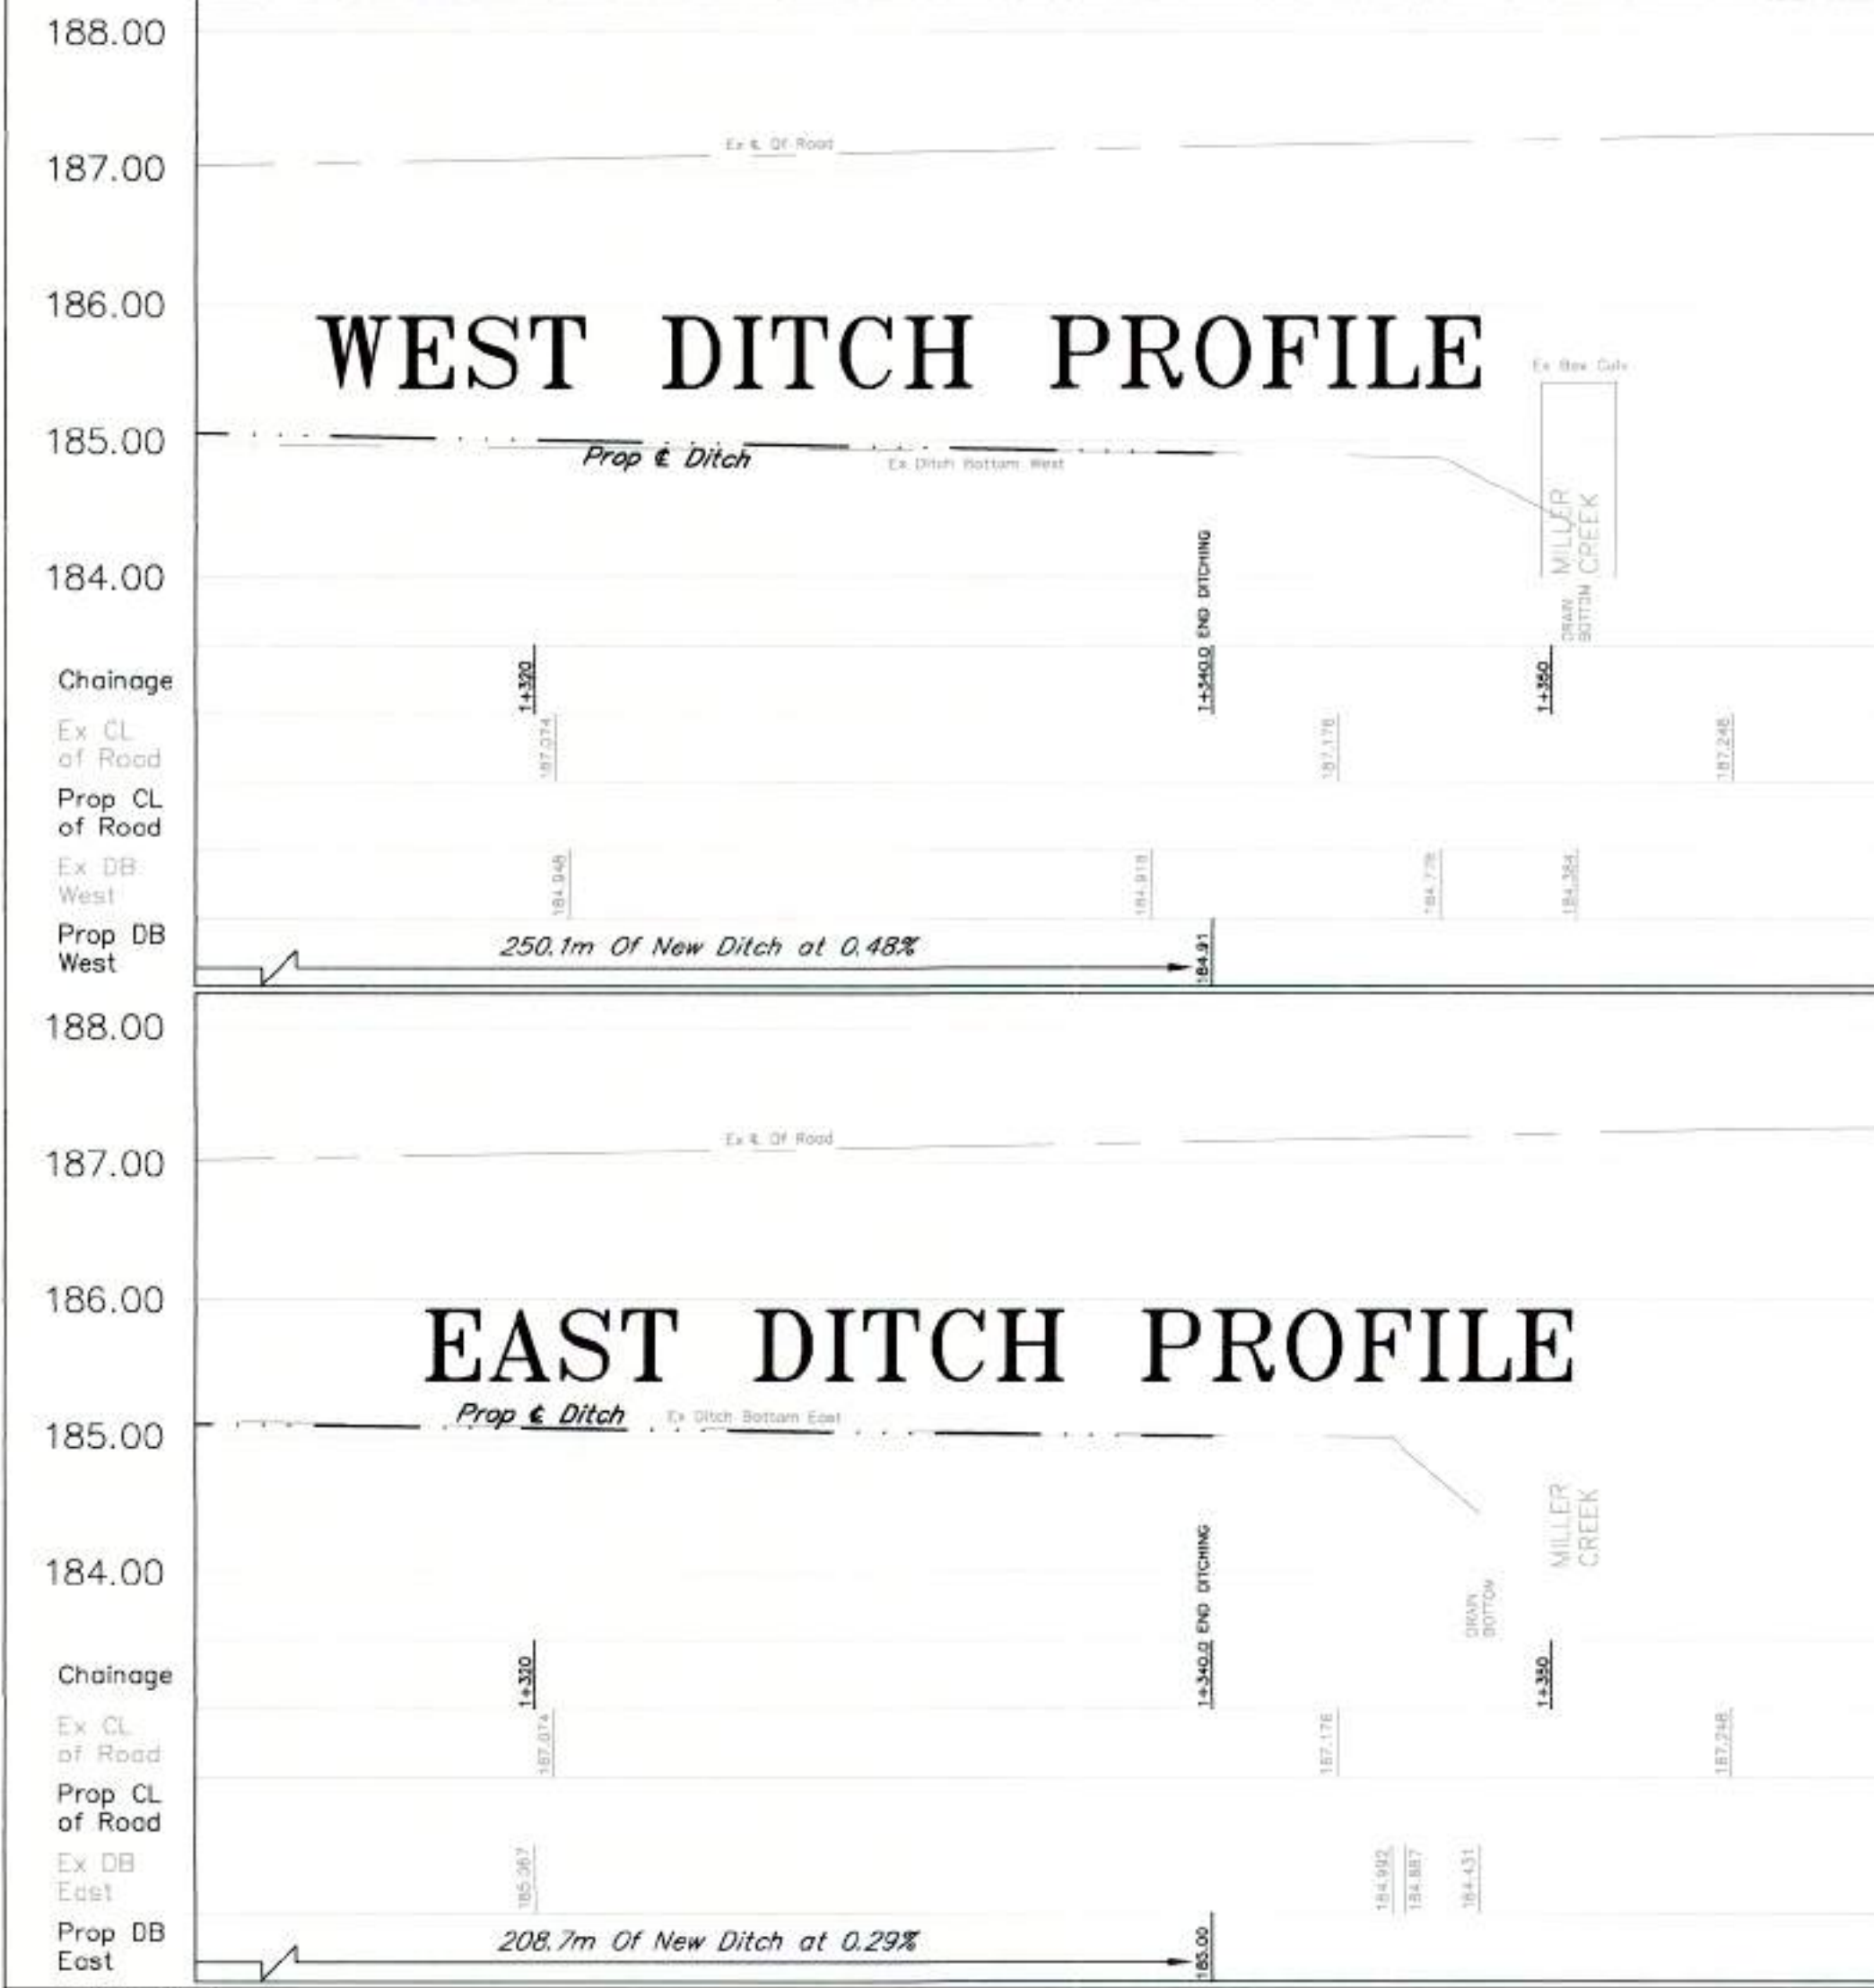

LEGEND		EXISTING	PROPOSED
	Top of Bank		Top of Bank
	Centreline of Ditch		Centreline Ditch
	Culvert		Culvert
	Edge of Road		Edge of Road
	Elevation		Elevation
	Gravel Shoulder		Gravel Shoulder
	Edge of Road		Edge of Road
	Centreline Road		Centreline Road
	Subdrain		Subdrain

STA 1+360
END CONSTRUCTION

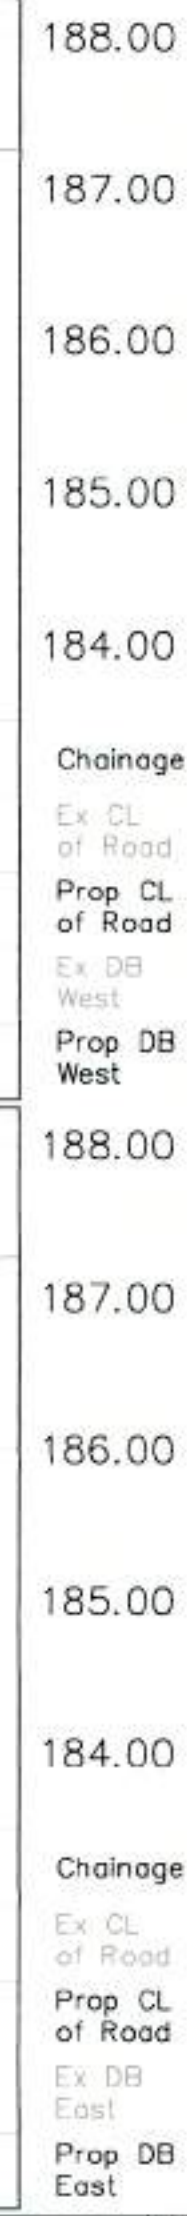



REV.	ISSUE	DATE	BY
2	ISSUE FOR TENDER	NOV. 20-2020	LJS
1	ISSUE FOR REVIEW	NOV. 17-2020	LJS

BENCH MARK SUNSET RD/GILMORE RD
TOP CATCH BASIN GRATE, LOCATED AT NORTHEAST CORNER BOWEN RD AND STEVENSVILLE RD
ELEVATION = 178.810m


BENCH MARK BOWEN RD
NORTHWEST CORNER OF CONCRETE HEADWALL LOCATED AT EAST SIDE OF SUNSET RD OVER FRENCHMAN'S CREEK 265M SOUTH OF GILMORE RD
ELEVATION = 186.494m




2020 ROAD RECONSTRUCTION SUNSET DR, GILMORE RD, AND BOWEN RD			
DSN.	LS	DSN. CKD.	RL
SCALE	HORIZONTAL 1:200 VERTICAL 1:50	PROJECT NO.	ISE-20T-RCON20
DATE	APRIL, 2020	SHEET	12 OF 27
REV.			2

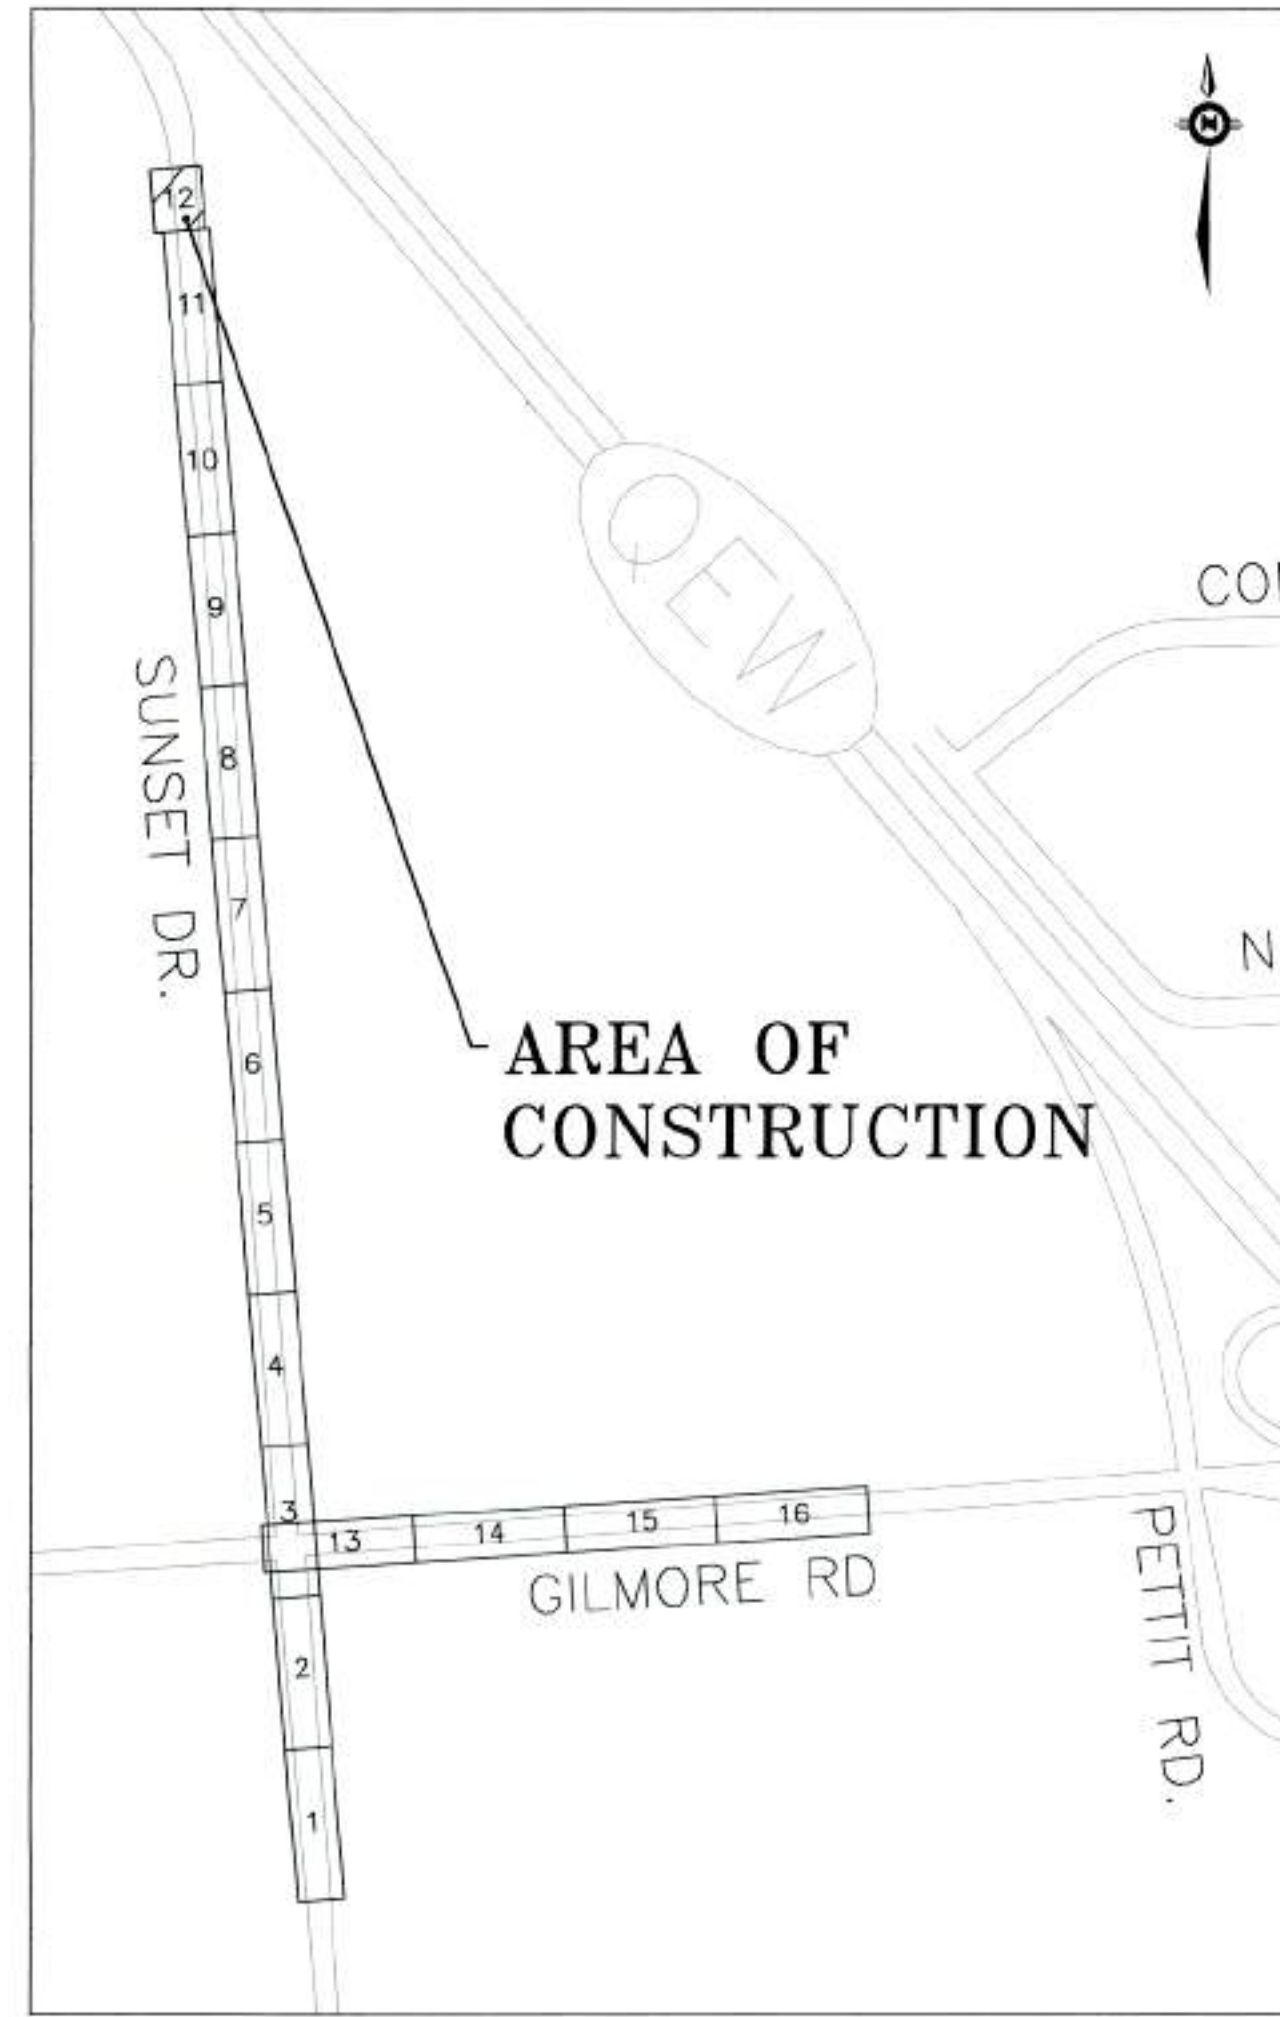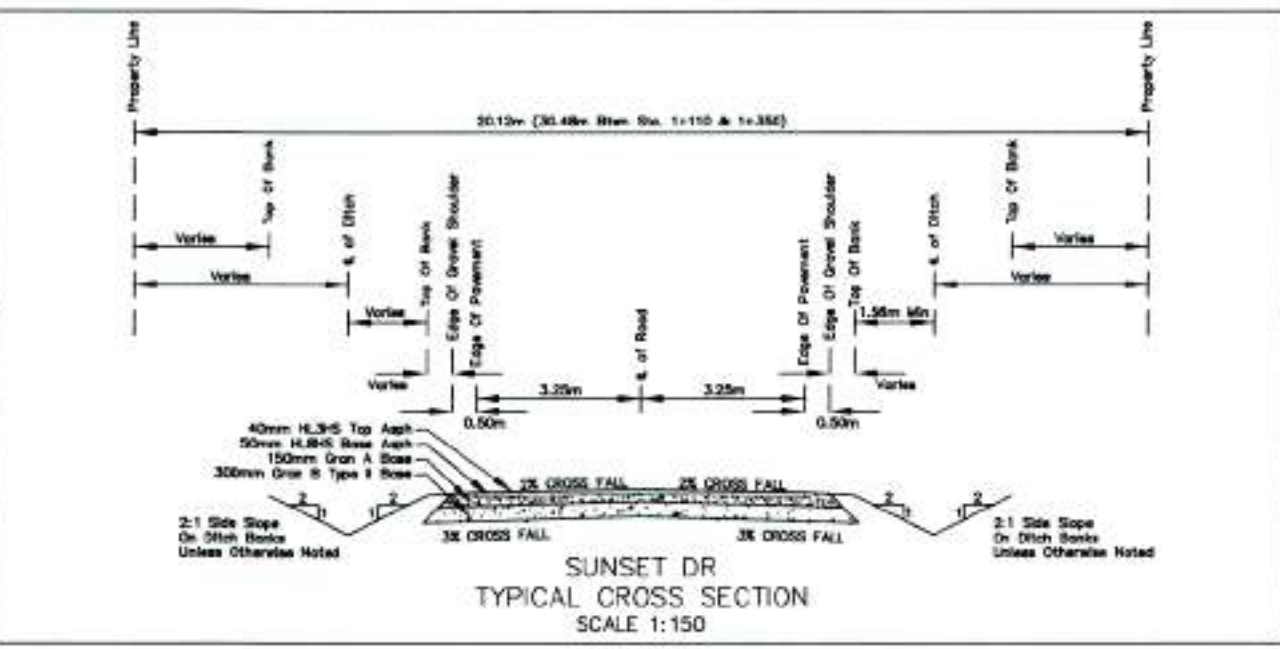


LEGEND

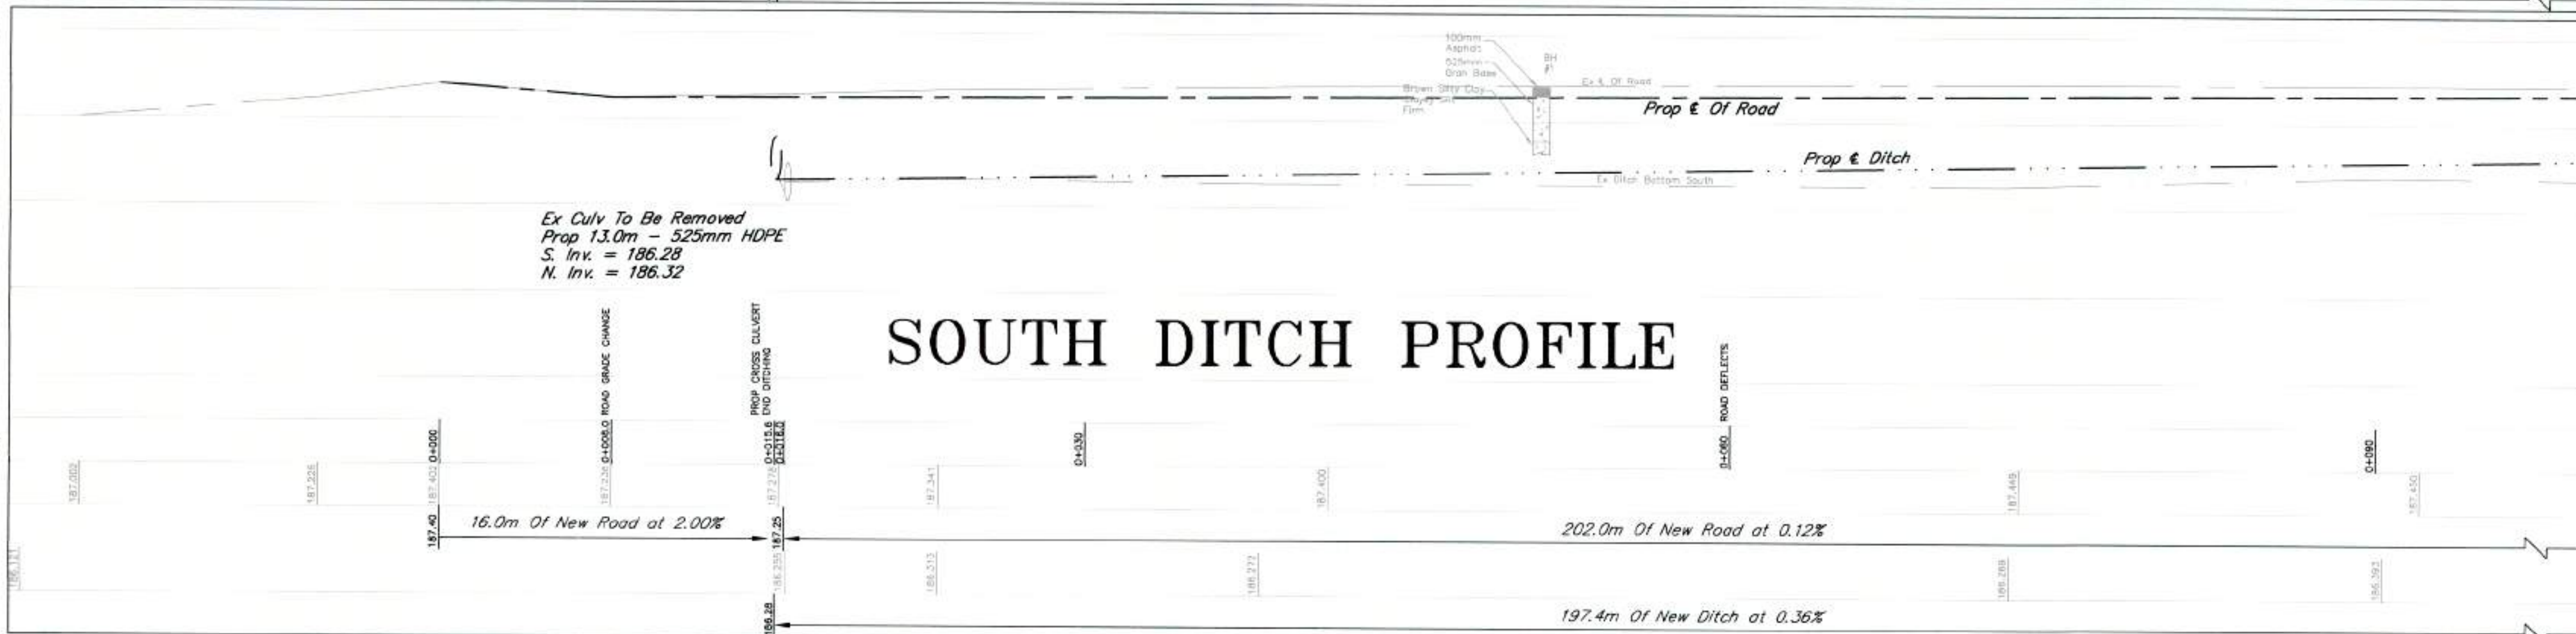

ERIE
ONTARIO
Your Future

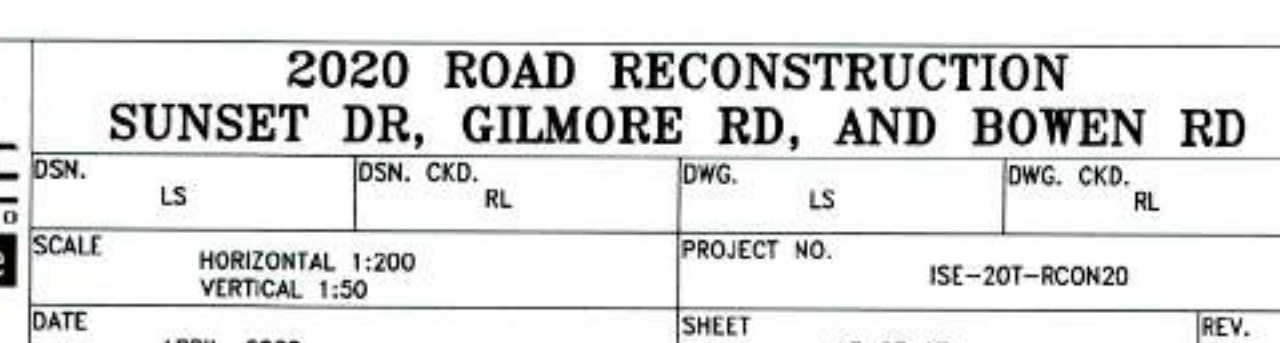


REV.	ISSUE	DATE	BY	DESCRIPTION
				BENCH MARK SUNSET RD/GILMORE RD TOP CATCH BASIN GRATE LOCATED AT NORTHEAST CORNER BOWEN RD AND STEVENSVILLE RD ELEVATION = 178.810m BENCH MARK BOWEN RD NORTHWEST CORNER OF CONCRETE HEADWALL LOCATED AT EAST SIDE OF SUNSET RD OVER FRENCHMAN'S CREEK 265M SOUTH OF GILMORE RD ELEVATION = 178.810m
2	ISSUE FOR TENDER	NOV. 20-2020	LJS	

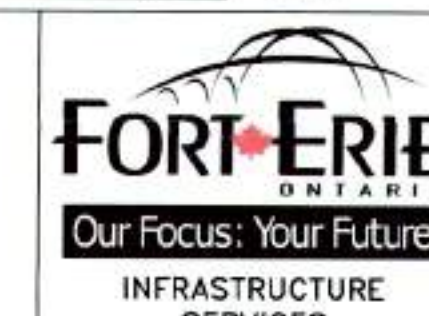



2020 ROAD RECONSTRUCTION							
SUNSET DR, GILMORE RD, AND BOWEN RD							
DSN.	LS	DSN. CKD.	RL	DWG.	LS	DWG. CKD.	RL
SCALE	HORIZONTAL 1:200 VERTICAL 1:50			PROJECT NO.	ISE-20T-RCON20		
DATE				SHEET	REV.		

Checked by JRM - July 17, 2020
Designed by JRM - July 17, 2020
Designed by JRM - July 17, 2020
Designed by JRM - July 17, 2020

SEE SHEET #13
STA 0+100

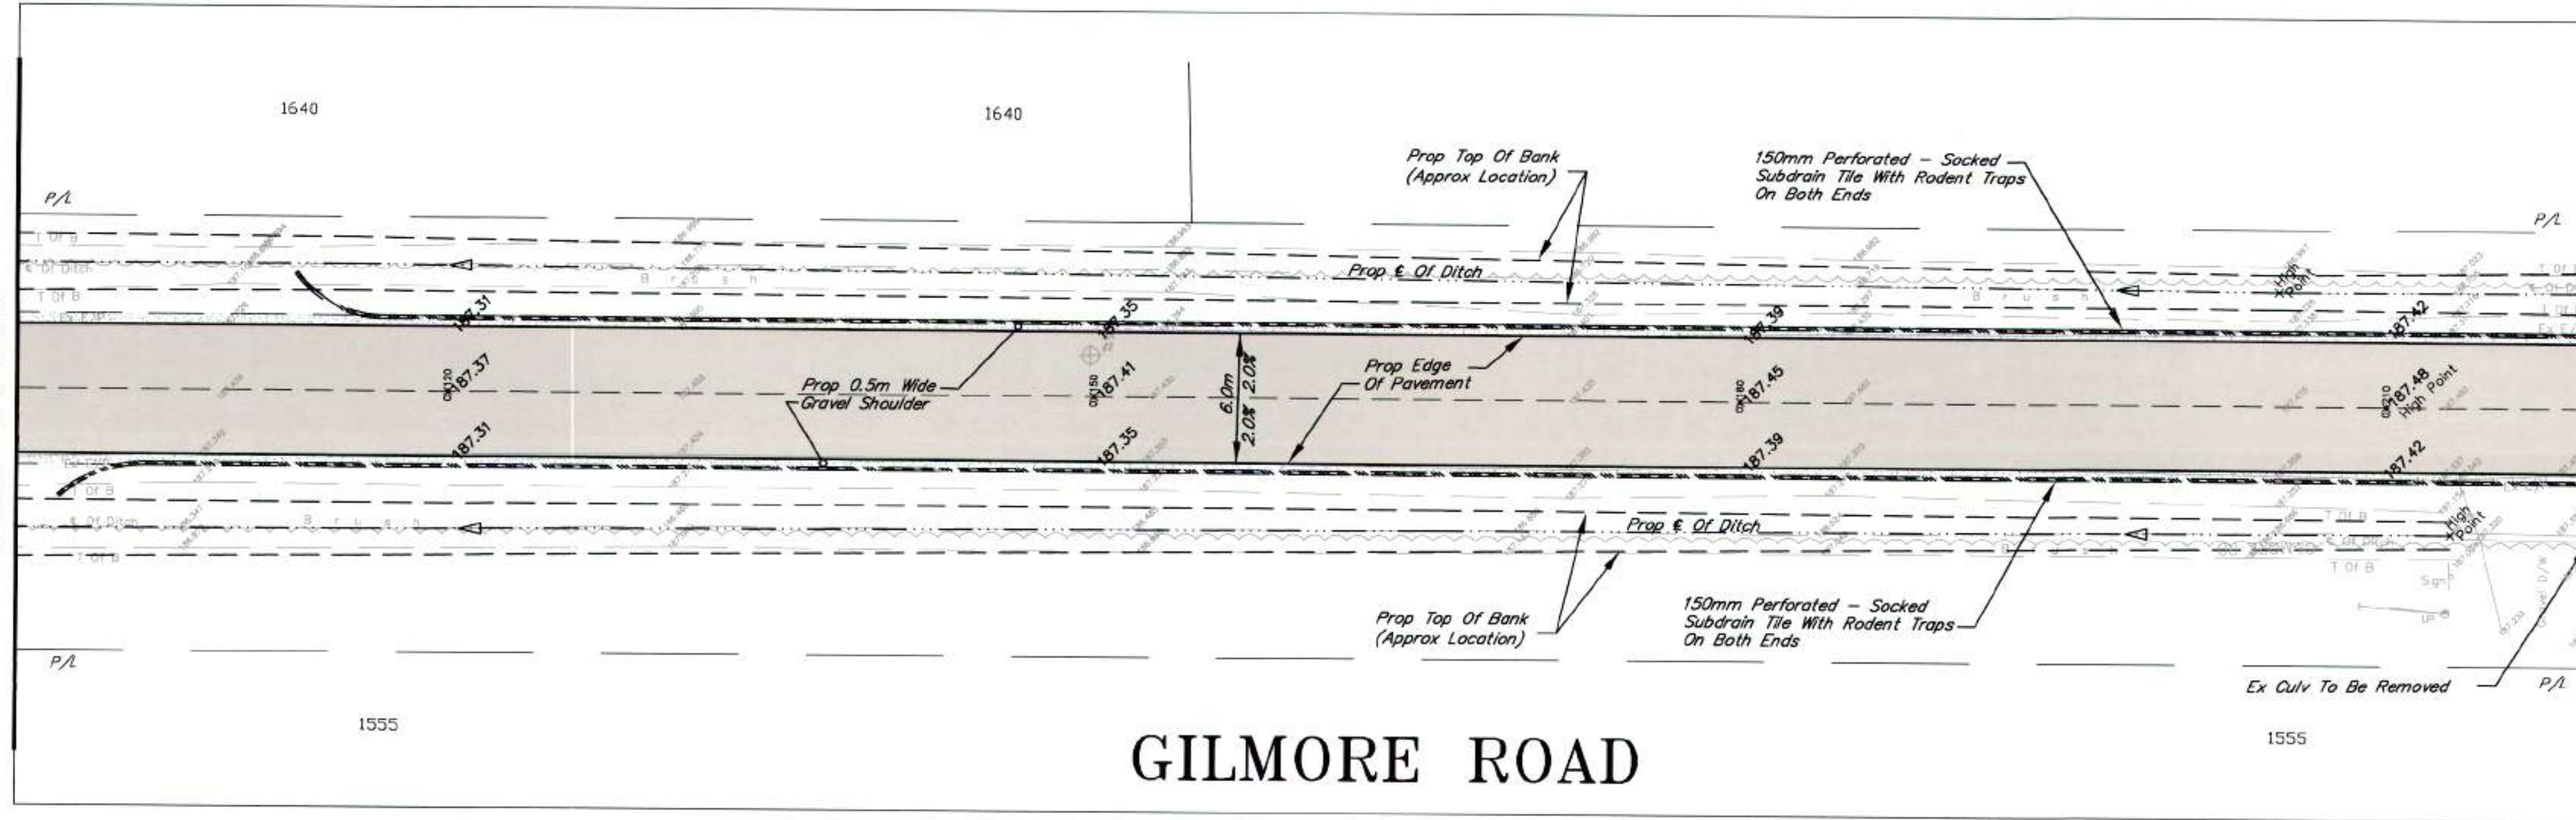

STA 0+220
SEE SHEET #15

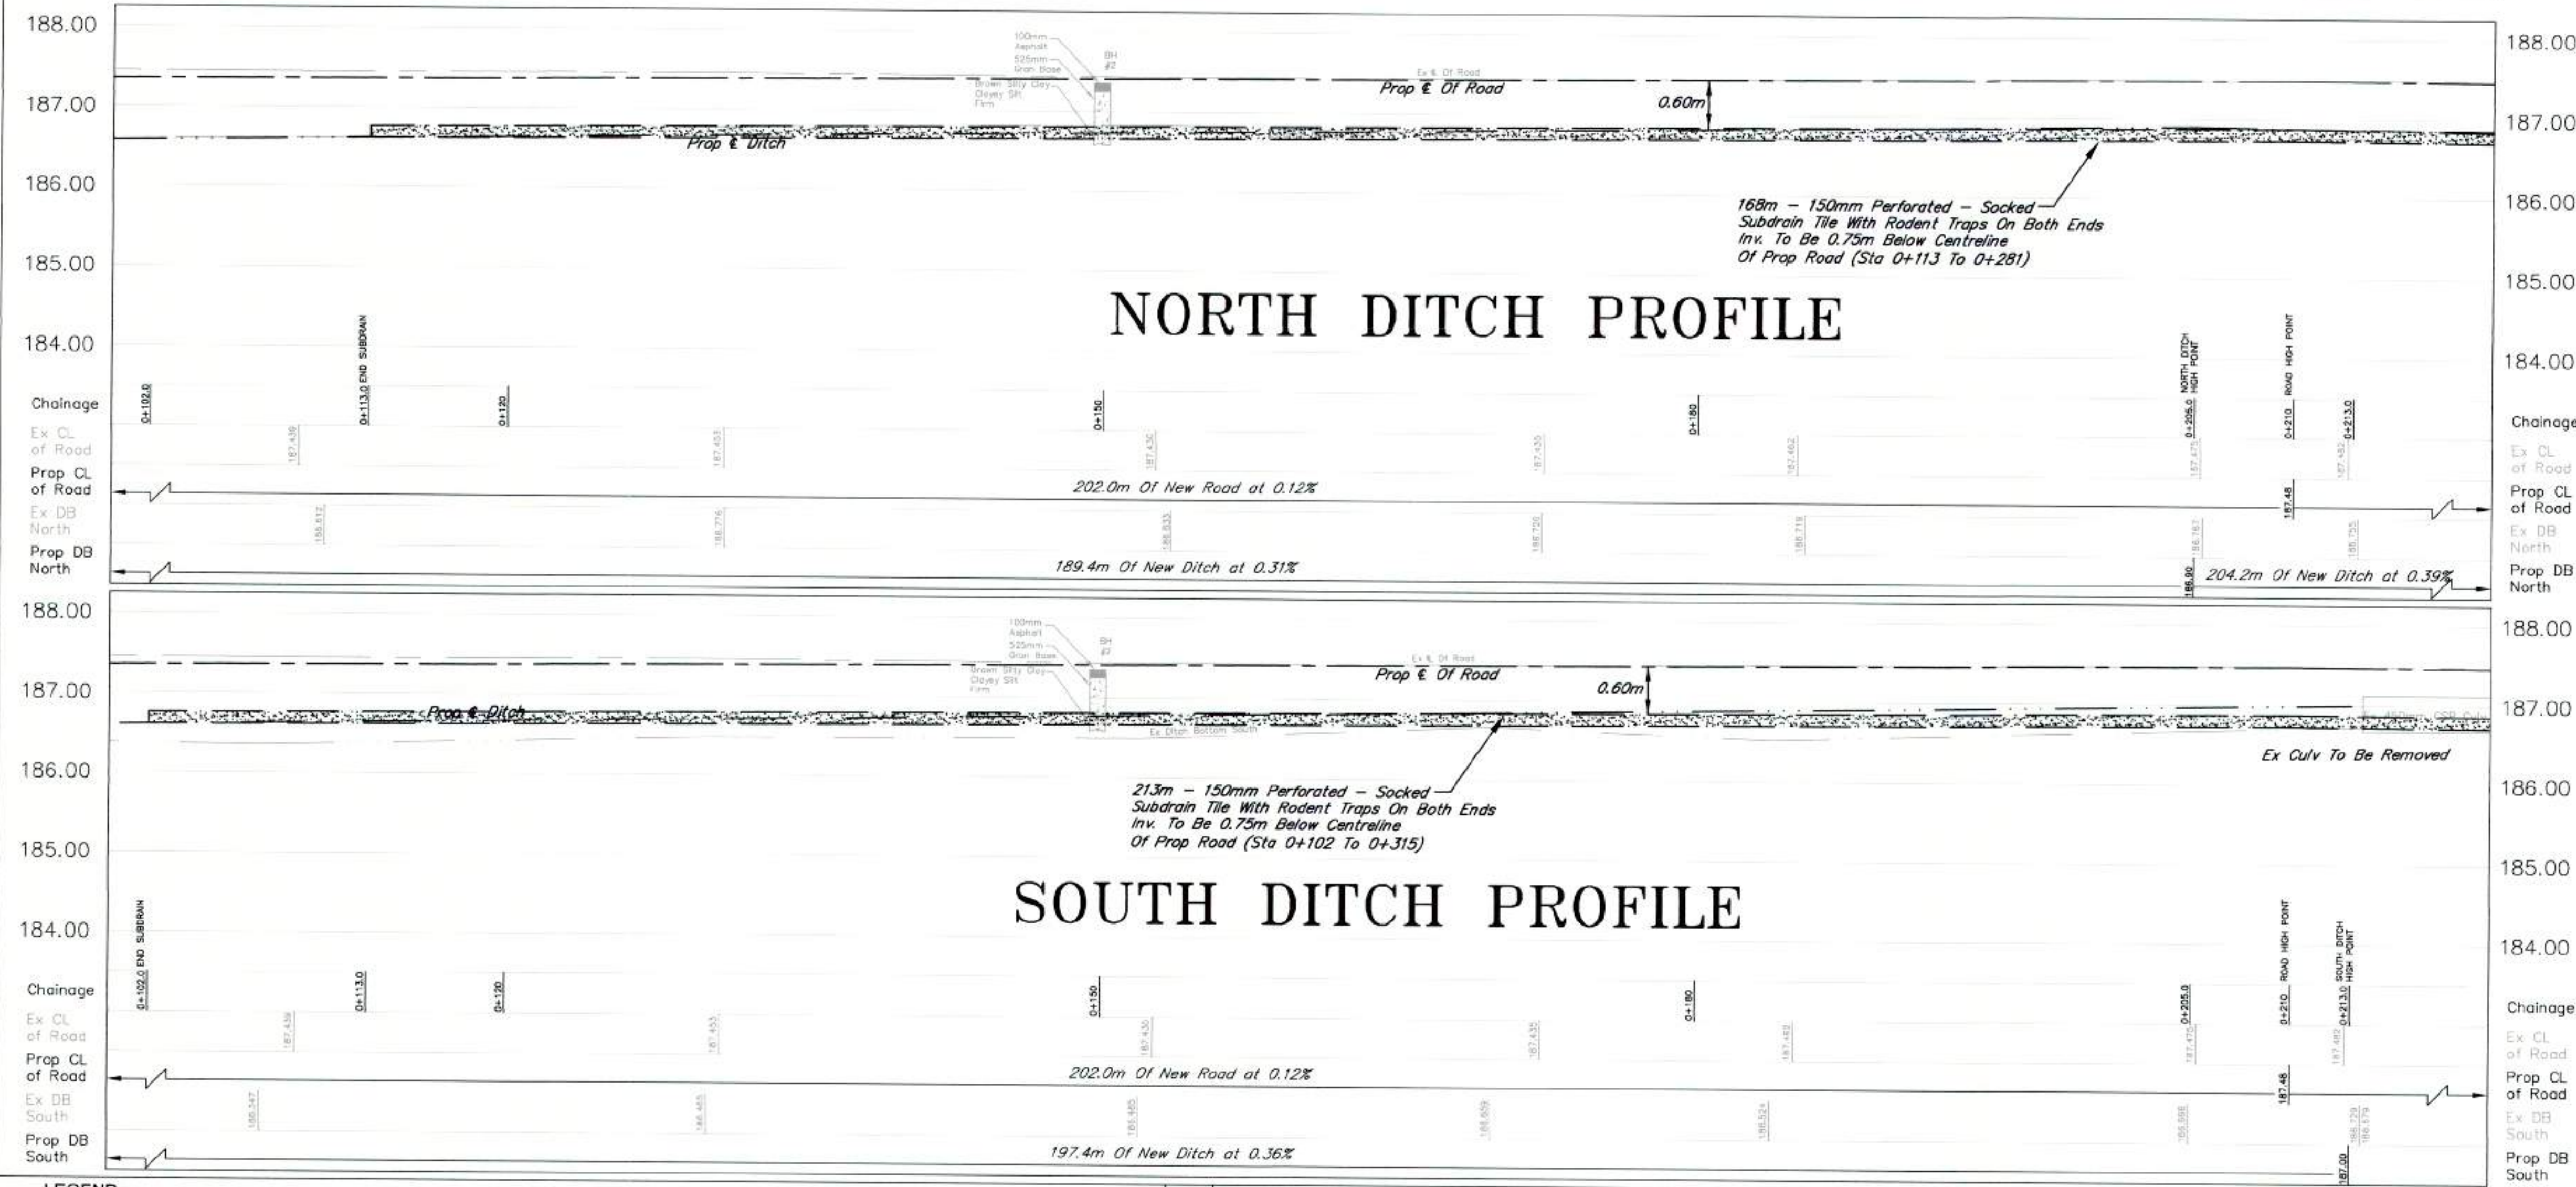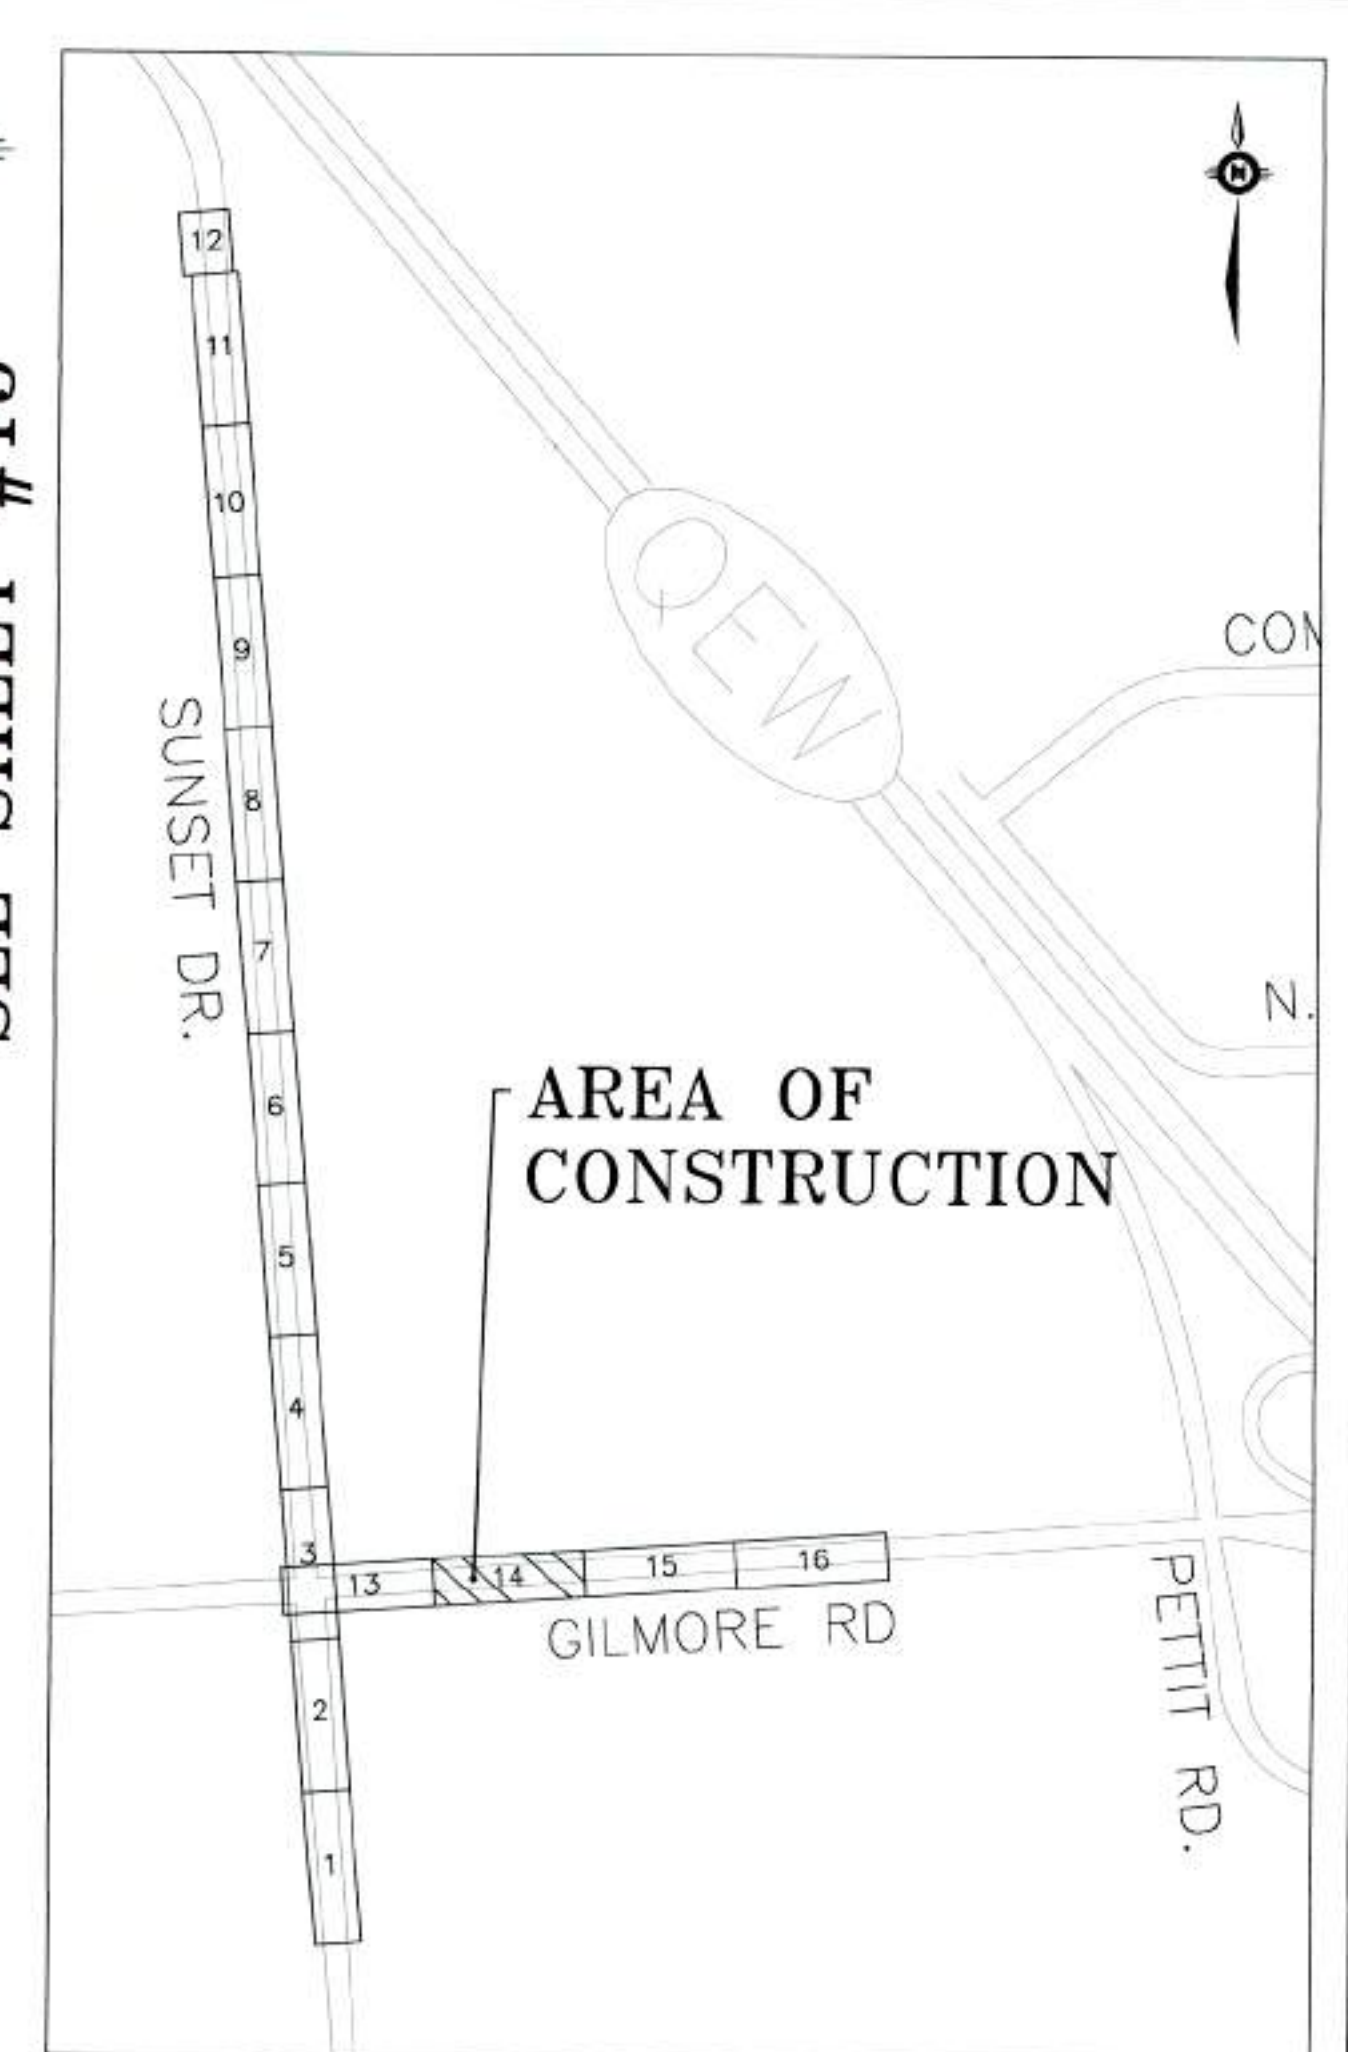

LEGEND

EXISTING

PROPOSED

Top Of Bank
Centreline Of Ditch
Culvert
Edge of Road
Elevation

Top Of Bank
Centreline Ditch
Culvert

Gravel Shoulder
Edge of Road
Centreline Road
Subdrain

REV.

ISSUE

DATE

BY


BENCH MARK SUNSET RD/GILMORE RD
TOP CATCH BASIN GRATE LOCATED AT NORTHEAST CORNER BOWEN RD AND STEVENSON RD
ELEVATION = 178.810m
BENCH MARK BOWEN RD
NORTHWEST CORNER OF CONCRETE HEADWALL LOCATED AT EAST SIDE OF SUNSET RD OVER FRENCHMAN'S CREEK 295M SOUTH OF GILMORE RD
ELEVATION = 186.494m





2020 ROAD RECONSTRUCTION SUNSET DR, GILMORE RD, AND BOWEN RD					
DSN.	LS	DSN. CKD.	RL	DWG.	LS
SCALE	HORIZONTAL 1:200 VERTICAL 1:50		PROJECT NO. ISE-20T-RCON20		
DATE	APRIL, 2020		SHEET 14 OF 27		REV. 2

Checked by: J. J. M. 17/2020
Checked by: J. J. M. 18/2020
Checked by: J. J. M. 19/2020
Checked by: J. J. M. 20/2020

SEE SHEET #14
STA 0+220

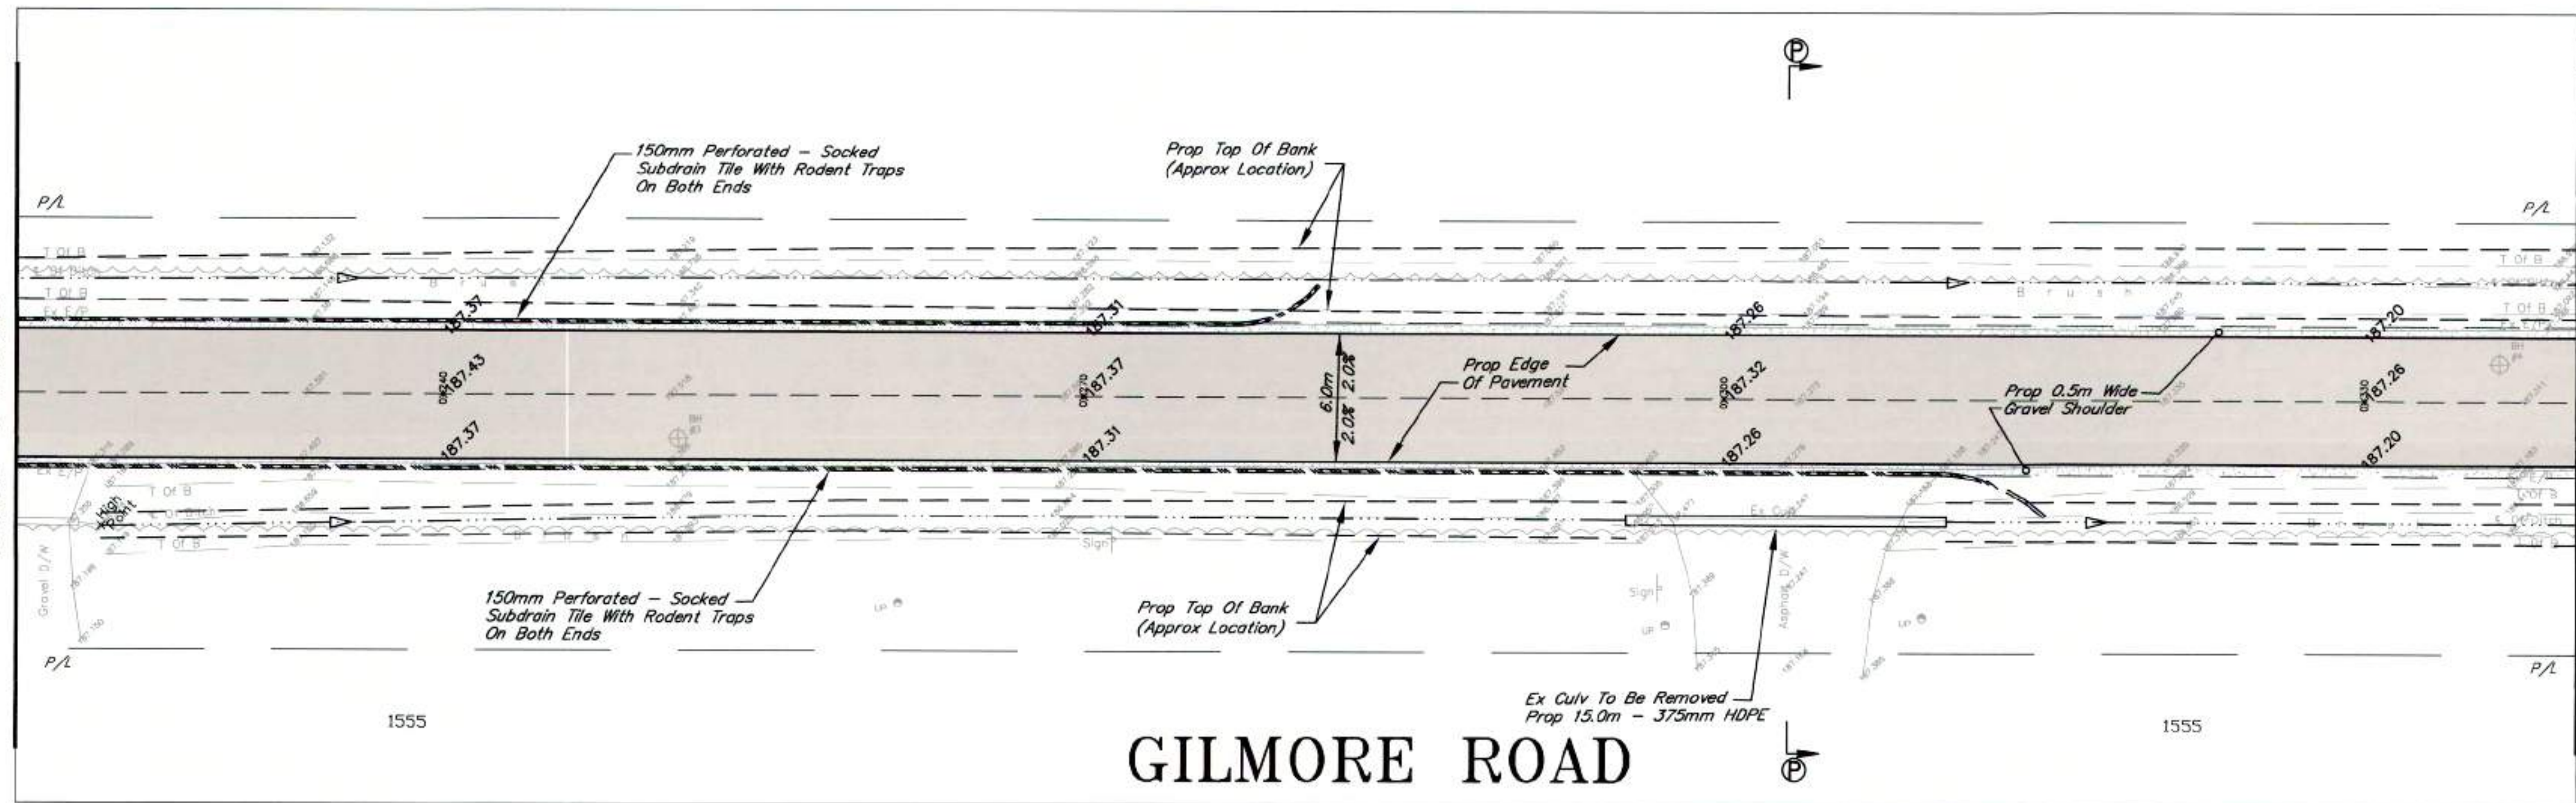

STA 0+340
SEE SHEET #16

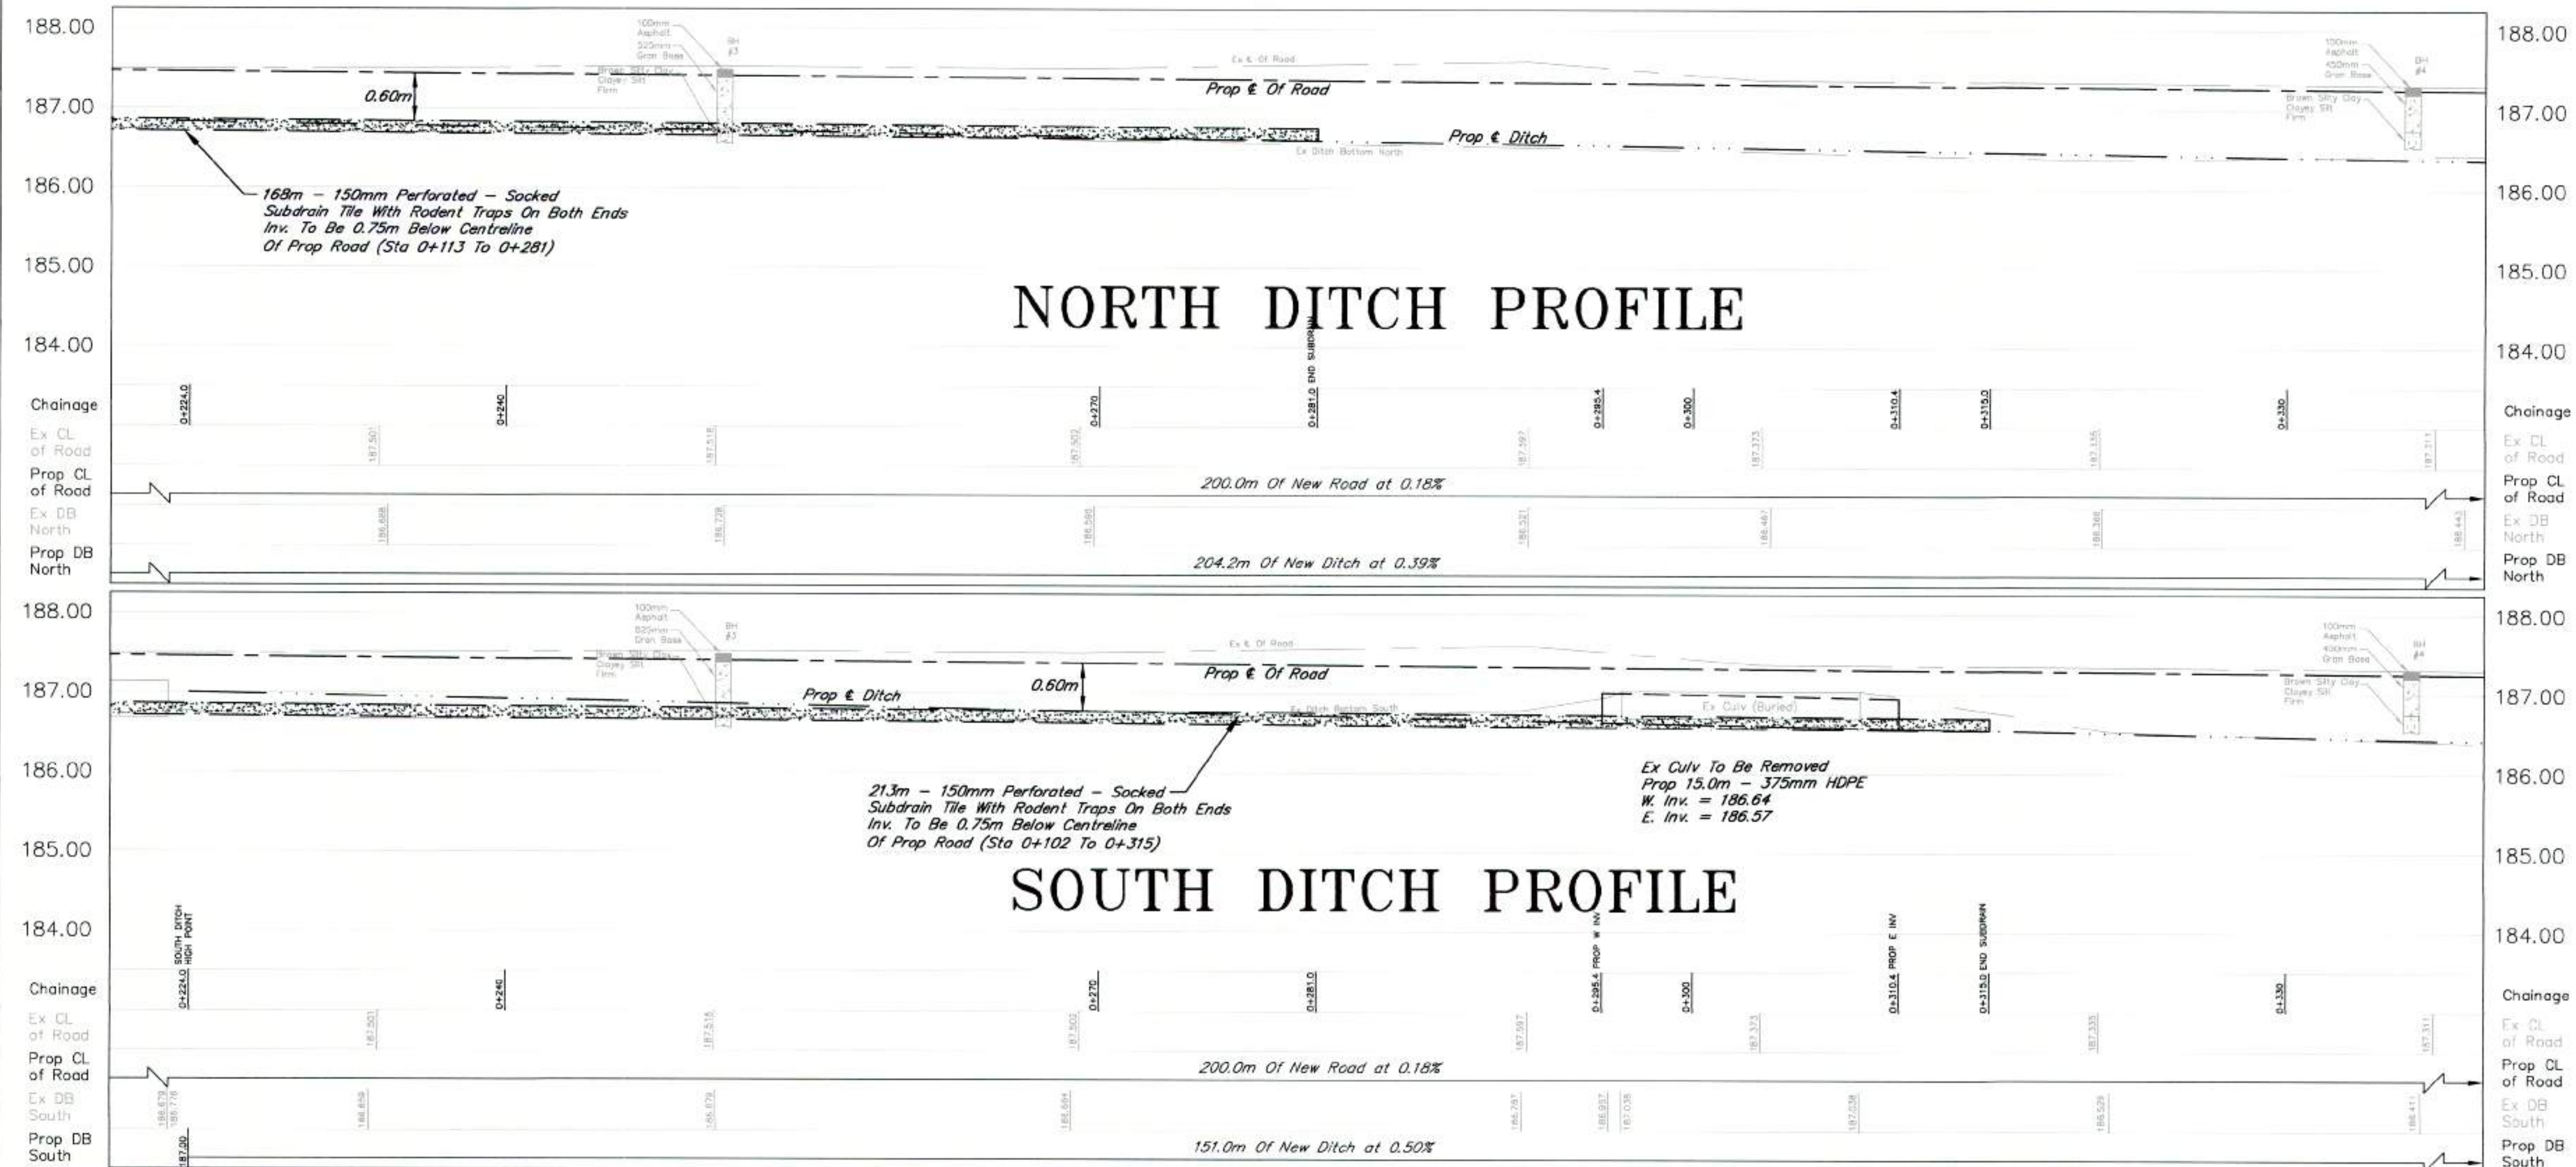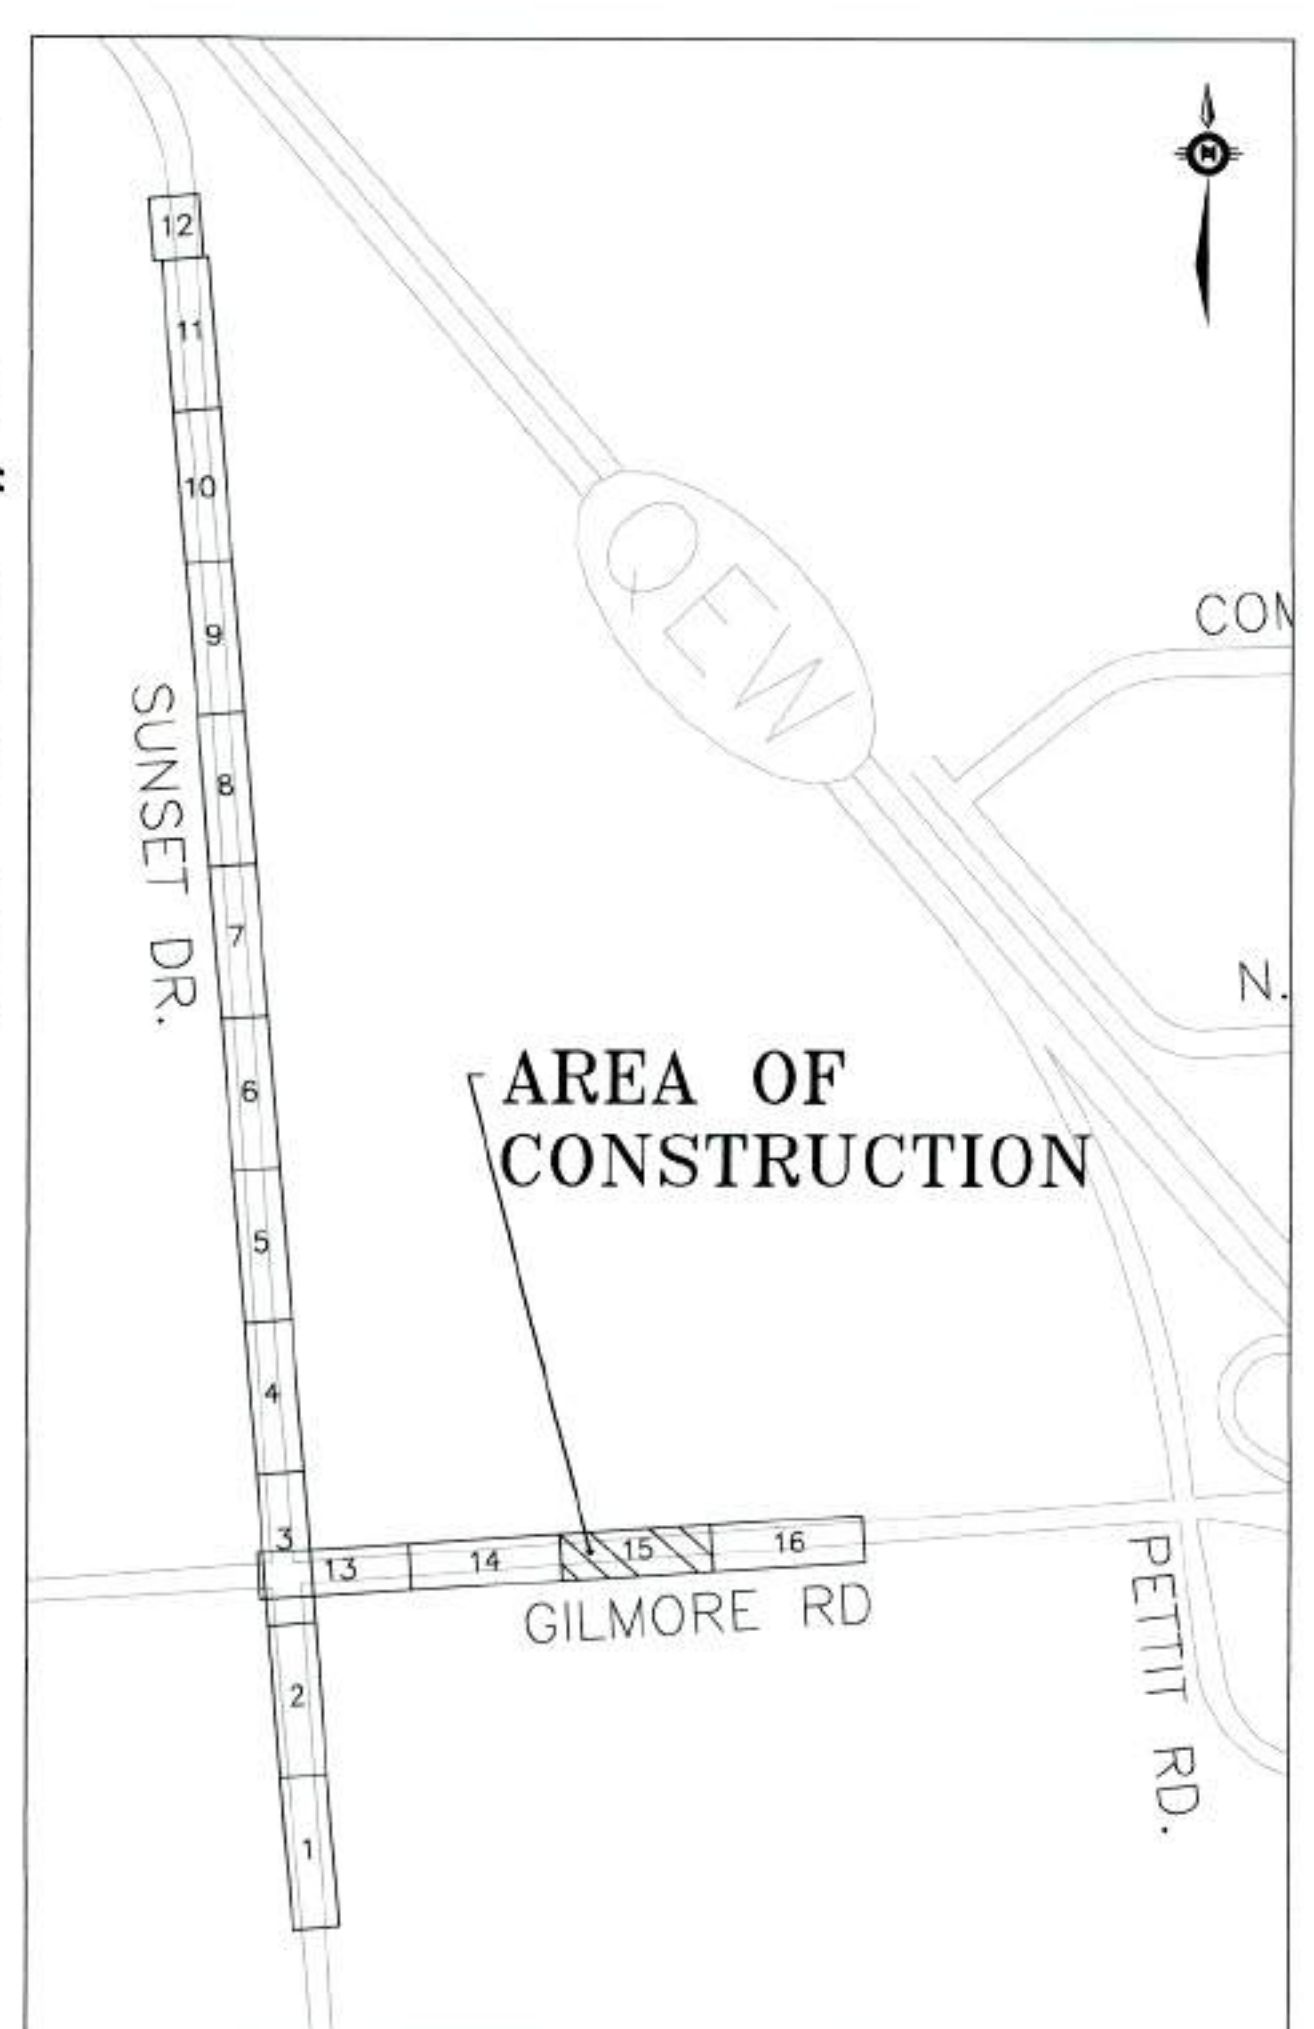

LEGEND	
EXISTING	PROPOSED
Top Of Bank	Top Of Bank
Centreline Of Ditch	Centreline Ditch
Culvert	Culvert
Edge of Road	Gravel Shoulder
Elevation	Edge of Road
	Centreline Road
	Subdrain

REV.	ISSUE	DATE	BY
2	ISSUE FOR TENDER	NOV. 20-2020	LJS
1	ISSUE FOR REVIEW	NOV. 17-2020	LJS

BENCH MARK SUNSET RD/GILMORE RD
TOP CATCH BASIN GRATE LOCATED AT NORTHEAST CORNER BOWEN RD AND STEVENSVILLE RD
ELEVATION = 178.810m
BENCH MARK BOWEN RD
NORTHWEST CORNER OF CONCRETE HEADWALL LOCATED AT EAST SIDE OF SUNSET RD OVER FRENCHMAN'S CREEK 265M SOUTH OF GILMORE RD
ELEVATION = 186.494m




FORERIE
ON A R.T.O.
Our Focus: Your Future
INFRASTRUCTURE SERVICES

2020 ROAD RECONSTRUCTION SUNSET DR, GILMORE RD, AND BOWEN RD			
DSN. LS	DSN. CKD. RL	DWG. LS	DWG. CKD. RL
SCALE	HORIZONTAL 1:200 VERTICAL 1:50	PROJECT NO.	ISE-20T-RCON20
DATE	APRIL, 2020	SHEET	15 OF 27
		REV.	2

Checked by: J. Smith, 17/05/2020
Designed by: J. Smith, 17/05/2020
Checked by: J. Smith, 17/05/2020
Designed by: J. Smith, 17/05/2020



SEE SHEET #16
STA 0+340

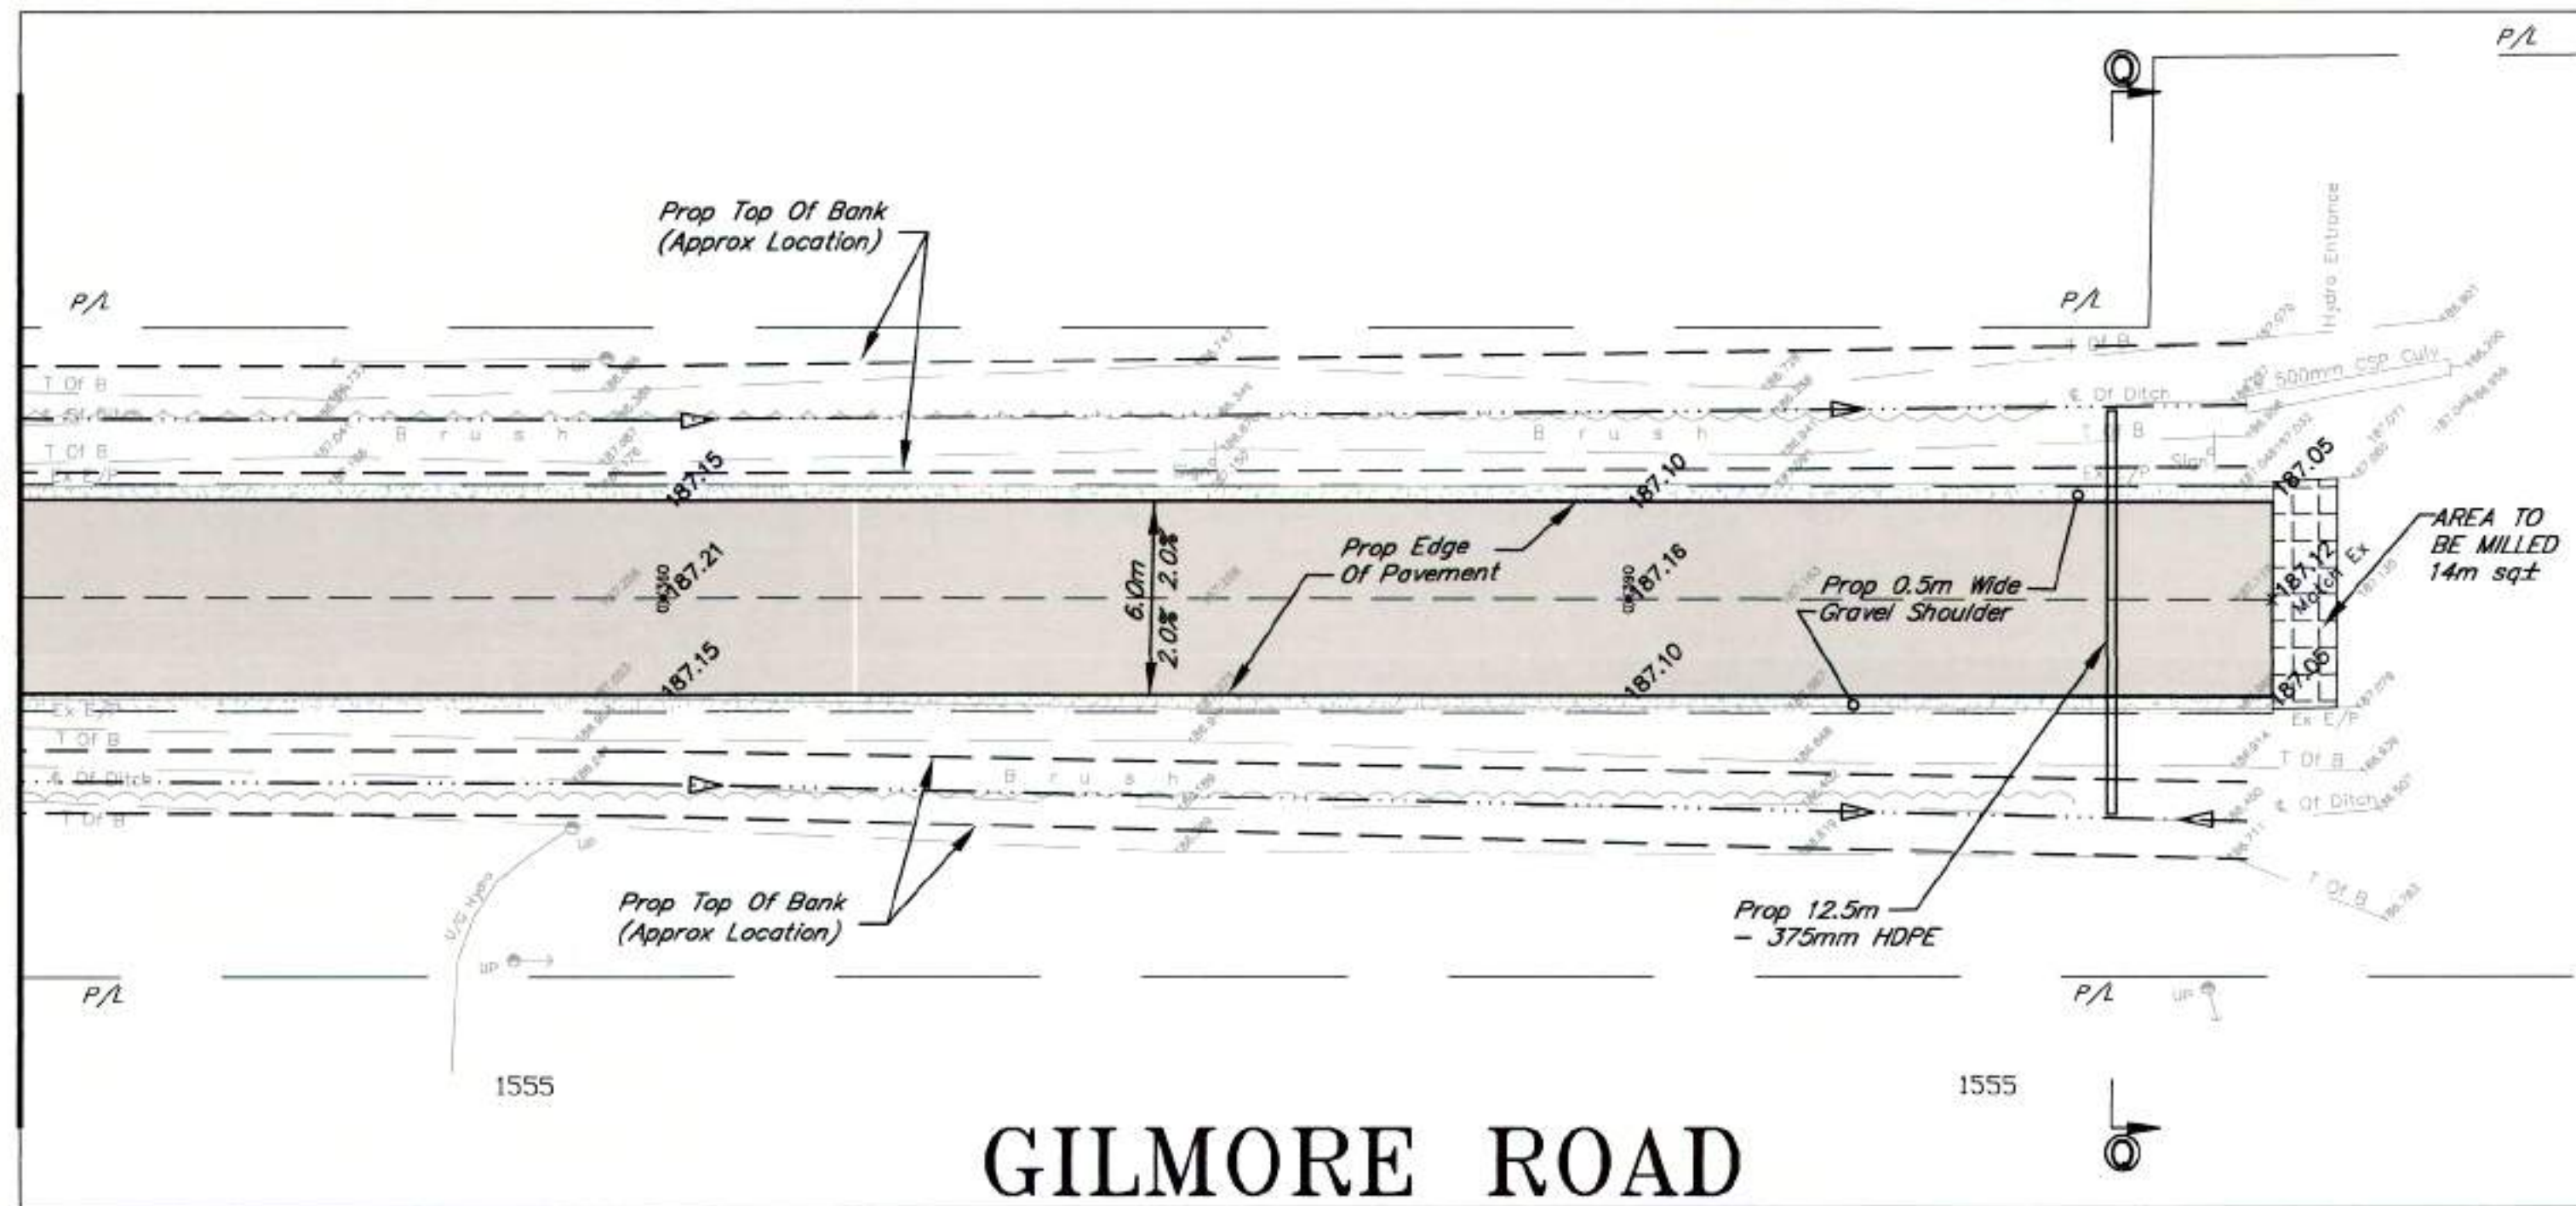

STA 0+420
END OF CONSTRUCTION







GILMORE ROAD

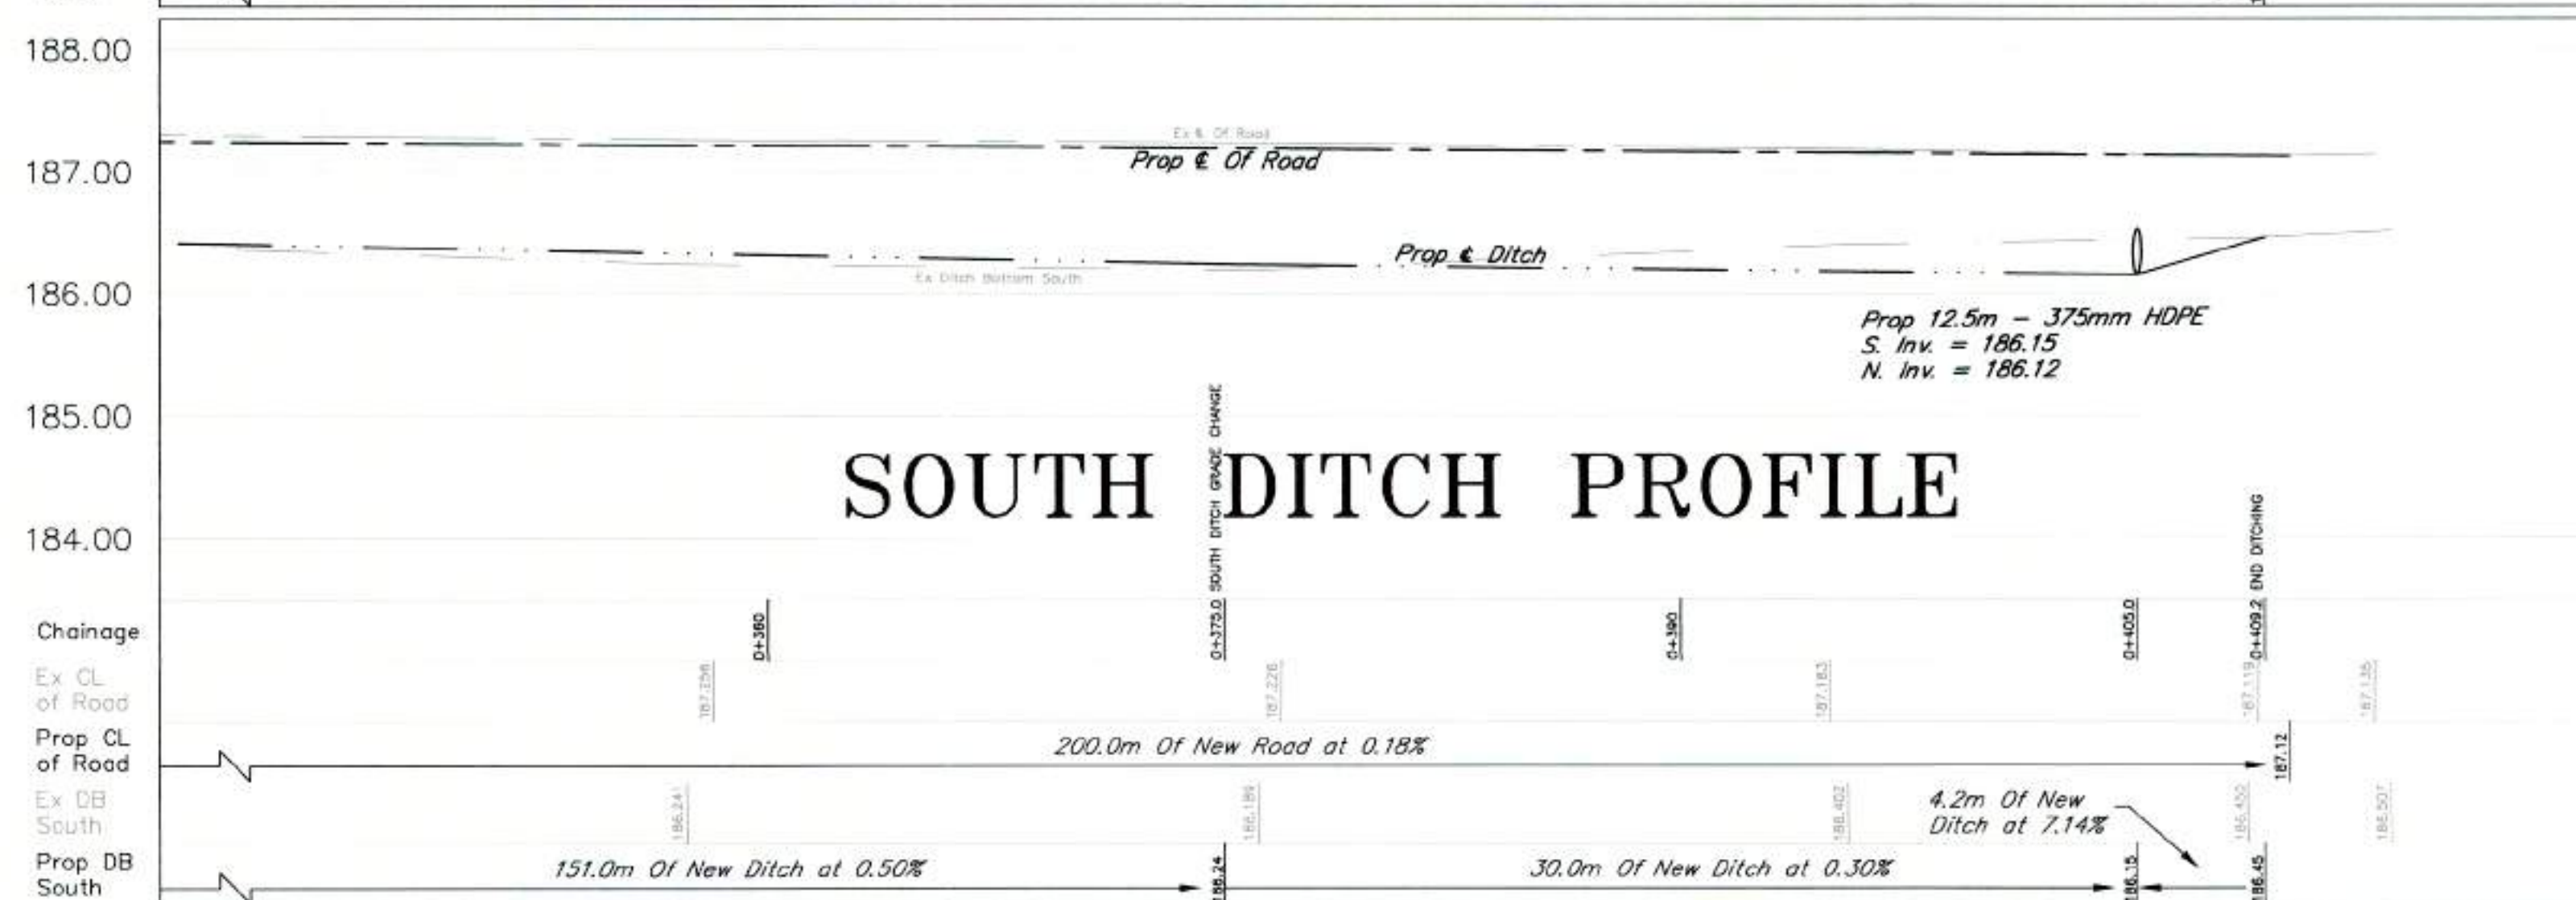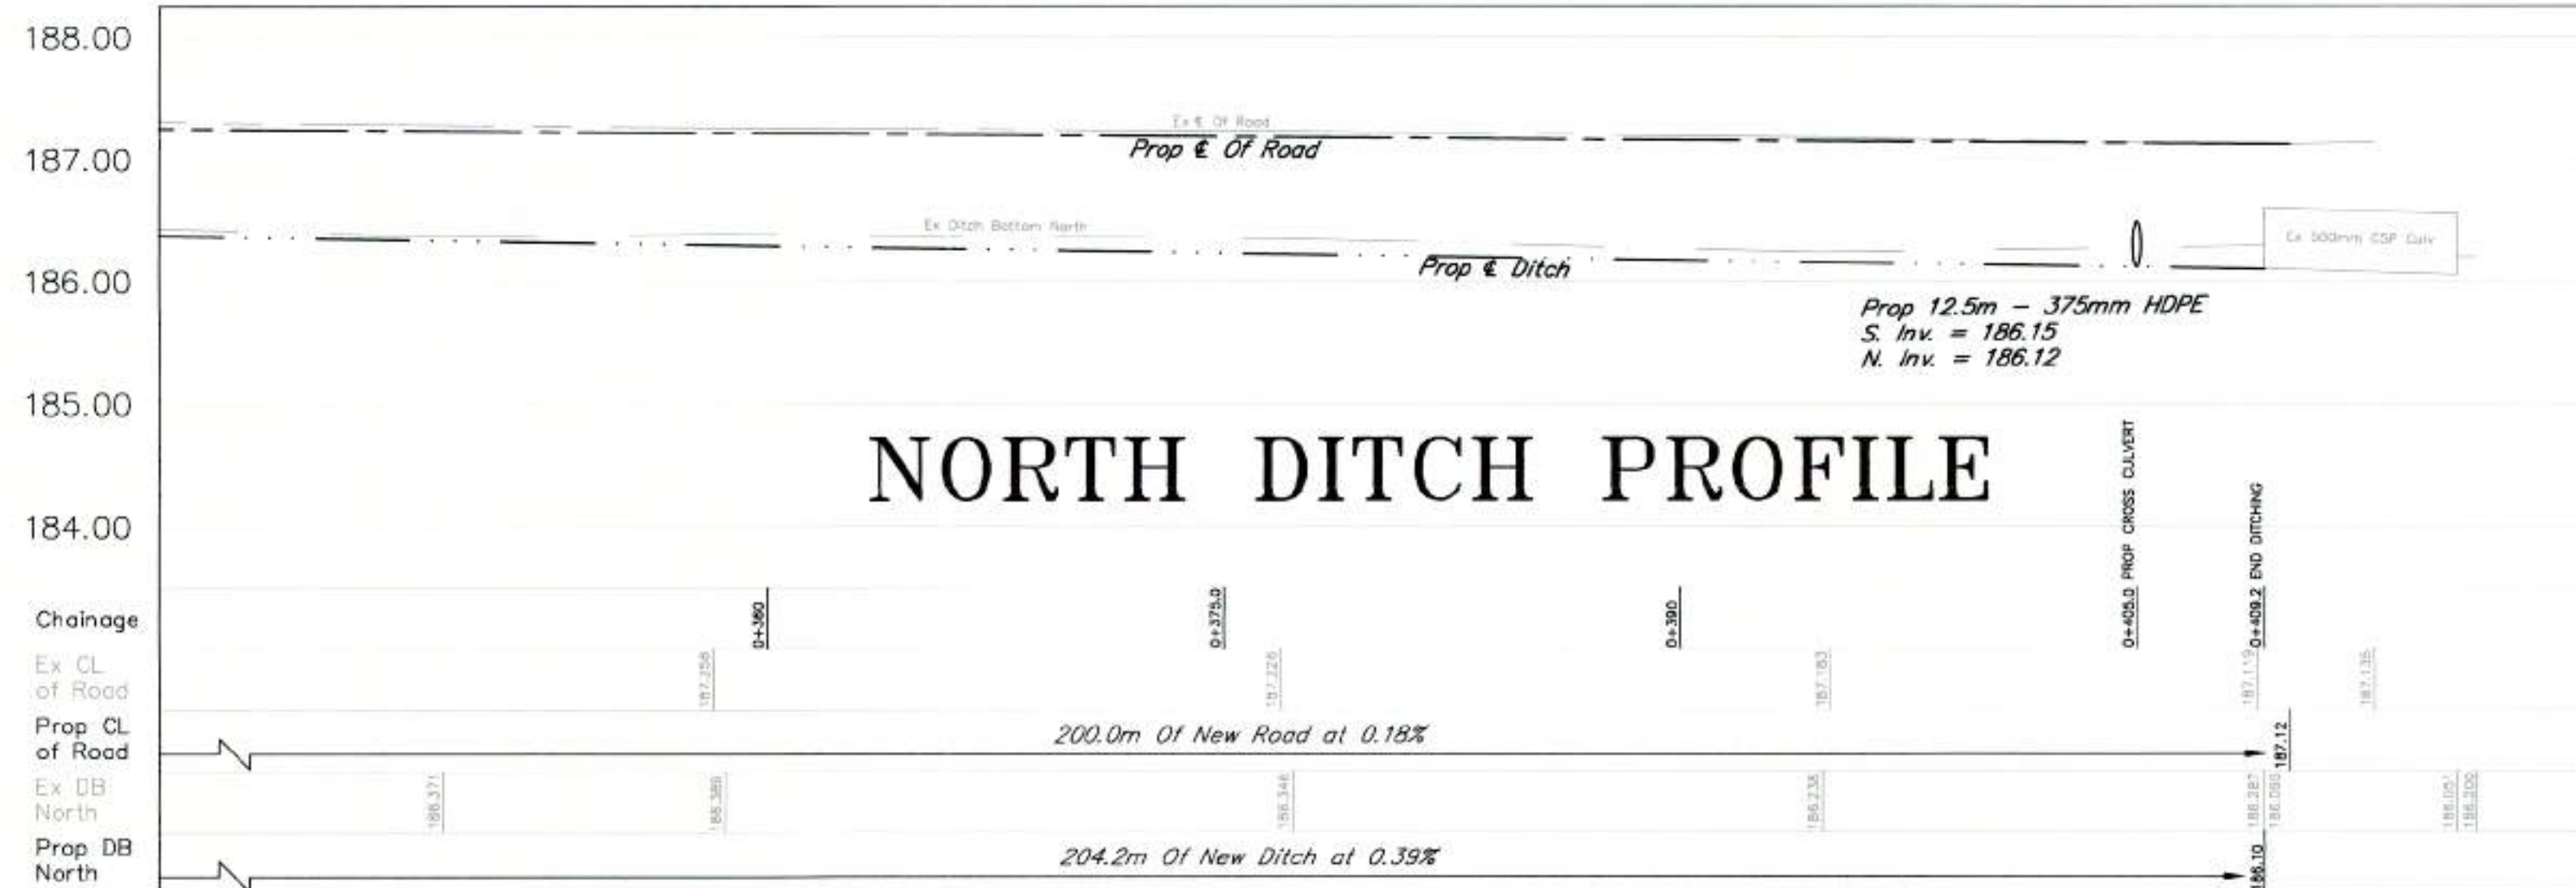

LEGEND	
EXISTING	PROPOSED
Top Of Bank	Top Of Bank
Centreline Of Ditch	Centreline Ditch
Culvert	Culvert
Edge of Road	
Elevation	
	Gravel Shoulder
	Edge of Road
	Centreline Road
	Subdrain

REV.	ISSUE	DATE	BY
2	ISSUE FOR TENDER	NOV. 20-2020	LJS
1	ISSUE FOR REVIEW	NOV. 17-2020	LJS


BENCH MARK SUNSET RD/GILMORE RD
TOP CATCH BASIN GRATE, LOCATED AT NORTHEAST CORNER BOWEN RD AND STEVENSVILLE RD
ELEVATION = 178.810m
BENCH MARK BOWEN RD
NORTHWEST CORNER OF CONCRETE HEADWALL LOCATED AT EAST SIDE OF SUNSET RD OVER FRENCHMAN'S CREEK 265M SOUTH OF GILMORE RD
ELEVATION = 186.494m

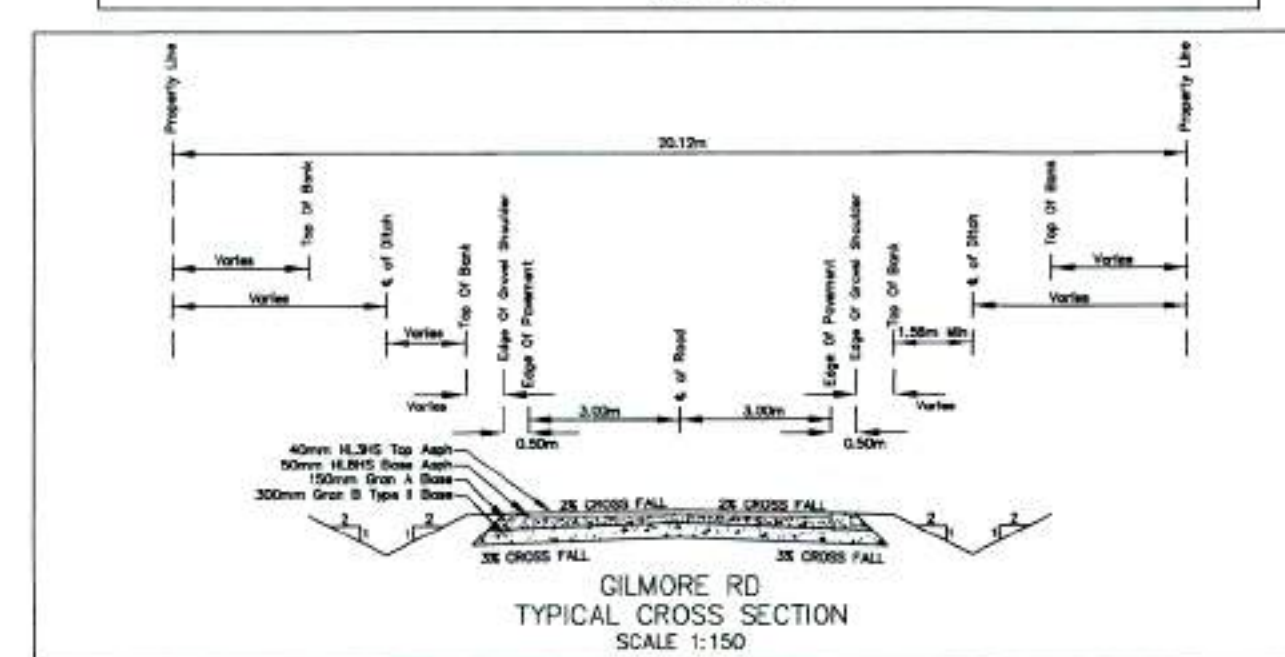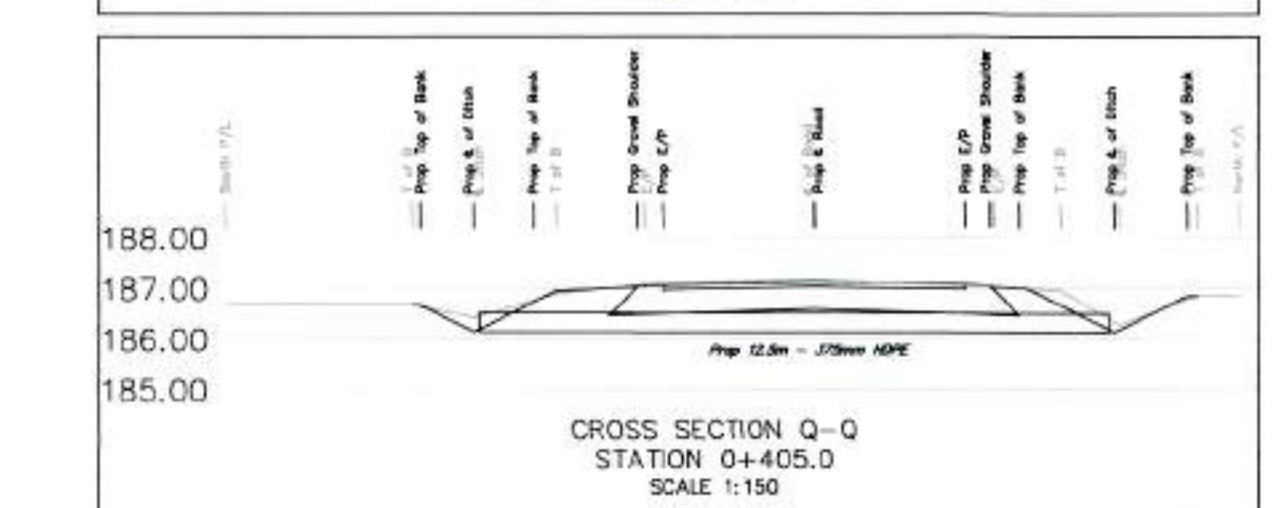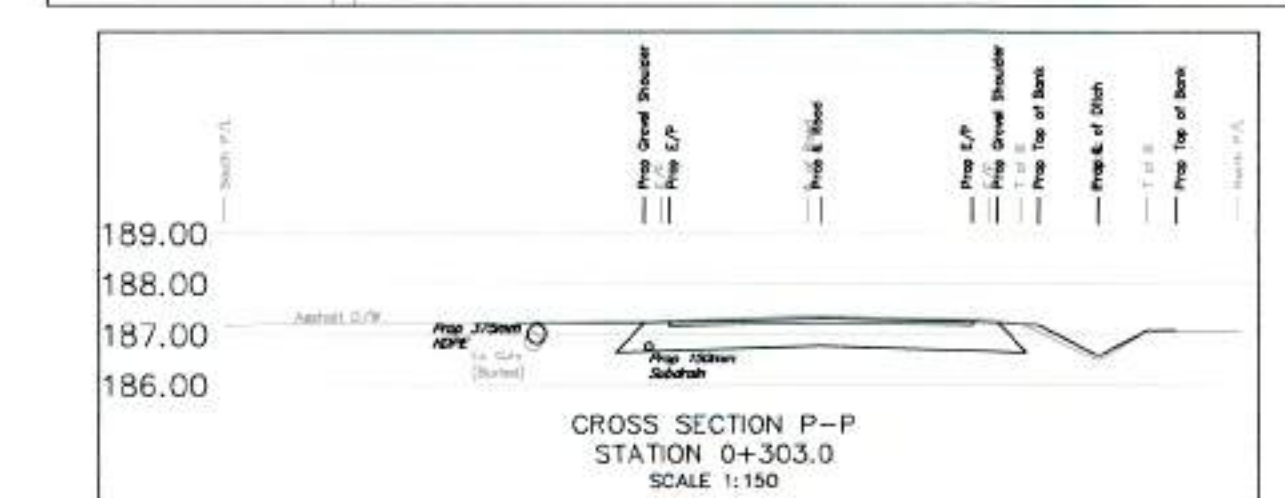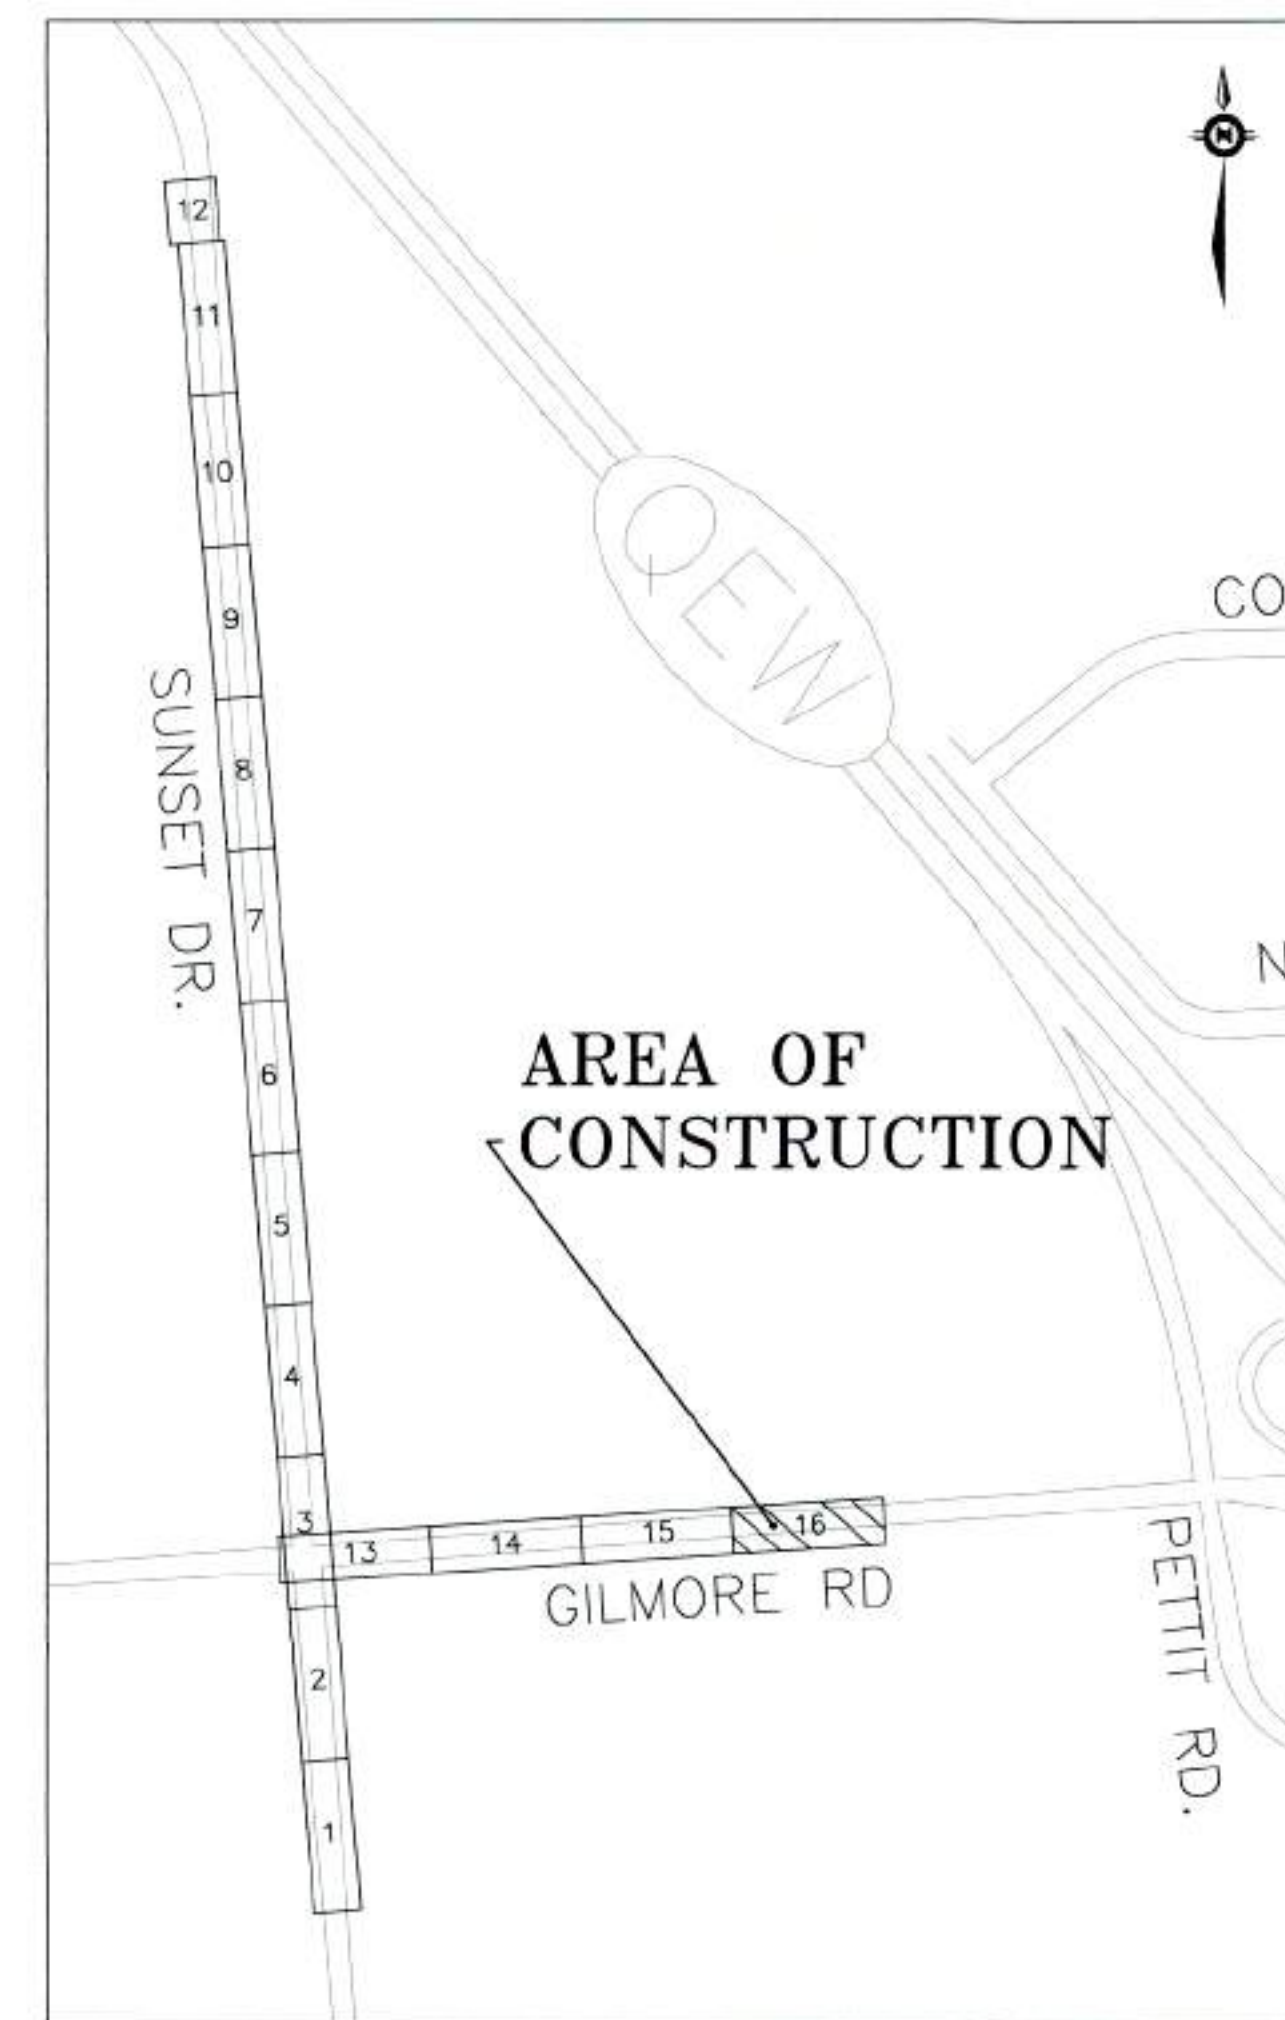


FORT-ERIE
ONTARIO
Our Focus: Your Future
INFRASTRUCTURE SERVICES

2020 ROAD RECONSTRUCTION SUNSET DR, GILMORE RD, AND BOWEN RD			
DSN.	LS	DSN. CKD.	RL
SCALE	HORIZONTAL 1:200 VERTICAL 1:50	PROJECT NO.	ISE-20T-RCON20
DATE	APRIL, 2020	SHEET	16 OF 27
		REV.	2


START CONSTRUCTION
OTT RD STA 0+000

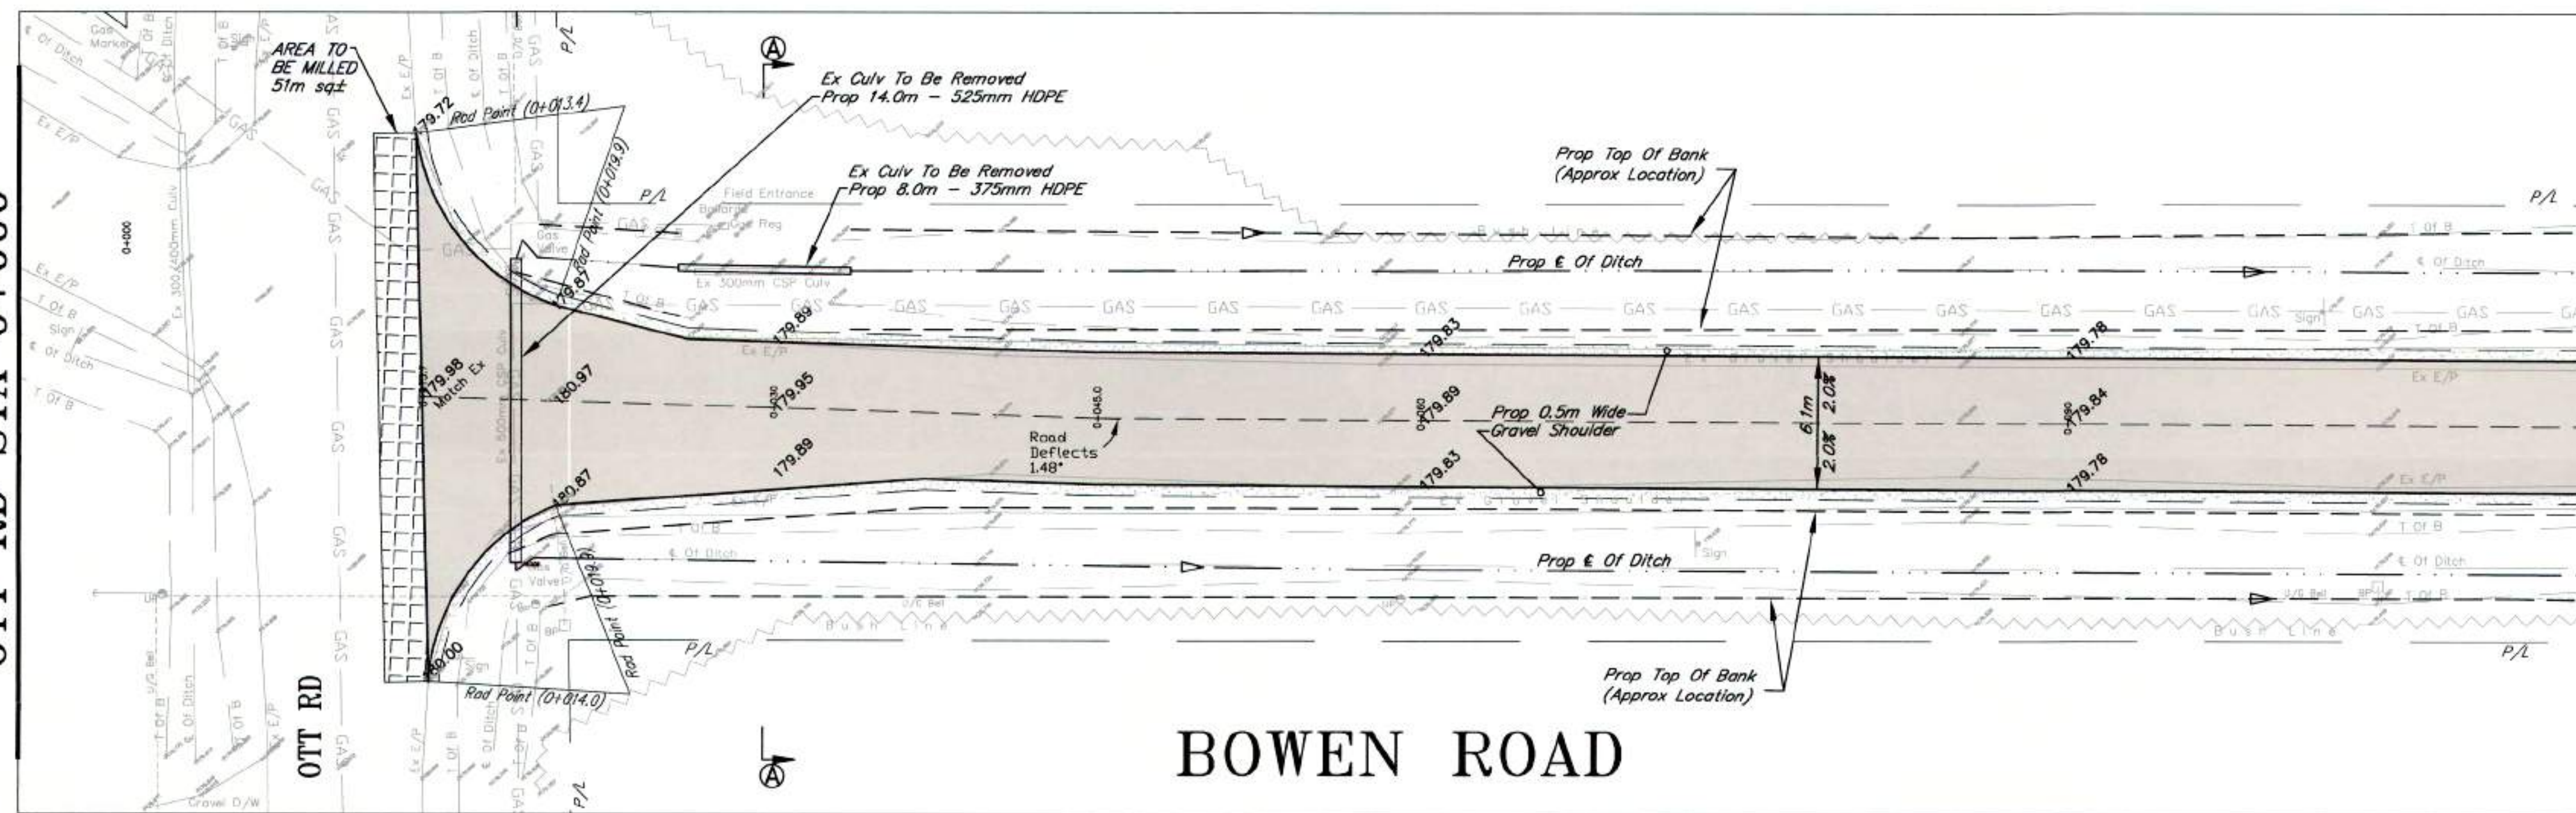


STA 0+115
SEE SHEET #18

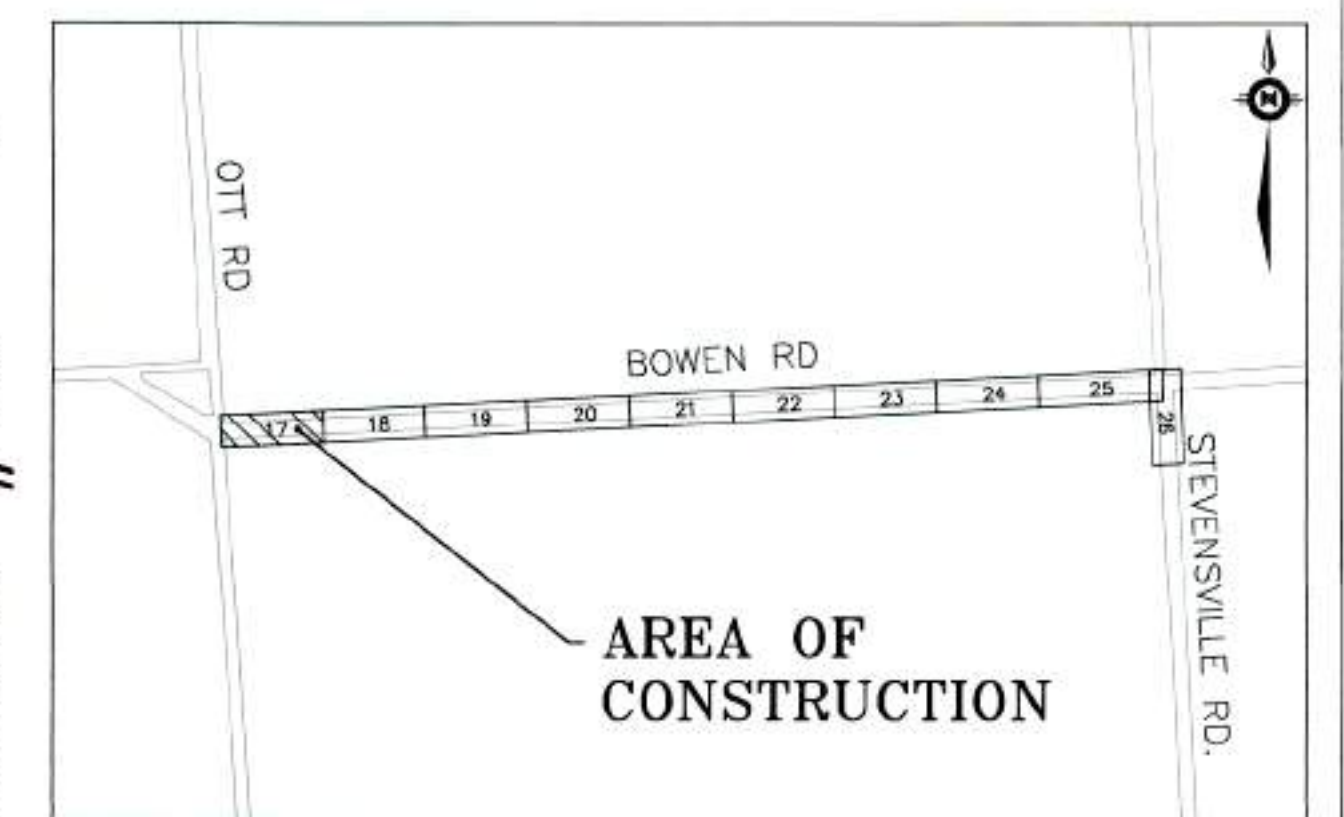

NORTH DITCH PROFILE

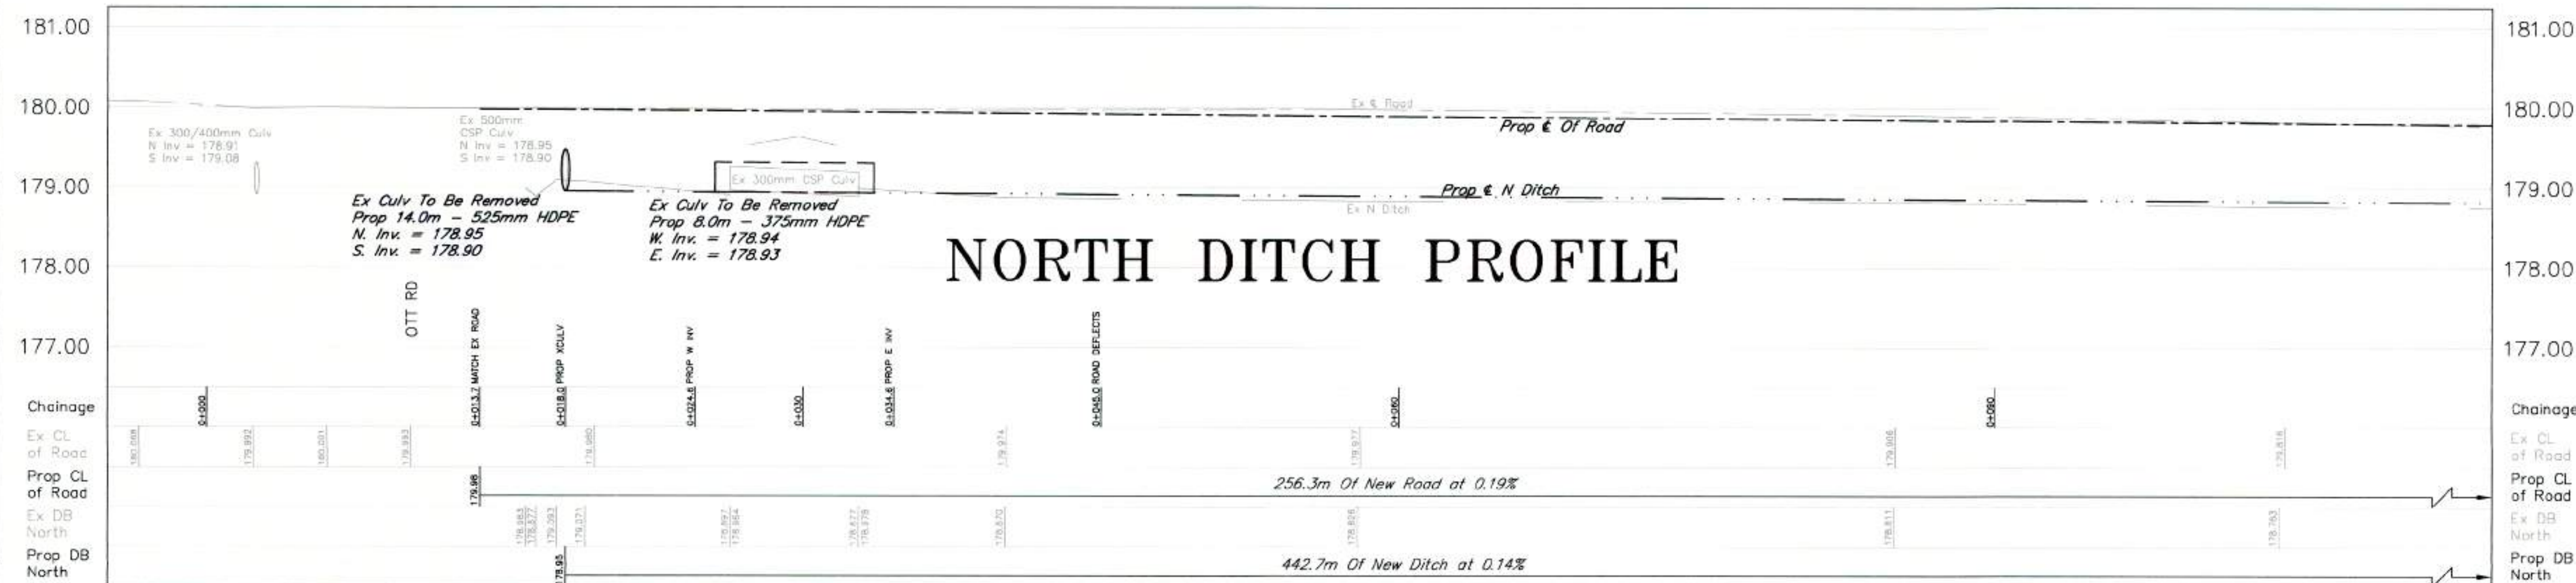

SOUTH DITCH PROFILE

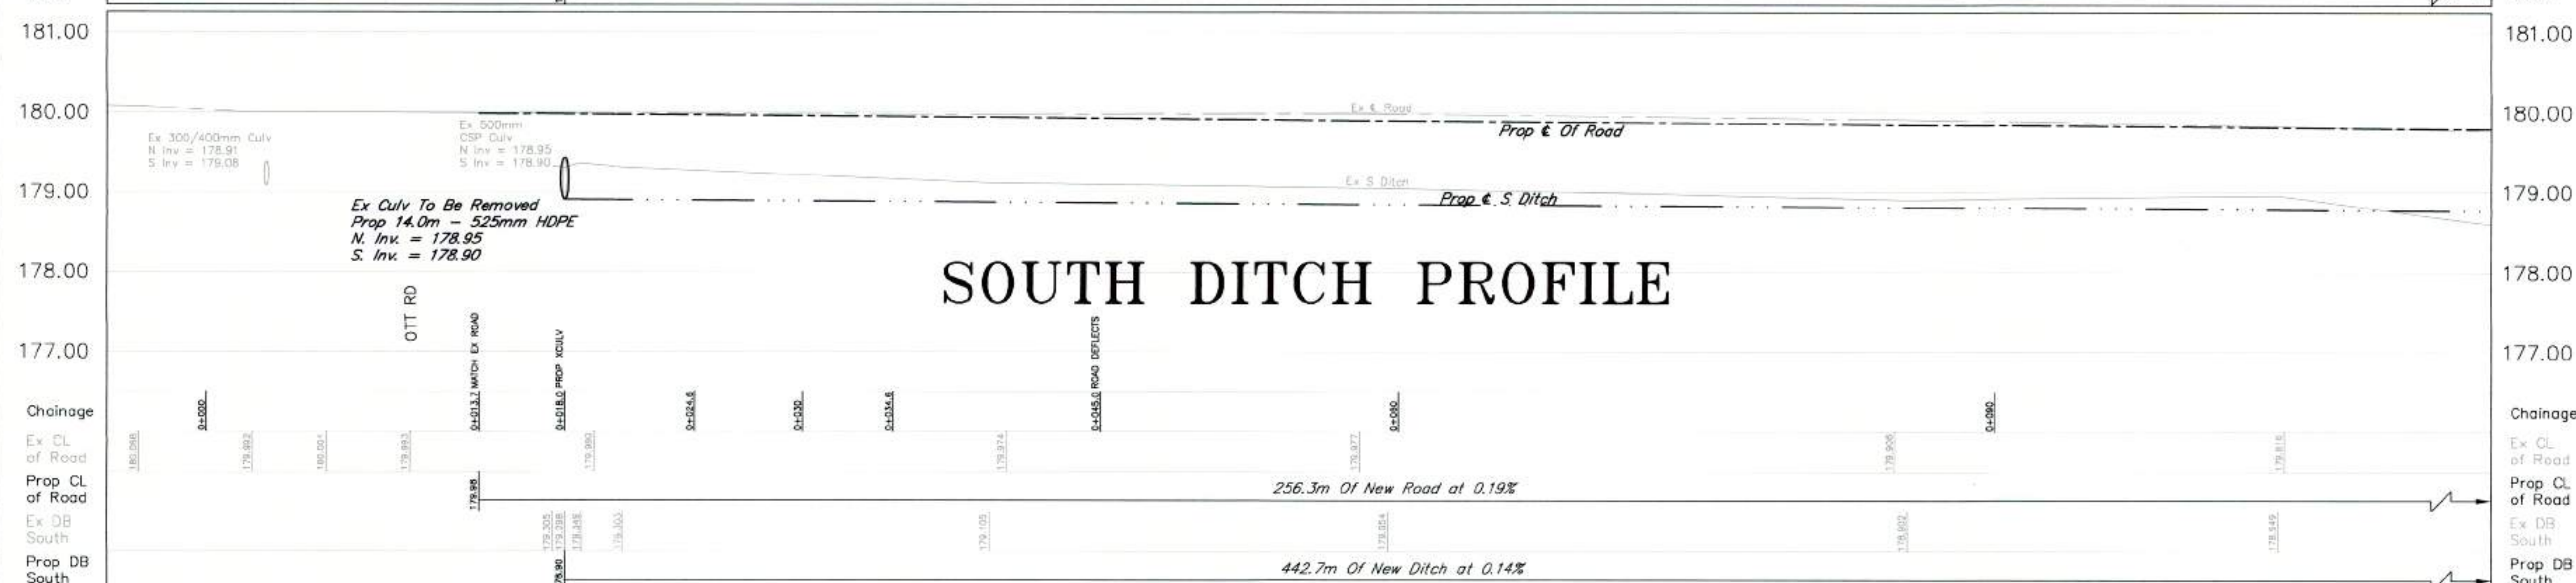

LEGEND	EXISTING	PROPOSED
Top Of Bank	Top Of Bank	Top Of Bank
Centreline Of Ditch	Centreline Of Ditch	Centreline Of Ditch
Culvert	Culvert	Culvert
Edge Of Road	Edge Of Road	Edge Of Road
Elevation	Elevation	Elevation
		Gravel Shoulder
		Edge Of Road
		Centreline Road
		Subdrain



REV.	ISSUE	DATE	BY
2	ISSUE FOR TENDER	NOV. 20-2020	LJS
1	ISSUE FOR REVIEW	NOV. 17-2020	LJS

BENCH MARK SUNSET RD/GILMORE RD TOP CATCH BASIN GRATE LOCATED AT NORTHEAST CORNER BOWEN RD AND STEVENSVILLE RD ELEVATION = 178.810m BENCH MARK BOWEN RD NORTHWEST CORNER OF CONCRETE HEADWALL LOCATED AT EAST SIDE OF SUNSET RD OVER FRENCHMAN'S CREEK 255M SOUTH OF GILMORE RD ELEVATION = 186.494m



2020 ROAD RECONSTRUCTION SUNSET DR, GILMORE RD, AND BOWEN RD					
DSN.	LS	DSN. CKD.	RL	DWG.	LS
SCALE	HORIZONTAL 1:200 VERTICAL 1:50		PROJECT NO.	ISE-20T-RCON20	
DATE	APRIL, 2020		SHEET	17 OF 27	REV.
					2

STA 0+235
SEE SHEET #19

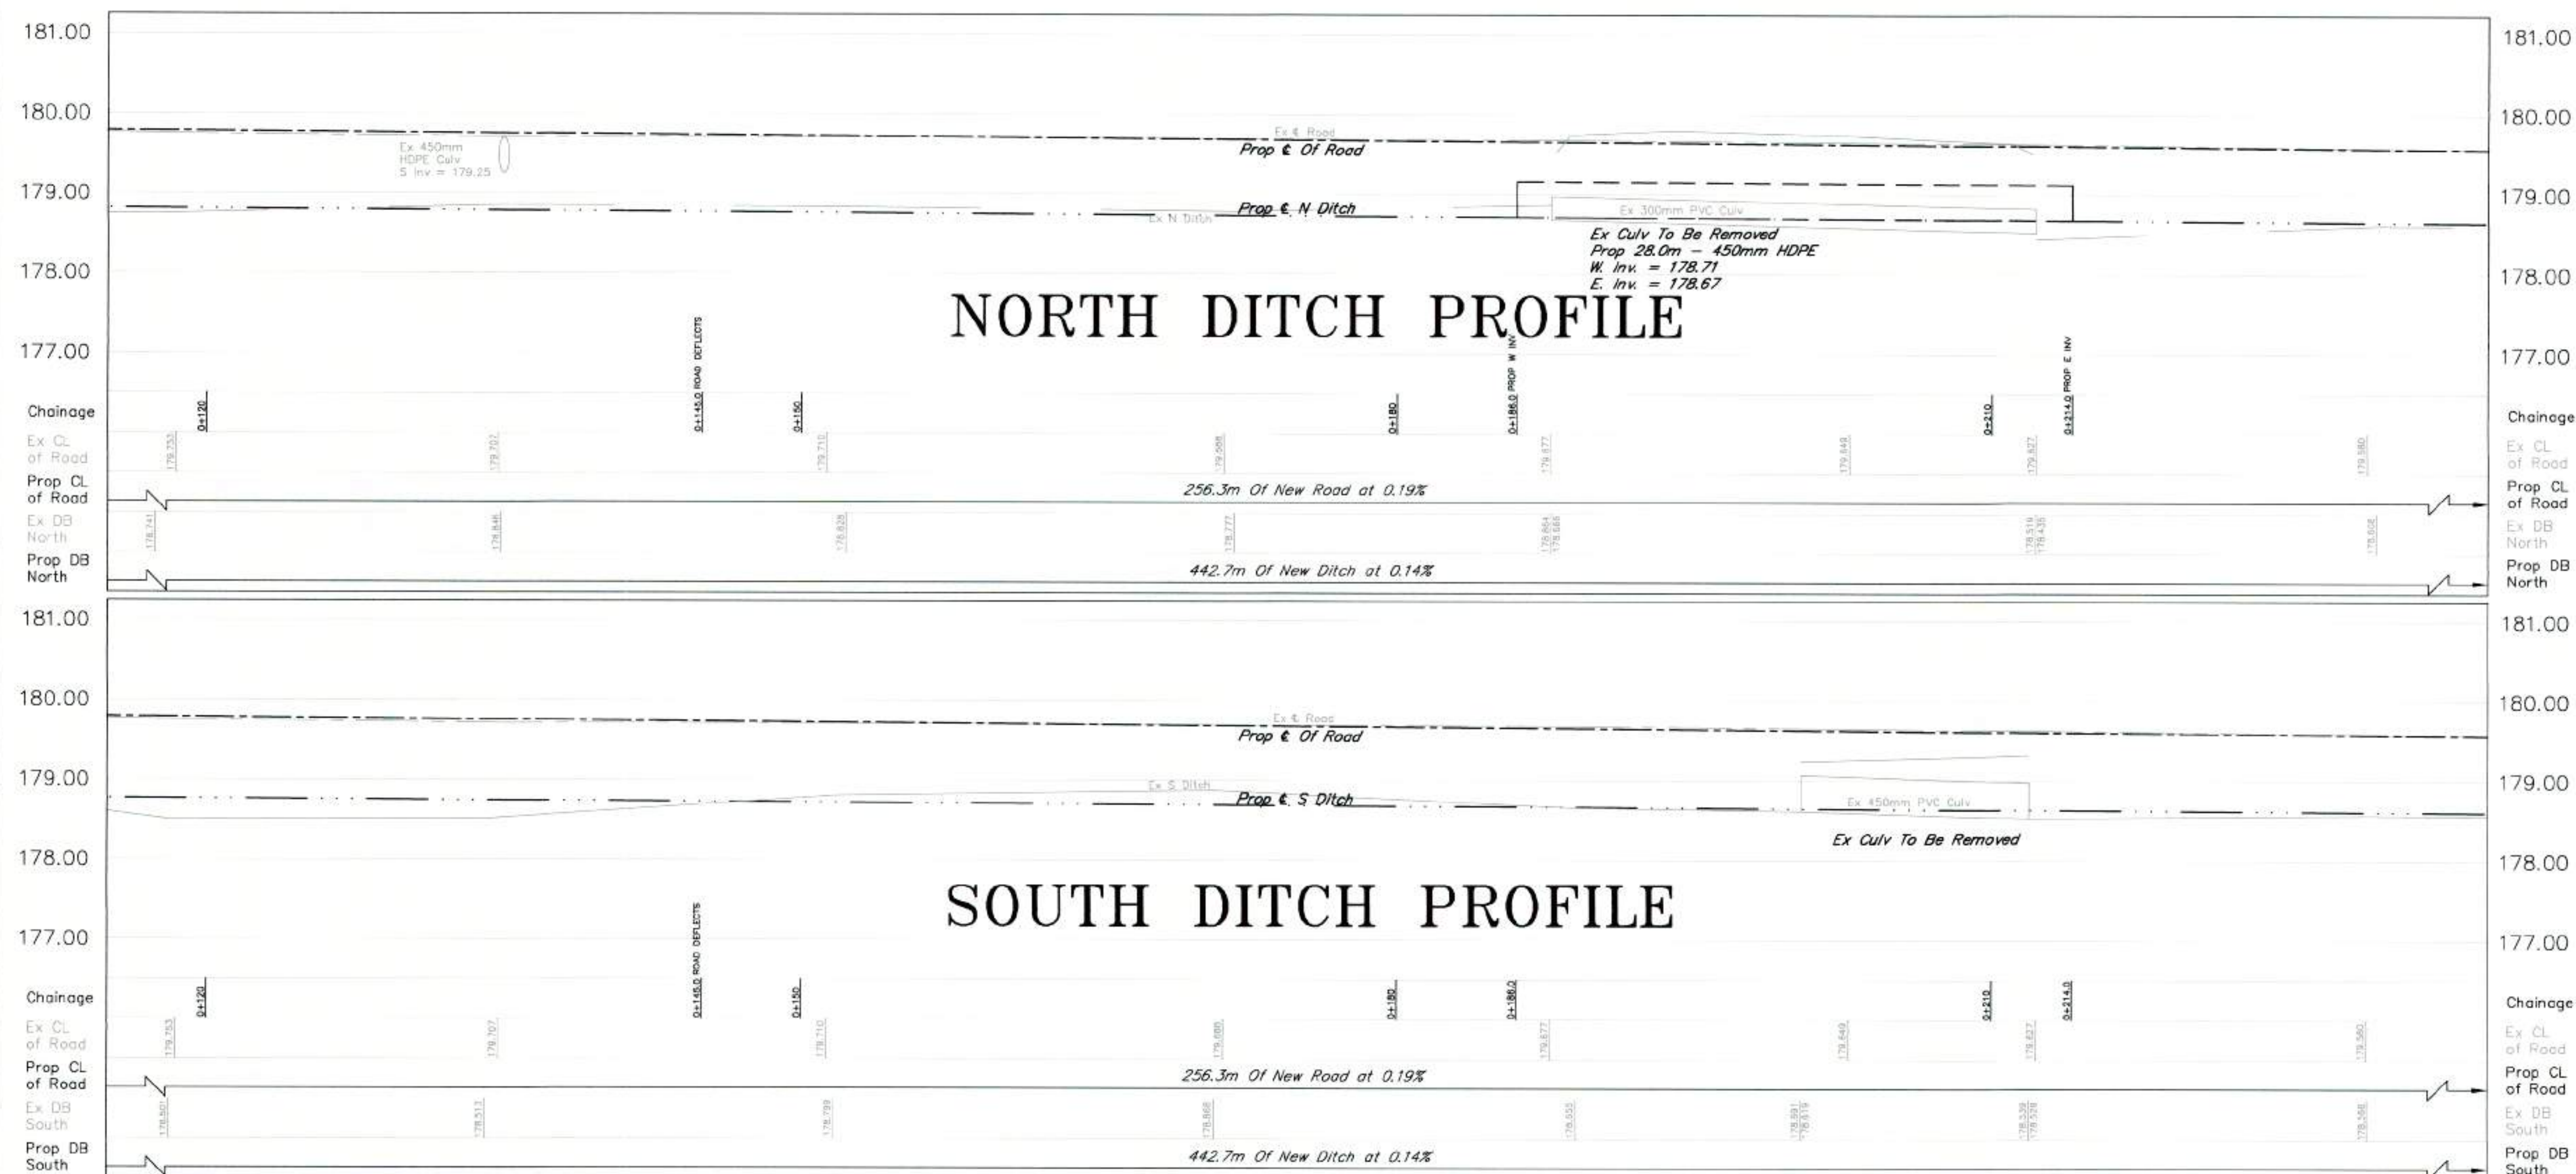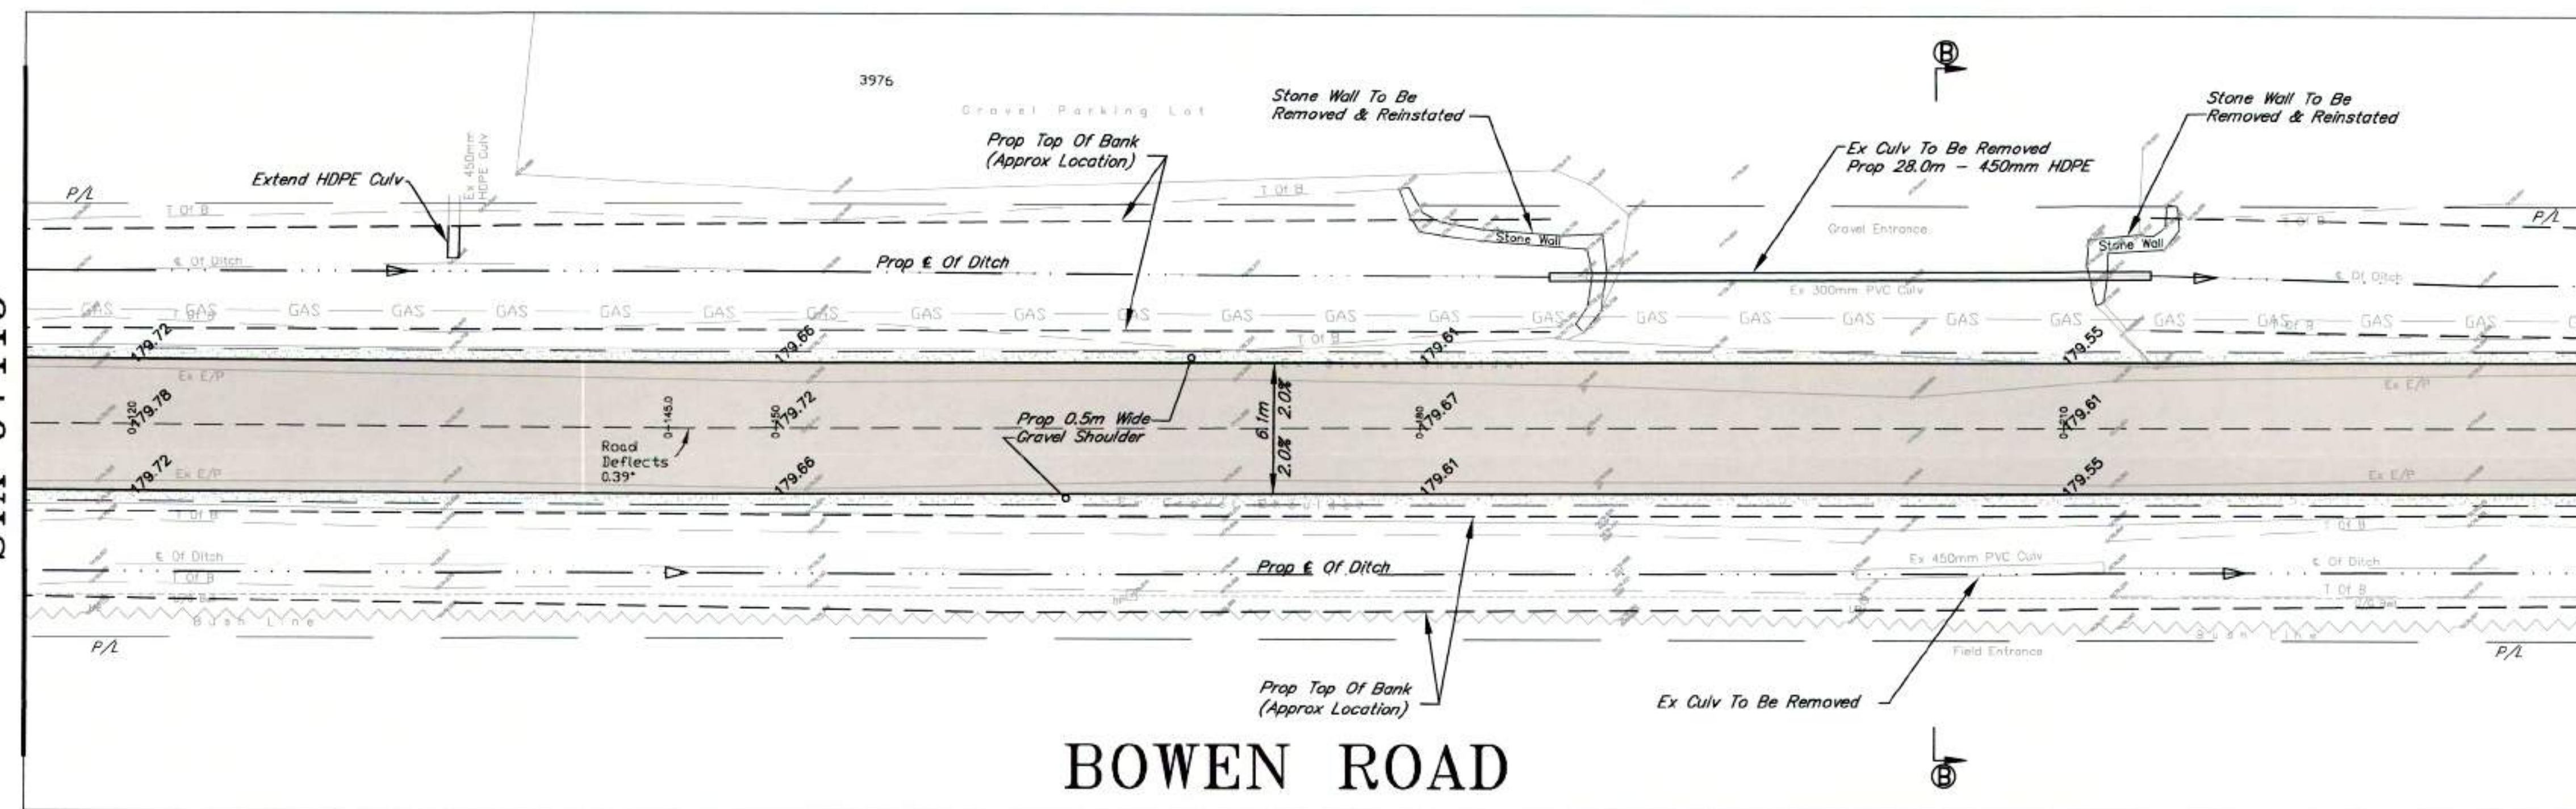

LEGEND		EXISTING	PROPOSED		
	Top Of Bank		Top Of Bank		Gravel Shoulder
	Centreline Of Ditch		Centreline Ditch		Edge of Road
	Culvert		Culvert		Centreline Road
	Edge of Road				Subdrain
	Elevation				

REV.	ISSUE	DATE	BY
2	ISSUE FOR TENDER	NOV. 20-2020	LJ
1	ISSUE FOR REVIEW	NOV. 17-2020	LJ

BENCH MARK SUNSET RD/GILMORE RD
TOP CATCH BASIN GRATE LOCATED
AT NORTHEAST CORNER BOWEN RD AND
STEVENSVILLE RD
ELEVATION = 178.810m


BENCH MARK BOWEN RD
NORTHWEST CORNER OF CONCRETE
HEADWALL LOCATED AT EAST SIDE OF
SUNSET RD OVER FRENCHMAN'S
CREEK 265M SOUTH OF GILMORE RD





2020 ROAD RECONSTRUCTION				
SUNSET DR, GILMORE RD, AND BOWEN RD				
DSM.	LS	DSN. CKD.	RL	DWG.
				LS
				DWG. CKD.
				RL
SCALE	HORIZONTAL 1:200 VERTICAL 1:50		PROJECT NO.	
			ISE-20T-RCON20	
DATE	APRIL, 2020		SHEET	18 OF 27
				REV.

Checked by: J. J. M. 17-2020
Designed by: J. J. M. 17-2020
Drawn by: J. J. M. 17-2020
Checked by: J. J. M. 17-2020

SEE SHEET 18
STA 0+235

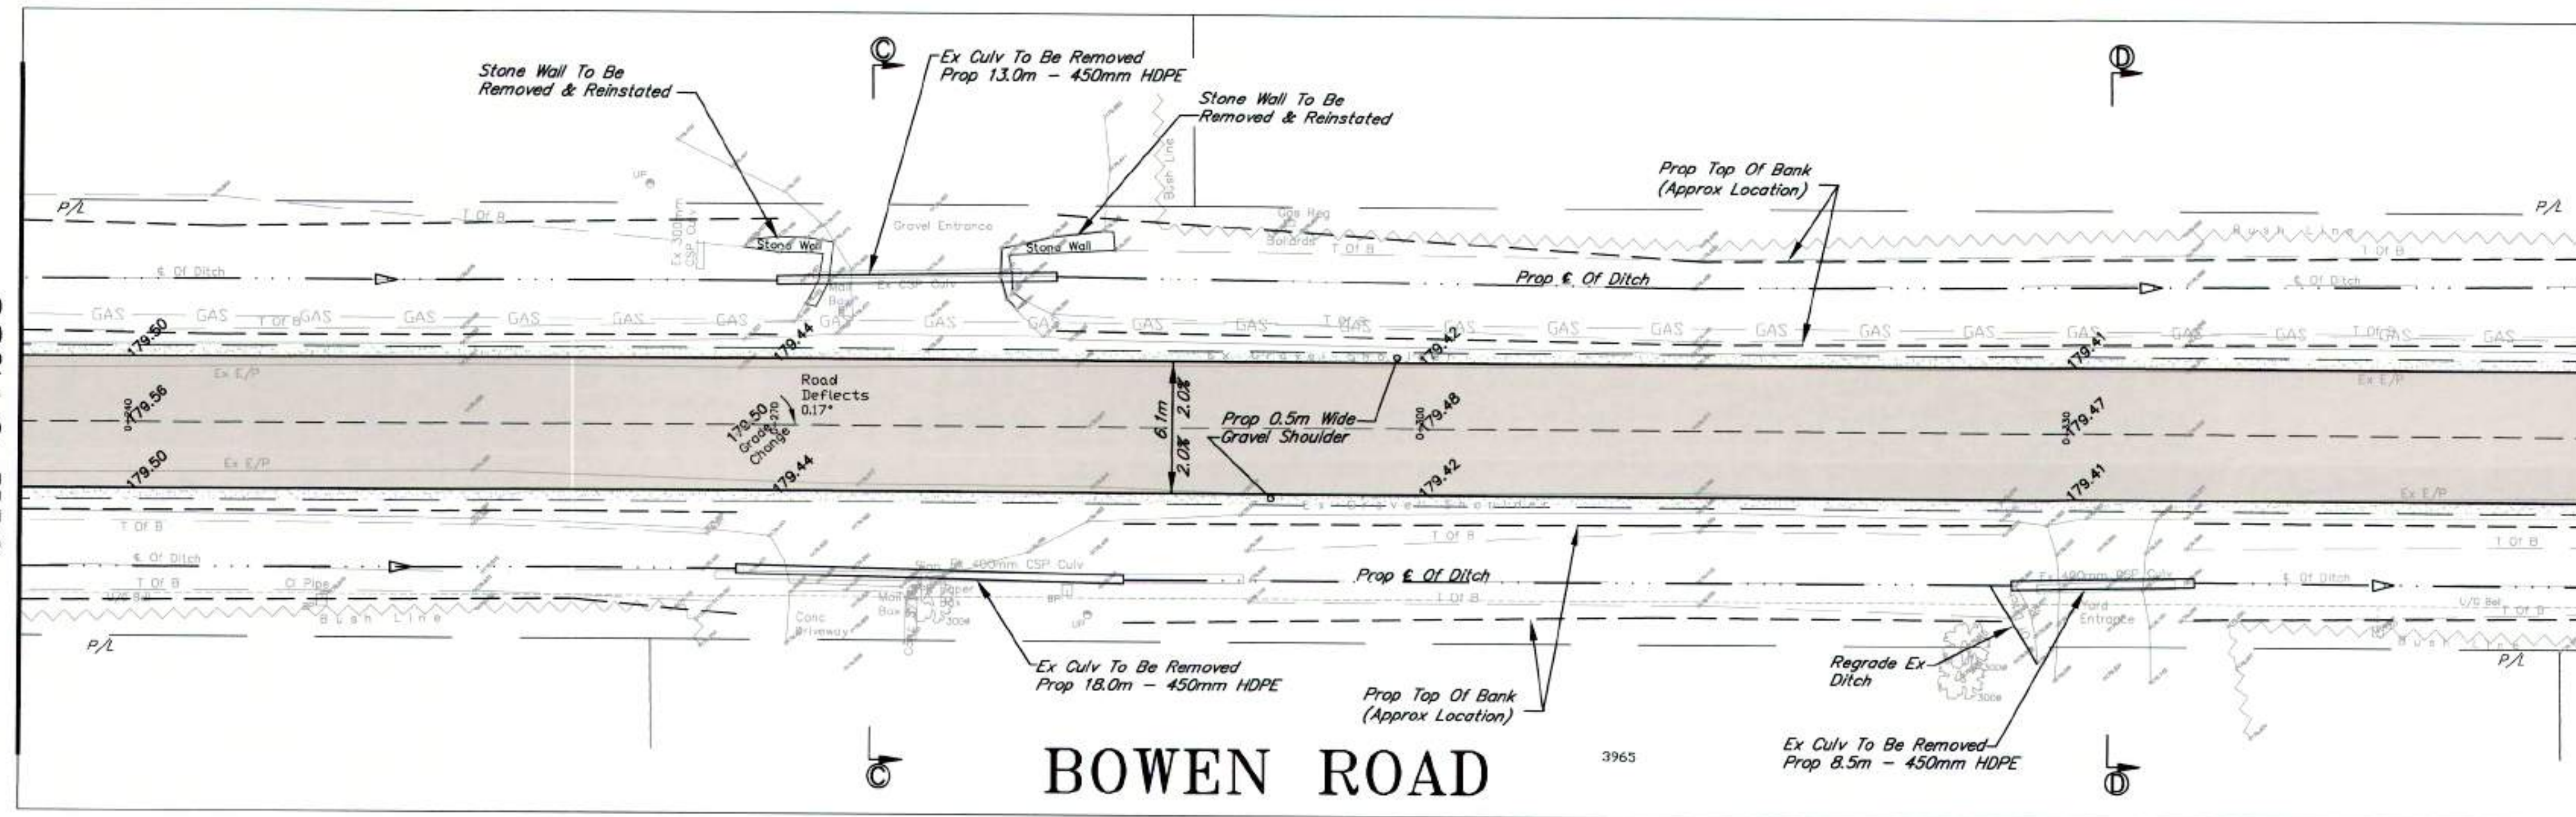

SEE SHEET #20
STA 0+355

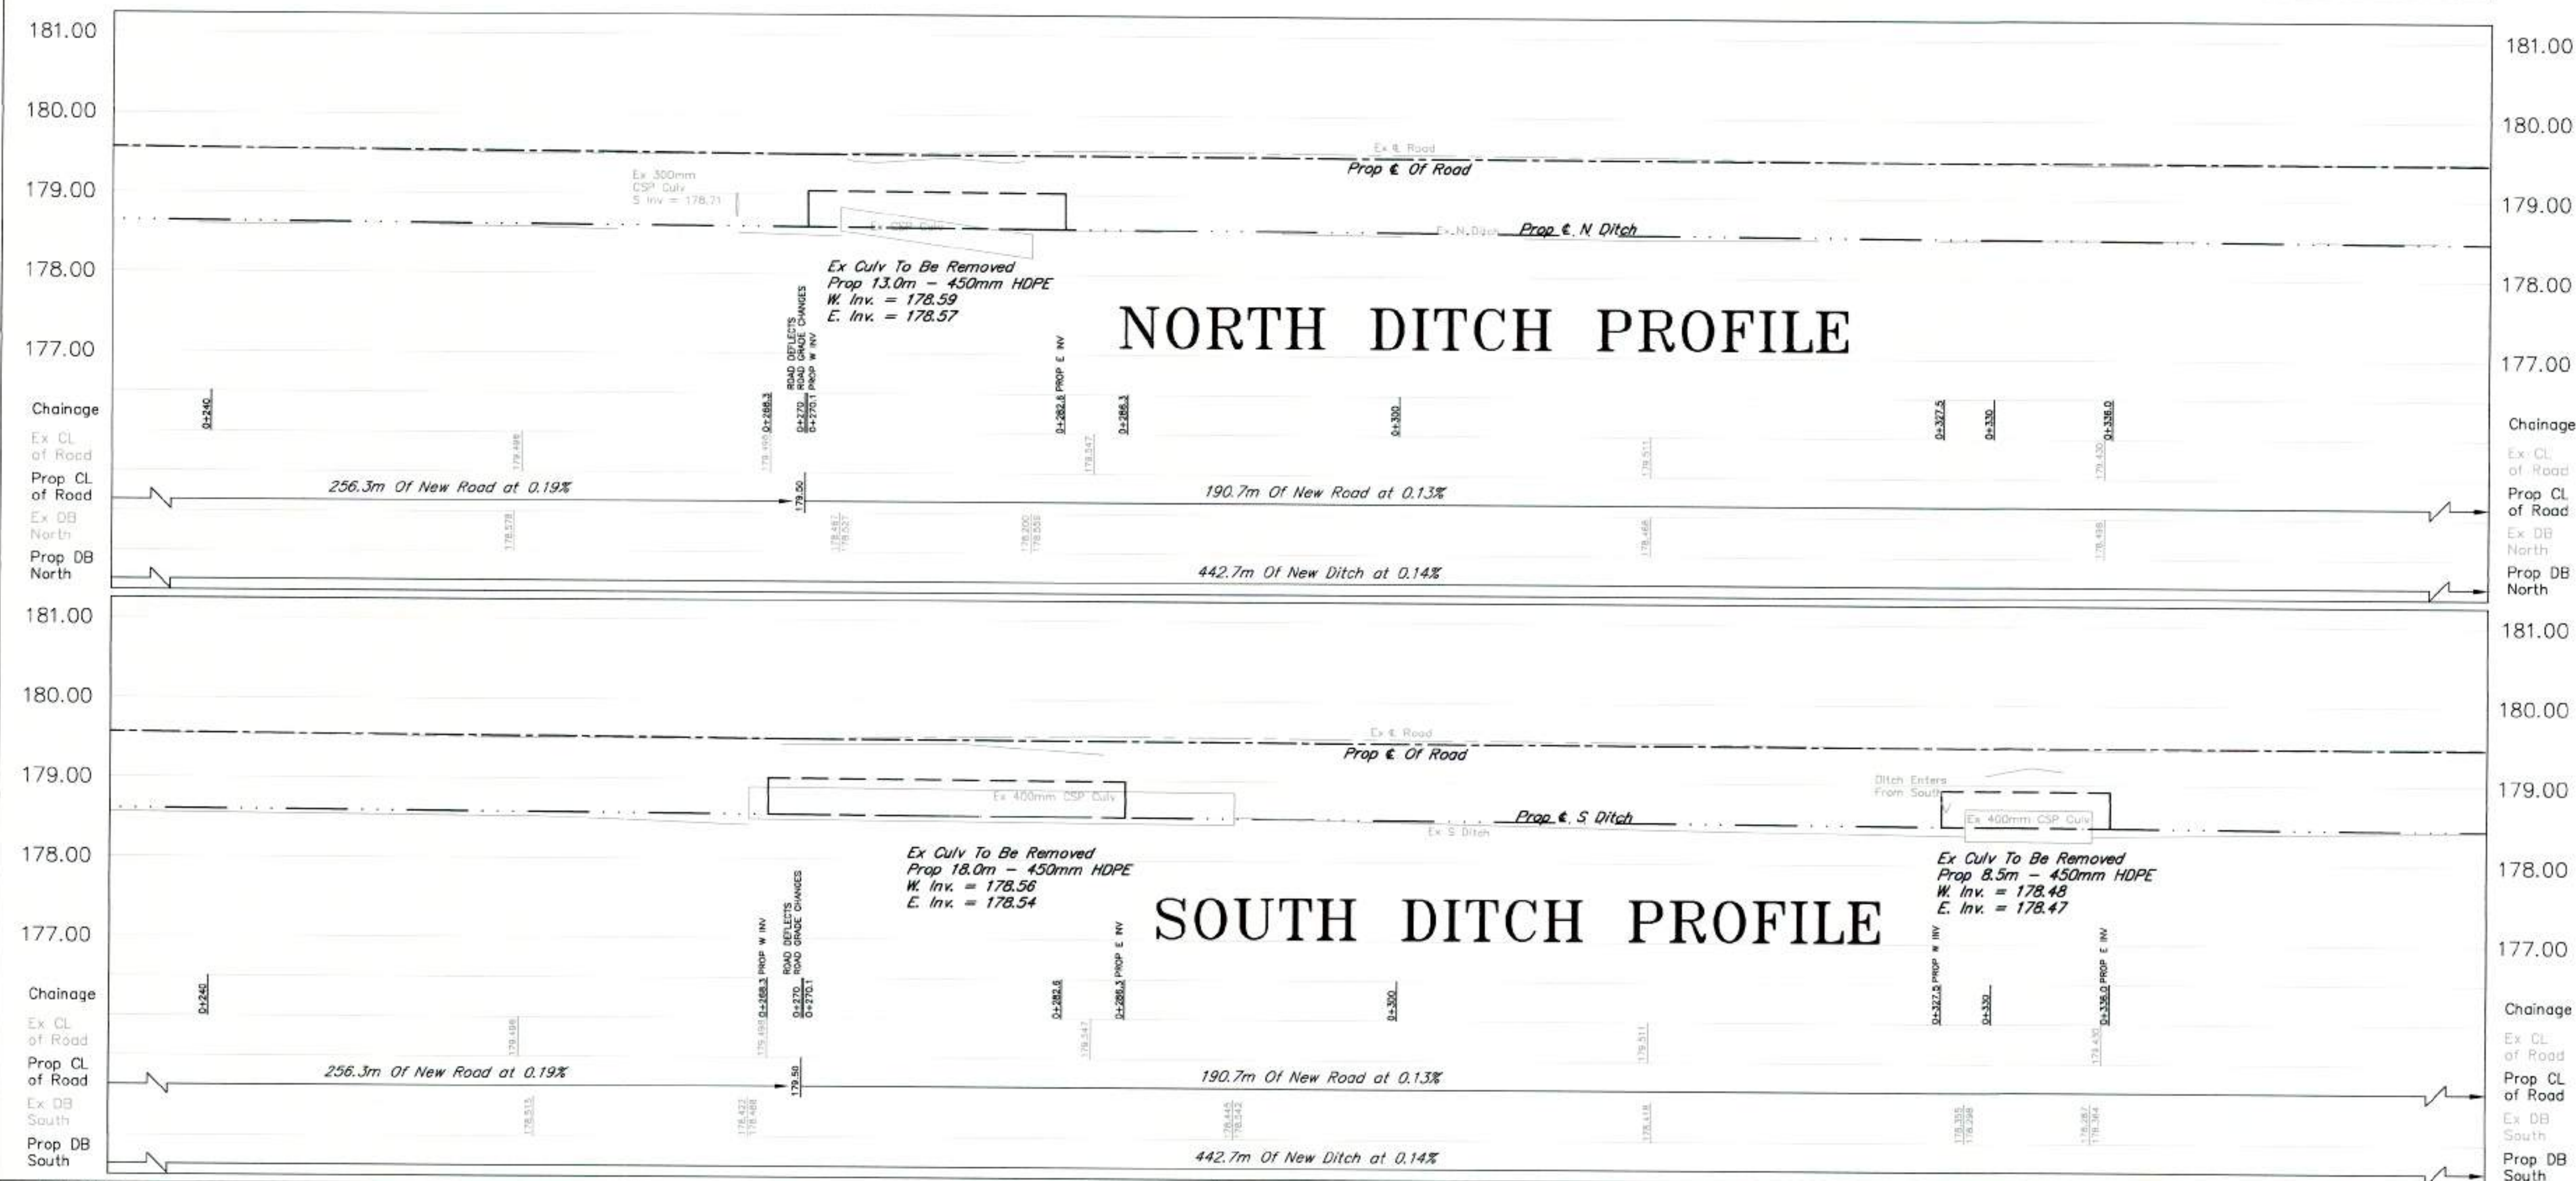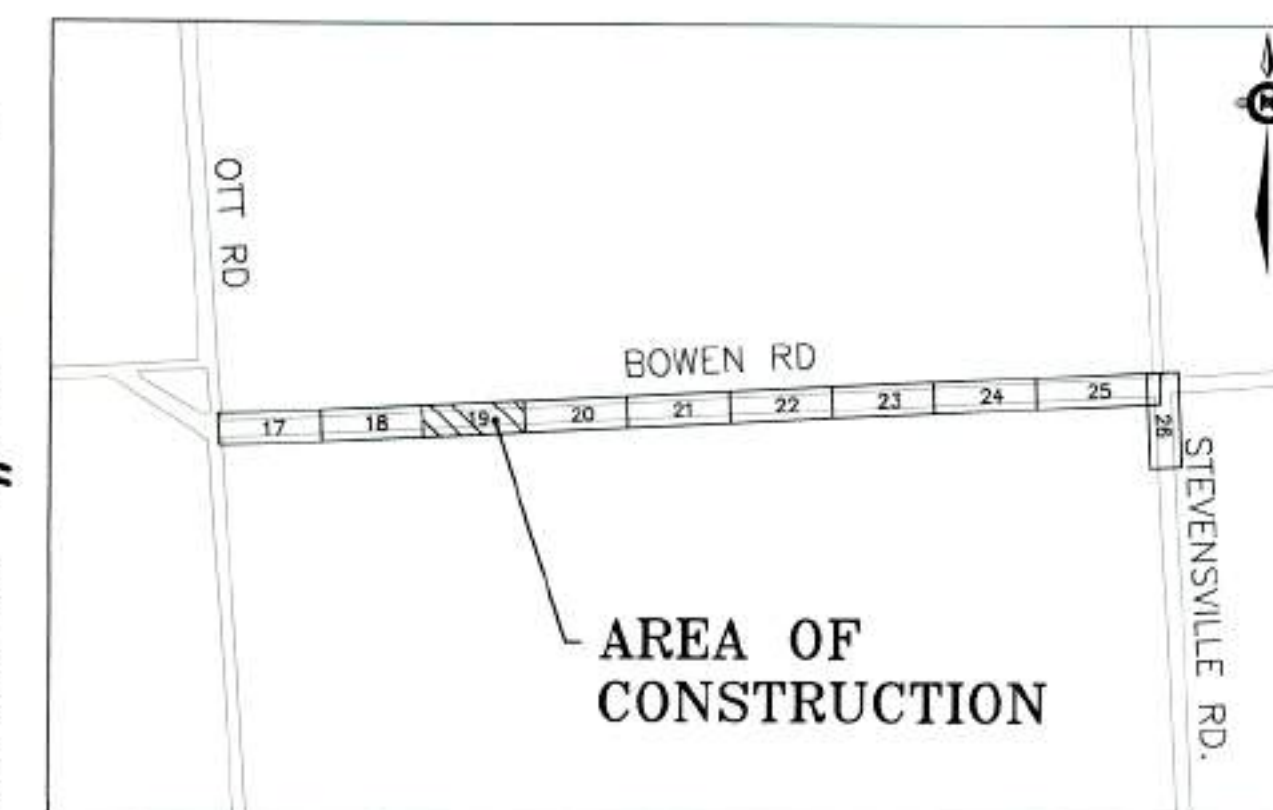

LEGEND	
EXISTING	PROPOSED
Top Of Bank	Top Of Bank
Centreline Of Ditch	Centreline Ditch
Culvert	Culvert
Edge of Road	
Elevation	
	Gravel Shoulder
	Edge of Road
	Centreline Road
	Subsoil





REV.	ISSUE	DATE	BY
2	ISSUE FOR TENDER	NOV. 20-2020	LJS
1	ISSUE FOR REVIEW	NOV. 17-2020	LJS

BENCH MARK SUNSET RD/GILMORE RD
TOP CATCH BASIN GRATE LOCATED AT NORTHEAST CORNER BOWEN RD AND STEVENSVILLE RD
ELEVATION = 178.810m
BENCH MARK BOWEN RD
NORTHWEST CORNER OF CONCRETE HEADWALL LOCATED AT EAST SIDE OF CREEK 265M SOUTH OF GILMORE RD
ELEVATION = 186.494m



2020 ROAD RECONSTRUCTION SUNSET DR, GILMORE RD, AND BOWEN RD			
DSN.	LS	DSN. CKD.	RL
SCALE	HORIZONTAL 1:200 VERTICAL 1:50		PROJECT NO. ISE-20T-RCON20
DATE	APRIL, 2020	SHEET	19 OF 27
REV.			2

SEE SHEET 19
STA 0+355

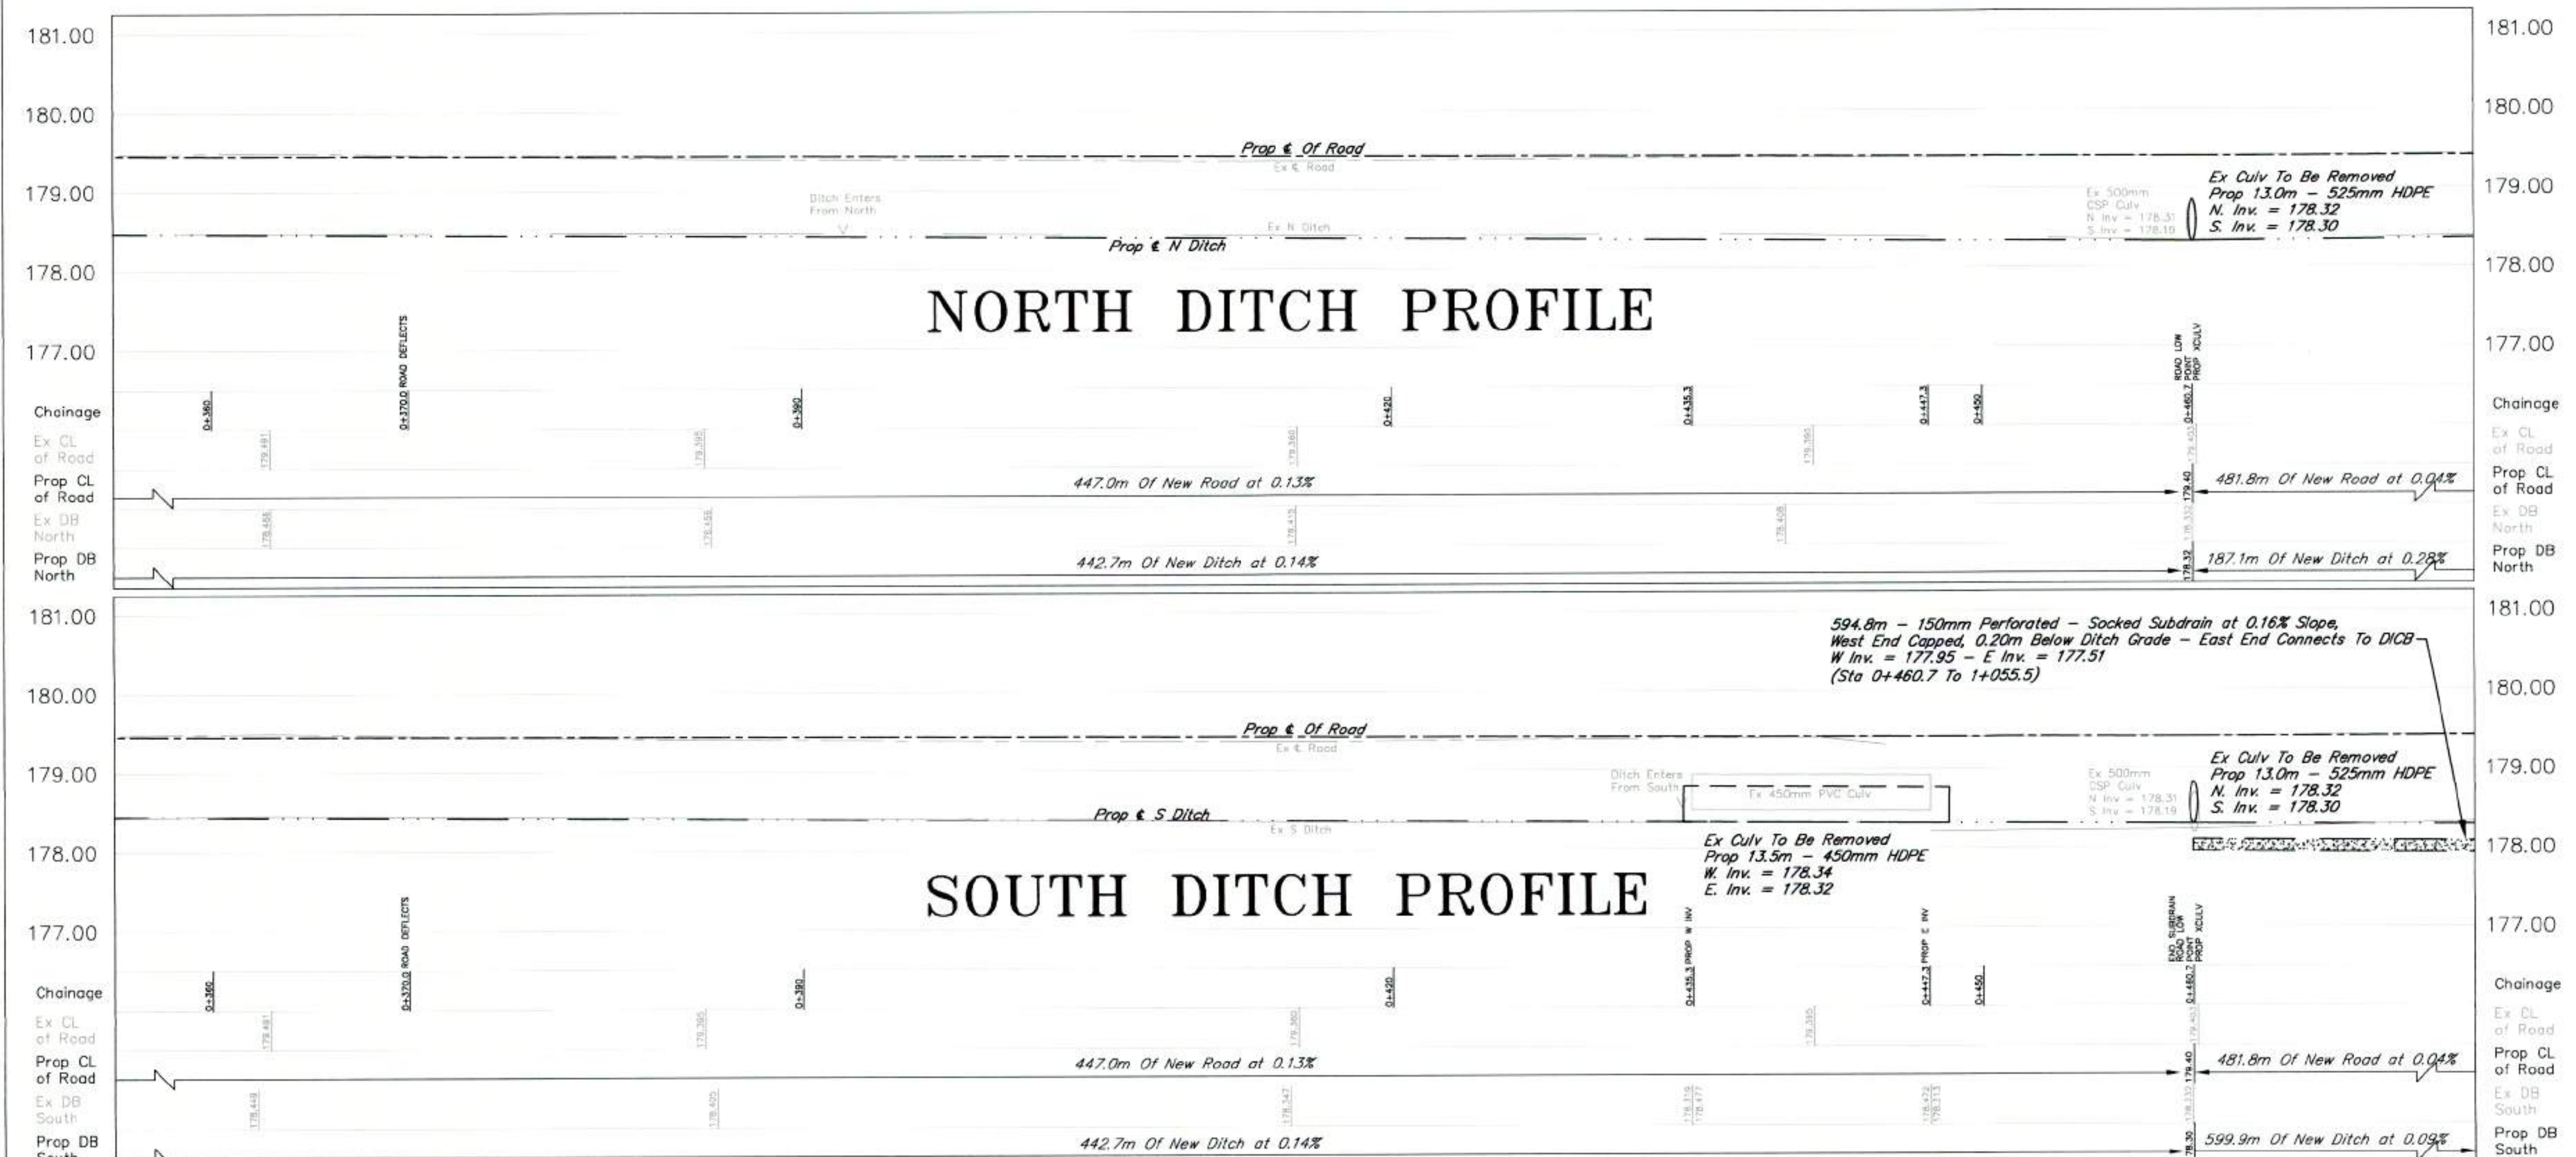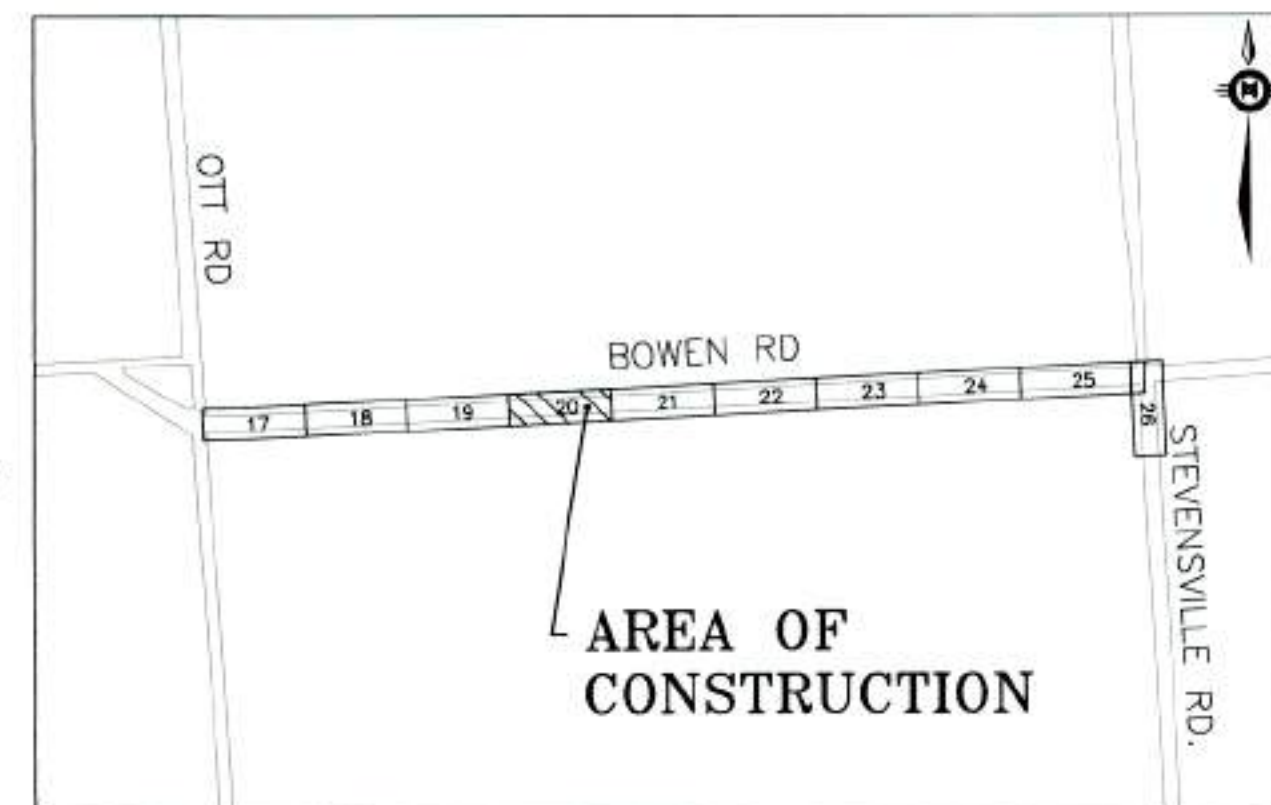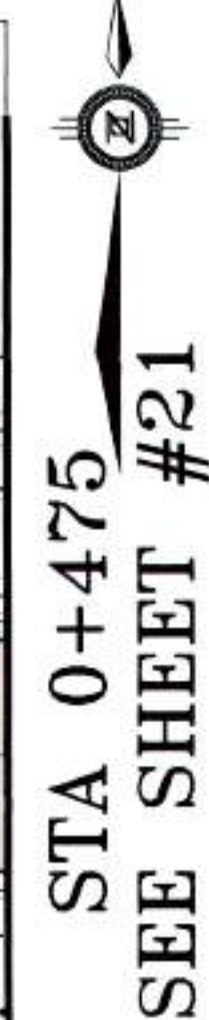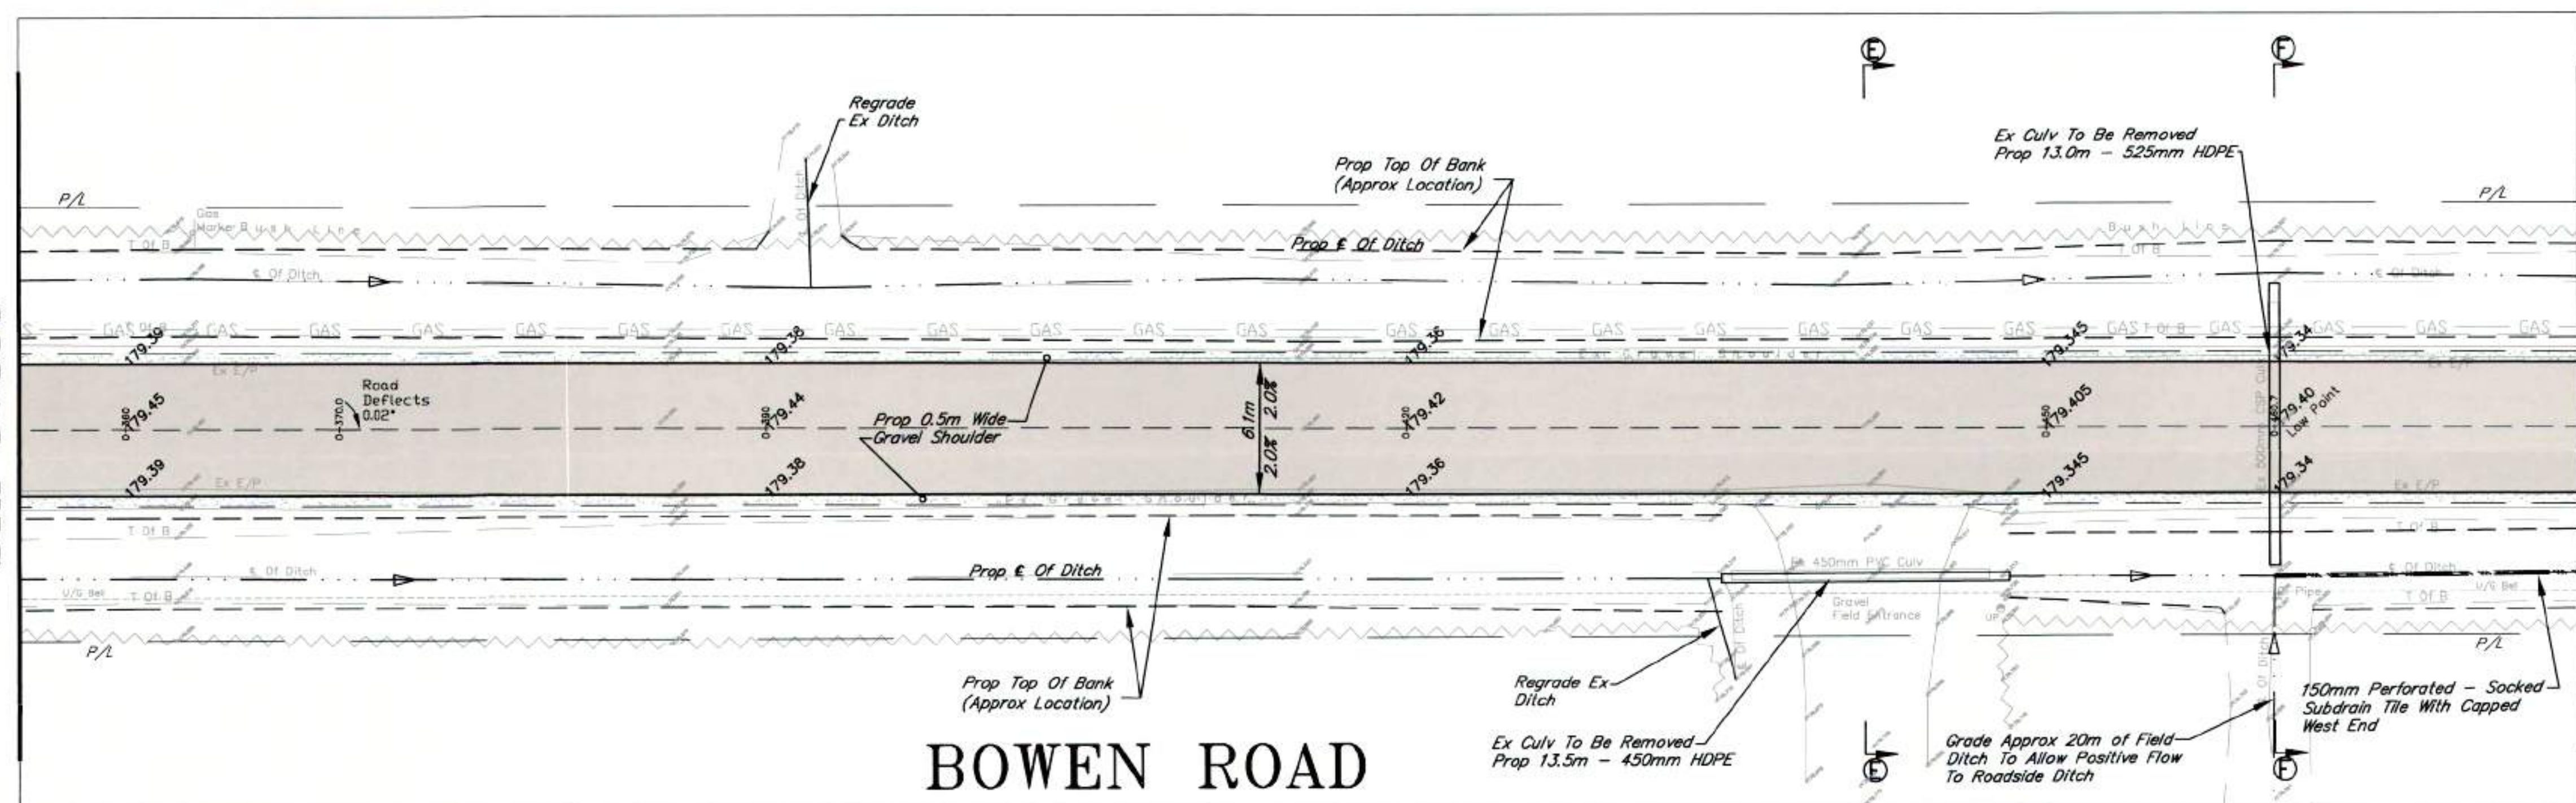

LEGEND		EXISTING		PROPOSED	
	Top OF Bank		Top OF Bank		Centreline Ditch
	Centreline OF Ditch		Centreline Ditch		Edge of Road
	Culvert		Culvert		Centreline Road
	Edge of Road		Edge of Road		Subdrain
	Elevation				

REV.	ISSUE	DATE	BY	BENCH MARK SUNSET RD/GILMORE RD TOP CATCH BASIN GRATE LOCATED AT NORTHEAST CORNER BOWEN RD AND STEVENSVILLE RD ELEVATION = 178.810m BENCH MARK BOWEN RD NORTHEAST CORNER OF CONCRETE HEADWALL LOCATED AT EAST SIDE OF SUNSET RD OVER FRENCHMANS CREEK 250M SOUTH OF GILMORE RD ELEVATION = 186.494m
2	ISSUE FOR TENDER	NOV. 20-2020	LJS	
1	ISSUE FOR REVIEW	NOV. 17-2020	LJS	






2020 ROAD RECONSTRUCTION				
SUNSET DR, GILMORE RD, AND BOWEN RD				
DSN.	LS	DSN. CKD.	RL	DWG.
				LS
				DWG. CKD.
				RL
SCALE	HORIZONTAL 1:200 VERTICAL 1:50		PROJECT NO.	
			ISE-20T-RCON20	
DATE	APRIL, 2020		SHEET	
			20 OF 27	
			REV.	

Checked by J.M. on July 17, 2020
Designed by J.M. on July 17, 2020
Drawn by J.M. on July 17, 2020

SEE SHEET 20
STA 0+475

STA 0+595
SEE SHEET #22

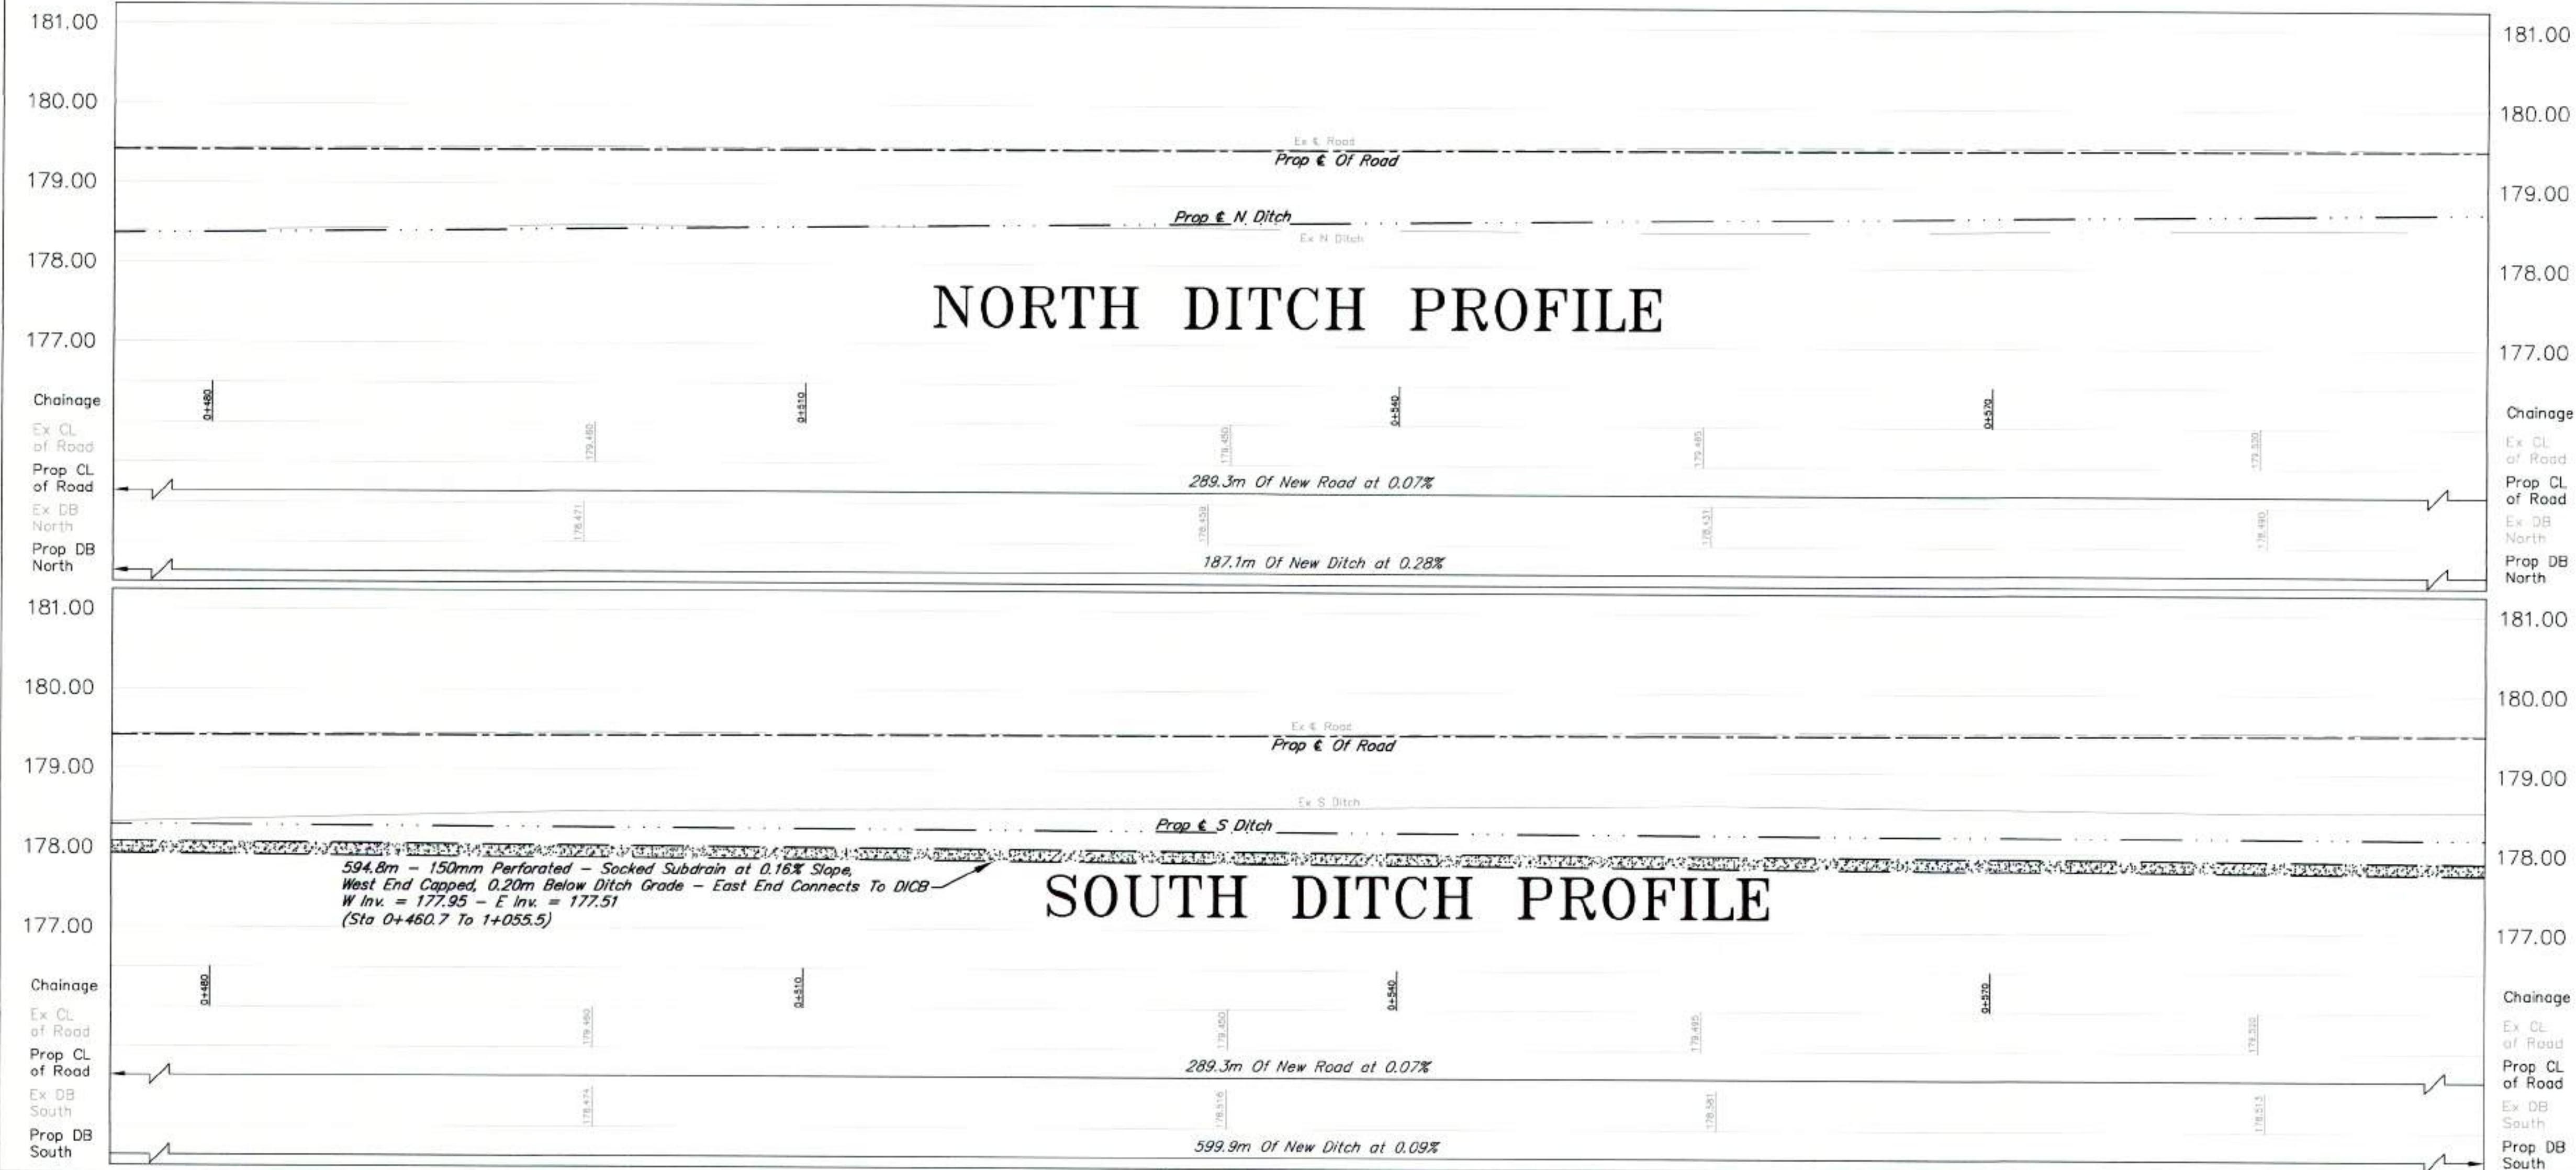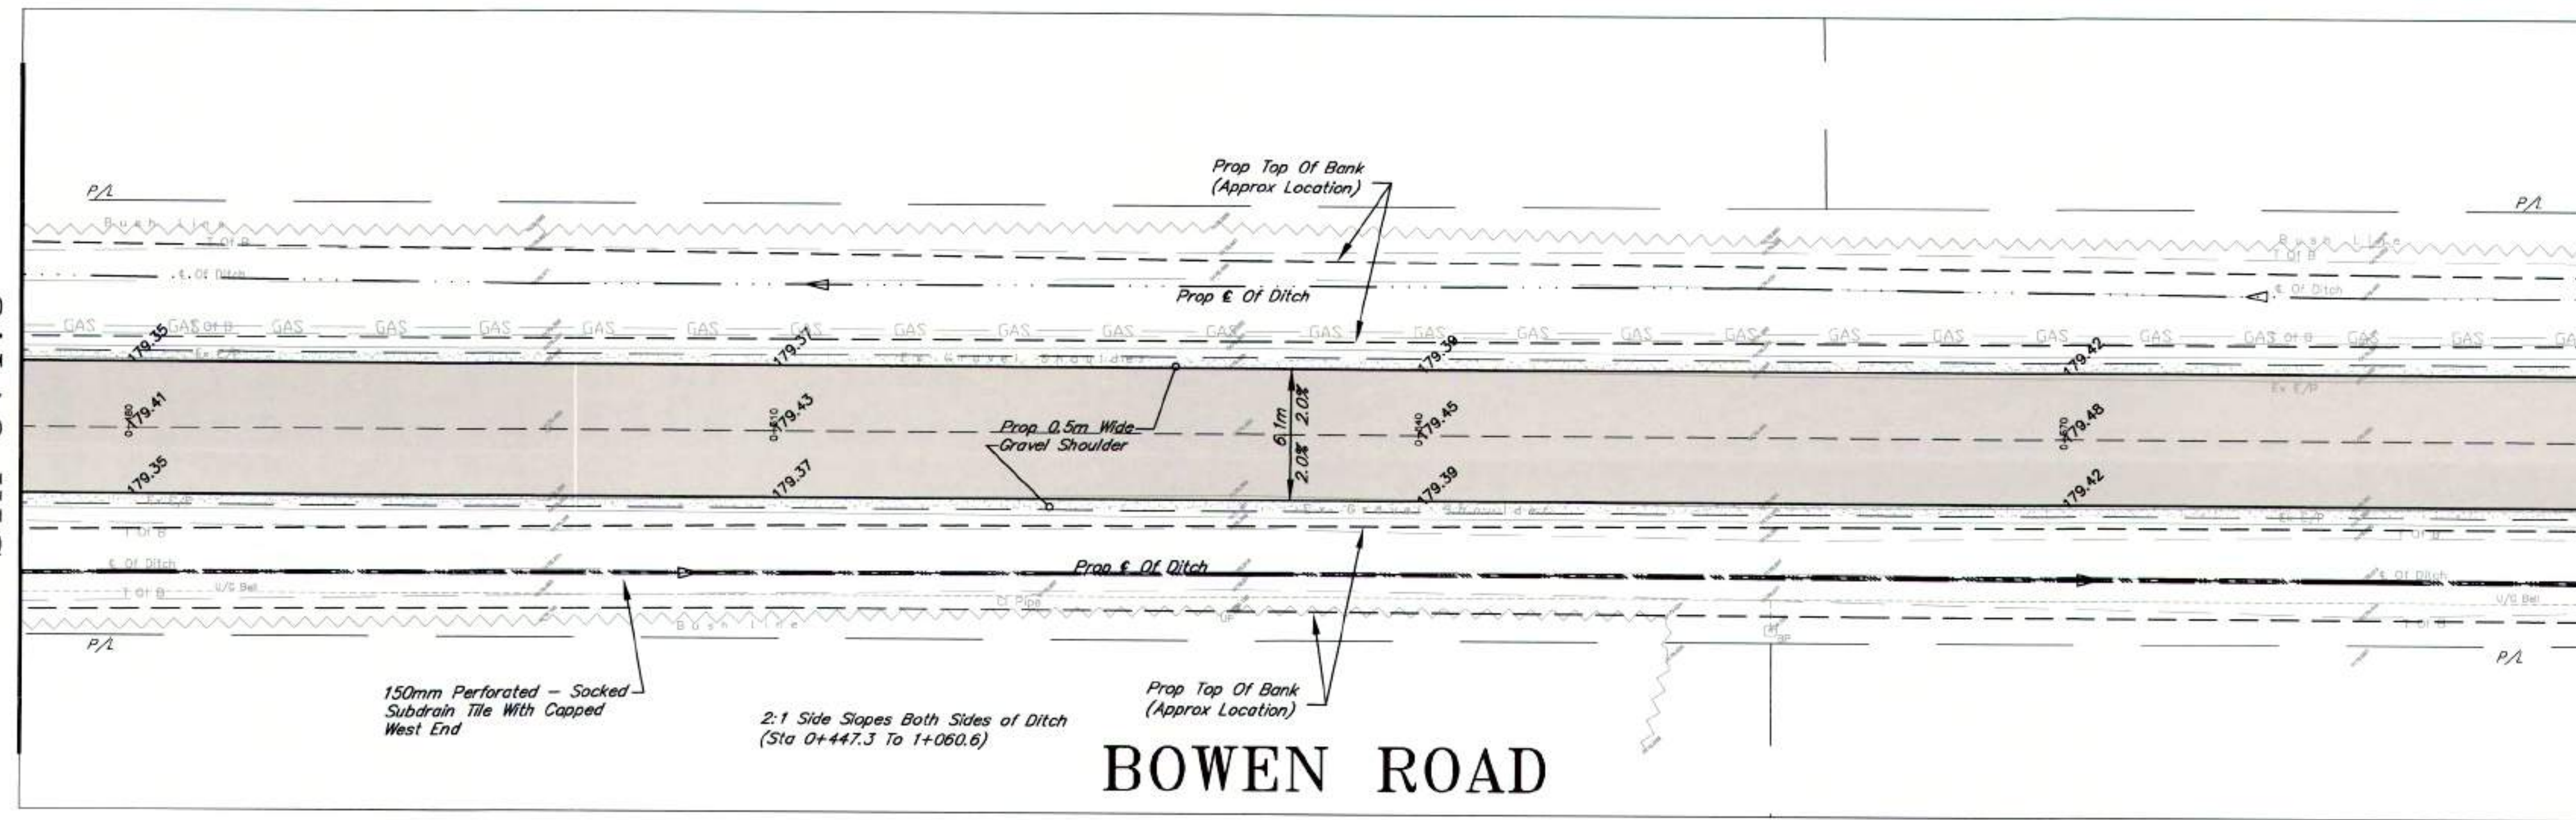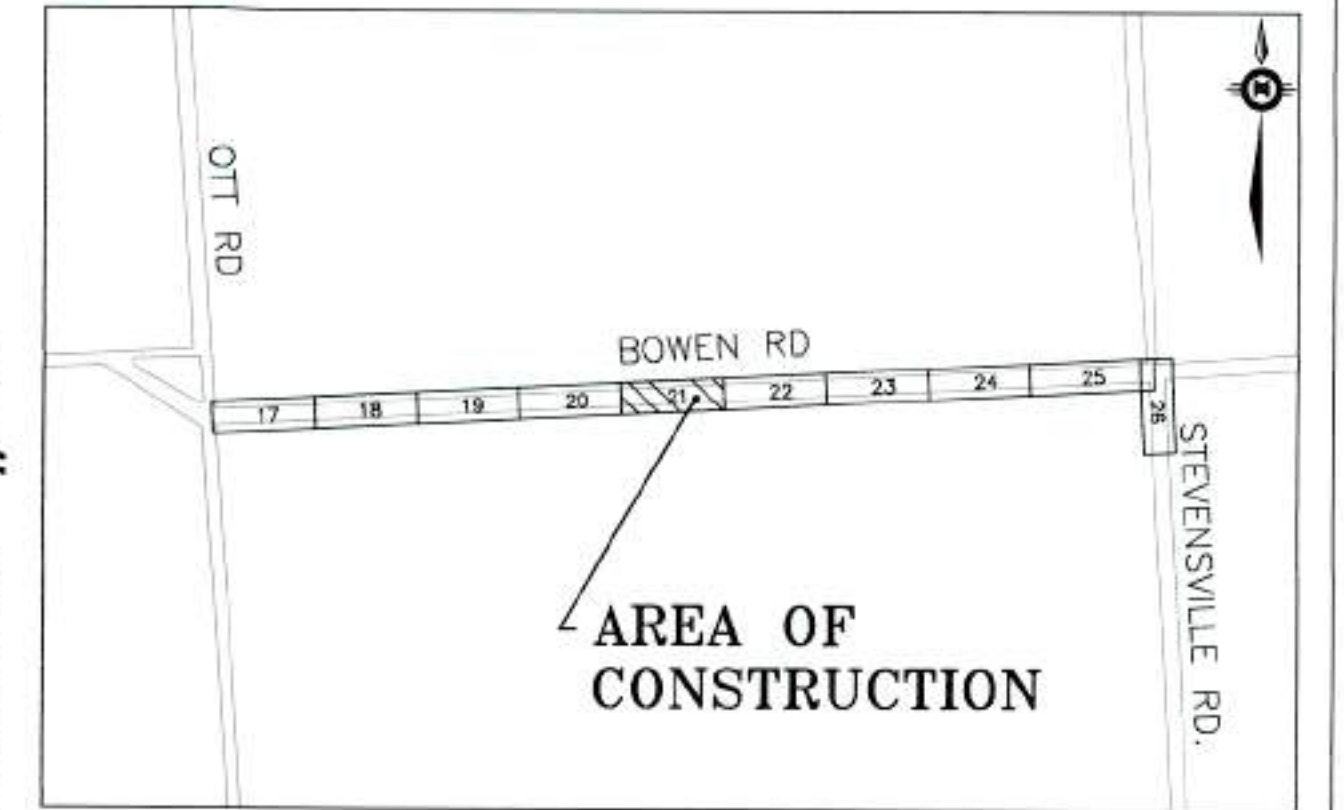

LEGEND	
EXISTING	PROPOSED
Top Of Bank	Top Of Bank
Centreline Of Ditch	Centreline Of Ditch
Culvert	Culvert
Edge Of Road	Gravel Shoulder
Elevation	Edge Of Road
	Centreline Road
	Subdrain

REV.	ISSUE	DATE	BY
2	ISSUE FOR TENDER	NOV. 20-2020	LJS
1	ISSUE FOR REVIEW	NOV. 17-2020	LJS

BENCH MARK SUNSET RD/GILMORE RD
TOP CATCH BASIN GRATE, LOCATED AT NORTHEAST CORNER BOWEN RD AND STEVENSVILLE RD
ELEVATION = 178.810m
BENCH MARK BOWEN RD
NORTHWEST CORNER OF CONCRETE HEADWALL, LOCATED AT EAST SIDE OF SUNSET RD OVER FRENCHMAN'S CREEK 265M SOUTH OF GILMORE RD
ELEVATION = 186.494m







2020 ROAD RECONSTRUCTION SUNSET DR, GILMORE RD, AND BOWEN RD					
DSN.	LS	DSN. CKD.	RL	DWG.	LS
SCALE	HORIZONTAL 1:200 VERTICAL 1:50		PROJECT NO.	ISE-20T-RCON20	
DATE	APRIL, 2020		SHEET	21 OF 27	
					REV. 2

Checked by: [Signature] 11/19/20
Designed by: [Signature] 11/19/20
Drawn by: [Signature] 11/19/20
Project: [Signature] 11/19/20

SEE SHEET 21
STA 0+595

STA 0+715
SEE SHEET #23

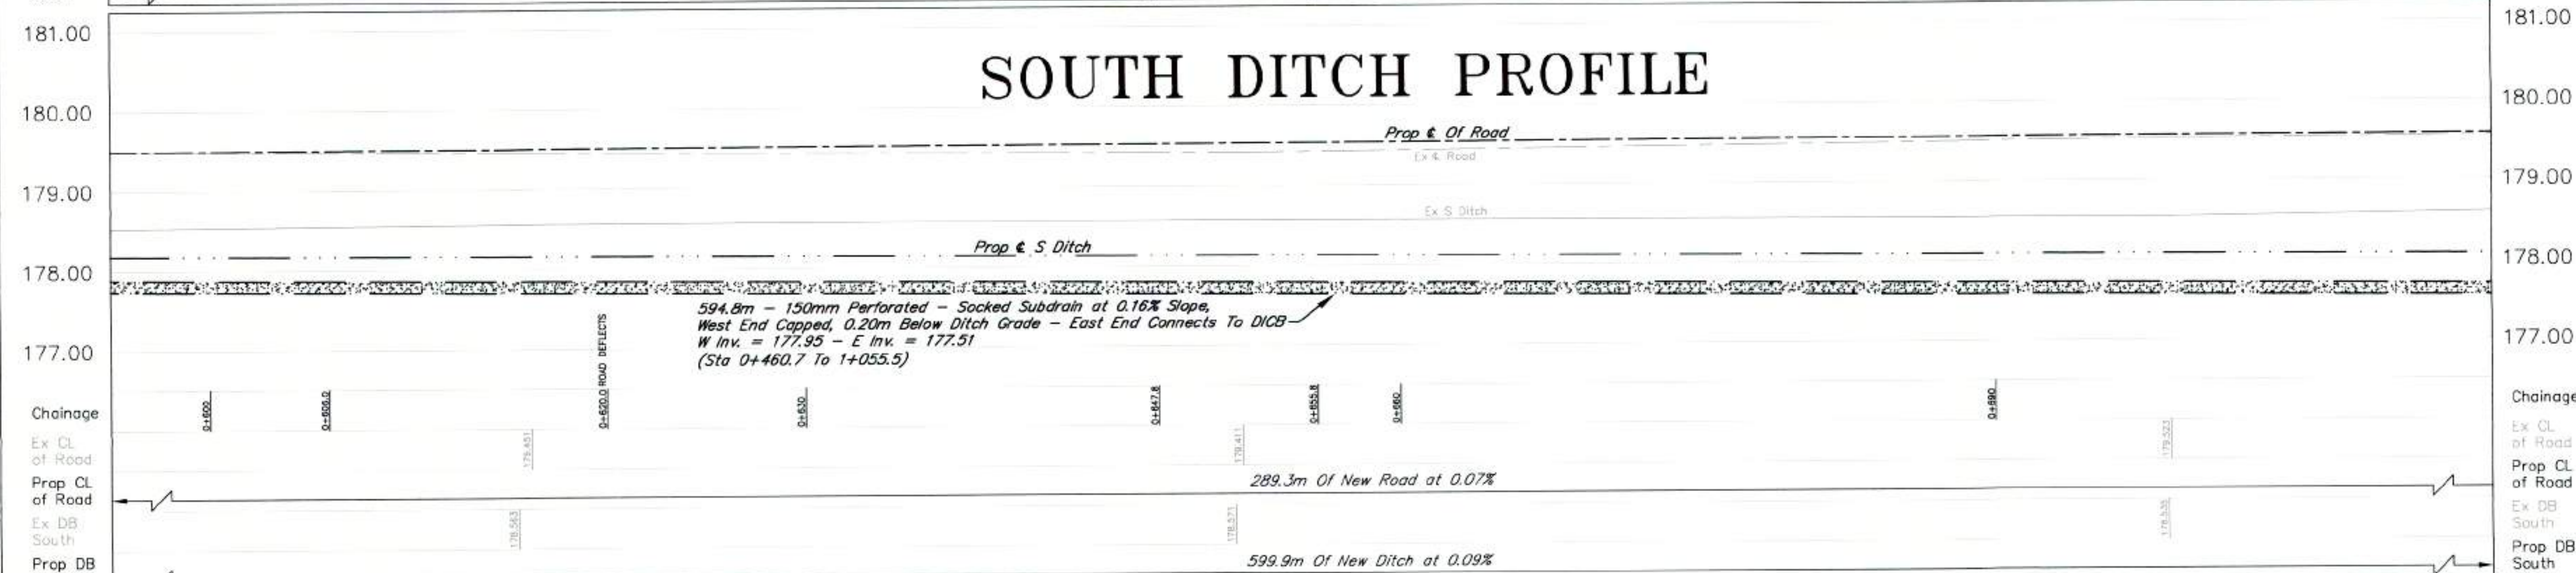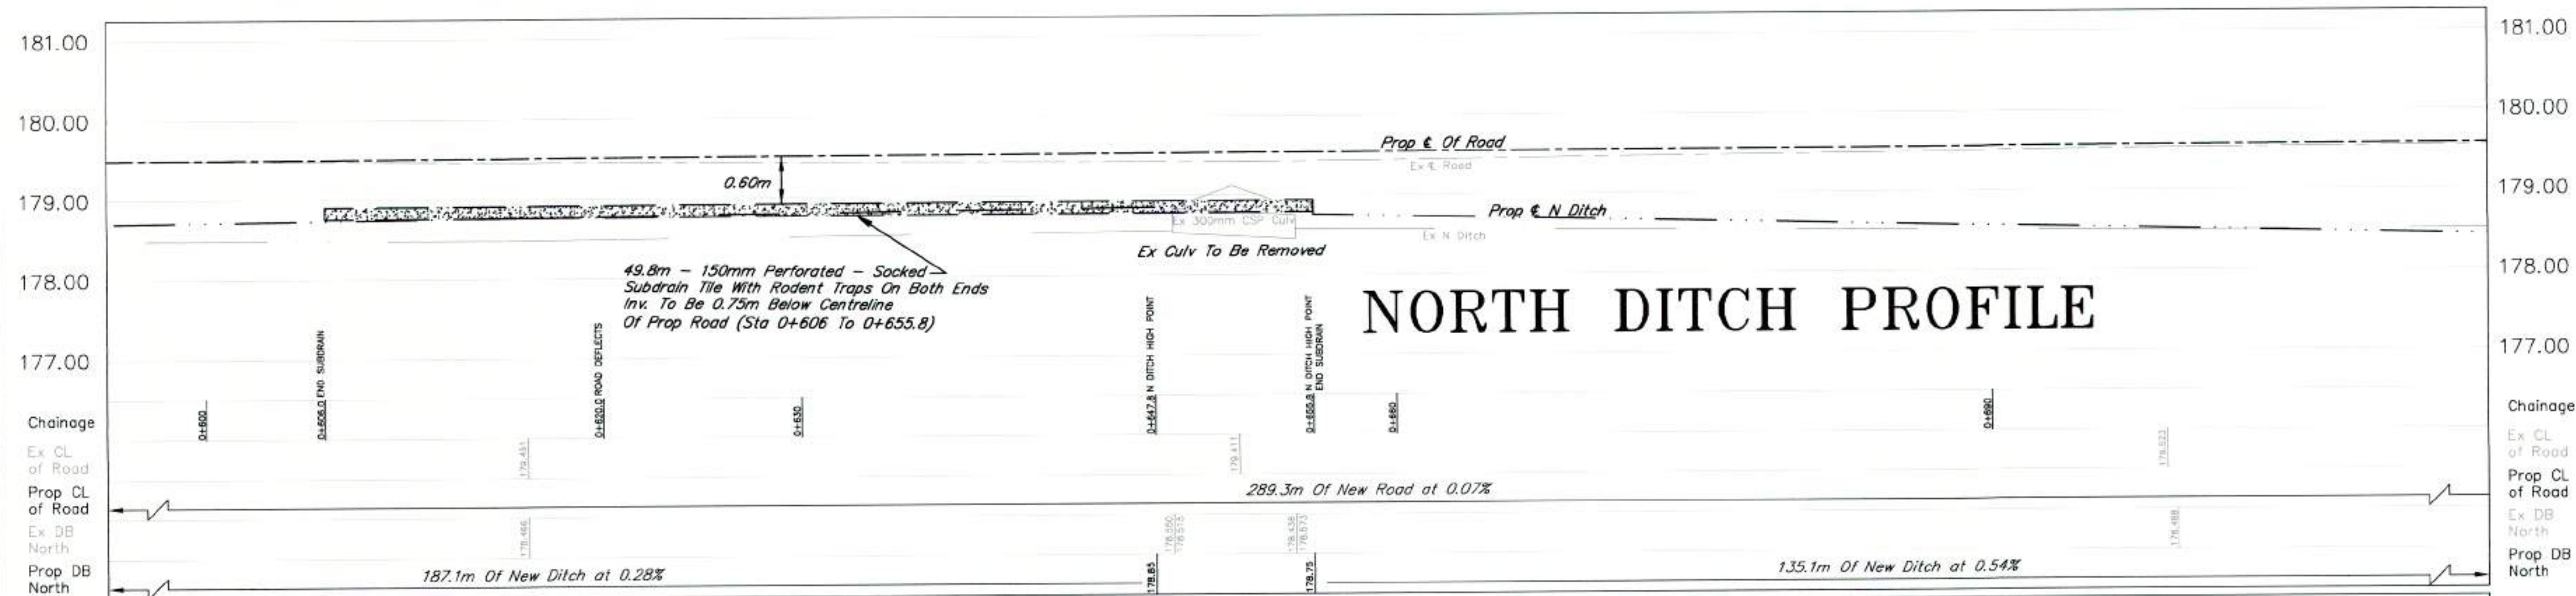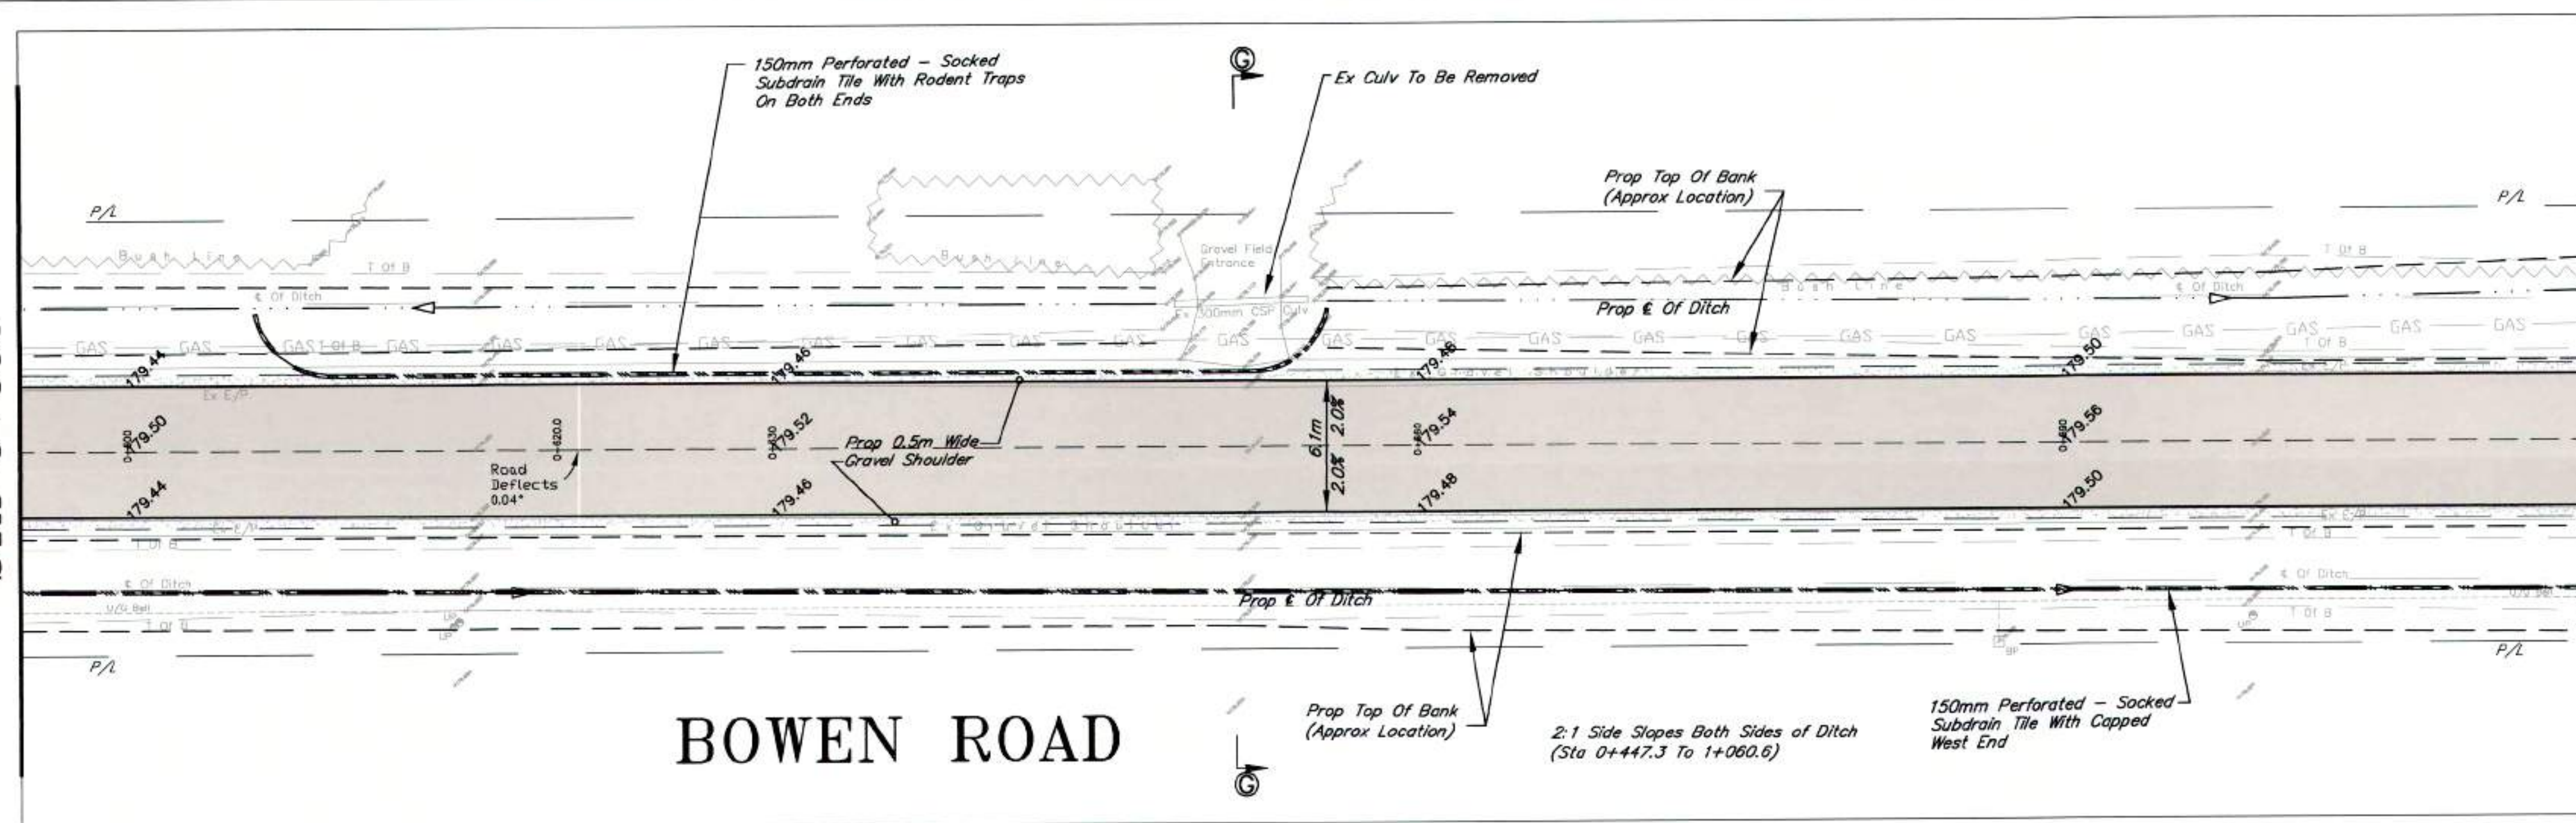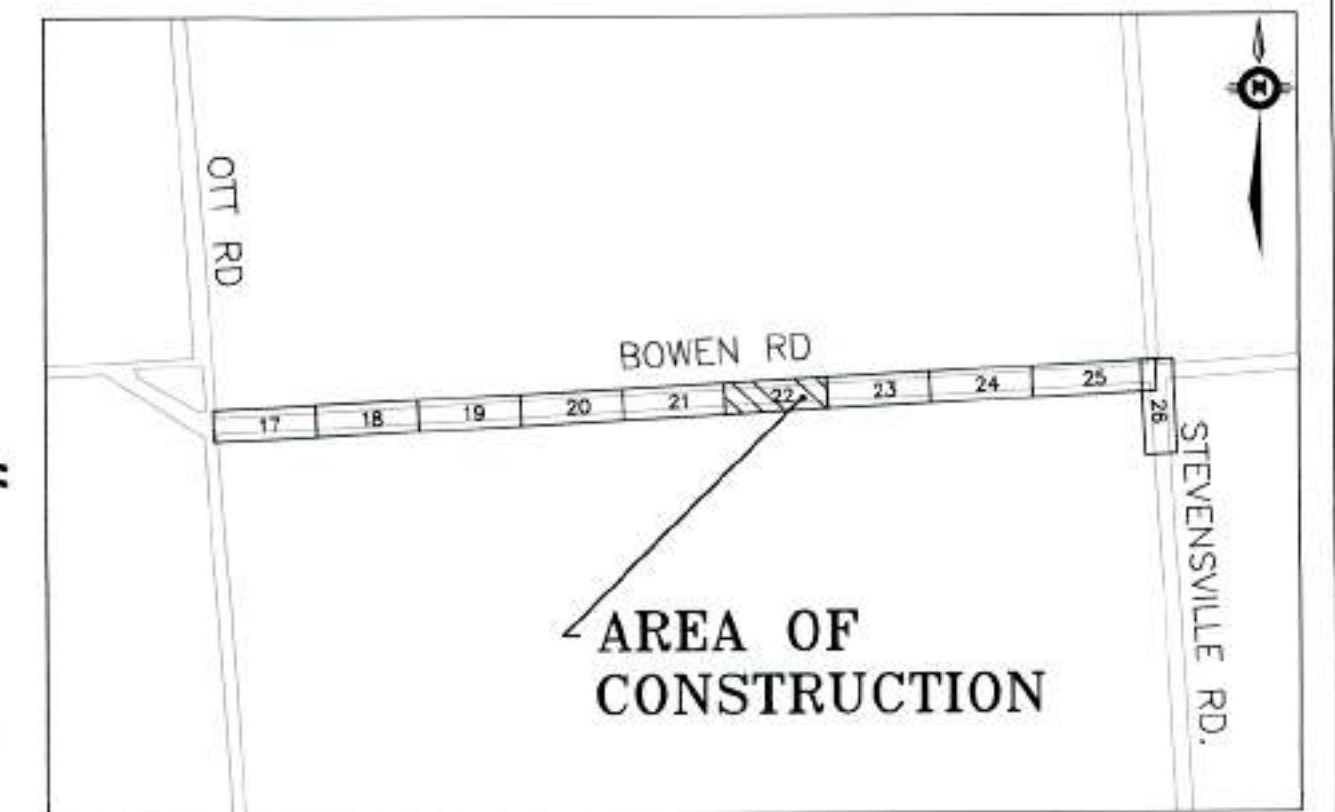

LEGEND	
EXISTING	PROPOSED
Top Of Bank	Top Of Bank
Centreline Of Ditch	Centreline Ditch
Culvert	Culvert
Edge of Road	Gravel Shoulder
Elevation	Edge of Road
	Centreline Road
	Subdrain

REV.	ISSUE	DATE	BY
2	ISSUE FOR TENDER	NOV. 20-2020	LJS
1	ISSUE FOR REVIEW	NOV. 17-2020	LJS





BENCH MARK SUNSET RD/GILMORE RD
TOP CATCH BASIN GRATE LOCATED AT NORTHEAST CORNER BOWEN RD AND STEVENSVILLE RD
ELEVATION = 178.810m
BENCH MARK BOWEN RD
NORTHWEST CORNER OF CONCRETE HEADWALL LOCATED AT EAST SIDE OF SUNSET RD OVER FRENCHMAN'S CREEK 265M SOUTH OF GILMORE RD
ELEVATION = 186.494m



2020 ROAD RECONSTRUCTION SUNSET DR, GILMORE RD, AND BOWEN RD			
DSN. LS	DSN. CKD. RL	DWG. LS	DWG. CKD. RL
SCALE HORIZONTAL 1:200 VERTICAL 1:50		PROJECT NO. ISE-20T-RCON20	
DATE APRIL, 2020		SHEET 22 OF 27	
			REV. 2

SEE SHEET 22
STA 0+715



STA 0+835
SEE SHEET #24

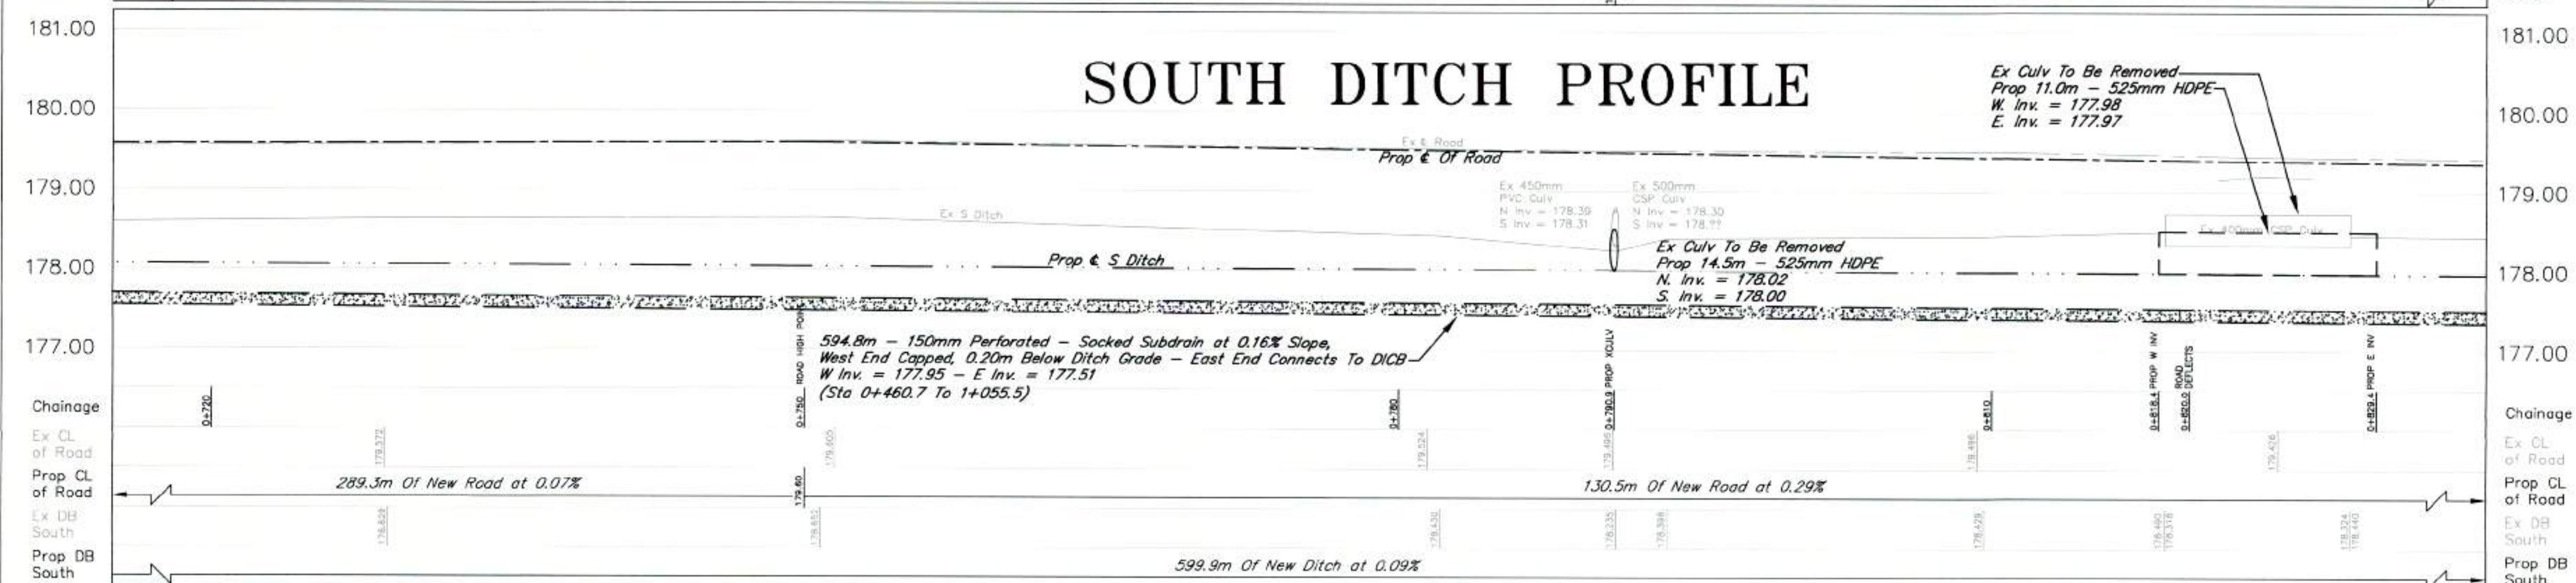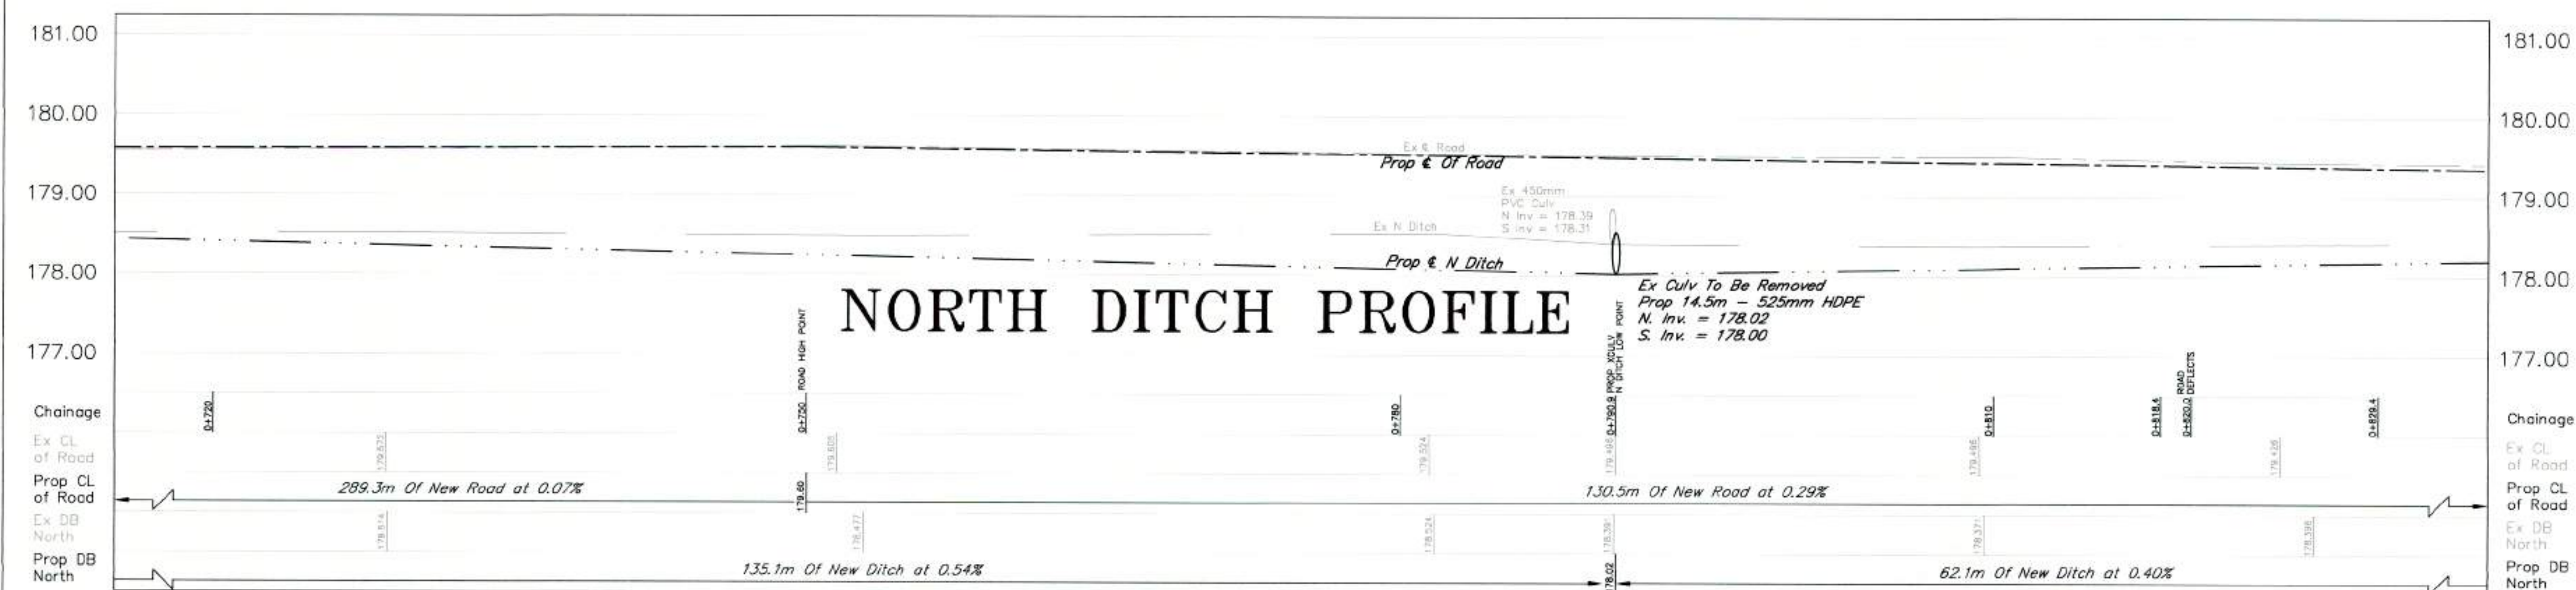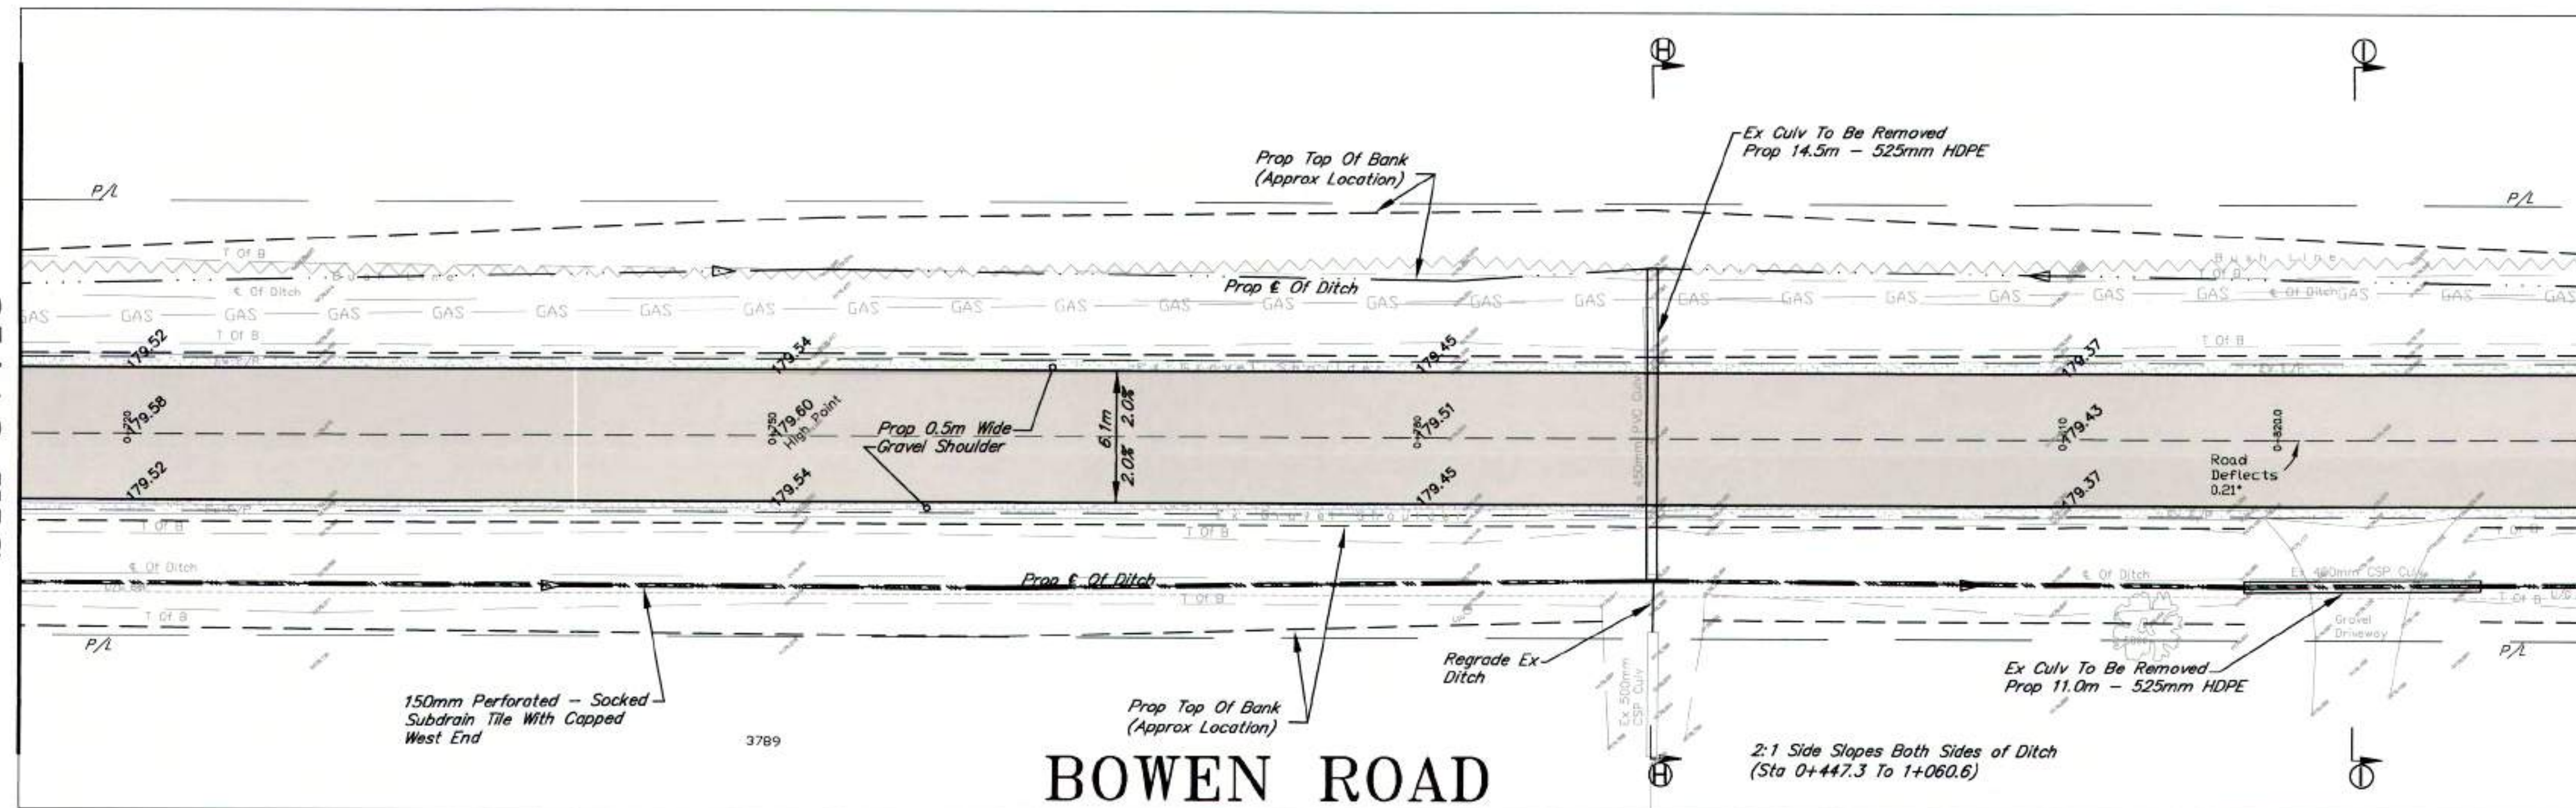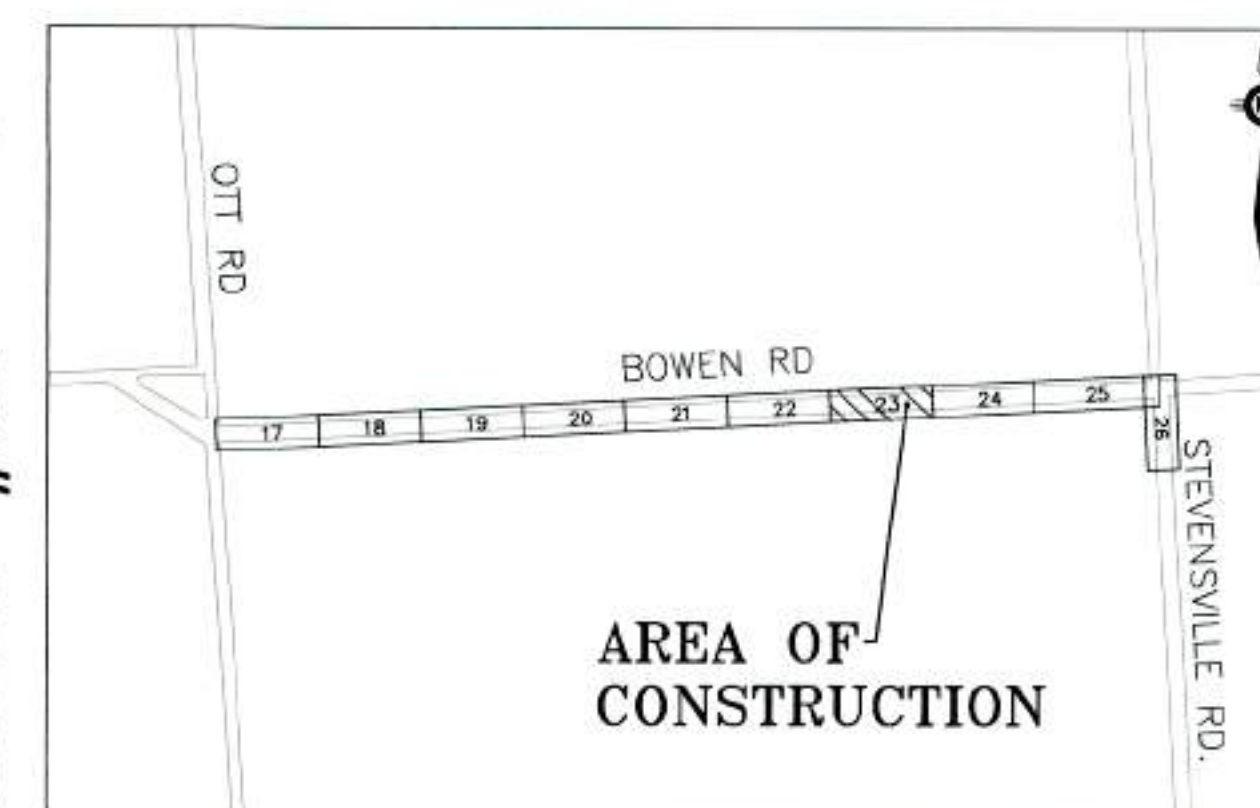

LEGEND		EXISTING		PROPOSED		REV.		ISSUE		DATE		BY		BENCH MARK SUNSET RD/GILMORE RD		BENCH MARK BOWEN RD		2020 ROAD RECONSTRUCTION		SUNSET DR, GILMORE RD, AND BOWEN RD	
---	Top Of Bank	---	Top Of Bank	---	Top Of Bank	1	ISSUE FOR TENDER	NOV. 20-2020	LJS					TOP CATCH BASIN GRATE LOCATED AT NORTHEAST CORNER BOWEN RD AND STEVENSVILLE RD ELEVATION = 178.810m		NORTHWEST CORNER OF CONCRETE HEADWALL LOCATED AT EAST SIDE OF SUNSET RD OVER FRENCHMANS CREEK 265M SOUTH OF GILMORE RD ELEVATION = 186.494m		SCALE		HORIZONTAL 1:200 VERTICAL 1:50	
---	Centreline Of Ditch	---	Centreline Of Ditch	---	Centreline Of Ditch	2	ISSUE FOR REVIEW	NOV. 17-2020	LJS					PROJ. NO.		ISE-201-RCON20		DATE		APRIL, 2020	
---	Culvert	---	Culvert	---	Culvert									SHEET		23 OF 27		REV.		2	
---	Edge of Road	---	Edge of Road	---	Edge of Road									PROJECT NO.		ISE-201-RCON20					
---	Edge of Road	---	Edge of Road	---	Edge of Road									SHEET		23 OF 27					
---	Elevation	---	Elevation	---	Elevation									PROJECT NO.		ISE-201-RCON20					
---	Gravel Shoulder	---	Gravel Shoulder	---	Gravel Shoulder									SHEET		23 OF 27					
---	Edge of Road	---	Edge of Road	---	Edge of Road									PROJECT NO.		ISE-201-RCON20					
---	Centreline Road	---	Centreline Road	---	Centreline Road									SHEET		23 OF 27					
---	Subdrain	---	Subdrain	---	Subdrain									PROJECT NO.		ISE-201-RCON20					


OSN.	LS	OSN. CKD.	RL	DWG.	LS	DWG. CKD.	RL

STA 0+955
SEE SHEET #25

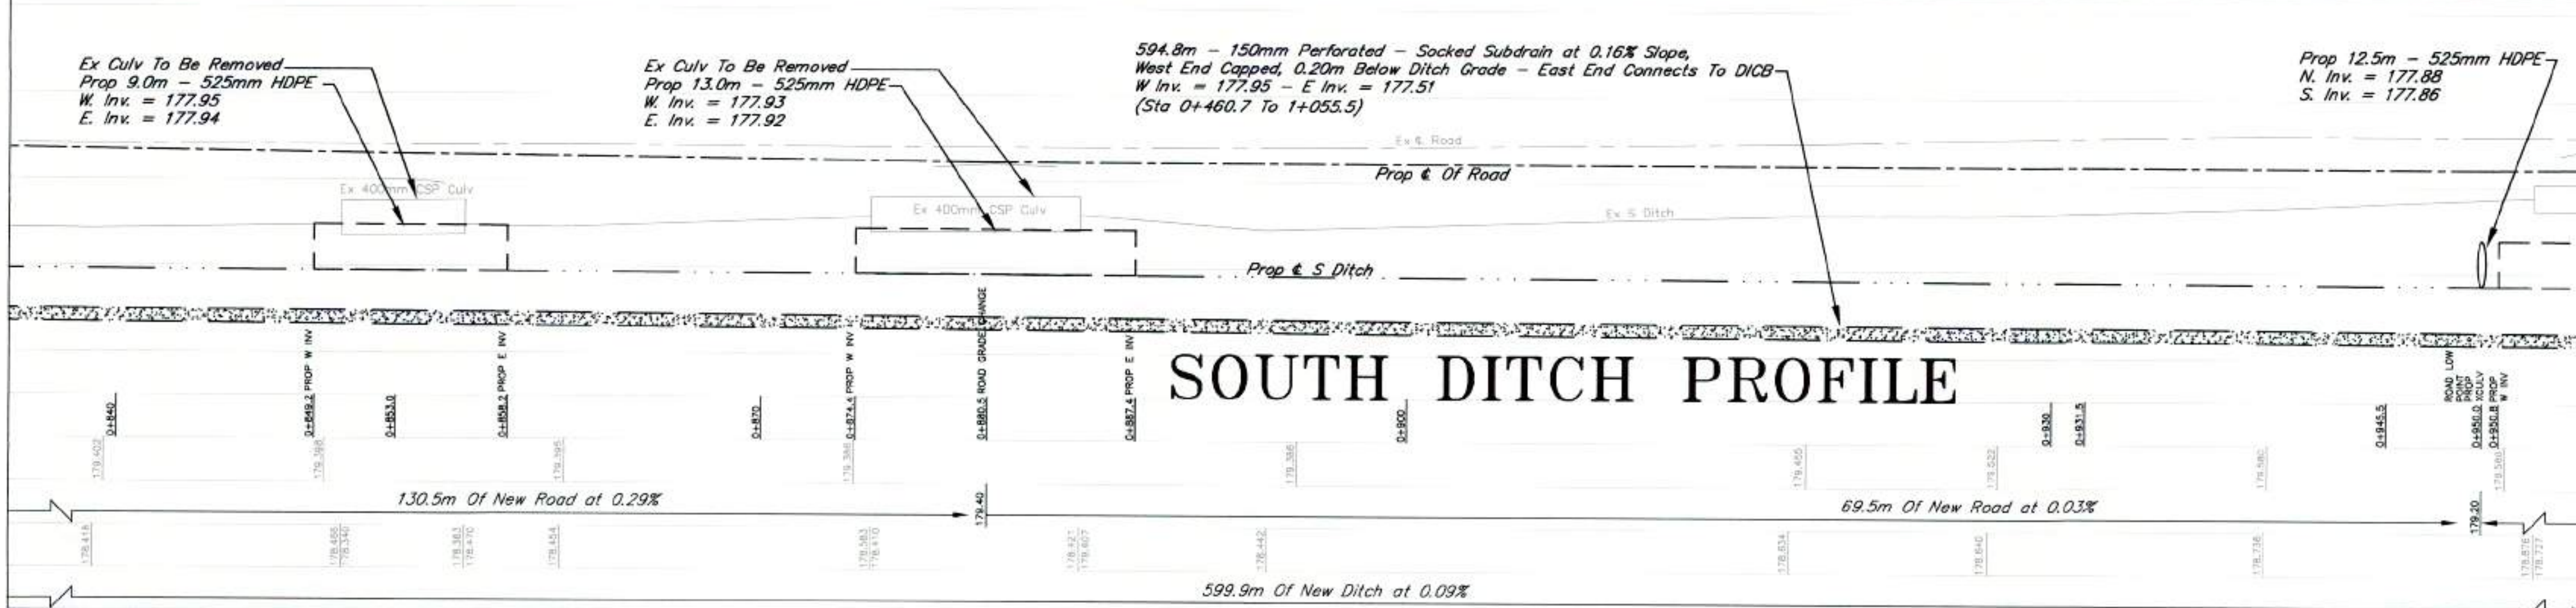
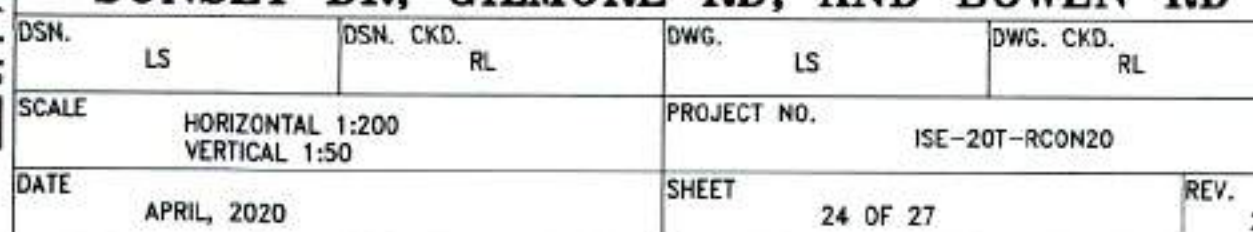


REV.	ISSUE	DATE	BY	
				BENCH MARK SUNSET RD/GILMORE RD
				TOP CATCH BASIN GRATE LOCATED AT NORTHEAST CORNER BOWEN RD AND STEVENSVILLE RD
				ELEVATION = 178.810m
				BENCH MARK BOWEN RD
				NORTHWEST CORNER OF CONCRETE HEADWALL LOCATED AT EAST SIDE OF SUNSET RD OVER FRENCHMANS CREEK 265M SOUTH OF GILMORE RD
2	ISSUE FOR TENDER	NOV. 20-2020	LJS	ELEVATION = 186.494m
1	ISSUE FOR REVIEW	NOV. 17-2020	LJS	

 11/30/20	 Our Focus: Your Future INFRASTRUCTURE SERVICES	2020 ROAD RECONSTRUCTION SUNSET DR, GILMORE RD, AND BOWEN RD							
		DSN.	LS	DSN. CKD.	RL	DWG.	LS	DWG. CKD.	RL
		SCALE		HORIZONTAL 1:200 VERTICAL 1:50		PROJECT NO.		ISE-20T-RCON20	
		DATE		APRIL, 2020		SHEET		24 OF 27	

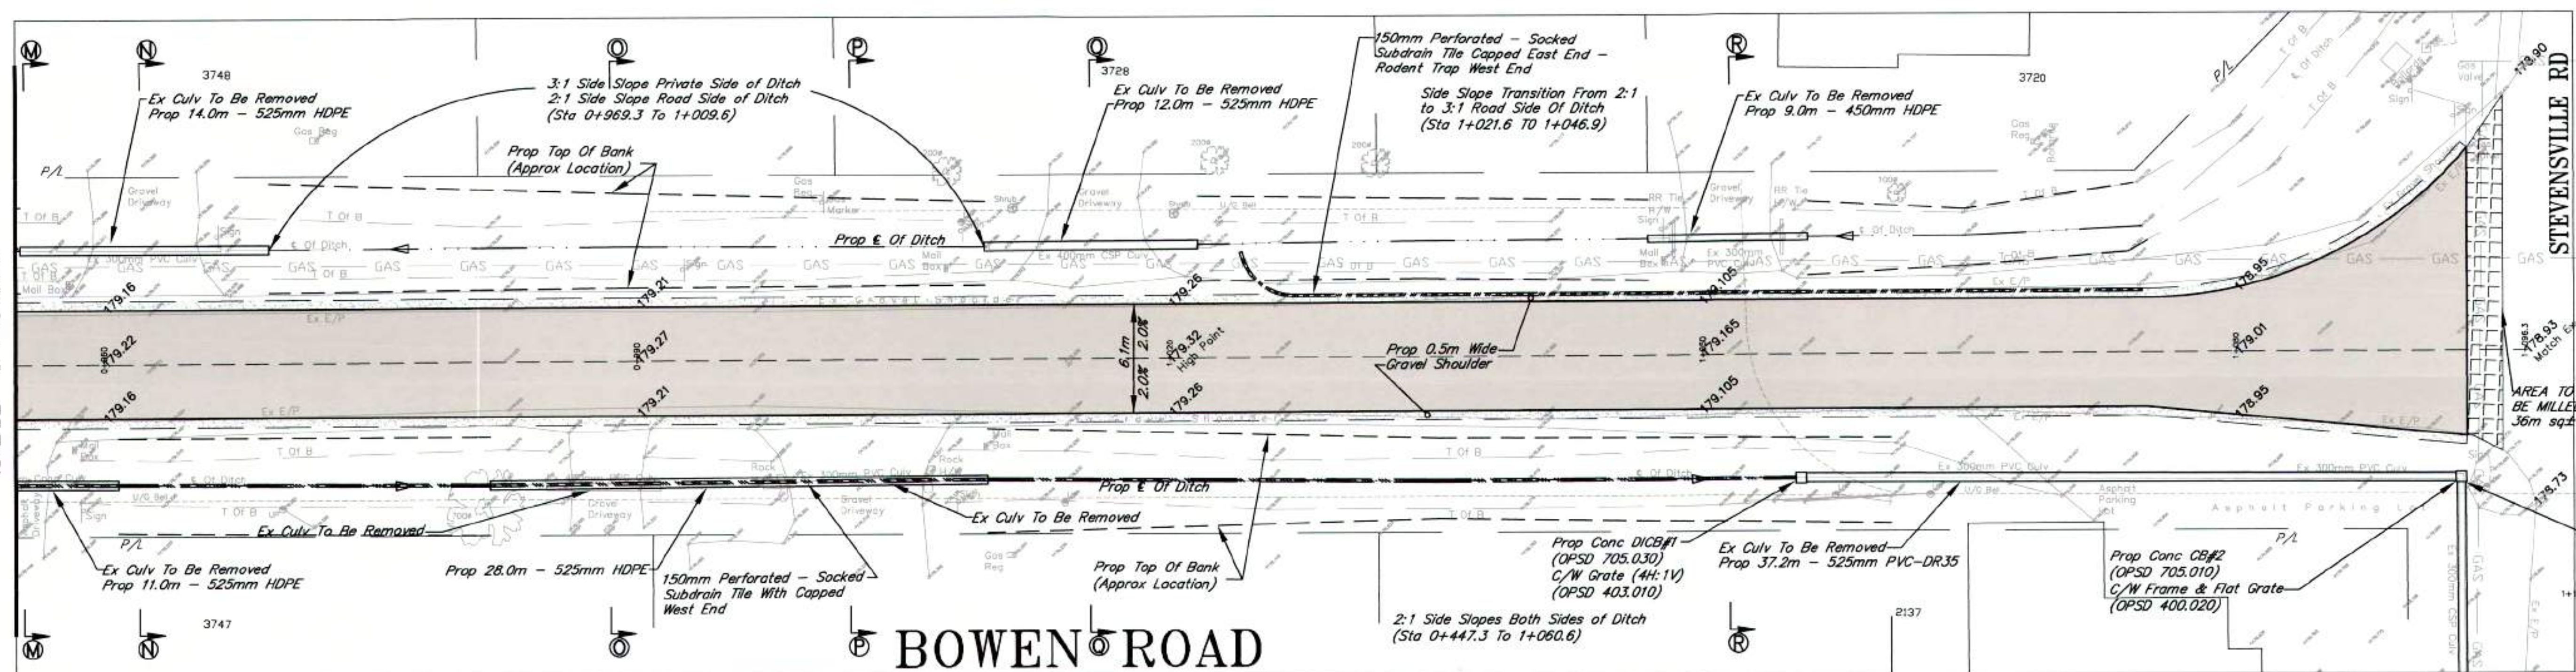

STA 1+093
SEE SHEET #26

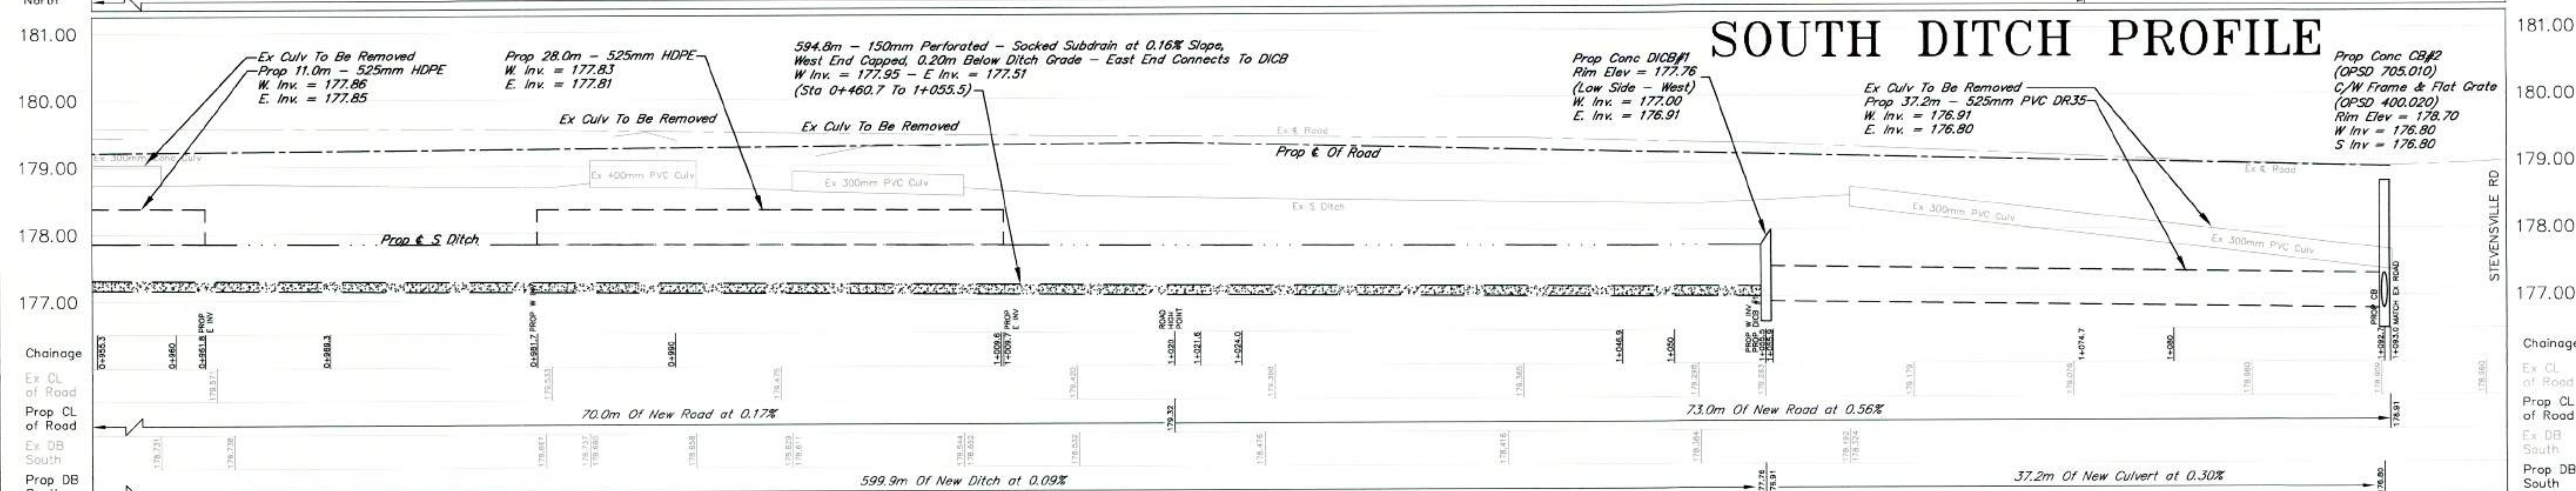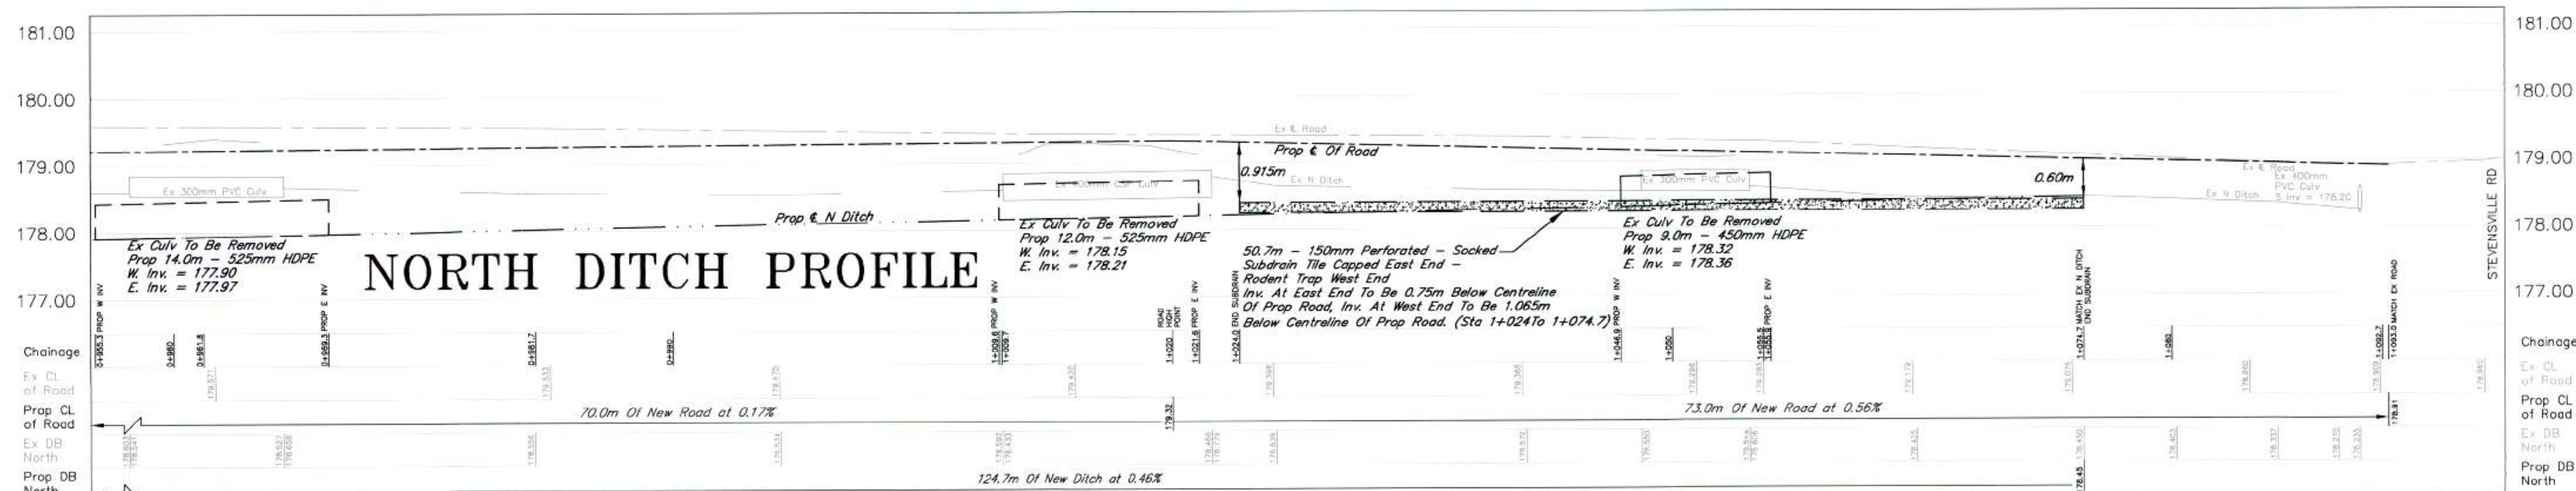

LEGEND		EXISTING		PROPOSED	
	Top Of Bank		Top Of Bank		Gravel Shoulder
	Centreline Of Bitch		Centreline Ditch		Edge of Road
	Culvert		Culvert		Centreline Road
	Edge of Road				Subdrain
	Elevation				

REV.	ISSUE	DATE	BY	BENCH MARK SUNSET RD/GLIMORE RD TOP CATCH BASIN GRATE LOCATED AT NORTHEAST CORNER BOWEN RD AND STEVENSVILLE RD ELEVATION = 178.610m BENCH MARK BOWEN RD NORTHWEST CORNER OF CONCRETE HEADWALL LOCATED AT EAST SIDE OF SUNSET RD OVER FRENCHMANS CREEK 200m SOUTH OF GLIMORE RD ELEVATION = 186.494m
2	ISSUE FOR TENDER	NOV. 20-2020	LJS	
1	ISSUE FOR REVIEW	NOV. 17-2020	LJS	






E
o


2020 ROAD RECONSTRUCTION

SUNSET DR, GILMORE RD, AND BOWEN RD


DSN. LS	DSN. CKD. RL	DWG. LS	DWG. CKD. RL
SCALE HORIZONTAL 1:200 VERTICAL 1:50		PROJECT NO. ISE-20T-RCON20	
DATE APRIL 2020		SHEET 25 OF 27	REV.

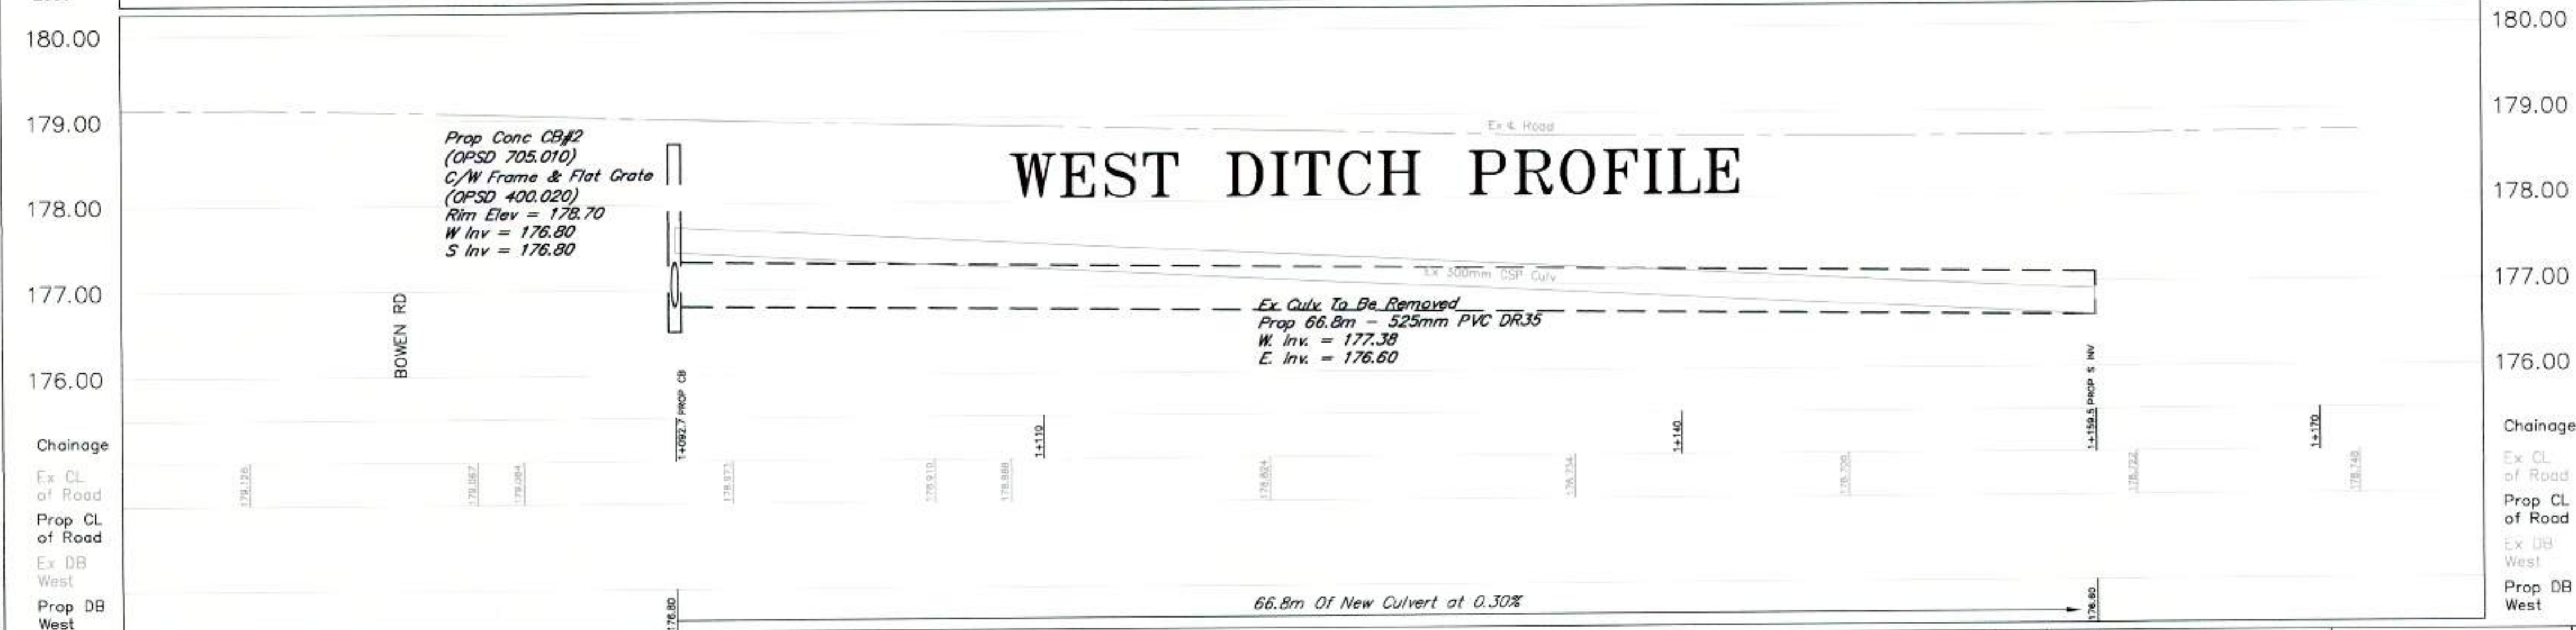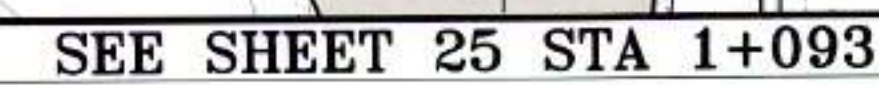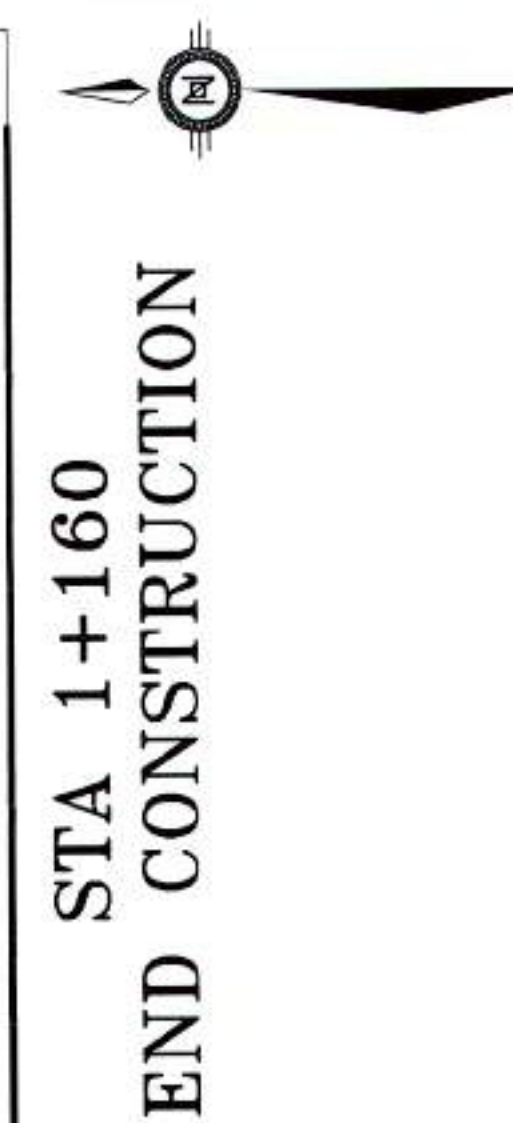

REV.	ISSUE	DATE	BY	BENCH MARK SUNSET RD/GILMORE RD TOP CATCH BASIN GRATE LOCATED AT NORTHEAST CORNER BOWEN RD AND STEVENSVILLE RD ELEVATION = 178.810m BENCH MARK BOWEN RD NORTHWEST CORNER OF CONCRETE HEADWALL LOCATED AT EAST SIDE OF SUNSET RD OVER FRENCHMAN'S CREEK 205M SOUTH OF GILMORE RD ELEVATION = 186.494m
2	ISSUE FOR TENDER	NOV. 20-2020	LJS	
1	ISSUE FOR REVIEW	NOV. 17-2020	LJS	

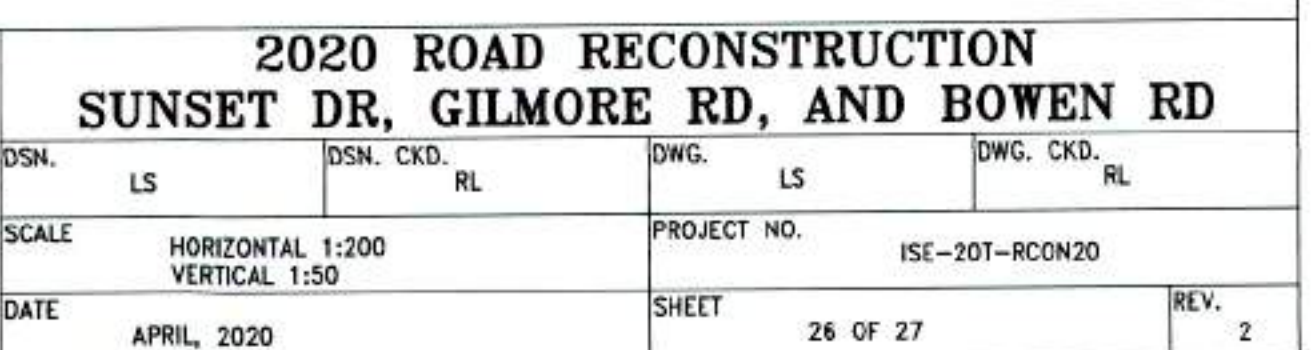

Checked by BCL - Jul 17 2020
Designed by BCL - Apr 19 2020
Checked by BCL - Jun 17 2020
Checked by BCL - Jun 17 2020

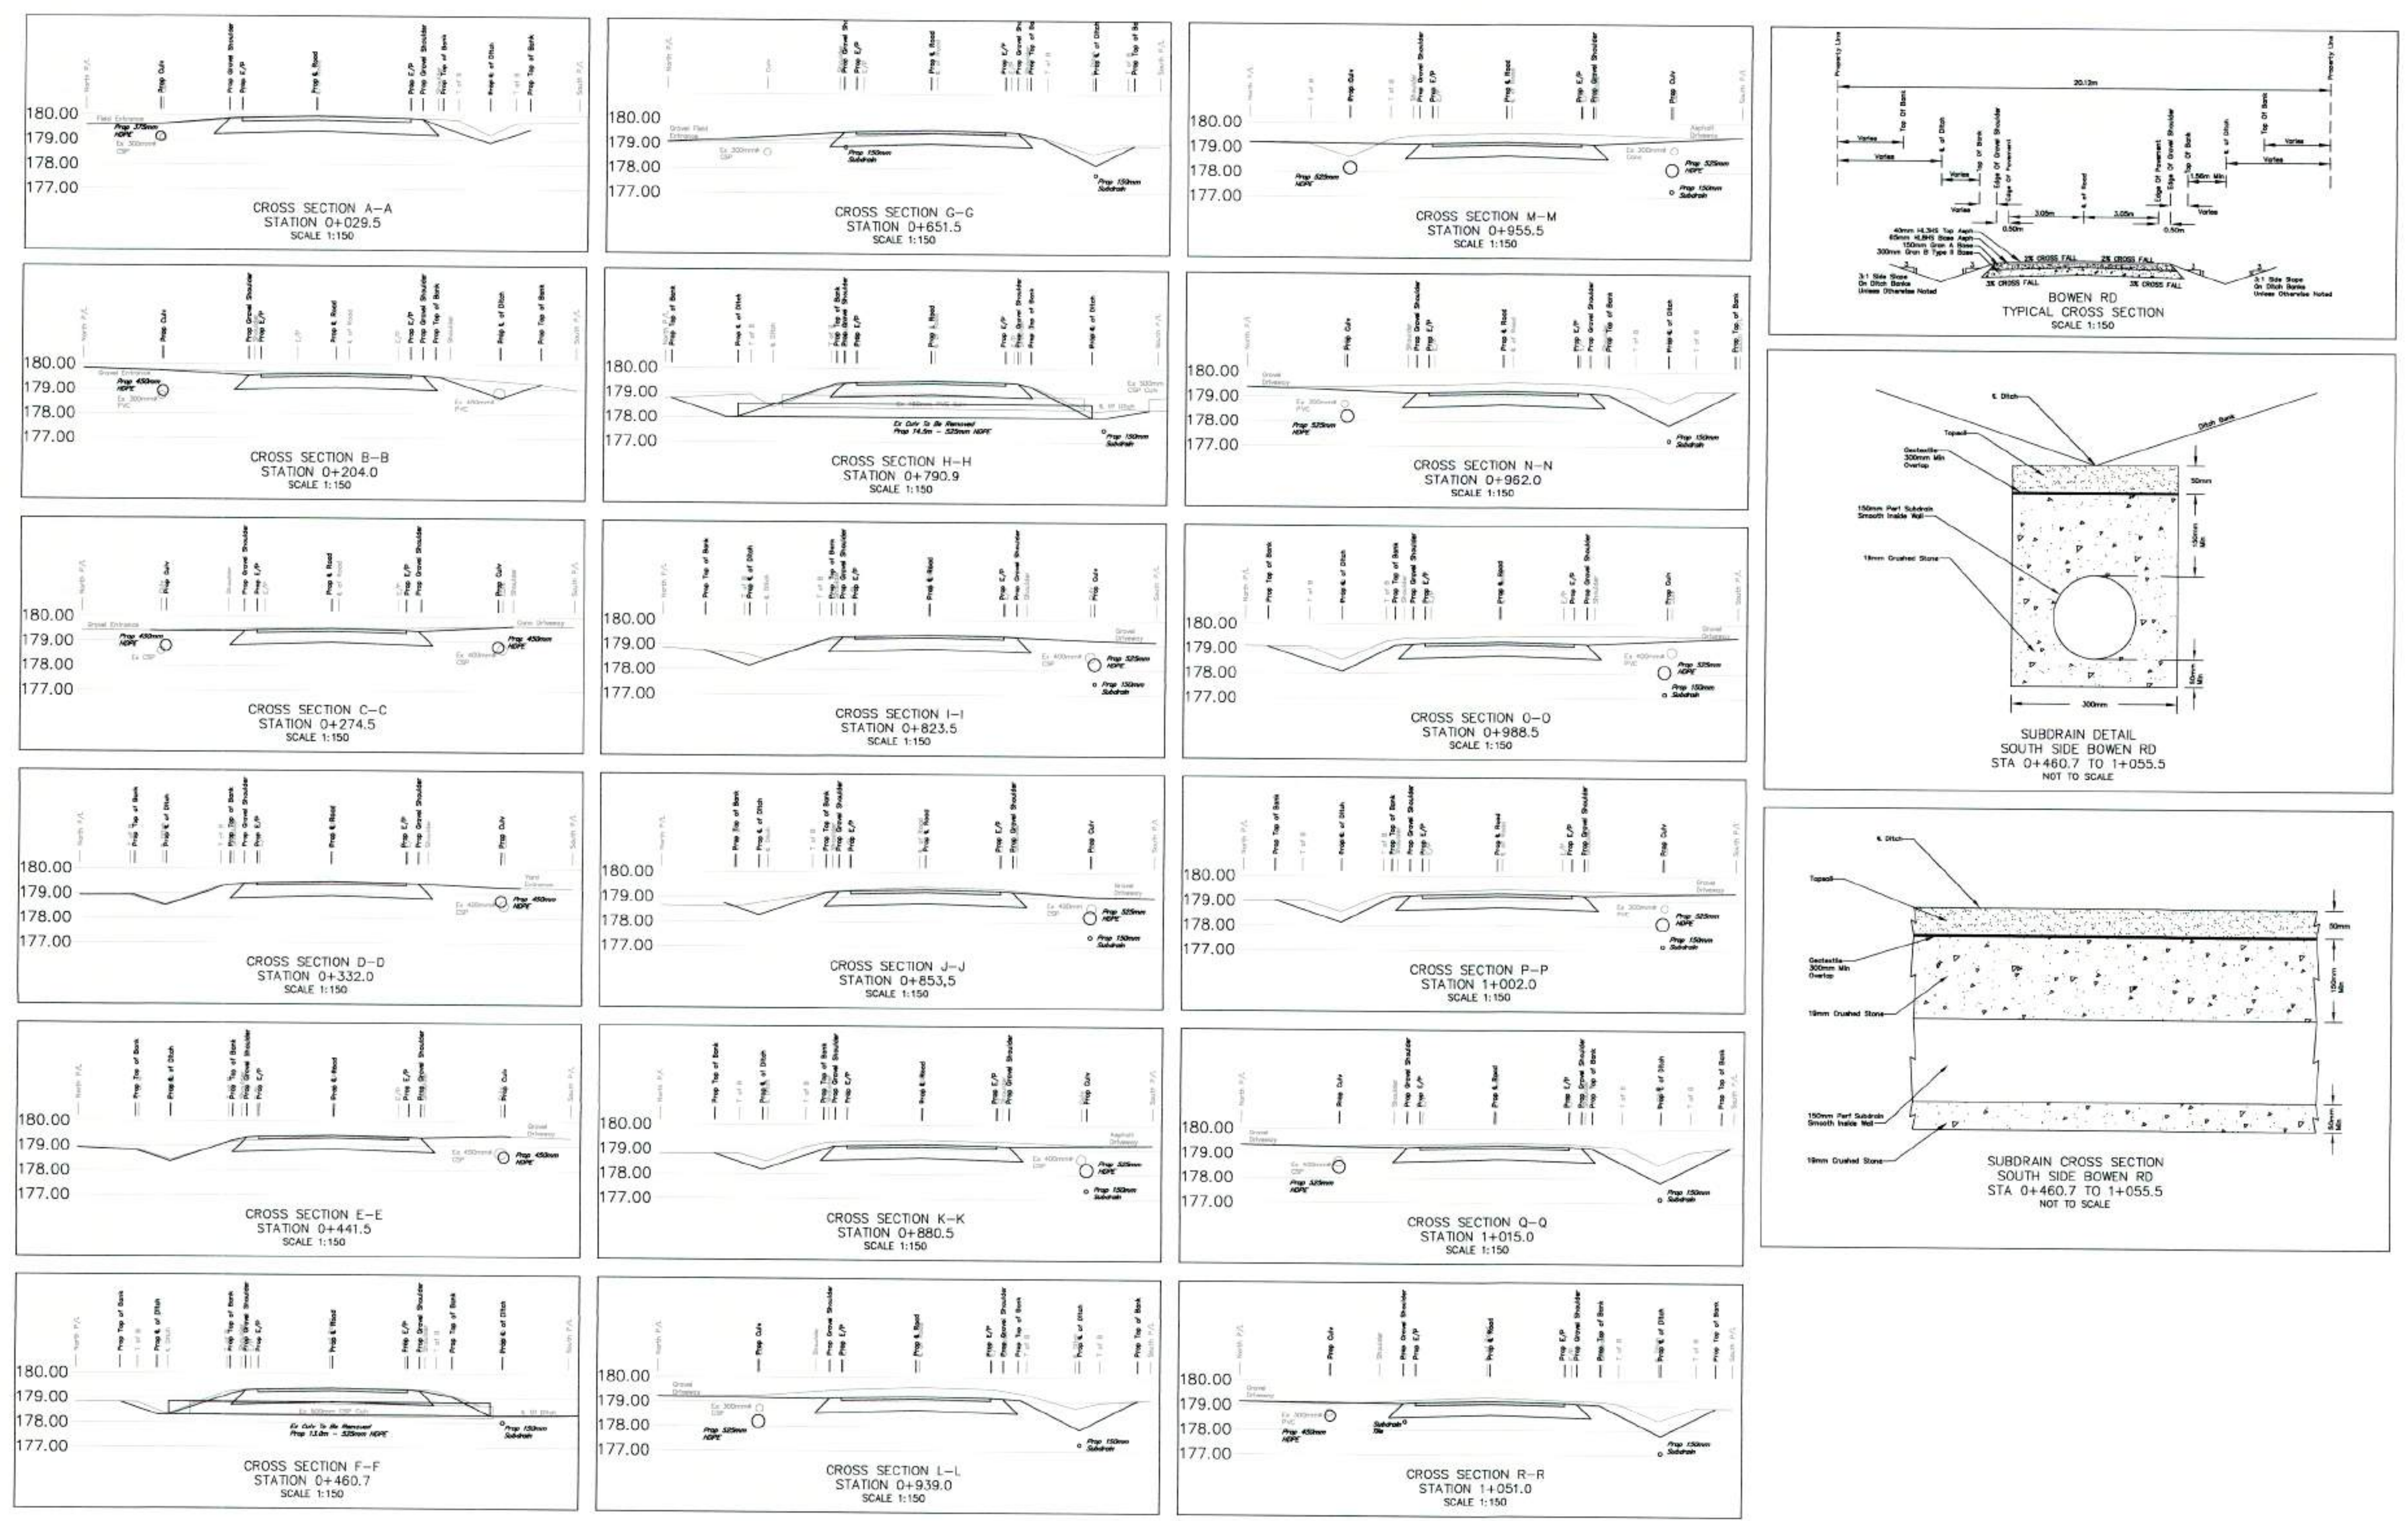

BOWEN RD CROSS SECTIONS

LEGEND			REV.			ISSUE			DATE			BY			2020 ROAD RECONSTRUCTION SUNSET DR, GILMORE RD, AND BOWEN RD		
EXISTING			PROPOSED														
Top Of Bank			Top Of Bank														
Centreline Of Ditch			Centreline Ditch														
Culvert			Culvert														
Edge of Road																	
Elevation																	