


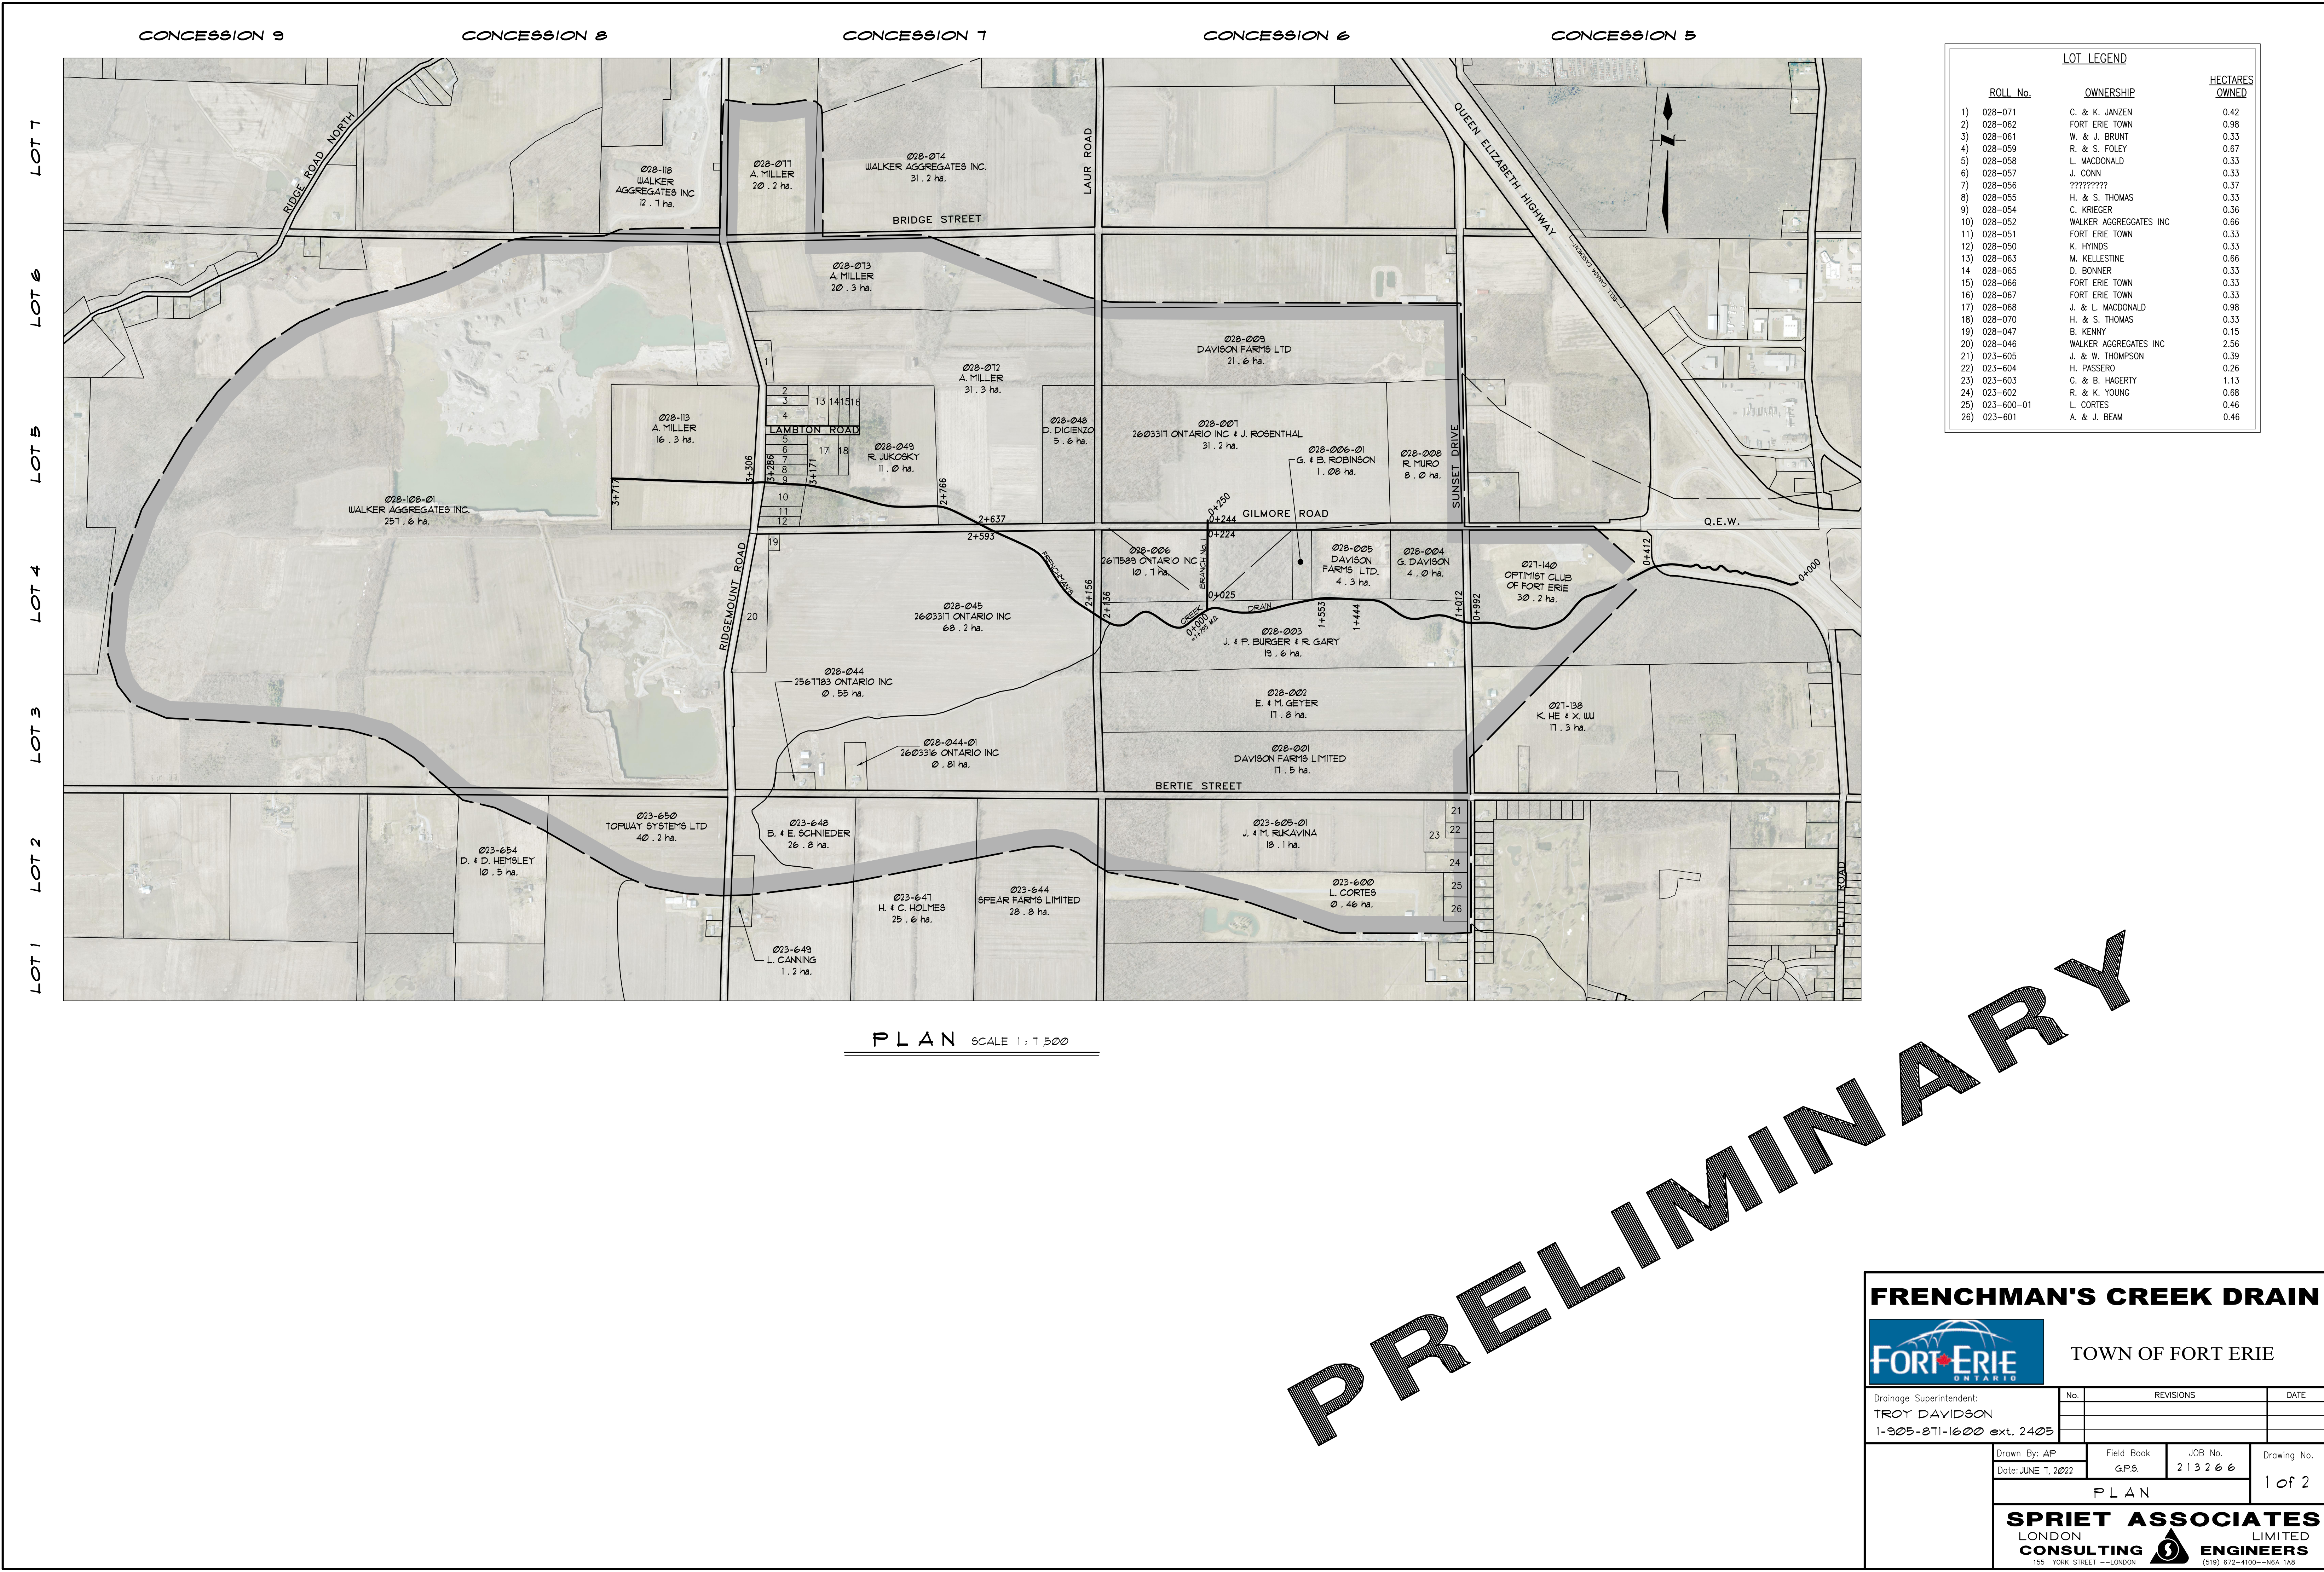

PLAN SCALE 1 : 1 500

LOT LEGEND		
ROLL No.	OWNERSHIP	HECTARES OWNED
1) 028-071	C. & K. JANZEN	0.42
2) 028-062	FORT ERIE TOWN	0.98
3) 028-061	W. & J. BRUNT	0.33
4) 028-059	R. & S. FOLEY	0.67
5) 028-058	L. MACDONALD	0.33
6) 028-057	J. CONN	0.33
7) 028-056	????????	0.37
8) 028-055	H. & S. THOMAS	0.33
9) 028-054	C. KRIEGER	0.36
10) 028-052	WALKER AGGREGATES INC	0.66
11) 028-051	FORT ERIE TOWN	0.33
12) 028-050	K. HYNDIS	0.33
13) 028-063	M. KELLESTINE	0.66
14) 028-065	D. BONNER	0.33
15) 028-066	FORT ERIE TOWN	0.33
16) 028-067	FORT ERIE TOWN	0.33
17) 028-068	J. & L. MACDONALD	0.98
18) 028-070	H. & S. THOMAS	0.33
19) 028-047	B. KENNY	0.15
20) 028-046	WALKER AGGREGATES INC	2.56
21) 023-605	J. & W. THOMPSON	0.39
22) 023-604	H. PASSERO	0.26
23) 023-603	G. & B. HAGERTY	1.13
24) 023-602	R. & K. YOUNG	0.68
25) 023-600-01	L. CORTES	0.46
26) 023-601	A. & J. BEAM	0.46

PRELIMINARY

FRENCHMAN'S CREEK DRAIN



TOWN OF FORT ERIE

Drainage Superintendent:
TROY DAVIDSON
1-905-871-1600 ext. 2405

No.	REVISIONS	DATE

Drawn By: AP	Field Book	JOB No.	Drawing No.
Date: JUNE 1, 2022	G.P.S.	213266	1 of 2

PLAN
SPRIET ASSOCIATES
LONDON CONSULTING ENGINEERS
155 YORK STREET --LONDON (519) 572-4100--H&A 1A5