





CONTRACT NO. ISE-21P-WILD21

**WILDWOOD ROAD
DRAINAGE IMPROVEMNTS
AND ROAD RECONSTRUCTION
IN THE TOWN OF FORT ERIE**

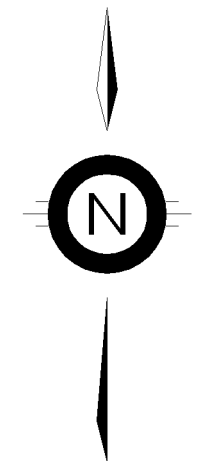


KELLY M. WALSH, P. ENG.
DIRECTOR, INFRASTRUCTURE SERVICES

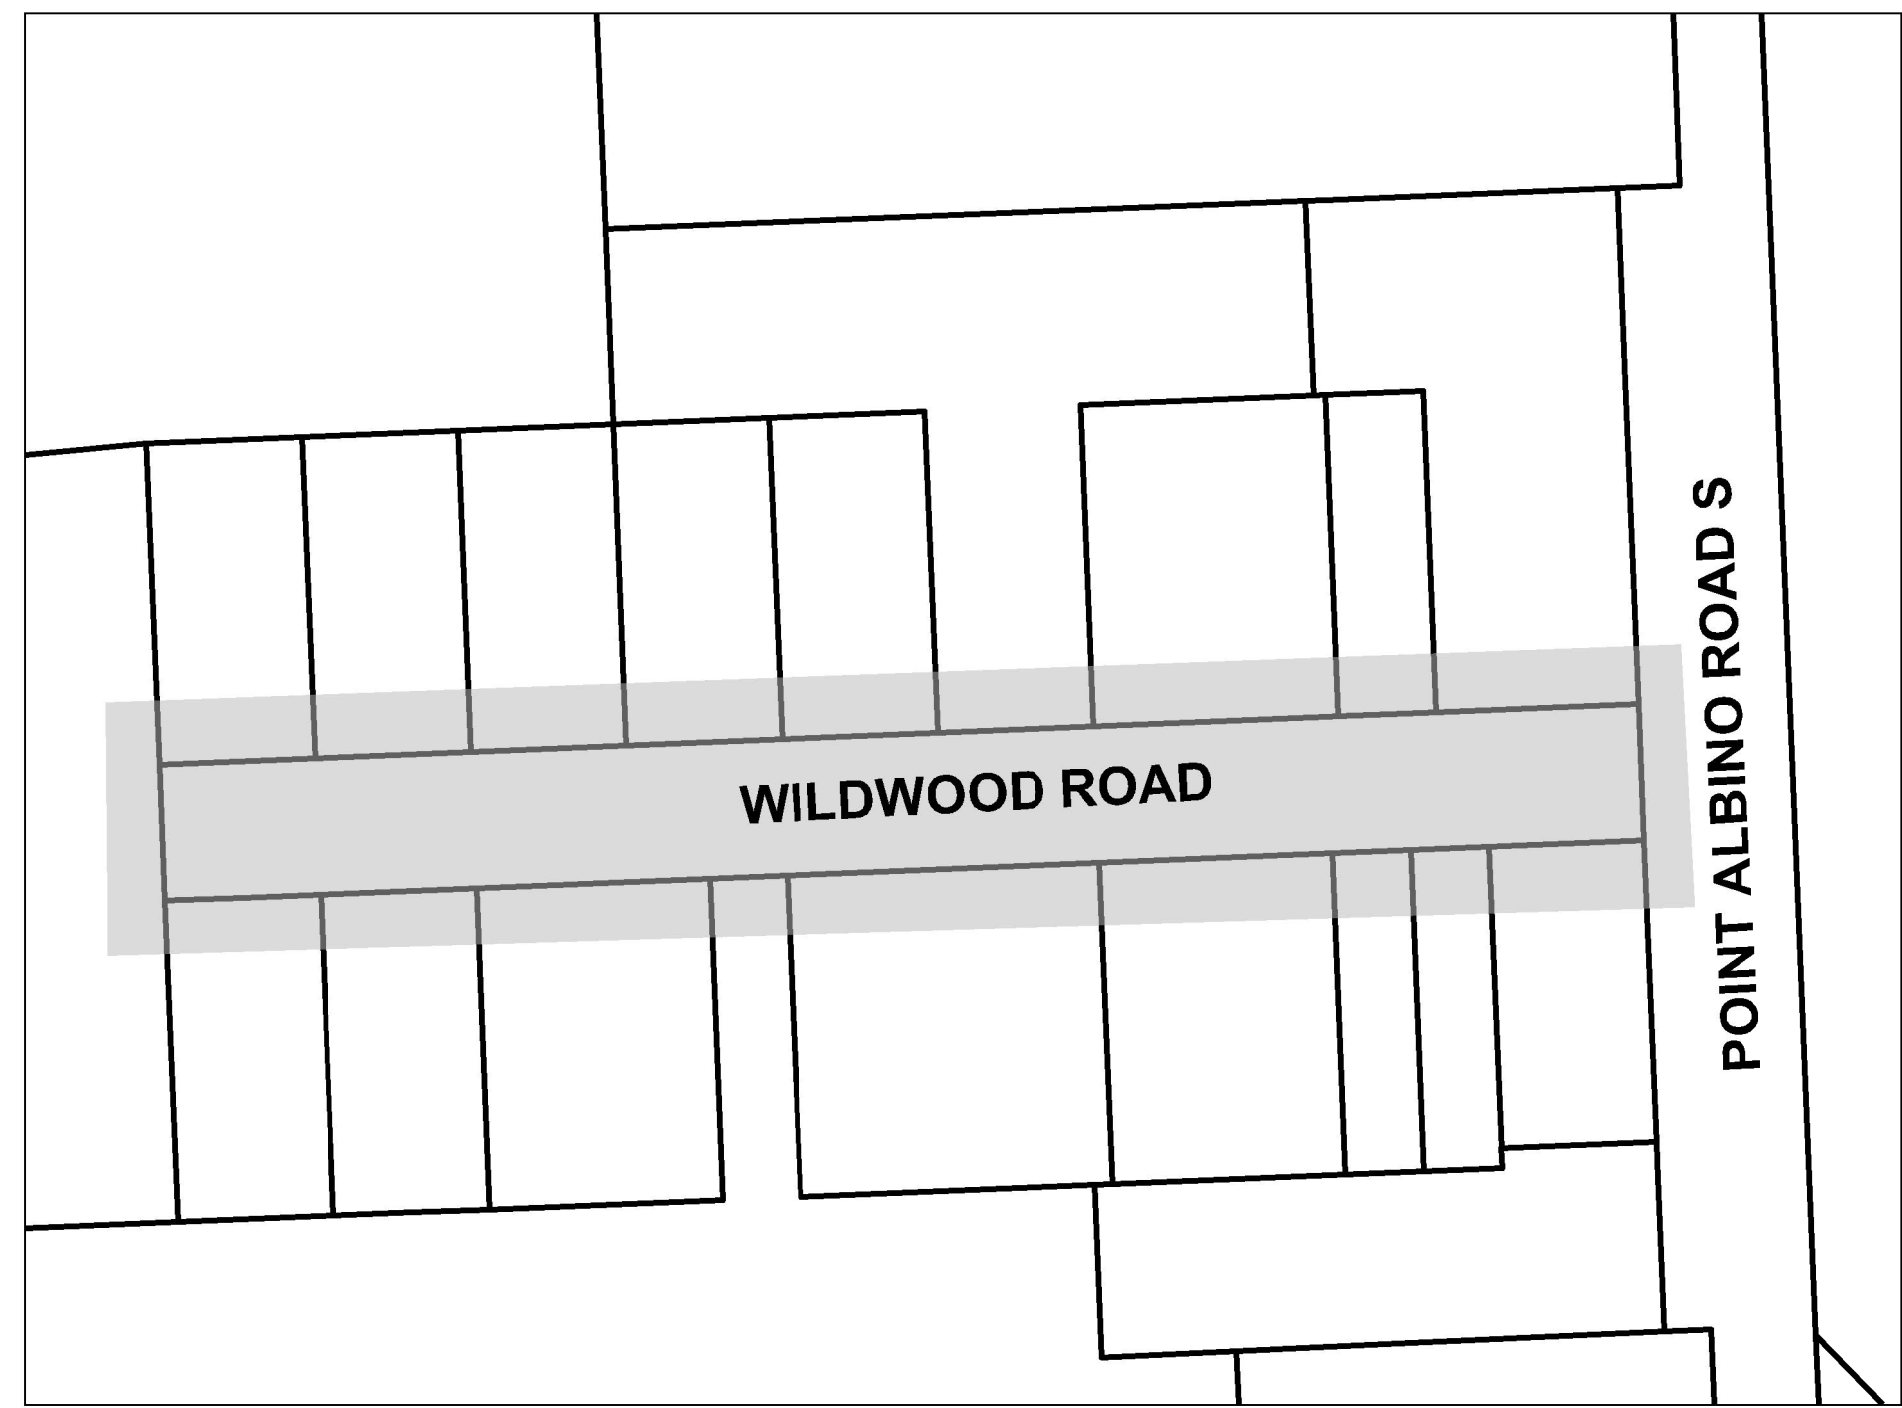


WAYNE REDEKOP
MAYOR

LOCATION PLAN - (NOT TO SCALE)


WILDWOOD ROAD DRAINAGE IMPROVEMENTS AND ROAD RECONSTRUCTION IN THE TOWN OF FORT ERIE					ISE-21P-WILD21				
B		ISSUED FOR 30% REVIEW		06/04/2023	TO				
B		ISSUED FOR 60% REVIEW		12/08/2021	DN				
		REVISION		DATE	INIT				

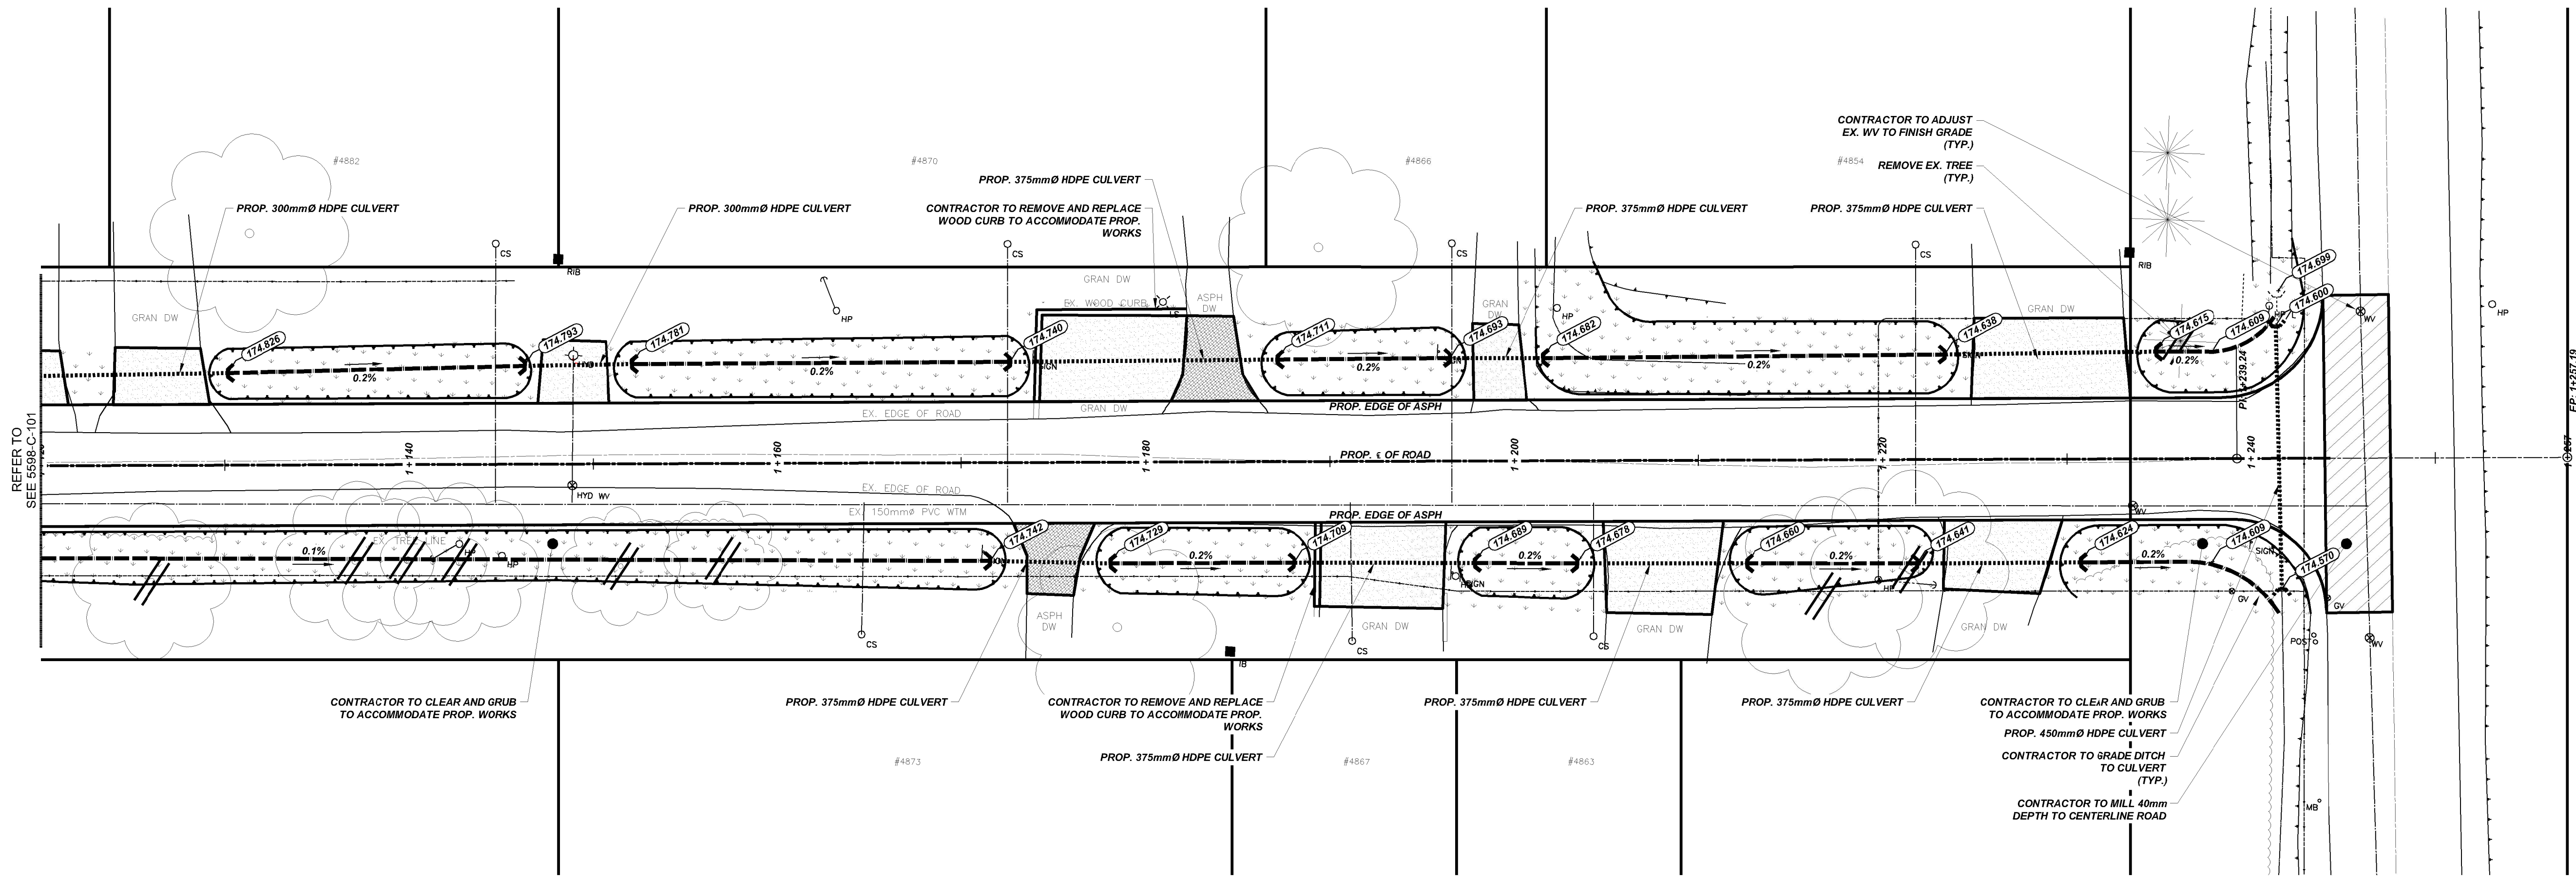


POINT ABINO RD S

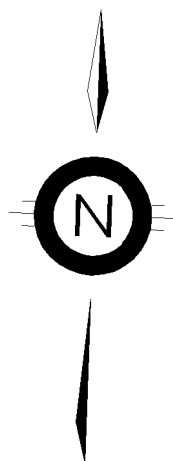

WILDWOOD ROAD

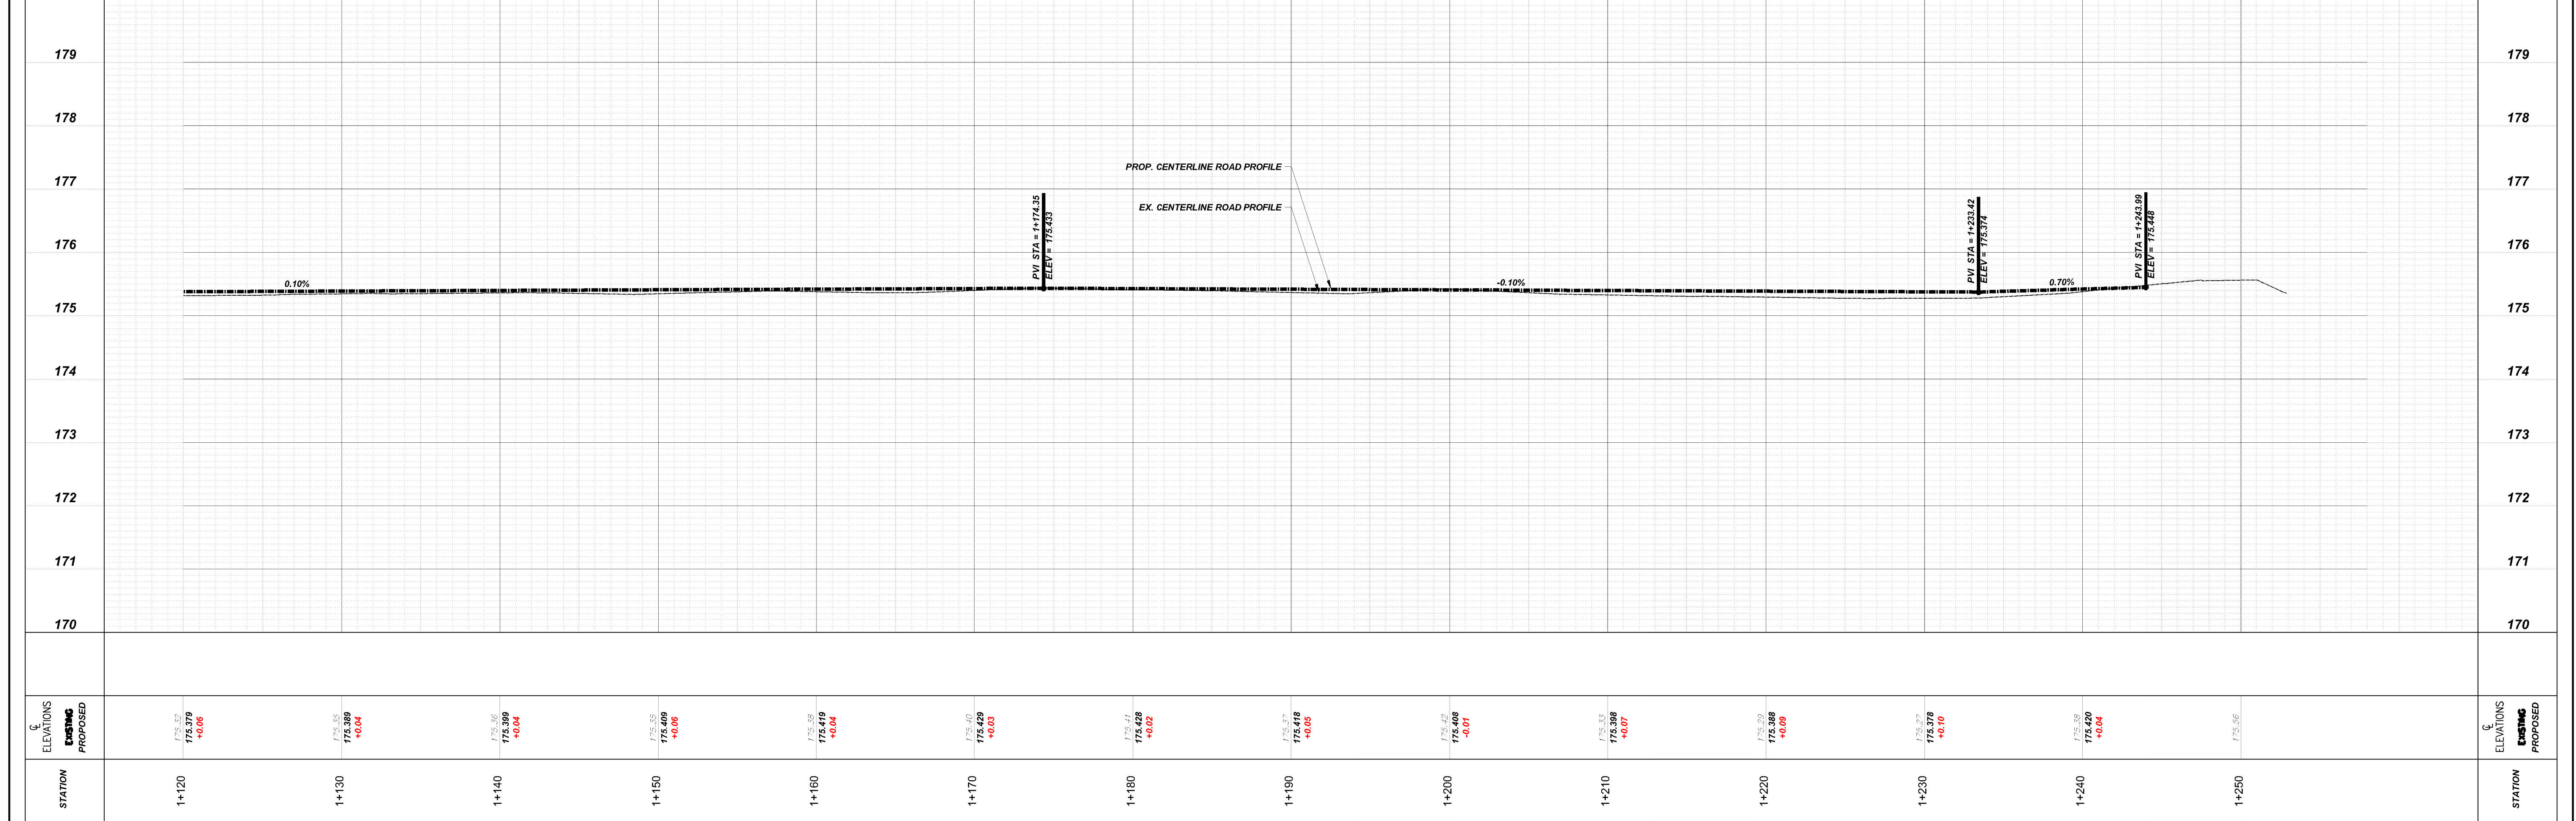

				NOTES/LEGEND				DRAFTING				 Associated Engineering 				PROJECT / CONTRACT #ISE-2IP-WILD21				CONSULTANT FILE No. #	
				1 THE POSITION OF POLE LINES, CONDUITS, WATERMAINS, SEWER AND OTHER UNDERGROUND AND OVERGROUND UTILITIES AND STRUCTURES IS NOT NECESSARILY SHOWN ON THE CONTRACT DRAWINGS AND, WHERE SHOWN, THE ACCURACY OF THE POSITION OF SUCH UTILITIES AND STRUCTURES IS NOT GUARANTEED, BEFORE STARTING WORK, THE CONTRACTOR SHALL INFORM HIMSELF OF THE EXACT LOCATION OF ALL SUCH UTILITIES AND STRUCTURES AND SHALL ASSUME ALL LIABILITY FOR DAMAGE TO THEM.				DH								DATE APRIL 2022					
				2 PROPERTY LINES WERE PLOTTED USING REGISTERED PLANS AND BARS LOCATED IN THE FIELD. TO VERIFY THE ACCURACY OF THESE PROPERTY LINES, A LEGAL SURVEY SHOULD BE PERFORMED PRIOR TO CONSTRUCTION.				DH								SCALE 1:200 1:50					
								CHECKED BY MM								REF. No. #					
								APPROVED BY MM								DWG No. 5598-C-102				REV. B	
B				ISSUED FOR 90% REVIEW				06/04/2022				TO									
B				ISSUED FOR 60% REVIEW				2021-08-27				DH									
NO.				REVISION				DATE				INIT.									

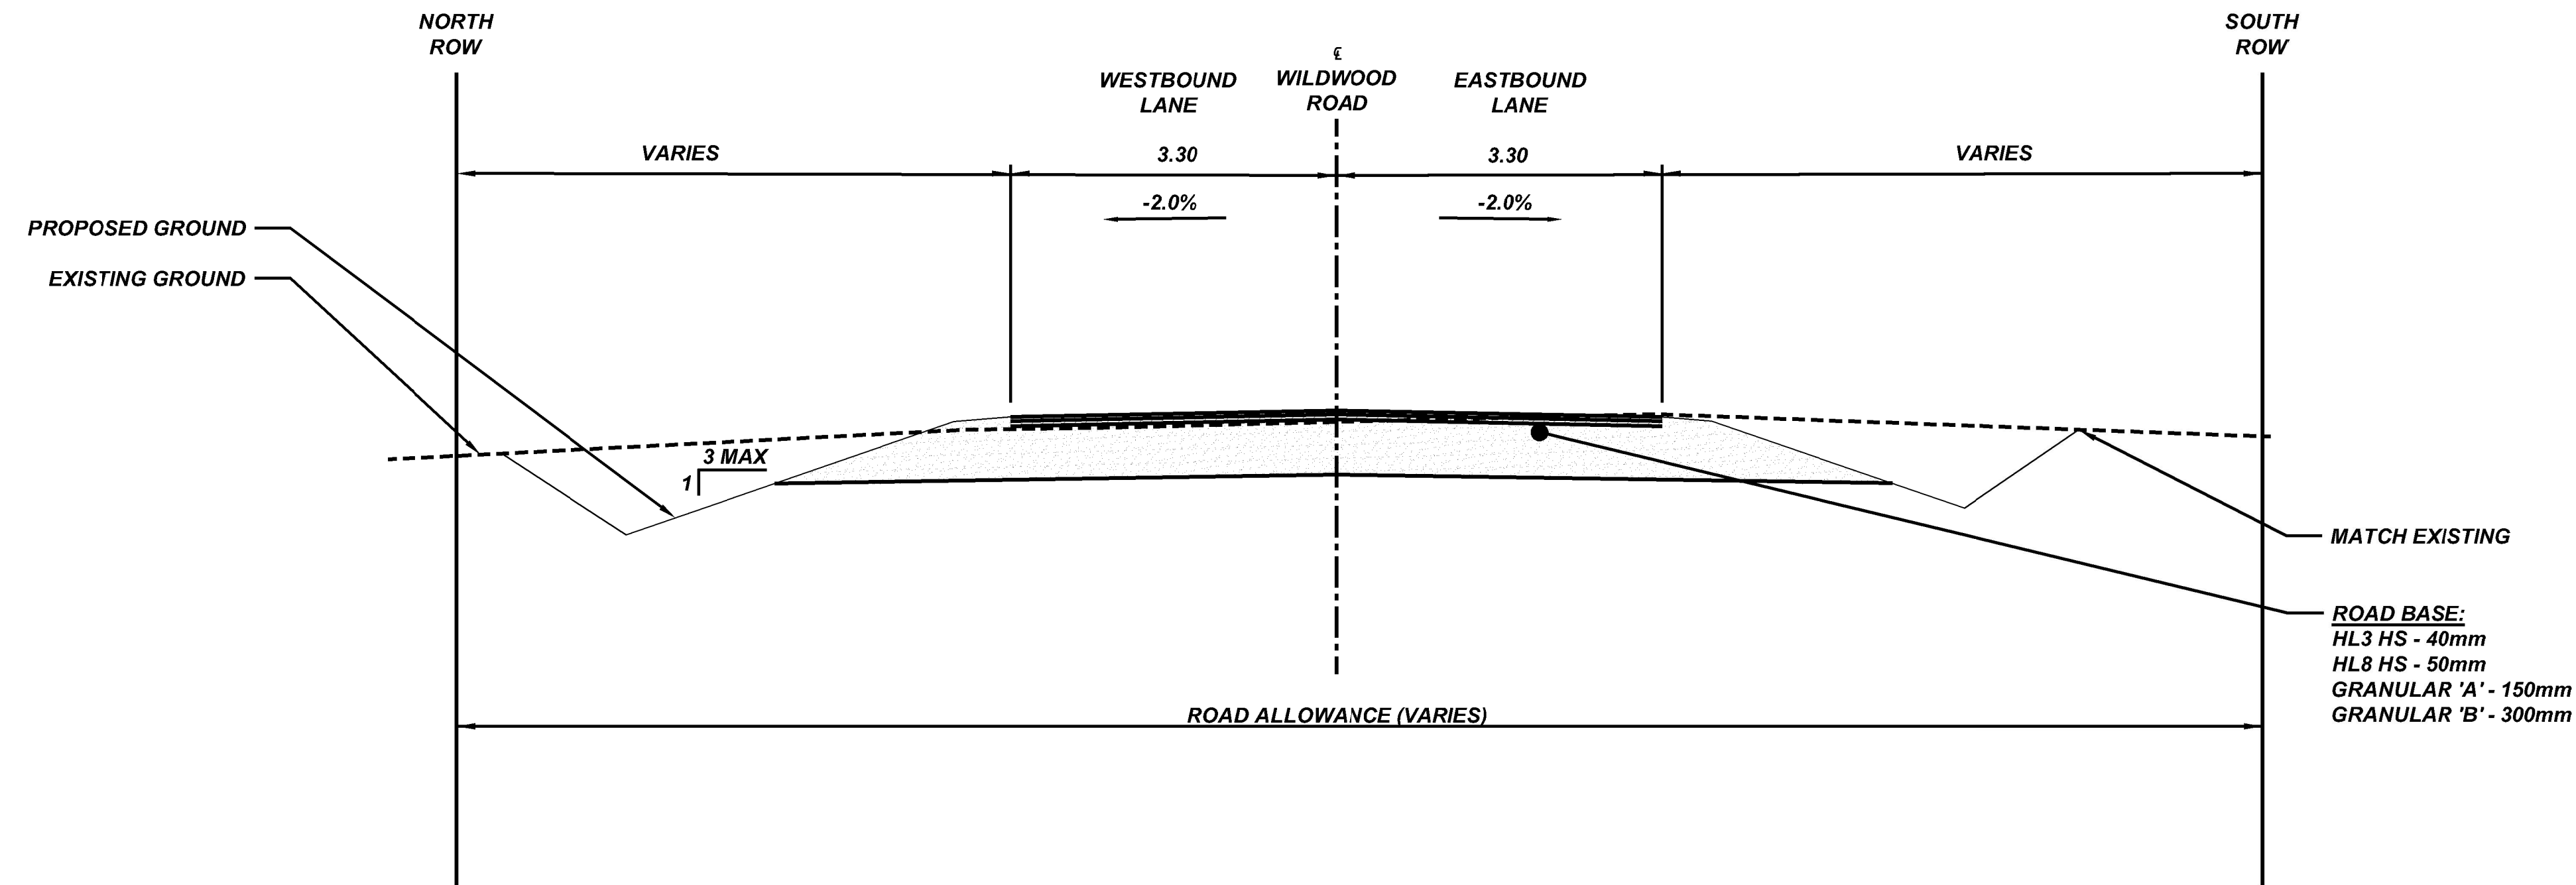

				NOTES/LEGEND		DRAFTING						PROJECT / CONTRACT #ISE-2IP-WILD21		CONSULTANT FILE No. #	
				1 THE POSITION OF POLE LINES, CONDUITS, WATERMAINS, SEWER AND OTHER UNDERGROUND AND OVERGROUND UTILITIES AND STRUCTURES IS NOT NECESSARILY SHOWN ON THE CONTRACT DRAWINGS AND, WHERE SHOWN, THE ACCURACY OF THE POSITION OF SUCH UTILITIES AND STRUCTURES IS NOT GUARANTEED, BEFORE STARTING WORK, THE CONTRACTOR SHALL INFORM HIMSELF OF THE EXACT LOCATION OF ALL SUCH UTILITIES AND STRUCTURES AND SHALL ASSUME ALL LIABILITY FOR DAMAGE TO THEM.		DH						WILDWOOD ROAD DRAINAGE IMPROVMENTS		DATE APRIL 2022	
				2 PROPERTY LINES WERE PLOTTED USING REGISTERED PLANS AND BARS LOCATED IN THE FIELD. TO VERIFY THE ACCURACY OF THESE PROPERTY LINES, A LEGAL SURVEY SHOULD BE PERFORMED PRIOR TO CONSTRUCTION.		DESIGN						AND ROAD RECONSTRUCTION		SCALE NTS	
						DH						IN THE TOWN OF FORT ERIE		REF. No. #	
						CHECKED BY								DWG No.	
B ISSUED FOR 90% REVIEW 06/04/2022 TO						MM								5598-C-501	
B ISSUED FOR 60% REVIEW 2021-08-27 DH						APPROVED BY								REV.	
NO. REVISION DATE INIT.						MM								B	
								</							