
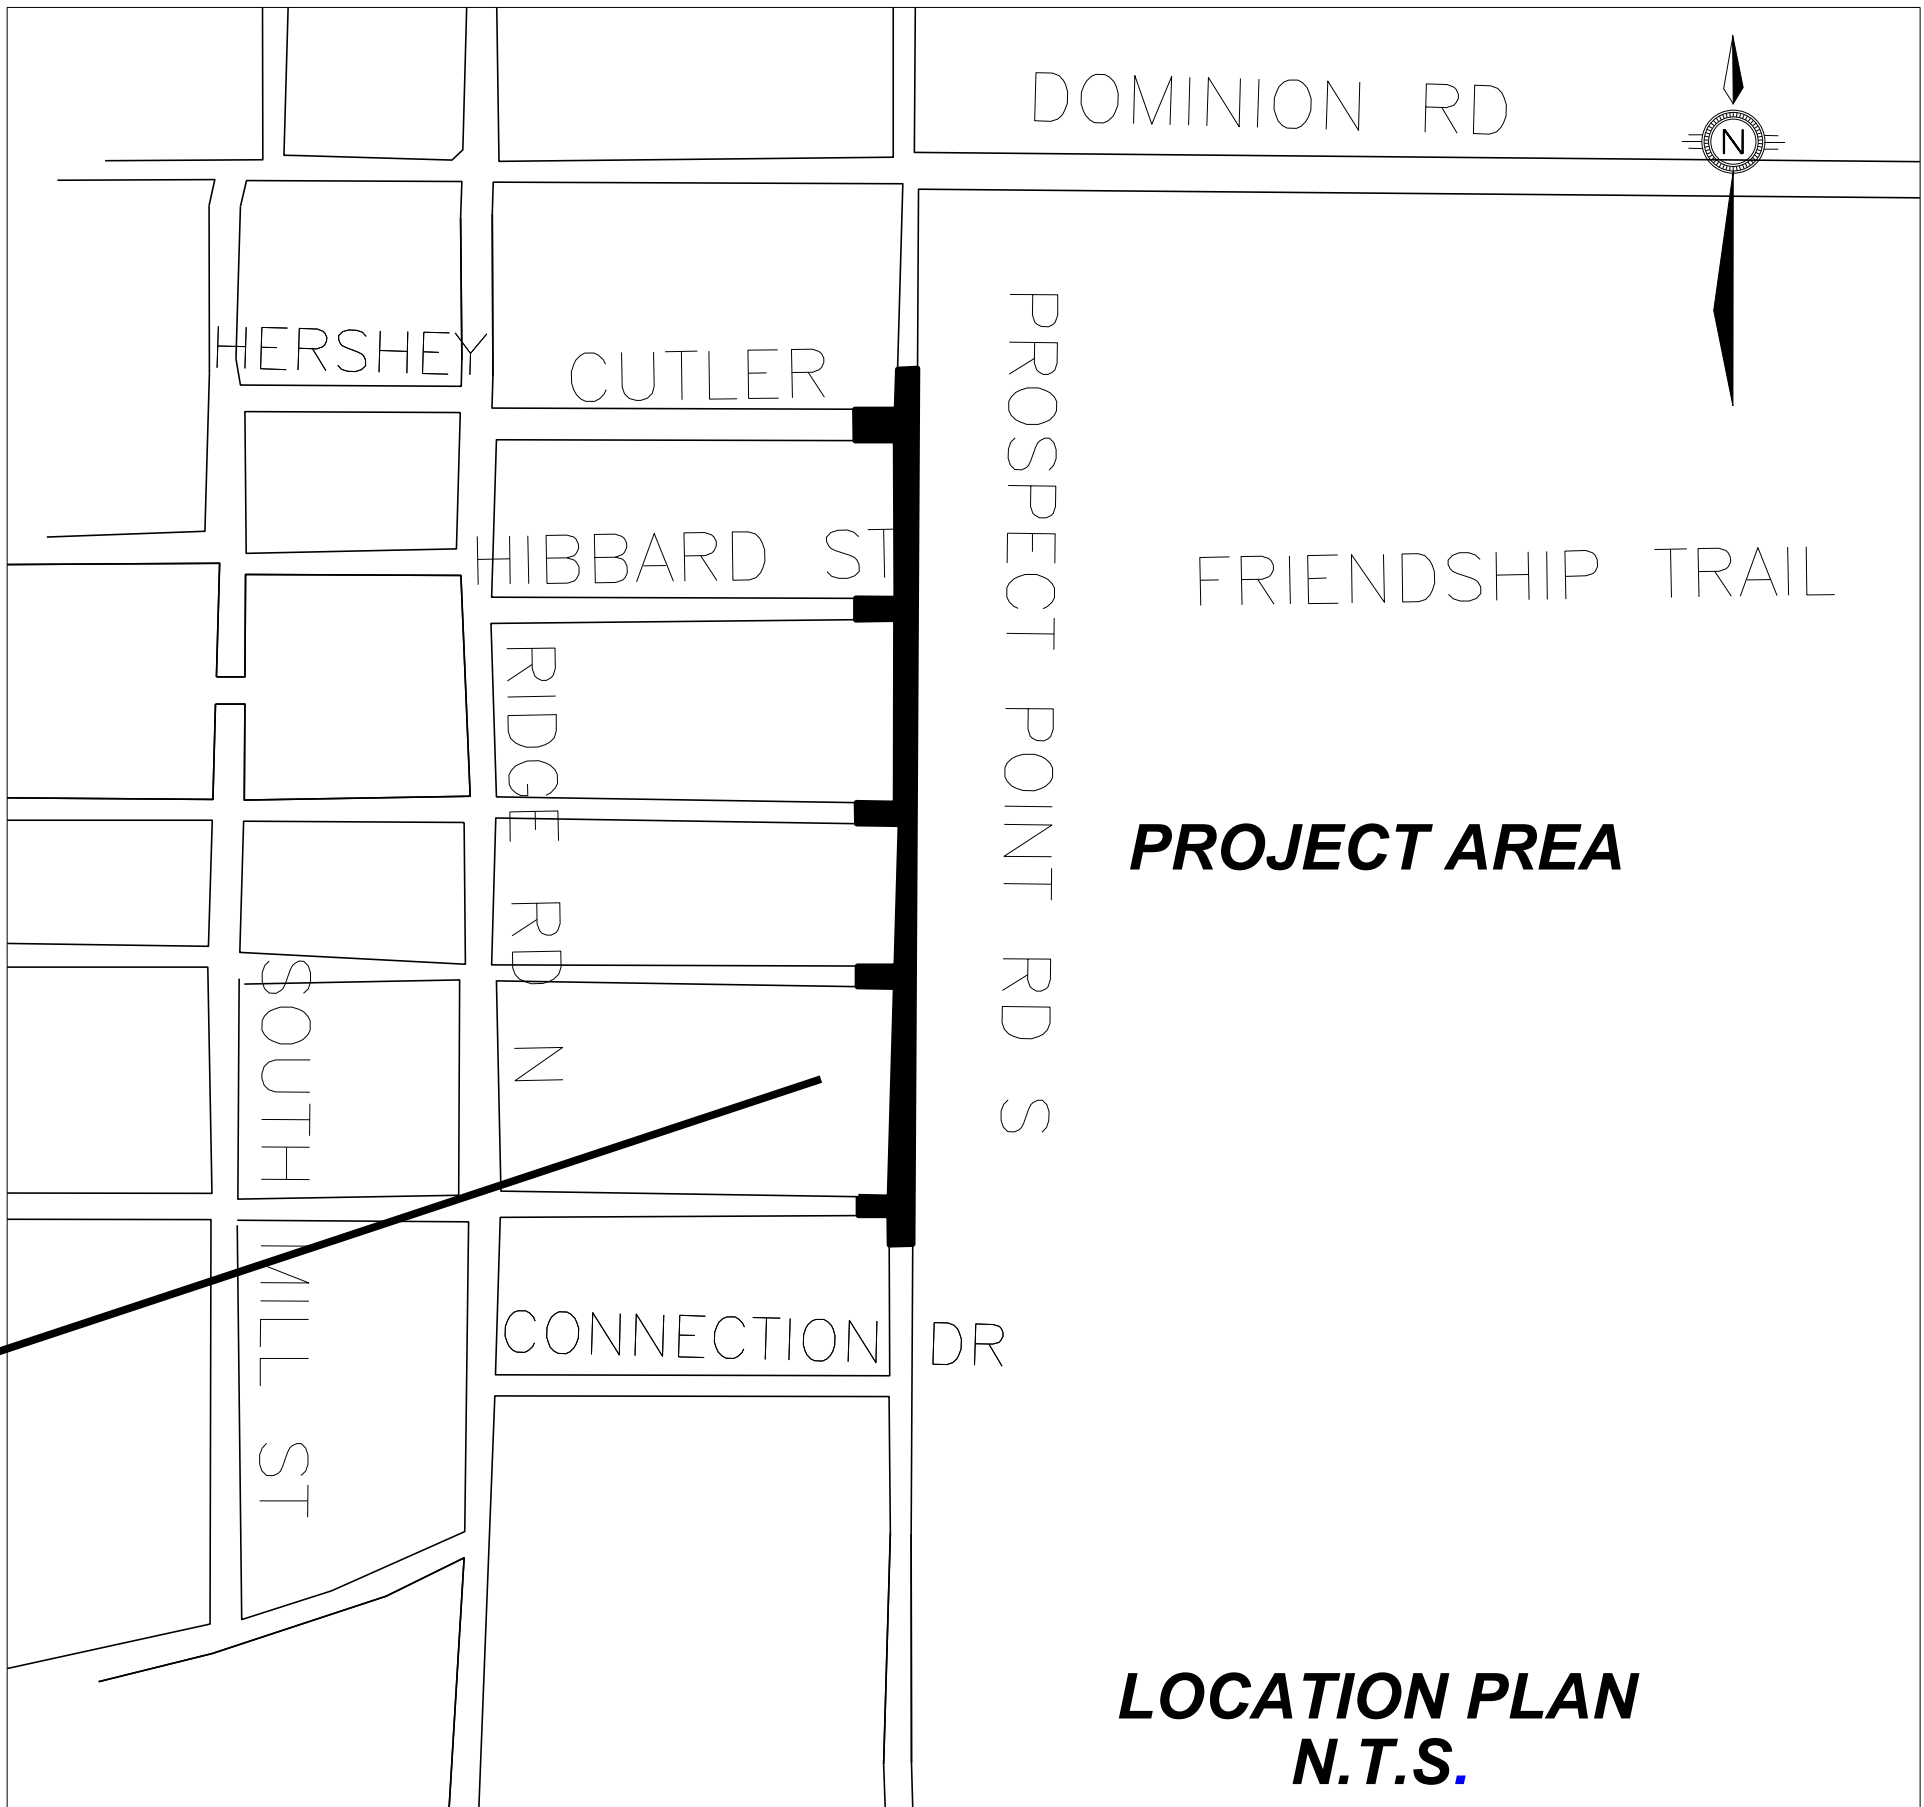


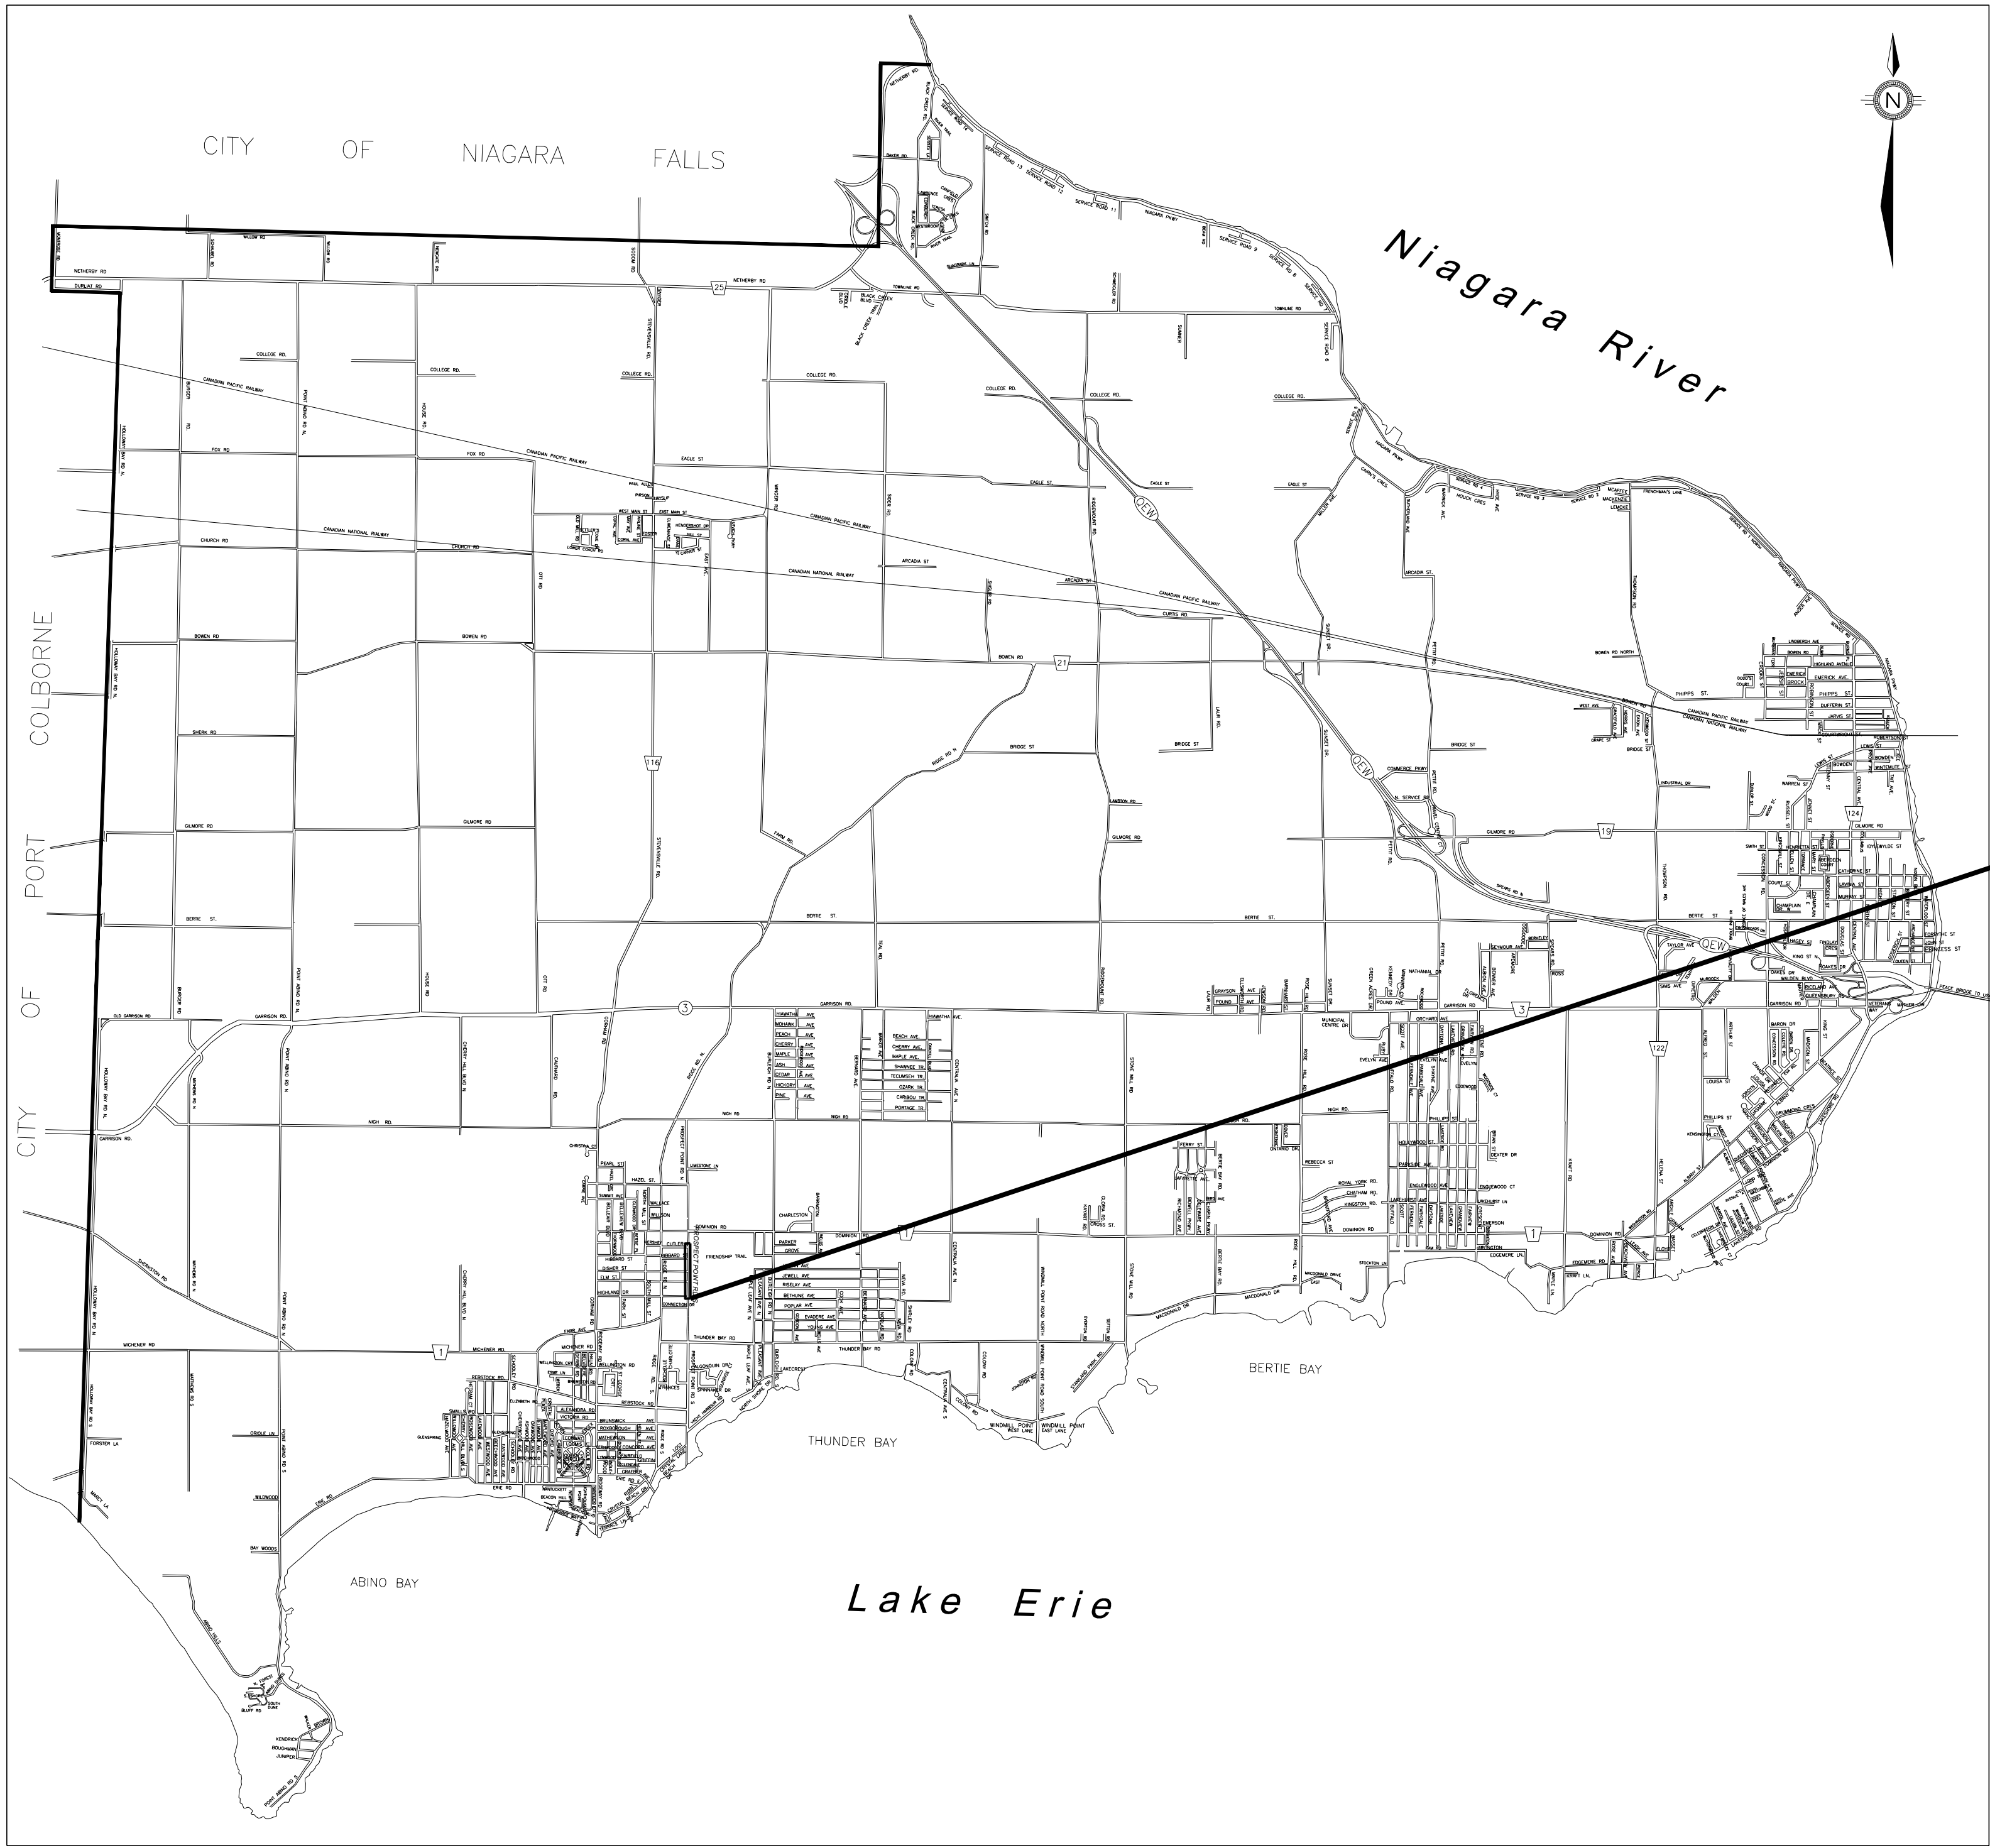

PROSPECT POINT ROAD NORTH
HIGHLAND DRIVE to CUTLER STREET
ROAD RECONSTRUCTION
PROJECT NO: ISE-23T-PPSR19/PPFC25

LIST OF DRAWINGS	
DRAWING #	LOCATION
PP1	PROSPECT POINT PLAN PROFILE STATION 0+960 to 1+090
PP2	PROSPECT POINT PLAN PROFILE STATION 1+090 to 1+220
PP3	PROSPECT POINT PLAN PROFILE STATION 1+220 to 1+345
PP4	PROSPECT POINT PLAN PROFILE STATION 1+345 to 1+490
PP5	ELM STREET PLAN PROFILE
PP6	DISHER STREET PLAN PROFILE
PP7	HIBBARD STREET PLAN PROFILE
PP8	CUTLER STREET PLAN PROFILE
S1	PROSPECT POINT CROSS SECTIONS STATION 1+020 to 1+240
S2	PROSPECT POINT CROSS SECTIONS STATION 1+250 to 1+460
S3	PROSPECT POINT TYPICAL CROSS-SECTIONS
P1	PROSPECT POINT PAVEMENT MARKINGS
EL1	STREETLIGHTING - STN 0+960 to 1+220
EL2	STREETLIGHTING - STN 1+220 to 1+490
EL3	STREETLIGHTING - DETAILS


ISSUED FOR CONSTRUCTION

WAYNE REDEKOP
Mayor


KELLY M. WALSH, P.ENG.
Director of Infrastructure Services

THE CORPORATION OF THE TOWN OF FORT ERIE
INFRASTRUCTURE SERVICES - ENGINEERING DIVISION



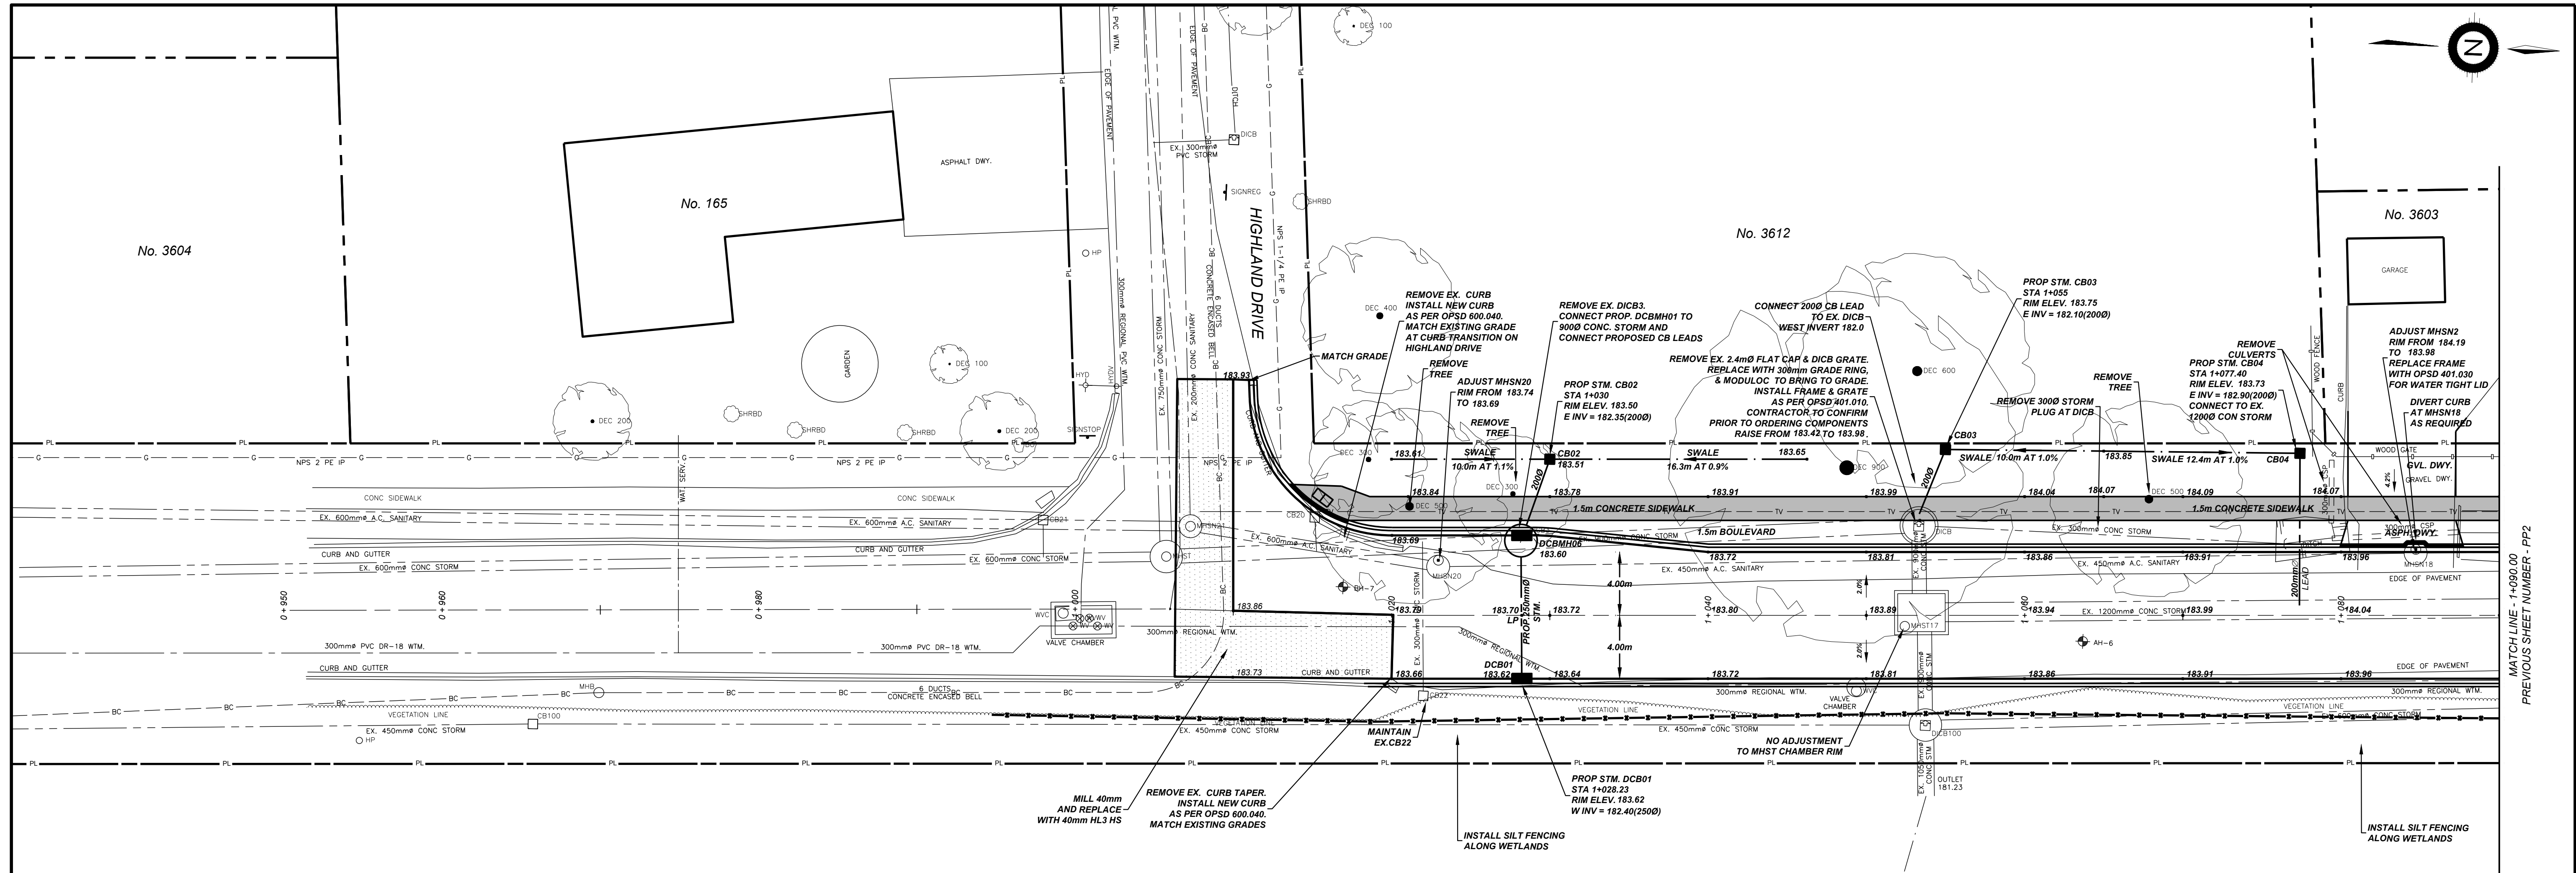

PROSPECT POINT ROAD NORTH

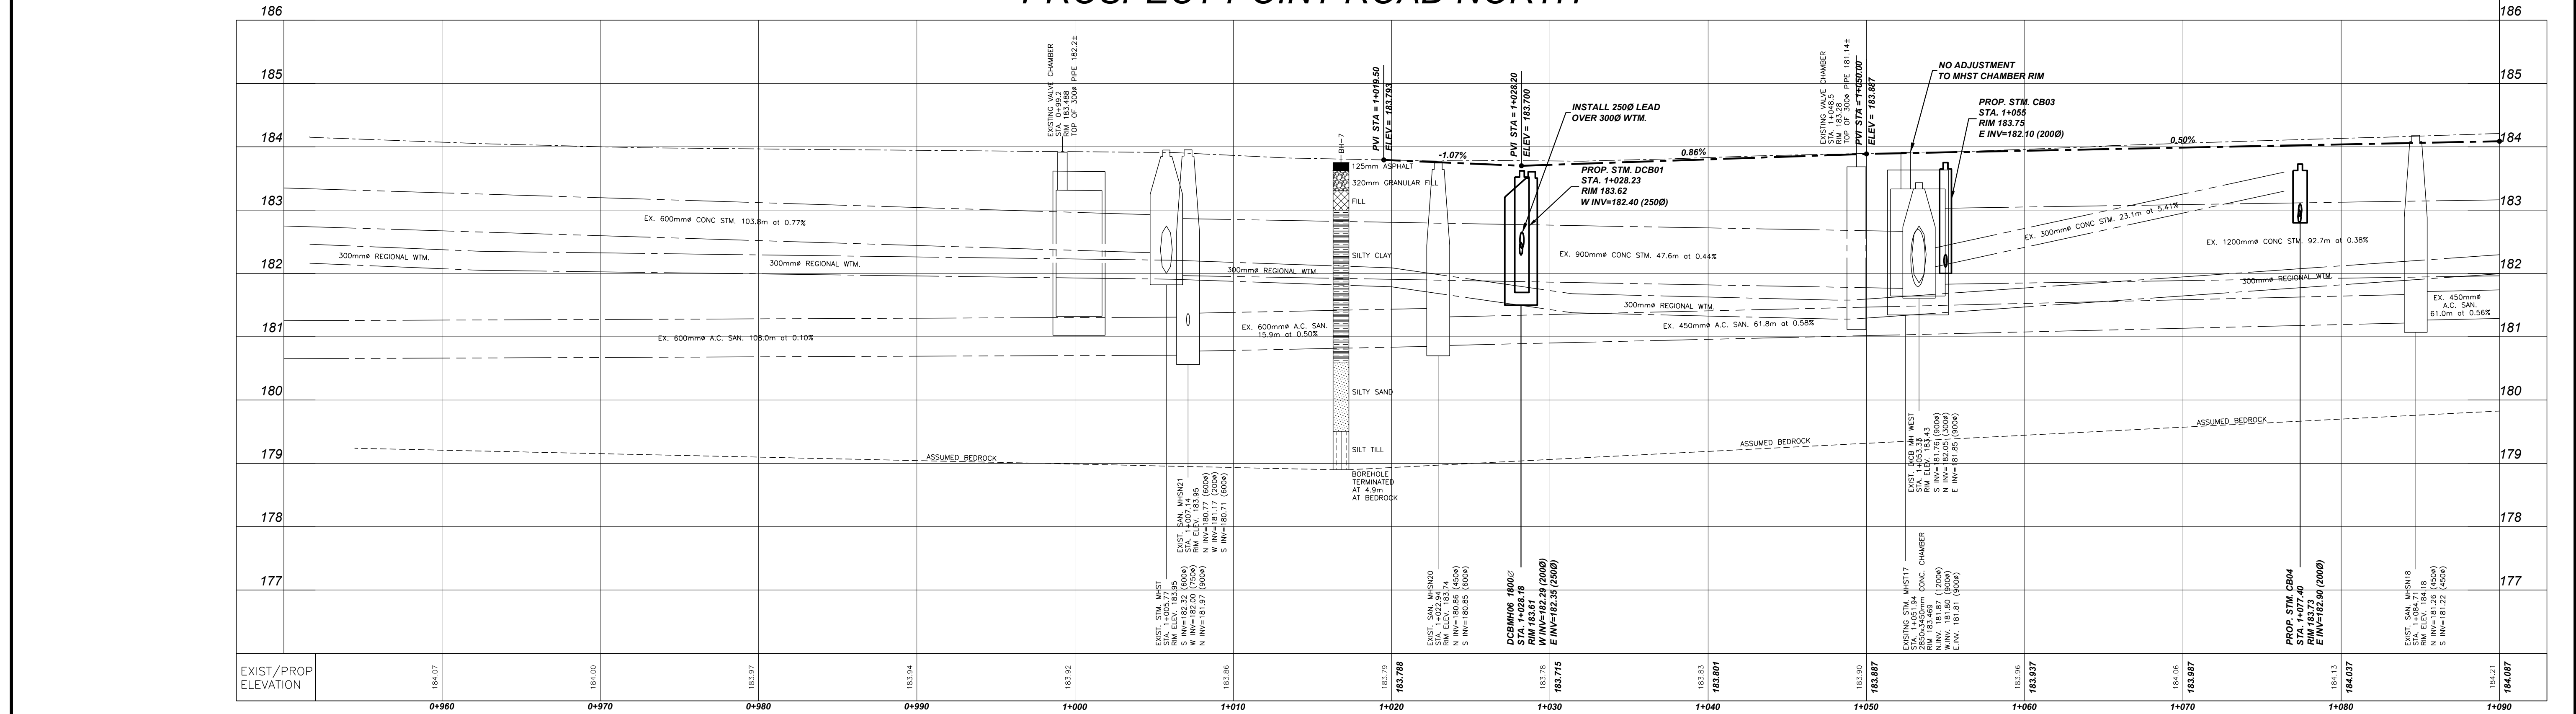


NO.	REVISION	DATE	INIT.
5	ISSUED FOR CONSTRUCTION	SEPT. 2024	TP
4	ISSUED FOR TENDER	JULY 2024	TP
3	ISSUED FOR REVIEW	MAR. 2023	TP
2	ISSUED FOR MECP	JUNE 2022	JH
1	ISSUED FOR REVIEW	OCT. 2021	JH



NOTES/LEGEND	
1	THE POSITION OF POLE LINES, CONDUITS, WATERMANS, SEWER AND OTHER UNDERGROUND UTILITIES AND STRUCTURES IS NOT NECESSARILY SHOWN ON THE CONTRACT DRAWINGS AND, WHERE SHOWN, THE ACCURACY OF THE POSITION OF SUCH UTILITIES AND STRUCTURES IS NOT GUARANTEED. BEFORE STARTING WORK, THE CONTRACTOR SHALL INFORM HIMSELF OF THE EXACT LOCATION OF ALL SUCH UTILITIES AND STRUCTURES AND SHALL ASSUME ALL LIABILITY FOR DAMAGE TO THEM.
2	PROPERTY LINES WERE PLOTTED USING REGIONAL OR MUNICIPAL TERNET AND BARS LOCATED IN THE FIELD, TO VERIFY THE ACCURACY OF THESE PROPERTY LINES, A LEGAL SURVEY SHOULD BE PERFORMED PRIOR TO CONSTRUCTION.
3	THIS DRAWING IS FOR ILLUSTRATIVE PURPOSES ONLY. KERRY T. HOWE ENGINEERING LTD. ASSUMES NO LIABILITY FOR USE IN ANY OTHER WAY. CAD FILES OF THIS DRAWING ARE NOT CERTIFIED BY THE ENGINEER FOR USE BY OTHERS. USERS OF THESE CAD FILES ASSUME ALL RISK AND RESPONSIBILITY FOR VERIFYING THE CORRECTNESS OF ALL INFORMATION FOR ANY USE.
SITE CONTROL POINTS (NAD 83 CSRS CGVD2878) BENCHMARK 001196303575 - RIDGEWAY POST OFFICE, ON THE SOUTHWEST CORNER OF THE INTERSECTION OF RIDGE ST. & HIBBARD ST., TABLET IN THE NORTH CONCRETE FOUNDATION WALL, 5.72m WEST OF THE NORTHEAST CORNER, 57cm WEST OF A SMALL JUST IN WALL, 15cm BELOW RED BRICK SIDING. ELEVATION 190.331. CP1-CC - ON W SIDE OF PROSPECT POINT, IN SW BESIDE 3610 CUTLER ST. NORTHING 4749759.378 EASTING 659320.604 ELEVATION 186.169 CP2-PK - ON E SIDE OF PROSPECT POINT IN EP, IN FRONT OF GRAVEL DWY BETWEEN CUTLER AND HIBBARD NORTHING 4749702.718 EASTING 659329.899 ELEVATION 186.221 CP3-CC - IN SW AT NW CORNER OF INT AT PROSPECT POINT AND HIBBARD NORTHING 4749561.224 EASTING 659319.325 ELEVATION 186.048	

DRAFTING	JH/TP
DESIGN	JJ/MJ
CHECKED BY	M.J.
APPROVED BY	

ISE-23T-PPSR19/PPFC25
ROAD RECONSTRUCTION
PROSPECT POINT ROAD NORTH
HIGHLAND DR. TO CUTLER ST.
TOWN OF FORT ERIE
STATION 0+960 TO 1+090

CONSULTANT FILE No. 21-017	
DATE	SEPT., 2024
SCALE	HOR 1:200
VER:	1:50
REF. No.	
DWG No.	21-017 - PP1
REV.	5

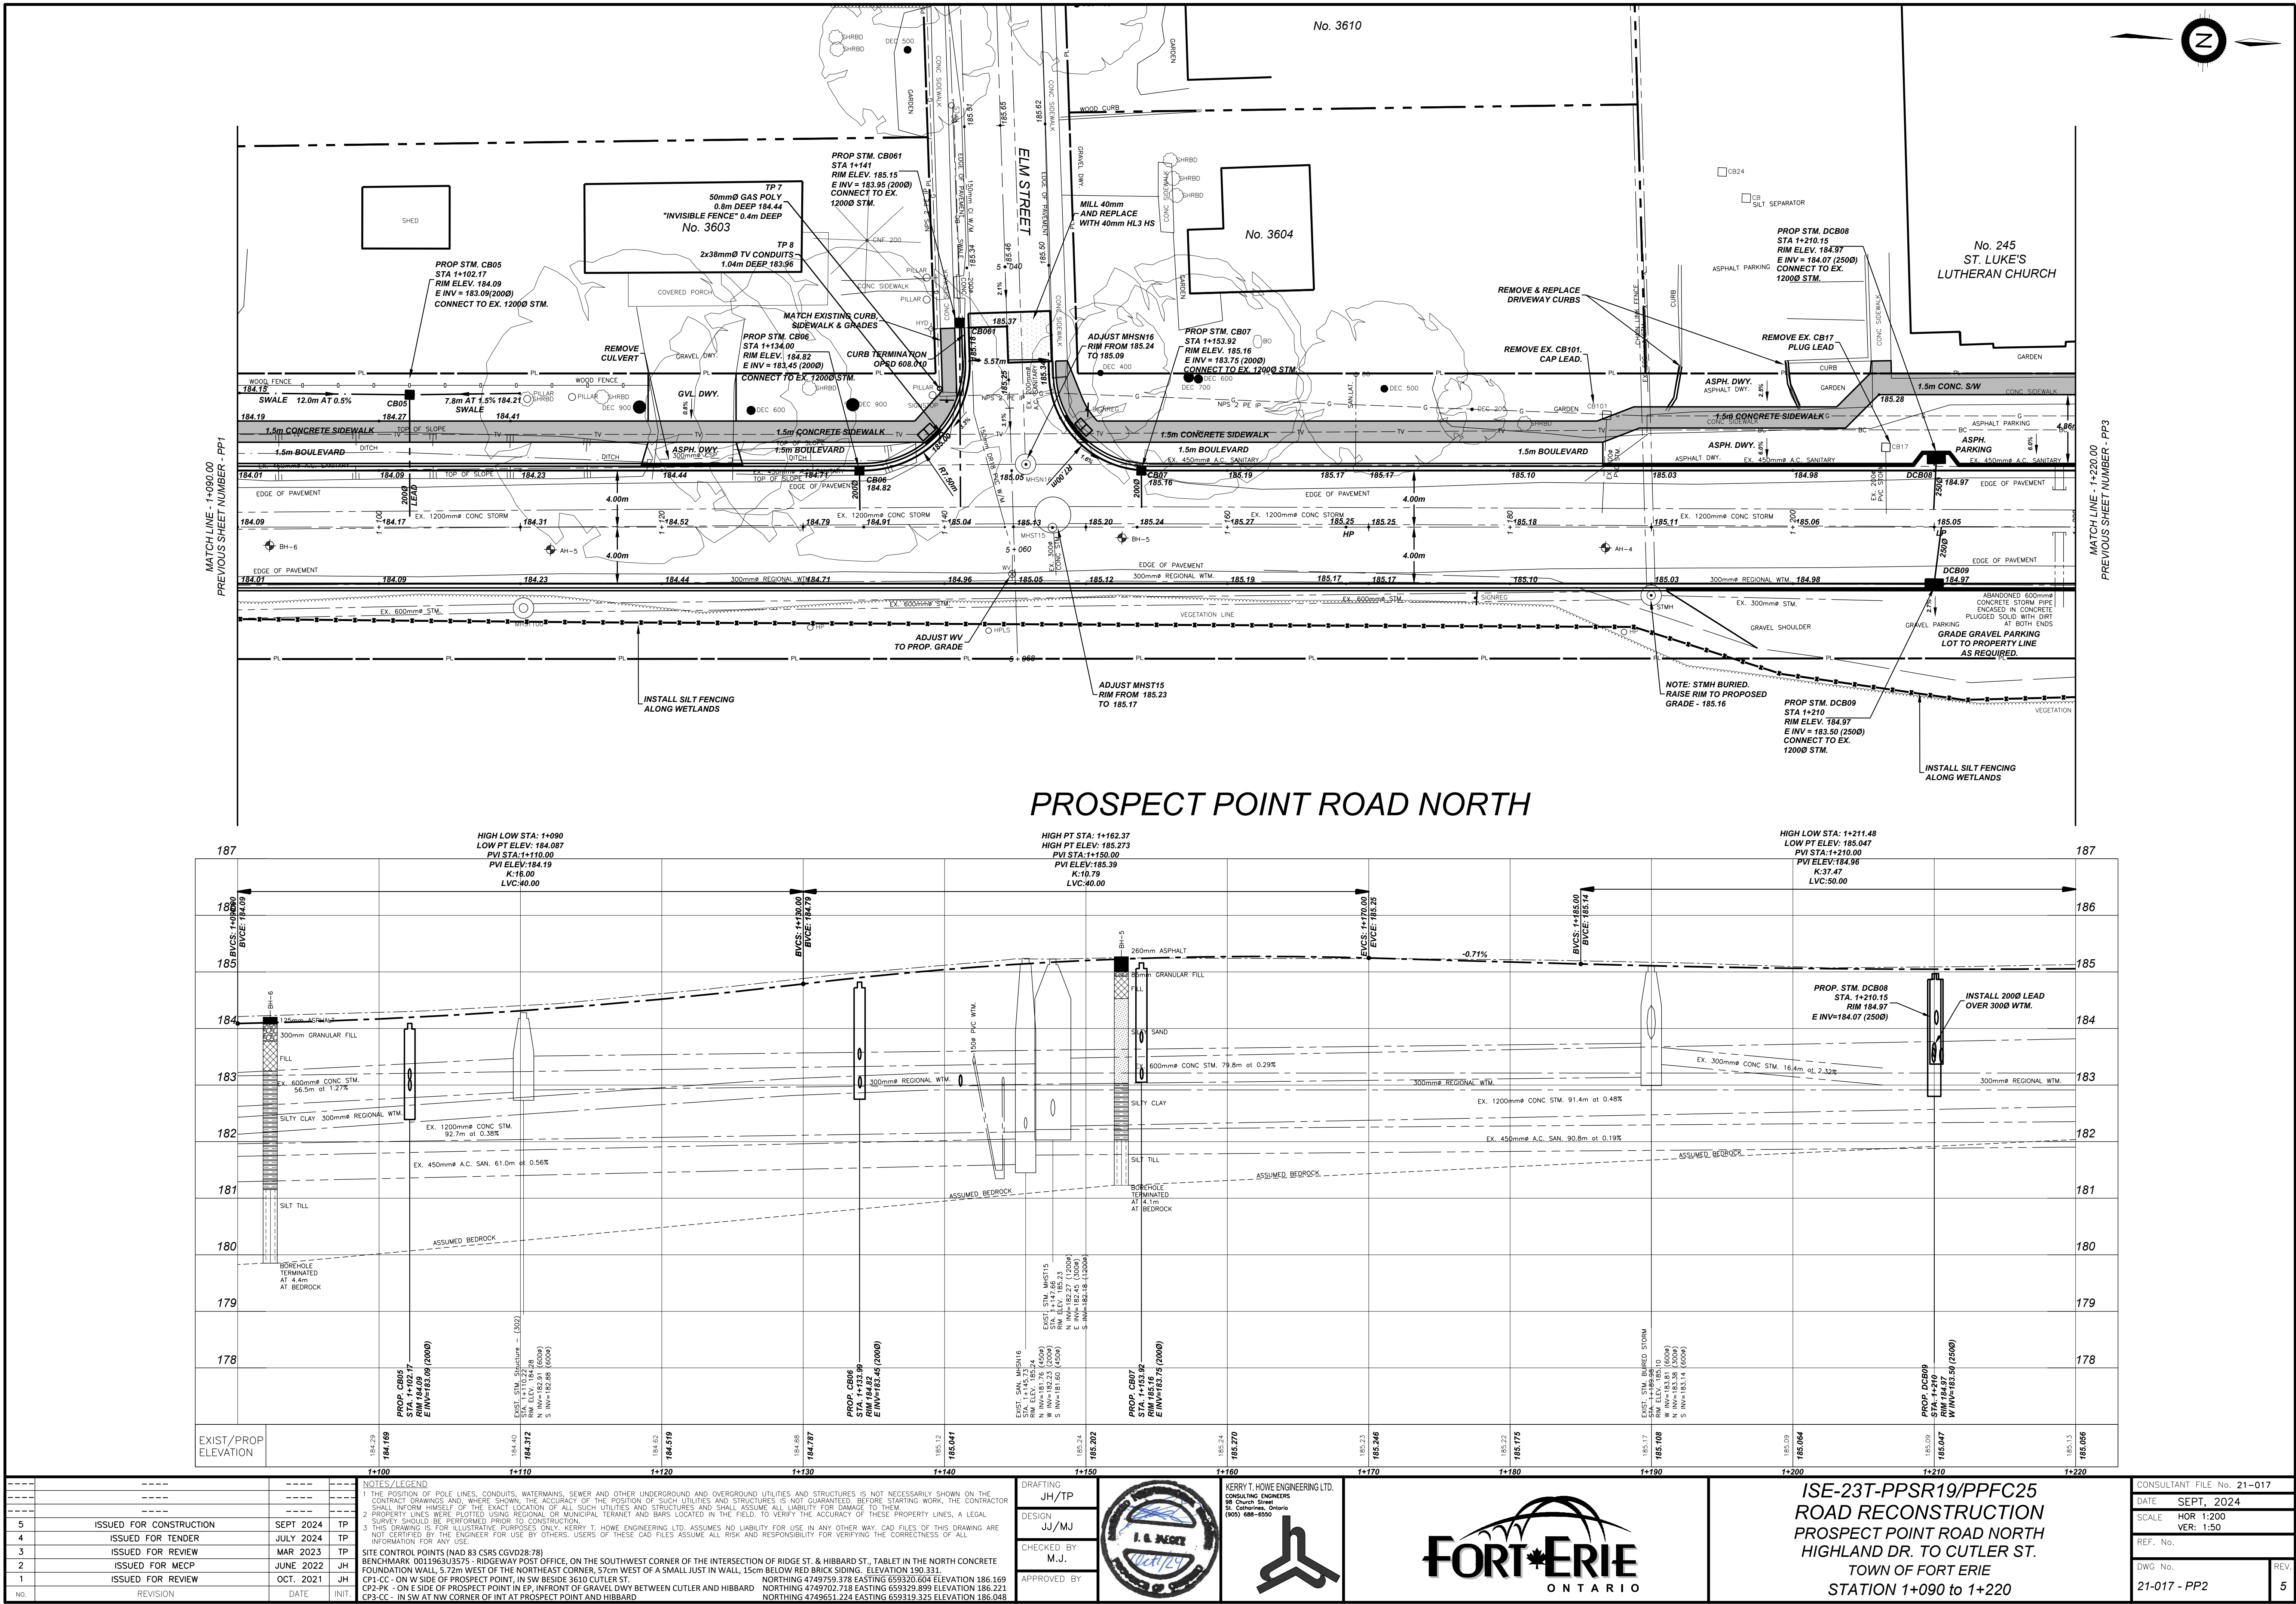

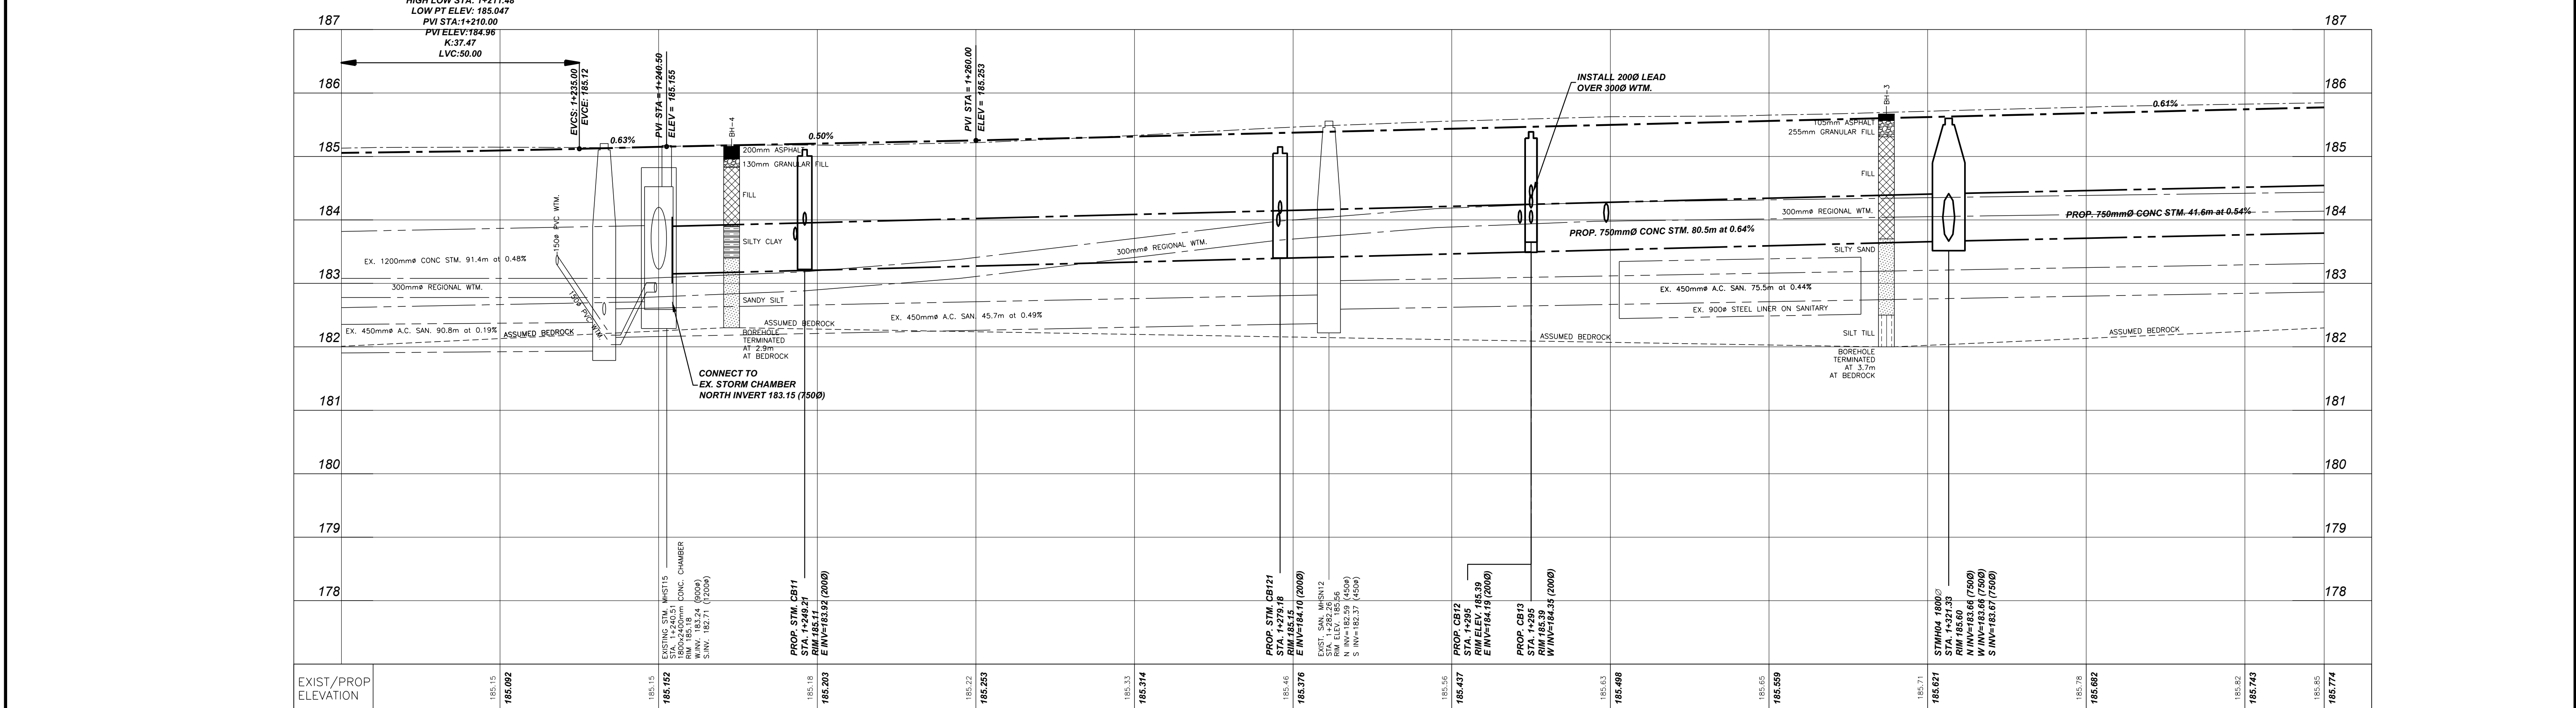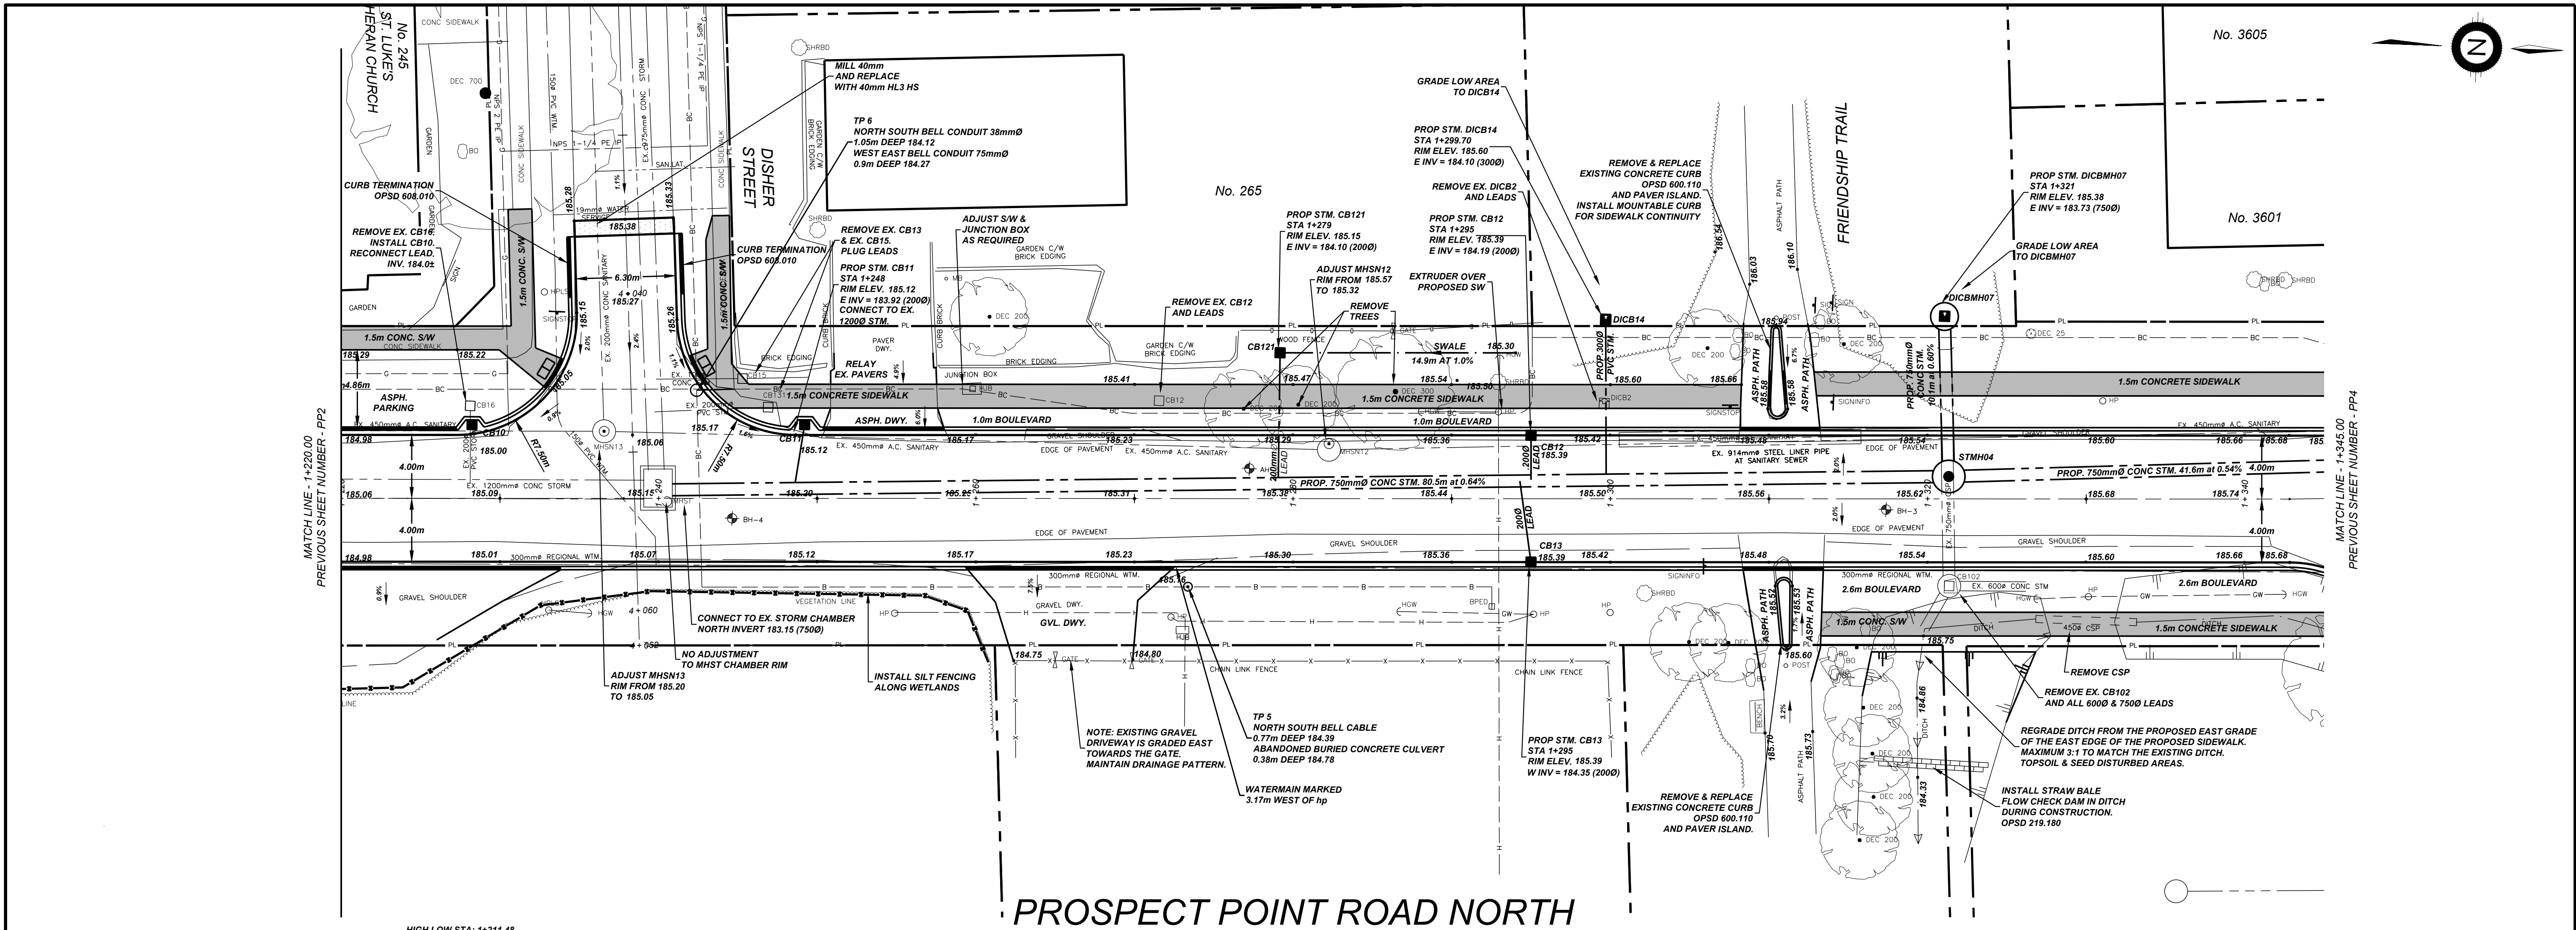

NO.	REVISION	DATE	INIT.
5	ISSUED FOR CONSTRUCTION	SEPT. 2024	TP
4	ISSUED FOR TENDER	JULY 2024	TP
3	ISSUED FOR REVIEW	MAR. 2023	TP
2	ISSUED FOR MECP	JUNE 2022	JH
1	ISSUED FOR REVIEW	OCT. 2021	JH

NO.	REVISION	DATE	INIT.
1	ISSUED FOR REVIEW	OCT. 2021	JH

NOTES/LEGEND

1 THE LOCATION OF POLE LINES, CONDUITS, WATERMANS, SEWER AND OTHER UNDERGROUND UTILITIES AND STRUCTURES IS NOT NECESSARILY SHOWN ON THE CONTRACT DRAWINGS AND, WHERE SHOWN, THE ACCURACY OF THE POSITION OF SUCH UTILITIES AND STRUCTURES IS NOT GUARANTEED BEFORE STARTING WORK, THE CONTRACTOR SHALL INFORM HIMSELF OF THE EXACT LOCATION OF ALL SUCH UTILITIES AND STRUCTURES AND SHALL ASSUME ALL LIABILITY FOR DAMAGE TO THEM.

2 PROPERTY LINES WERE PLOTTED USING REGIONAL OR MUNICIPAL TIER 1 AND TIER 2 DATA. THE CONTRACTOR SHALL VERIFY THE ACCURACY OF THESE PROPERTY LINES, A LEGAL SURVEY SHALL BE PERFORMED PRIOR TO CONSTRUCTION.

3 THIS DRAWING IS FOR ILLUSTRATIVE PURPOSES ONLY. KERRY T. HOWE ENGINEERING LTD. ASSUMES NO LIABILITY FOR USE IN ANY OTHER WAY. CAD FILES OF THIS DRAWING ARE NOT CERTIFIED BY THE ENGINEER FOR USE BY OTHERS. USERS OF THESE CAD FILES ASSUME ALL RISK AND RESPONSIBILITY FOR VERIFYING THE CORRECTNESS OF ALL INFORMATION FOR ANY USE.

SITE CONTROL POINTS (NAD 83 CSRS CGVD2878) BENCHMARK 001196303575 - RIDGEWAY POST OFFICE, ON THE SOUTHWEST CORNER OF THE INTERSECTION OF RIDGE ST. & HIBBARD ST., TABLET IN THE NORTH CONCRETE FOUNDATION WALL, 5.72m WEST OF THE NORTHEAST CORNER, 57cm WEST OF A SMALL JUST IN WALL, 15cm BELOW RED BRICK SIDING, ELEVATION 190.331.

CP1-CC - ON W SIDE OF PROSPECT POINT, IN SW BEHIND 360 CUTLER ST. NORTHING 4749759.378 EASTING 659320.604 ELEVATION 186.169

CP2-PK - ON E SIDE OF PROSPECT POINT IN EP, IN FRONT OF GRAVEL DWY BETWEEN CUTLER AND HIBBARD NORTHING 4749702.718 EASTING 659329.899 ELEVATION 186.221

CP3-CC - IN SW AT NW CORNER OF INT AT PROSPECT POINT AND HIBBARD NORTHING 4749651.224 EASTING 659319.325 ELEVATION 186.048

DRAFTING JH/TP

DESIGN JJ/MJ

CHECKED BY M.J.

APPROVED BY

KERRY T. HOWE ENGINEERING LTD.

CONSULTING ENGINEERS

98 Church Street

St. Catharines, Ontario

(905) 688-6550

FORT ERIE

ONTARIO

ISE-23T-PPSR19/PPFC25

ROAD RECONSTRUCTION


PROSPECT POINT ROAD NORTH


HIGHLAND DR. TO CUTLER ST.


TOWN OF FORT ERIE

STATION 1+220 TO 1+345

CONSULTANT FILE No. 21-017	
DATE	SEPT. 2024
SCALE	HOR 1:200
VER	1:50
REF. No.	
DWG No.	21-017 - PP3
REV.	5

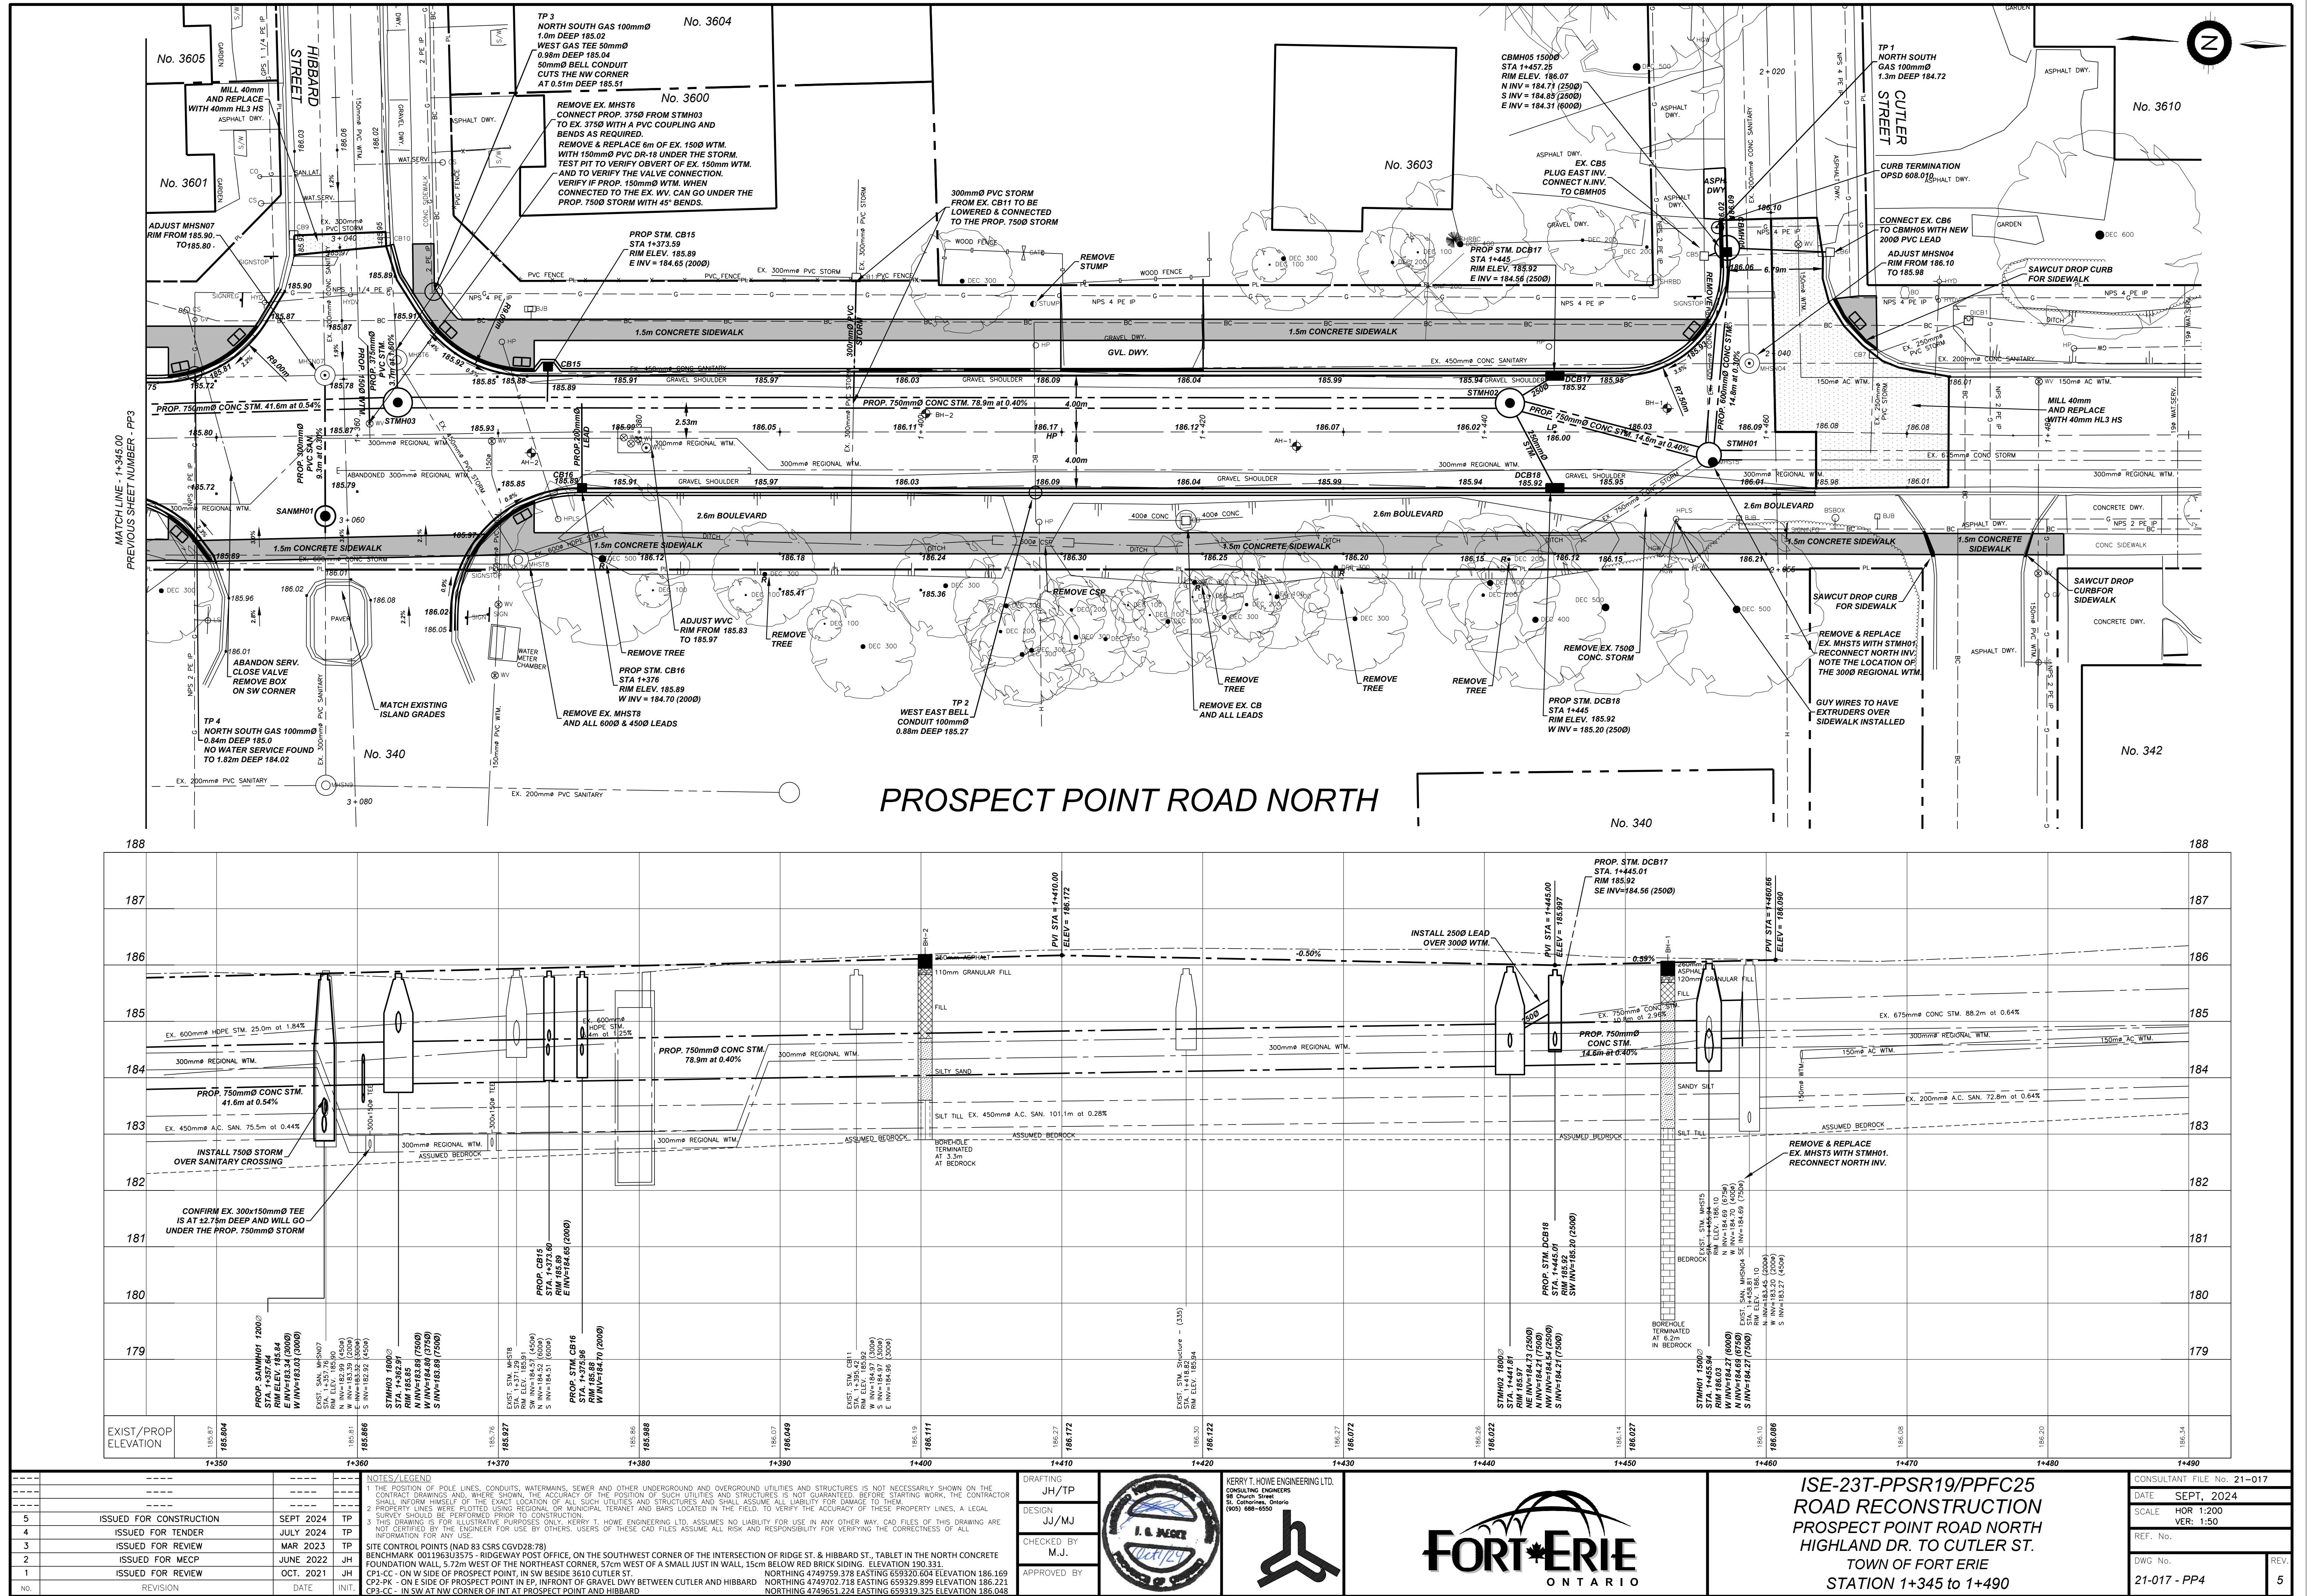

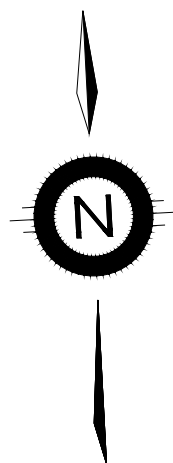

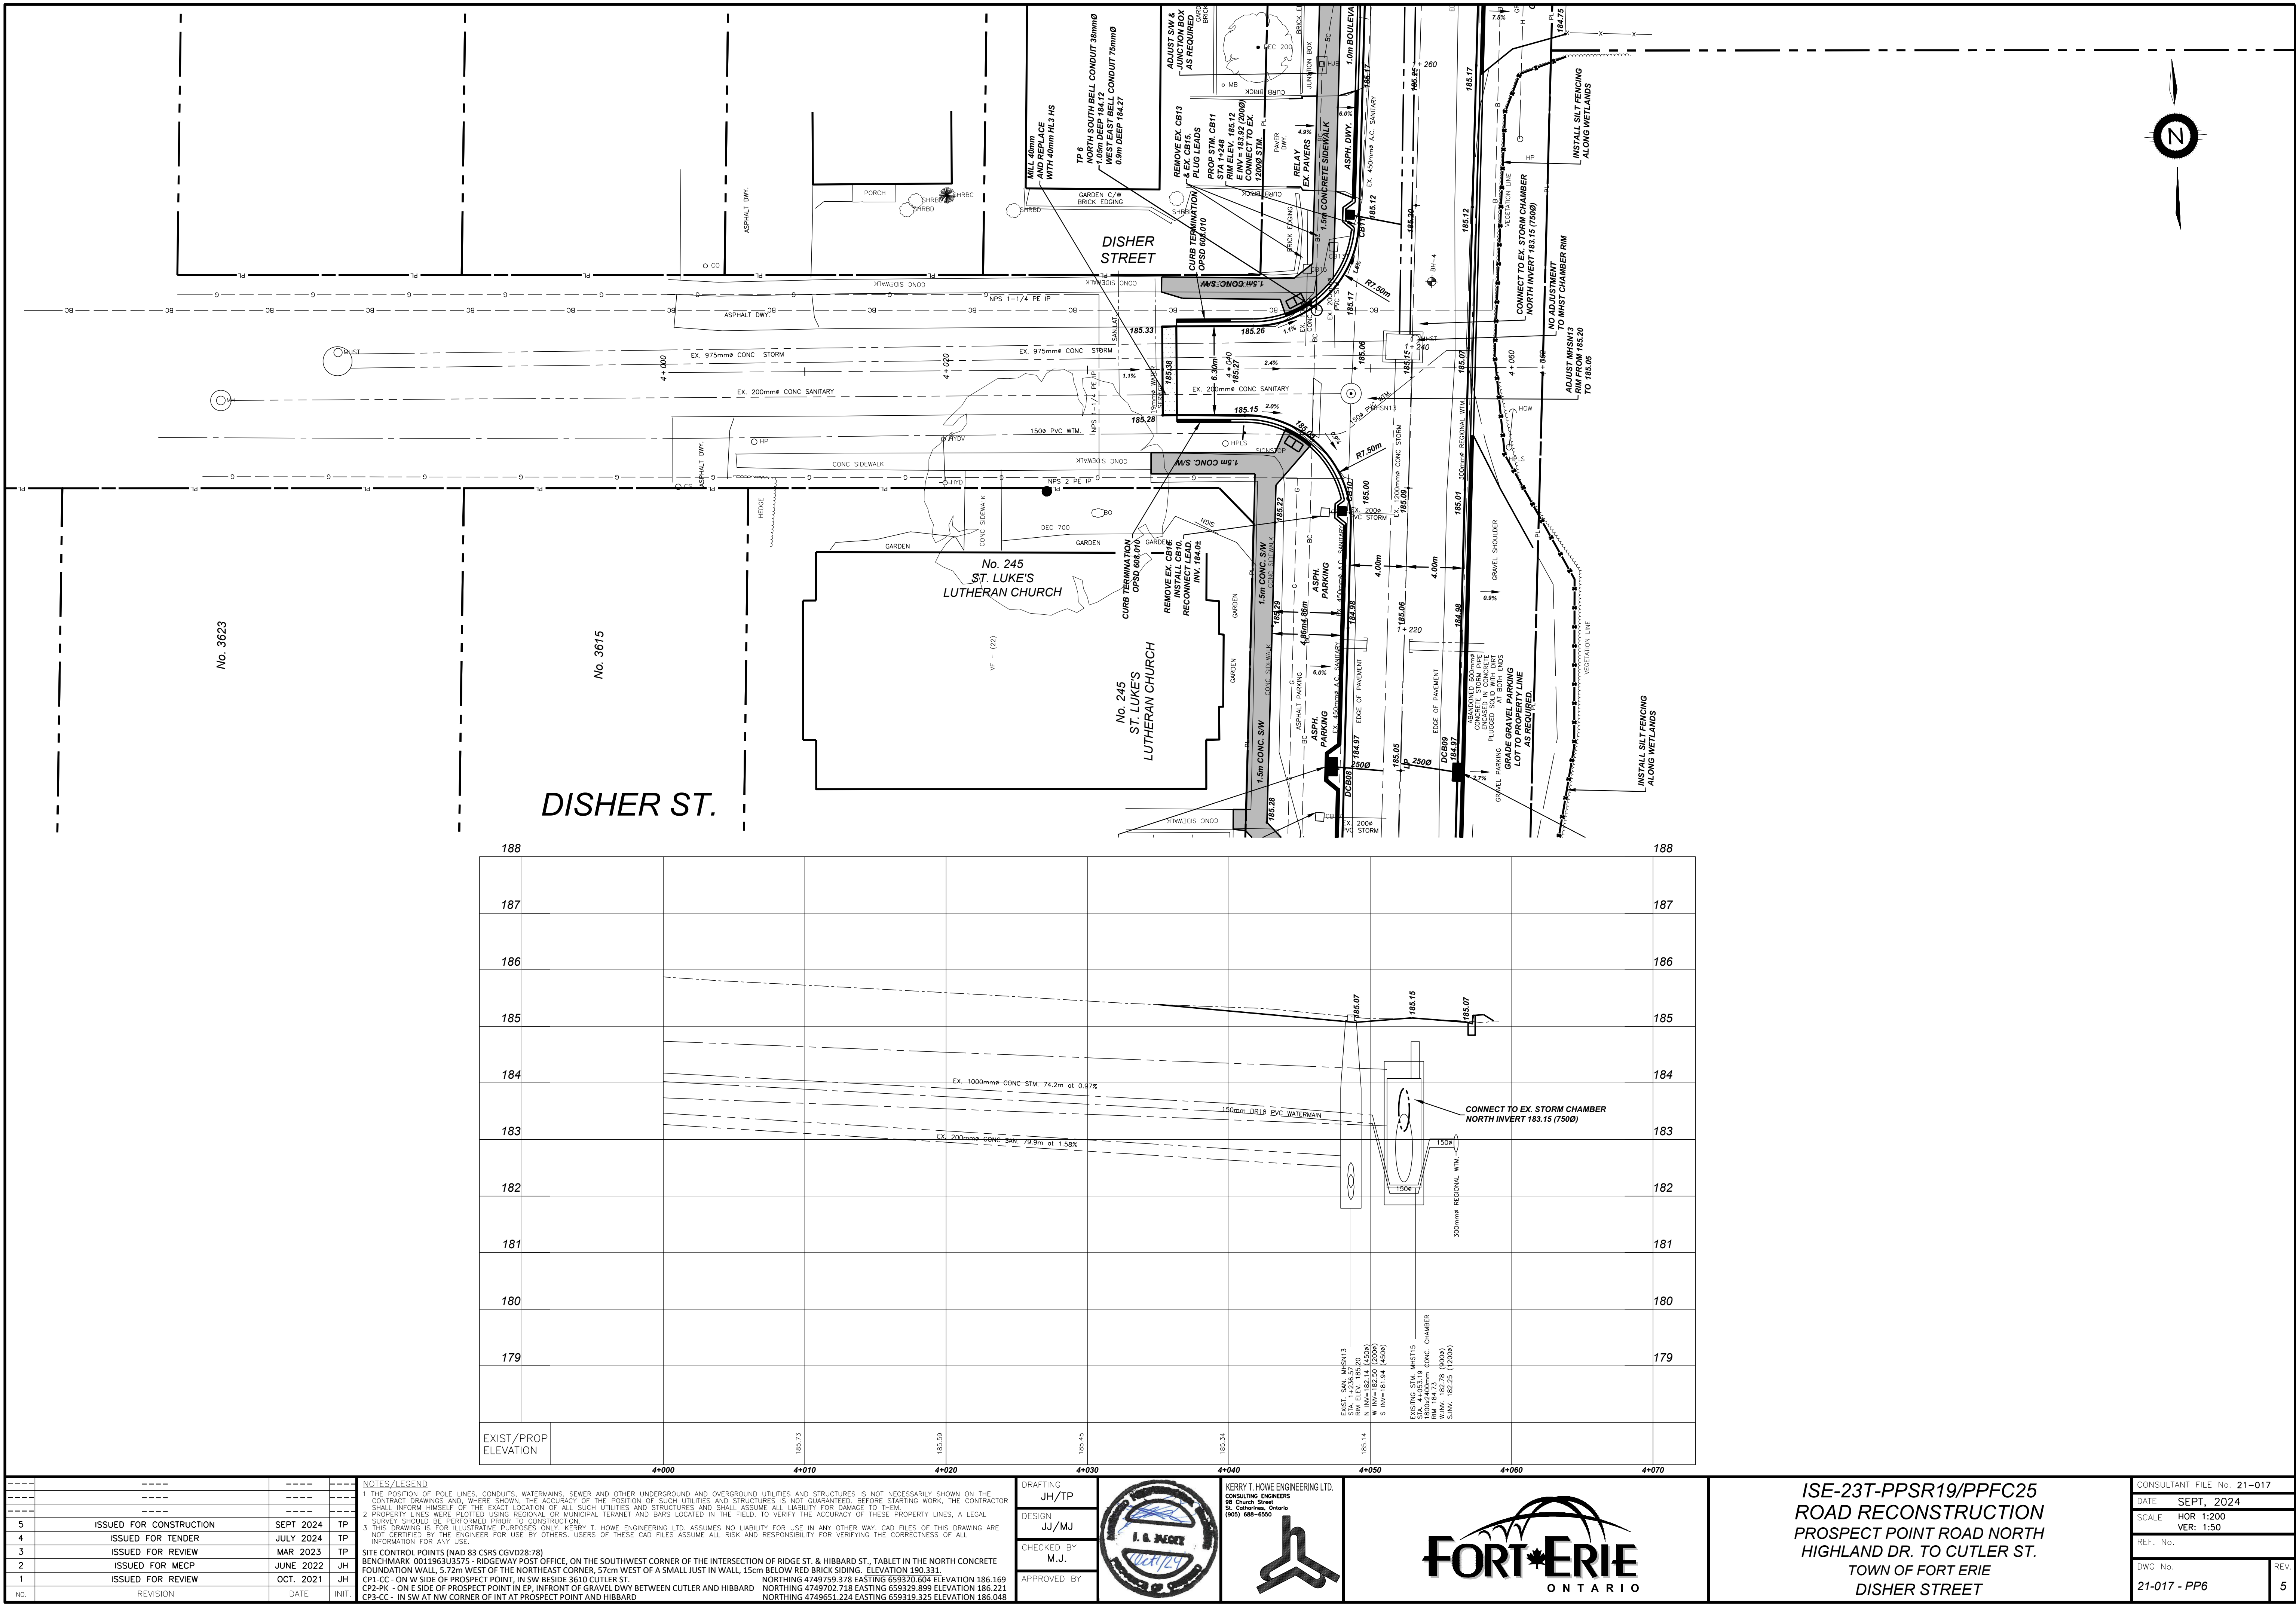

No.	REVISION	DATE	INIT.
5	ISSUED FOR CONSTRUCTION	SEPT. 2024	TP
4	ISSUED FOR TENDER	JULY 2024	TP
3	ISSUED FOR REVIEW	MAR. 2023	TP
2	ISSUED FOR MECP	JUNE 2022	JH
1	ISSUED FOR REVIEW	OCT. 2021	JH

NOTES/LEGEND

1 THE POSITION OF POLE LINES, CONDUITS, WATERMAINS, SEWER AND OTHER UNDERGROUND UTILITIES AND STRUCTURES IS NOT NECESSARILY SHOWN ON THE CONTRACT DRAWINGS AND, WHERE SHOWN, THE ACCURACY OF THE POSITION OF SUCH UTILITIES AND STRUCTURES IS NOT GUARANTEED. BEFORE STARTING WORK, THE CONTRACTOR SHALL INFORM HIMSELF OF THE EXACT LOCATION OF ALL SUCH UTILITIES AND STRUCTURES AND SHALL ASSUME ALL LIABILITY FOR DAMAGE TO THEM.

2 PROPERTY LINES WERE PLOTTED USING REGIONAL OR MUNICIPAL TERANET AND BARS LOCATED IN THE FIELD, TO VERIFY THE ACCURACY OF THESE PROPERTY LINES, A LEGAL SURVEY SHOULD BE PERFORMED PRIOR TO CONSTRUCTION.

3 THIS DRAWING IS FOR ILLUSTRATIVE PURPOSES ONLY. KERRY T. HOWE ENGINEERING LTD. ASSUMES NO LIABILITY FOR USE IN ANY OTHER WAY. CAD FILES OF THIS DRAWING ARE NOT CERTIFIED BY THE ENGINEER FOR USE BY OTHERS. USERS OF THESE CAD FILES ASSUME ALL RISK AND RESPONSIBILITY FOR VERIFYING THE CORRECTNESS OF ALL INFORMATION FOR ANY USE.


SITE CONTROL POINTS (NAD 83 CSRS CGVD28/78)
BENCHMARK 001196303575 - RIDGEWAY POST OFFICE, ON THE SOUTHWEST CORNER OF THE INTERSECTION OF RIDGE ST. & HIBBARD ST., TABLET IN THE NORTH CONCRETE FOUNDATION WALL, 5.72m WEST OF THE NORTHEAST CORNER, 57cm WEST OF A SMALL JUST IN WALL, 15cm BELOW RED BRICK SIDING. ELEVATION 190.331.
CP1-CC - ON W SIDE OF PROSPECT POINT, IN SW BESIDE 3610 CUTLER ST. NORTHING 4749759.378 EASTING 659320.604 ELEVATION 186.169
CP2-PK - ON E SIDE OF PROSPECT POINT IN EP, INFRONT OF GRAVEL DWY BETWEEN CUTLER AND HIBBARD NORTHING 4749702.718 EASTING 659329.899 ELEVATION 186.221
CP3-CC - IN SW AT NW CORNER OF INT AT PROSPECT POINT AND HIBBARD NORTHING 4749651.224 EASTING 659319.325 ELEVATION 186.048

DRAFTING
JH/TP

DESIGN
JJ/MJ

CHECKED BY
M.J.

APPROVED BY


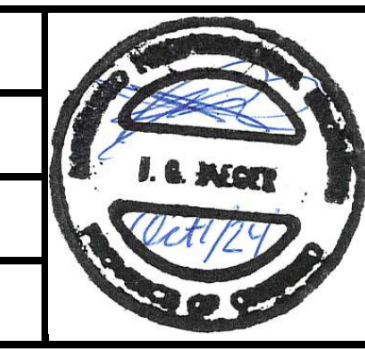


KERRY T. HOWE ENGINEERING LTD.
CONSULTING ENGINEERS
88 Church Street
Fort Erie, Ontario
(905) 888-6550



ISE-23T-PPSR19/PPFC25
ROAD RECONSTRUCTION
PROSPECT POINT ROAD NORTH
HIGHLAND DR. TO CUTLER ST.
TOWN OF FORT ERIE
DISHER STREET

CONSULTANT FILE No. 21-017	
DATE	SEPT., 2024
SCALE	HOR 1:200 VER: 1:50
REF. No.	
DWG No.	21-017 - PP6
REV.	5

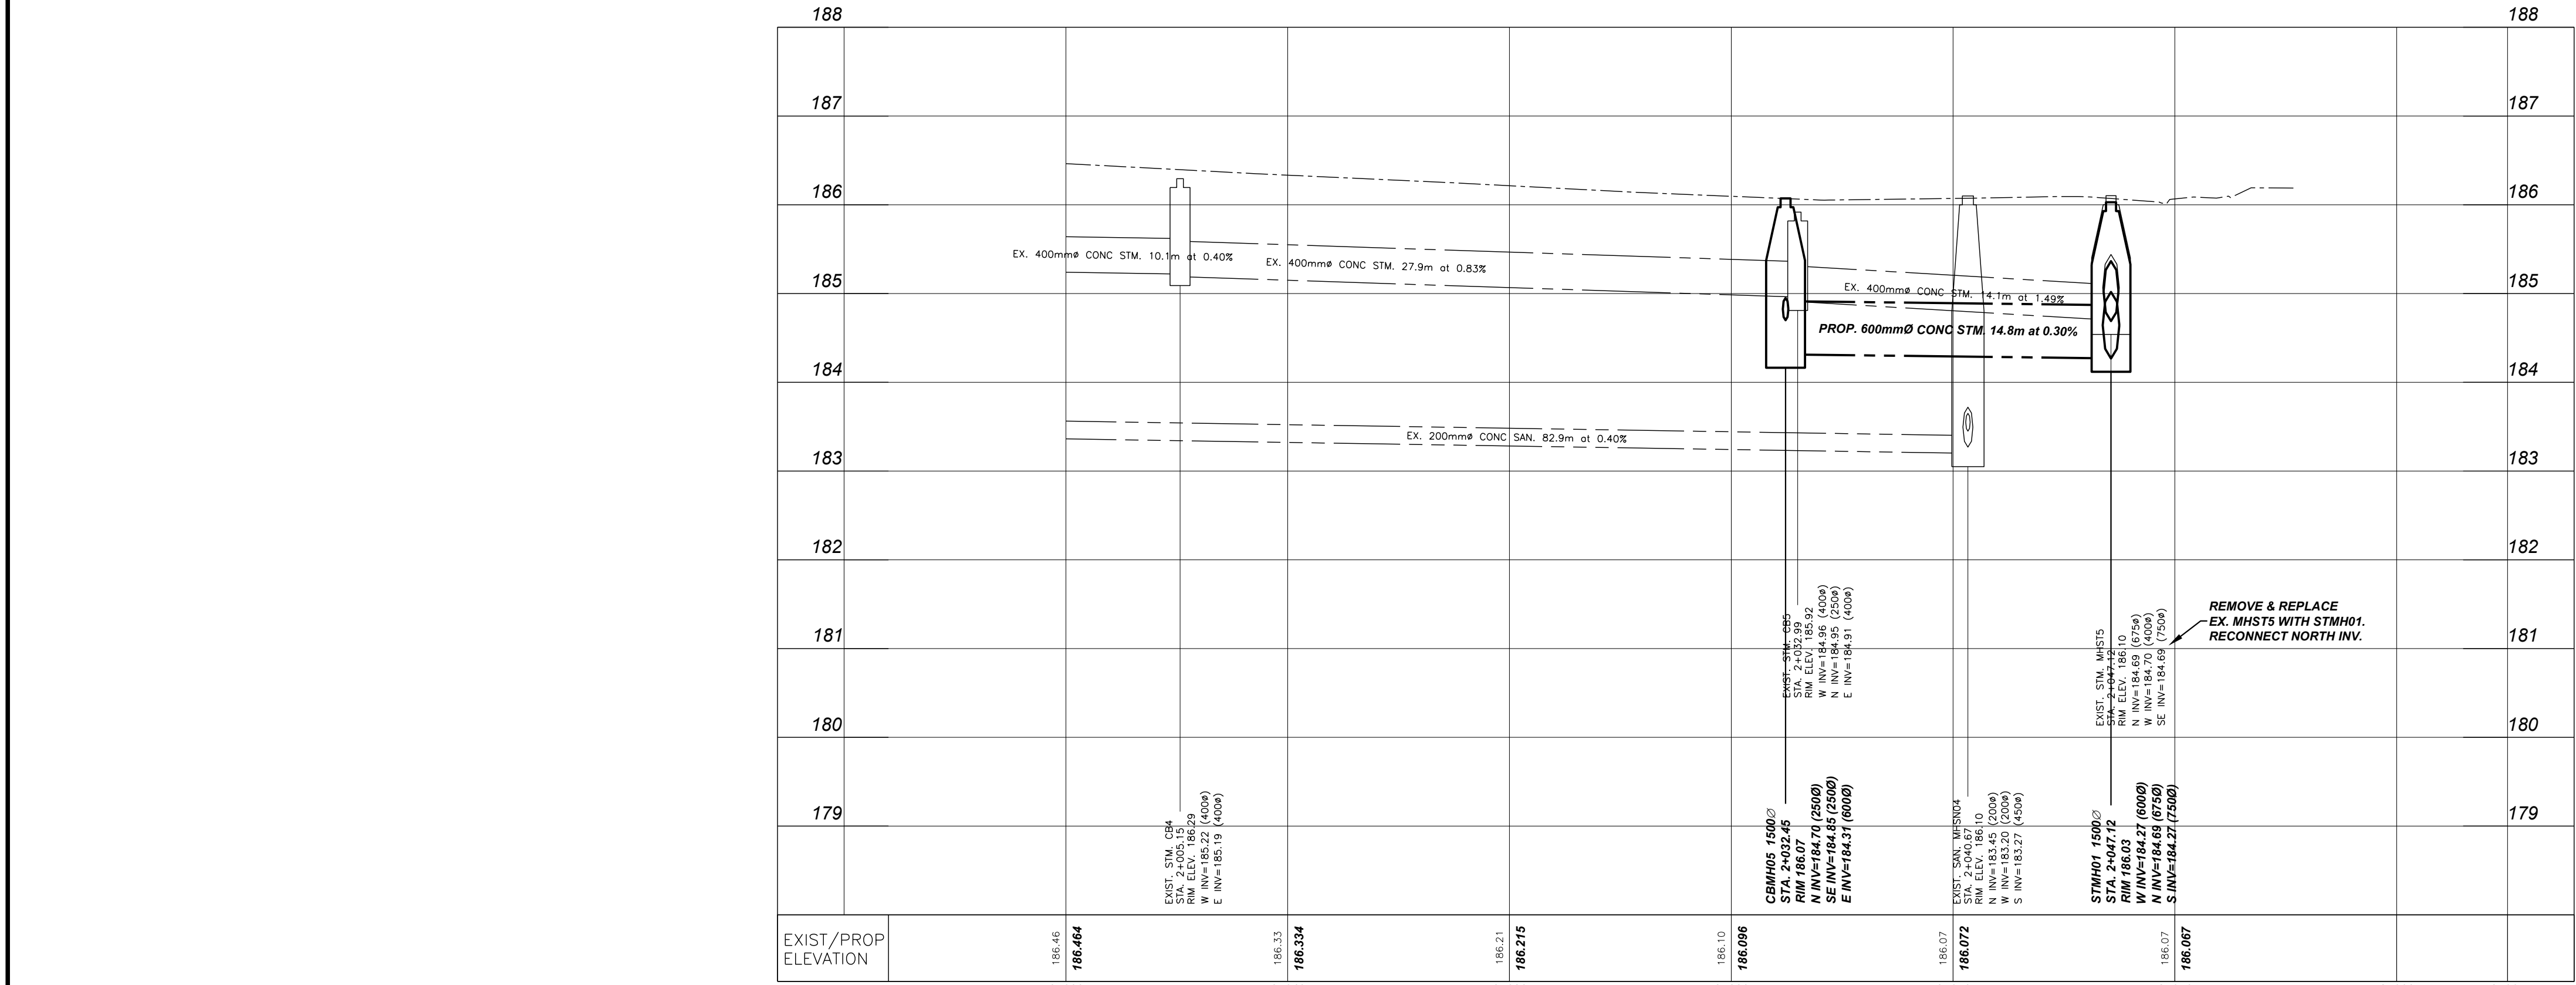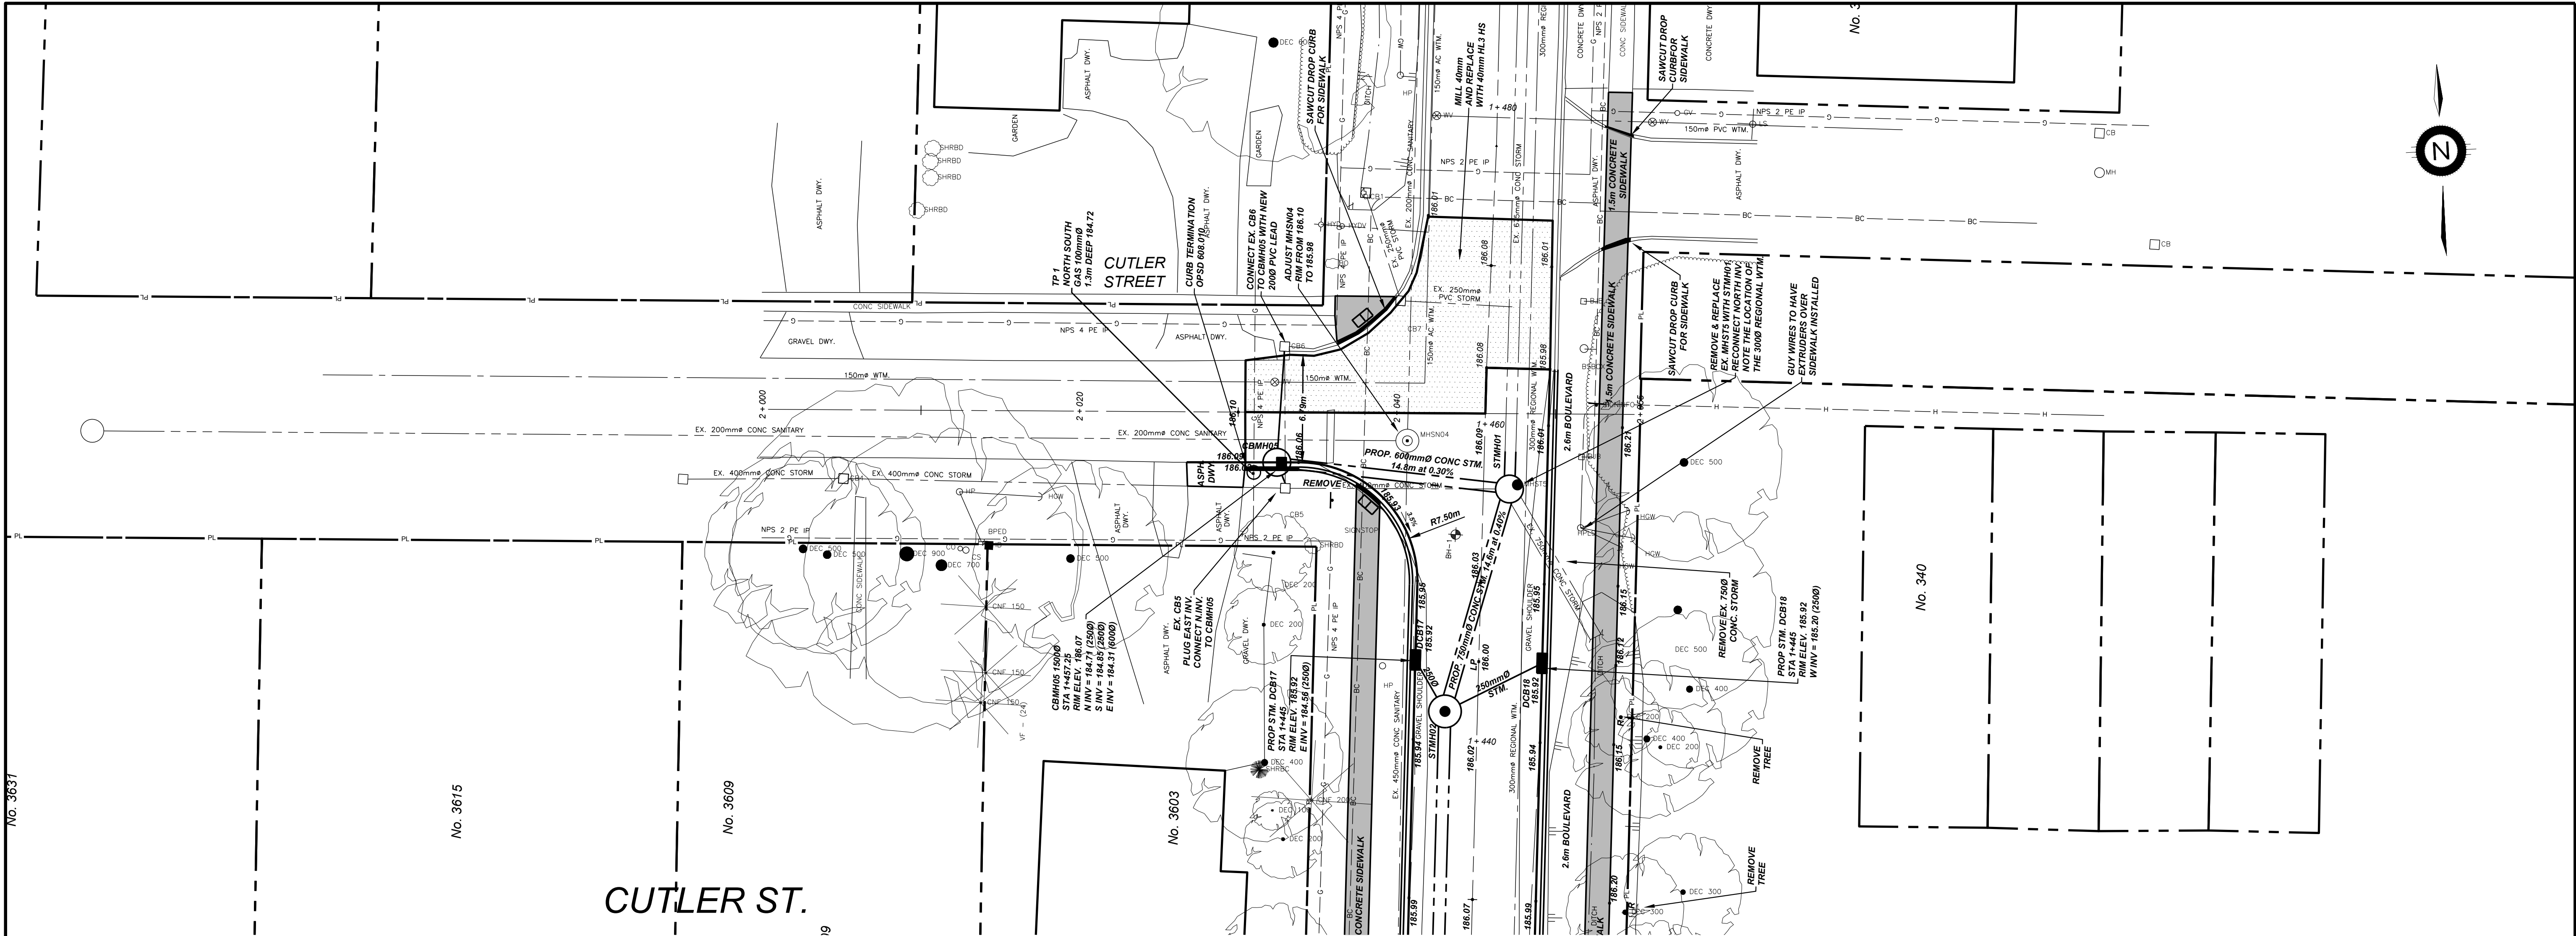

No.	REVISION	DATE	INITIALS
5	ISSUED FOR CONSTRUCTION	SEPT. 2024	TP
4	ISSUED FOR TENDER	JULY 2024	TP
3	ISSUED FOR REVIEW	MAR. 2023	TP
2	ISSUED FOR MECP	JUNE 2022	JH
1	ISSUED FOR REVIEW	OCT. 2021	JH

NOTES/LEGEND

1 THE POSITION OF POLE LINES, CONDUITS, WATERMAINS, SEWER AND OTHER UNDERGROUND AND OVERGROUND UTILITIES AND STRUCTURES IS NOT NECESSARILY SHOWN ON THE CONTRACT DRAWINGS AND, WHERE SHOWN, THE ACCURACY OF THE POSITION OF SUCH UTILITIES AND STRUCTURES IS NOT GUARANTEED. BEFORE STARTING WORK, THE CONTRACTOR SHALL INFORM HIMSELF OF THE EXACT LOCATION OF ALL SUCH UTILITIES AND STRUCTURES AND SHALL ASSUME ALL LIABILITY FOR DAMAGE TO THEM.

2 PROPERTY LINES WERE PLOTTED USING REGIONAL OR MUNICIPAL TERANET AND BARS LOCATED IN THE FIELD, TO VERIFY THE ACCURACY OF THESE PROPERTY LINES, A LEGAL SURVEY SHOULD BE PERFORMED PRIOR TO CONSTRUCTION.

3 THIS DRAWING IS FOR ILLUSTRATIVE PURPOSES ONLY. KERRY T. HOWE ENGINEERING LTD. ASSUMES NO LIABILITY FOR USE IN ANY OTHER WAY. CAD FILES OF THIS DRAWING ARE NOT CERTIFIED BY THE ENGINEER FOR USE BY OTHERS. USERS OF THESE CAD FILES ASSUME ALL RISK AND RESPONSIBILITY FOR VERIFYING THE CORRECTNESS OF ALL INFORMATION FOR ANY USE.

SITE CONTROL POINTS (NAD 83 CSRS GVD28/78)

BENCHMARK 001196303575 - RIDGEWAY POST OFFICE, ON THE SOUTHWEST CORNER OF THE INTERSECTION OF RIDGE ST. & HIBBARD ST., TABLET IN THE NORTH CONCRETE FOUNDATION WALL, 5.72m WEST OF THE NORTHEAST CORNER, 57cm WEST OF A SMALL JUST IN WALL, 15cm BELOW RED BRICK SIDING. ELEVATION 186.169

CP1-CC - ON W SIDE OF PROSPECT POINT, IN SW BESIDE 3610 CUTLER ST. NORTHING 4749759.378 EASTING 659320.604 ELEVATION 186.169

CP2-PK - ON E SIDE OF PROSPECT POINT IN EP, IN FRONT OF GRAVEL DWY BETWEEN CUTLER AND HIBBARD NORTHING 4749702.718 EASTING 659329.899 ELEVATION 186.221

CP3-CC - IN SW AT NW CORNER OF INT AT PROSPECT POINT AND HIBBARD NORTHING 4749651.224 EASTING 659319.325 ELEVATION 186.048

DRAFTING
JH/TP

DESIGN
JJ/MJ

CHECKED BY
M.J.

APPROVED BY




KERRY T. HOWE ENGINEERING LTD.
CONSULTING ENGINEERS
888 Church Street
Fort Erie, Ontario
(905) 888-6550



ISE-23T-PPSR19/PPFC25
ROAD RECONSTRUCTION
PROSPECT POINT ROAD NORTH
HIGHLAND DR. TO CUTLER ST.
TOWN OF FORT ERIE
CUTLER STREET



CONSULTANT FILE No. 21-017	
DATE	SEPT., 2024
SCALE	HOR 1:200 VER: 1:50
REF. No.	
DWG No.	21-017 - PP8
REV.	5

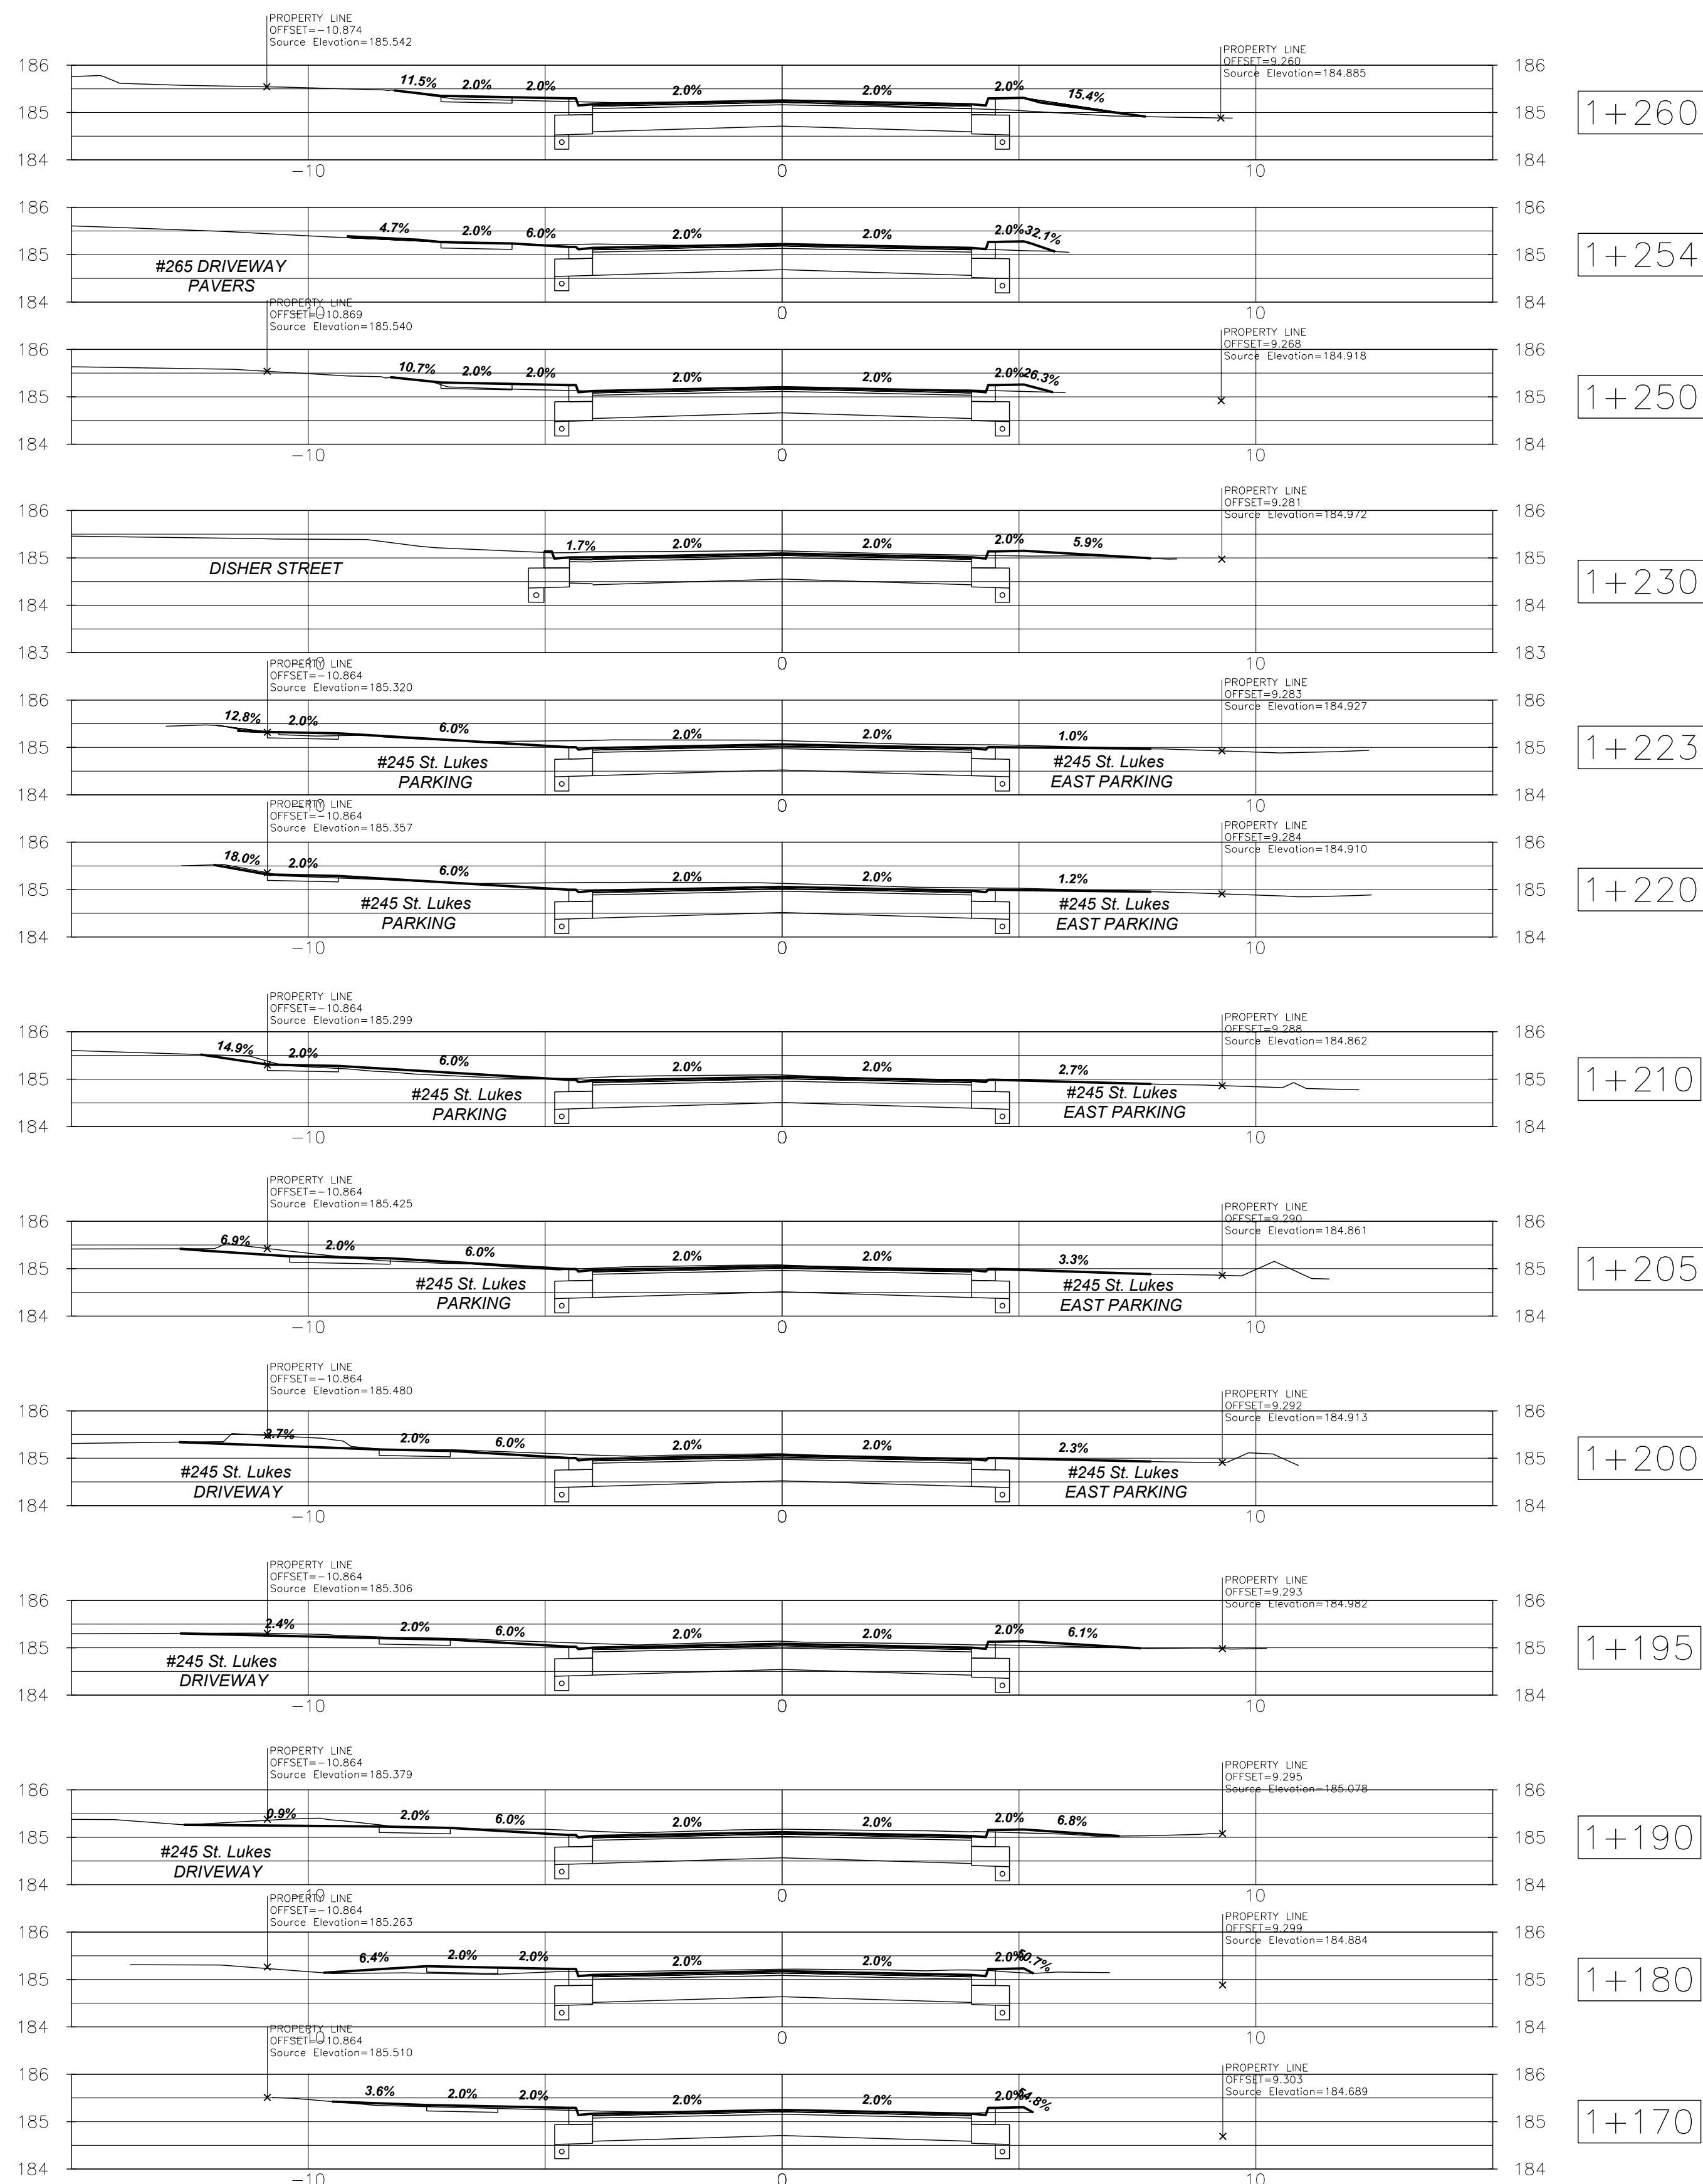

DRAFTING	JH/TP
DESIGN	JJ/MJ
CHECKED BY	M.J.
APPROVED BY	




CONSULTANT FILE No. 21-017	
DATE	SEPT, 2024
SCALE	HOR. 1:100 VERT. 1:100
REF. No.	
DWG No.	REV.
21-017 - S1	5

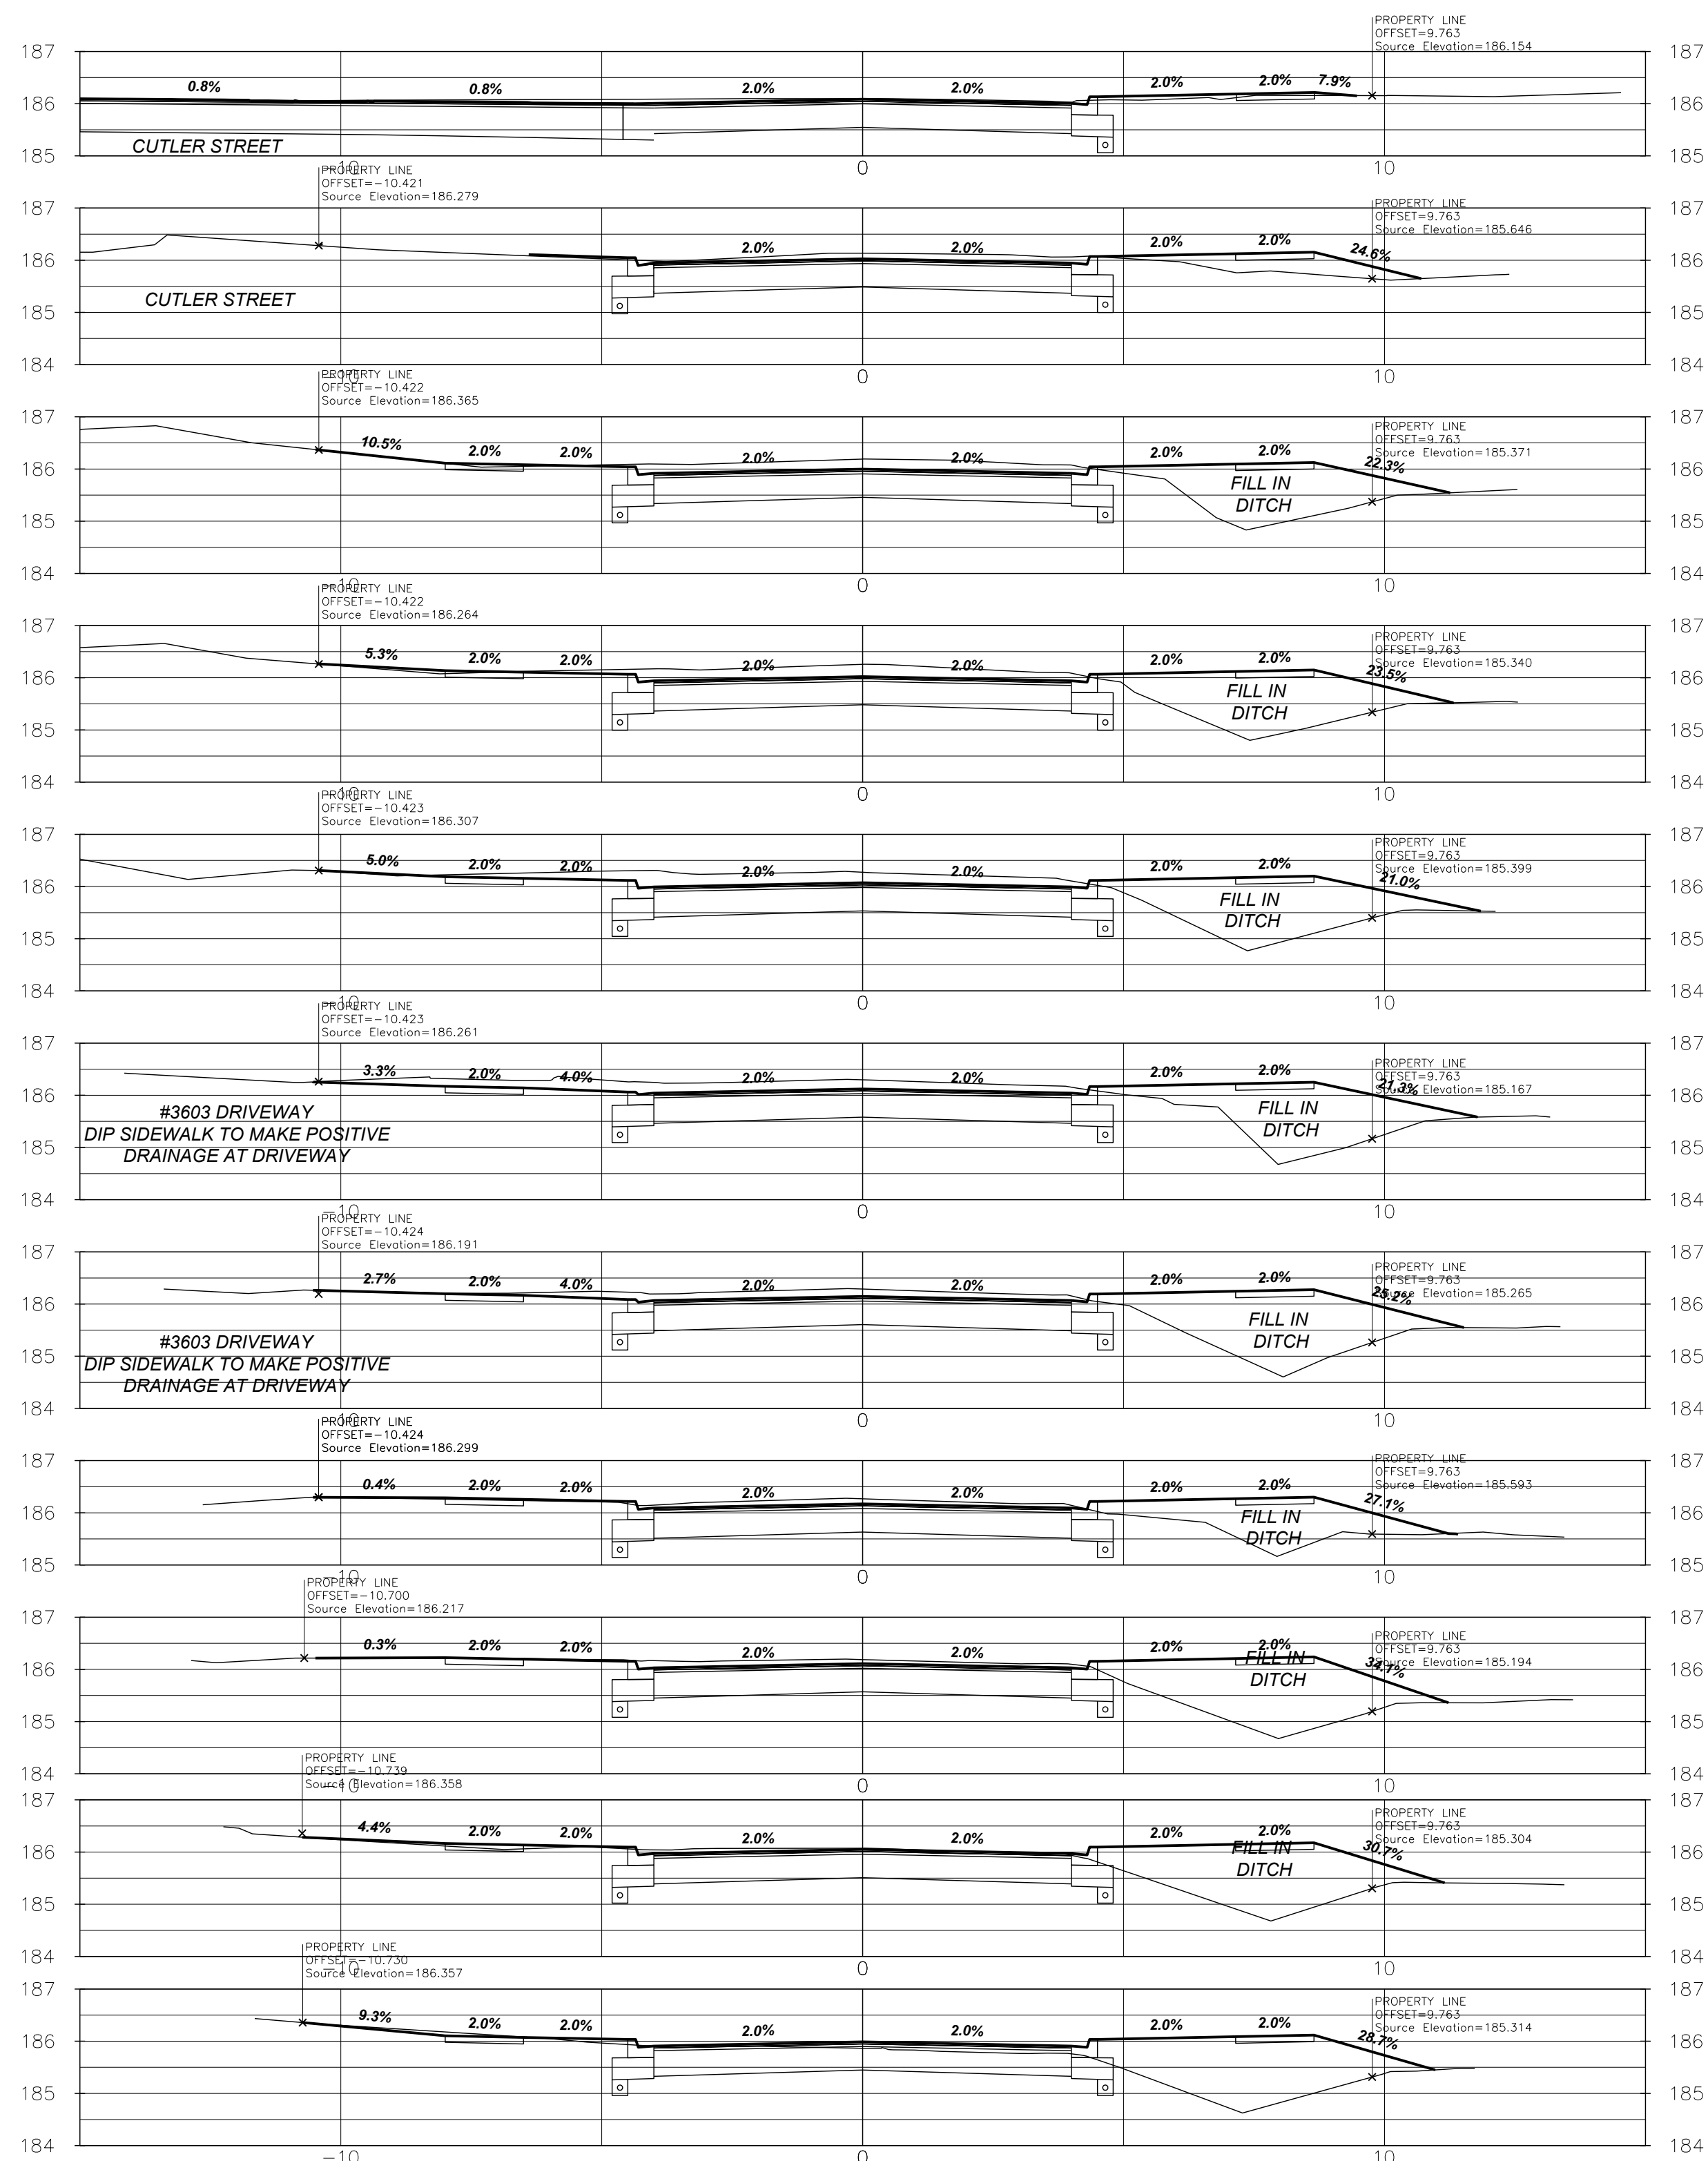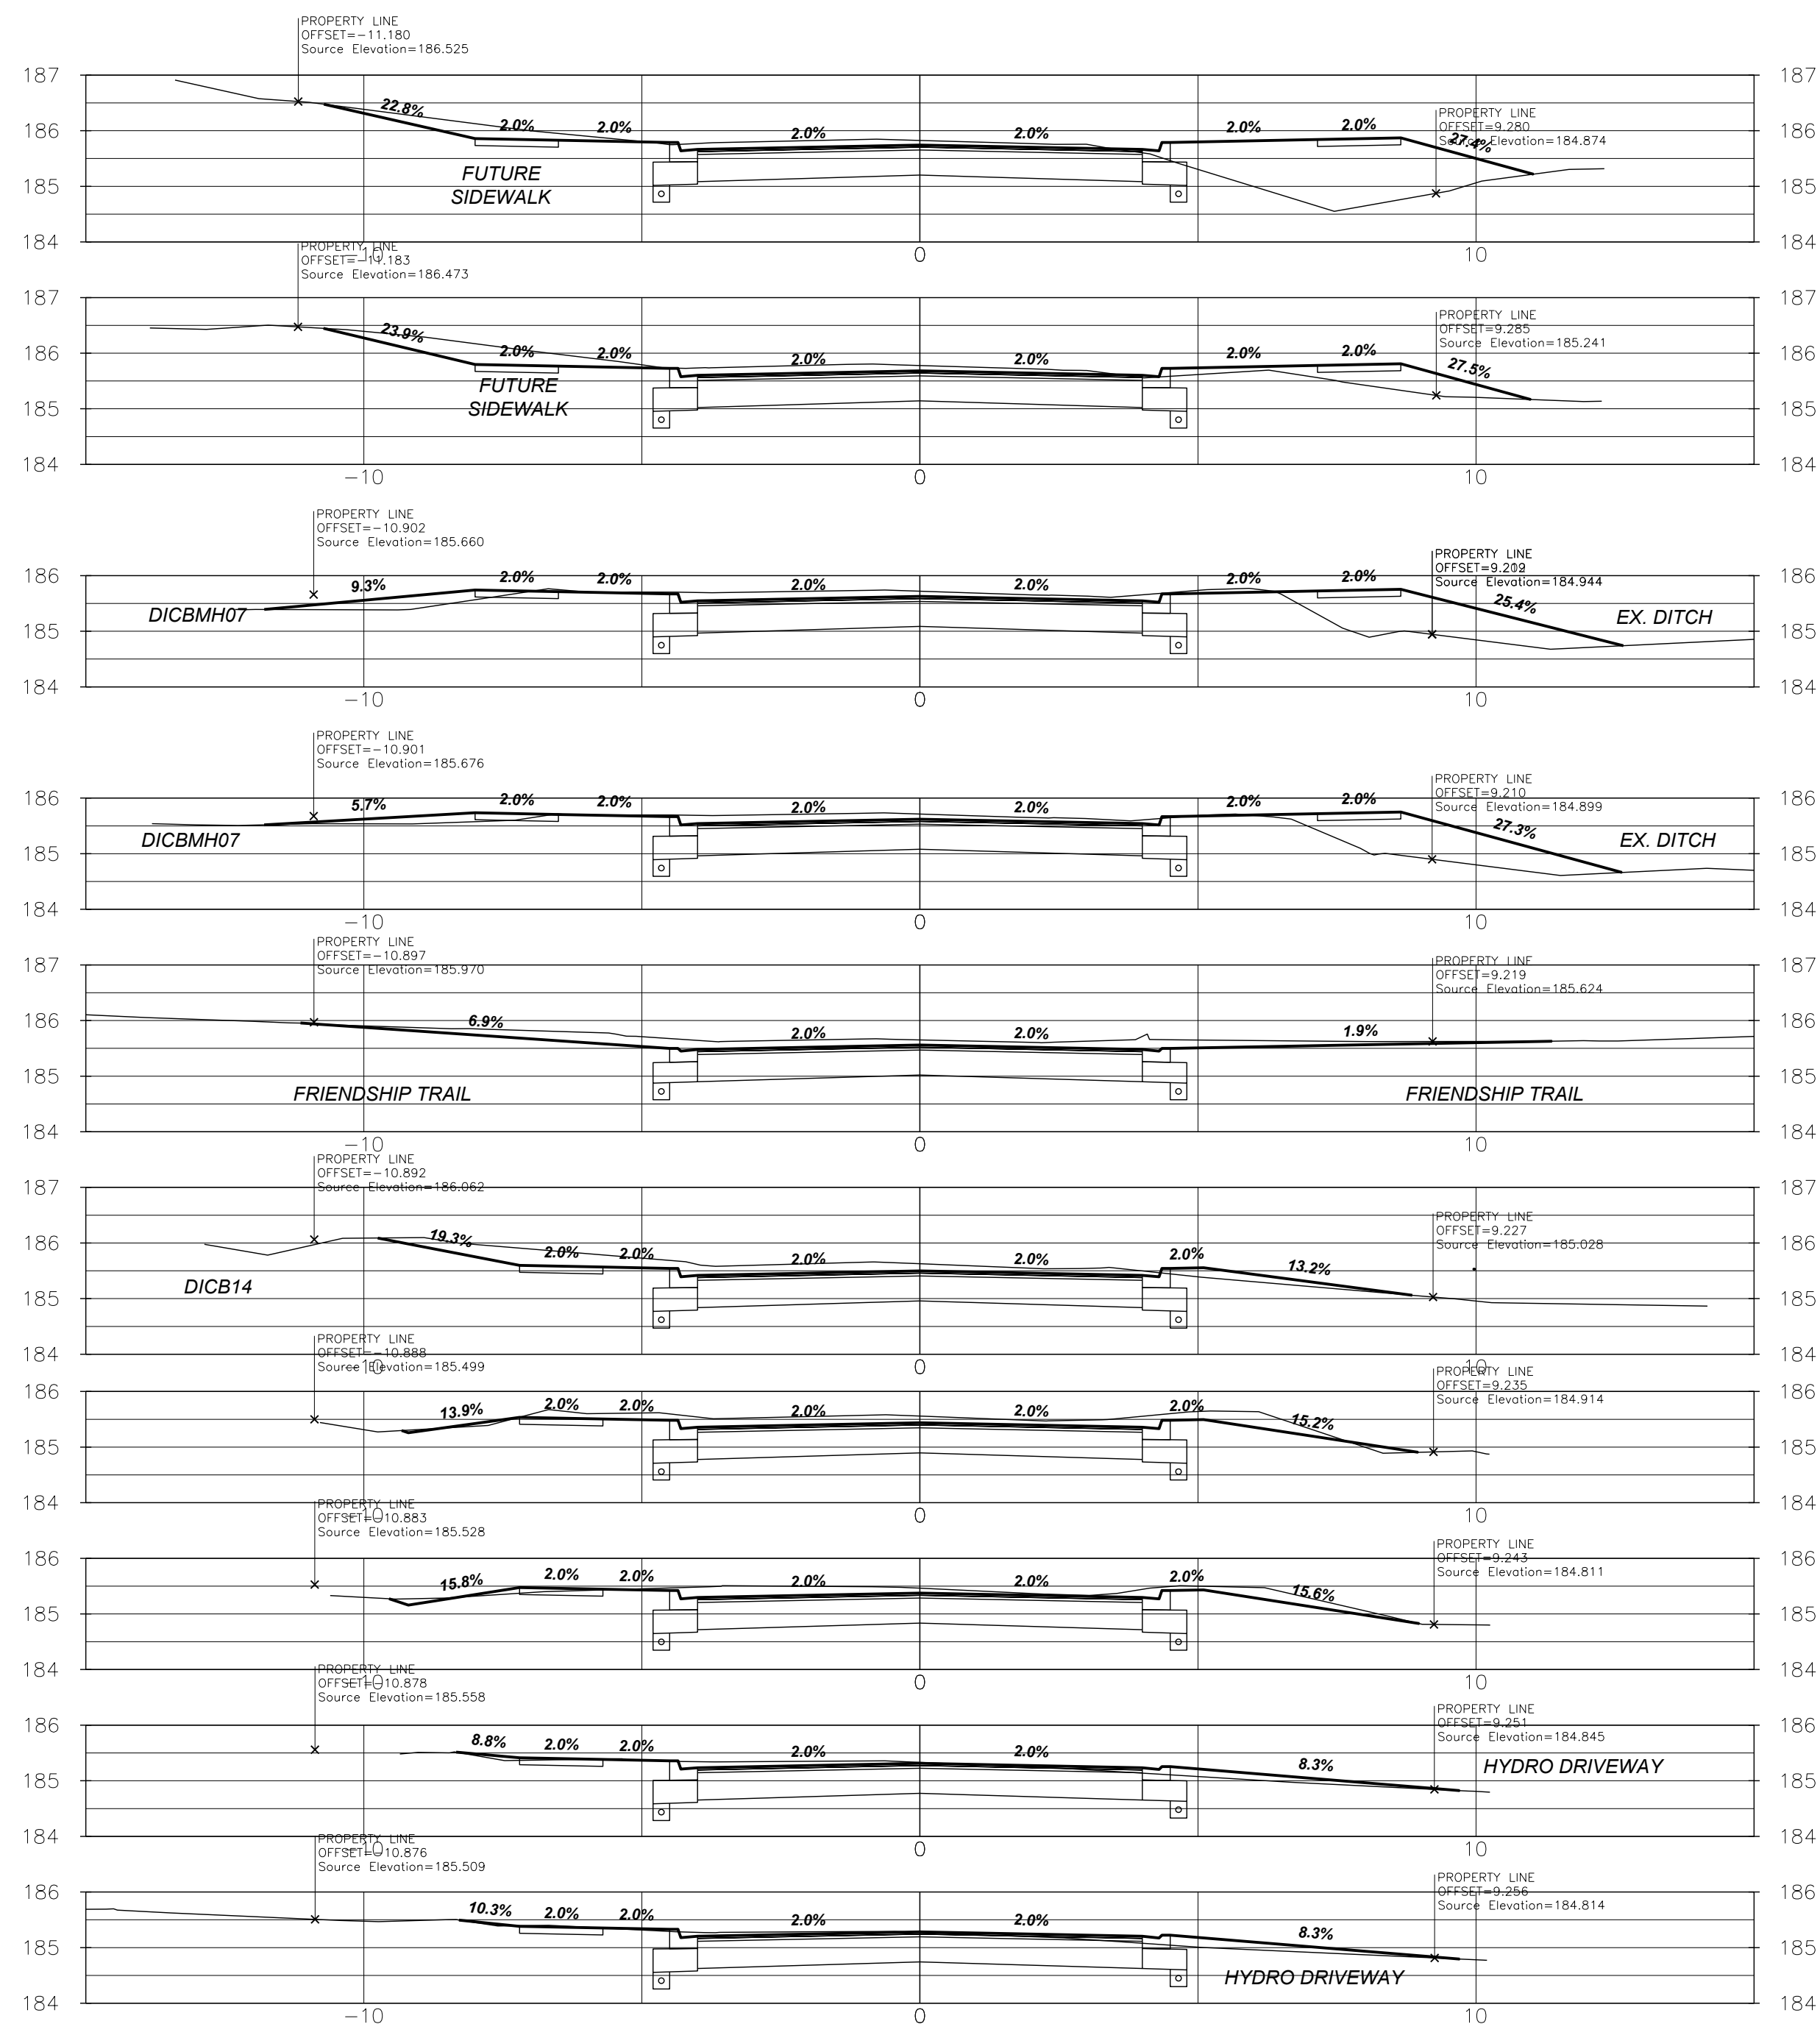

5	ISSUED FOR CONSTRUCTION	SEPT. 2024	TP
4	ISSUED FOR TENDER	JULY 2024	TP
3	ISSUED FOR REVIEW	MAR. 2023	TP
2	ISSUED FOR MECP	JUNE 2022	JH
1	ISSUED FOR REVIEW	OCT. 2021	JH
NO.	REVISION	DATE	INIT.


NOTES/LEGEND
1 THE POSITION OF POLE LINES, CONDUITS, WATERMAINS, SEWER AND OTHER UNDERGROUND UTILITIES AND STRUCTURES IS NOT NECESSARILY SHOWN ON THE CONTRACT DRAWINGS AND, WHERE SHOWN, THE ACCURACY OF THE POSITION OF SUCH UTILITIES AND STRUCTURES IS NOT GUARANTEED. BEFORE STARTING WORK, THE CONTRACTOR SHALL INFORM HIMSELF OF THE EXACT LOCATION OF ALL SUCH UTILITIES AND STRUCTURES AND SHALL ASSUME ALL LIABILITY FOR DAMAGE TO THEM.
2 PROPERTY LINES WERE PLOTTED USING REGIONAL OR MUNICIPAL TERANET AND BARS LOCATED IN THE FIELD. TO VERIFY THE ACCURACY OF THESE PROPERTY LINES, A LEGAL SURVEY SHOULD BE PERFORMED PRIOR TO CONSTRUCTION.
CONTROL POINTS (NAD 83 CSRS):
1 ###
2 ###
3 ###







DRAFTING	JH/TP
DESIGN	JJ/MJ
CHECKED BY	M.J.
APPROVED BY	

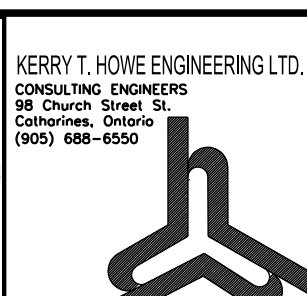

ISE-23T-PPSR19/PPFC25
ROAD RECONSTRUCTION
PROSPECT POINT ROAD NORTH
HIGHLAND DR. TO CUTLER ST.
TOWN OF FORT ERIE
CROSS-SECTIONS - STATION 1+250 TO 1+460

CONSULTANT FILE No. 21-017
DATE SEPT., 2024
SCALE HOR. 1:100 VERT. 1:100
REF. No.
DWG No. 21-017 - S2
REV. 5

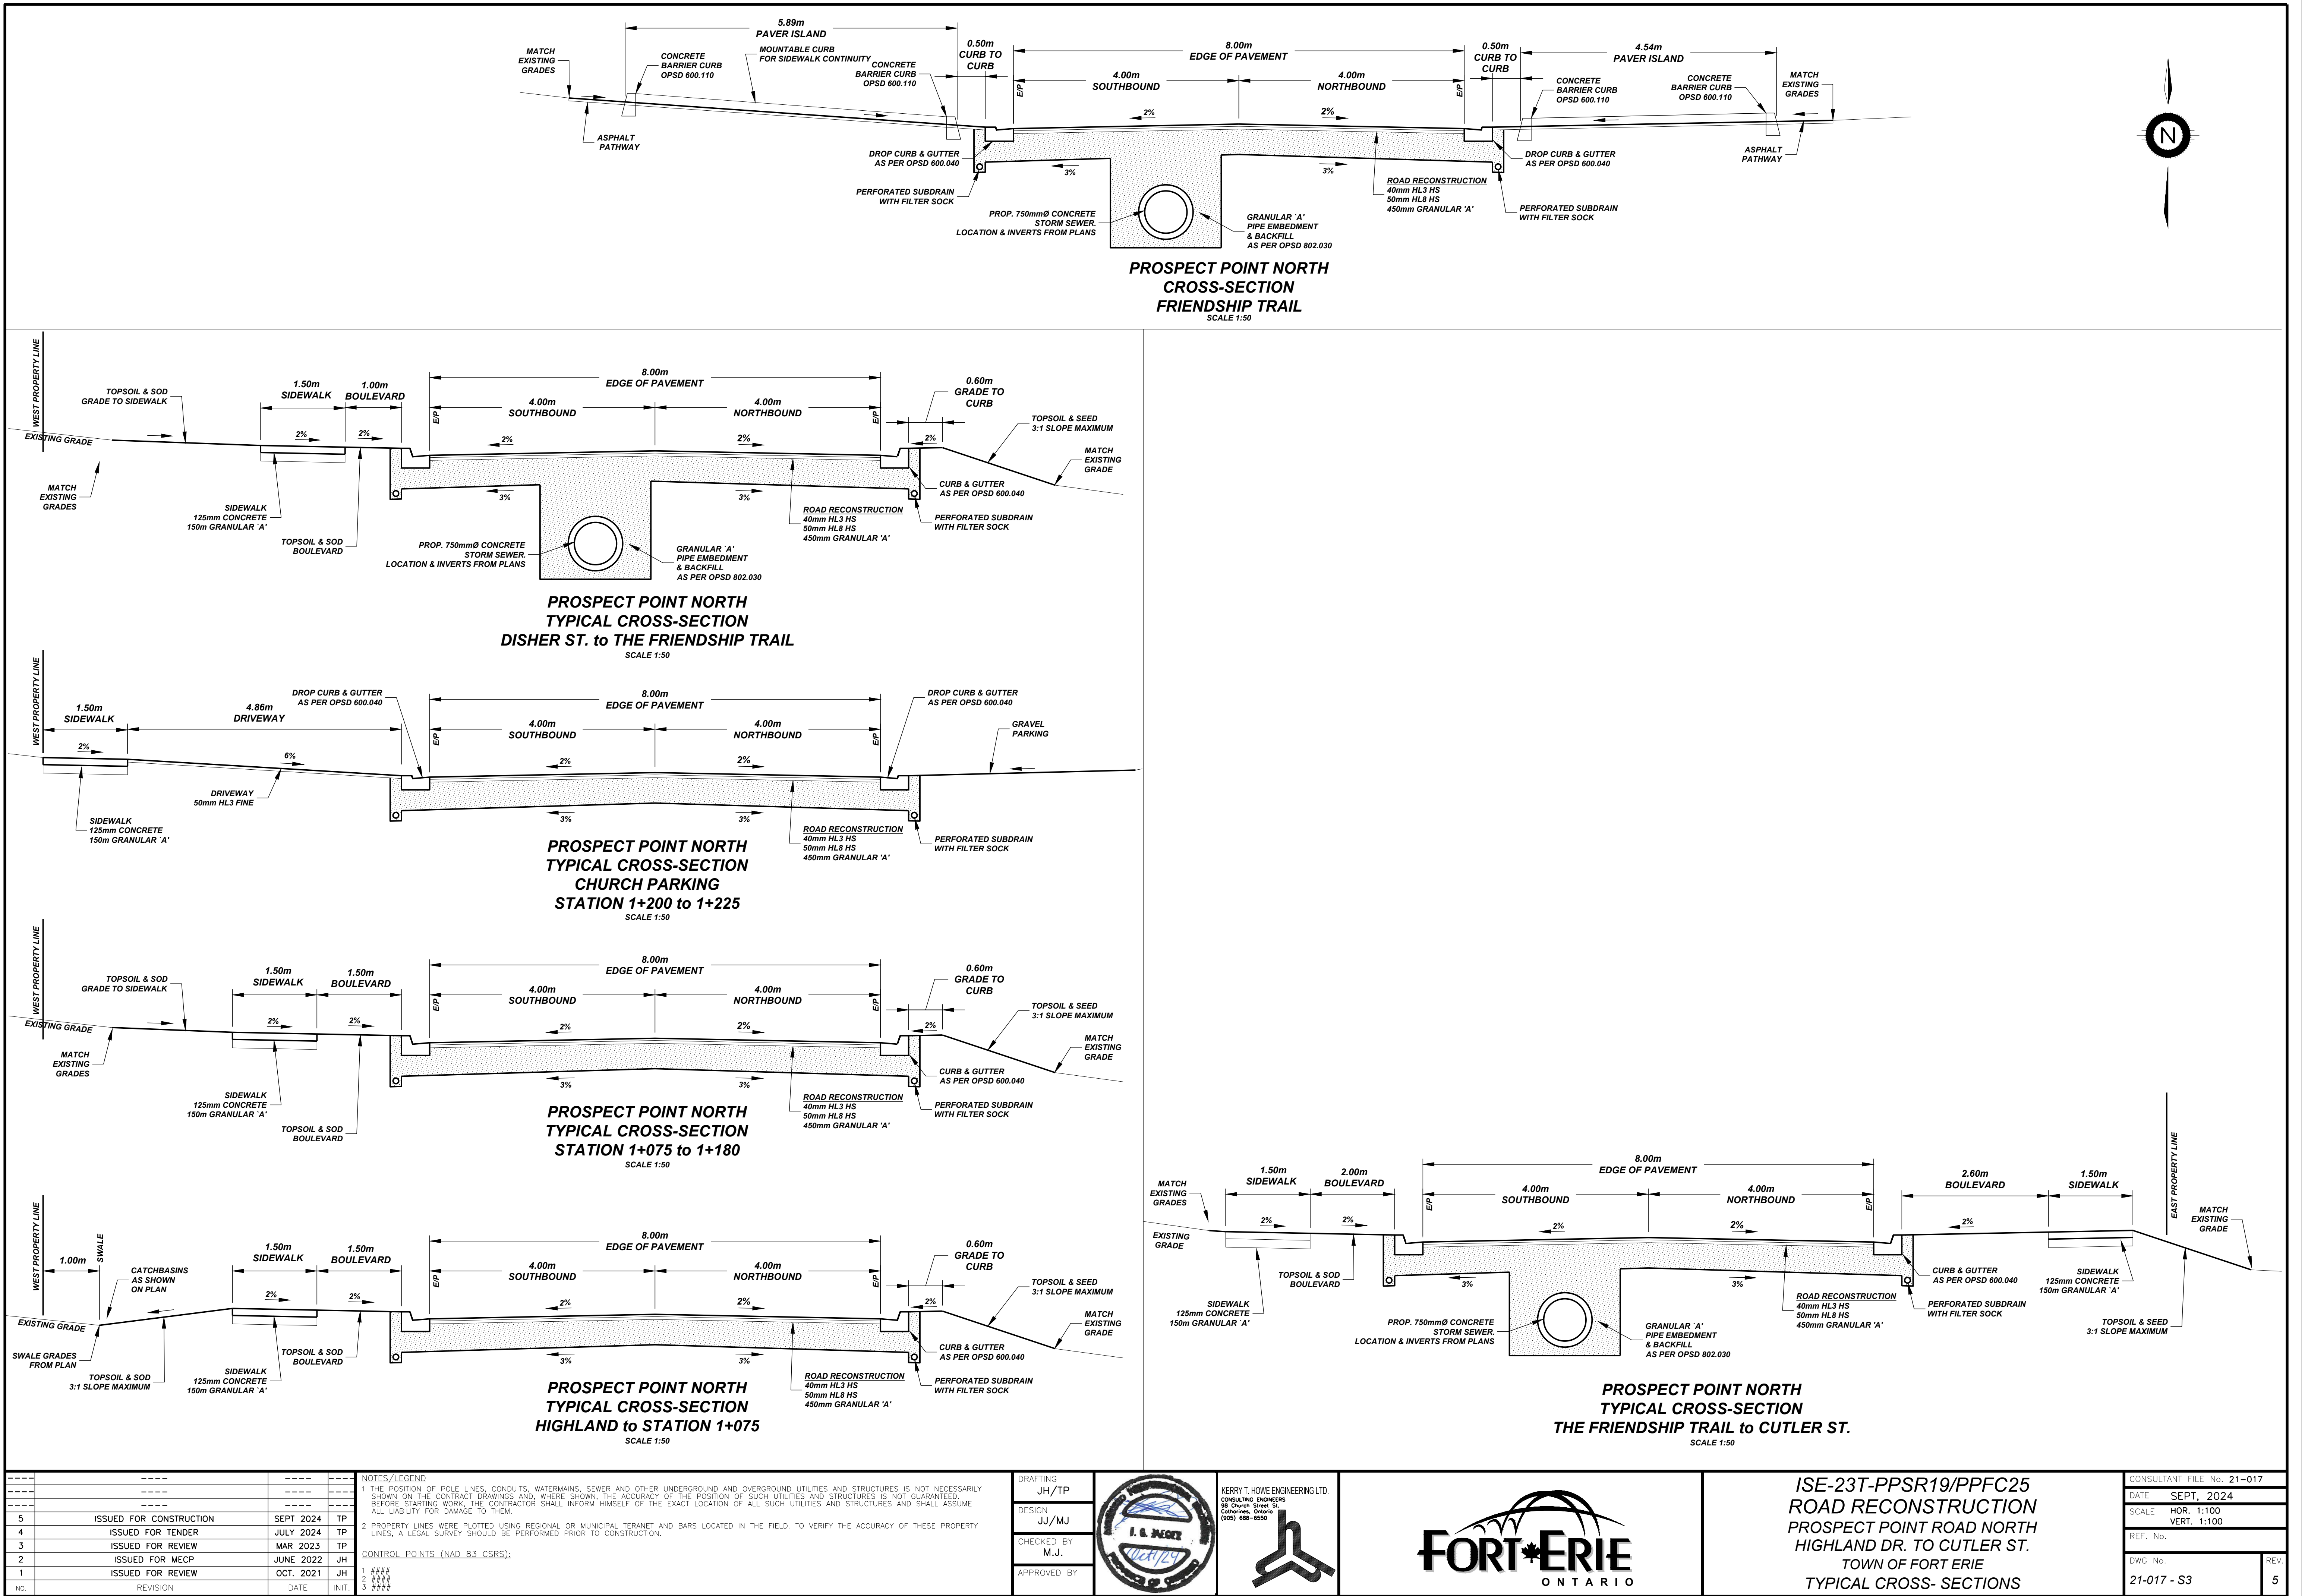

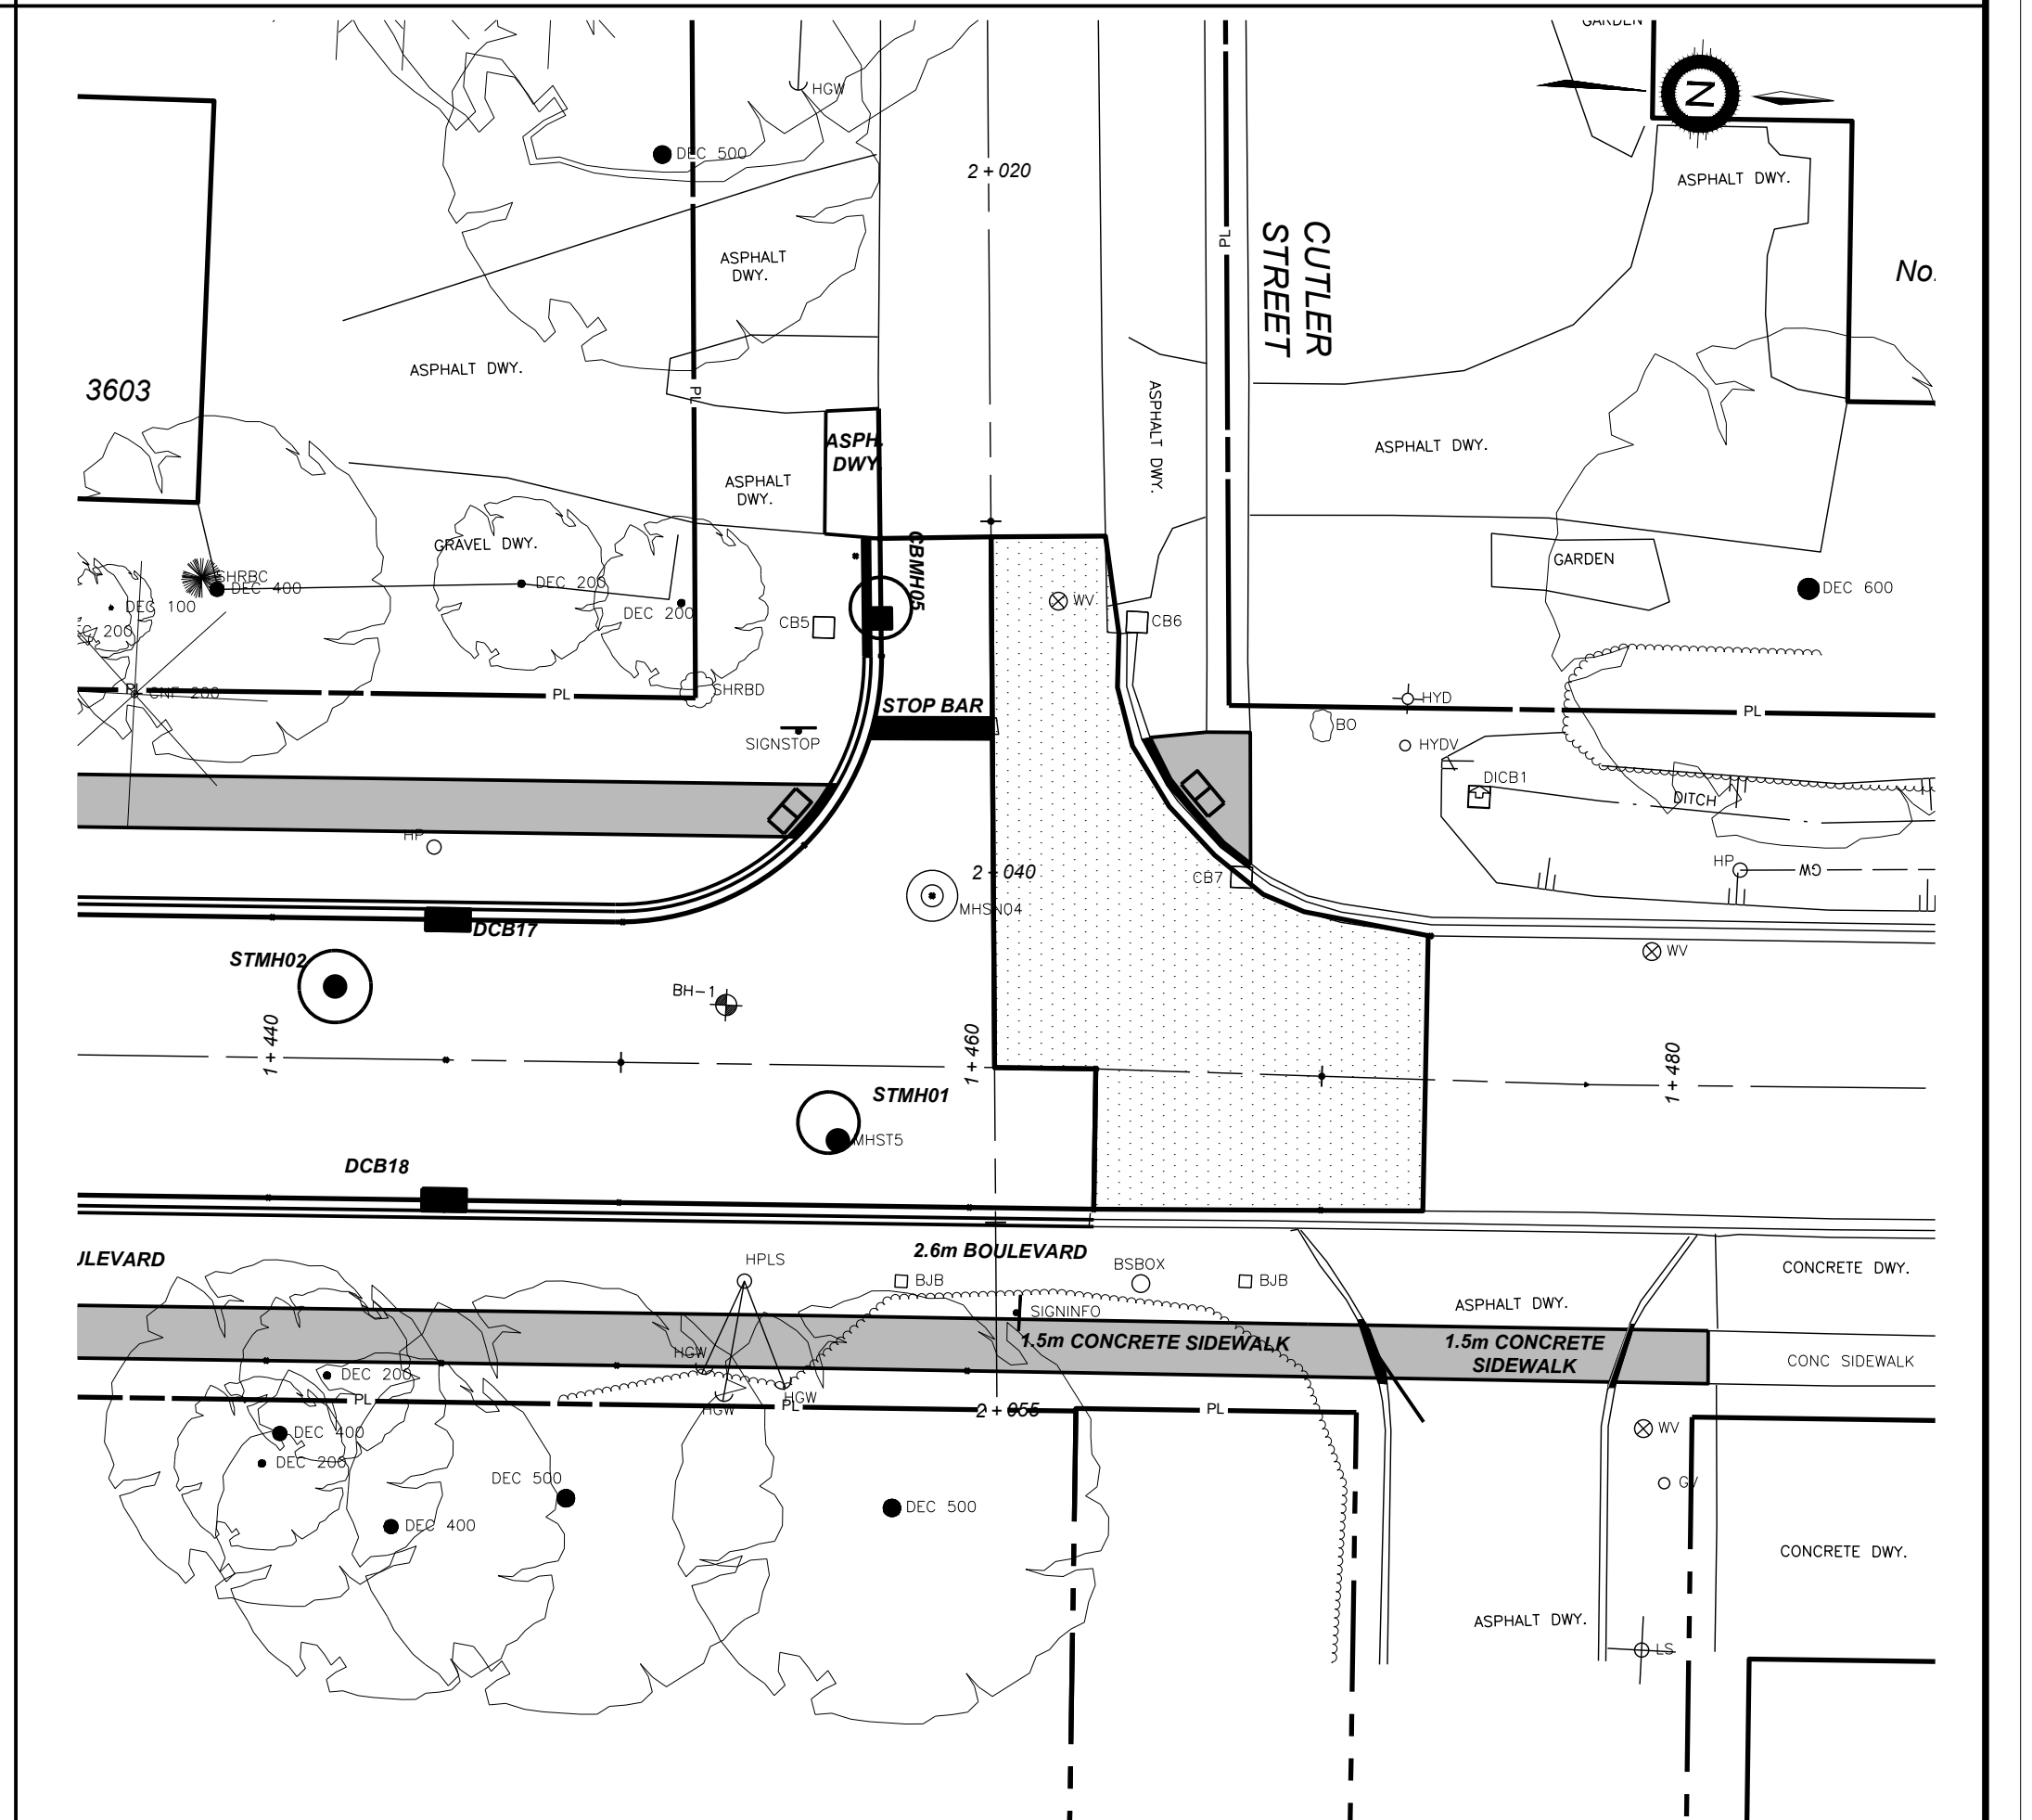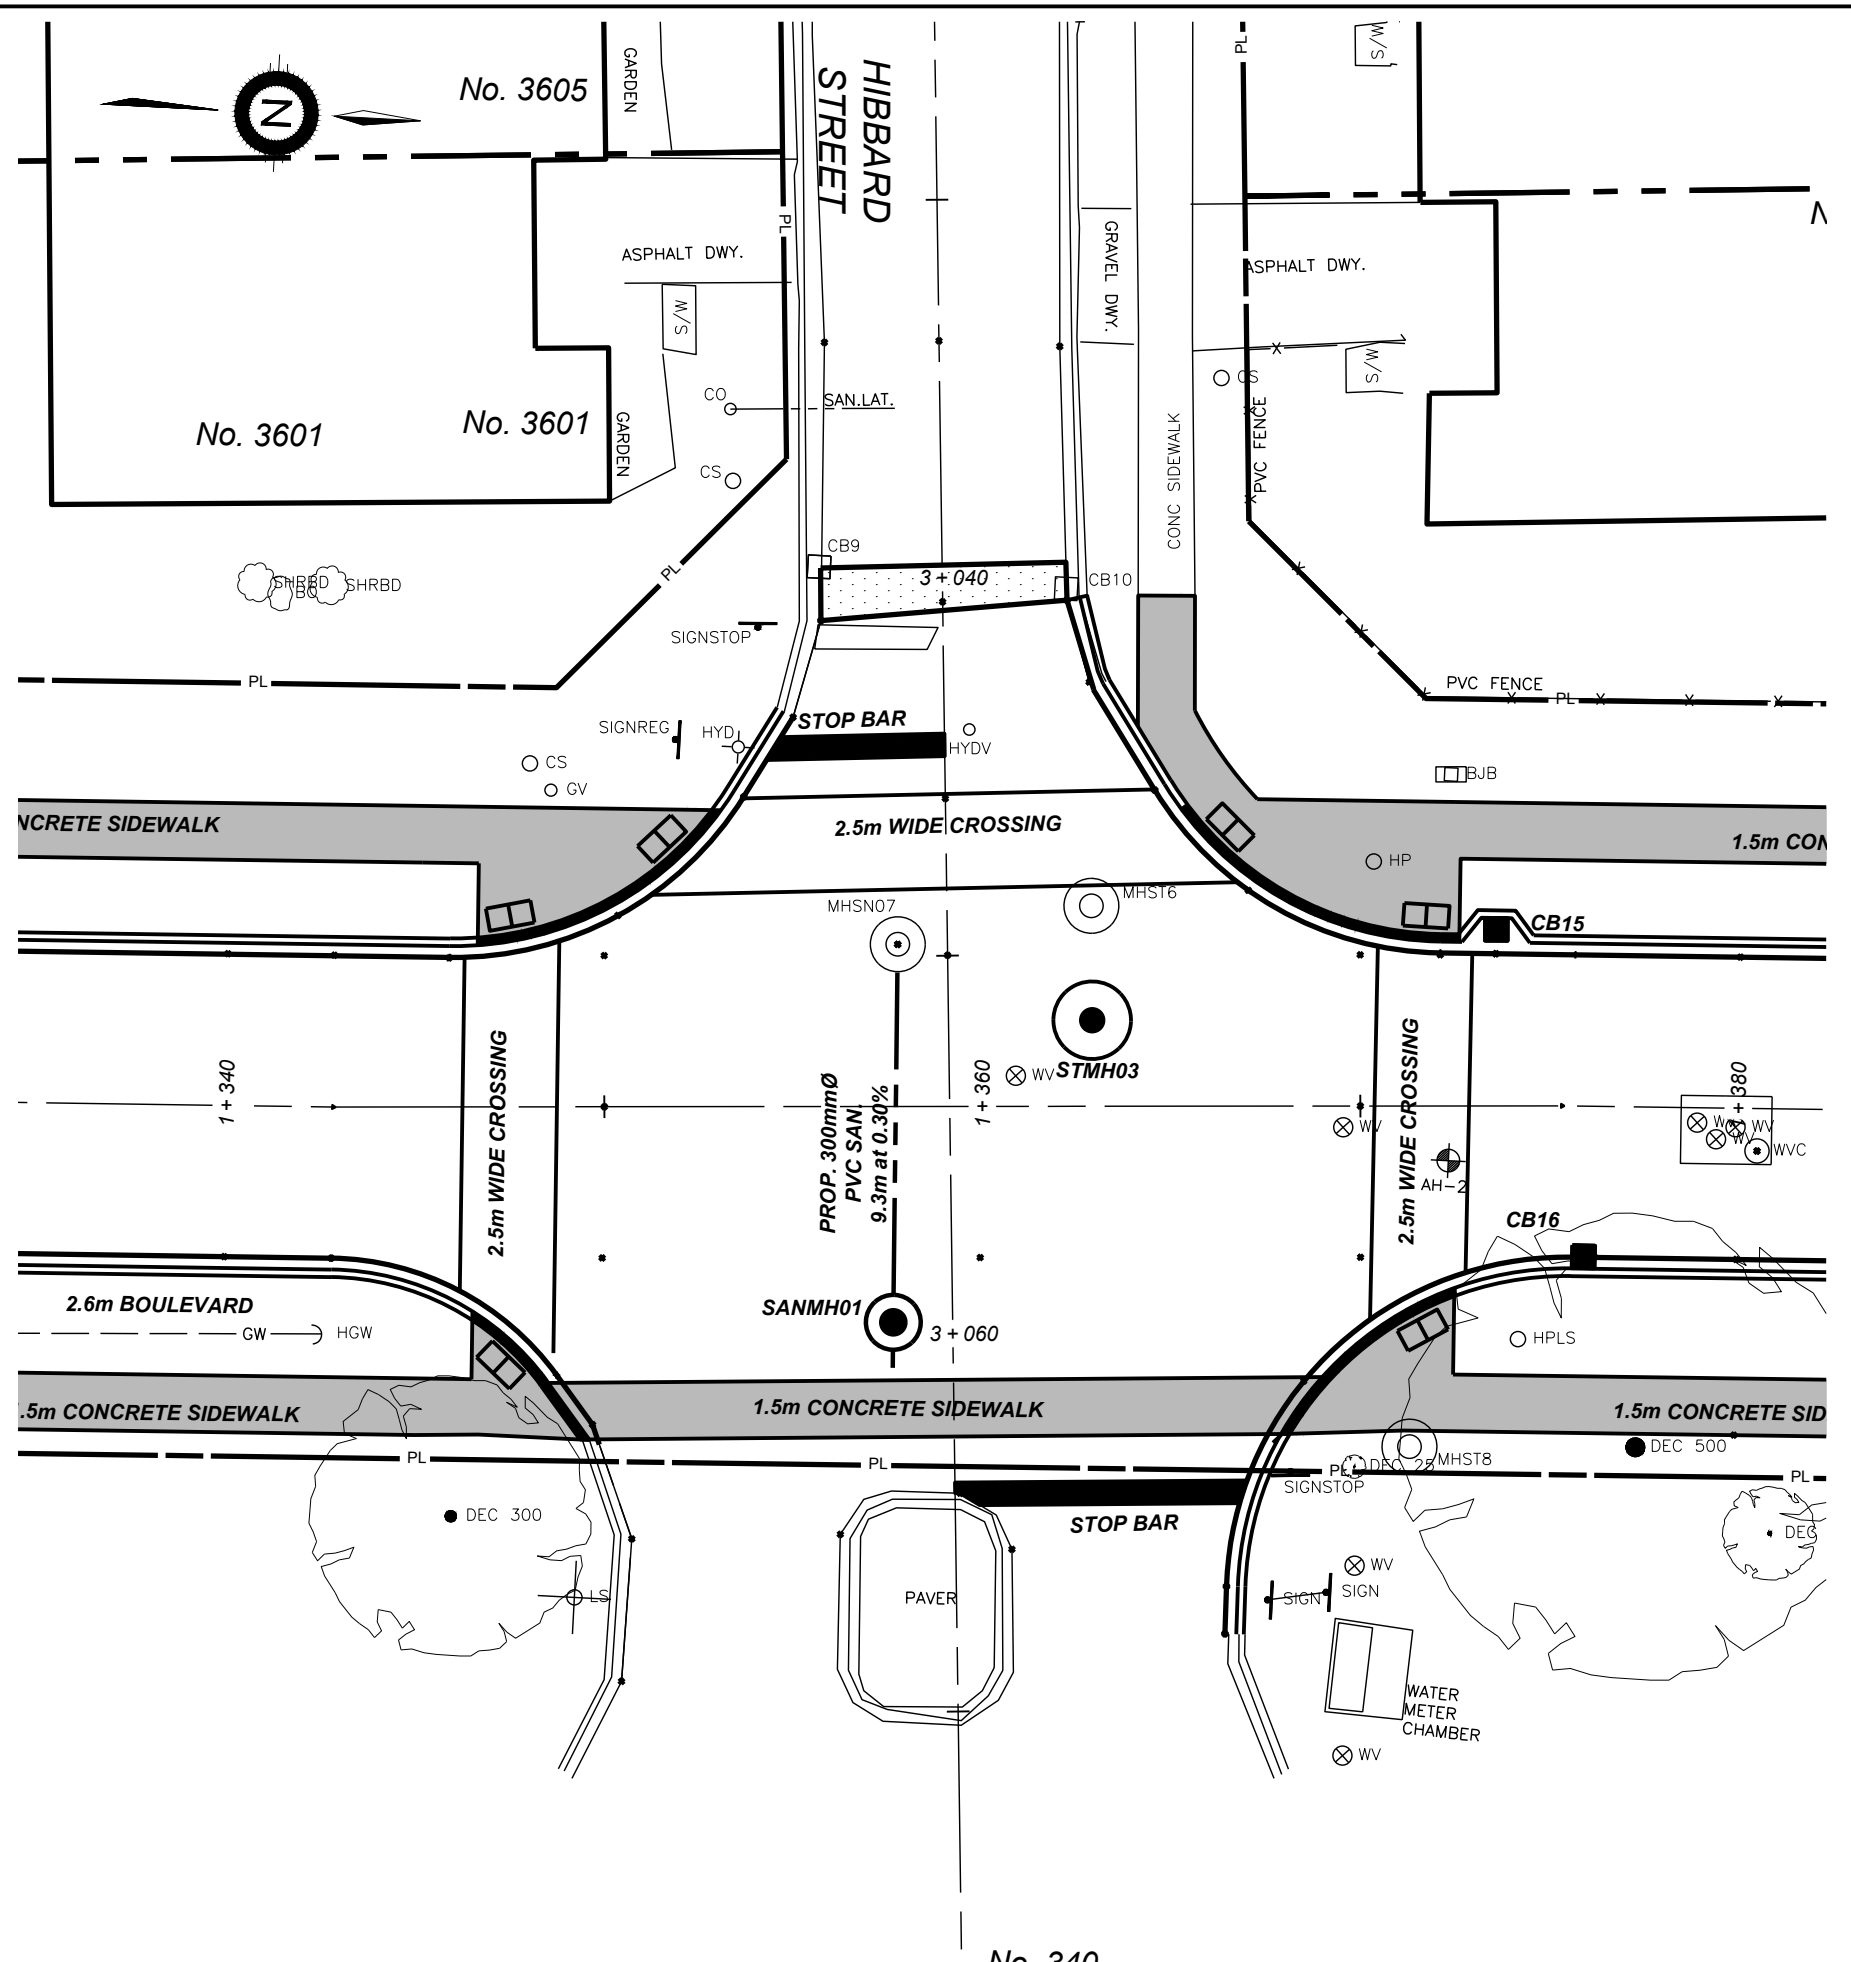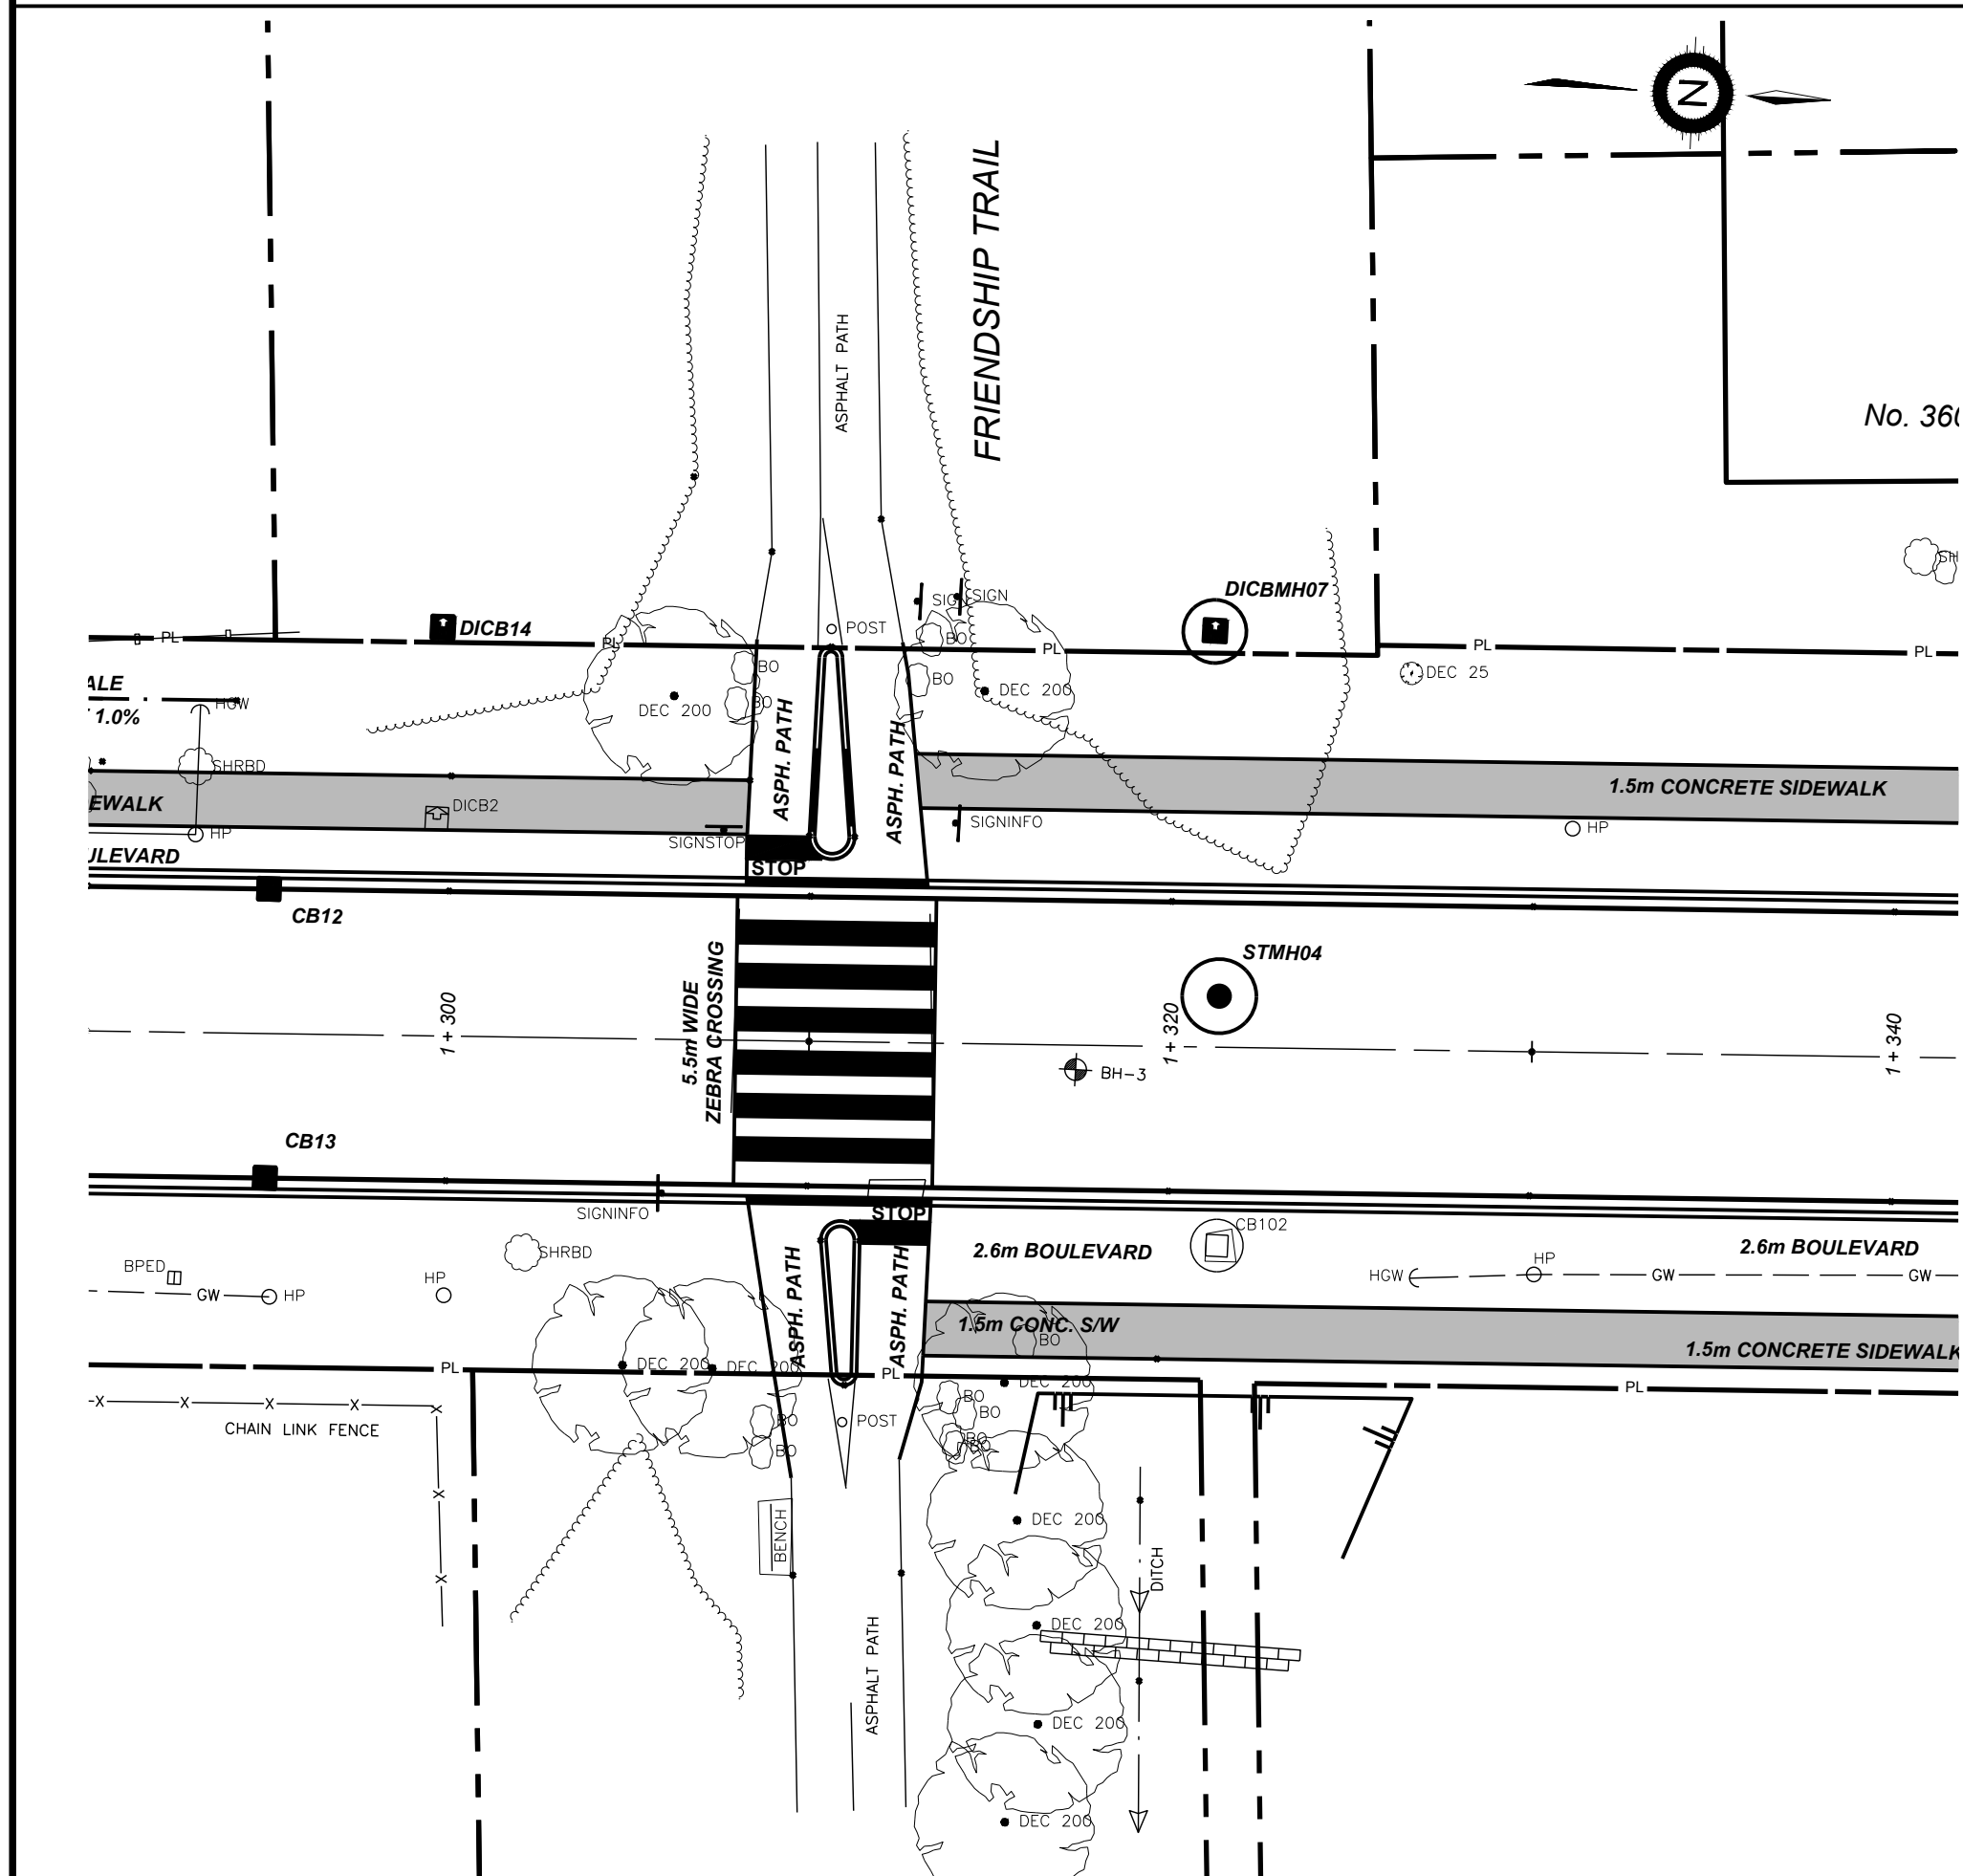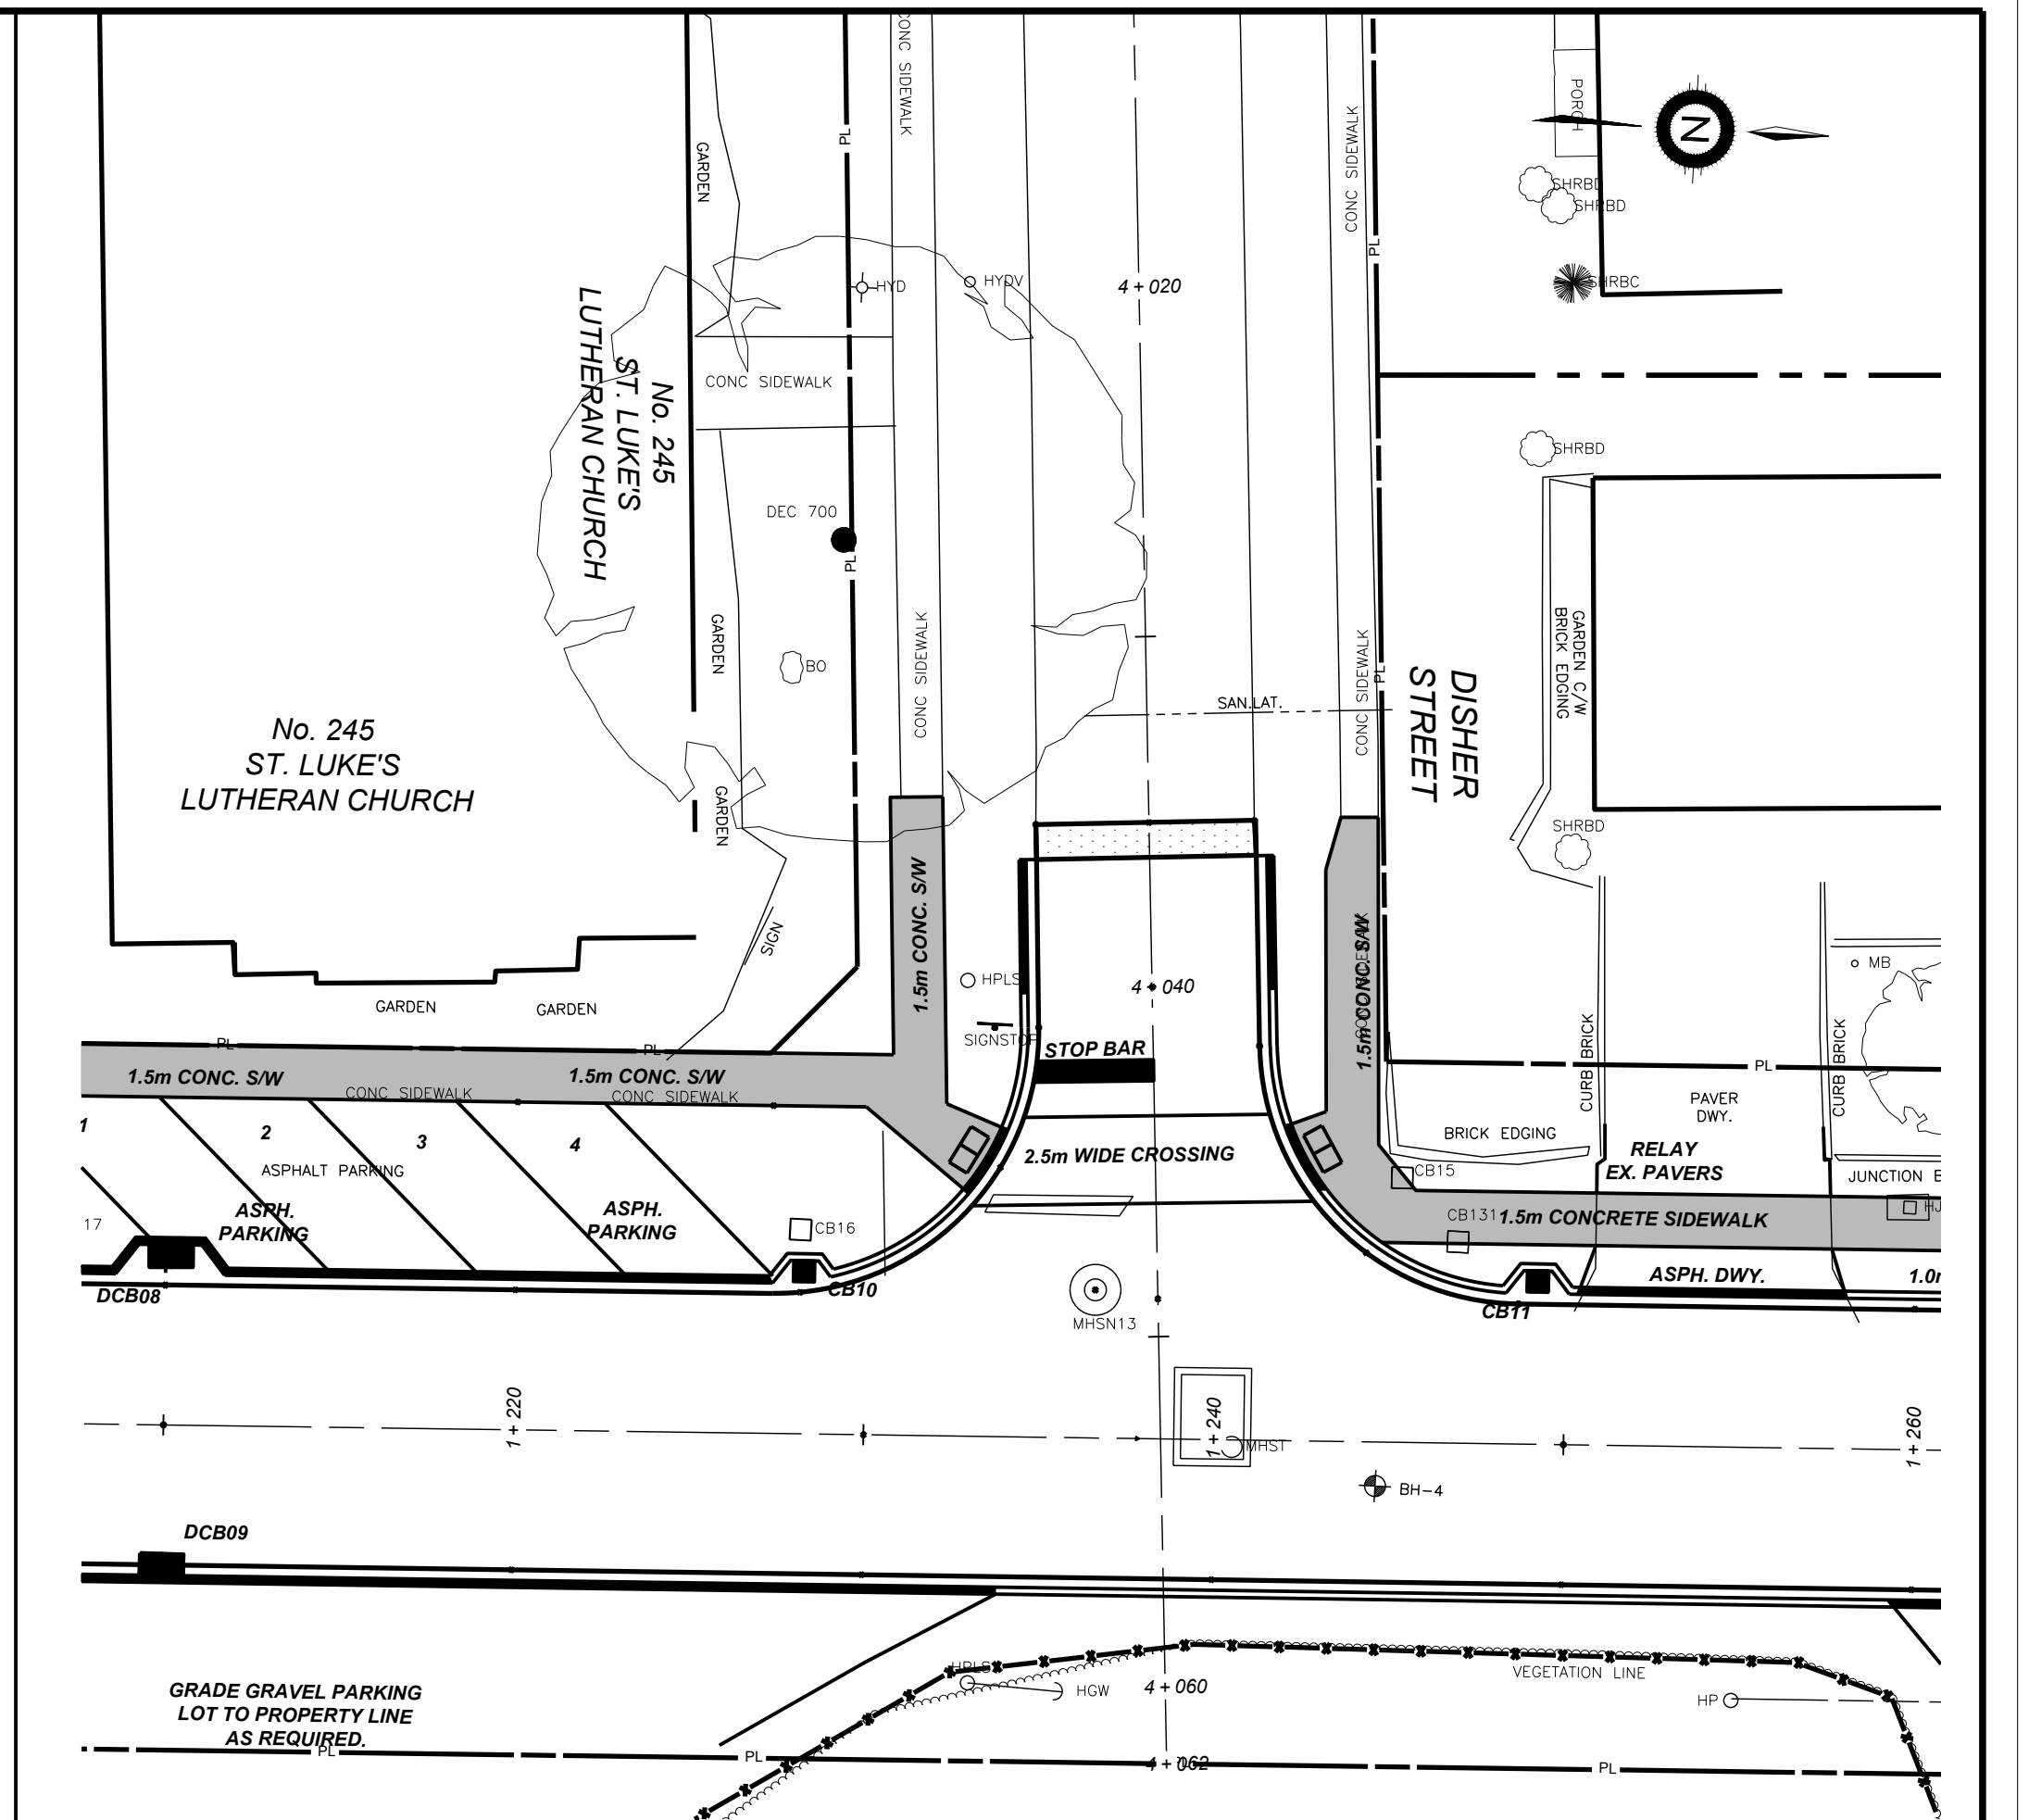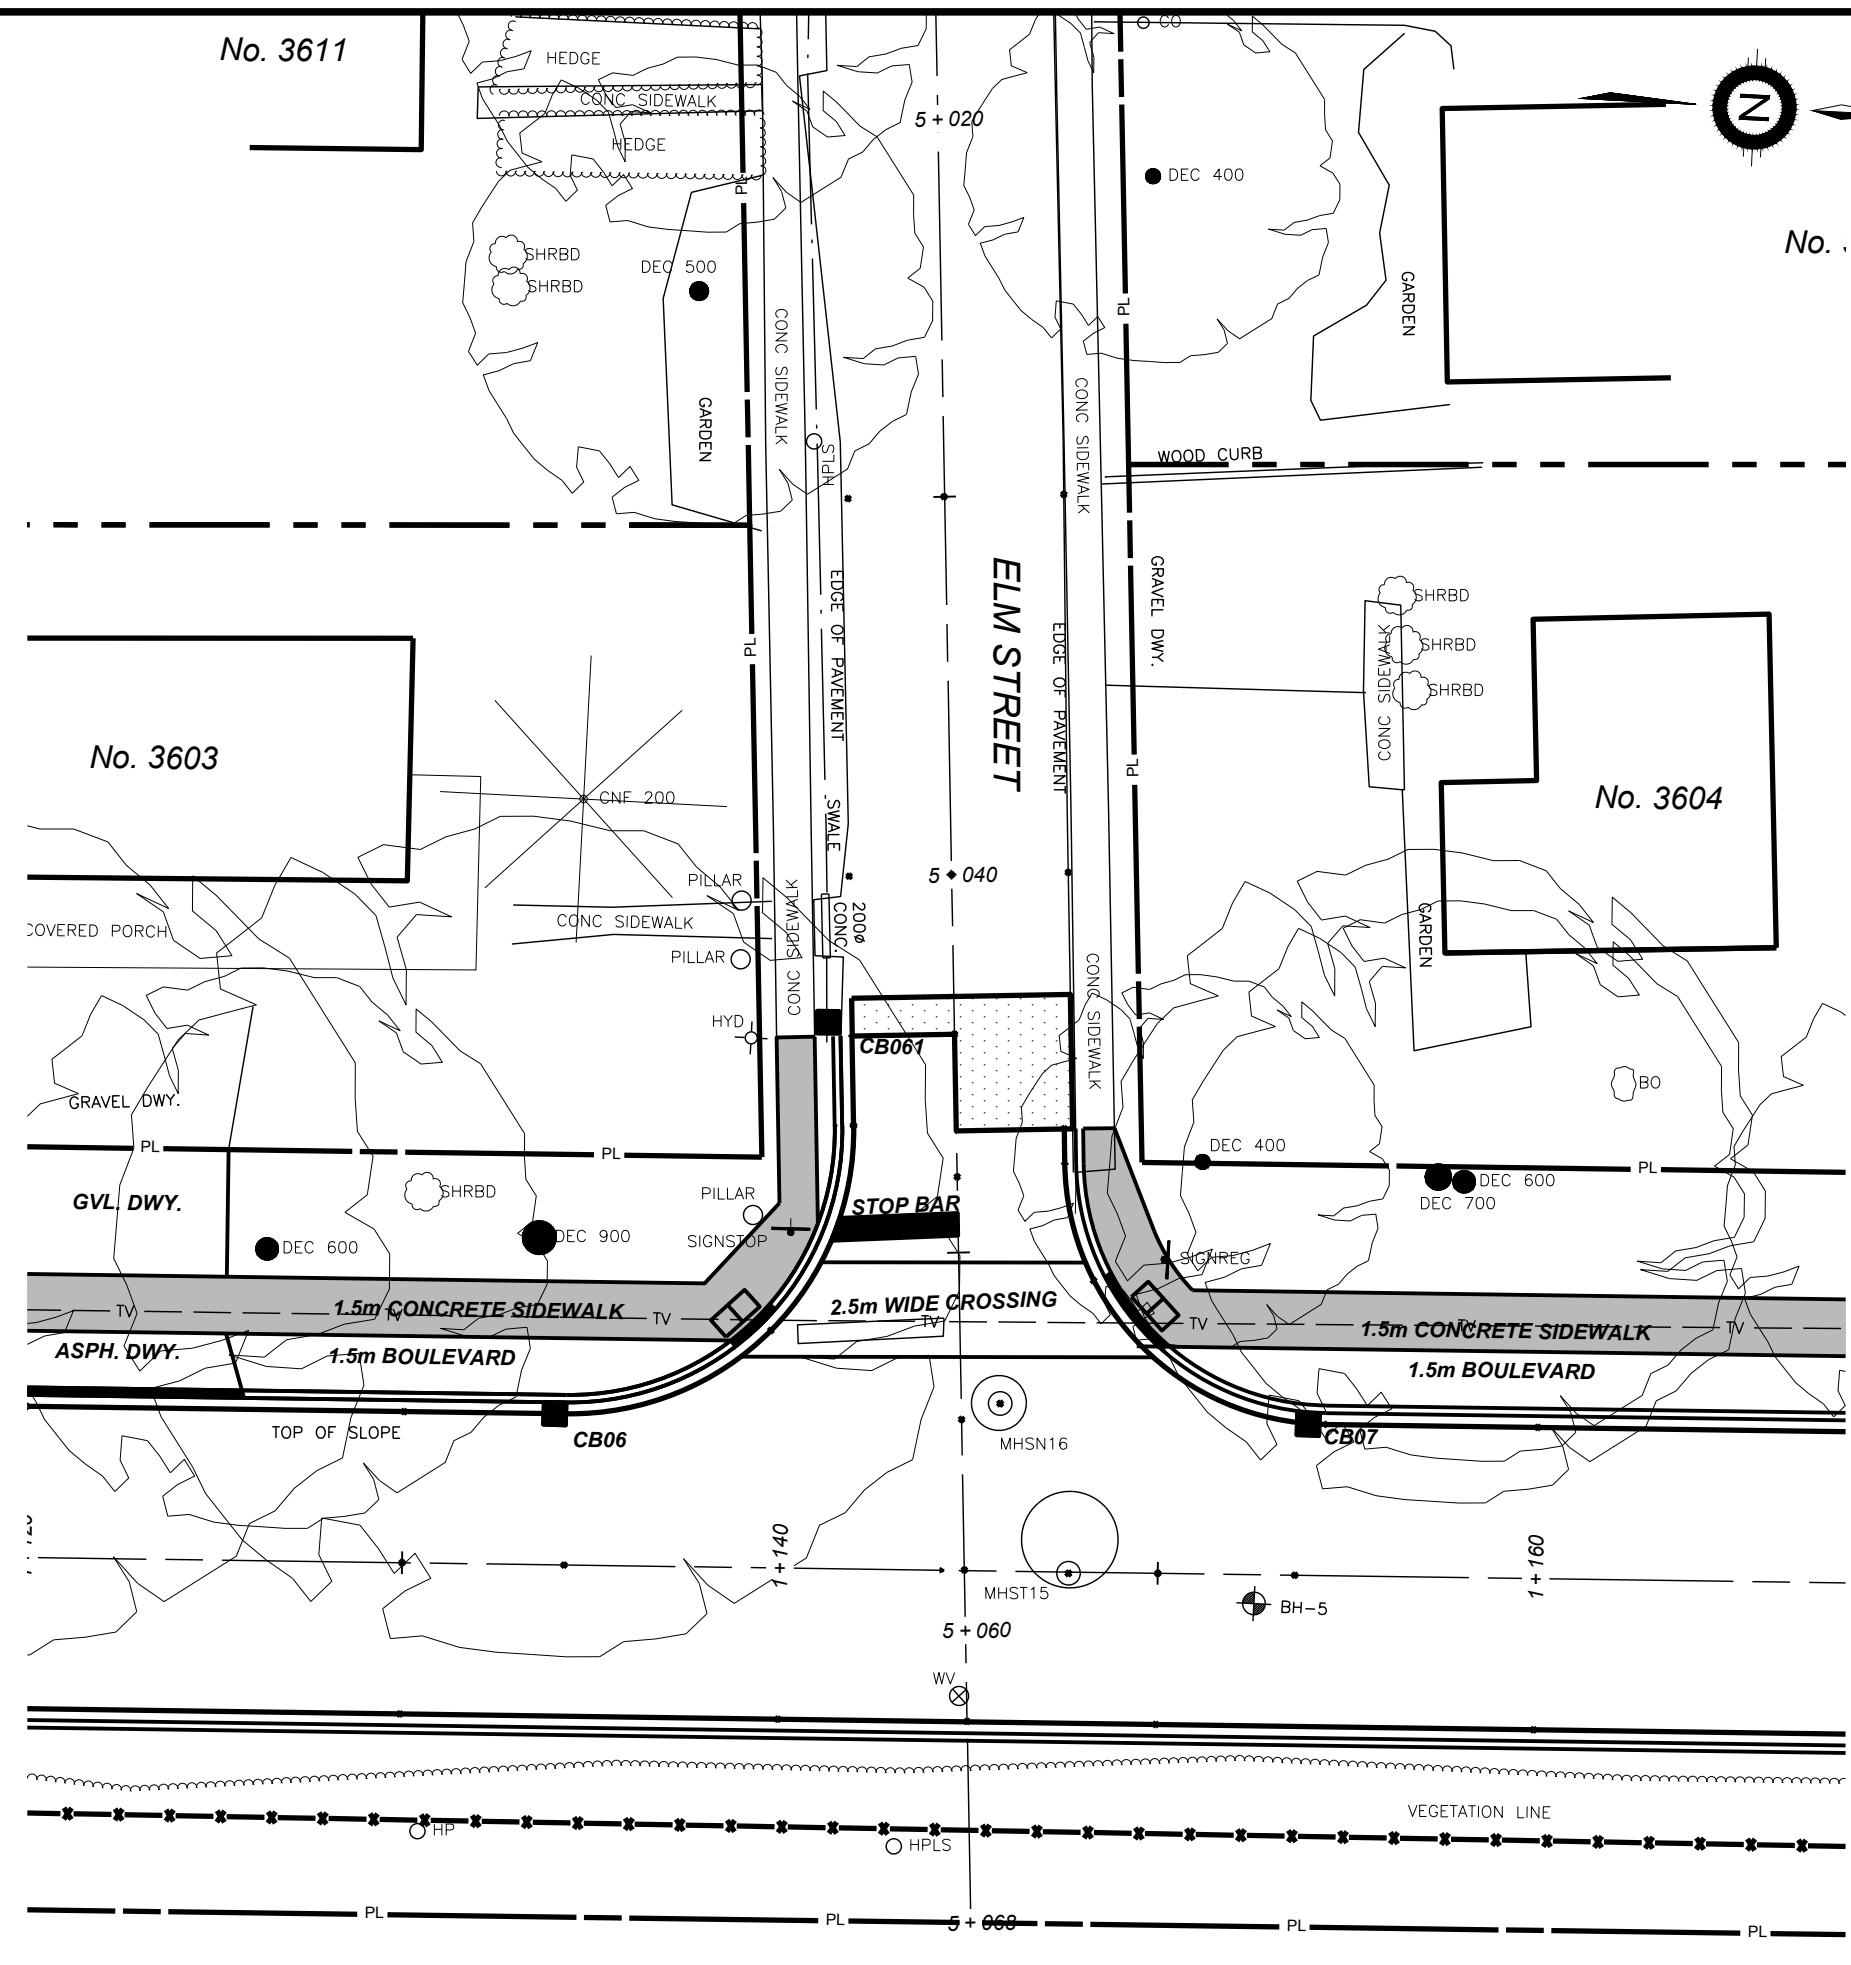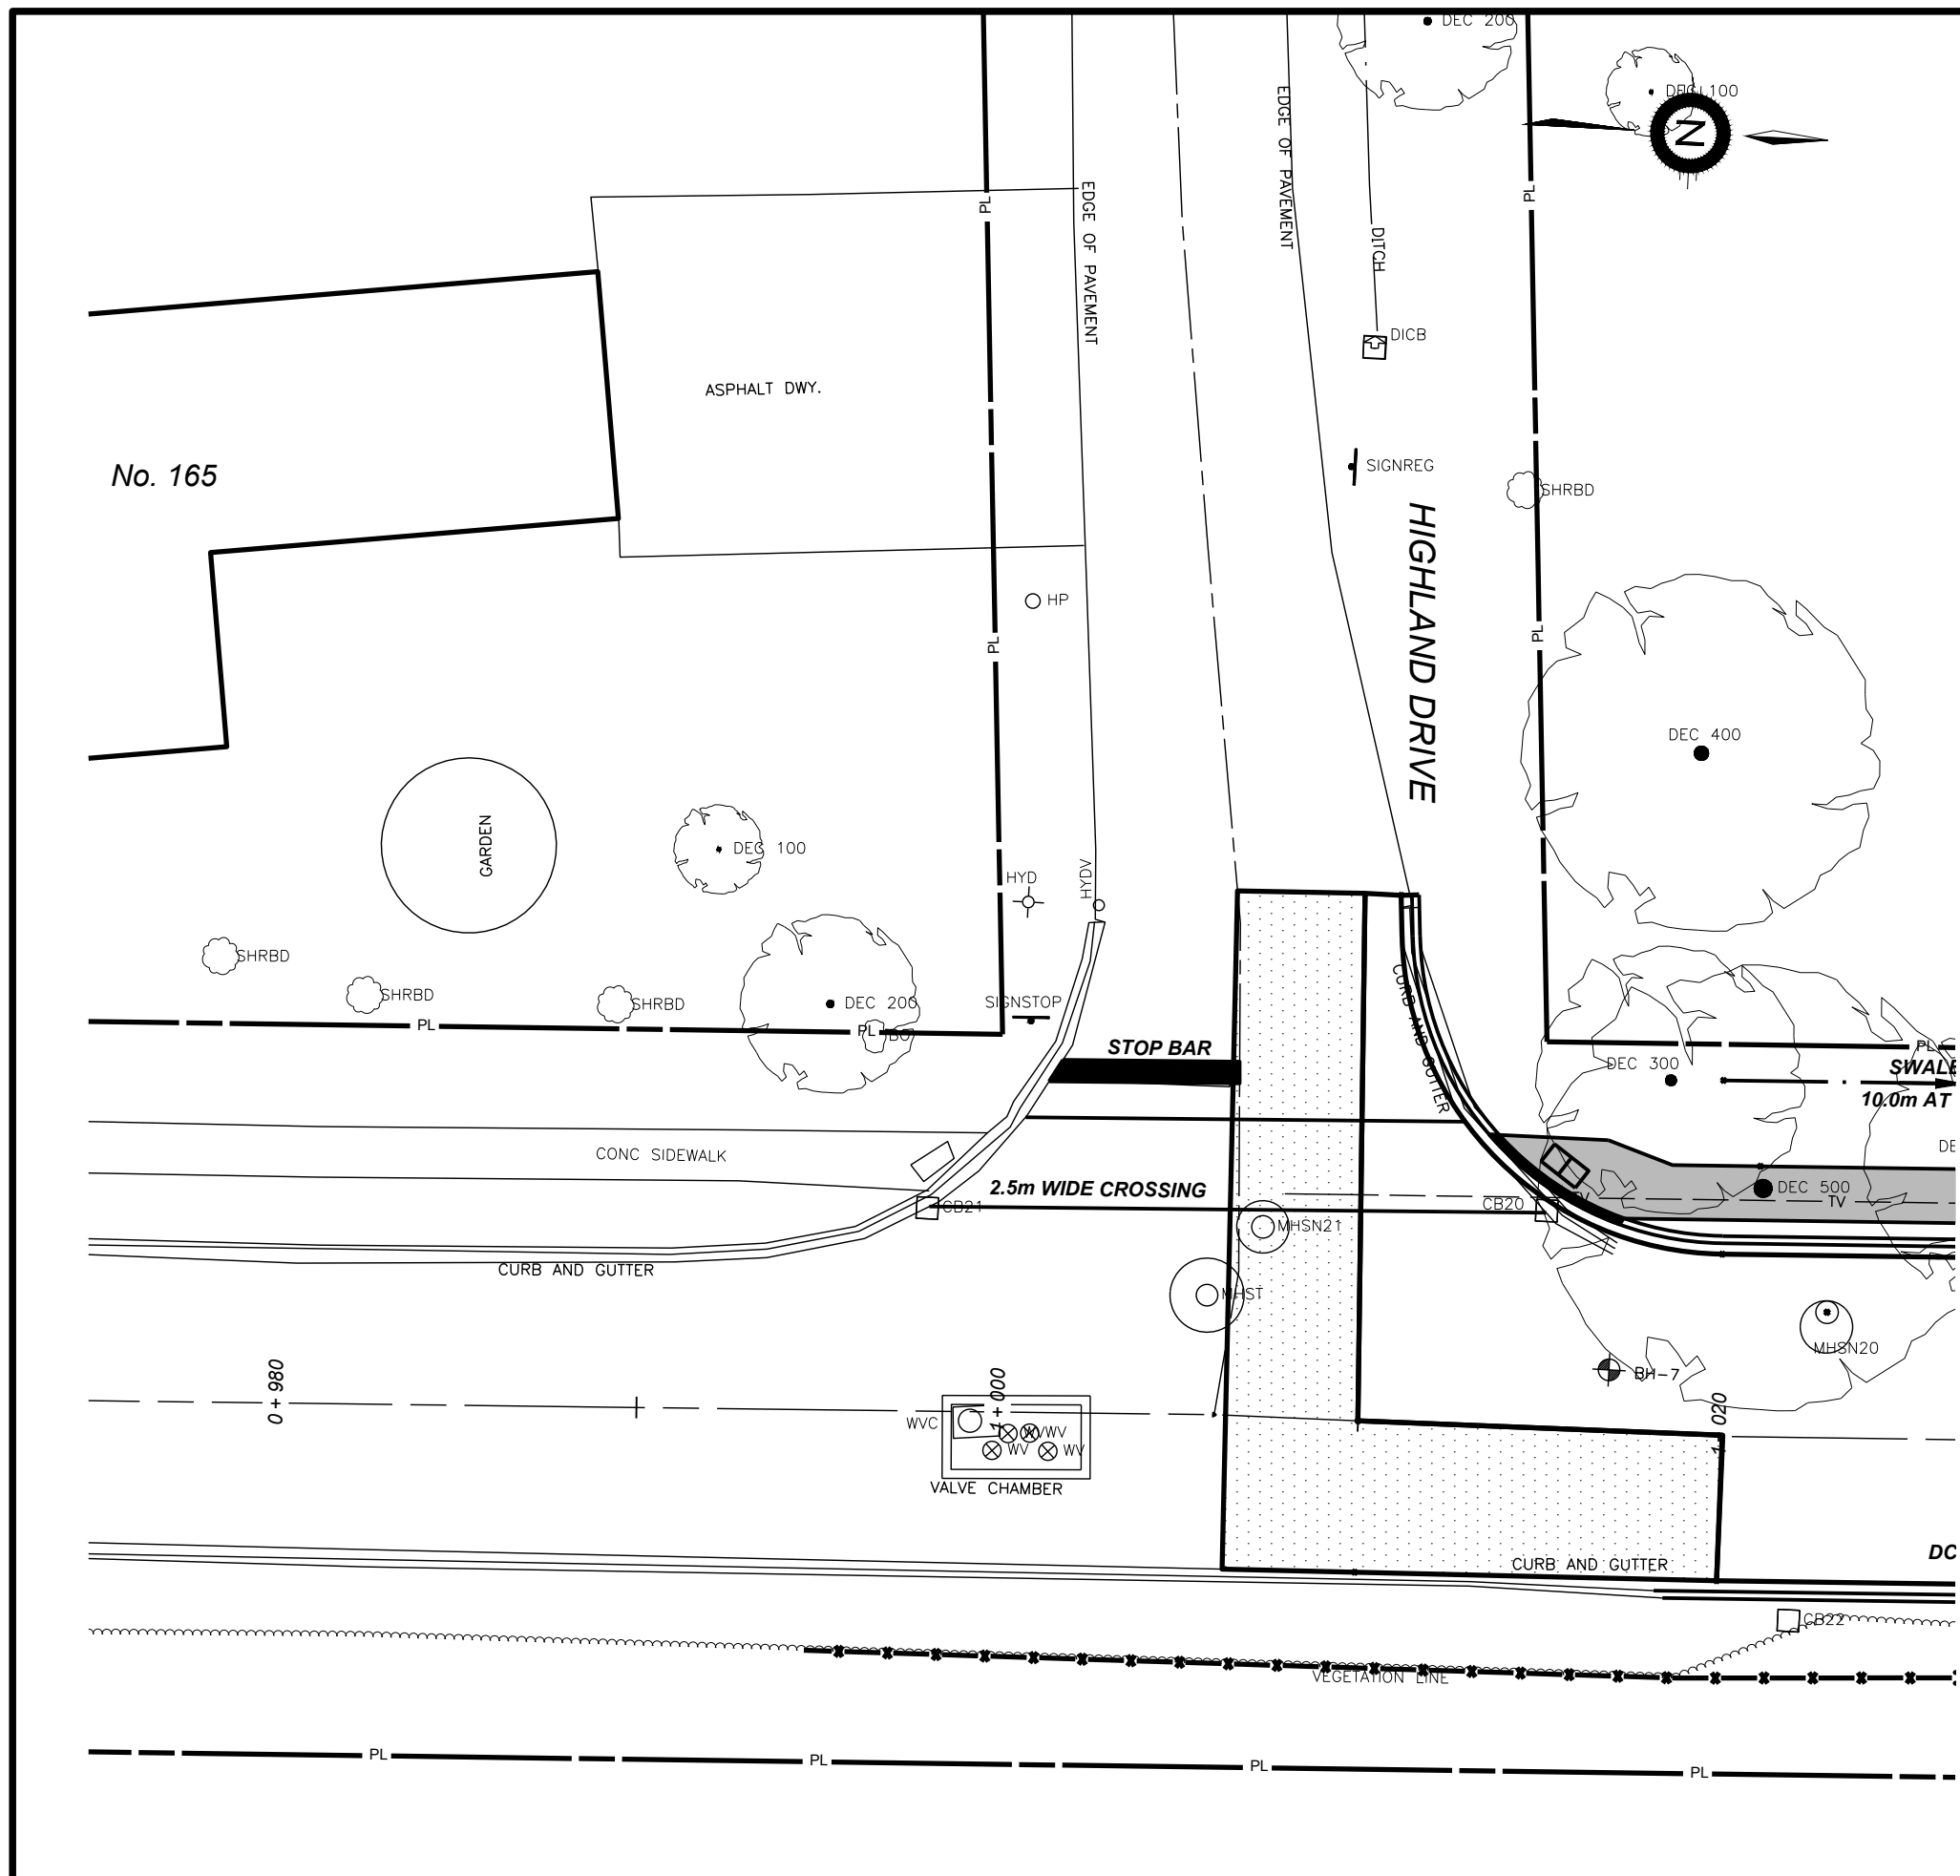

1 THE POSITION OF POLE LINES, CONDUITS, WATERMAINS, SEWER AND OTHER UNDERGROUND UTILITIES AND STRUCTURES IS NOT NECESSARILY SHOWN ON THE CONTRACT DRAWINGS AND, WHERE SHOWN, THE ACCURACY OF THE POSITION OF SUCH UTILITIES AND STRUCTURES IS NOT GUARANTEED. BEFORE STARTING WORK, THE CONTRACTOR SHALL INFORM HIMSELF OF THE EXACT LOCATION OF ALL SUCH UTILITIES AND STRUCTURES AND SHALL ASSUME ALL LIABILITY FOR DAMAGE TO THEM. 2 PROPERTY LINES WERE PLOTTED USING REGIONAL OR MUNICIPAL TERANET AND BARS LOCATED IN THE FIELD. TO VERIFY THE ACCURACY OF THESE PROPERTY LINES, A LEGAL SURVEY SHOULD BE PERFORMED PRIOR TO CONSTRUCTION. 3 THIS DRAWING IS FOR ILLUSTRATIVE PURPOSES ONLY. KERRY T. HOWE ENGINEERING LTD. ASSUMES NO LIABILITY FOR USE IN ANY OTHER WAY. CAD FILES OF THIS DRAWING ARE NOT CERTIFIED BY THE ENGINEER FOR USE BY OTHERS. USERS OF THESE CAD FILES ASSUME ALL RISK AND RESPONSIBILITY FOR VERIFYING THE CORRECTNESS OF ALL INFORMATION FOR ANY USE. CONTROL POINTS (NAD 83 CRS): 1 ##### 2 ##### 3 #####	NOTES/LEGEND 1 THE POSITION OF POLE LINES, CONDUITS, WATERMAINS, SEWER AND OTHER UNDERGROUND UTILITIES AND STRUCTURES IS NOT NECESSARILY SHOWN ON THE CONTRACT DRAWINGS AND, WHERE SHOWN, THE ACCURACY OF THE POSITION OF SUCH UTILITIES AND STRUCTURES IS NOT GUARANTEED. BEFORE STARTING WORK, THE CONTRACTOR SHALL INFORM HIMSELF OF THE EXACT LOCATION OF ALL SUCH UTILITIES AND STRUCTURES AND SHALL ASSUME ALL LIABILITY FOR DAMAGE TO THEM. 2 PROPERTY LINES WERE PLOTTED USING REGIONAL OR MUNICIPAL TERANET AND BARS LOCATED IN THE FIELD. TO VERIFY THE ACCURACY OF THESE PROPERTY LINES, A LEGAL SURVEY SHOULD BE PERFORMED PRIOR TO CONSTRUCTION. 3 THIS DRAWING IS FOR ILLUSTRATIVE PURPOSES ONLY. KERRY T. HOWE ENGINEERING LTD. ASSUMES NO LIABILITY FOR USE IN ANY OTHER WAY. CAD FILES OF THIS DRAWING ARE NOT CERTIFIED BY THE ENGINEER FOR USE BY OTHERS. USERS OF THESE CAD FILES ASSUME ALL RISK AND RESPONSIBILITY FOR VERIFYING THE CORRECTNESS OF ALL INFORMATION FOR ANY USE. CONTROL POINTS (NAD 83 CRS): 1 ##### 2 ##### 3 #####	ISSUED FOR CONSTRUCTION ISSUED FOR TENDER ISSUED FOR REVIEW ISSUED FOR MECP ISSUED FOR REVIEW	SEPT 2024 JULY 2024 MAR 2023 JUNE 2022 OCT. 2021	TP TP TP JH JH	REVISION DATE INITI	DRAFTING JH/TP DESIGN JJ/MJ CHECKED BY M.J. APPROVED BY	KERRY T. HOWE ENGINEERING LTD. CONSULTING ENGINEER 88 Church Street Cambridge, Ontario (905) 888-6550	ISE-23T-PPSR19/PPFC25 ROAD RECONSTRUCTION PROSPECT POINT ROAD NORTH HIGHLAND DR. TO CUTLER ST. TOWN OF FORT ERIE PAVEMENT MARKINGS	CONSULTANT FILE No. 21-017 DATE SEPT, 2024 SCALE HOR 1:200 VER: 1:50 REF. No. DWG No. 21-017 - P1 REV. 5
---	---	--	---	---	--	--	--	--	---