


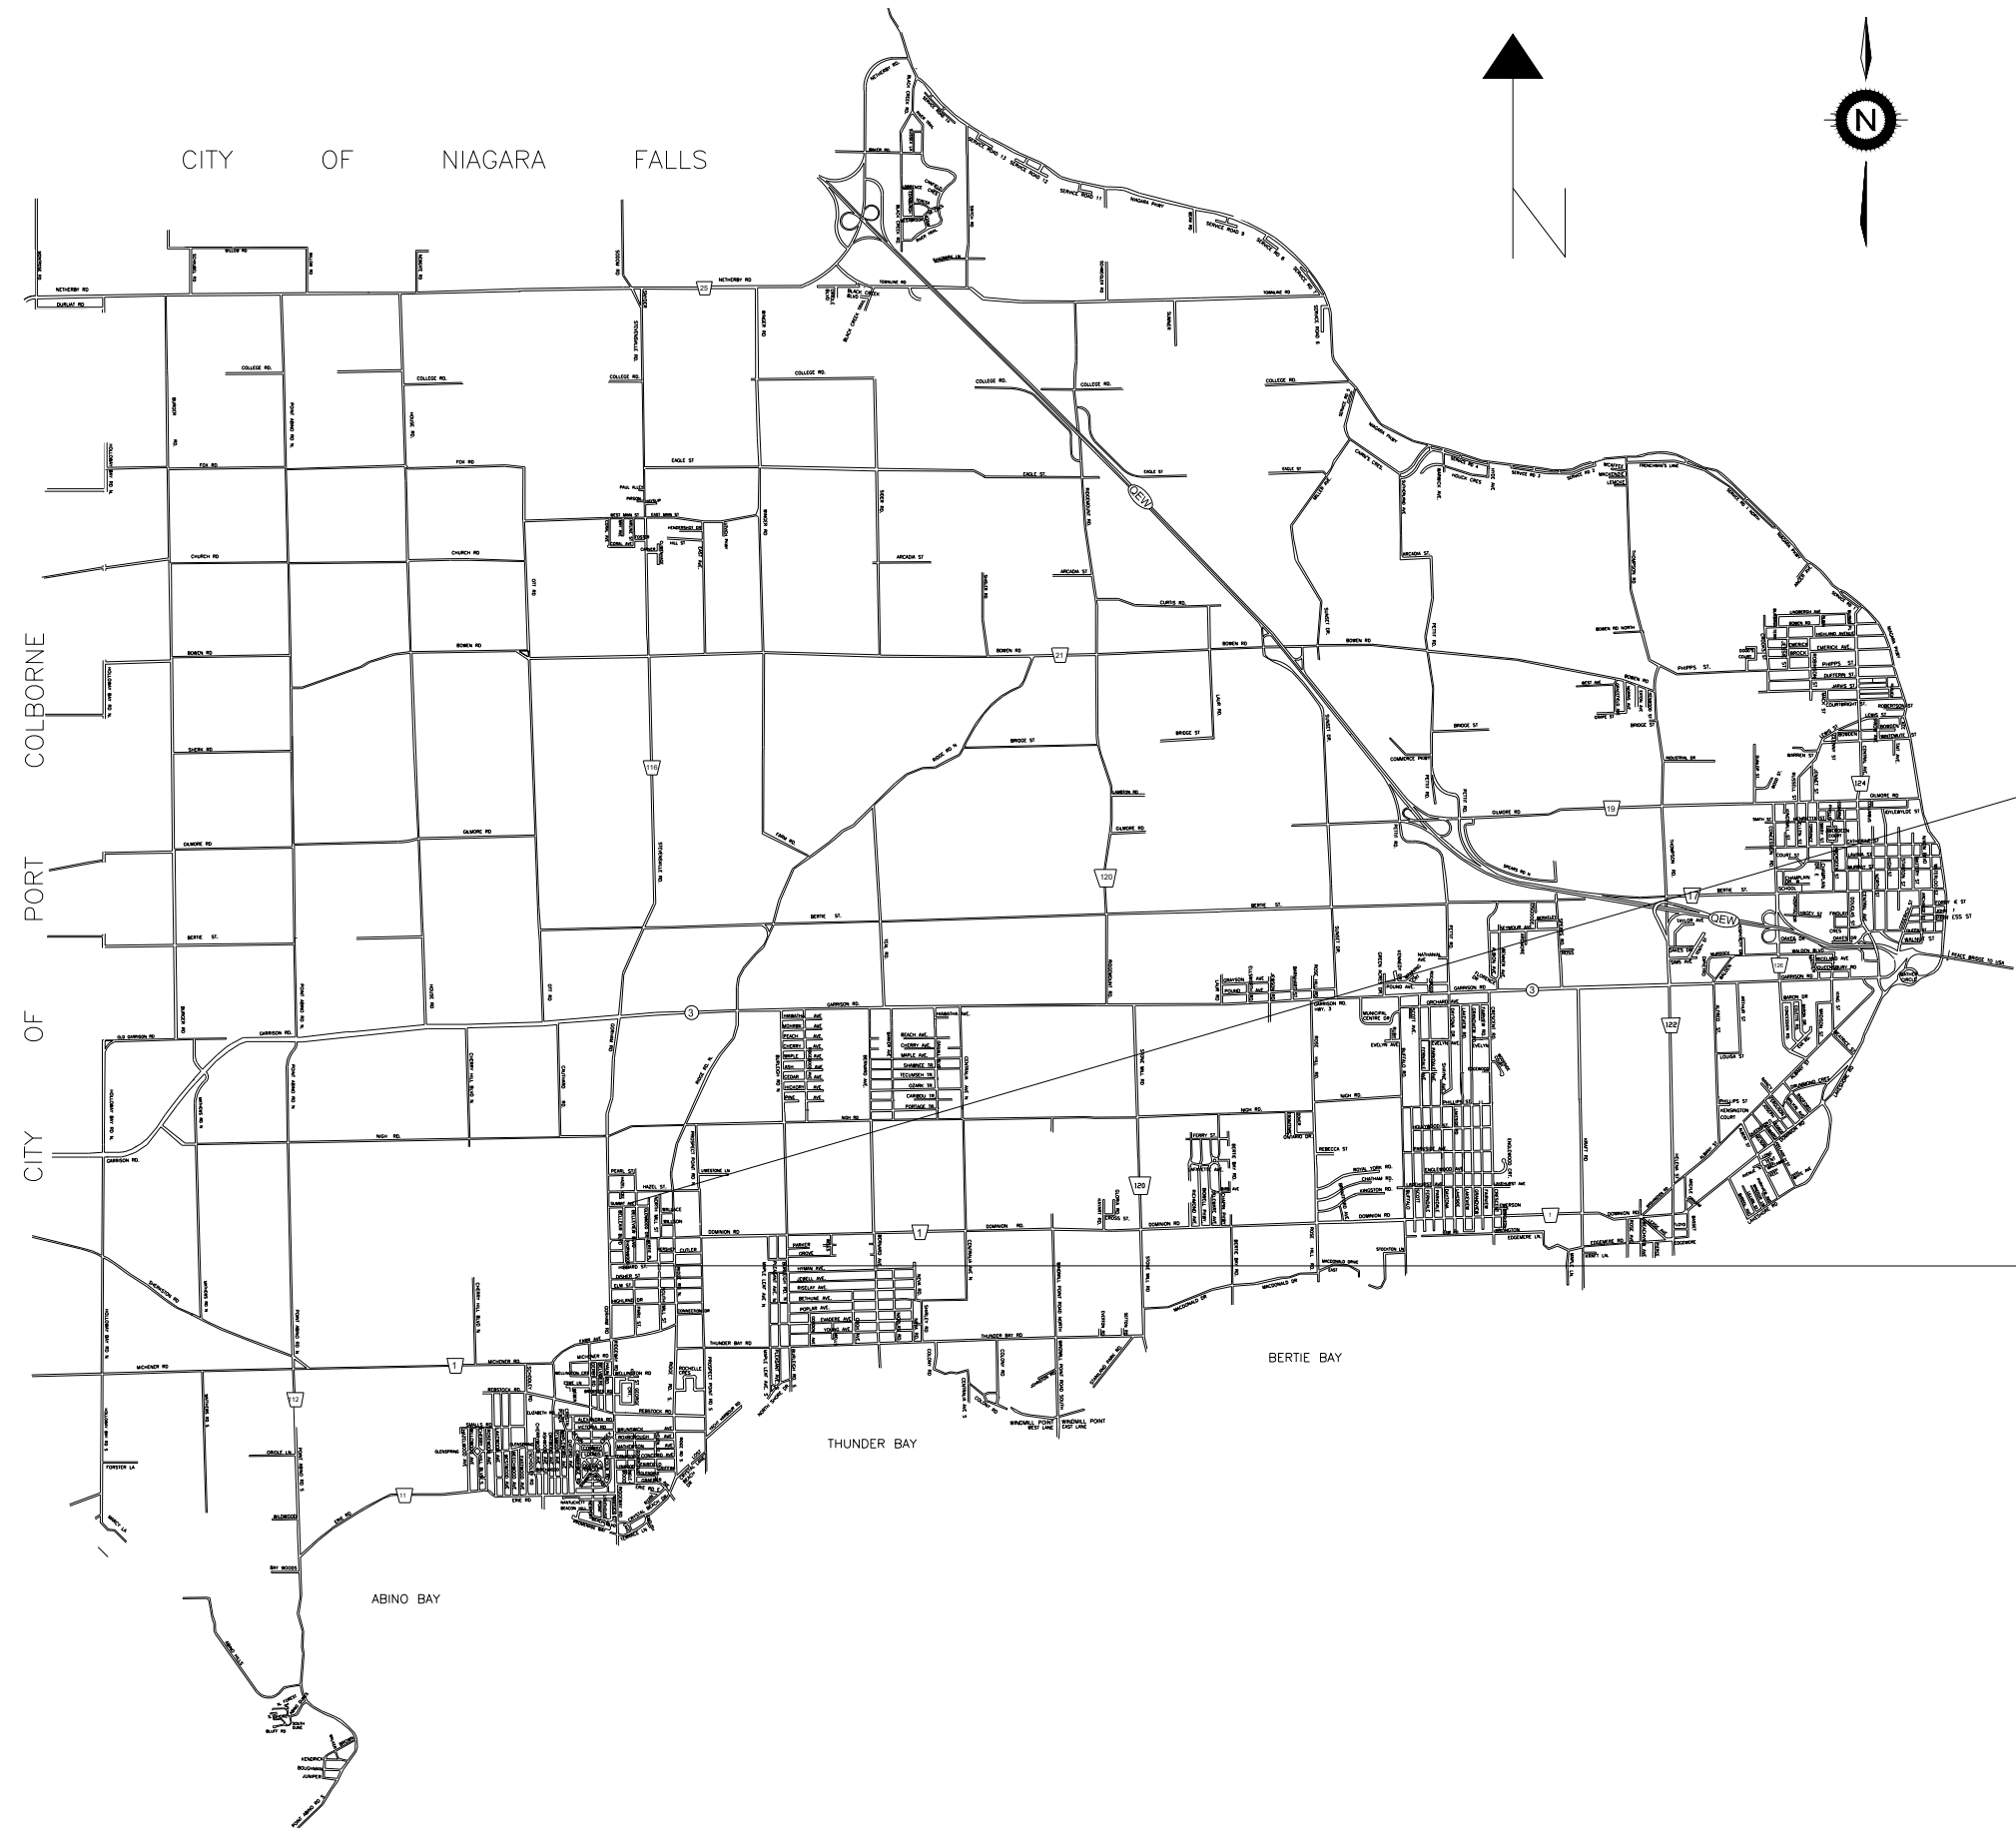

LOCATION PLAN (NTS)



LOCATION PLAN (NTS)

BELLEVUE BOULEVARD WATERMAIN REPLACEMENT & DRAINAGE IMPROVEMENTS ISE-23T-BELV26

THE CORPORATION OF THE TOWN OF FORT ERIE
INFRASTRUCTURE SERVICES - ENGINEERING DIVISION


Wayne Redekop
Mayor

Tommy Peazel
Director of Infrastructure Services


LIST OF DRAWINGS		
DRAWING #	LOCATION	STATIONS
23-115-01	BELLVIEW AVENUE (SOUTH)	0+000 to 0+140
23-115-02	BELLVIEW AVENUE (SOUTH)	0+140 to 0+234
23-115-03	BELLVIEW AVENUE (NORTH)	1+000 to 1+120
23-115-04	BELLVIEW AVENUE (NORTH)	1+120 to 1+220
23-115-05	BELLVIEW AVENUE (NORTH)	1+220 to 1+321
23-115-06	SECTIONS - DETAILS	-
XS1 to XS7	CROSS SECTIONS (FOR REFERENCE ONLY)	





BELLEVUE BOULEVARD
WATERMAIN REPLACEMENT
& DRAINAGE IMPROVEMENTS
ISE-23T-BELV26

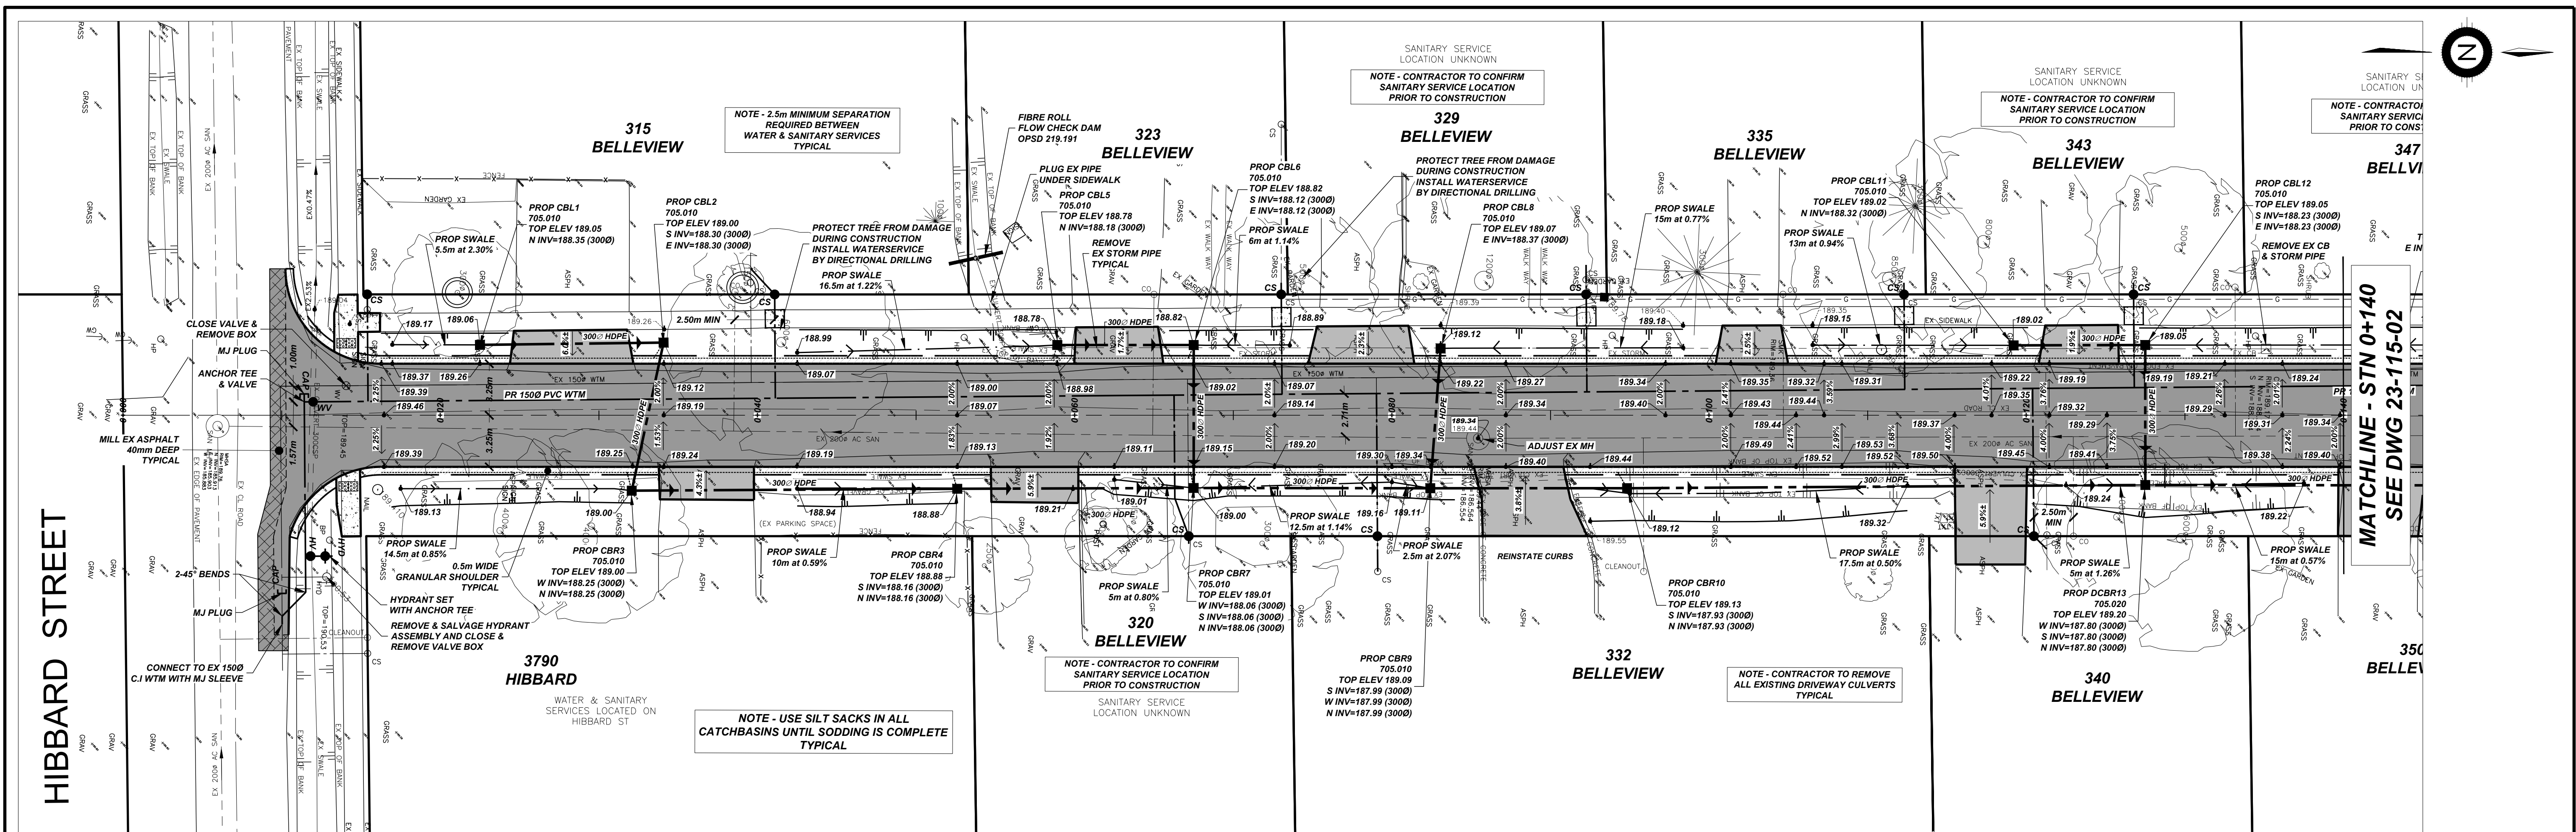


BELLEVUE BOULEVARD (SOUTH)

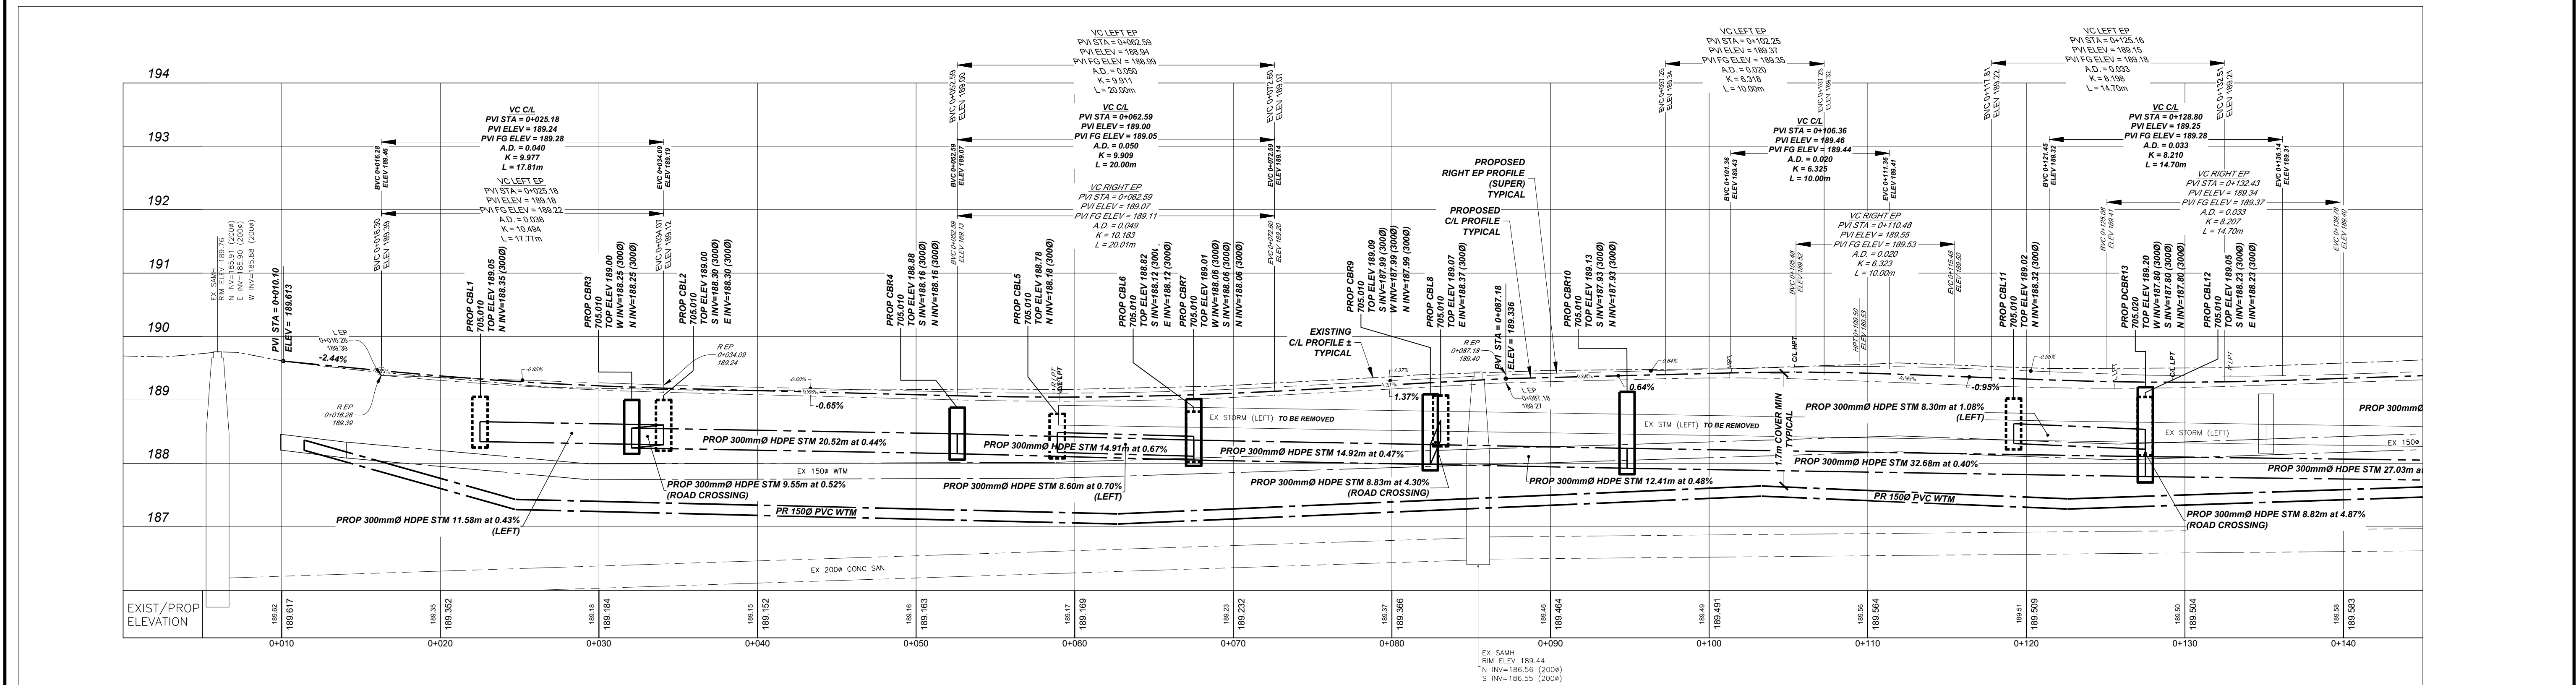


1	ISSUED FOR TENDER	2026-05-05	ak	NOTES/LEGEND	DRAFTING	EL / ak			CONTRACT No BELLEVUE BOULEVARD WATERMAIN REPLACEMENT & DRAINAGE IMPROVEMENTS BELLEVUE BLVD SOUTH - STA 0+000 to 0+140 FORT ERIE, ONTARIO PLAN & PROFILE	DATE	2024-01-23
2	ISSUED FOR TENDER	2026-06-08	ak	1 THE POSITION OF POLE LINES, CONDUITS, WATERMAINS, SEWER AND OTHER UNDERGROUND AND OVERGROUND UTILITIES AND STRUCTURES IS NOT NECESSARILY SHOWN ON THE CONTRACT DRAWINGS AND, WHERE SHOWN, THE ACCURACY OF THE POSITION OF SUCH UTILITIES AND STRUCTURES IS NOT GUARANTEED. BEFORE STARTING WORK, THE CONTRACTOR SHALL INFORM HIMSELF OF THE EXACT LOCATION OF ALL SUCH UTILITIES AND STRUCTURES AND SHALL ASSUME ALL LIABILITY FOR DAMAGE TO THEM.	DESIGN	EL / ak				SCALE	1:200 1:50
3	#	#	#	2 PROPERTY LINES WERE PLOTTED USING REGISTERED PLANS AND BARS LOCATED IN THE FIELD. TO VERIFY THE ACCURACY OF THESE PROPERTY LINES, A LEGAL SURVEY SHOULD BE PERFORMED PRIOR TO CONSTRUCTION.	CHECKED BY	SB				REF. No.	#####
4	#	#	#	3 THIS DRAWING IS FOR ILLUSTRATIVE PURPOSES ONLY. THE TOWN OF FORT ERIE ASSUMES NO LIABILITY FOR USE IN ANY OTHER WAY. CAD FILES OF THIS DRAWING ARE NOT CERTIFIED BY THE ENGINEER FOR USE BY OTHERS. USERS OF THESE CAD FILES ASSUME ALL RISK AND RESPONSIBILITY FOR VERIFYING THE CORRECTNESS OF ALL INFORMATION FOR ANY USE.	APPROVED BY	SB				DWG No.	23-115-01
5	#	#	#							REV.	2
6	#	#	#								
7	#	#	#								
8	#	#	#								
NO.	REVISION	DATE	INIT.								

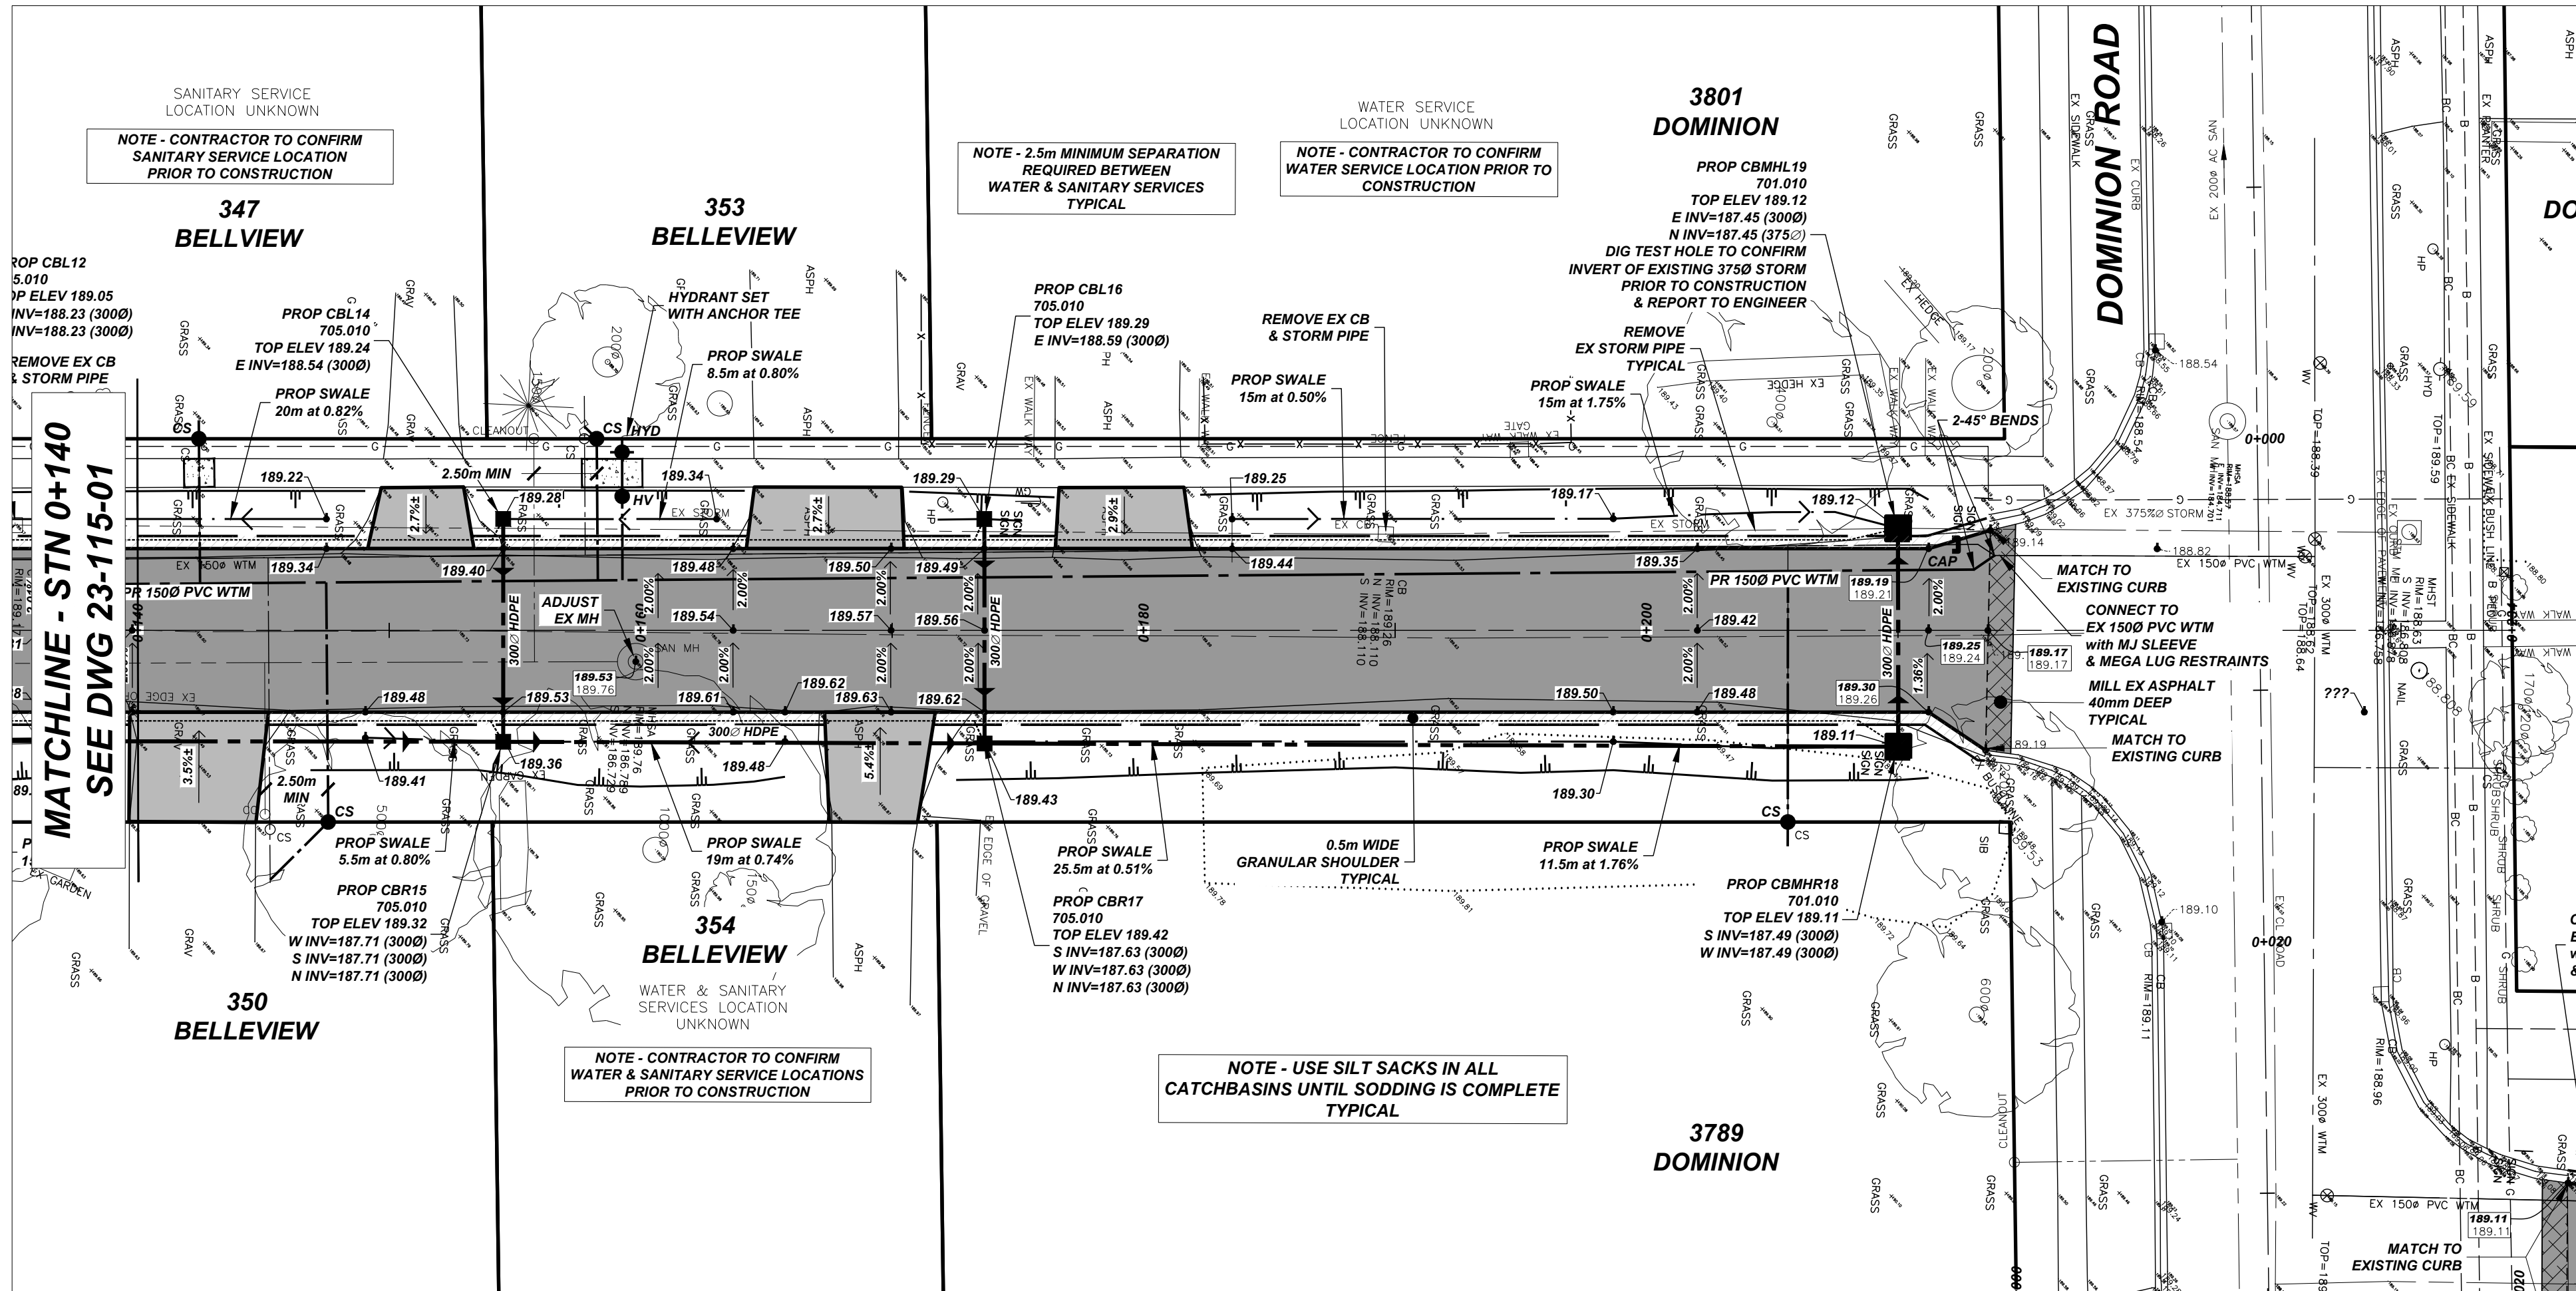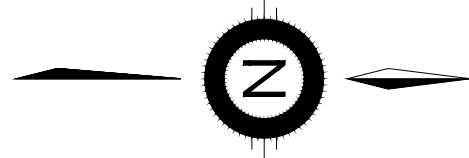


BELLEVUE BOULEVARD (SOUTH)

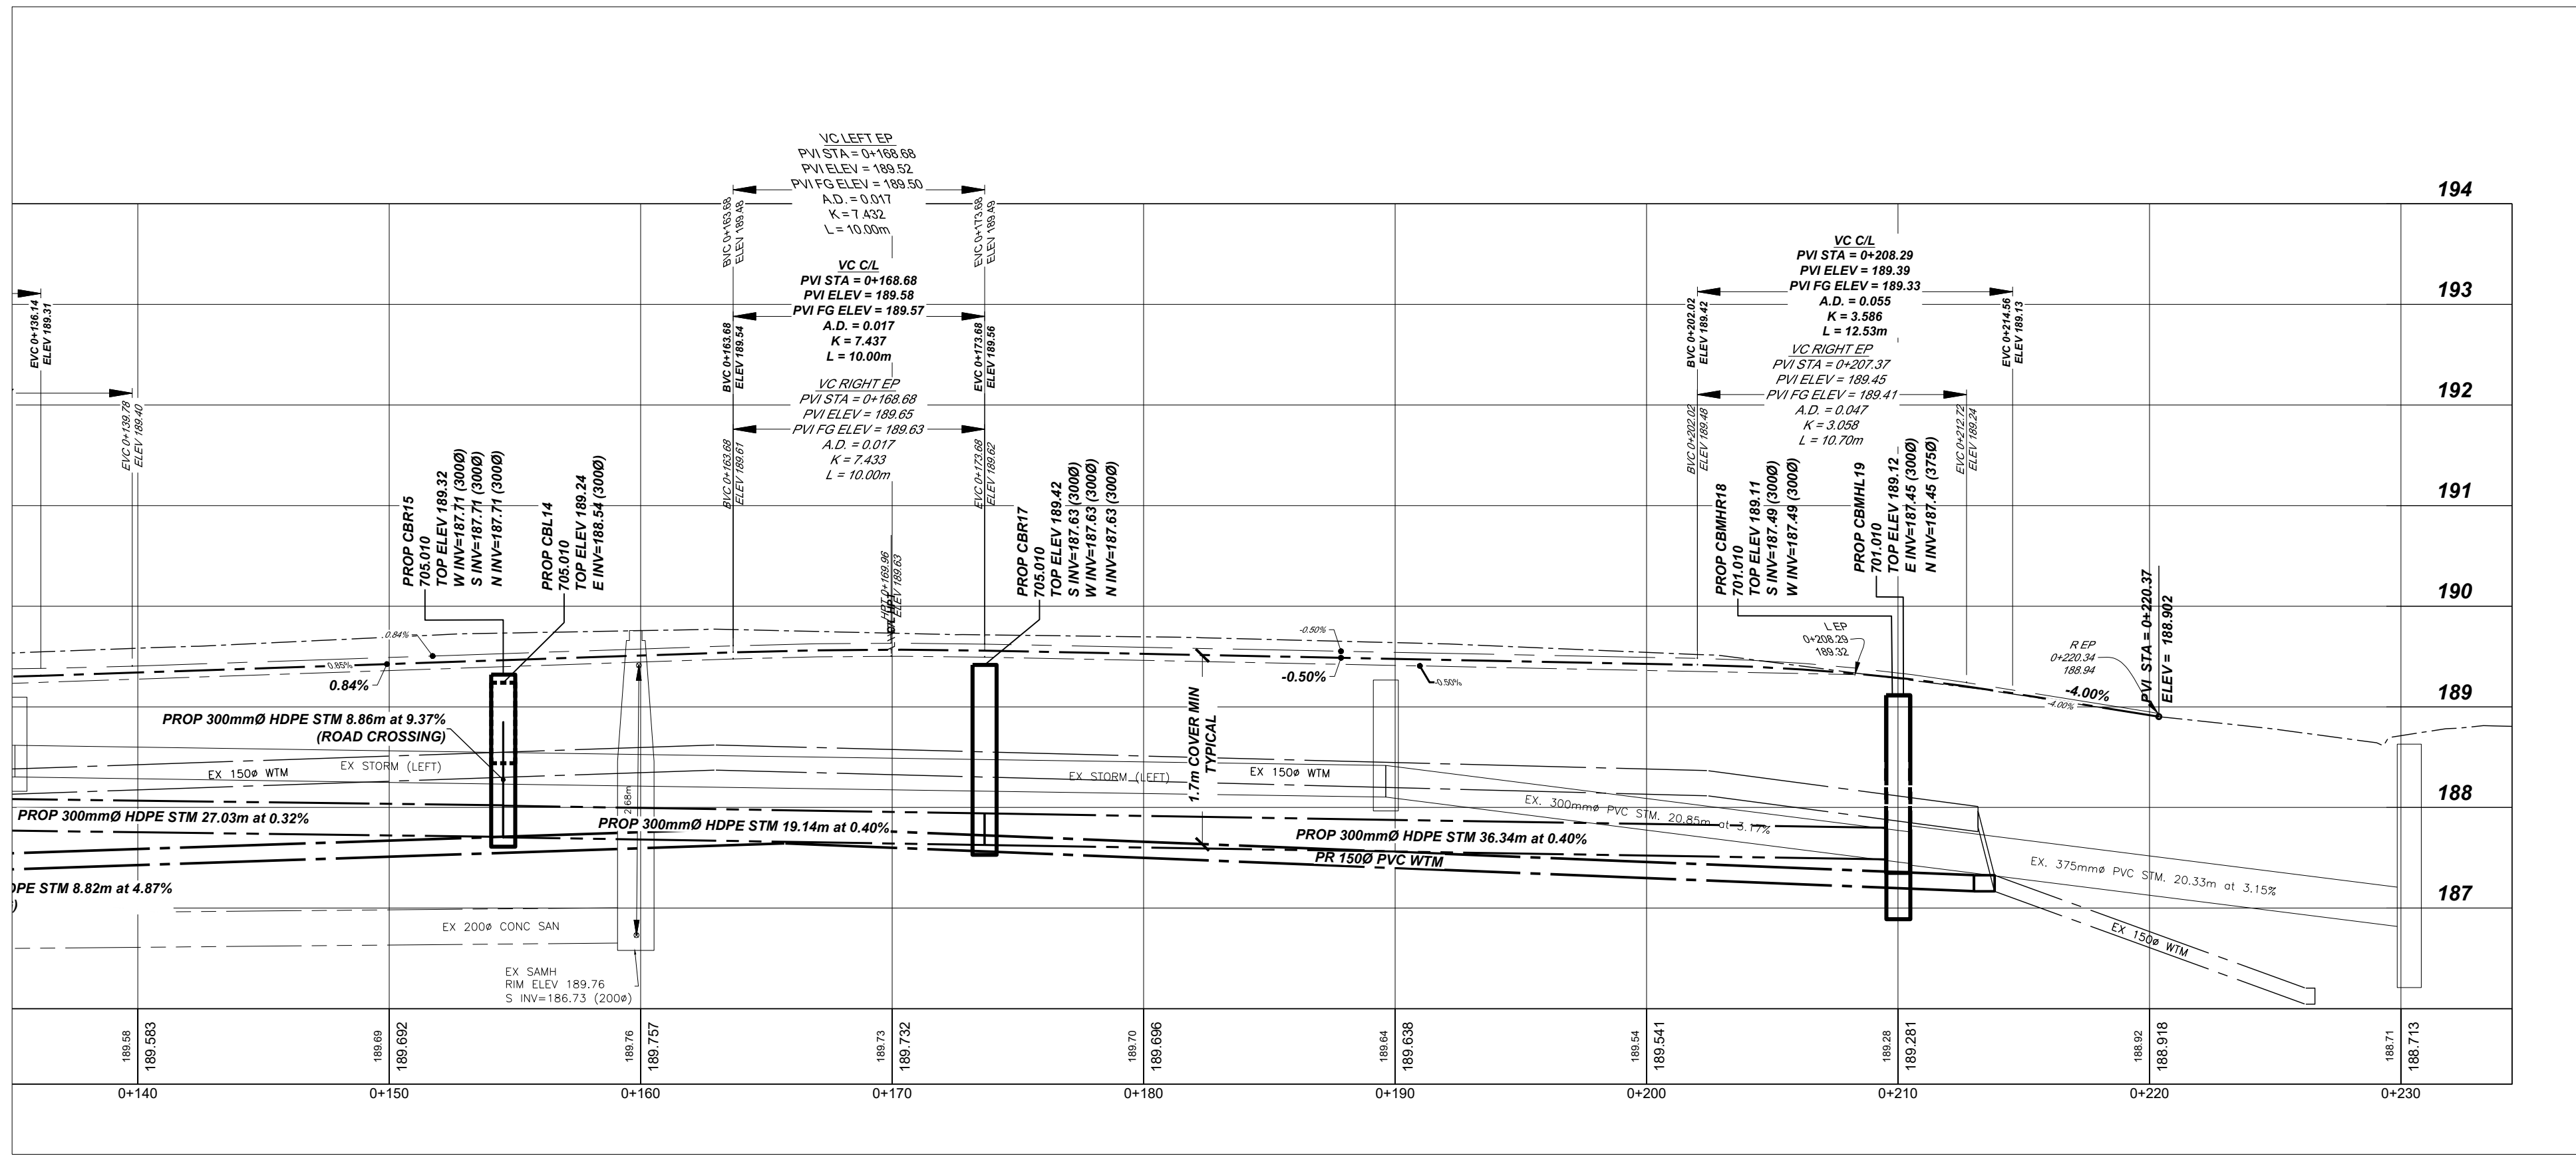


1	ISSUED FOR TENDER	2026-05-05	ak	NOTES/LEGEND	DRAFTING	EL / ak			CONTRACT No ISE-23T-BELV26 BELLEVUE BOULEVARD WATERMAIN REPLACEMENT & DRAINAGE IMPROVEMENTS BELLEVUE BLVD SOUTH - STA 0+140 to 0+234 FORT ERIE, ONTARIO PLAN & PROFILE	DATE	2024-01-23
2	ISSUED FOR TENDER	2026-06-08	ak	1 THE POSITION OF POLE LINES, CONDUITS, WATERMAINS, SEWER AND OTHER UNDERGROUND AND OVERGROUND UTILITIES AND STRUCTURES IS NOT NECESSARILY SHOWN ON THE CONTRACT DRAWINGS AND, WHERE SHOWN, THE ACCURACY OF THE POSITION OF SUCH UTILITIES AND STRUCTURES IS NOT GUARANTEED. BEFORE STARTING WORK, THE CONTRACTOR SHALL INFORM HIMSELF OF THE EXACT LOCATION OF ALL SUCH UTILITIES AND STRUCTURES AND SHALL ASSUME ALL LIABILITY FOR DAMAGE TO THEM.	DESIGN	EL / ak				SCALE	1:200 1:50
3	#	#	#	2 PROPERTY LINES WERE PLOTTED USING REGISTERED PLANS AND BARS LOCATED IN THE FIELD. TO VERIFY THE ACCURACY OF THESE PROPERTY LINES, A LEGAL SURVEY SHOULD BE PERFORMED PRIOR TO CONSTRUCTION.	CHECKED BY	SB				REF. No.	#####
4	#	#	#	3 THIS DRAWING IS FOR ILLUSTRATIVE PURPOSES ONLY. THE TOWN OF FORT ERIE ASSUMES NO LIABILITY FOR USE IN ANY OTHER WAY. CAD FILES OF THIS DRAWING ARE NOT CERTIFIED BY THE ENGINEER FOR USE BY OTHERS. USERS OF THESE CAD FILES ASSUME ALL RISK AND RESPONSIBILITY FOR VERIFYING THE CORRECTNESS OF ALL INFORMATION FOR ANY USE.	APPROVED BY	SB				DWG No.	23-115-02
5	#	#	#							REV.	2
6	#	#	#								
7	#	#	#								
8	#	#	#								
NO.	REVISION	DATE	INIT.								

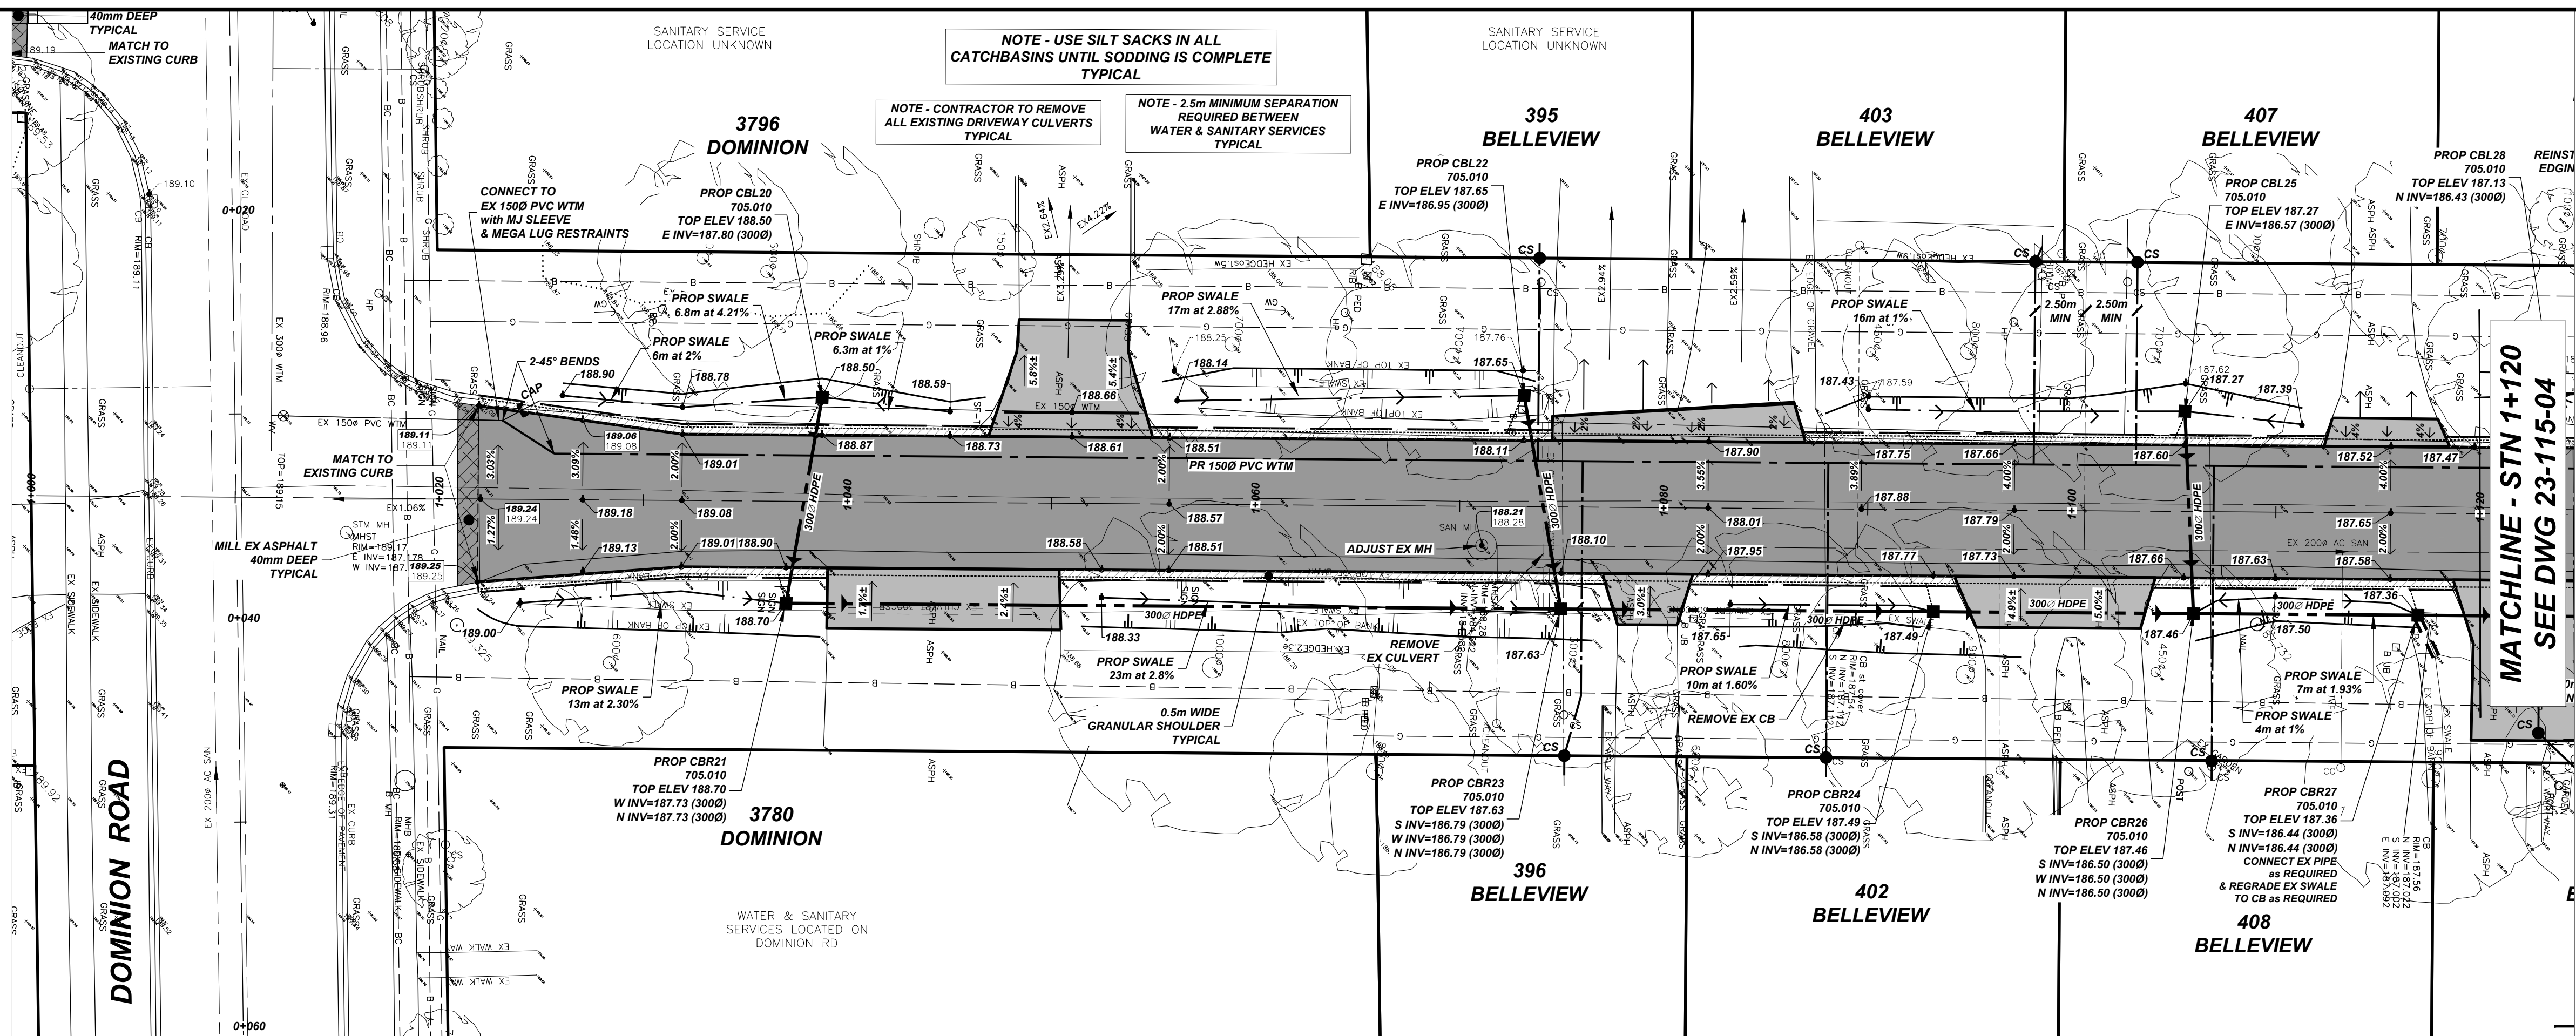


BELLEVUE BOULEVARD (NORTH)

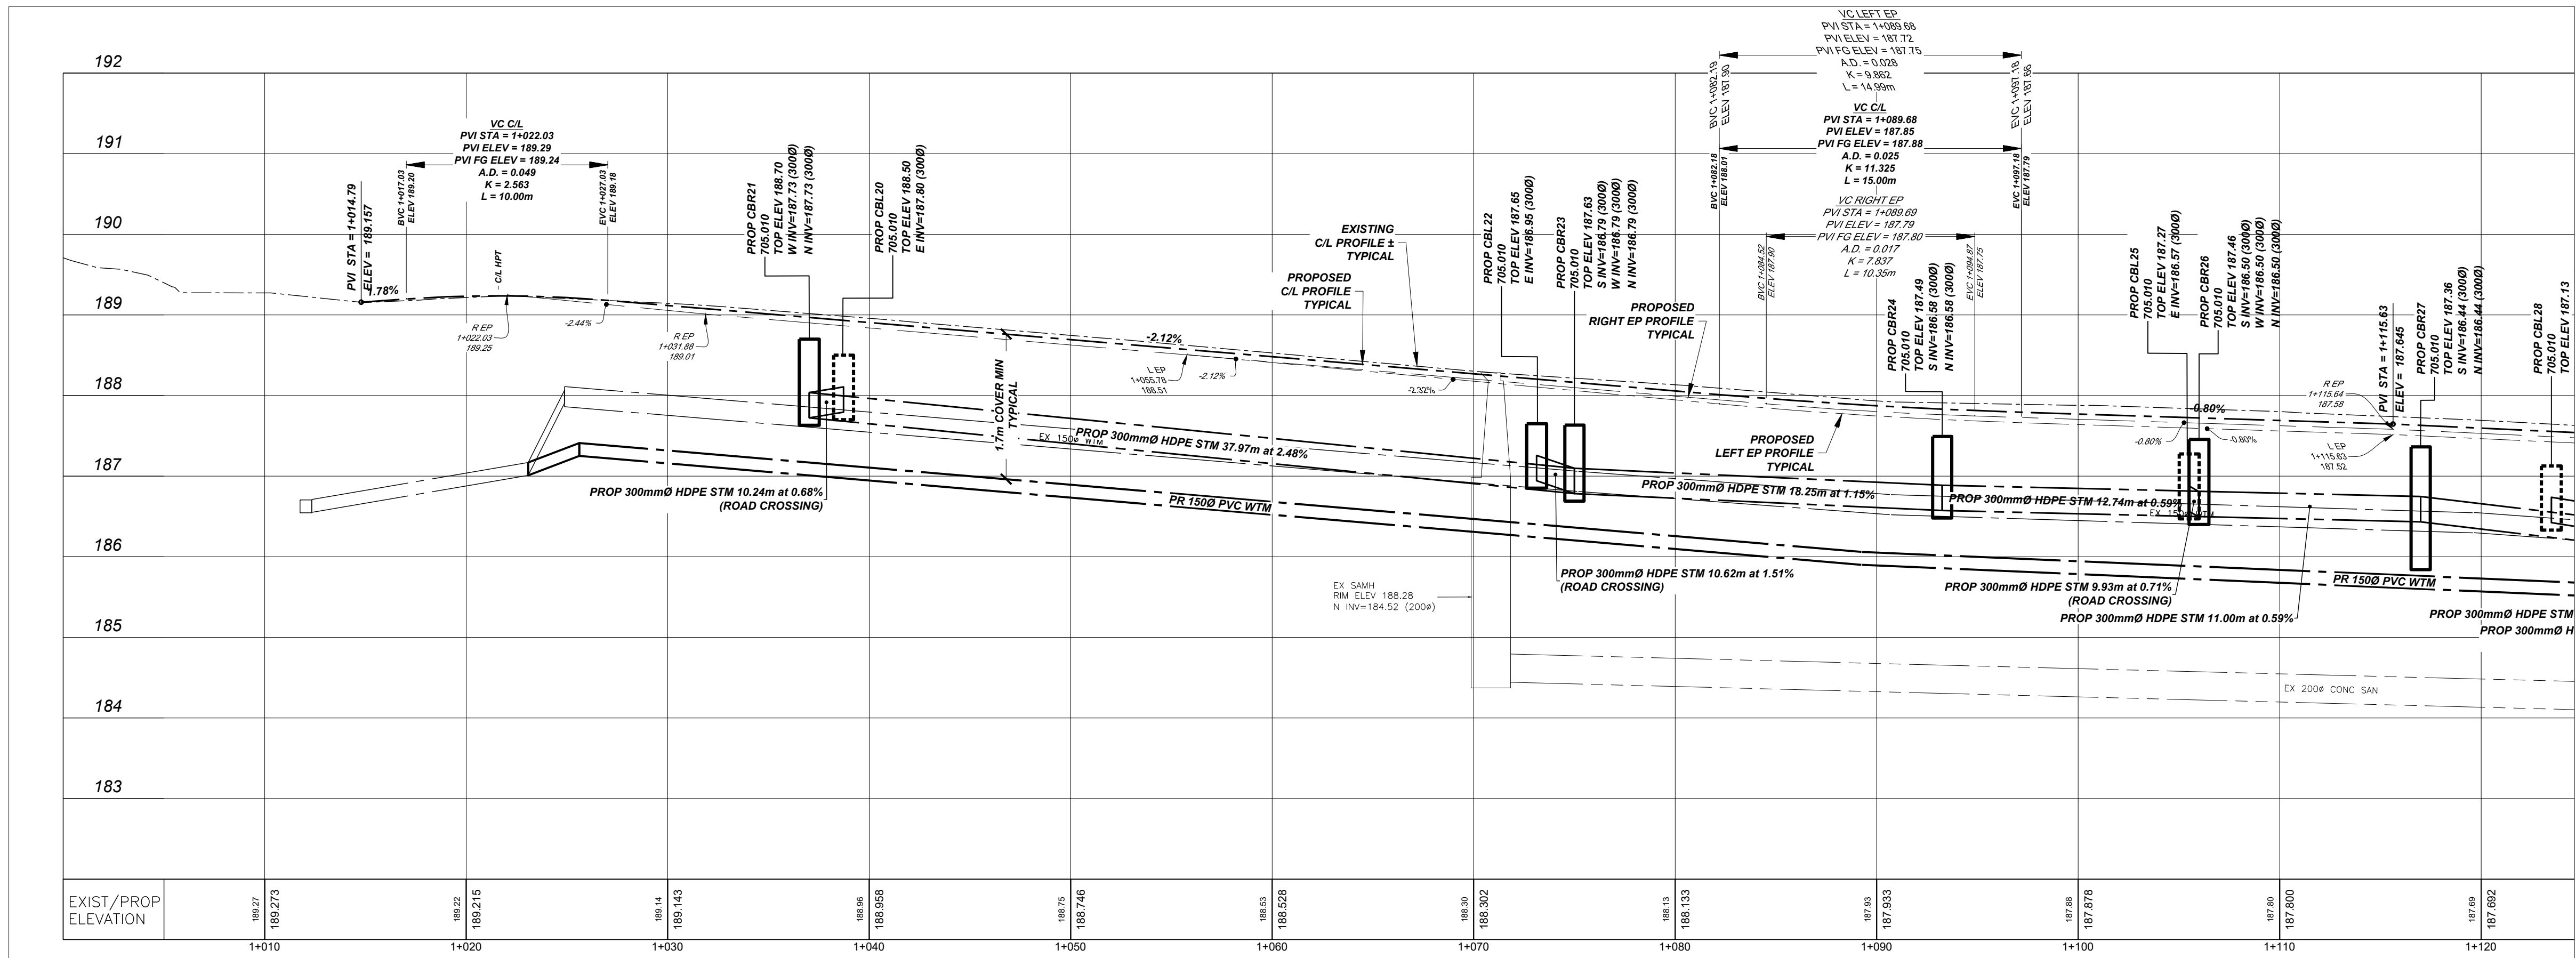

1	ISSUED FOR TENDER	2026-05-05	ak	NOTES/LEGEND	DRAFTING	EL / ak	BENCHMARK:			CONTRACT No ISE-23T-BELV26 BELLEVUE BOULEVARD WATERMAIN REPLACEMENT & DRAINAGE IMPROVEMENTS BELLEVUE BLVD NORTH - STA 1+000 to 1+120 FORT ERIE, ONTARIO PLAN & PROFILE	DATE	2024-01-23
2	ISSUED FOR TENDER	2026-06-08	ak	1 THE POSITION OF POLE LINES, CONDUITS, WATERMAINS, SEWER AND OTHER UNDERGROUND AND OVERGROUND UTILITIES AND STRUCTURES IS NOT NECESSARILY SHOWN ON THE CONTRACT DRAWINGS AND, WHERE SHOWN, THE ACCURACY OF THE POSITION OF SUCH UTILITIES AND STRUCTURES IS NOT GUARANTEED. BEFORE STARTING WORK, THE CONTRACTOR SHALL INFORM HIMSELF OF THE EXACT LOCATION OF ALL SUCH UTILITIES AND STRUCTURES AND SHALL ASSUME ALL LIABILITY FOR DAMAGE TO THEM.	DESIGN	EL / ak	SIB LOCATED:				SCALE	1:200
3	#	#	#	2 PROPERTY LINES WERE PLOTTED USING REGISTERED PLANS AND BARS LOCATED IN THE FIELD. TO VERIFY THE ACCURACY OF THESE PROPERTY LINES, A LEGAL SURVEY SHOULD BE PERFORMED PRIOR TO CONSTRUCTION.	CHECKED BY	SB	NORTHING - EASTING - ELEVATION -				REF. No.	#####
4	#	#	#	3 THIS DRAWING IS FOR ILLUSTRATIVE PURPOSES ONLY. THE TOWN OF FORT ERIE ASSUMES NO LIABILITY FOR USE IN ANY OTHER WAY. CAD FILES OF THIS DRAWING ARE NOT CERTIFIED BY THE ENGINEER FOR USE BY OTHERS. USERS OF THESE CAD FILES ASSUME ALL RISK AND RESPONSIBILITY FOR VERIFYING THE CORRECTNESS OF ALL INFORMATION FOR ANY USE.	APPROVED BY	SB					DWG No.	23-115-03
5	REVISION	DATE	INIT.								REV.	2

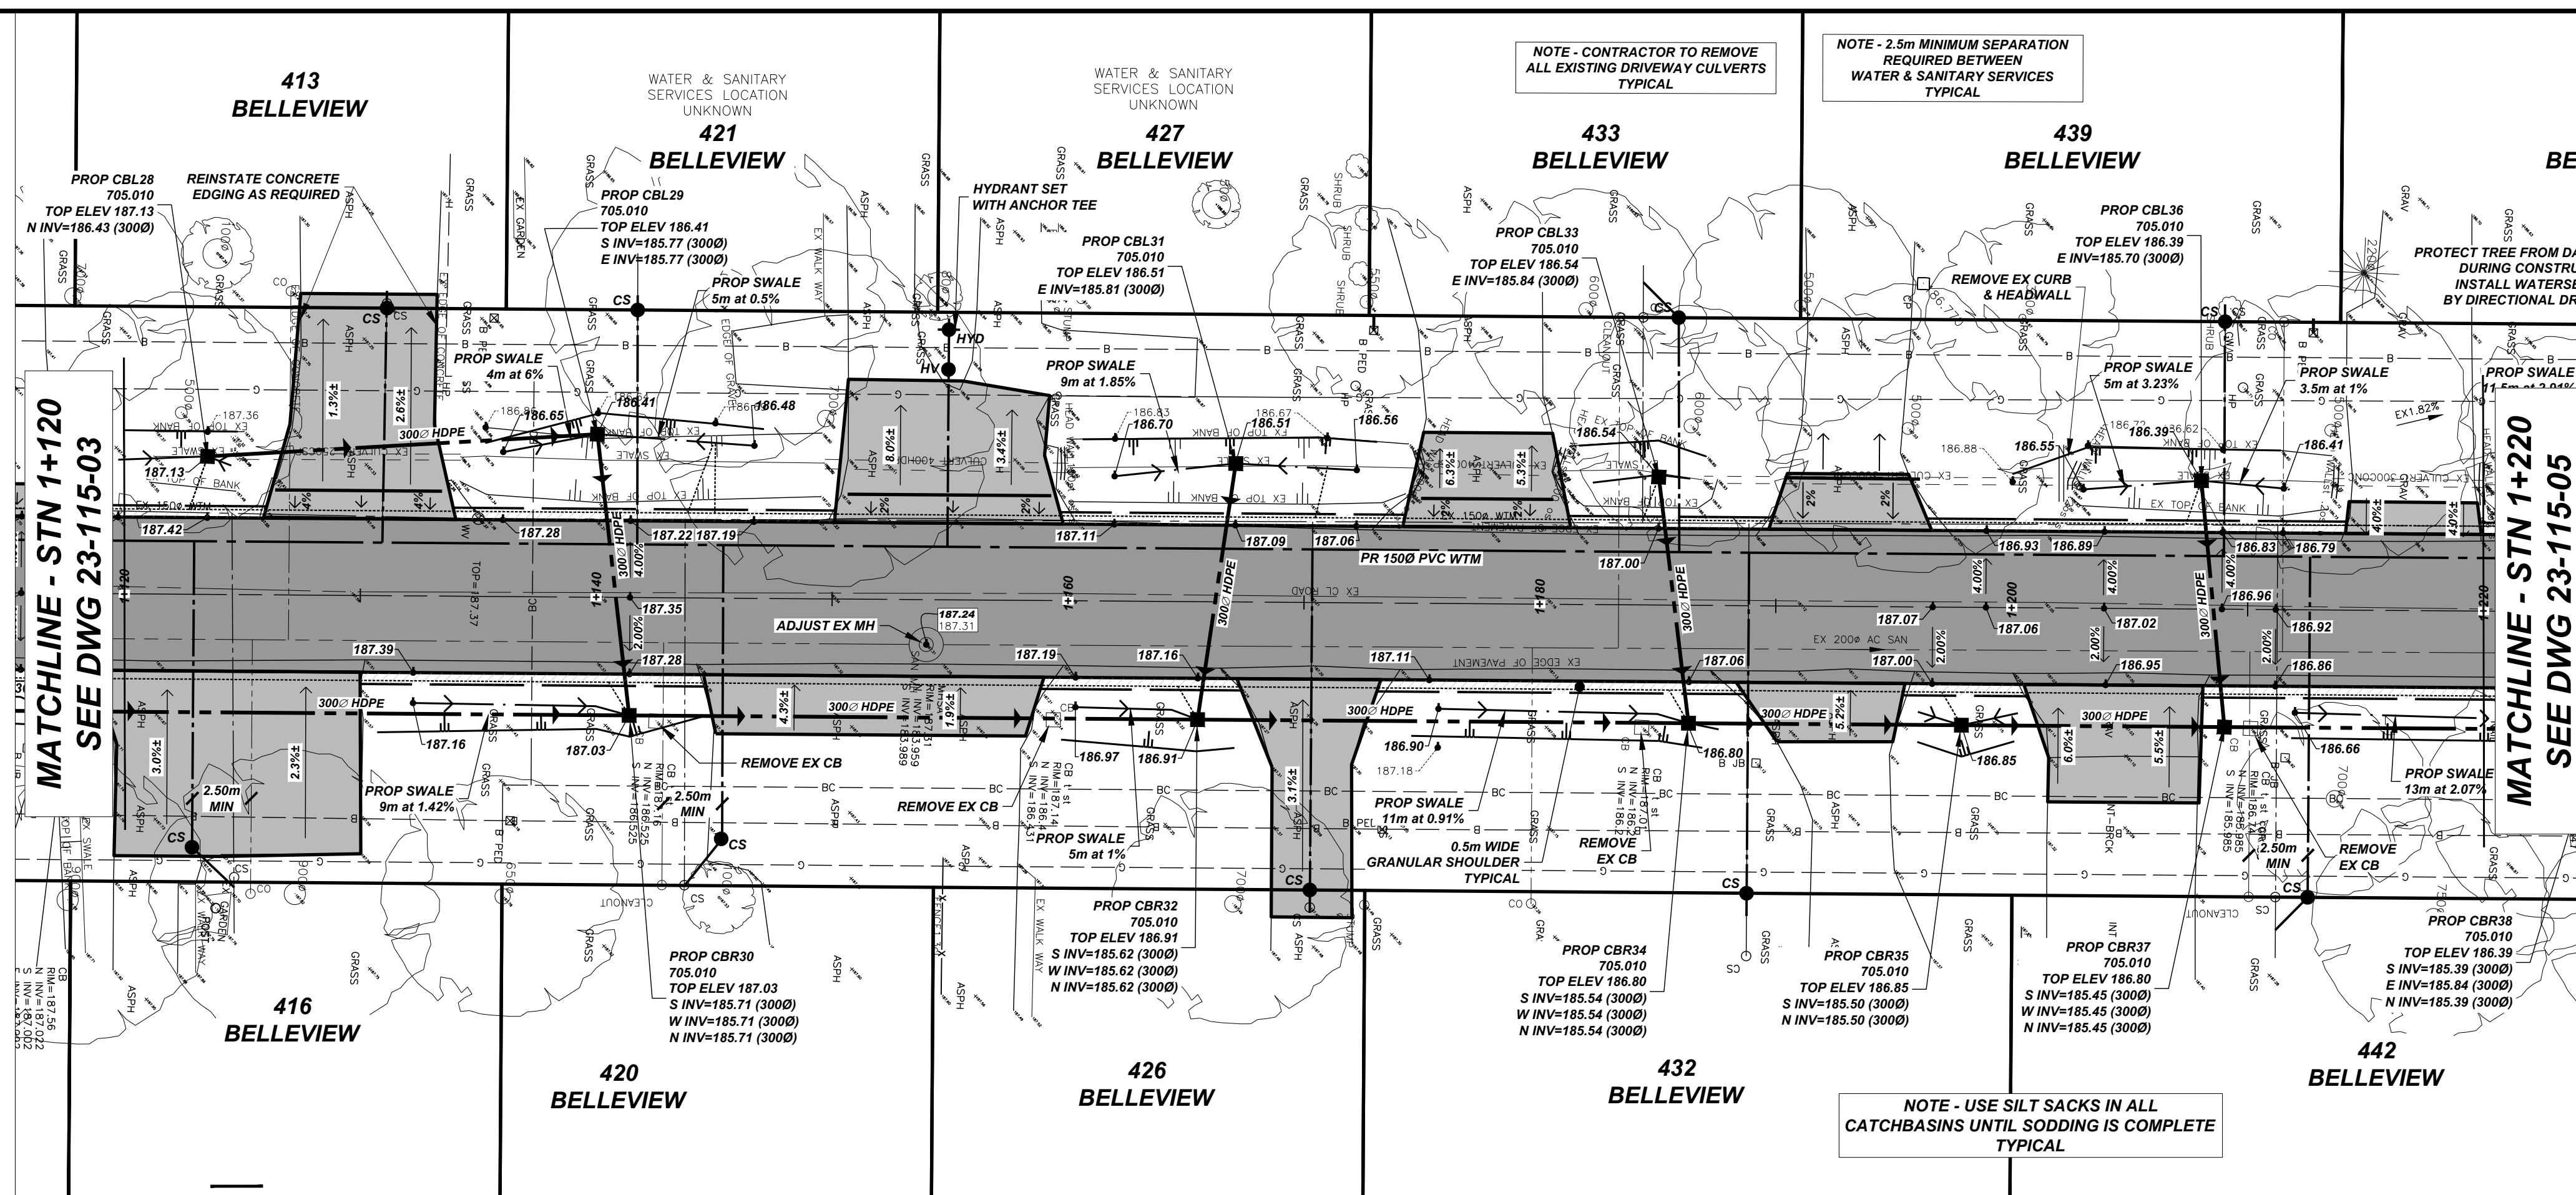

BELLEVUE BOULEVARD (NORTH)

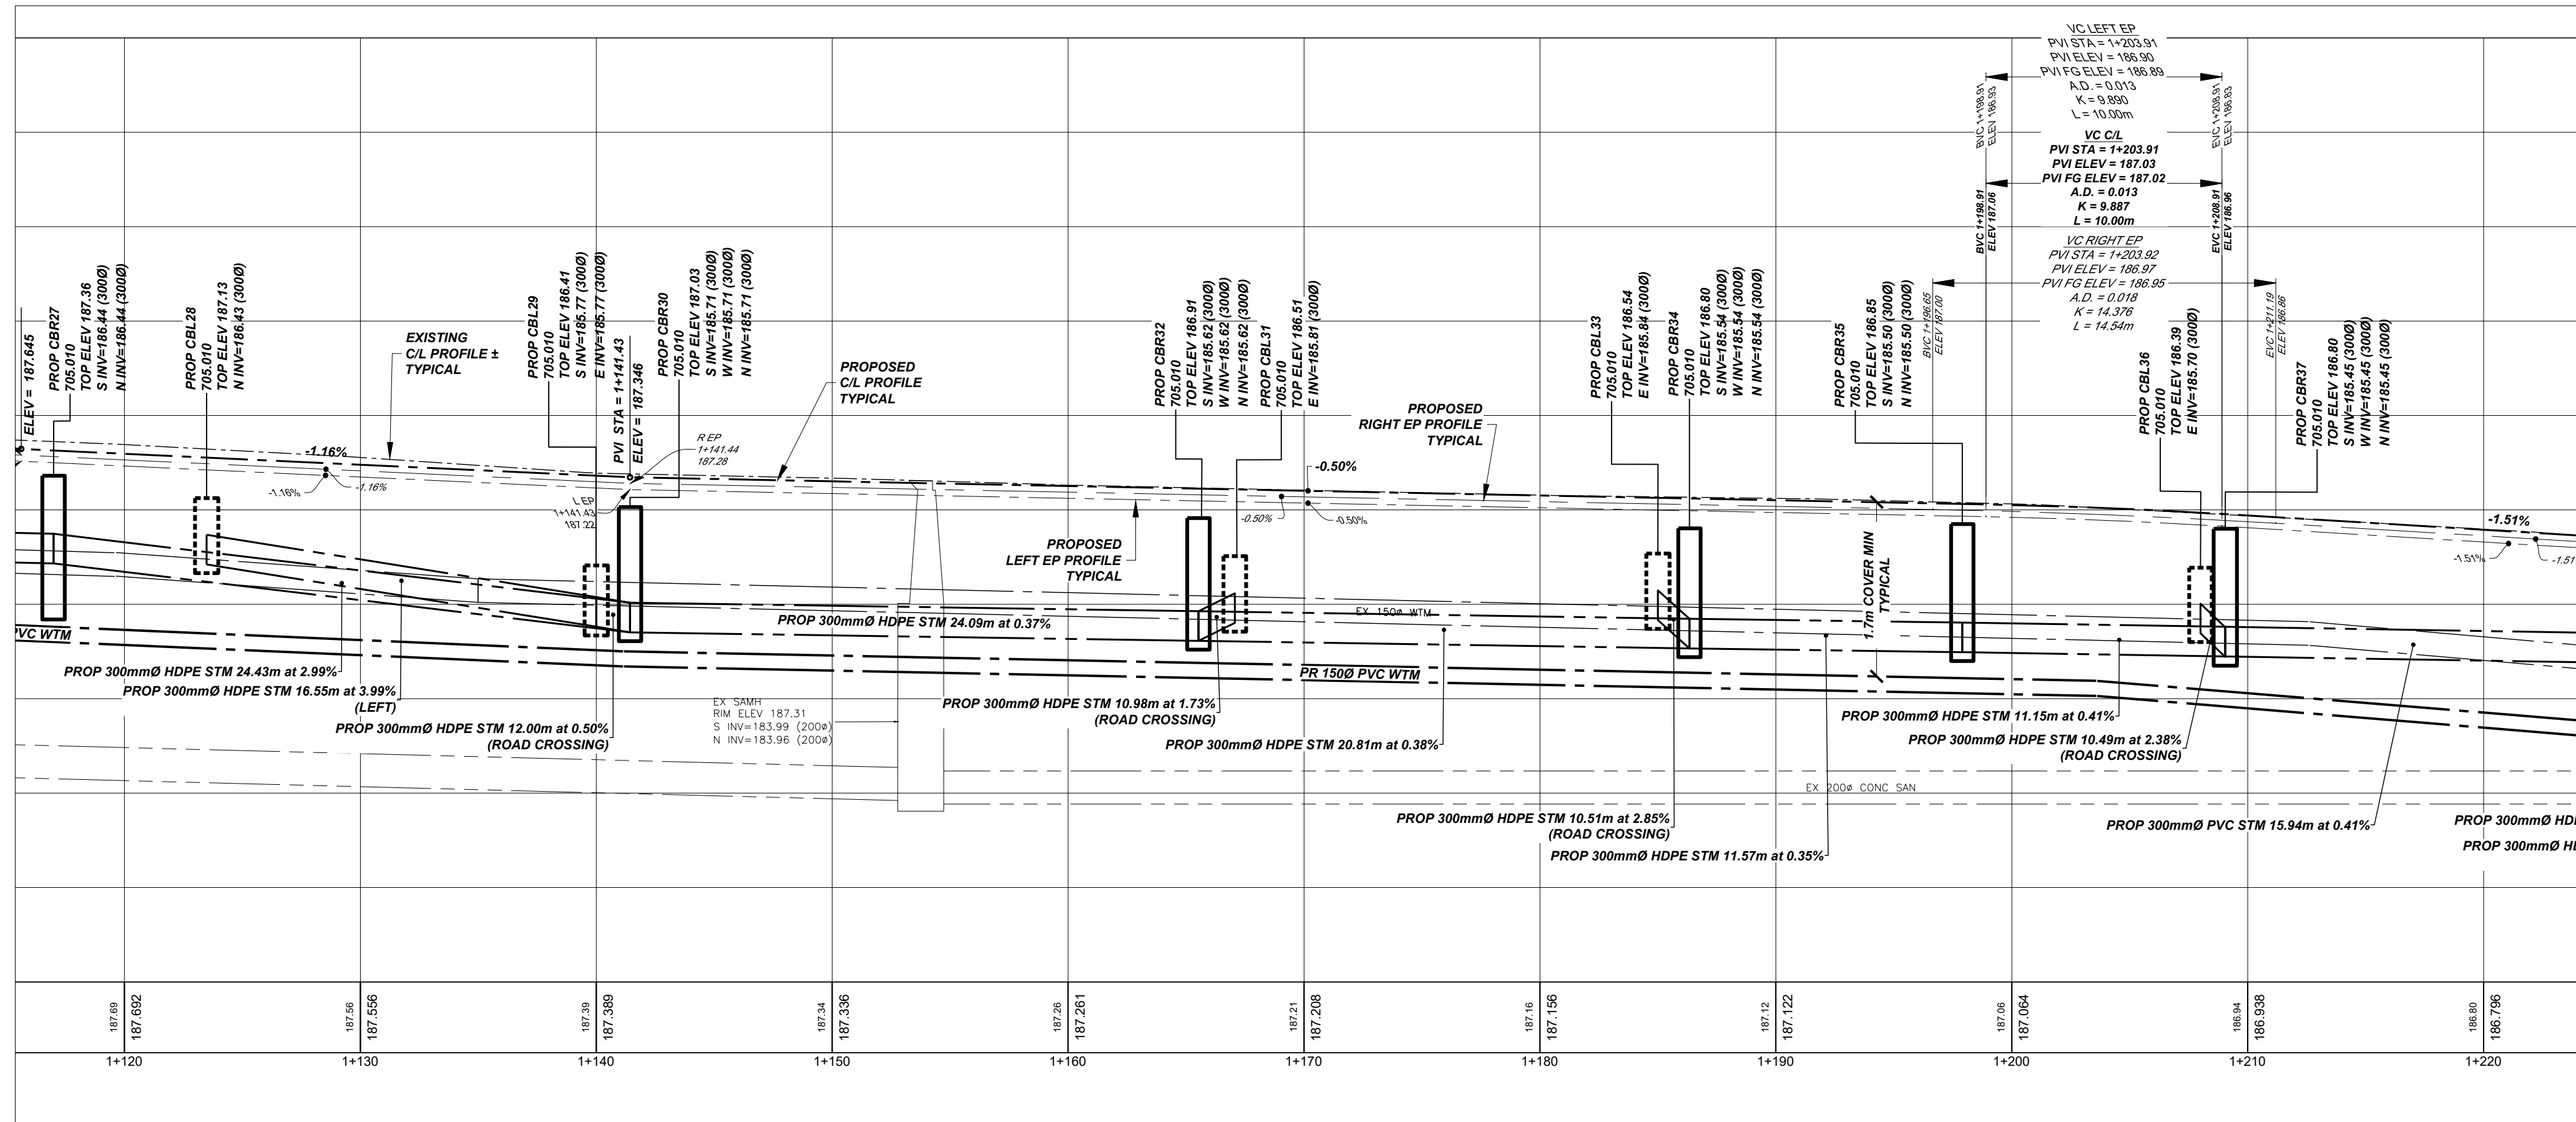

1	ISSUED FOR TENDER	2026-05-05	ak
2	ISSUED FOR TENDER	2026-06-08	ak
3	#	#	#
4	#	#	#
5	#	#	#
6	#	#	#
7	#	#	#
8	#	#	#
NO.	REVISION	DATE	INIT.



NOTES/LEGEND	
1	THE POSITION OF POLE LINES, CONDUITS, WATERMANS, SEWER AND OTHER UNDERGROUND UTILITIES AND STRUCTURES IS NOT NECESSARILY SHOWN ON THE CONTRACT DRAWINGS AND, WHERE SHOWN, THE ACCURACY OF THE POSITION OF SUCH UTILITIES AND STRUCTURES IS NOT GUARANTEED. BEFORE STARTING WORK, THE CONTRACTOR SHALL INFORM HIMSELF OF THE EXACT LOCATION OF ALL SUCH UTILITIES AND STRUCTURES AND SHALL ASSUME ALL LIABILITY FOR DAMAGE TO THEM.
2	PROPERTY LINES WERE PLOTTED USING REGISTERED PLANS AND BARS LOCATED IN THE FIELD. TO VERIFY THE ACCURACY OF THESE PROPERTY LINES, A LEGAL SURVEY SHOULD BE PERFORMED PRIOR TO CONSTRUCTION.
3	THIS DRAWING IS FOR ILLUSTRATIVE PURPOSES ONLY. THE TOWN OF FORT ERIE ASSUMES NO LIABILITY FOR USE IN ANY OTHER WAY. CAD FILES OF THIS DRAWING ARE NOT CERTIFIED BY THE ENGINEER FOR USE BY OTHERS. USERS OF THESE CAD FILES ASSUME ALL RISK AND RESPONSIBILITY FOR VERIFYING THE CORRECTNESS OF ALL INFORMATION FOR ANY USE.

DRAFTING	EL / ak
DESIGN	EL / ak
CHECKED BY	SB
APPROVED BY	SB


BENCHMARK:	
SIB LOCATED:	
NORTHING -	
EASTING -	
ELEVATION -	





CONTRACT No ISE-23T-BELV26 BELLEVUE BOULEVARD WATERMAIN REPLACEMENT & DRAINAGE IMPROVEMENTS BELLEVUE BLVD NORTH - STA 1+120 to 1+220 FORT ERIE, ONTARIO PLAN & PROFILE	
DATE	2024-01-23
SCALE	1:200 1:50
REF. No.	#####
DWG No.	23-115-04
REV.	2

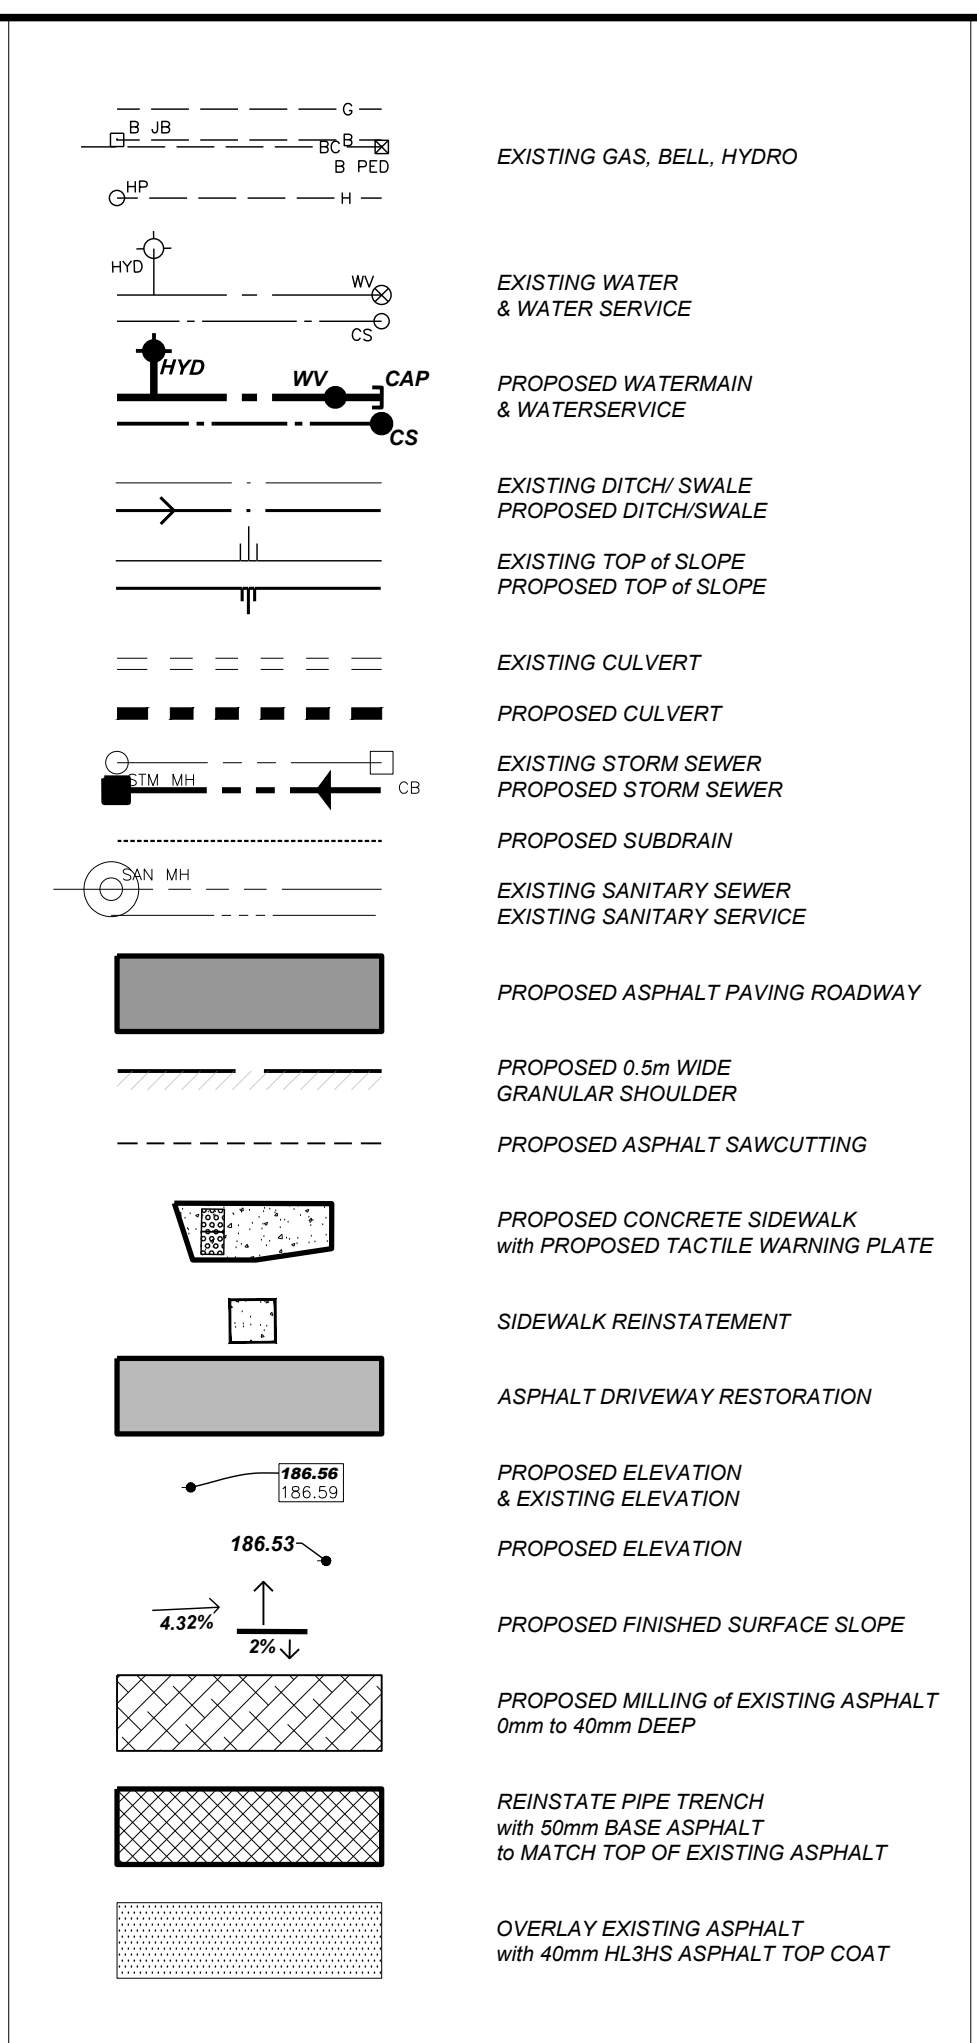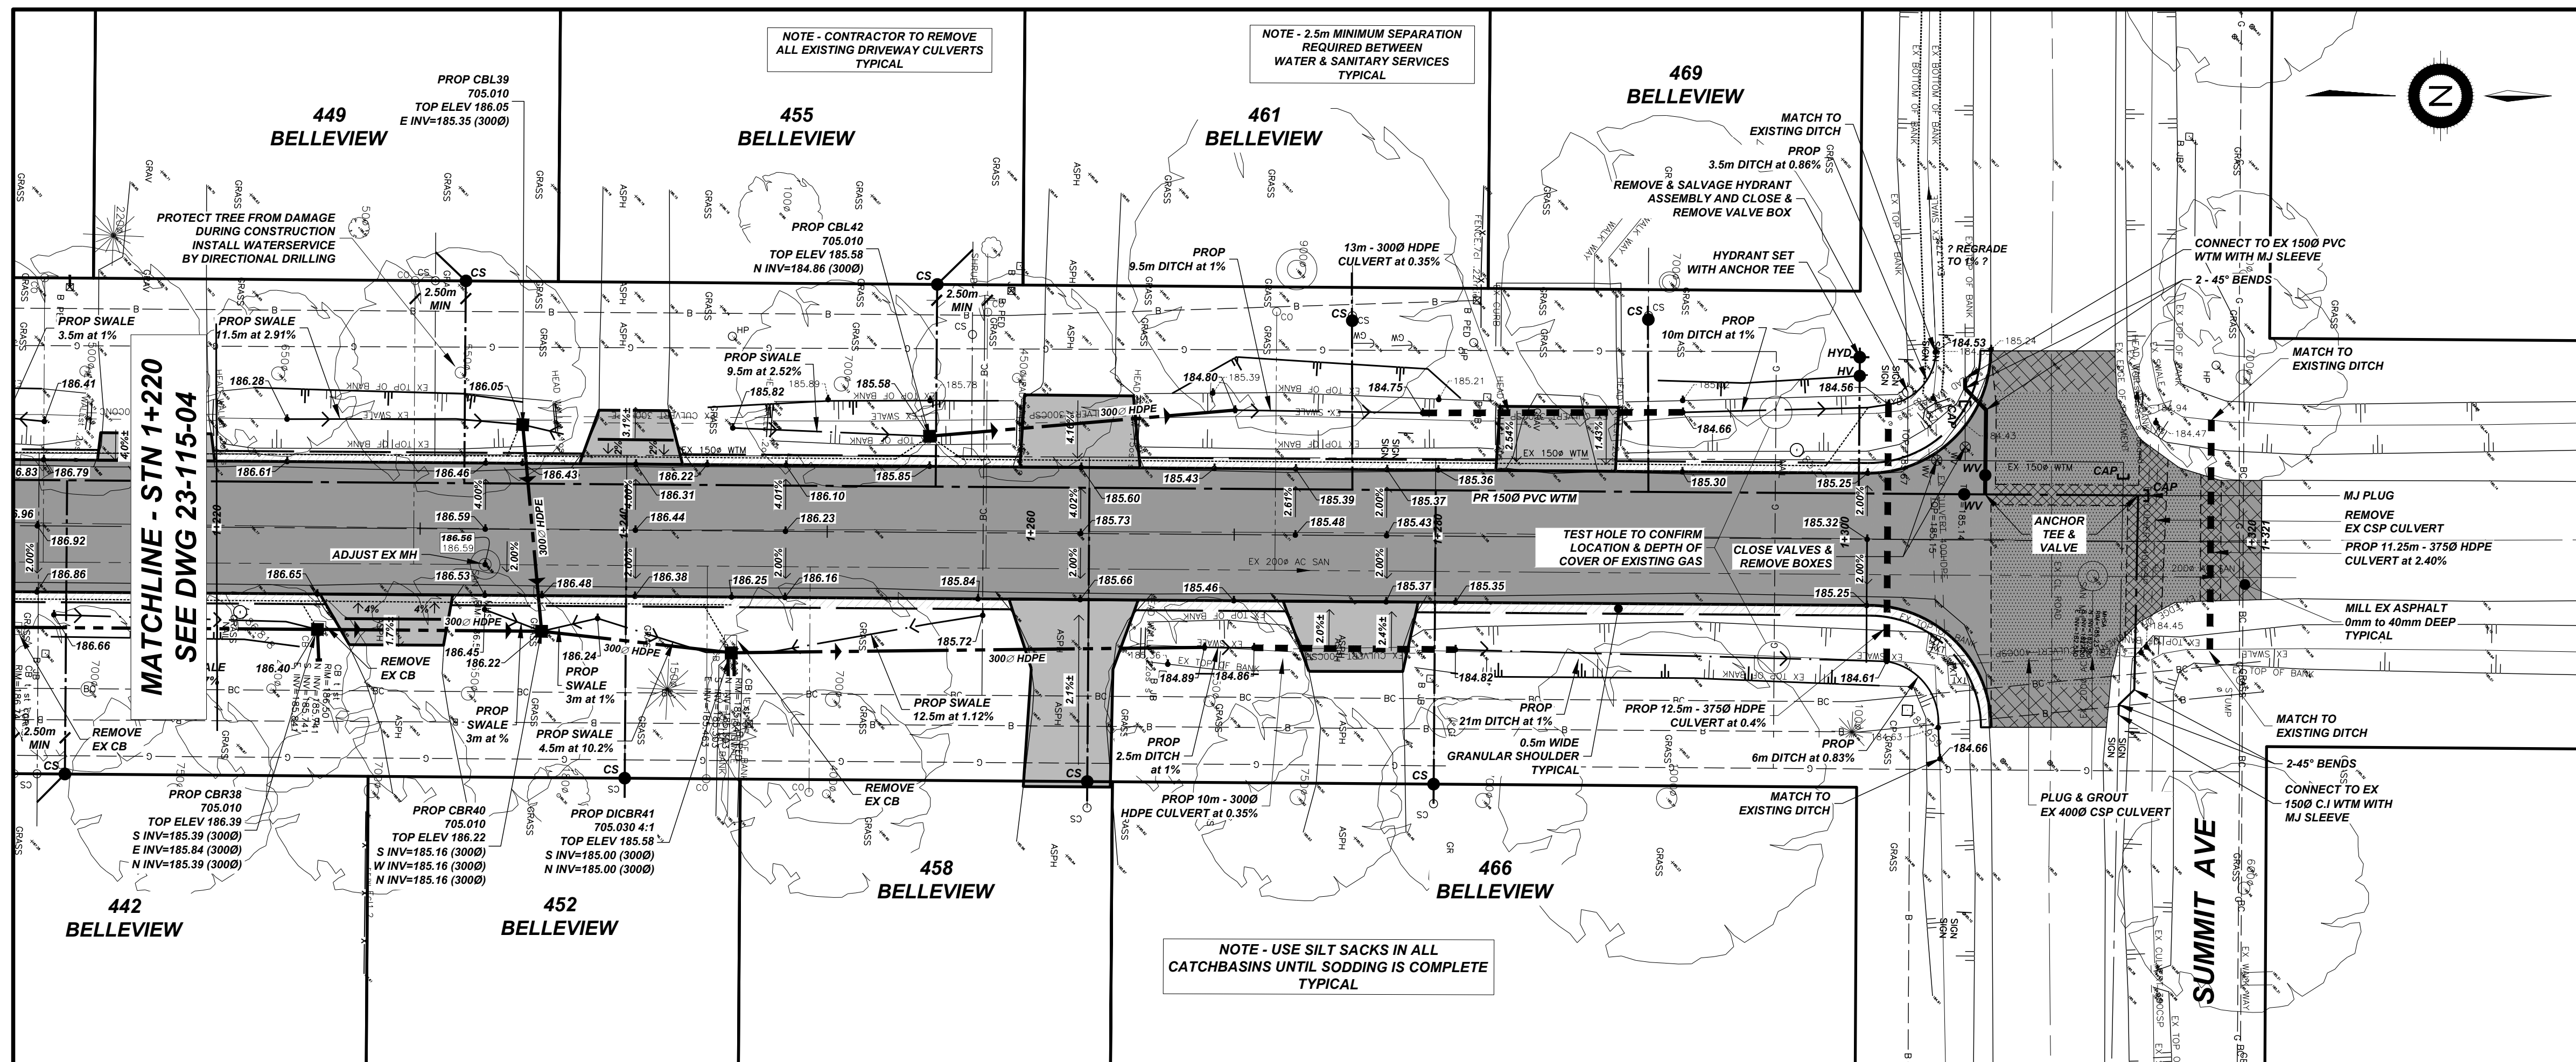

BELLEVUE BOULEVARD (NORTH)

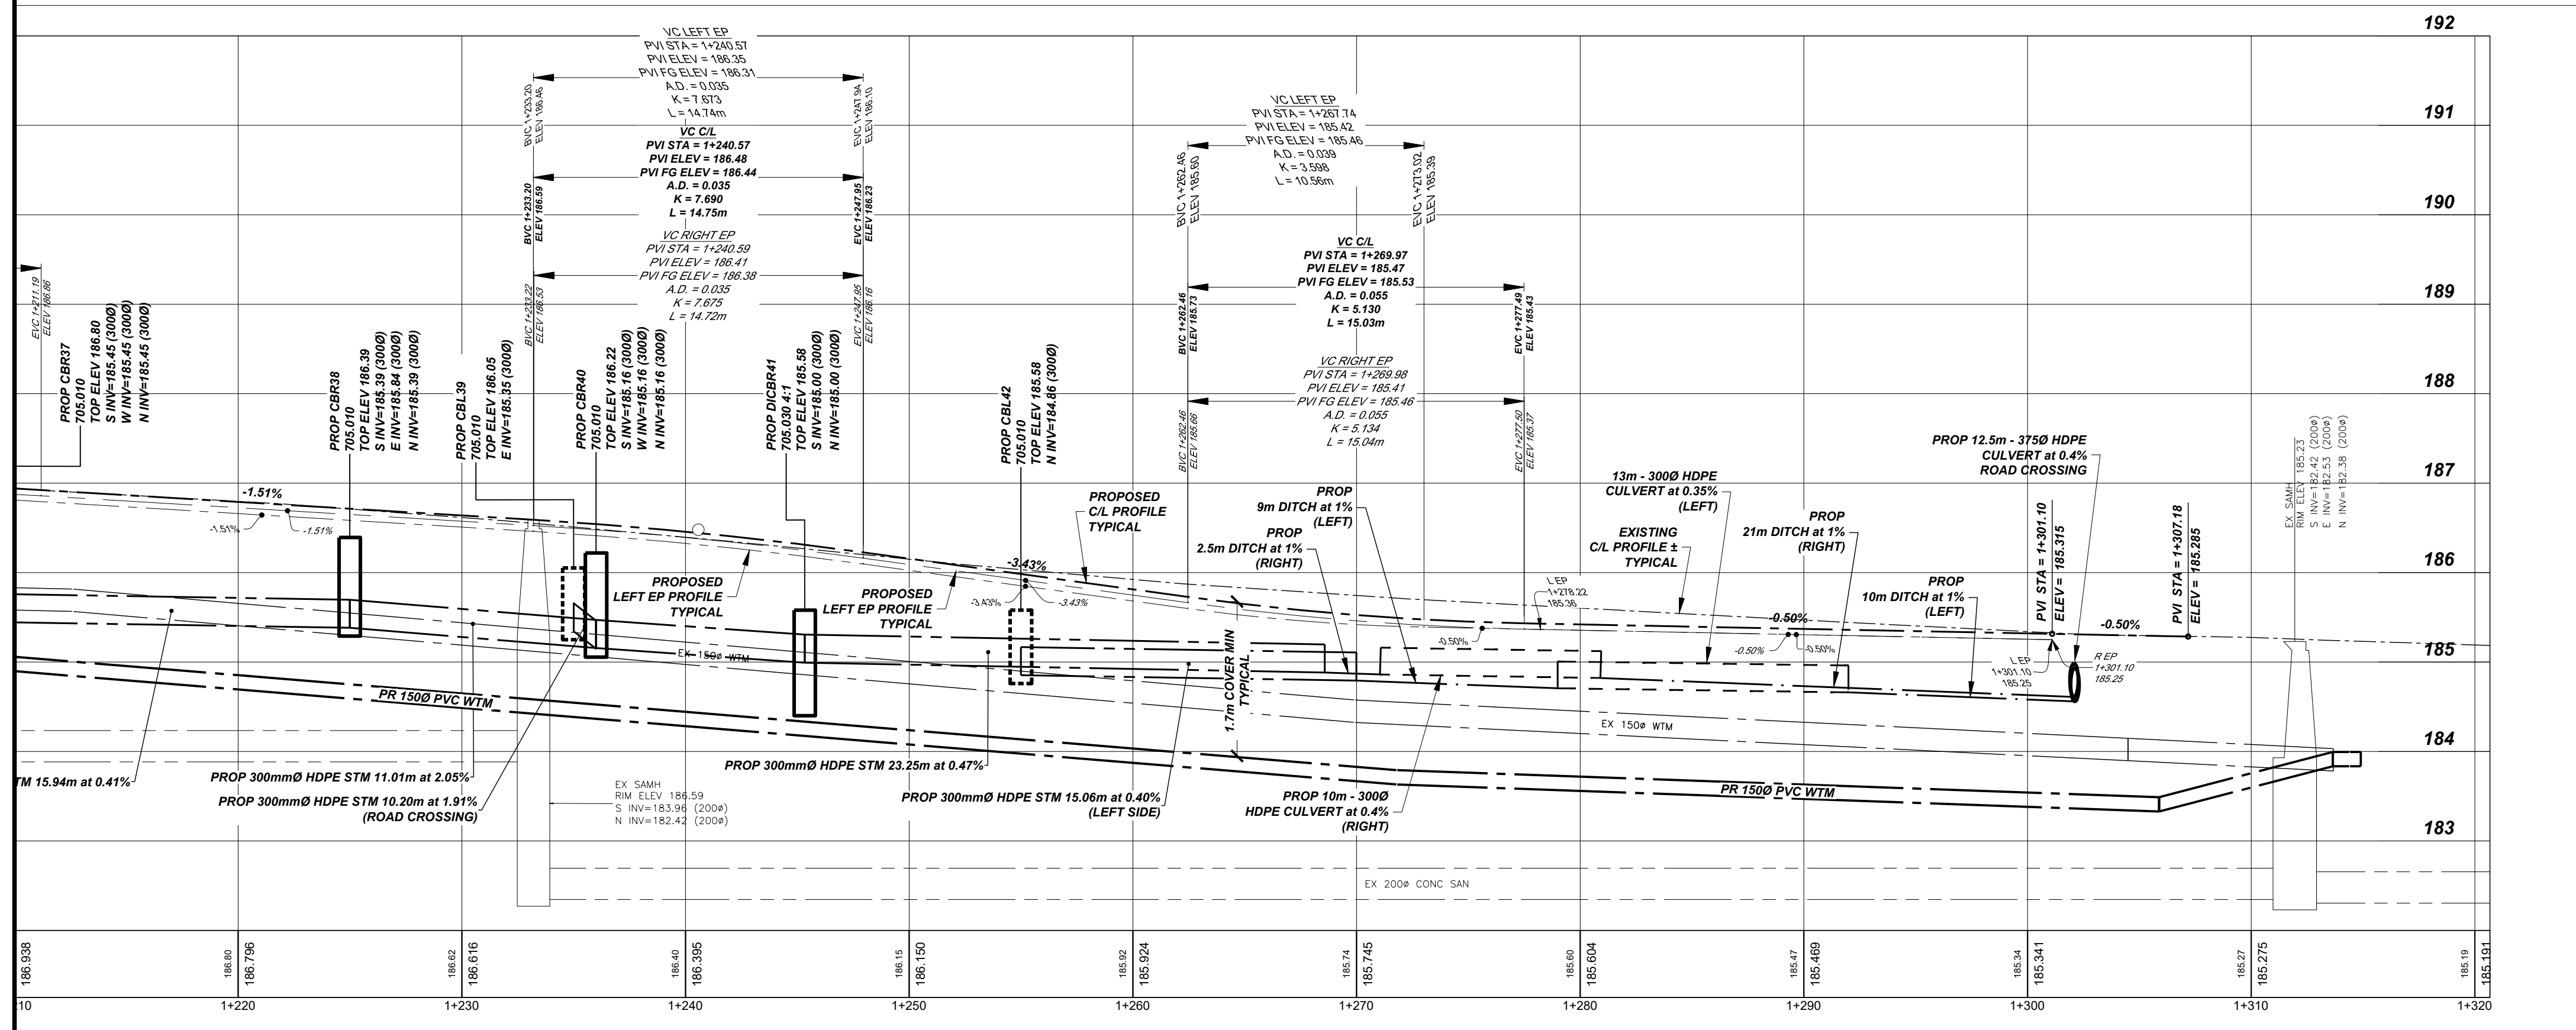

1	ISSUED FOR TENDER	2026-05-05	ak	NOTES/LEGEND	DRAFTING	EL / ak	BENCHMARK:			CONTRACT No ISE-23T-BELV26 BELLEVUE BOULEVARD WATERMAIN REPLACEMENT & DRAINAGE IMPROVEMENTS BELLEVUE BLVD NORTH - STA 1+220 to 1+321 FORT ERIE, ONTARIO PLAN & PROFILE	DATE	2024-01-23
2	ISSUED FOR TENDER	2026-06-08	ak	1 THE POSITION OF POLE LINES, CONDUITS, WATERMAINS, SEWER AND OTHER UNDERGROUND AND OVERGROUND UTILITIES AND STRUCTURES IS NOT NECESSARILY SHOWN ON THE CONTRACT DRAWINGS AND, WHERE SHOWN, THE ACCURACY OF THE POSITION OF SUCH UTILITIES AND STRUCTURES IS NOT GUARANTEED. BEFORE STARTING WORK, THE CONTRACTOR SHALL INFORM HIMSELF OF THE EXACT LOCATION OF ALL SUCH UTILITIES AND STRUCTURES AND SHALL ASSUME ALL LIABILITY FOR DAMAGE TO THEM.	DESIGN	EL / ak	SIB LOCATED:				SCALE	1:200 1:50
3	#	#	#	2 PROPERTY LINES WERE PLOTTED USING REGISTERED PLANS AND BARS LOCATED IN THE FIELD. TO VERIFY THE ACCURACY OF THESE PROPERTY LINES, A LEGAL SURVEY SHOULD BE PERFORMED PRIOR TO CONSTRUCTION.	CHECKED BY	SB	NORTHING - EASTING - ELEVATION -				REF. No.	#####
4	#	#	#	3 THIS DRAWING IS FOR ILLUSTRATIVE PURPOSES ONLY. THE TOWN OF FORT ERIE ASSUMES NO LIABILITY FOR USE IN ANY OTHER WAY. CAD FILES OF THIS DRAWING ARE NOT CERTIFIED BY THE ENGINEER FOR USE BY OTHERS. USERS OF THESE CAD FILES ASSUME ALL RISK AND RESPONSIBILITY FOR VERIFYING THE CORRECTNESS OF ALL INFORMATION FOR ANY USE.	APPROVED BY	SB					DWG No.	23-115-05
5	#	#	#								REV.	2

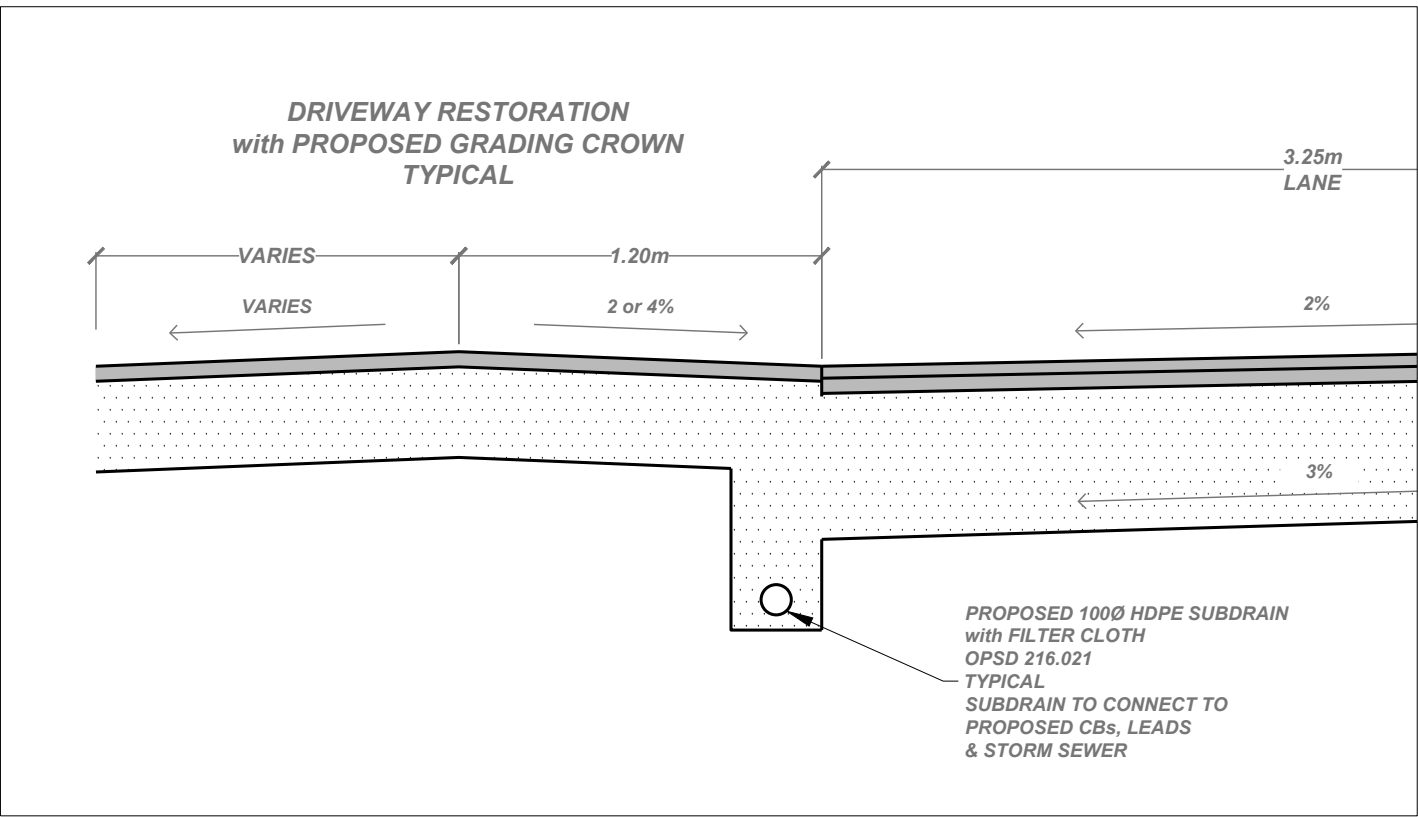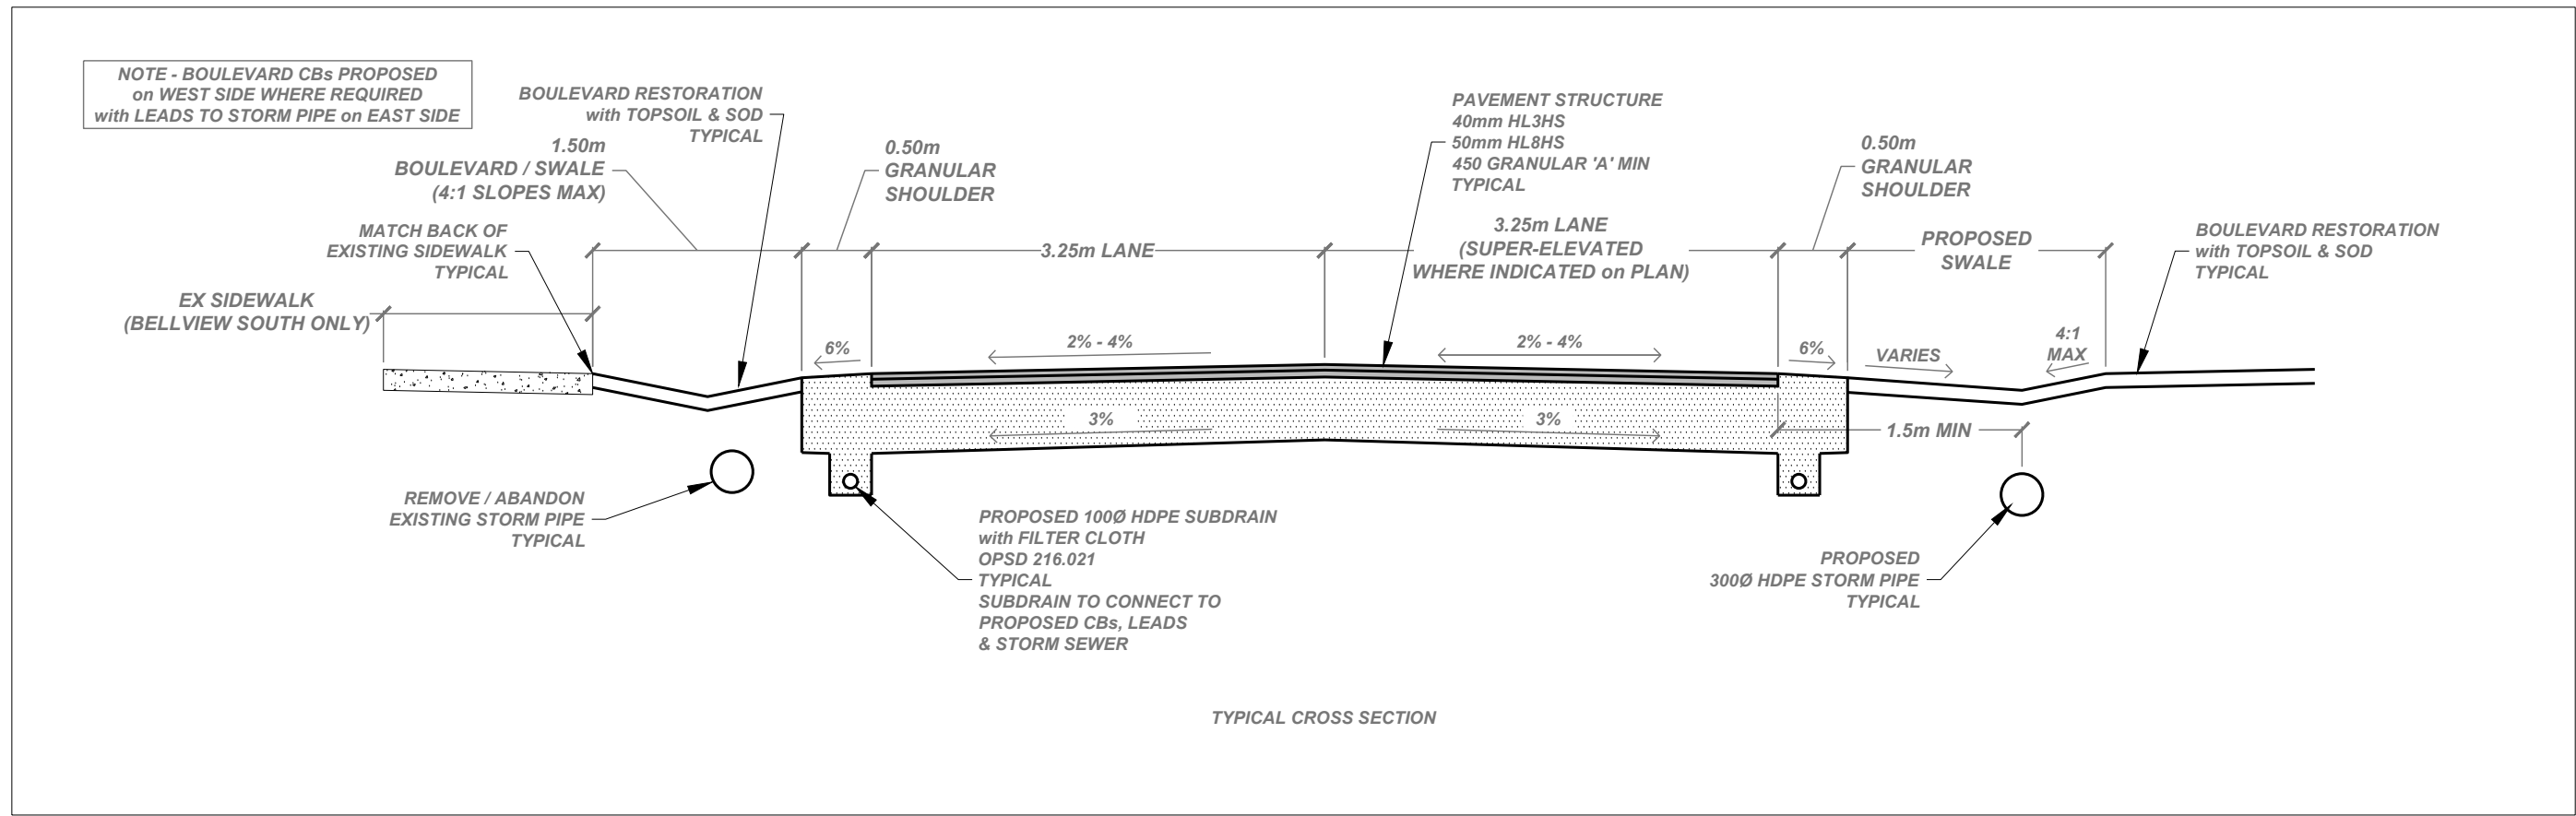

1	ISSUED FOR TENDER	2026-05-05	ak
2	ISSUED FOR TENDER	2026-06-08	ak
3	#	#	#
4	#	#	#
5	#	#	#
6	#	#	#
7	#	#	#
8	#	#	#
NO.	REVISION	DATE	INIT.

NOTES/LEGEND

- 1 THE POSITION OF POLE LINES, CONDUITS, WATERMAINS, SEWER AND OTHER UNDERGROUND AND OVERGROUND UTILITIES AND STRUCTURES IS NOT NECESSARILY SHOWN ON THE CONTRACT DRAWINGS AND, WHERE SHOWN, THE ACCURACY OF THE POSITION OF SUCH UTILITIES AND STRUCTURES IS NOT GUARANTEED. BEFORE STARTING WORK, THE CONTRACTOR SHALL INFORM HIMSELF OF THE EXACT LOCATION OF ALL SUCH UTILITIES AND STRUCTURES AND SHALL ASSUME ALL LIABILITY FOR DAMAGE TO THEM.
- 2 PROPERTY LINES WERE PLOTTED USING REGISTERED PLANS AND BARS LOCATED IN THE FIELD. TO VERIFY THE ACCURACY OF THESE PROPERTY LINES, A LEGAL SURVEY SHOULD BE PERFORMED PRIOR TO CONSTRUCTION.
- 3 THIS DRAWING IS FOR ILLUSTRATIVE PURPOSES ONLY. THE TOWN OF FORT ERIE ASSUMES NO LIABILITY FOR USE IN ANY OTHER WAY. CAD FILES OF THIS DRAWING ARE NOT CERTIFIED BY THE ENGINEER FOR USE BY OTHERS. USERS OF THESE CAD FILES ASSUME ALL RISK AND RESPONSIBILITY FOR VERIFYING THE CORRECTNESS OF ALL INFORMATION FOR ANY USE.

DRAFTING
EL / ak
DESIGN
EL / ak
CHECKED BY
SB
APPROVED BY
SB

BENCHMARK:

SIB LOCATED:
NORTHING -
EASTING -
ELEVATION -



URBAN &
ENVIRONMENTAL
MANAGEMENT INC.
PROFESSIONAL CONSULTING SERVICES



CONTRACT No ISE-23T-BELV26
BELLEVIEW BOULEVARD
WATERMAIN REPLACEMENT & DRAINAGE IMPROVEMENTS
BELLEVIEW BLVD NORTH - STA 1+220 to 1+321
FORT ERIE, ONTARIO
PLAN & PROFILE
















DATE 2024-01-23

SCALE 1:200
1:50

REF. No. #####

DWG No.
23-115-06

REV.
2

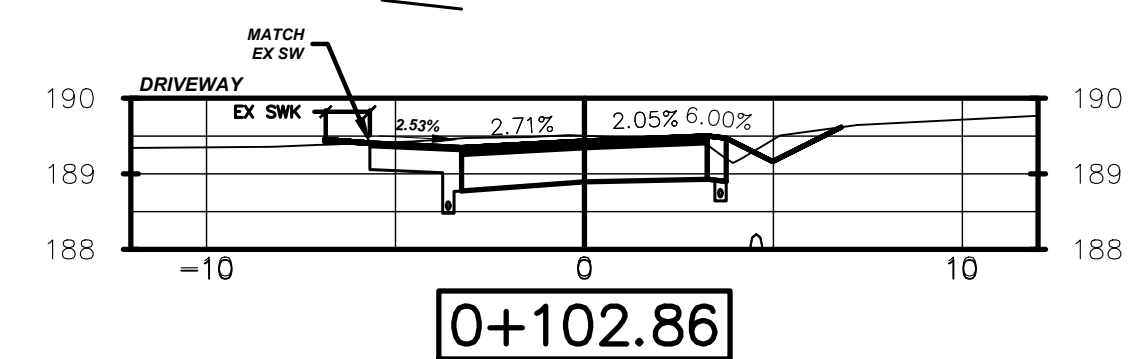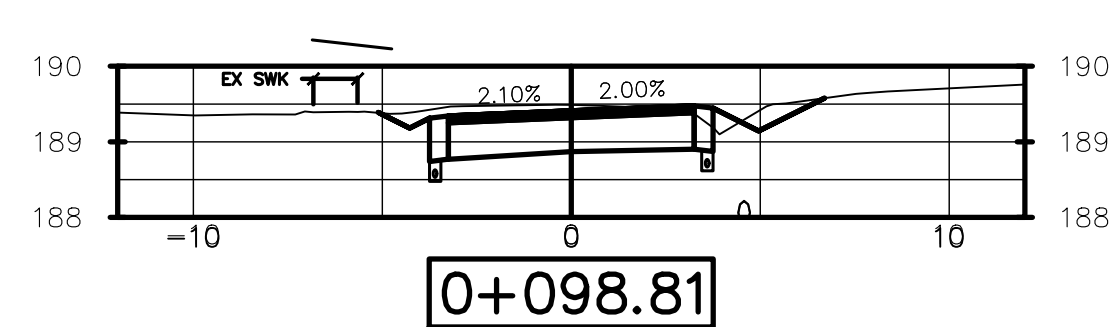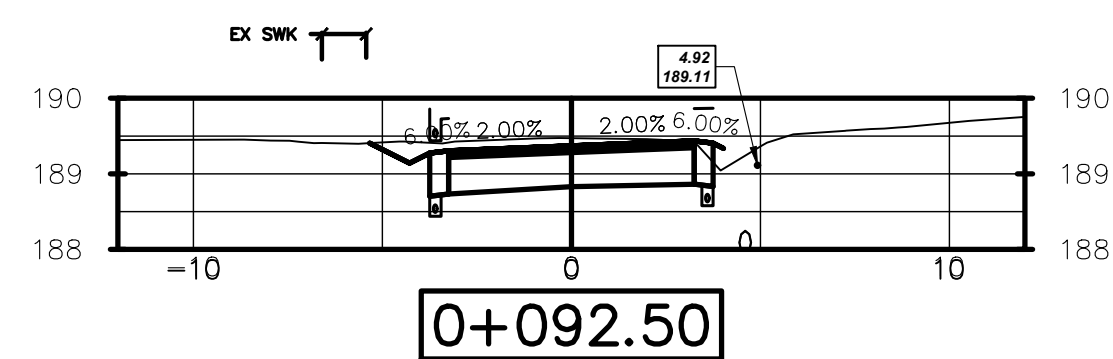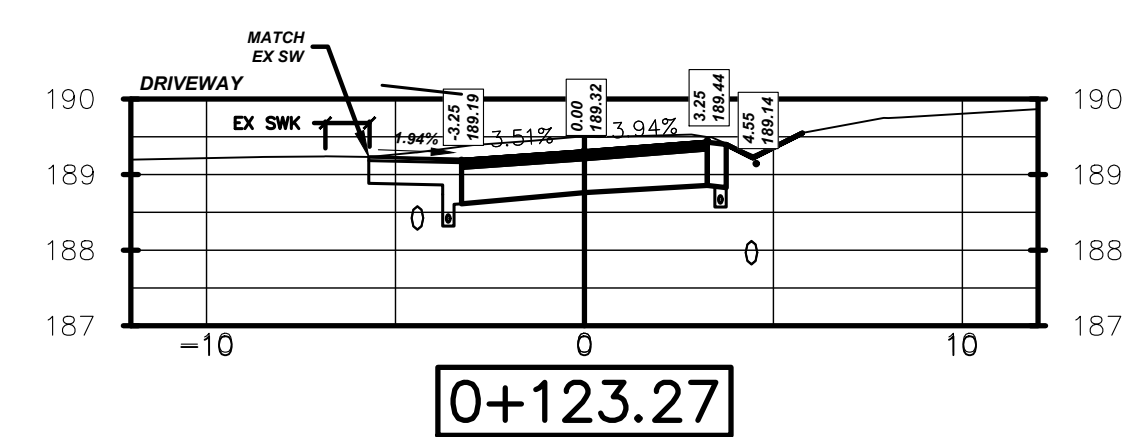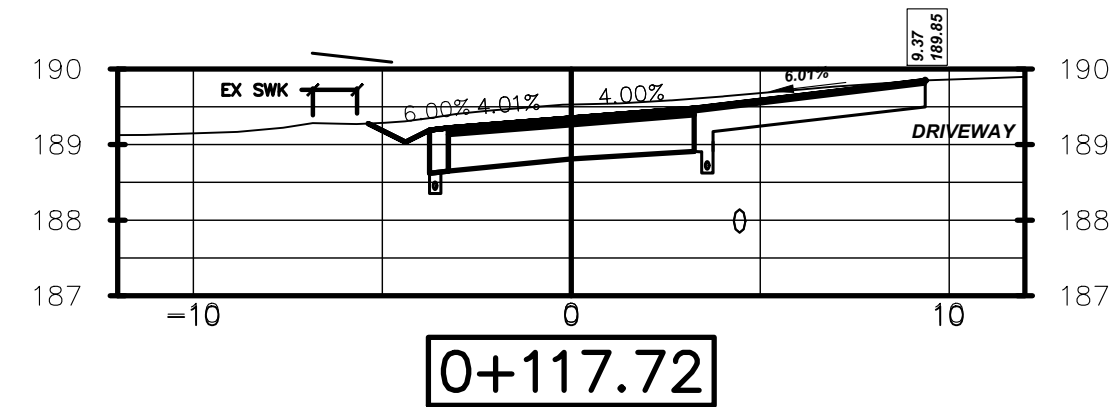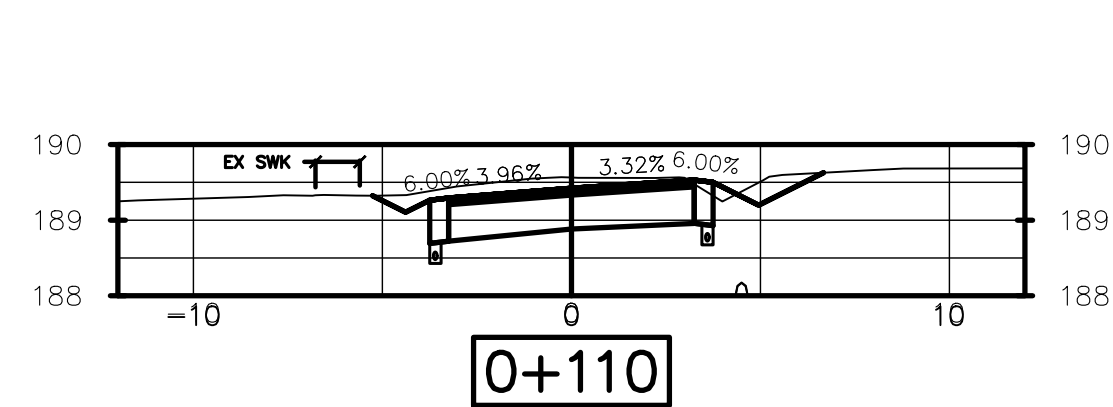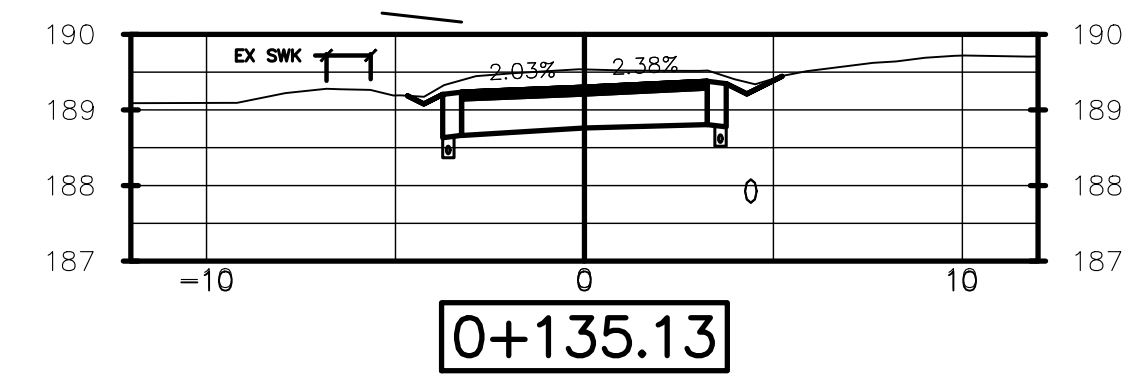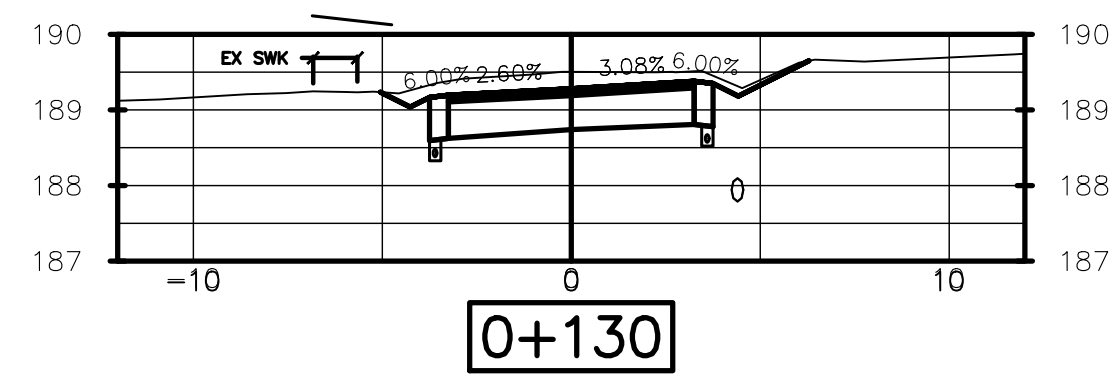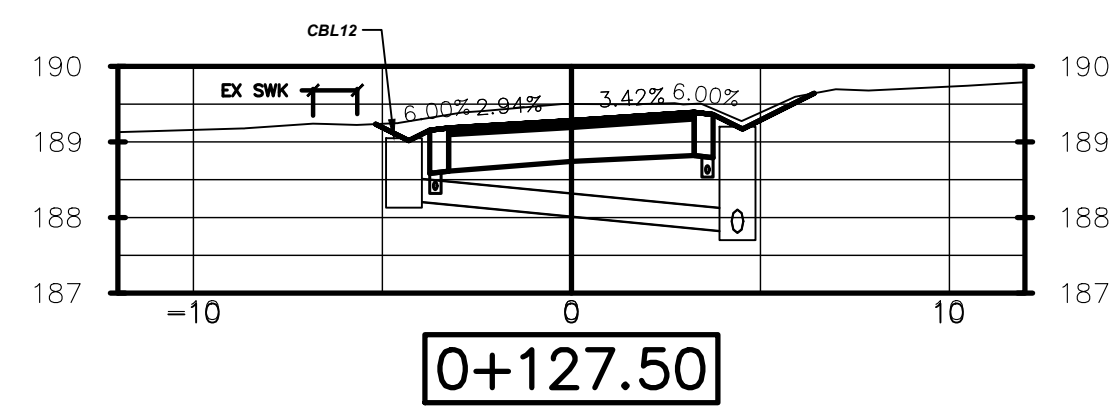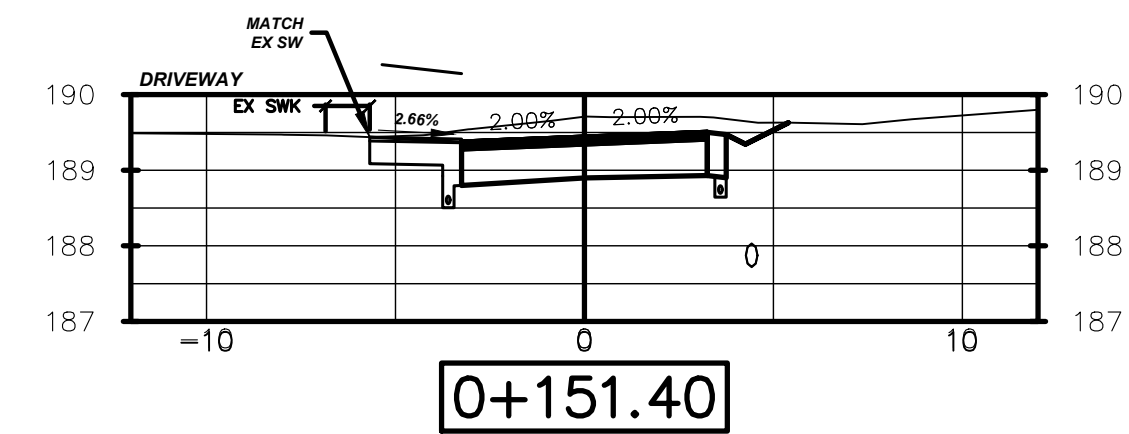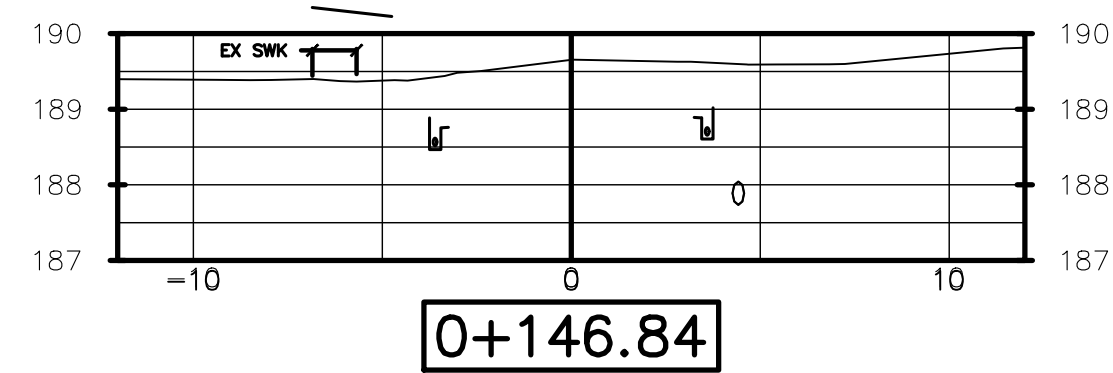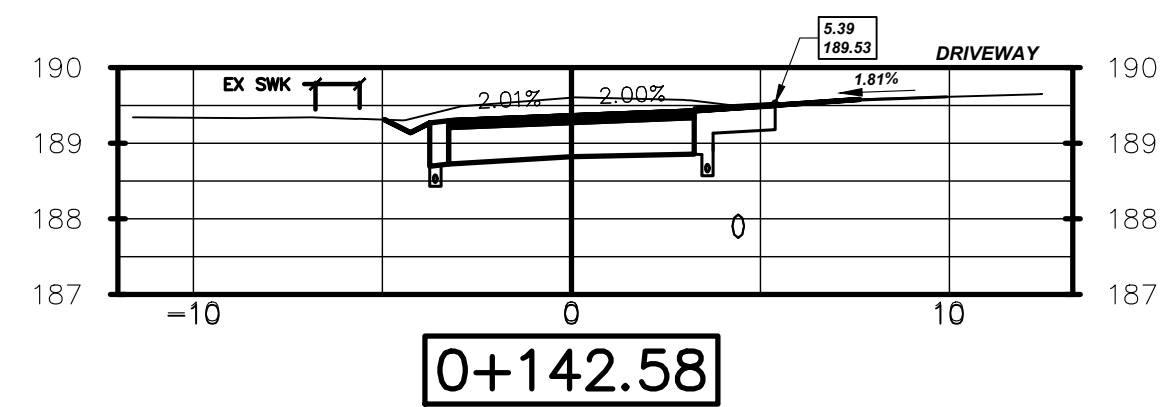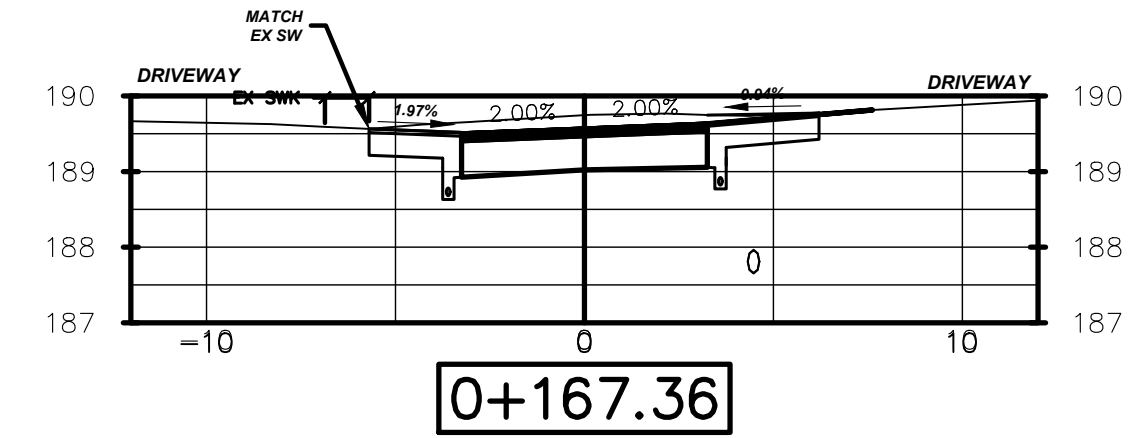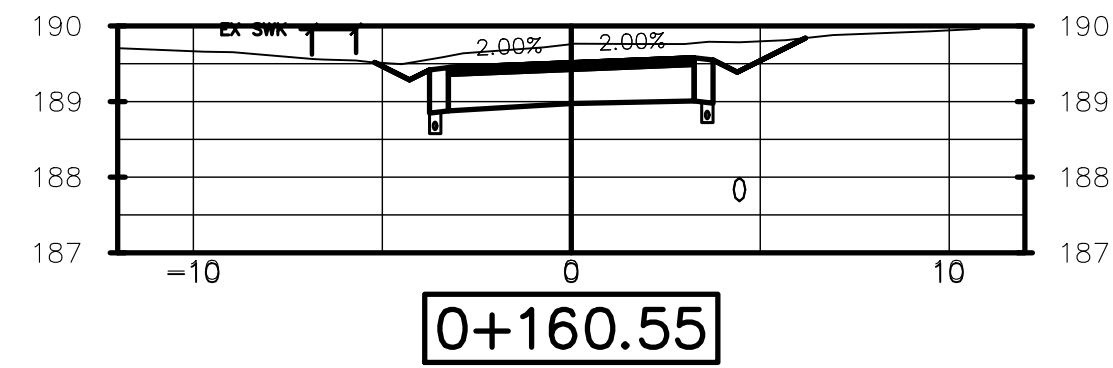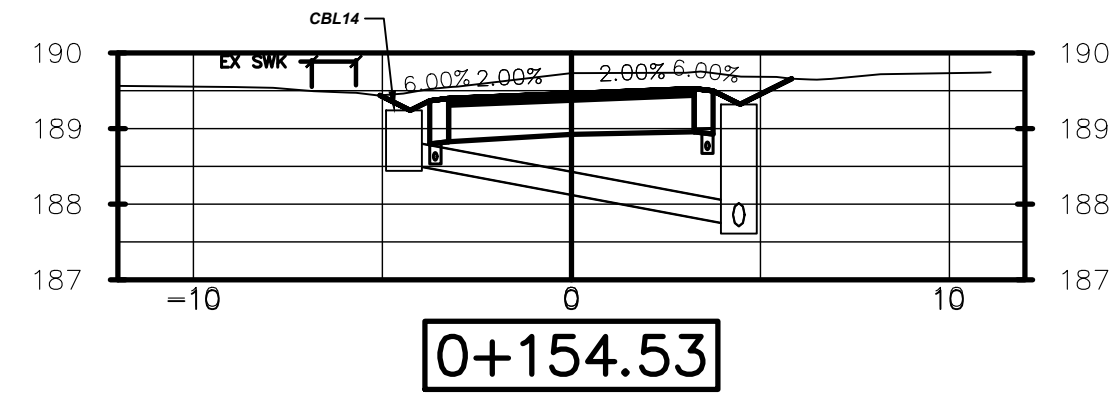

1	ISSUED FOR TENDER	2028-06-08	ak
NO.	REVISION	DATE	INIT.

NOTES/LEGEND

1 THE POSITION OF POLE LINES, CONDUITS, WATERMANS, SEWER AND OTHER UNDERGROUND AND OVERGROUND UTILITIES AND STRUCTURES IS NOT NECESSARILY SHOWN ON THE CONTRACT DRAWINGS AND, WHERE SHOWN, THE ACCURACY OF THE POSITION OF SUCH UTILITIES AND STRUCTURES IS NOT GUARANTEED. BEFORE STARTING WORK, THE CONTRACTOR SHALL INFORM HIMSELF OF THE EXACT LOCATION OF ALL SUCH UTILITIES AND STRUCTURES AND SHALL ASSUME ALL LIABILITY FOR DAMAGE TO THEM.














2 PROPERTY LINES WERE PLOTTED USING REGISTERED PLANS AND BARS LOCATED IN THE FIELD. TO VERIFY THE ACCURACY OF THESE PROPERTY LINES, A LEGAL SURVEY SHOULD BE PERFORMED PRIOR TO CONSTRUCTION.

DRAFTING
ak
DESIGN
ak
CHECKED BY
APPROVED BY



SECTIONS
BELLVIEW BOULEVARD
Watermain Replacement, Drainage Improvements & Road Reconstruction
From Hibbard to Dominion & Dominion to Summit
Town of Fort Erie
(FOR REFERENCE ONLY)

CONSULTANT FILE No. 23-115	
DATE 20240313	
SCALE Hor 1:50 Ver 1:50 m	
REF. No. #	
DWG No. XS2	REV. 0

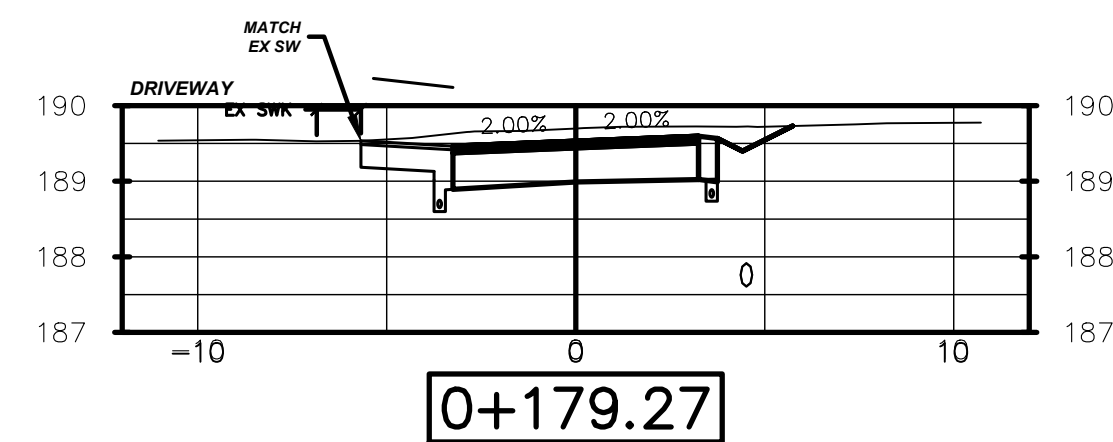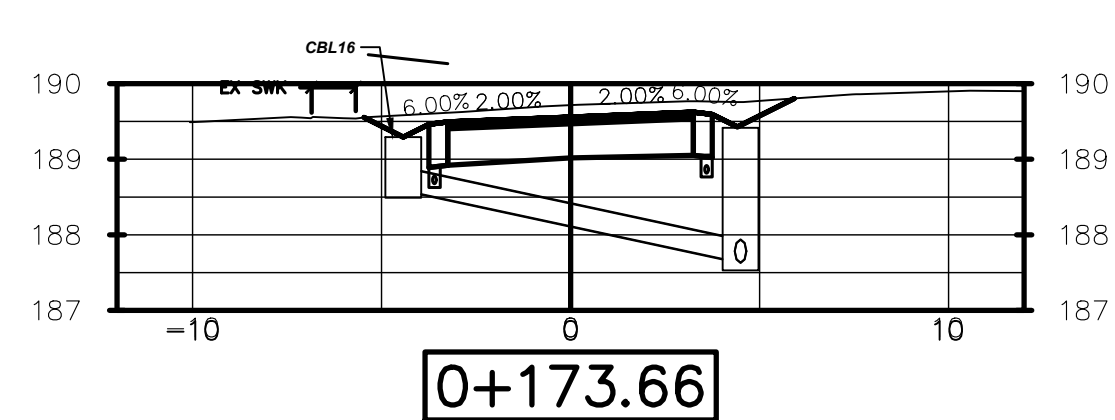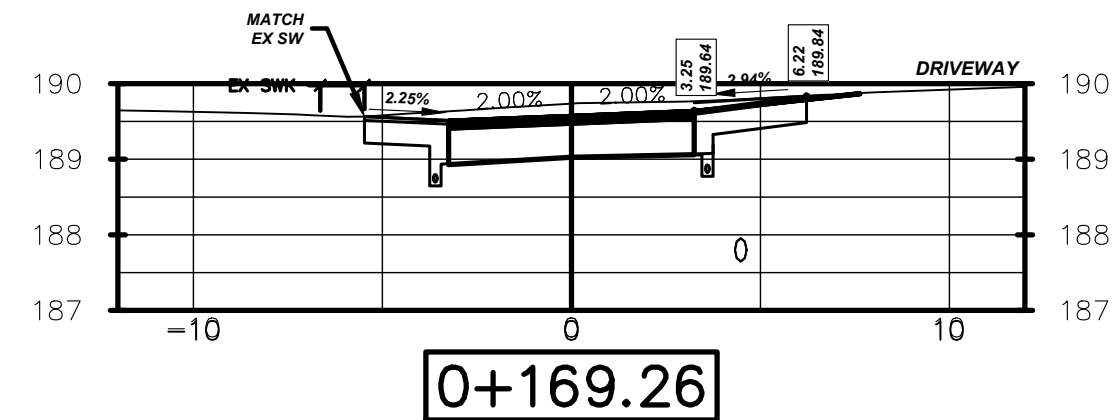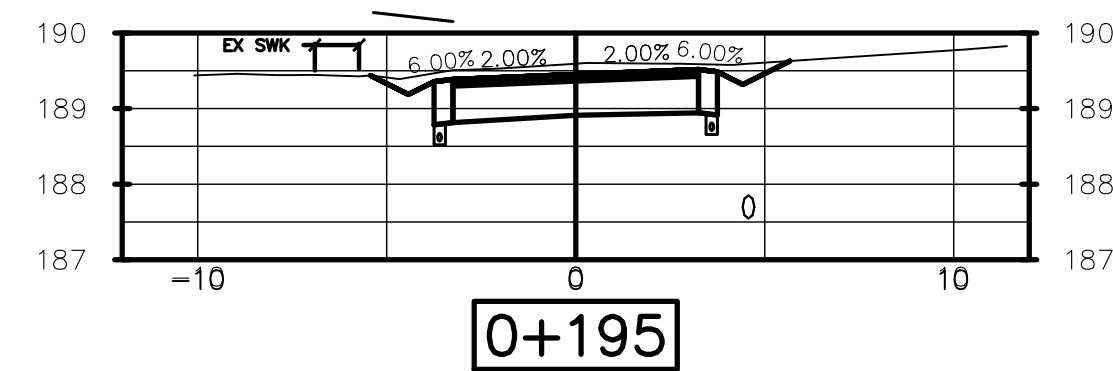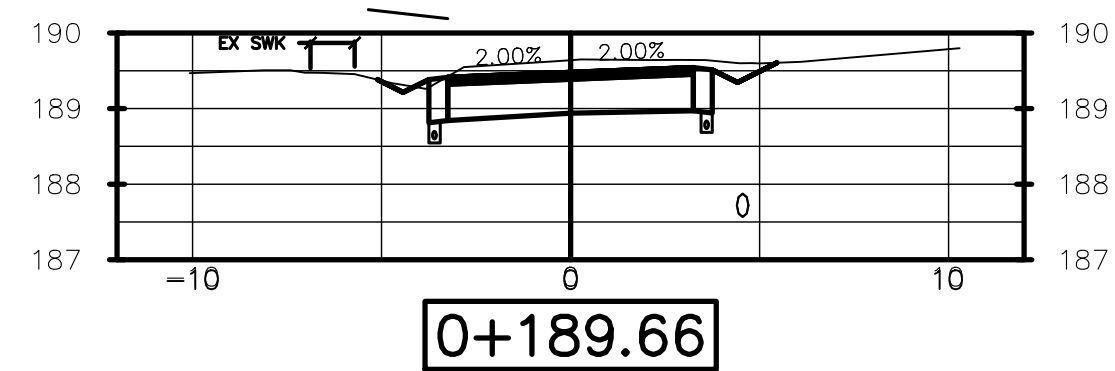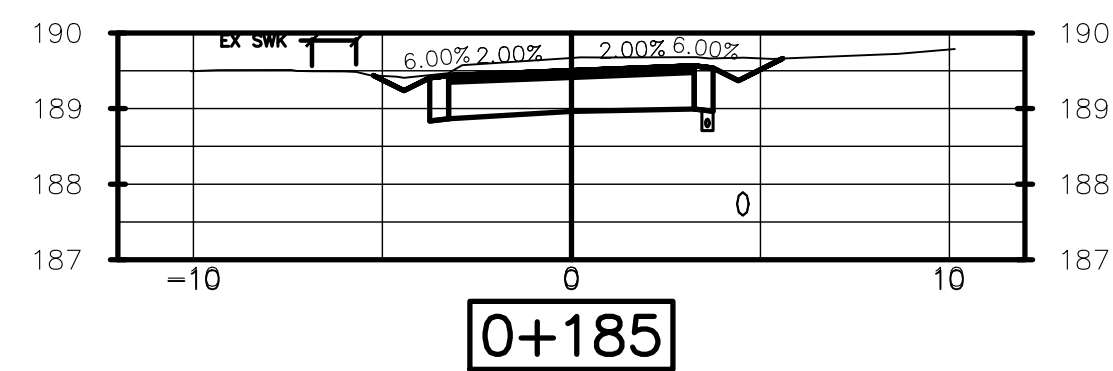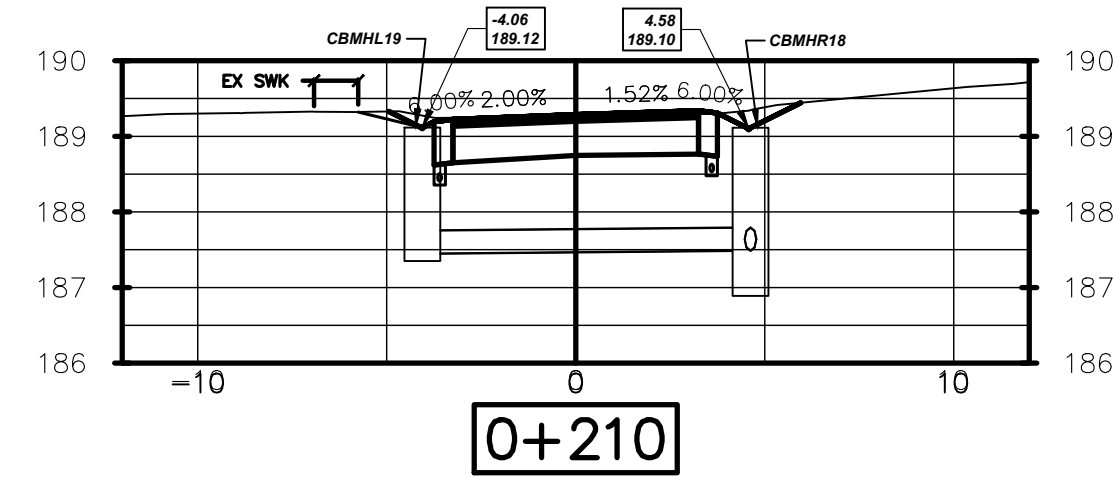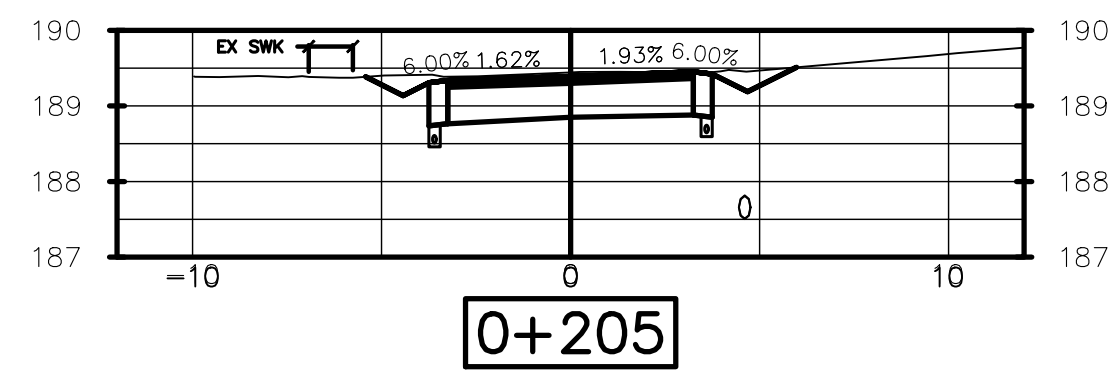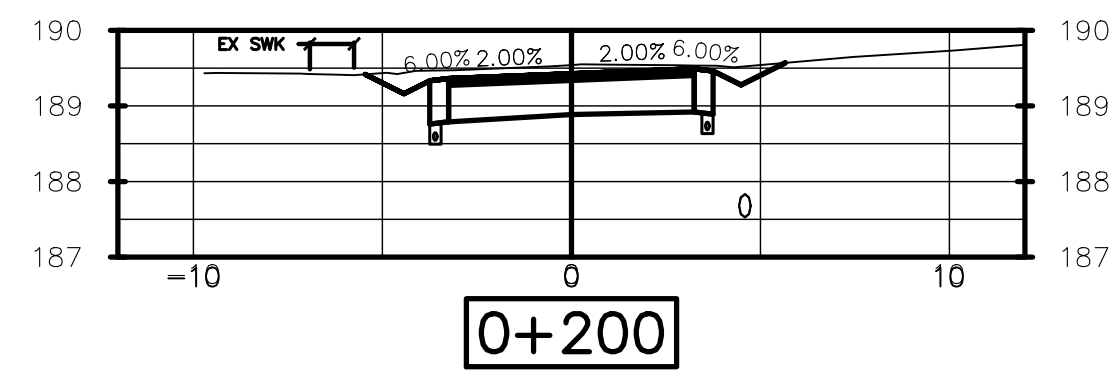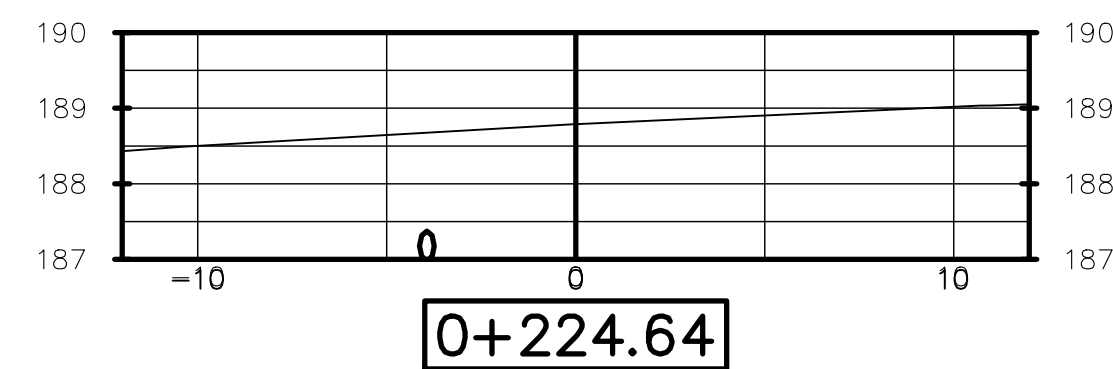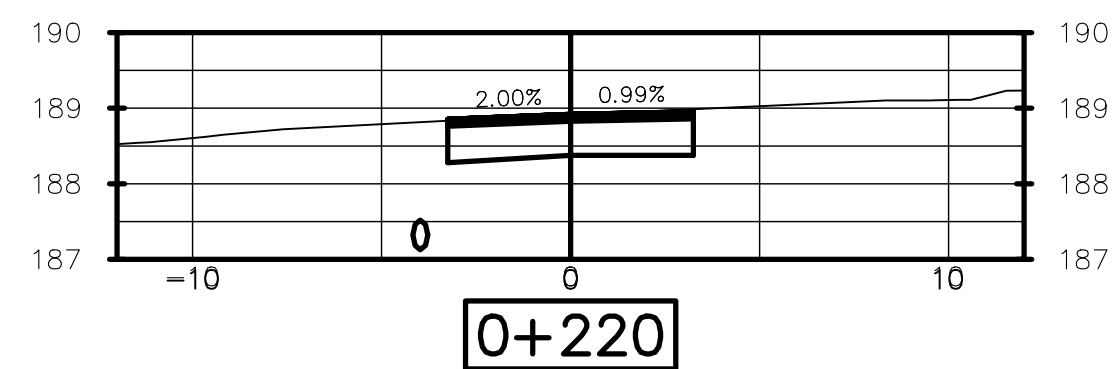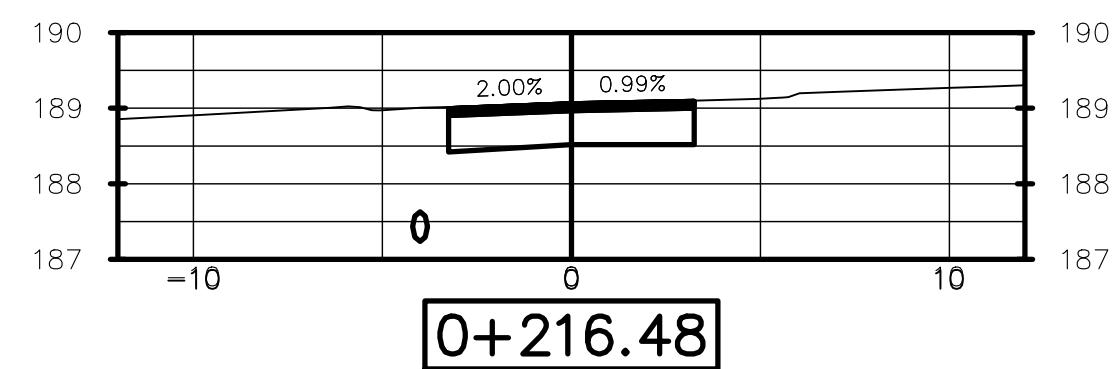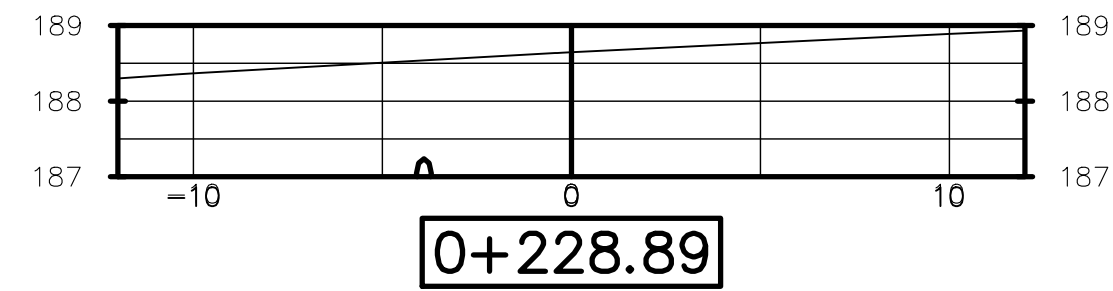

1	ISSUED FOR TENDER	2028-06-08	ak
NO.	REVISION	DATE	INIT.

NOTES/LEGEND

1 THE POSITION OF POLE LINES, CONDUITS, WATERMANS, SEWER AND OTHER UNDERGROUND AND OVERGROUND UTILITIES AND STRUCTURES IS NOT NECESSARILY SHOWN ON THE CONTRACT DRAWINGS AND, WHERE SHOWN, THE ACCURACY OF THE POSITION OF SUCH UTILITIES AND STRUCTURES IS NOT GUARANTEED. BEFORE STARTING WORK, THE CONTRACTOR SHALL INFORM HIMSELF OF THE EXACT LOCATION OF ALL SUCH UTILITIES AND STRUCTURES AND SHALL ASSUME ALL LIABILITY FOR DAMAGE TO THEM.



















2 PROPERTY LINES WERE PLOTTED USING REGISTERED PLANS AND BARS LOCATED IN THE FIELD. TO VERIFY THE ACCURACY OF THESE PROPERTY LINES, A LEGAL SURVEY SHOULD BE PERFORMED PRIOR TO CONSTRUCTION.

DRAFTING
ak
DESIGN
ak
CHECKED BY
APPROVED BY



SECTIONS
BELLVIEW BOULEVARD
Watermain Replacement, Drainage Improvements & Road Reconstruction
From Hibbard to Dominion & Dominion to Summit
Town of Fort Erie
(FOR REFERENCE ONLY)

CONSULTANT FILE No. 23-115	
DATE	20240313
SCALE	Hor 1:50 Ver 1:50 m
REF. No.	#
DWG No.	XS3
REV.	0

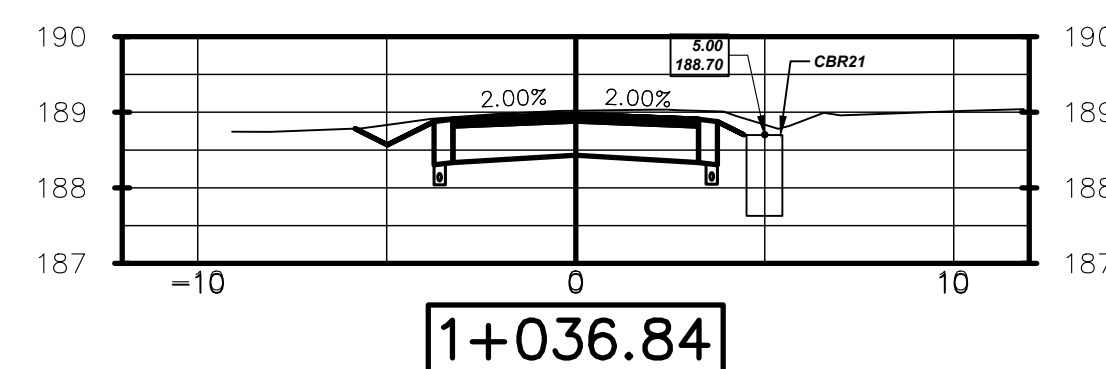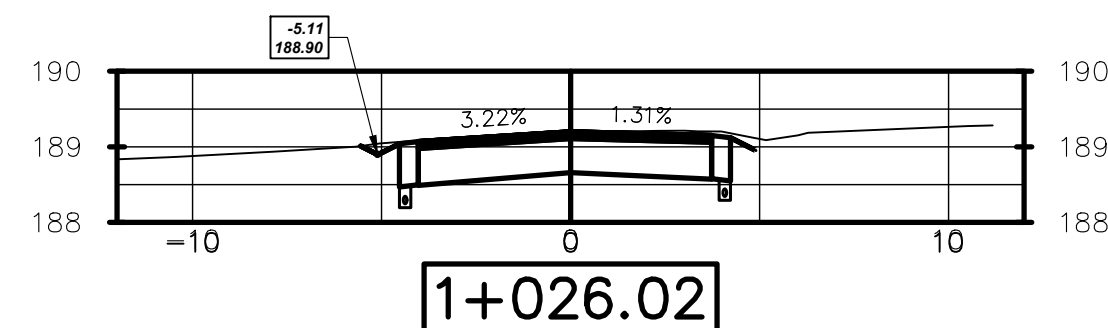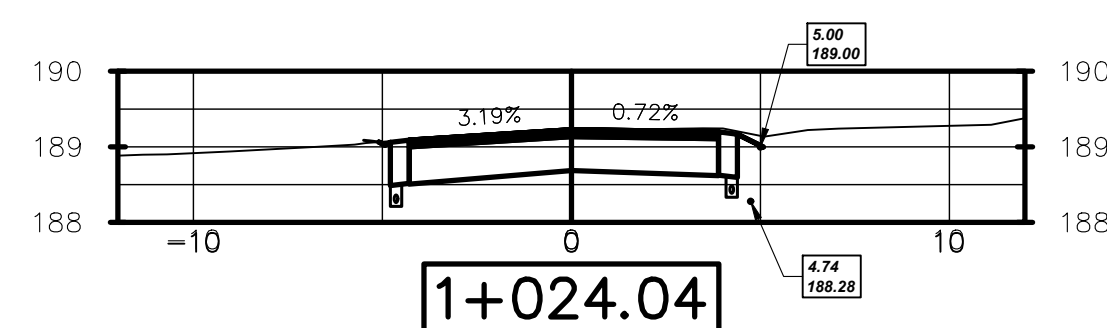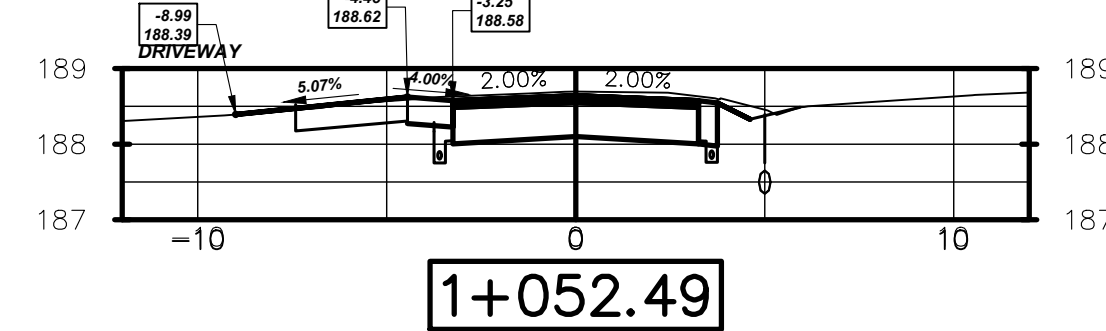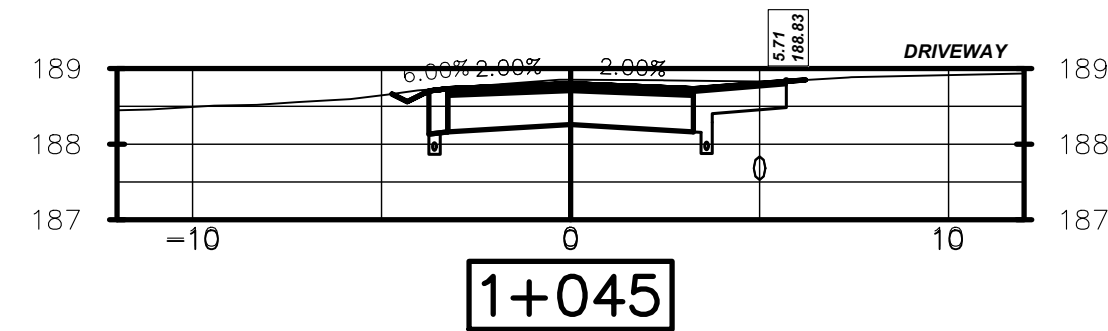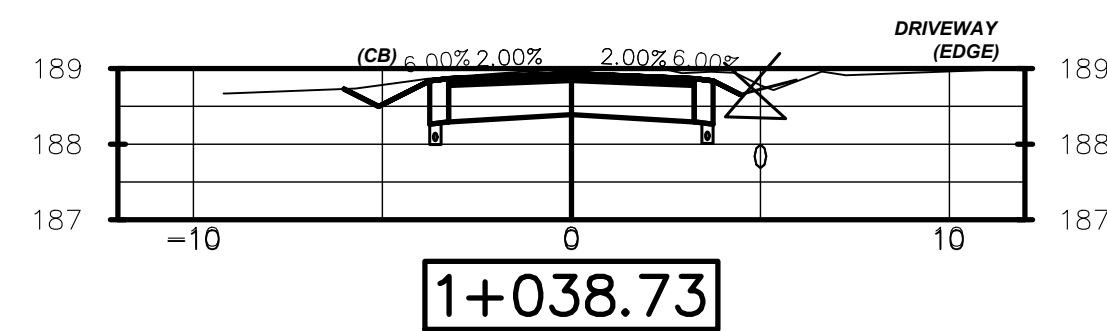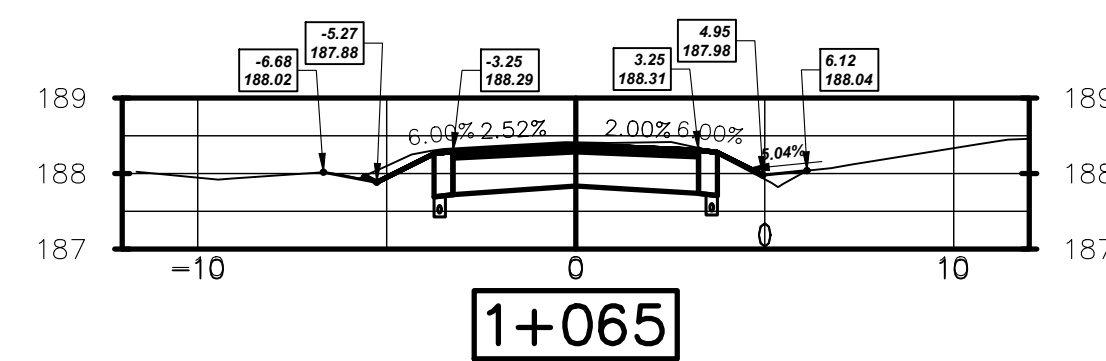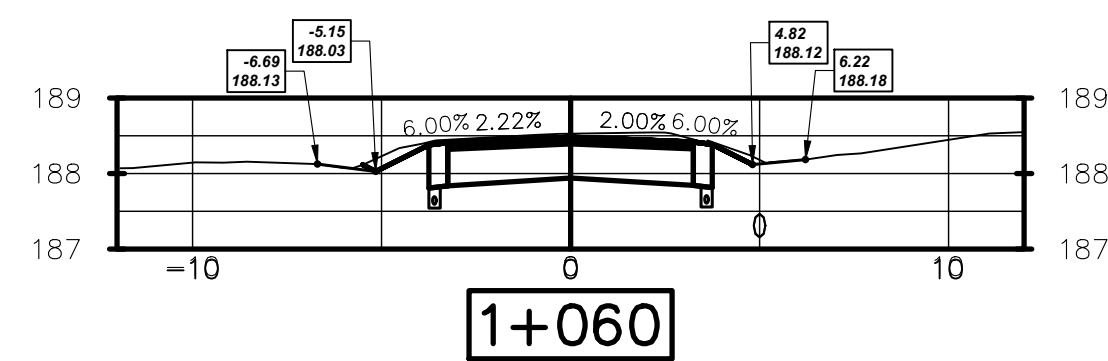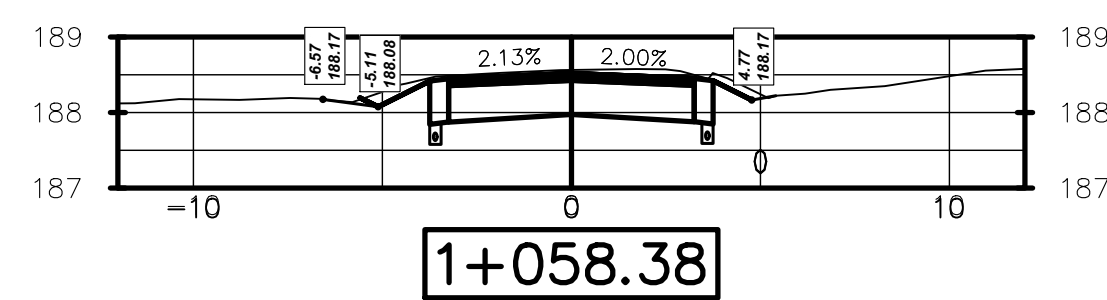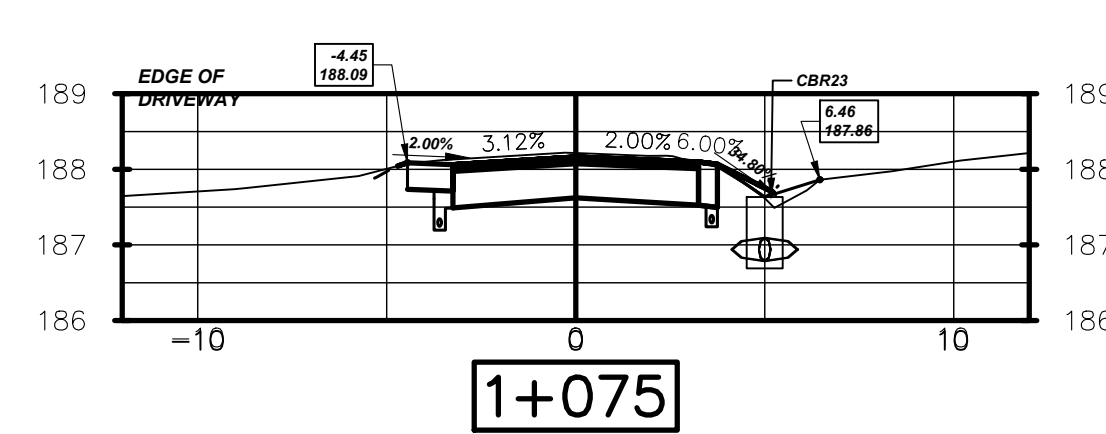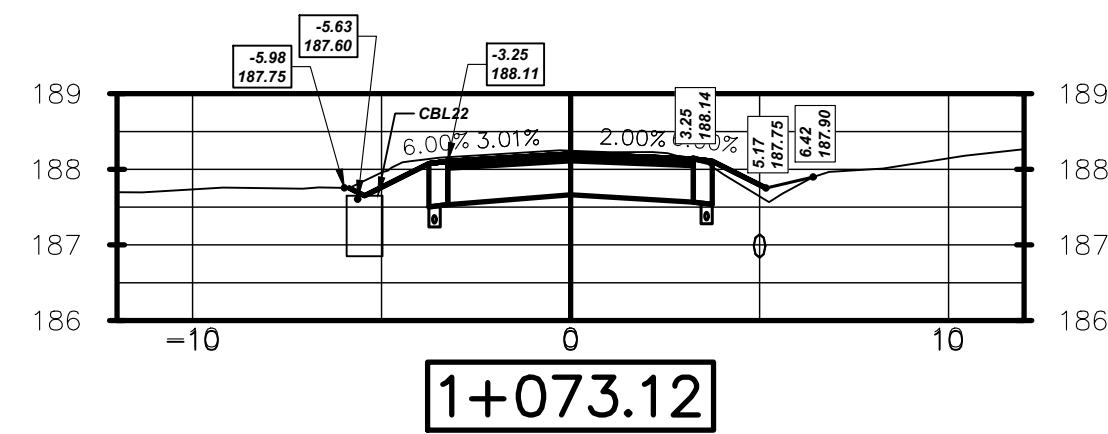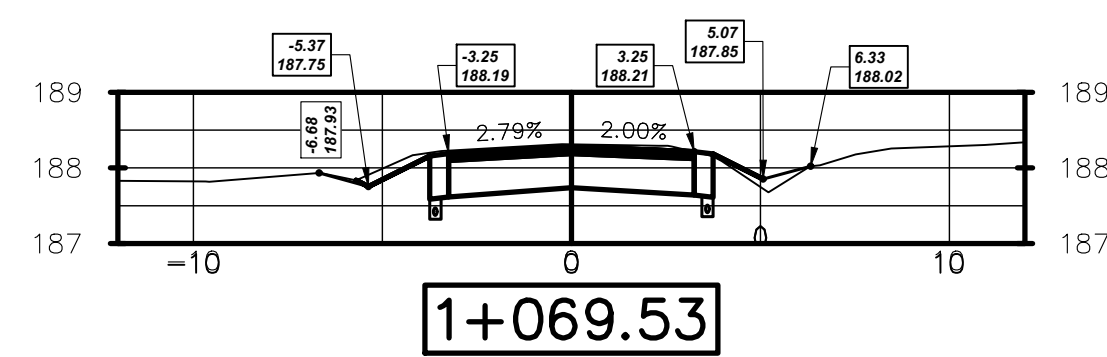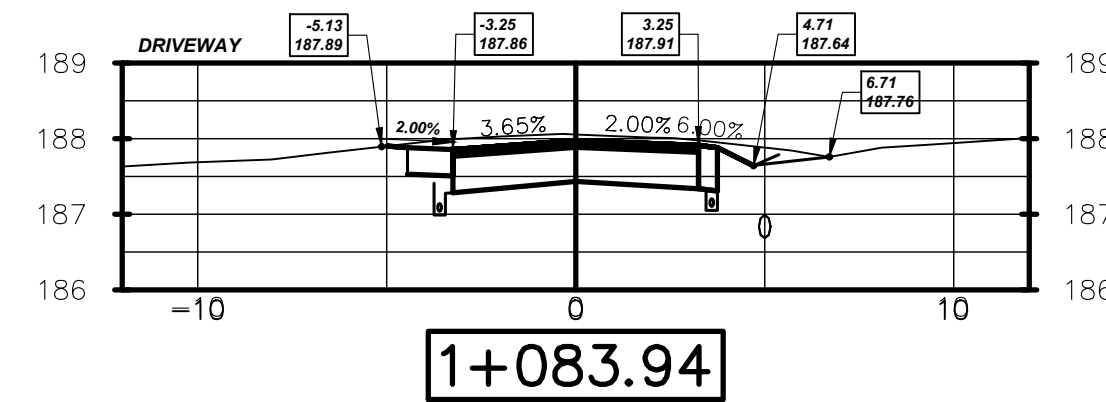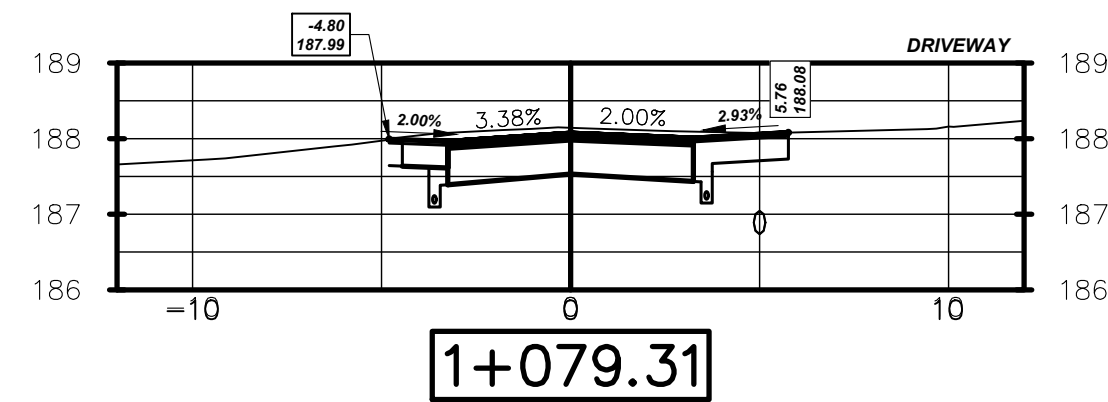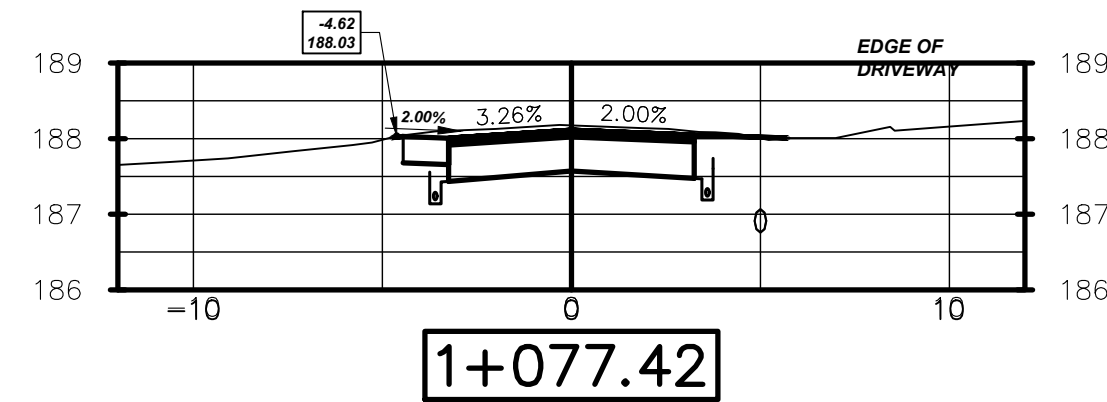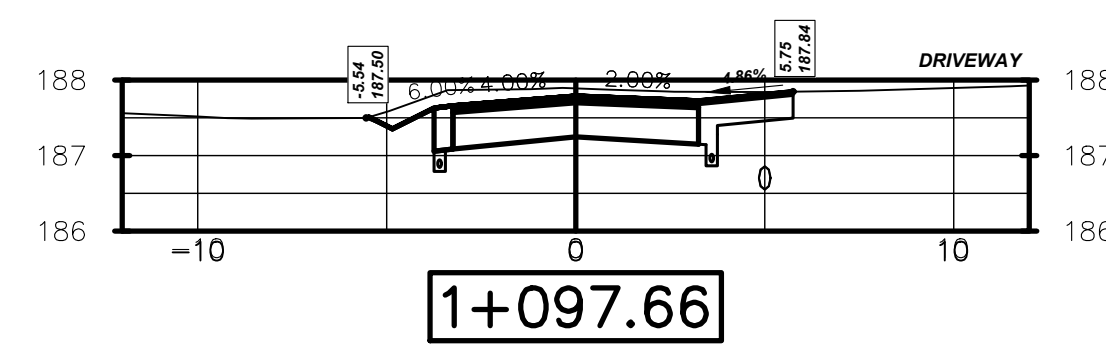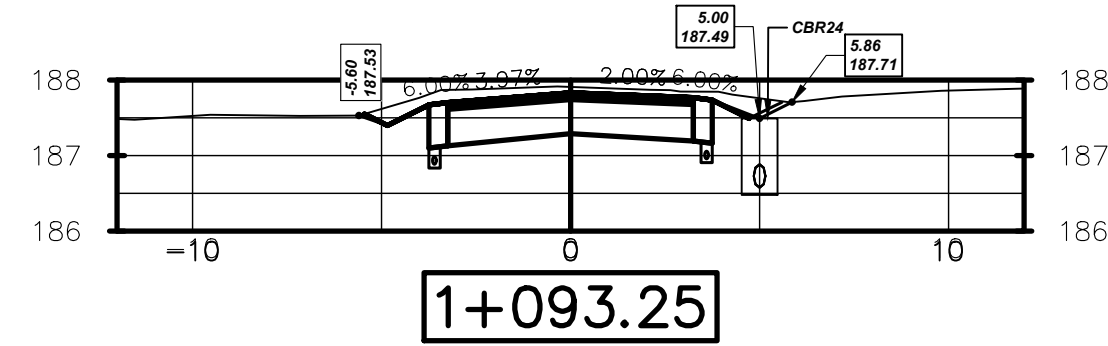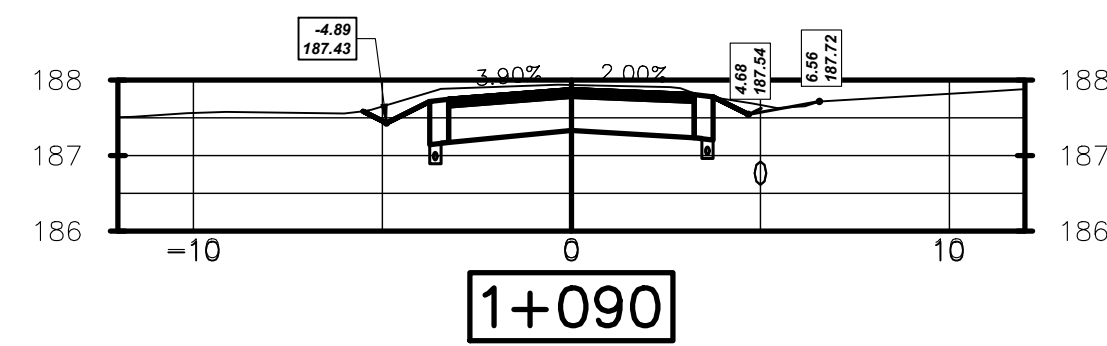

1	ISSUED FOR TENDER	2028-06-08	ak
NO.	REVISION	DATE	INIT.

NOTES/LEGEND

1 THE POSITION OF POLE LINES, CONDUITS, WATERMANS, SEWER AND OTHER UNDERGROUND AND OVERGROUND UTILITIES AND STRUCTURES IS NOT NECESSARILY SHOWN ON THE CONTRACT DRAWINGS AND, WHERE SHOWN, THE ACCURACY OF THE POSITION OF SUCH UTILITIES AND STRUCTURES IS NOT GUARANTEED. BEFORE STARTING WORK, THE CONTRACTOR SHALL INFORM HIMSELF OF THE EXACT LOCATION OF ALL SUCH UTILITIES AND STRUCTURES AND SHALL ASSUME ALL LIABILITY FOR DAMAGE TO THEM.







2 PROPERTY LINES WERE PLOTTED USING REGISTERED PLANS AND BARS LOCATED IN THE FIELD. TO VERIFY THE ACCURACY OF THESE PROPERTY LINES, A LEGAL SURVEY SHOULD BE PERFORMED PRIOR TO CONSTRUCTION.

DRAFTING
ak
DESIGN
ak
CHECKED BY
APPROVED BY





















SECTIONS
BELLVIEW BOULEVARD
Watermain Replacement, Drainage Improvements & Road Reconstruction
From Hibbard to Dominion & Dominion to Summit
Town of Fort Erie
(FOR REFERENCE ONLY)

CONSULTANT FILE No. 23-115	
DATE	20240313
SCALE	Hor 1:50 Ver 1:50 m
REF. No.	#
DWG No.	XS4
REV.	0

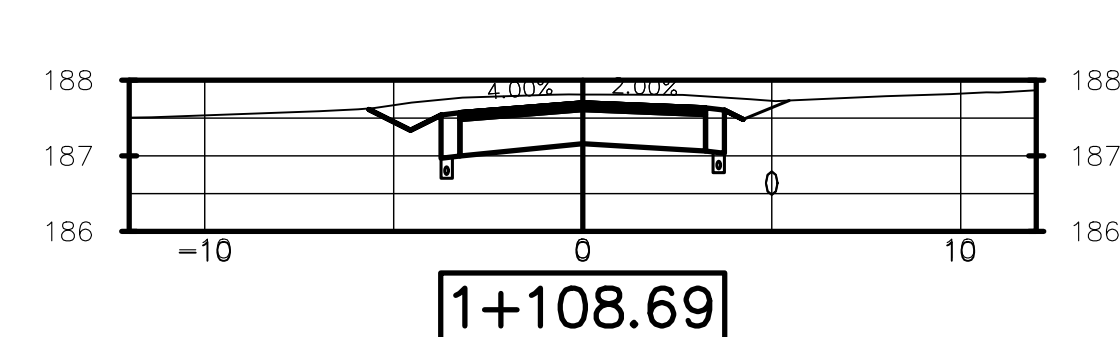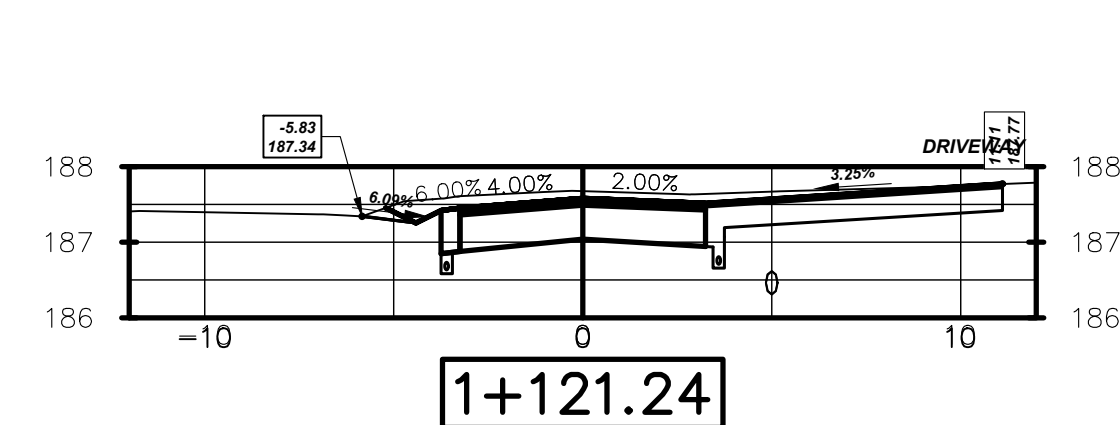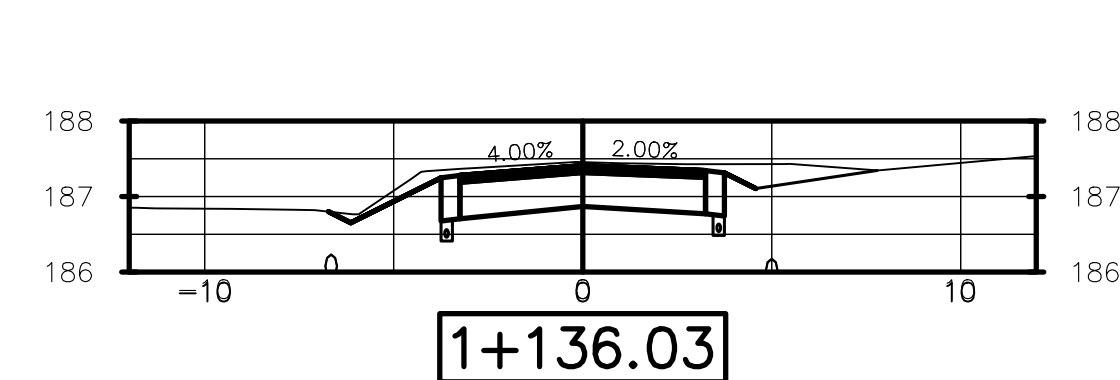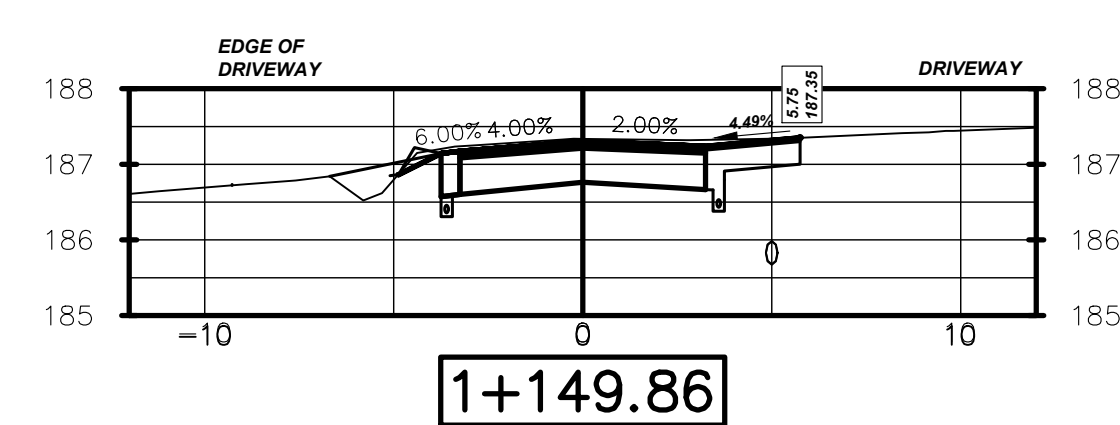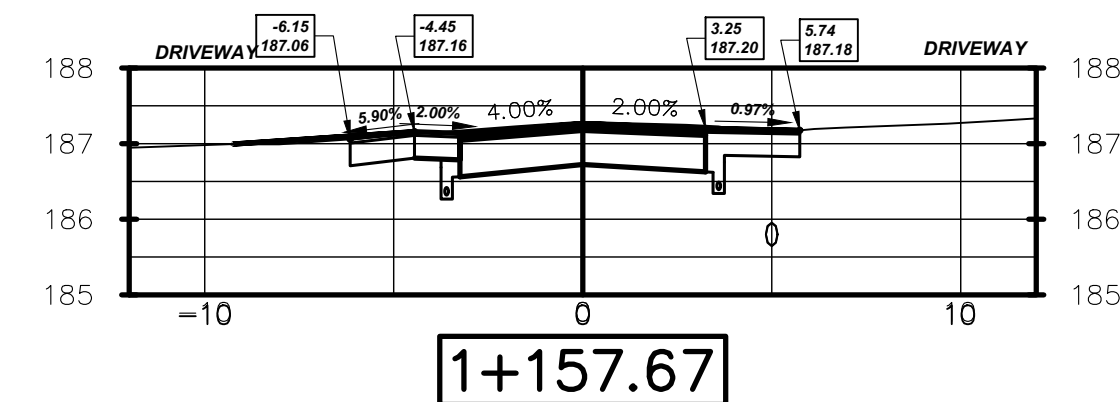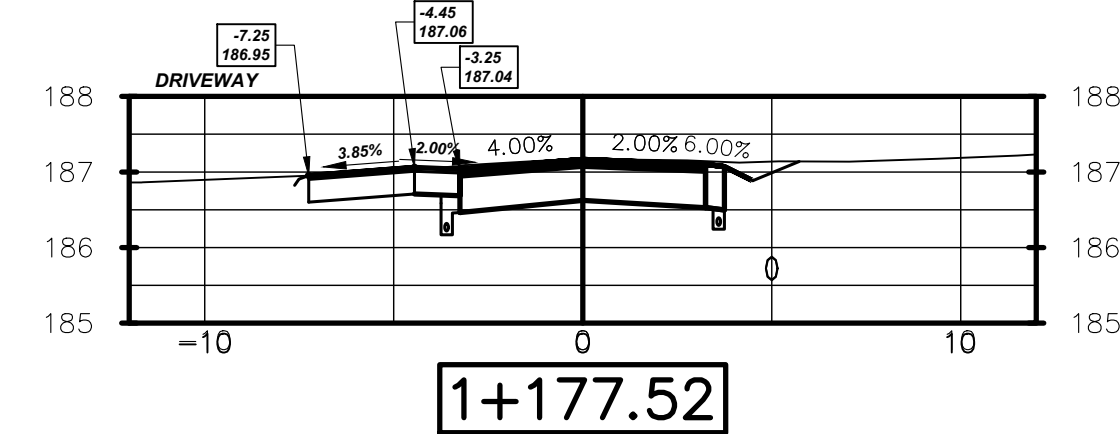

CONSULTANT FILE No. 23-115	
DATE	20240313
SCALE	Hor 1:50 Ver : 1:50 m
REF. No.	#
DWG No.	REV.
XS5	0

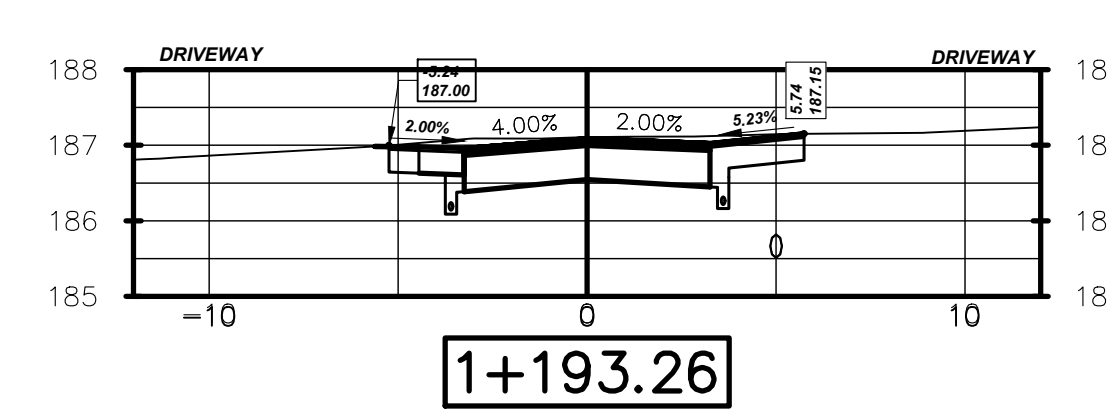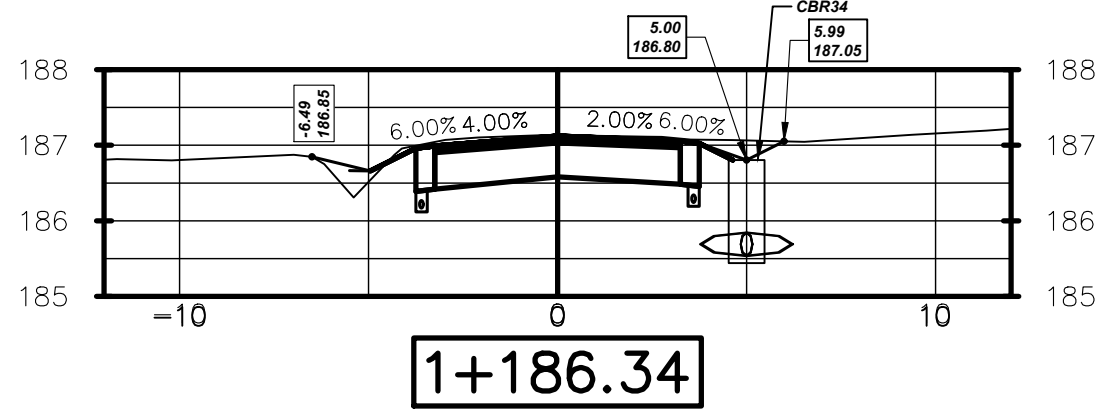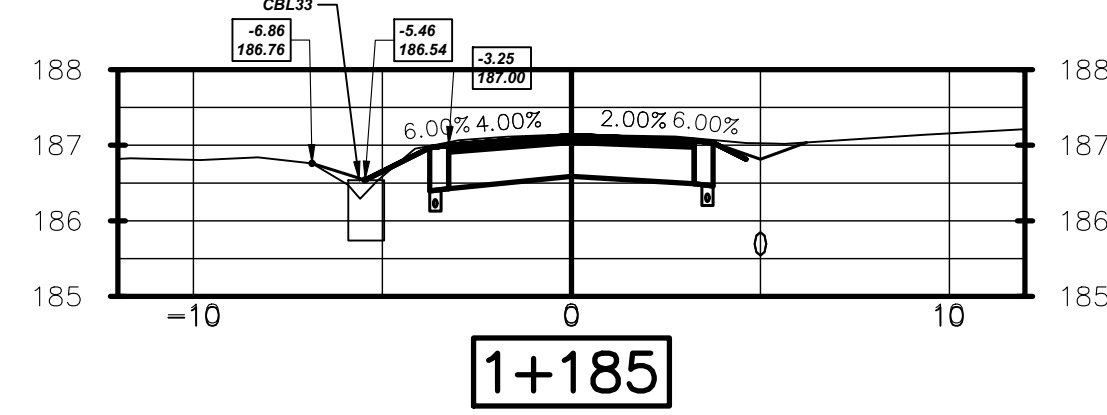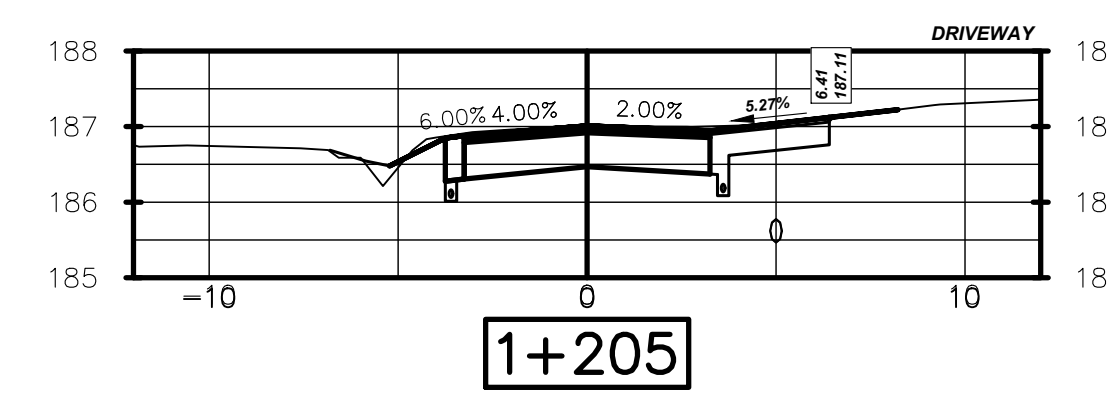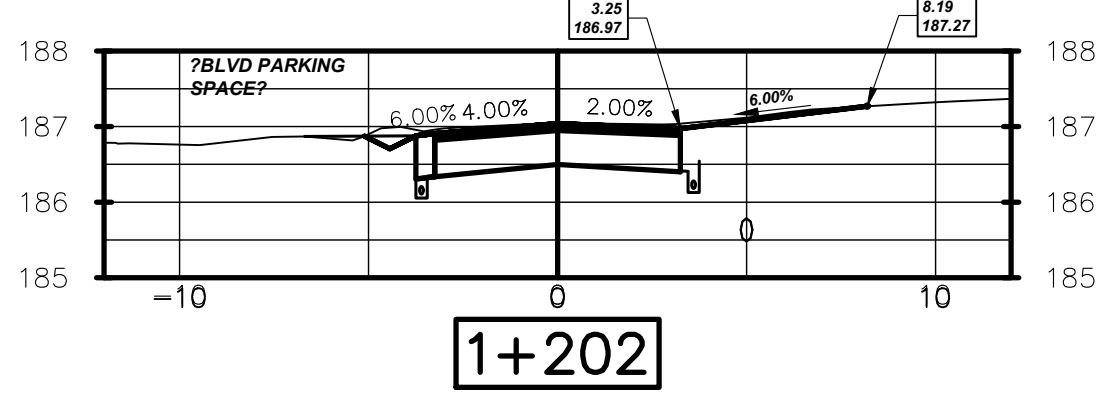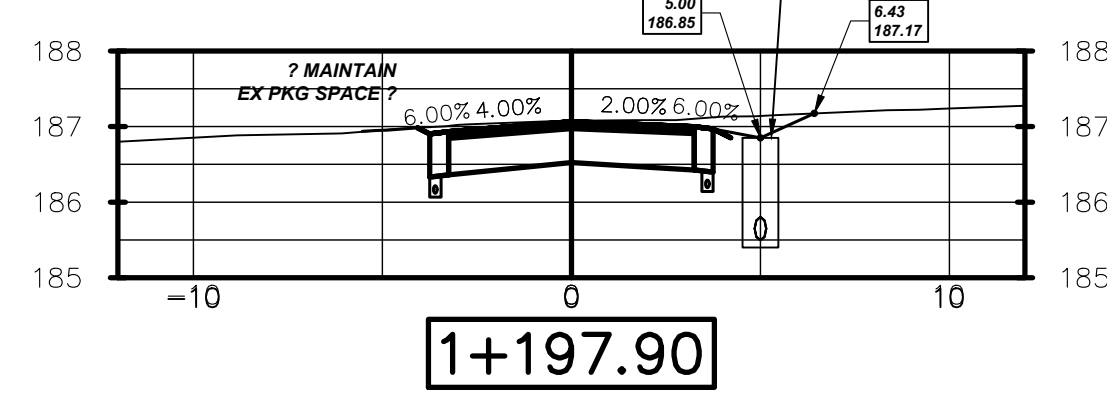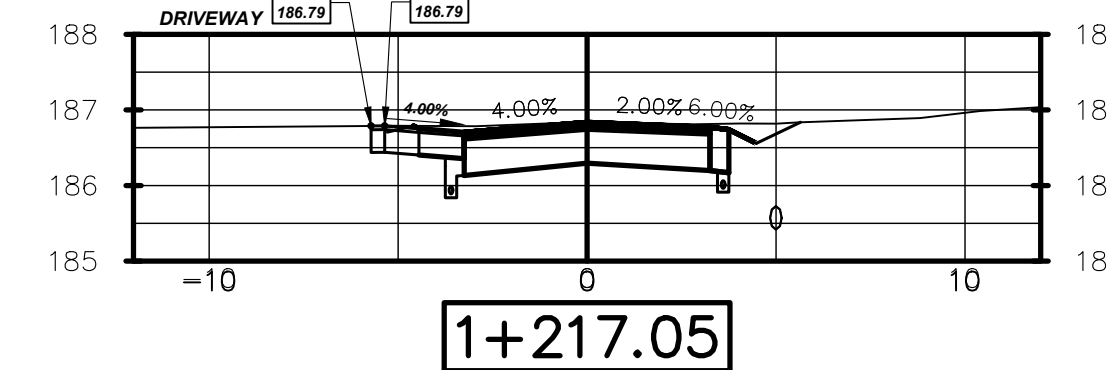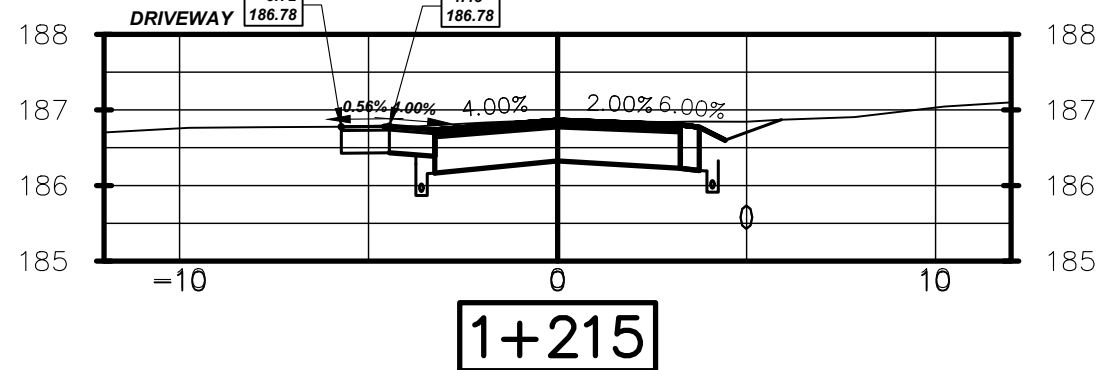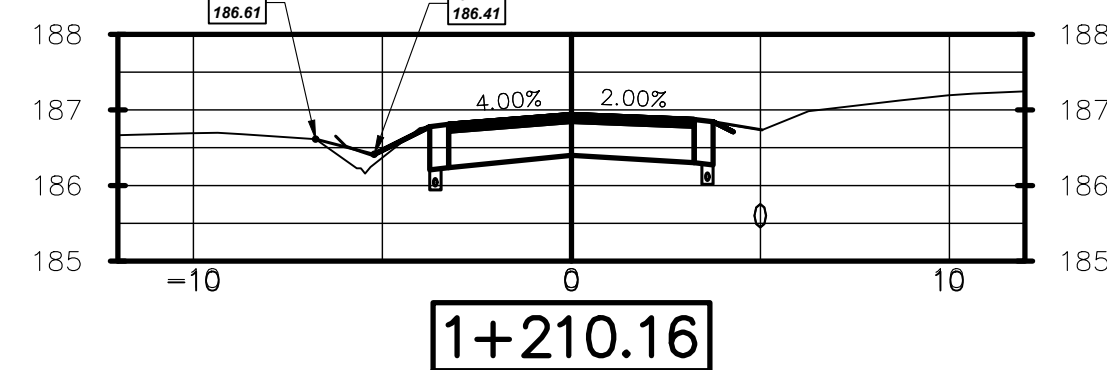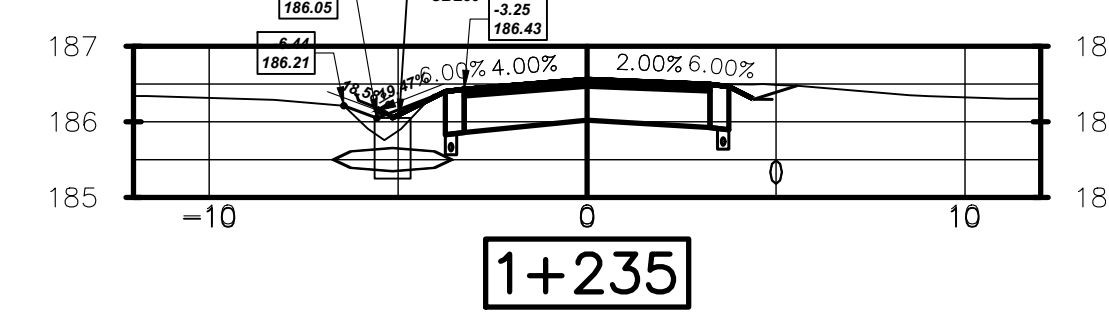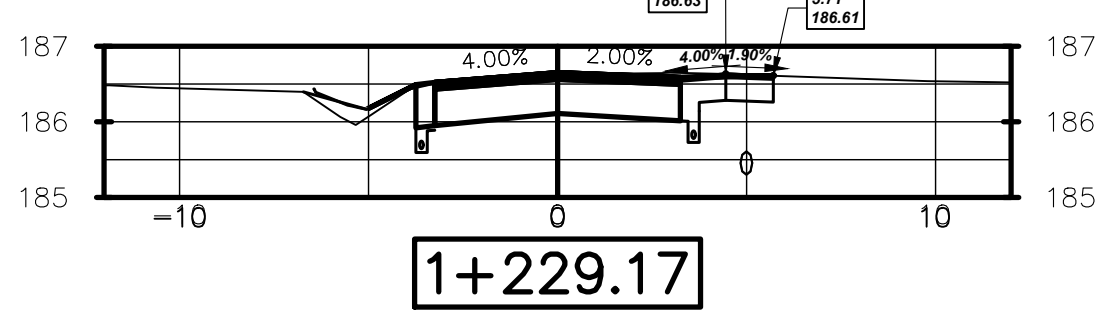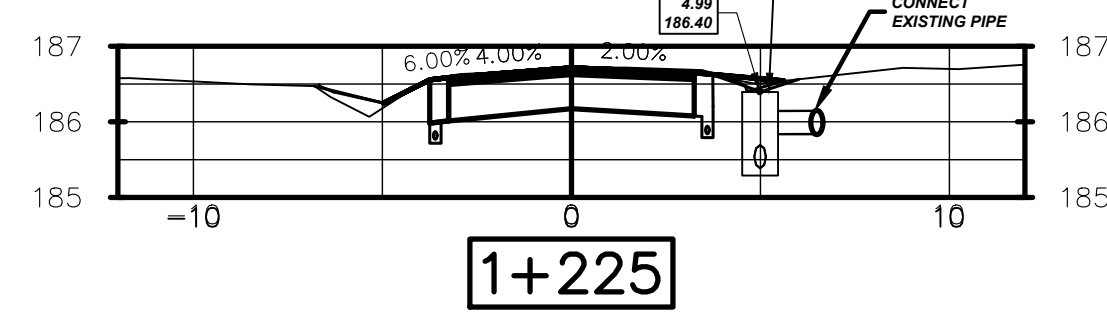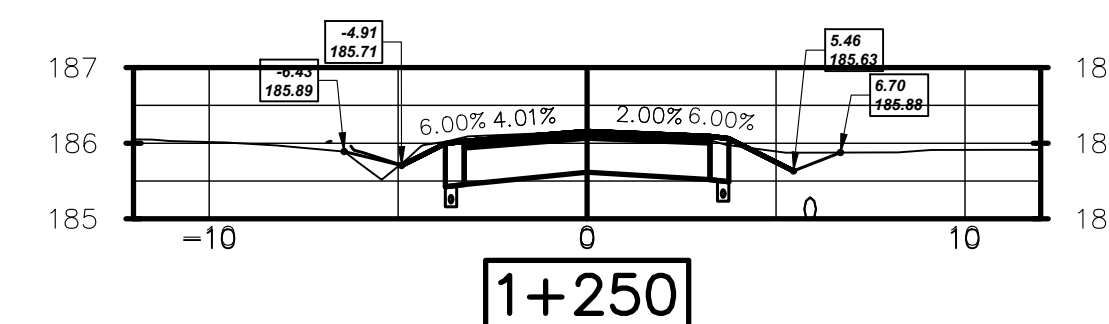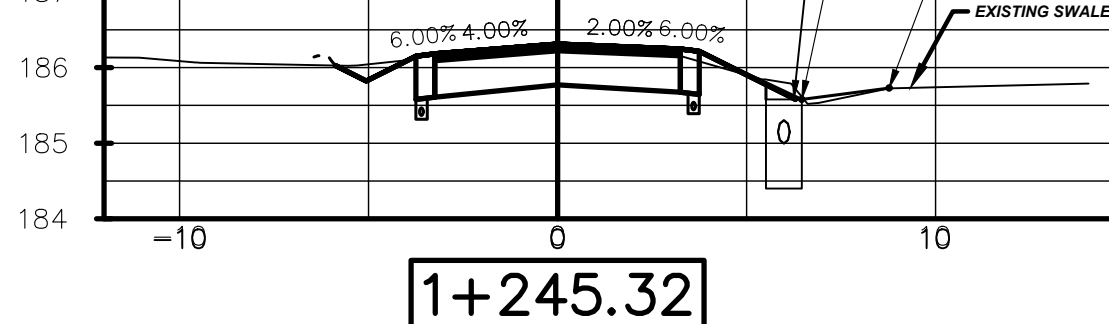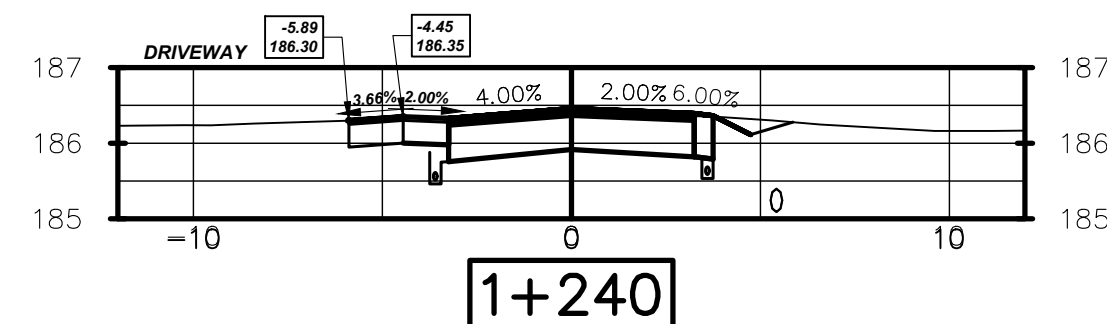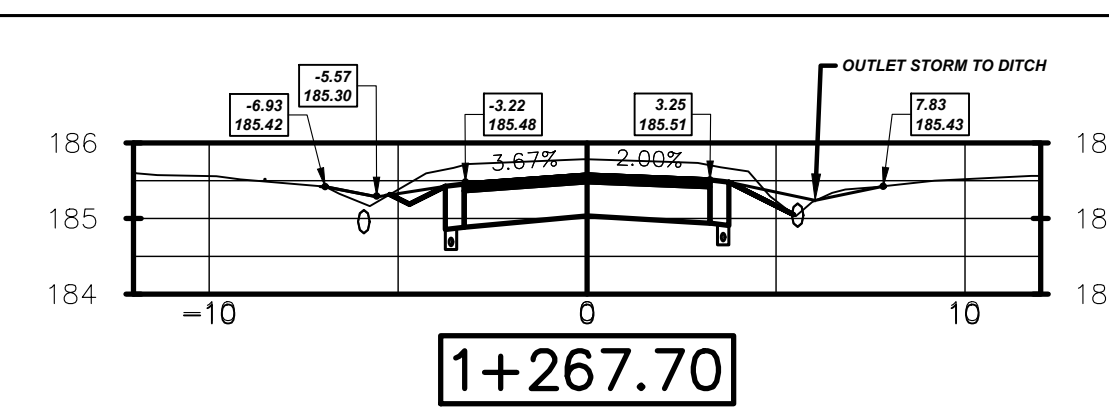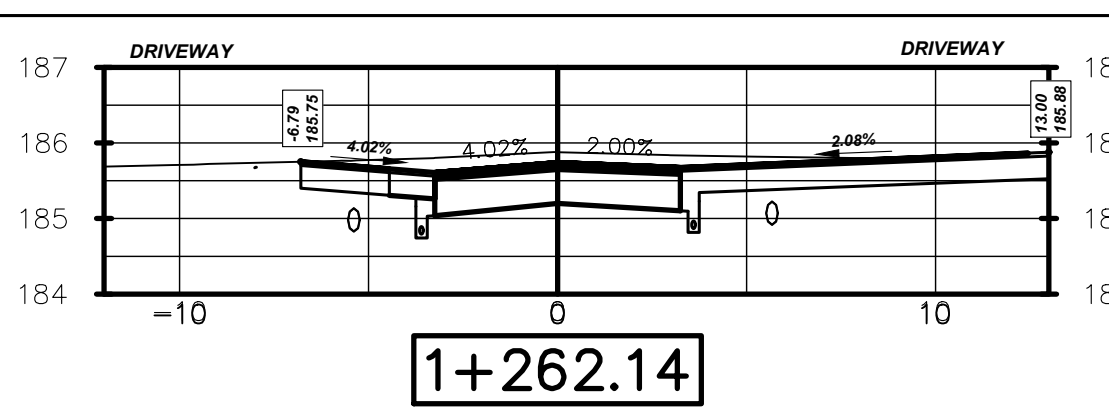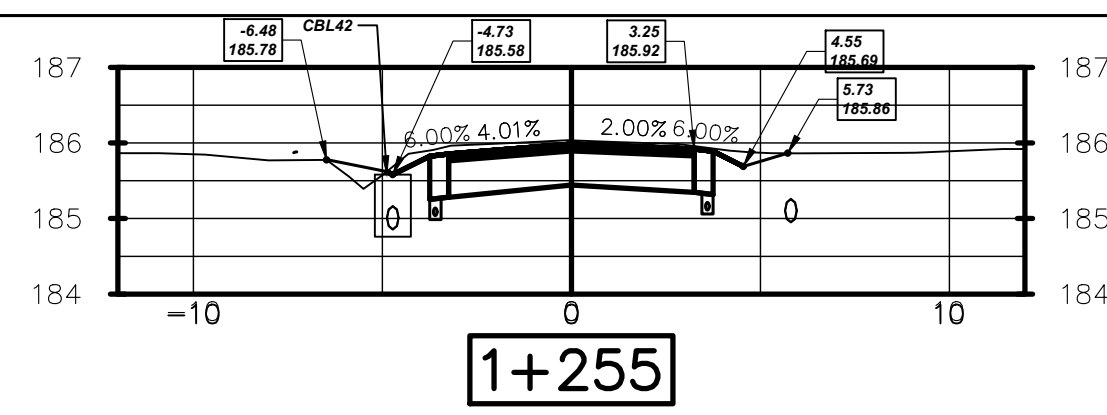

1	ISSUED FOR TENDER	2028-06-08	ak	NOTES/LEGEND 1 THE POSITION OF POLE LINES, CONDUITS, WATERMANS, SEWER AND OTHER UNDERGROUND UTILITIES AND STRUCTURES IS NOT NECESSARILY SHOWN ON THE CONTRACT DRAWINGS AND, WHERE SHOWN, THE ACCURACY OF THE POSITION OF SUCH UTILITIES AND STRUCTURES IS NOT GUARANTEED. BEFORE STARTING WORK, THE CONTRACTOR SHALL INFORM HIMSELF OF THE EXACT LOCATION OF ALL SUCH UTILITIES AND STRUCTURES AND SHALL ASSUME ALL LIABILITY FOR DAMAGE TO THEM. 2 PROPERTY LINES WERE PLOTTED USING REGISTERED PLANS AND BARS LOCATED IN THE FIELD. TO VERIFY THE ACCURACY OF THESE PROPERTY LINES, A LEGAL SURVEY SHOULD BE PERFORMED PRIOR TO CONSTRUCTION.	DRAFTING	ak		SECTIONS BELLVIEW BOULEVARD Watermain Replacement, Drainage Improvements & Road Reconstruction From Hibbard to Dominion & Dominion to Summit Town of Fort Erie (FOR REFERENCE ONLY)	CONSULTANT FILE No. 23-115
					DATE	20240313			
					SCALE	Hor 1:50 Ver 1:50 m			
					REF. No.	#			
					DWG No.	XS6			
NO.	REVISION	DATE	INIT.			APPROVED BY			REV.
									0

DRAWING FILE: Z:\UEM\Projects\2023\100\23-115 Bellview Blvd Watermain Replacement (Fort Erie)\CADD\BELLVIEW SECTIONS 20240313.dwg PLOTTED: Jun 08, 2028 - 2:52pm PLOTTED BY: akosson

