

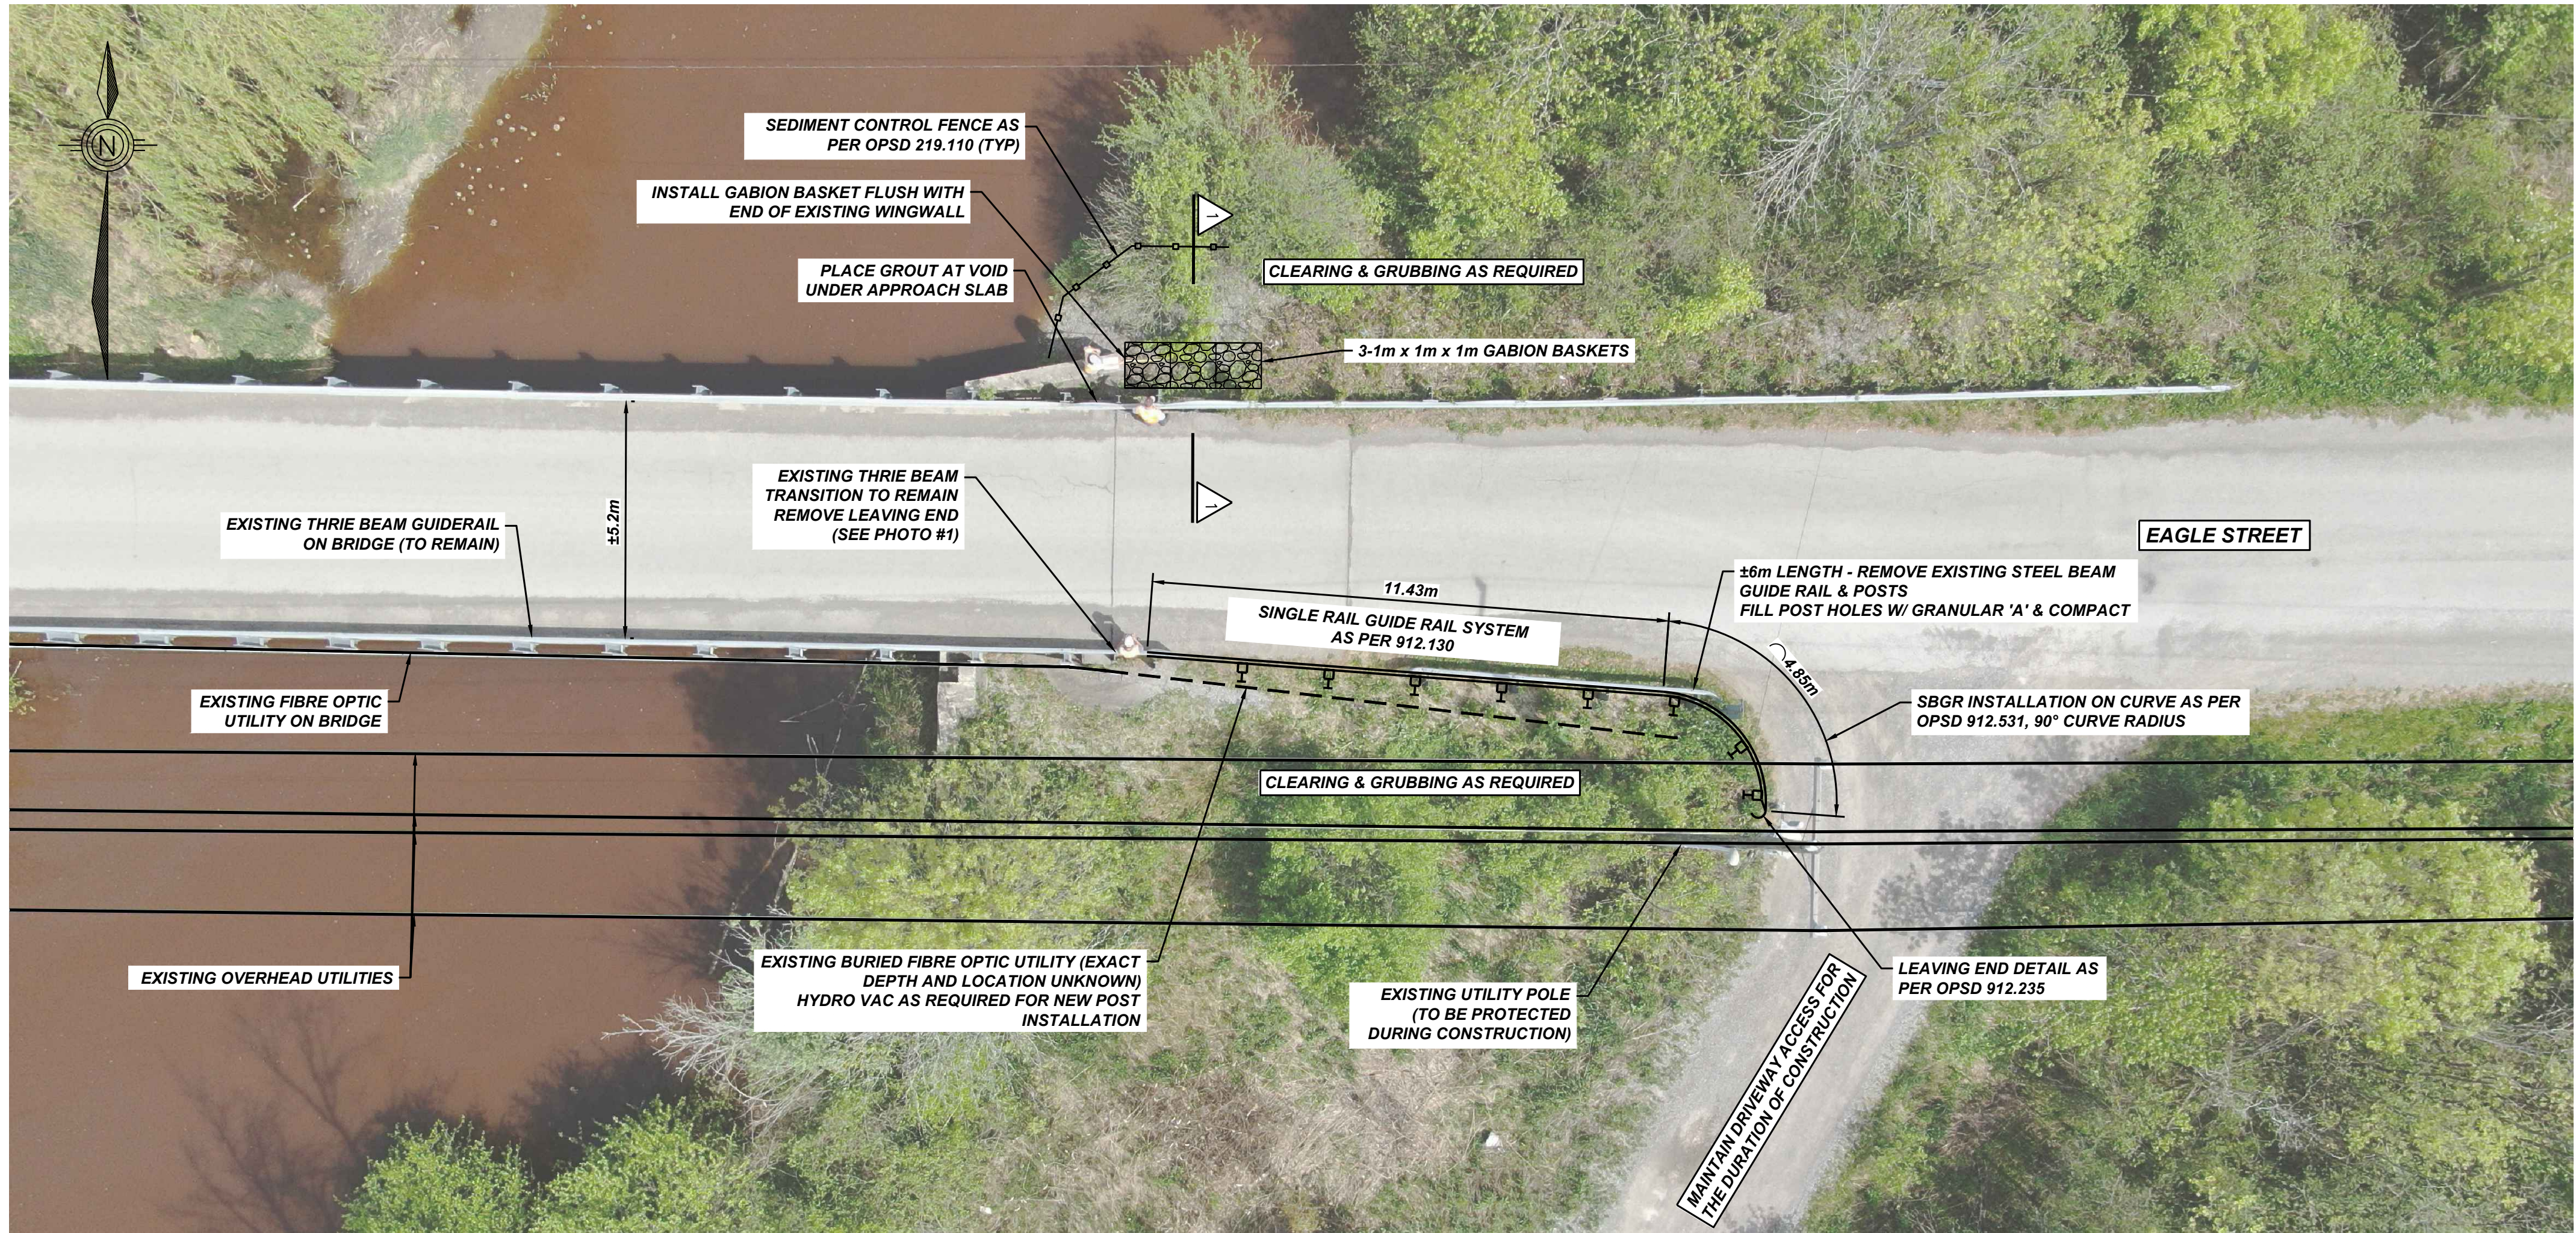


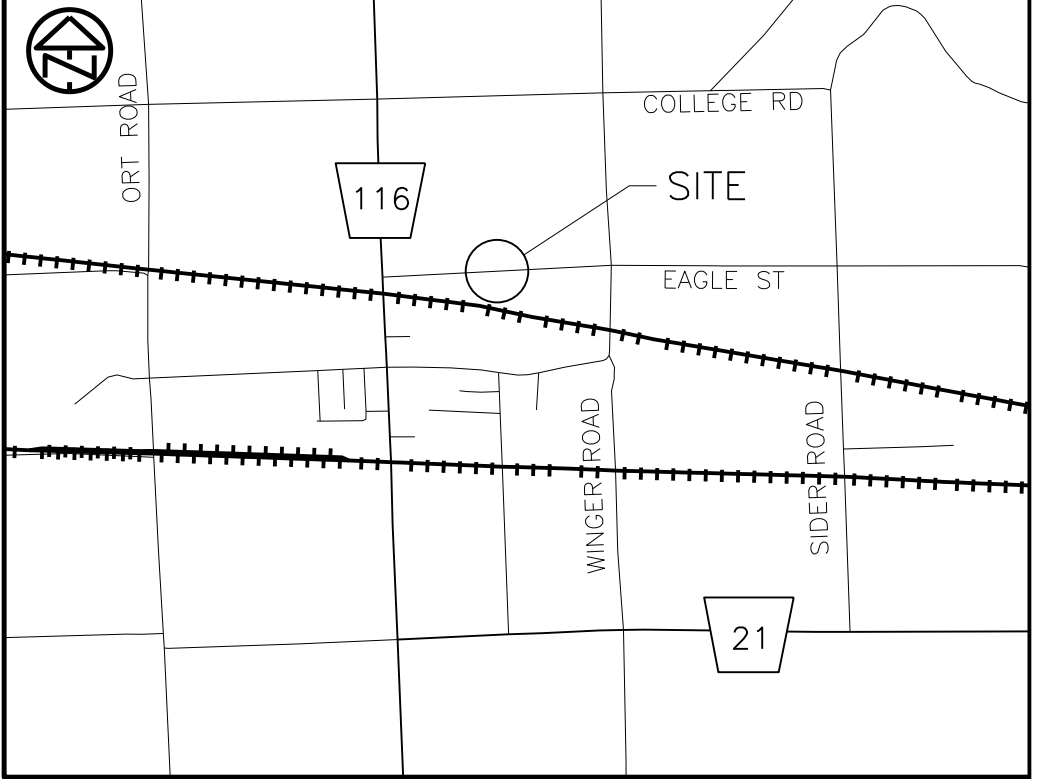

PLAN
N.T.S.



PHOTO #1 – EXISTING SOUTH EAST GUIDERAIL

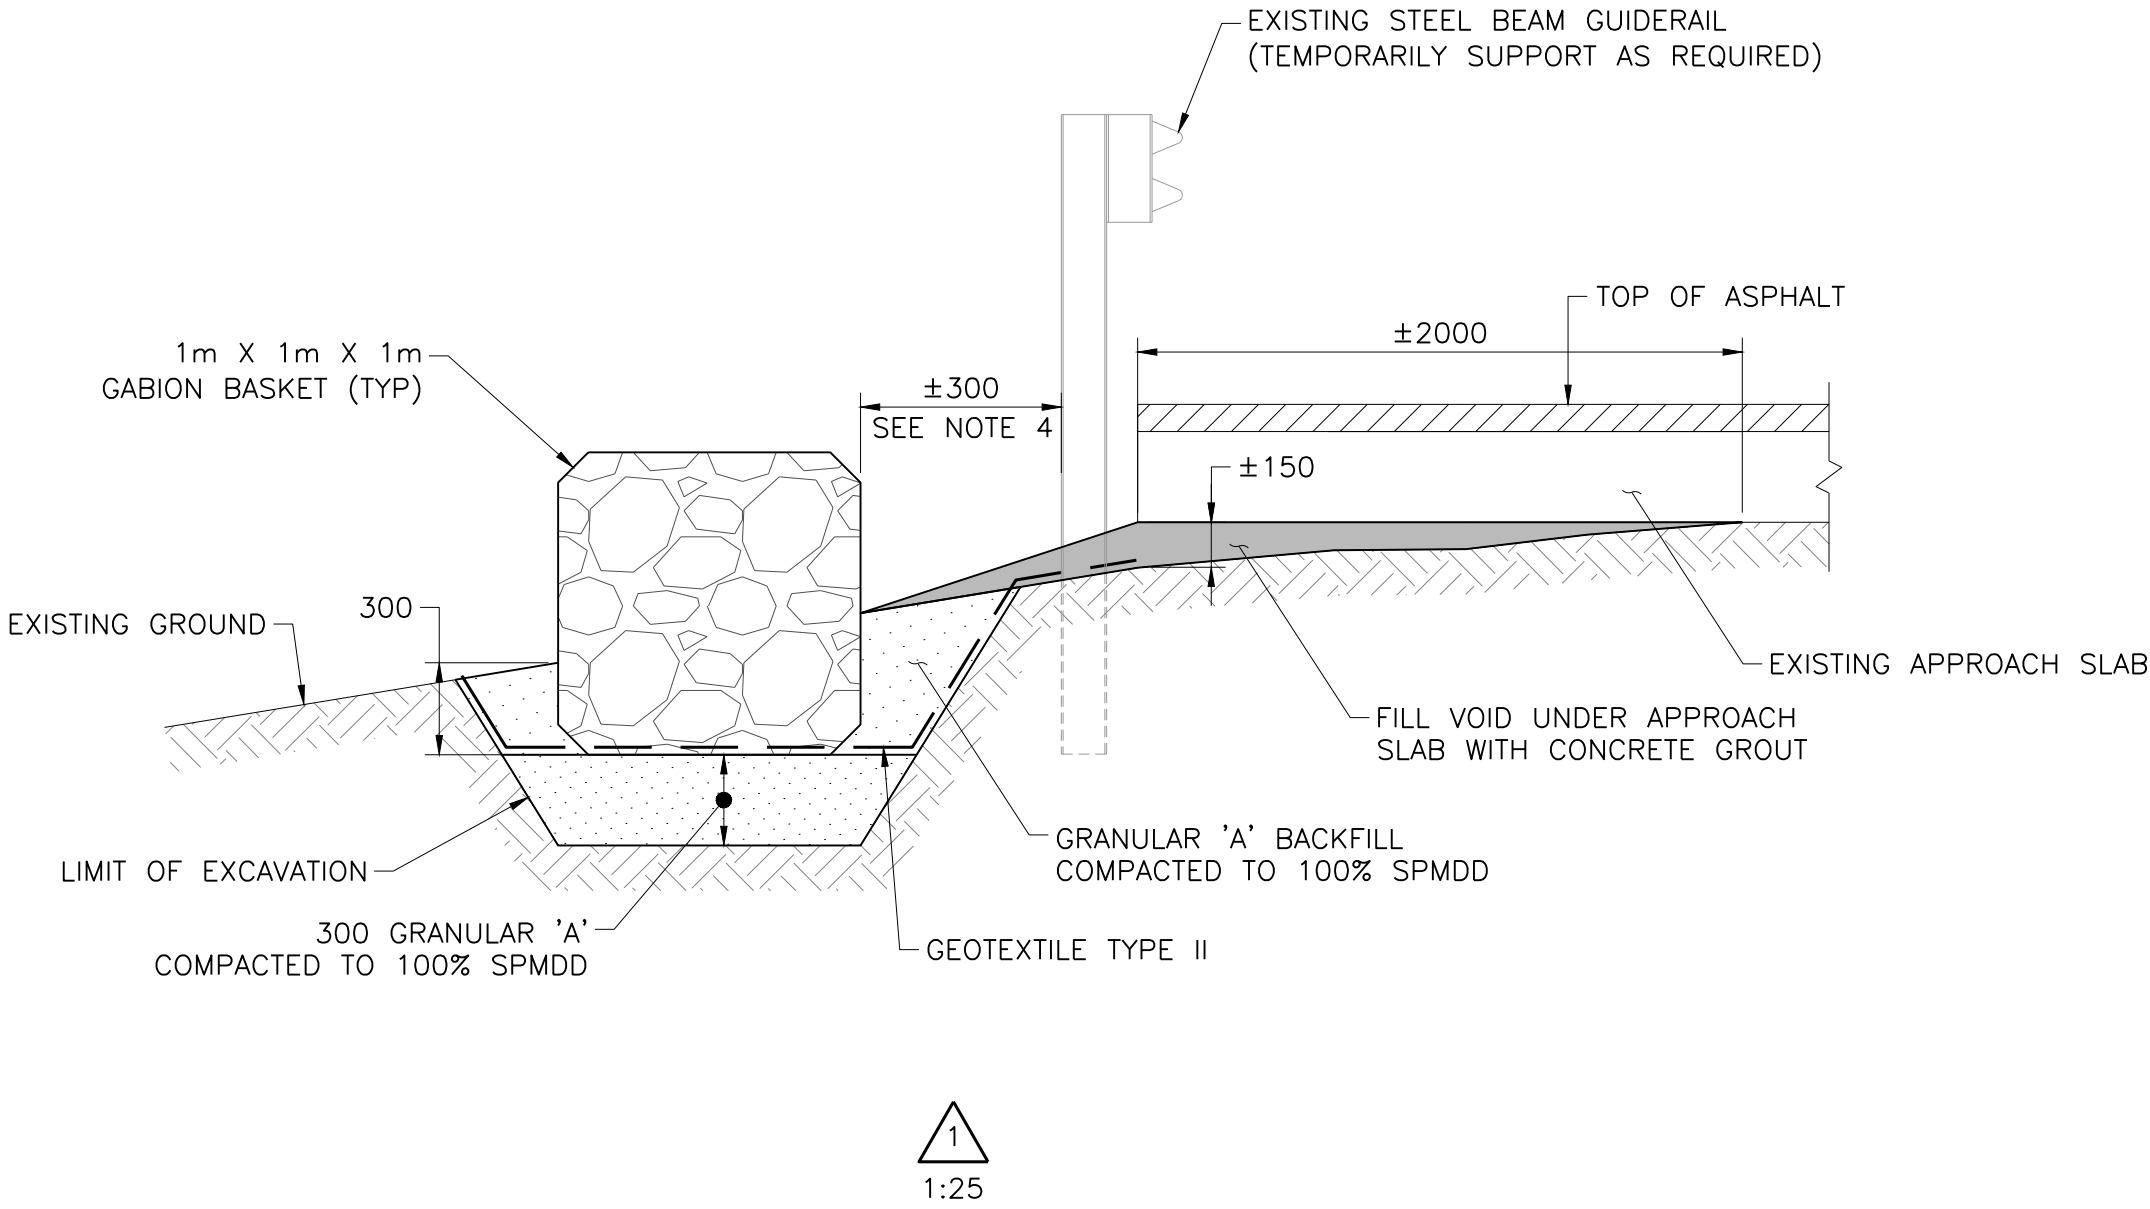

KEY PLAN
N.T.S.

- GENERAL NOTES**
1. ALL DIMENSIONS ARE IN MILLIMETRES EXCEPT AS SHOWN OTHERWISE.
 2. BRIDGE AND ROAD CONSTRUCTION IS TO BE AS PER THE ONTARIO PROVINCIAL STANDARDS FOR ROADS AND MUNICIPAL SERVICES AND AS PER DETAILS PROVIDED.
 3. THE CONTRACTOR SHALL VERIFY ALL DIMENSIONS OF THE EXIST. CONDITIONS AND ALL DETAILS ON SITE AND REPORT ANY DISCREPANCIES TO THE CONTRACT ADMINISTRATOR BEFORE PROCEEDING WITH THE REPLACEMENT WORK. THE CONTRACTOR ALSO SHALL VERIFY ALL RELEVANT DIMENSIONS AND ELEVATIONS OF THE EXISTING CONDITIONS PRIOR TO CONSTRUCTION TO SUIT PROPOSED WORK.
 4. LAYOUT OF ALL COMPONENTS TO BE APPROVED BY THE CONTRACT ADMINISTRATOR PRIOR TO INSTALLATION.
 5. THE CONTRACTOR IS RESPONSIBLE FOR TRAFFIC CONTROL. ONE LANE IS TO REMAIN OPEN DURING THE DURATION OF CONSTRUCTION.


LIST OF DRAWINGS

1. GENERAL ARRANGEMENT

APPLICABLE STANDARD DRAWINGS

- OPSD-219.130 – HEAVY DUTY SILT FENCE BARRIER
OPSD 912.130 – GUIDE RAIL SYSTEM, STEEL BEAM STEEL POST WITH OFFSET BLOCK ASSEMBLY INSTALLATION – SINGLE RAIL
OPSD 912.235 – LEAVING END TREATMENT (ARCHIVED NOV 2010)
OPSD 912.531 – GUIDE RAIL SYSTEM, STEEL BEAM INSTALLATION – ENTRANCES AND INTERSECTING ROADWAYS (ARCHIVED NOV 2008)

0	ISSUED FOR TENDER	JULY 22, 2025	JC
No.	REVISION	DATE	BY

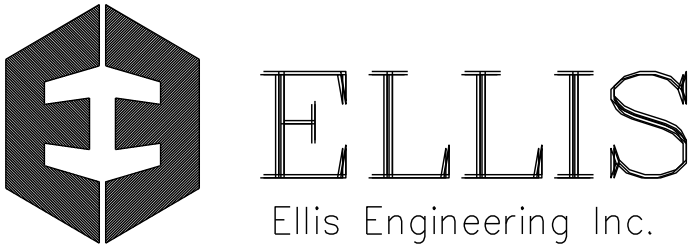

DRAWN BY	J.C.
DESIGNED BY	A.S.K.
CHECKED BY	B.E.



TOWN OF FORT ERIE
CONTRACT No: ISE-25T-BRGB22

SCALE AS SHOWN

EAGLE STREET BRIDGE (S026B)
REHABILITATION

GENERAL ARRANGEMENT

DATE JULY 2025

DWG. No. 1059-REHAB1-1