



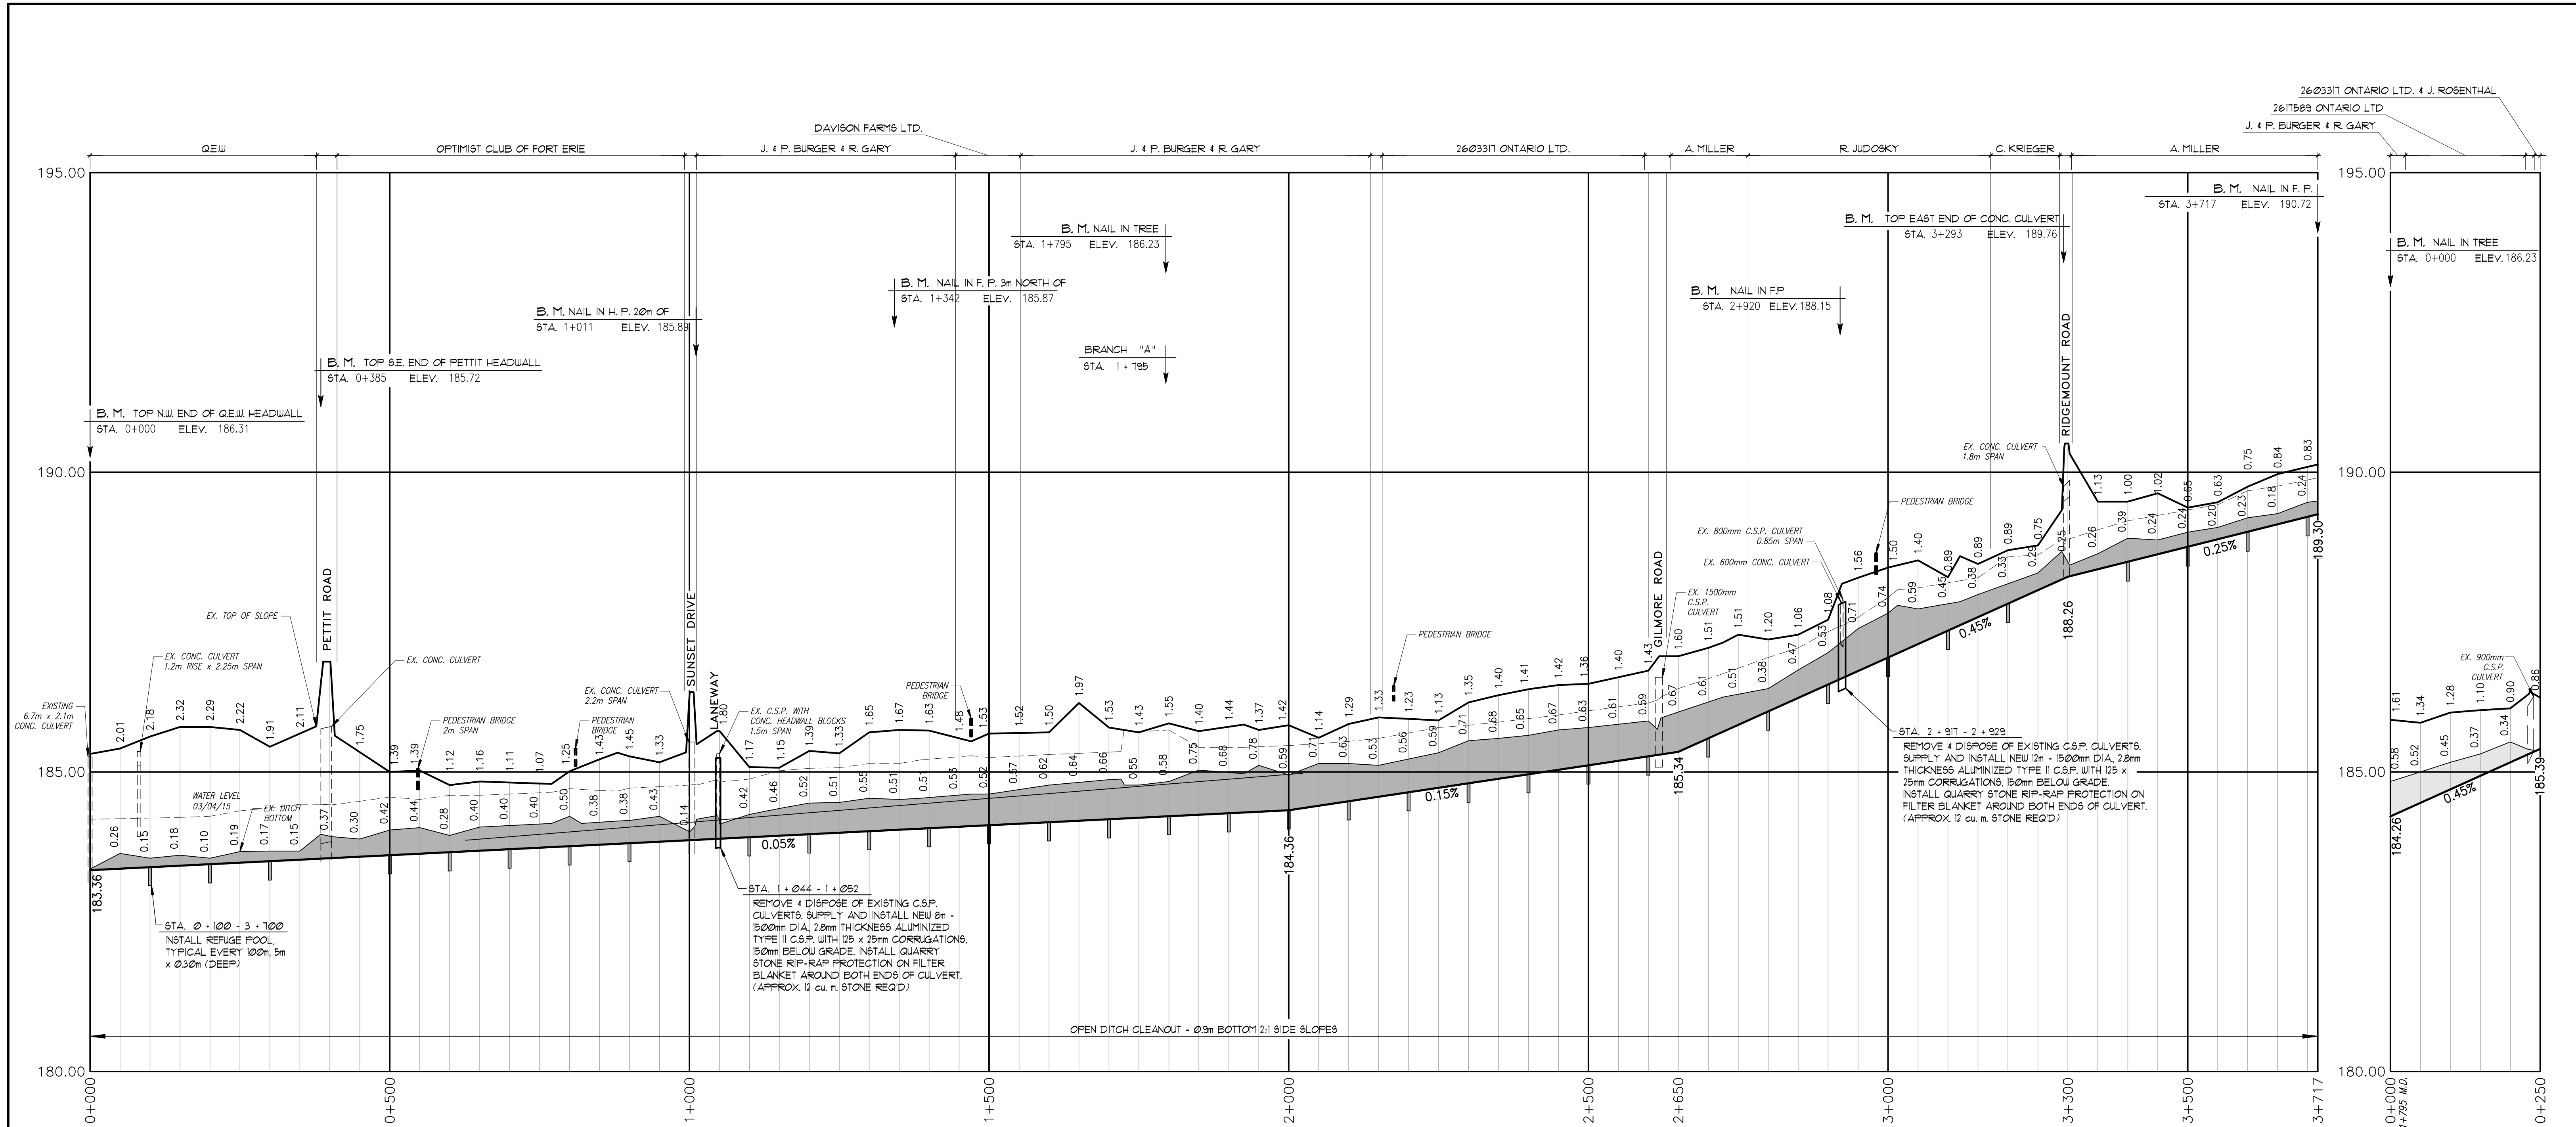


FRENCHMAN'S CREEK DRAIN

SCALE: HOR. 1:5,000
VERT. 1:50

BRANCH 'A'

SCALE: HOR. 1:5,000
VERT. 1:50

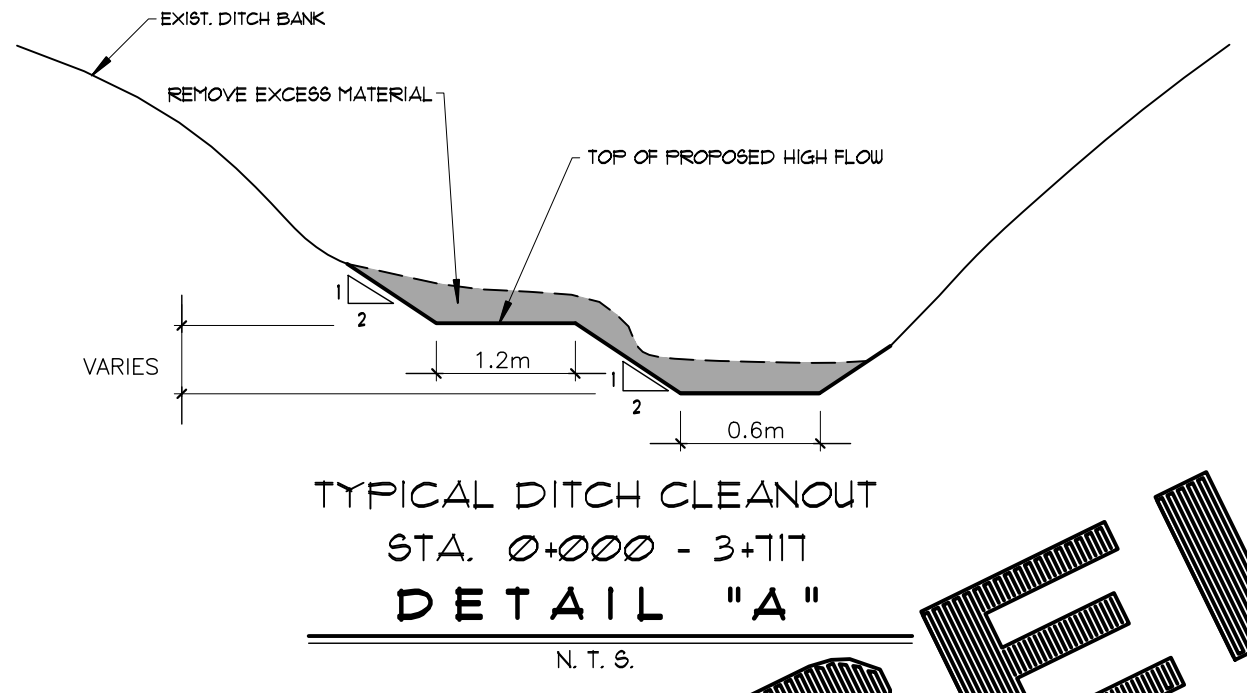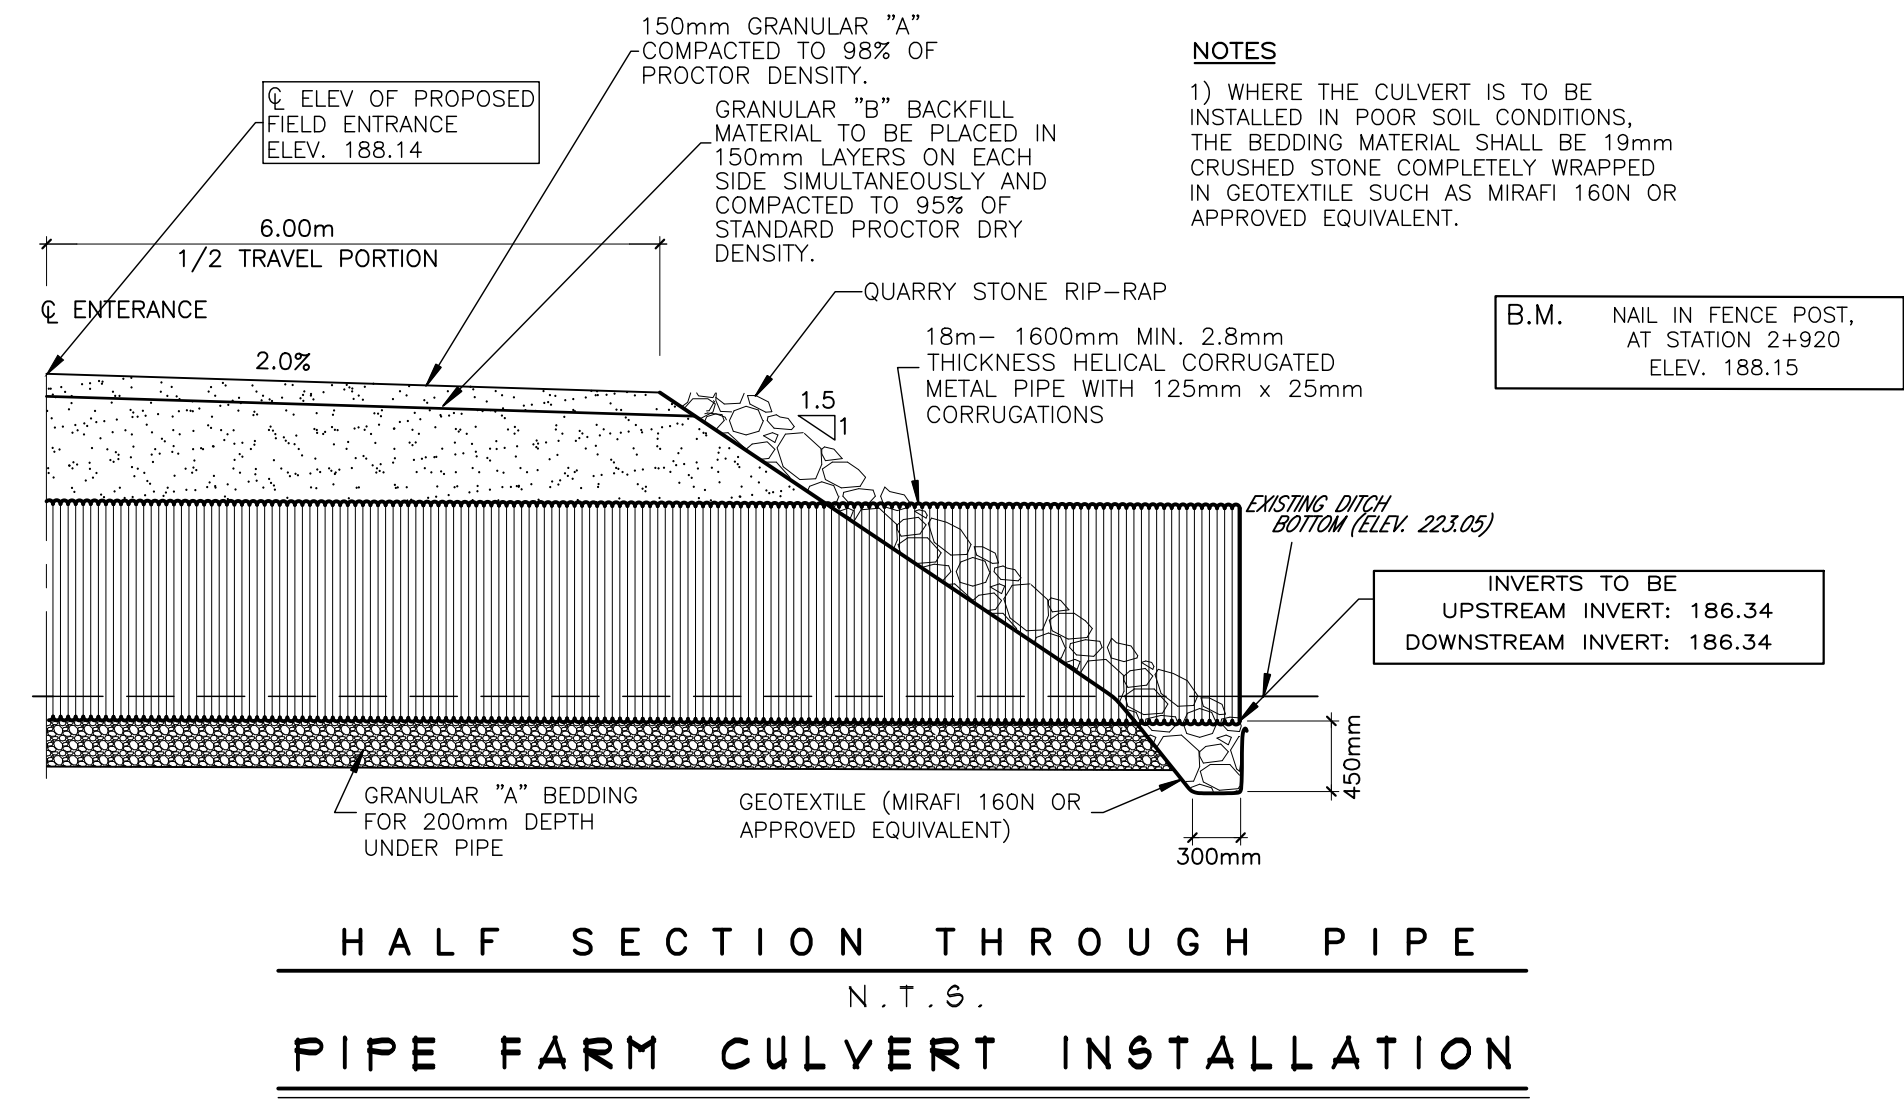

PRELIMINARY

FRENCHMAN'S CREEK DRAIN

TOWN OF FORT ERIE

Fort Erie Ontario

Drainage Superintendent: TROY DAVIDSON
1-905-871-1600 ext. 2405

No. REVISIONS DATE

Drawn By: AP Date: JUNE 1, 2022 Field Book: GFS JOB No. 213266 Drawing No. 2 of 2

SPRIET ASSOCIATES LIMITED CONSULTING ENGINEERS
155 YORK STREET - LONDON (519) 672-4100 - NEA 1A8