



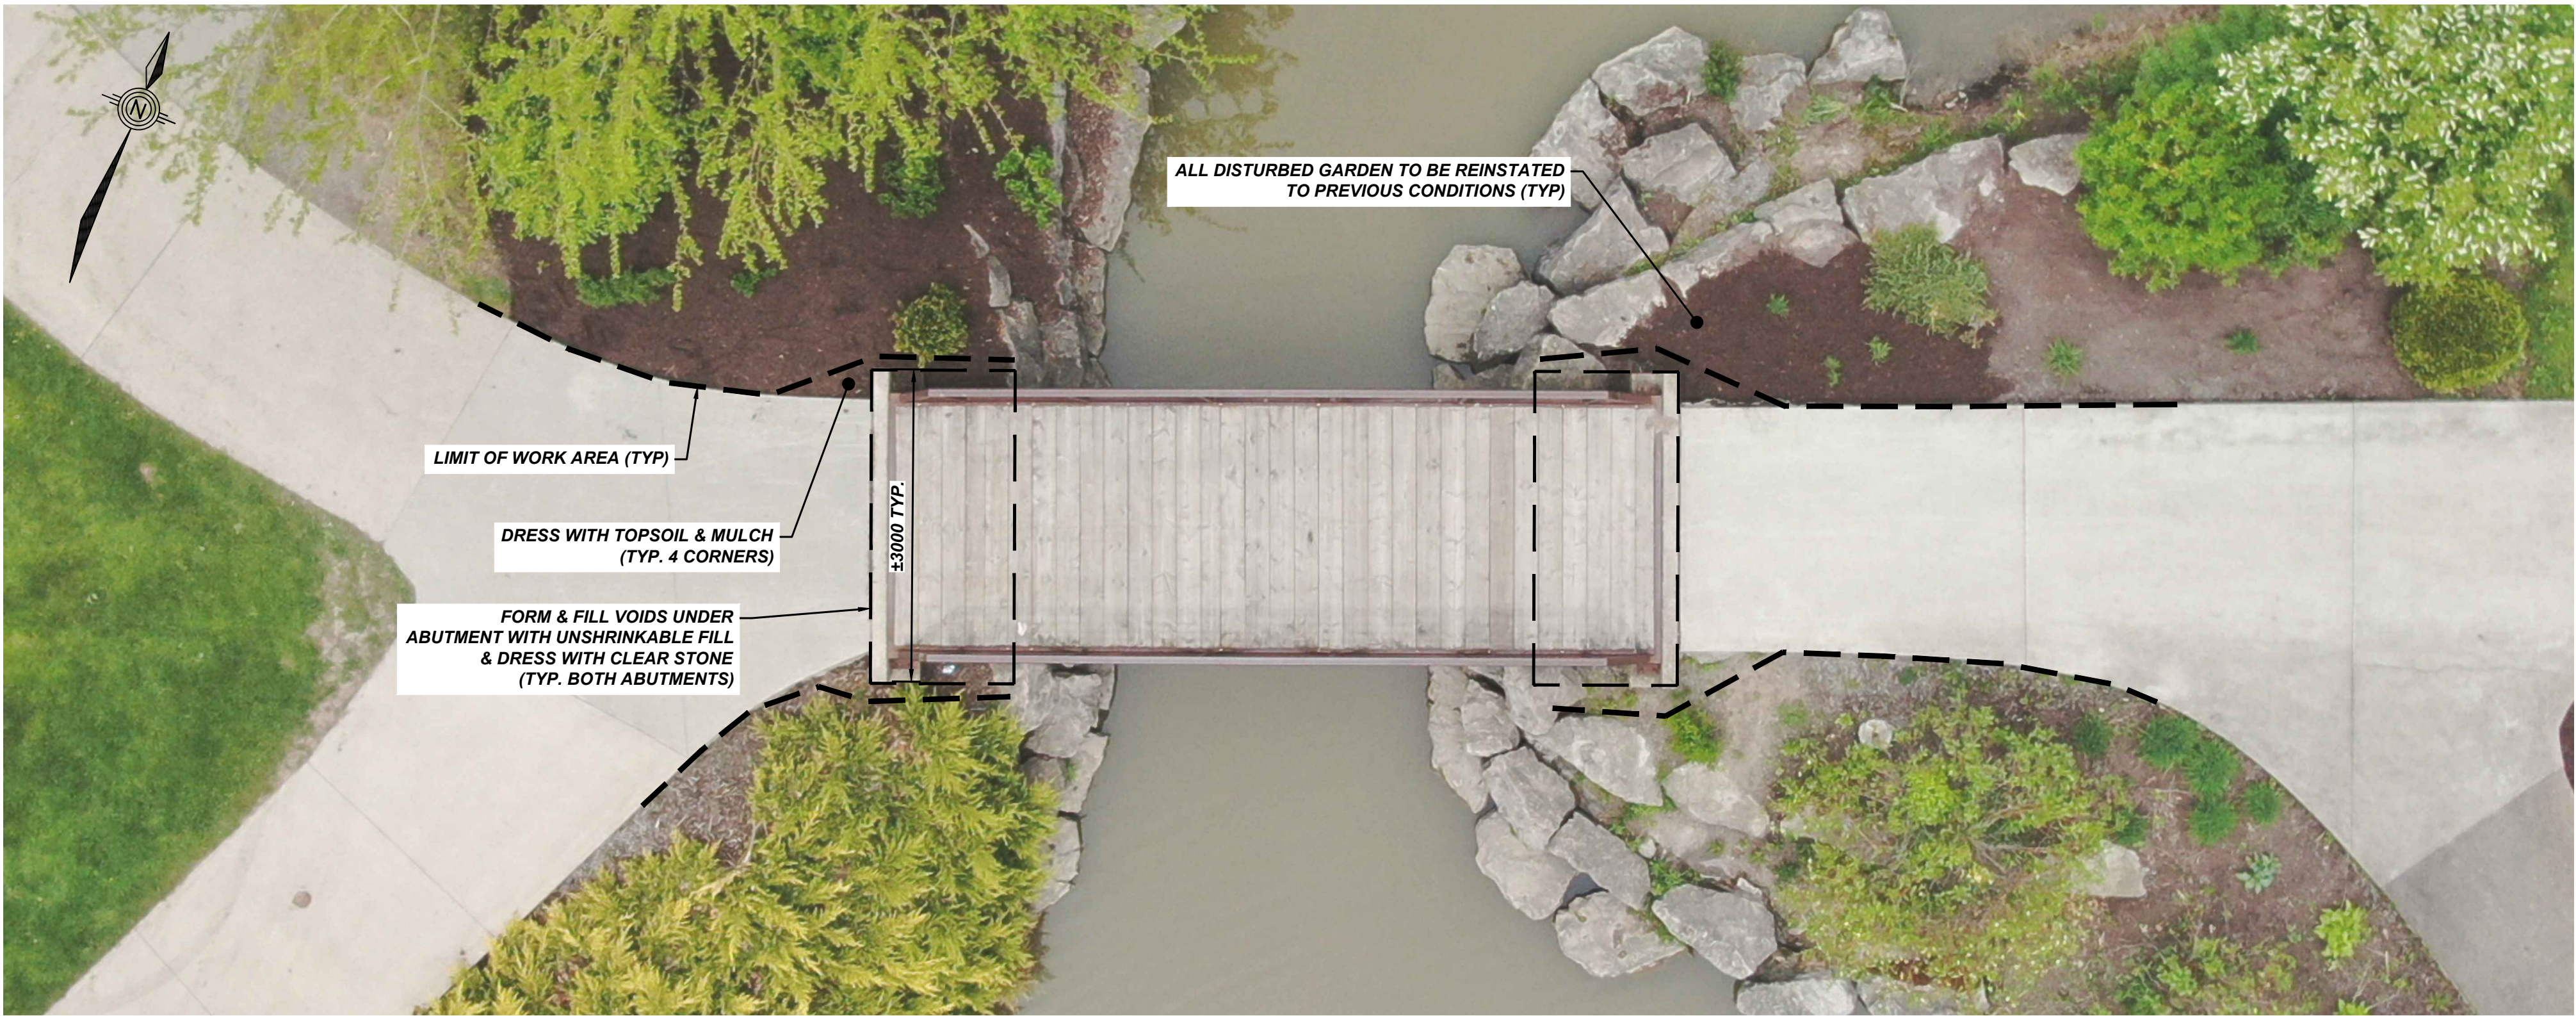

PLAN
N.T.S.

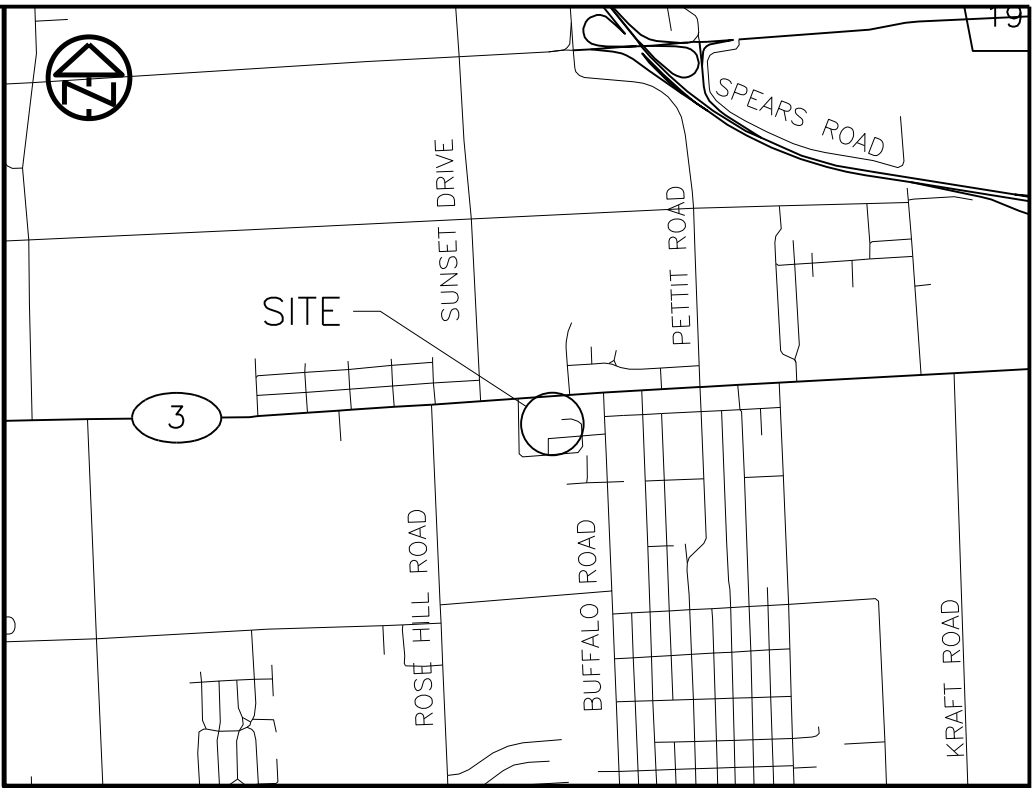

KEY PLAN
N.T.S.


- GENERAL NOTES**
1. ALL DIMENSIONS ARE IN MILLIMETRES EXCEPT AS SHOWN OTHERWISE.
 2. BRIDGE AND ROAD CONSTRUCTION IS TO BE AS PER THE ONTARIO PROVINCIAL STANDARDS FOR ROADS AND MUNICIPAL SERVICES AND AS PER DETAILS PROVIDED.
 3. THE CONTRACTOR SHALL VERIFY ALL DIMENSIONS OF THE EXIST. CONDITIONS AND ALL DETAILS ON SITE AND REPORT ANY DISCREPANCIES TO THE CONTRACT ADMINISTRATOR BEFORE PROCEEDING WITH THE REPLACEMENT WORK. THE CONTRACTOR ALSO SHALL VERIFY ALL RELEVANT DIMENSIONS AND ELEVATIONS OF THE EXISTING CONDITIONS PRIOR TO CONSTRUCTION TO SUIT PROPOSED WORK.
 4. THE CONTRACTOR IS RESPONSIBLE FOR ALL SIGNAGE DURING CONSTRUCTION.
 5. PEDESTRIAN BRIDGE TO REMAIN OPEN FOR THE DURATION OF CONSTRUCTION.

- LIST OF DRAWINGS**
1. GENERAL ARRANGEMENT



PHOTO #1 – EAST ABUTMENT (WEST ABUTMENT SIMILAR)

0	ISSUED FOR TENDER	JULY 22, 2025	JC
No.	REVISION	DATE	BY

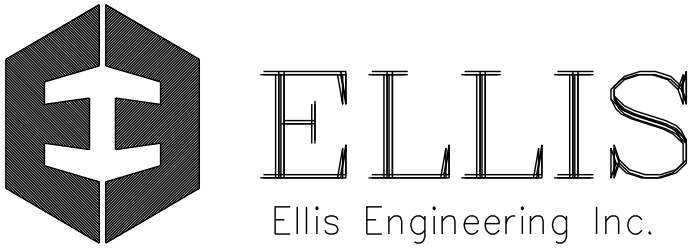

DRAWN BY	J.C.
DESIGNED BY	A.S.K.
CHECKED BY	B.E.



TOWN OF FORT ERIE
CONTRACT No: ISE-25T-BRGB22

SCALE
AS SHOWN

TOWN HALL PEDESTRIAN BRIDGE (S116B)
REHABILITATION

GENERAL ARRANGEMENT

DATE
JULY 2025

DWG. No. 1059-REHAB2-1